

INVICTA U.S.A GASKET CATALOGUE



EXHAUST MANIFOLD & MANIVERTER GASKETS

ACURA

MG606

V6 Cylinder



OEM

18115-PBY-J02

18115-PBY-J01

Bolt Holes

7

Interchanges

Fel Pro:

Mahle US:

Victor Reinz:

Glaser:

Elring-Klinger:

Notes:

ALFA ROMEO

MG400

L4 Cylinder



OEM

73 502 761

55194028

60611531

608127290

Bolt Holes

8

Interchanges

Fel Pro:

Mahle US:

Victor Reinz: 71-35658-00

Glaser: X51965-01

Elring-Klinger: 448.51

Notes:

ALFA ROMEO

MG541

L4 Cylinder



OEM

46526271

Bolt Holes

9

Interchanges

Fel Pro:

Mahle US:

Victor Reinz: 71-35702-00

Glaser: X52653-01

Elring-Klinger: 329.26


Notes:

EXHAUST MANIFOLD & MANIVERTER GASKETS

AUDI

MG416

L3 Cylinder

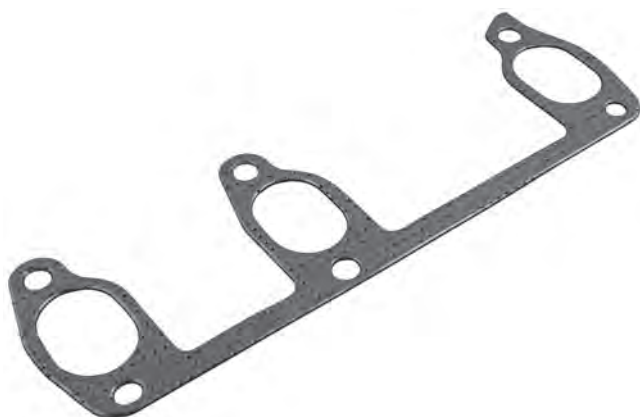

OEM

045 253 039

Bolt Holes

6

Interchanges

Fel Pro:

Mahle US:

Victor Reinz: 71-34217-00

Glaser: X52968-01

Elring-Klinger: 530.8

Notes:

AUDI

MG414

L4 Cylinder



OEM

030 129 717D

Bolt Holes

8

Interchanges

Fel Pro:

Mahle US:

Victor Reinz: 71-26279-20

Glaser: X03745-01

Elring-Klinger: 671.7

Notes: Intake Manifold Gasket

AUDI

MG415

L4 Cylinder



OEM

058 253 306L

058 253 039G

Bolt Holes

13

Interchanges

Fel Pro: MS96116

Mahle US: MS19233

Victor Reinz: 71-31958-00

Glaser: X51632-01

Elring-Klinger: 148.19

Notes:

EXHAUST MANIFOLD & MANIFILTER GASKETS

AUDI

MG420

L4 Cylinder



OEM

048 129 717D

Bolt Holes

6

Interchanges

Fel Pro:

Mahle US:

Victor Reinz: 71-31856-00

Glaser: X86258-01

Elring-Klinger: 146.77

Notes: Intake Manifold Gasket

AUDI

MG421

L4 Cylinder



OEM

030 253 039A

030 129 585B

030 129 585

Bolt Holes

3

Interchanges

Fel Pro:

Mahle US:

Victor Reinz: 71-27476-00

Glaser: X51580-01


Elring-Klinger: 750.23

Notes: 2 Required

AUDI

MG422

L4 Cylinder

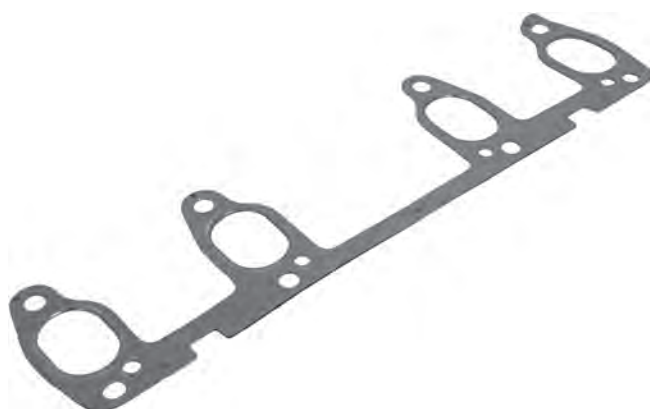

OEM

037 253 039D

037 253 039

Bolt Holes

12

Interchanges

Fel Pro: MS97196

Mahle US: MS18396

Victor Reinz: 71-31957-00

Glaser: X51638-0

Elring-Klinger: 625.76

Notes:

EXHAUST MANIFOLD & MANIFVERTER GASKETS

AUDI

MG423

L4 Cylinder



OEM

036 253 039F

036 253 039C

Bolt Holes

9

Interchanges

Fel Pro:

Mahle US:

Victor Reinz: 71-34206-00

Glaser: X51579-01

Elring-Klinger: 135.23

Notes:

AUDI

MG953

L4 Cylinder



OEM

06B 253 039E

Bolt Holes

12

Interchanges

Fel Pro:

Mahle US:

Victor Reinz: 71-34214-00

Glaser: X81686-01

Elring-Klinger: 744.321

Notes:

AUDI

MG966

L4 Cylinder



OEM

06F 253 039E

06F 253 039F

Bolt Holes

8

Interchanges

Fel Pro: MS96784

Mahle US: MS19407

Victor Reinz: 71-37511-00

Glaser: X81829-01

Elring-Klinger:

Notes:

EXHAUST MANIFOLD & MANIFVERTER GASKETS

AUDI

MG967

L4 Cylinder



OEM

028 129 589B

026 129 589A

Bolt Holes

2

Interchanges

Fel Pro: MS94063

Mahle US: MS19396

Victor Reinz: 71-27898-20

Glaser: X03747-01

Elring-Klinger: 815.187

Notes: 4 Required

AUDI

MG969

L4 Cylinder



OEM

03L 253 039B

03G 253 039

Bolt Holes

8

Interchanges

Fel Pro:

Mahle US:

Victor Reinz: 71-38428-00

Glaser: X81685-01

Elring-Klinger: 477.64

Notes:

AUDI

MG970

V6 Cylinder



OEM

059 253 039D

Bolt Holes

6

Interchanges

Fel Pro:

Mahle US:

Victor Reinz: 71-36117-00

Glaser: X81941-01

Elring-Klinger: 148.271

Notes: 2 Required

EXHAUST MANIFOLD & MANIFVERTER GASKETS

AUDI

MG974

V6 Cylinder



OEM

03H 253 039E

Bolt Holes

6

Interchanges

Fel Pro:

Mahle US:

Victor Reinz: 71-37501-00

Glaser: X81832-01

Elring-Klinger:

Notes:

AUDI

MG955

V8 Cylinder



OEM

077 253 039C

Bolt Holes

12

Interchanges

Fel Pro:

Mahle US: MS19568

Victor Reinz: 71-34094-00

Glaser: X52312-01


Elring-Klinger: 530.93

Notes:

AUDI

MG971

W12 Cylinder

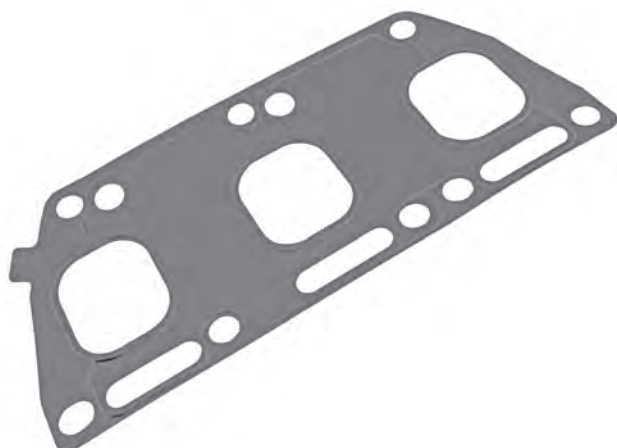

OEM

07C 253 039D

Bolt Holes

10

Interchanges

Fel Pro: MS97197

Mahle US: MS19877

Victor Reinz: 71-36107-00

Glaser: X81983-01

Elring-Klinger: 710.802

Notes:

EXHAUST MANIFOLD & MANIVERTER GASKETS

BMW

MG425

L4 Cylinder



A long, narrow, rectangular gasket with three large oval-shaped cutouts and several smaller circular holes along its edges.

OEM

18 40 750 67 78

Bolt Holes

13

Interchanges

Fel Pro:

Mahle US:

Victor Reinz: 71-37278-10

Glaser: X82039-01

Elring-Klinger: 438.71

Notes:

BMW

MG428

L4 Cylinder



A gasket with an irregular, somewhat Y-shaped outline, featuring two large oval-shaped cutouts and several smaller circular holes.

OEM

11 62 7 798 177

Bolt Holes

9

Interchanges

Fel Pro:

Mahle US:

Victor Reinz: 71-37403-00

Glaser: X82042-01

Elring-Klinger: 171.48

Notes: 2 Required

BMW

MG429

L4 Cylinder



A long, narrow, rectangular gasket with three large oval-shaped cutouts and several smaller circular holes along its edges, similar in design to MG425.

OEM

18 30 754 07 97

Bolt Holes

13

Interchanges

Fel Pro:

Mahle US:

Victor Reinz: 71-37286-00

Glaser: X82343-01

Elring-Klinger: 438.82

Notes:

EXHAUST MANIFOLD & MANIFERTER GASKETS

BMW

MG426

L6 Cylinder



OEM

11 62 1732 969

Bolt Holes

8

Interchanges


Fel Pro:	MS96521
Mahle US:	MS19252
Victor Reinz:	71-34834-00
Glaser:	X52315-01
Elring-Klinger:	326.25

Notes:

CHRYSLER PRODUCTS

MG431

L4 Cylinder

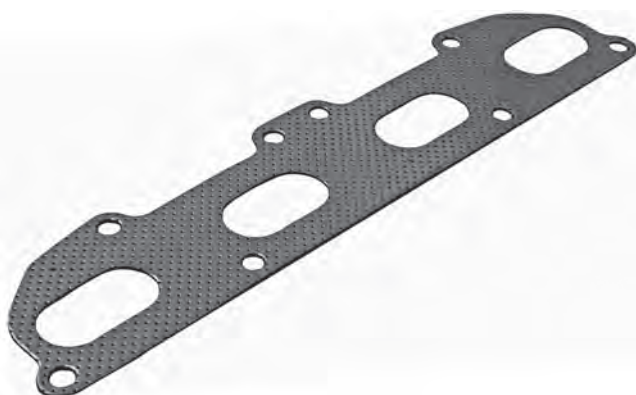

OEM

4621 833

4667 722

Bolt Holes

8

Interchanges

Fel Pro:	MS95692
Mahle US:	MS12448
Victor Reinz:	
Glaser:	
Elring-Klinger:	

Notes:

CHRYSLER PRODUCTS

MG433

L4 Cylinder



OEM

4667 492

Bolt Holes

8

Interchanges

Fel Pro:	MS95674
Mahle US:	MS16184
Victor Reinz:	
Glaser:	
Elring-Klinger:	

Notes:

EXHAUST MANIFOLD & MANIFVERTER GASKETS

CHRYSLER PRODUCTS

MG434

L4 Cylinder



OEM

4693 346AB

Bolt Holes

8

Interchanges

Fel Pro: MS96961

Mahle US: MS19563

Victor Reinz:

Glaser:

Elring-Klinger:

Notes:

CHRYSLER PRODUCTS

MG436

L4 Cylinder



OEM

4884 089AB

4884 089AA

Bolt Holes

8

Interchanges

Fel Pro: MS96172

Mahle US: MS19287

Victor Reinz:

Glaser:


Elring-Klinger:

Notes:

CHRYSLER PRODUCTS

MG437

L4 Cylinder

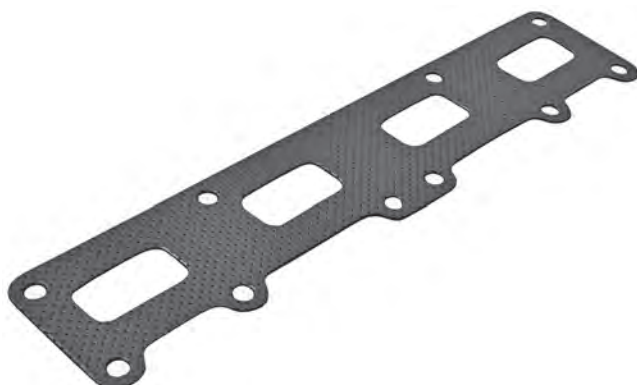

OEM

4884 447AA

Bolt Holes

10

Interchanges

Fel Pro: MS19477

Mahle US: MS92846

Victor Reinz:

Glaser:

Elring-Klinger:


Notes:

EXHAUST MANIFOLD & MANIFVERTER GASKETS

CHRYSLER PRODUCTS

MG448

L4 Cylinder

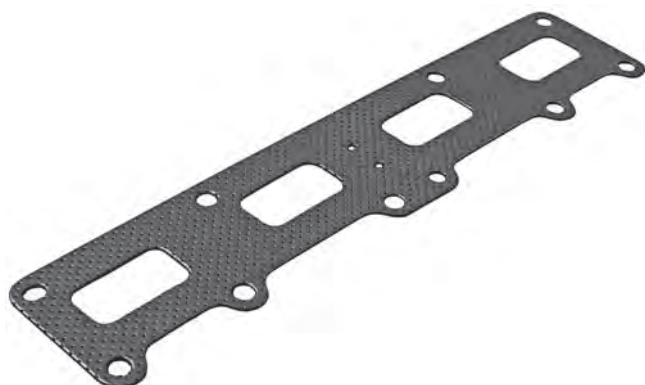

OEM

4781 255AA

Bolt Holes

10

Interchanges

Fel Pro: MS92846

Mahle US: MS19245

Victor Reinz:

Glaser:

Elring-Klinger:

Notes:

CHRYSLER PRODUCTS

MG702

L4 Cylinder



OEM

1555A052

MN137217

Bolt Holes

5

Interchanges

Fel Pro: MS96420

Mahle US: MS19376

Victor Reinz:

Glaser:

Elring-Klinger:

Notes:

CHRYSLER PRODUCTS

MG703

L4 Cylinder



OEM

MR323599

MR497557

Bolt Holes

9

Interchanges

Fel Pro: MS95314

Mahle US: MS16278

Victor Reinz: 71-53161-00 71-52908-00

Glaser: X82253-01 X82224-01

Elring-Klinger: 34.62

Notes:

EXHAUST MANIFOLD & MANIVERTER GASKETS

CHRYSLER PRODUCTS

MG1001

L4 Cylinder



OEM

1555 A185

Bolt Holes

10

Interchanges

Fel Pro: MS96902

Mahle US: MS19562

Victor Reinz: 71-54096-00

Glaser: X59463-01


Elring-Klinger:

Notes:

CHRYSLER PRODUCTS

MG432

V6 Cylinder

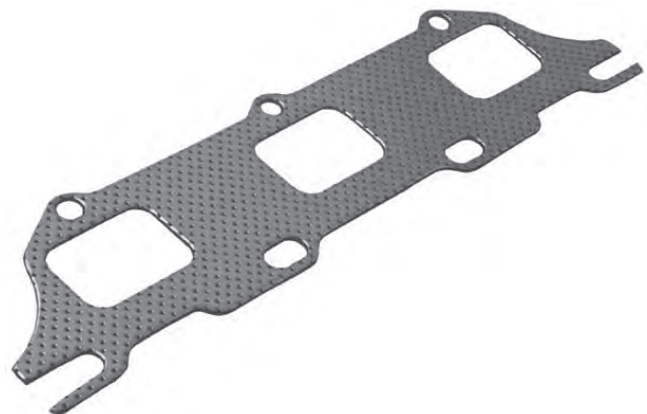

OEM

4663992

Bolt Holes

7

Interchanges

Fel Pro: MS91483

Mahle US: MS16237

Victor Reinz:

Glaser:

Elring-Klinger:

Notes:

CHRYSLER PRODUCTS

MG441

V6 Cylinder



OEM

53013 932AB

53013 932AA

Bolt Holes

8

Interchanges

Fel Pro: MS96344

Mahle US: MS16349

Victor Reinz:

Glaser:

Elring-Klinger:

Notes:

EXHAUST MANIFOLD & MANIFVERTER GASKETS

CHRYSLER PRODUCTS

MG442

V6 Cylinder



OEM

5301 3933AB

5303 3933AA

Bolt Holes

8

Interchanges

Fel Pro: MS96344 MS96344-1

Mahle US: MS16349

Victor Reinz:

Glaser:

Elring-Klinger:

Notes:

CHRYSLER PRODUCTS

MG447

V6 Cylinder



OEM

4663958

Bolt Holes

6

Interchanges

Fel Pro: MS95446

Mahle US: MS16138

Victor Reinz:

Glaser:

Elring-Klinger:

Notes:

CHRYSLER PRODUCTS

MG700

V6 Cylinder



OEM

MR281721

5159 013AA

MD184751

Bolt Holes

7

Interchanges

Fel Pro: MS95711

Mahle US: MS16267

Victor Reinz:

Glaser:

Elring-Klinger:

Notes:

EXHAUST MANIFOLD & MANIVERTER GASKETS

CHRYSLER PRODUCTS

MG705

V6 Cylinder



OEM

MR266545

MN135895

Bolt Holes

7

Interchanges

Fel Pro: MS95711

Mahle US: MS16280

Victor Reinz:

Glaser:

Elring-Klinger:

Notes:

CHRYSLER PRODUCTS

MG4301

V6 Cylinder



OEM

5184 214AE

68093232AA

Bolt Holes

5

Interchanges

Fel Pro: MS97197

Mahle US: MS19877

Victor Reinz: 71-10413-00

Glaser: X90058-01

Elring-Klinger:

Notes:

CHRYSLER PRODUCTS

MG4307

V6 Cylinder



OEM

4648913AA

Bolt Holes

6

Interchanges

Fel Pro: MS95446

Mahle US: MS16138

Victor Reinz:

Glaser:

Elring-Klinger:

Notes:

EXHAUST MANIFOLD & MANIFVERTER GASKETS

CHRYSLER PRODUCTS

MG444

V8 Cylinder



OEM

5301 3944AA

Bolt Holes

11

Interchanges

Fel Pro: MS96905

Mahle US: MS19529

Victor Reinz:

Glaser:

Elring-Klinger:

Notes:

CHRYSLER PRODUCTS

MG445

V8 Cylinder



OEM

5303 4029AD

5303 0813

Bolt Holes

11

Interchanges

Fel Pro: MS93217

Mahle US: MS16336

Victor Reinz:

Glaser:

Elring-Klinger:

Notes:

CHRYSLER PRODUCTS

MG4302

V8 Cylinder



OEM

5045 495AA

53032 965AF

Bolt Holes

13

Interchanges

Fel Pro:

Mahle US:

Victor Reinz:

Glaser:

Elring-Klinger:

Notes:

EXHAUST MANIFOLD & MANIVERTER GASKETS

CHRYSLER PRODUCTS

MG4303

V8 Cylinder



OEM

- 5045 496AA
- 53032 966AF

Bolt Holes

14

Interchanges

- Fel Pro:
- Mahle US:
- Victor Reinz:
- Glaser:
- Elring-Klinger:

Notes:

CHRYSLER PRODUCTS

MG4304

V8 Cylinder



OEM

- 5303 2832AH

Bolt Holes

11

Interchanges


- Fel Pro: MS96994
- Mahle US: MS19508
- Victor Reinz:
- Glaser:
- Elring-Klinger:

Notes:

CHRYSLER PRODUCTS

MG4305

V8 Cylinder

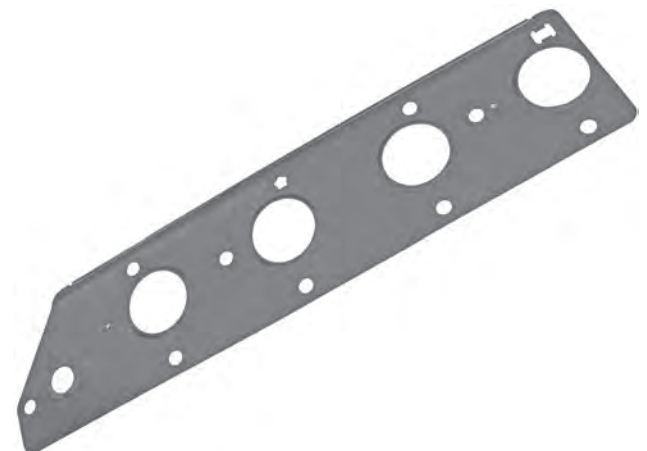

OEM

- 5303 2833AH

Bolt Holes

12

Interchanges

- Fel Pro: MS96994
- Mahle US: MS19508
- Victor Reinz:
- Glaser:
- Elring-Klinger:

Notes:

EXHAUST MANIFOLD & MANIFVERTER GASKETS

CHRYSLER PRODUCTS

MG438

V10 Cylinder



OEM

4848 339AB

4848 339AB

Bolt Holes

10

Interchanges

Fel Pro:

Mahle US:

Victor Reinz:

Glaser:

Elring-Klinger:

Notes:

DAEWOO

MG450

L4 Cylinder



OEM

96378805

86350469

Bolt Holes

10

Interchanges

Fel Pro: MS96942

Mahle US: MS19331

Victor Reinz: 71-533914-00

Glaser: X82265-01

Elring-Klinger: 165.59

Notes:

DAEWOO

MG676

L4 Cylinder



OEM

1111420580

Bolt Holes

13

Interchanges

Fel Pro:

Mahle US:

Victor Reinz: 71-33174-00

Glaser: X51359-01

Elring-Klinger: 921.408

Notes:

EXHAUST MANIFOLD & MANIVERTER GASKETS

DAEWOO

MG756

L4 Cylinder



OEM

92060515

90106615

90409645

Bolt Holes

8

Interchanges

Fel Pro:

Mahle US:

Victor Reinz:

Glaser:

Elring-Klinger:

Notes:

DAEWOO

MG771

L4 Cylinder



OEM

90411887

Bolt Holes

14

Interchanges

Fel Pro:

Mahle US:

Victor Reinz: 71-31971-00

Glaser: X51630-01

Elring-Klinger: 834-793

Notes:

DAIHATSU

MG785

L4 Cylinder



OEM

17173-40020

Bolt Holes

4

Interchanges

Fel Pro:

Mahle US:

Victor Reinz: 71-53506-00

Glaser: X81894-01

Elring-Klinger: 291-540

Notes:

EXHAUST MANIFOLD & MANIFVERTER GASKETS

DAIHATSU

MG926

L4 Cylinder



OEM

17173-23010

Bolt Holes

5

Interchanges

Fel Pro:

Mahle US:

Victor Reinz: 71-53112-00

Glaser: X92244-01

Elring-Klinger: 458.69

Notes:

FIAT

MG400

L4 Cylinder



OEM

73 502 761

55194028

60611531

608127290

Bolt Holes

8

Interchanges

Fel Pro:

Mahle US:

Victor Reinz: 71-35658-00

Glaser: X51965-01

Elring-Klinger: 448.51

Notes:

FIAT

MG540

L4 Cylinder



OEM

46404428

7749711

55197682

55199355

Bolt Holes

8

Interchanges

Fel Pro:

Mahle US:

Victor Reinz: 71-35617-00

Glaser: X51429-01

Elring-Klinger: 375.07

Notes: Can Replace 2 Piece Design

EXHAUST MANIFOLD & MANIVERTER GASKETS

FIAT

MG541

L4 Cylinder



OEM

46526271

Bolt Holes

9

Interchanges

Fel Pro:

Mahle US:

Victor Reinz: 71-35702-00

Glaser: X52653-01

Elring-Klinger: 329.26

Notes:

FIAT

MG542

L4 Cylinder



OEM

7772495

Bolt Holes

8

Interchanges

Fel Pro:

Mahle US:

Victor Reinz: 71-35716-00

Glaser: X00667-01

Elring-Klinger: 435.372

Notes: Intake & Exhaust Gasket

FIAT

MG543

L4 Cylinder



OEM

46820225

46412116

Bolt Holes

10

Interchanges

Fel Pro:

Mahle US:

Victor Reinz: 71-35652-00

Glaser: X51964-01

Elring-Klinger: 332.21

Notes:

EXHAUST MANIFOLD & MANIVERTER GASKETS

FIAT

MG544

L4 Cylinder



OEM

60659747

60815806

60811349

60659952

Bolt Holes

14

Interchanges

Fel Pro:

Mahle US:

Victor Reinz: 71-35657-00

Glaser: X58336-01

Elring-Klinger: 685.45

Notes: Intake Manifold Gasket

FIAT

MG545

L4 Cylinder



OEM

46754320

Bolt Holes

8

Interchanges

Fel Pro:

Mahle US:

Victor Reinz: 71-35639-00

Glaser: X51143-01

Elring-Klinger: 375.16

Notes: Intake Manifold Gasket

FIAT

MG546

L4 Cylinder



OEM

46757609

46425908

Bolt Holes

9

Interchanges

Fel Pro:

Mahle US:

Victor Reinz: 71-35619-00

Glaser: X52230-01

Elring-Klinger: 725.79


Notes:

EXHAUST MANIFOLD & MANIVERTER GASKETS

FIAT

MG664

L4 Cylinder

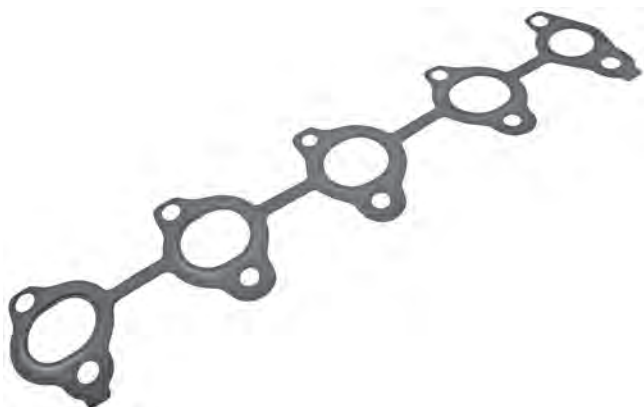

OEM

9467616689

Bolt Holes

5

Interchanges

Fel Pro:

Mahle US:

Victor Reinz: 71-36553-10

Glaser: X87773-01

Elring-Klinger: 337.81

Notes:

FIAT

MG781

L4 Cylinder



OEM

9567224080

Bolt Holes

13

Interchanges

Fel Pro:

Mahle US:

Victor Reinz: 71-33683-00

Glaser: X51239-01

Elring-Klinger: 919.829

Notes: Intake & Exhaust Gasket

FIAT

MG783

L4 Cylinder



OEM

9400349129

Bolt Holes

9

Interchanges

Fel Pro:

Mahle US:

Victor Reinz: 71-33223-00

Glaser: X81070-01

Elring-Klinger: 156.77

Notes: Intake & Exhaust Gasket

EXHAUST MANIFOLD & MANIVERTER GASKETS

FIAT

MG880

L4 Cylinder



OEM

71742079

Bolt Holes

15

Interchanges

Fel Pro:

Mahle US: MS19789

Victor Reinz: 71-53697-00

Glaser: X81988-01


Elring-Klinger: 198.72

Notes:

FORD

MG422

L4 Cylinder

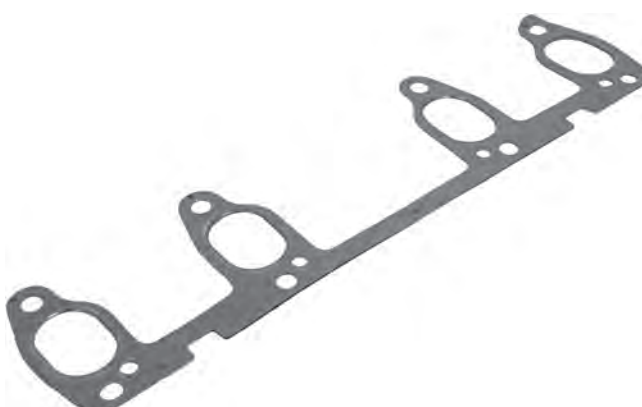

OEM

1 117 176

Bolt Holes

12

Interchanges

Fel Pro: MS94063

Mahle US: MS18396

Victor Reinz: 71-31957-00

Glaser: X51638-0

Elring-Klinger: 625.76

Notes:

FORD

MG464

L4 Cylinder



OEM

1 326 381

2S6G9448DA

Bolt Holes

5

Interchanges

Fel Pro:

Mahle US:

Victor Reinz: 71-36553-10

Glaser: X87773-01

Elring-Klinger: 337.81

Notes:

EXHAUST MANIFOLD & MANIVERTER GASKETS

FORD

MG465

L4 Cylinder



OEM

91SM9448AB

6 591 016

Bolt Holes

8

Interchanges

Fel Pro:

Mahle US:

Victor Reinz: 71-27332-10

Glaser: X02154-01

Elring-Klinger: 705.811

Notes:

FORD

MG466

L4 Cylinder



OEM

6 591 017

1 073 056

1 606 629

91SM 9448BB

Bolt Holes

8

Interchanges

Fel Pro:

Mahle US:

Victor Reinz: 71-25316-30

Glaser: X01668-01


Elring-Klinger: 318.974

Notes:

FORD

MG467

L4 Cylinder

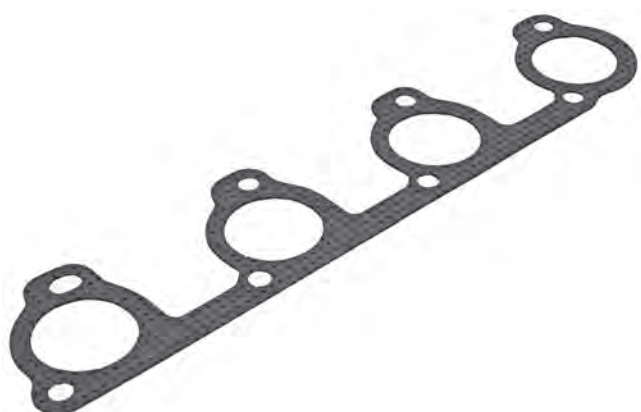

OEM

1 127 417

Bolt Holes

8

Interchanges

Fel Pro:

Mahle US:

Victor Reinz: 71-35491-00

Glaser: X81695-01

Elring-Klinger: 24.95

Notes:

EXHAUST MANIFOLD & MANIFVERTER GASKETS

FORD

MG468

L4 Cylinder



OEM

89FF9448CA

6 740 296

Bolt Holes

8

Interchanges

Fel Pro:

Mahle US:

Victor Reinz: 71-31527-00

Glaser: X51175-01

Elring-Klinger: 128.161

Notes:

FORD

MG489

L4 Cylinder



OEM

7S4Z 9448A

Bolt Holes

9

Interchanges

Fel Pro: MS96892

Mahle US: MS19583

Victor Reinz:

Glaser:

Elring-Klinger:

Notes:

FORD

MG491

L4 Cylinder



OEM

3S4Z 9448AA

Bolt Holes

7

Interchanges

Fel Pro: MS96663

Mahle US: MS19365

Victor Reinz:

Glaser:

Elring-Klinger:

Notes:

EXHAUST MANIFOLD & MANIVERTER GASKETS

FORD

MG498

L4 Cylinder



OEM

9E5E 9448CA

9E5Z 9448A

7L8Z9448A

Bolt Holes

7

Interchanges

Fel Pro: MS96901

Mahle US: MS19655

Victor Reinz:

Glaser:

Elring-Klinger:

Notes:

FORD

MG504

L4 Cylinder



OEM

F6CE 9448AC

F6CZ 9448AC

Bolt Holes

8

Interchanges

Fel Pro: MS92057

Mahle US: MS15249

Victor Reinz:

Glaser:

Elring-Klinger:

Notes:

FORD

MG654

L4 Cylinder



OEM

1L5Z 9448AA

1L5Z 9448BA

Bolt Holes

7

Interchanges

Fel Pro: MS96655

Mahle US: MS19365

Victor Reinz: 71-35488-00

Glaser: X88193-01

Elring-Klinger: 24.39

Notes:

EXHAUST MANIFOLD & MANIFVERTER GASKETS

FORD

MG655

L4 Cylinder



OEM

968Z 9448AA

968M 9448AA

1 053 902

Bolt Holes

9

Interchanges

Fel Pro: MS94427

Mahle US: MS19292

Victor Reinz: 71-34309-00

Glaser: X91907-01

Elring-Klinger: 267.7

Notes:

FORD

MG661

L4 Cylinder



OEM

F1CZ 9448-A

Bolt Holes

9

Interchanges

Fel Pro: MS94611

Mahle US: MS15646

Victor Reinz: 71-53516-00 71-52864-00

Glaser: X82281-01 X82217-01


Elring-Klinger:

Notes:

FORD

MG662

L4 Cylinder

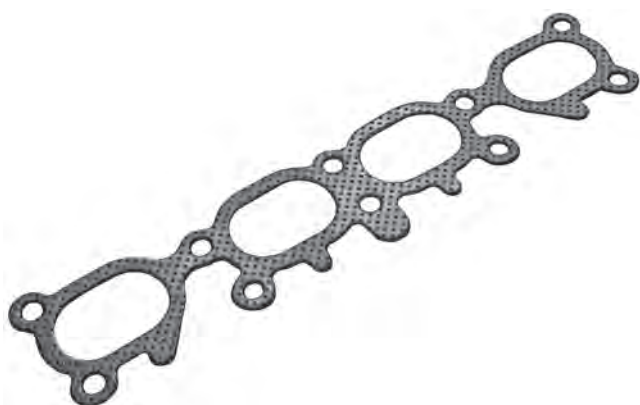

OEM

F32Z 9448A

Bolt Holes

10

Interchanges

Fel Pro: MS95425

Mahle US: MS16122

Victor Reinz: 71-52858-01

Glaser: X82216-01

Elring-Klinger: 226.63


Notes:

EXHAUST MANIFOLD & MANIVERTER GASKETS

FORD

MG664

L4 Cylinder

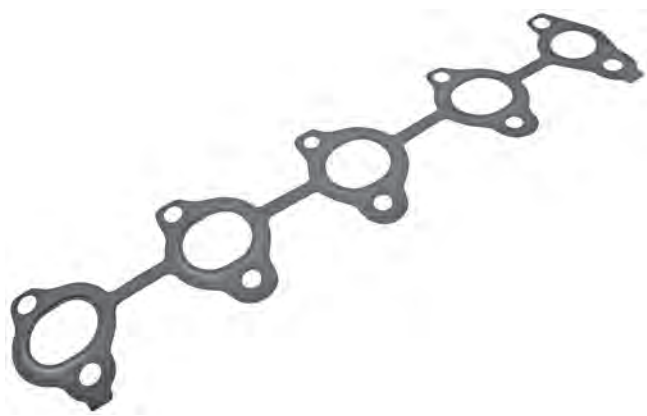

OEM

1 148 115

Bolt Holes

10

Interchanges

Fel Pro:

Mahle US:

Victor Reinz: 71-35487-00

Glaser: X81696-01

Elring-Klinger: 761.041

Notes:

FORD

MG783

L4 Cylinder



OEM

1 234 178

Bolt Holes

9

Interchanges

Fel Pro:

Mahle US:

Victor Reinz: 71-33223-00

Glaser: X81070-01

Elring-Klinger: 156.77

Notes: Intake & Exhaust Gasket

FORD

MG4602

L4 Cylinder



OEM

F37Z 9448A

Bolt Holes

8

Interchanges

Fel Pro: MS94424

Mahle US: MS16104

Victor Reinz:

Glaser:

Elring-Klinger:

Notes:

EXHAUST MANIFOLD & MANIFVERTER GASKETS

FORD

MG483

V6 Cylinder



OEM

AT4Z 9448A

DG1Z 9448A

Bolt Holes

12

Interchanges

Fel Pro: MS97217

Mahle US: MS19555

Victor Reinz:

Glaser:


Elring-Klinger:

Notes:

FORD

MG484

V6 Cylinder

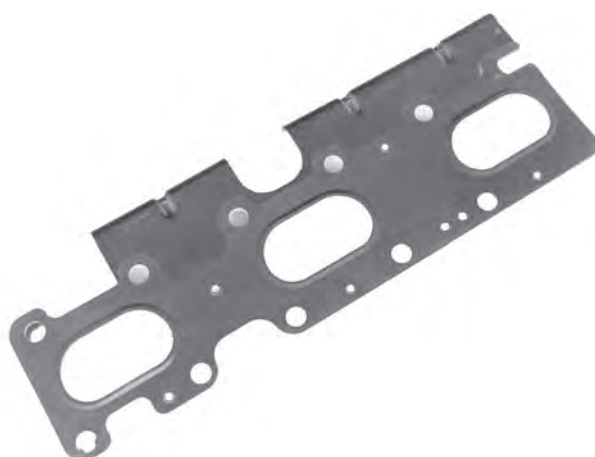

OEM

7T4Z 9448F

7T4Z 9448EA

Bolt Holes

11

Interchanges

Fel Pro: MS97121

Mahle US: MS19555

Victor Reinz: 71-54264-00

Glaser: X59821-01

Elring-Klinger:

Notes:

FORD

MG485

V6 Cylinder



OEM

AA5Z 9448C

Bolt Holes

12

Interchanges

Fel Pro: MS97218

Mahle US:

Victor Reinz:

Glaser:

Elring-Klinger:

Notes:

EXHAUST MANIFOLD & MANIFVERTER GASKETS

FORD

MG486

V6 Cylinder



OEM

6L5Z 9448A

77DZ 9448BB

Bolt Holes

11

Interchanges

Fel Pro: MS95939

Mahle US: MS15426

Victor Reinz:

Glaser:

Elring-Klinger:

Notes:

FORD

MG503

V6 Cylinder



OEM

XR3Z 9448AA

Bolt Holes

6

Interchanges

Fel Pro: MS95968

Mahle US: MS16171

Victor Reinz:

Glaser:

Elring-Klinger:

Notes:

FORD

MG651

V6 Cylinder



OEM

XW4Z 9448AA

XW4Z9448AD

F5RZ9448A

36 56 963

Bolt Holes

6

Interchanges

Fel Pro: MS95715 MS96899

Mahle US: MS12415

Victor Reinz: 71-34307-00

Glaser: X51629-01

Elring-Klinger: 24.76

Notes:

EXHAUST MANIFOLD & MANIFVERTER GASKETS

FORD

MG652

V6 Cylinder



Notes:

OEM

F32Z 9448B

Bolt Holes

7

Interchanges

Fel Pro: MS95428

Mahle US: MS12456

Victor Reinz:

Glaser:

Elring-Klinger:

FORD

MG656

V6 Cylinder



Notes:

OEM

F7DZ 9448BB

6L5Z 9448A

Bolt Holes

6

Interchanges

Fel Pro: MS95939

Mahle US: MS15426

Victor Reinz:

Glaser:

Elring-Klinger:

FORD

MG660

V6 Cylinder



Notes:

OEM

F87Z 9448-AA

Bolt Holes

6

Interchanges

Fel Pro: MS95960

Mahle US: MS16290

Victor Reinz:

Glaser:

Elring-Klinger:

EXHAUST MANIFOLD & MANIFVERTER GASKETS

FORD

MG663

V6 Cylinder



OEM

4L2Z 9448CA

F77Z 9448BA

Bolt Holes

6

Interchanges

Fel Pro: MS90779

Mahle US: MS19204

Victor Reinz:

Glaser:

Elring-Klinger: 448-102

Notes:

FORD

MG480

V8 Cylinder



OEM

YC2E 9431AD

YC2Z 9448A

YC2Z 9448CA

Bolt Holes

4

Interchanges

Fel Pro: MS92568

Mahle US: MS19535

Victor Reinz:

Glaser:

Elring-Klinger:

Notes:

FORD

MG481

V8 Cylinder



OEM

9L2Z 9448B

3L3Z 9448-A

Bolt Holes

9

Interchanges

Fel Pro: MS96679

Mahle US: MS19261

Victor Reinz:

Glaser:

Elring-Klinger:

Notes:

EXHAUST MANIFOLD & MANIFVERTER GASKETS

FORD

MG482

V8 Cylinder



OEM

9L3Z 9448A

Bolt Holes

6

Interchanges

Fel Pro: MS96679

Mahle US: MS19261

Victor Reinz:

Glaser:

Elring-Klinger:

Notes:

FORD

MG487

V8 Cylinder



OEM

2W9Z 9448AD

2W9Z 9448AE

Bolt Holes

8

Interchanges

Fel Pro: MS96925

Mahle US: MS19442

Victor Reinz:

Glaser:

Elring-Klinger:

Notes:

FORD

MG488

V8 Cylinder



OEM

2W9Z 9448CB

2W9Z 9448CC

Bolt Holes

8

Interchanges

Fel Pro: MS96925

Mahle US: MS19442

Victor Reinz:

Glaser:

Elring-Klinger:

Notes:

EXHAUST MANIFOLD & MANIVERTER GASKETS

FORD

MG490

V8 Cylinder



OEM

4G7Z 9448AA

Bolt Holes

4

Interchanges

Fel Pro:

Mahle US:

Victor Reinz:

Glaser:

Elring-Klinger:

Notes:

FORD

MG492

V8 Cylinder



OEM

2C5Z 9448BA

Bolt Holes

4

Interchanges

Fel Pro: MS95949

Mahle US: MS95949

Victor Reinz:

Glaser:

Elring-Klinger:

Notes:

FORD

MG493

V8 Cylinder



OEM

6C3Z 9448A

5C4Z 9448A

Bolt Holes

8

Interchanges

Fel Pro: MS96833

Mahle US: MS19312

Victor Reinz:

Glaser:

Elring-Klinger:

Notes:

EXHAUST MANIFOLD & MANIVERTER GASKETS

FORD

MG495

V8 Cylinder



OEM

AL3Z 9448A

Bolt Holes

5

Interchanges

Fel Pro:

Mahle US:

Victor Reinz:

Glaser:


Elring-Klinger:

Notes:

FORD

MG497

V8 Cylinder

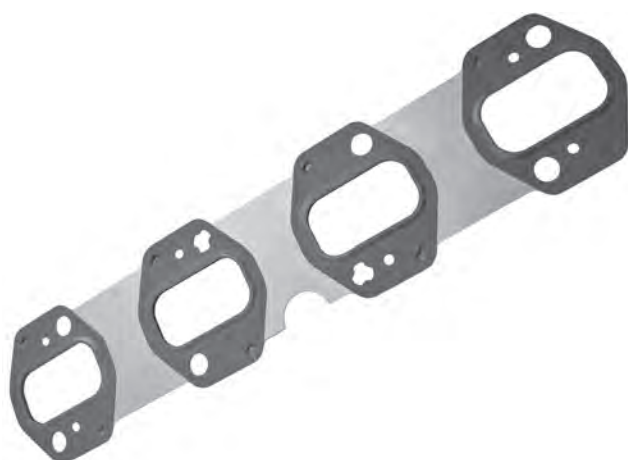

OEM

2C5Z 9448AA

Bolt Holes

8

Interchanges

Fel Pro: MS95949

Mahle US: MS19449 MS95949

Victor Reinz:

Glaser:

Elring-Klinger:

Notes:

FORD

MG4601

V8 Cylinder



OEM

XW4Z 9448AC

Bolt Holes

8

Interchanges

Fel Pro: MS96992

Mahle US: MS19436

Victor Reinz:

Glaser:

Elring-Klinger:


Notes:

EXHAUST MANIFOLD & MANIVERTER GASKETS

FORD

MG4603

V8 Cylinder

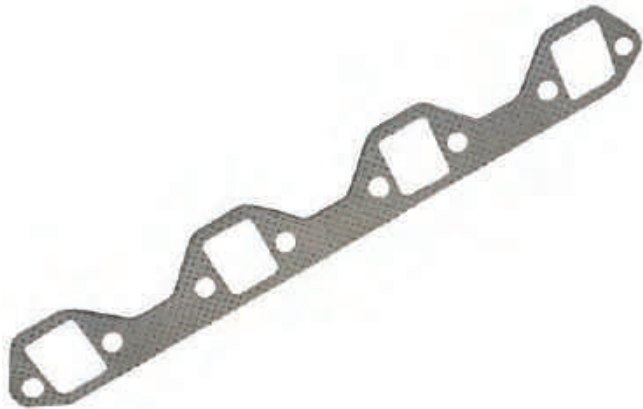

OEM

F3TZ9448A

Bolt Holes

8

Interchanges

Fel Pro: MS95954

Mahle US: MS16283

Victor Reinz:

Glaser:

Elring-Klinger:

Notes:

FORD

MG480

V10 Cylinder



OEM

YC2E 9431AD

YC2Z 9448A

YC2Z 9448CA

Bolt Holes

4

Interchanges

Fel Pro: MS92568

Mahle US: MS19535

Victor Reinz:

Glaser:

Elring-Klinger:

Notes:

FORD

MG494

V10 Cylinder



OEM

BC2Z 9448AB

YC2Z 9448AB

Bolt Holes

6

Interchanges

Fel Pro: MS94108-1

Mahle US: MS19468

Victor Reinz:

Glaser:

Elring-Klinger:

Notes:

EXHAUST MANIFOLD & MANIFVERTER GASKETS

FORD

MG501

V10 Cylinder



Notes:

OEM

CC3Z 9448A

5C3Z 9448BA

Bolt Holes

10

Interchanges

Fel Pro: MS96679-1

Mahle US: MS19415

Victor Reinz:

Glaser:

Elring-Klinger:

GENERAL MOTORS PRODUCTS

MG450

L4 Cylinder



Notes:

OEM

96378805

86350469

Bolt Holes

10

Interchanges

Fel Pro: MS96942

Mahle US: MS19331

Victor Reinz: 71-533914-00


Glaser: X82265-01

Elring-Klinger: 165.59

GENERAL MOTORS PRODUCTS

MG750

L4 Cylinder

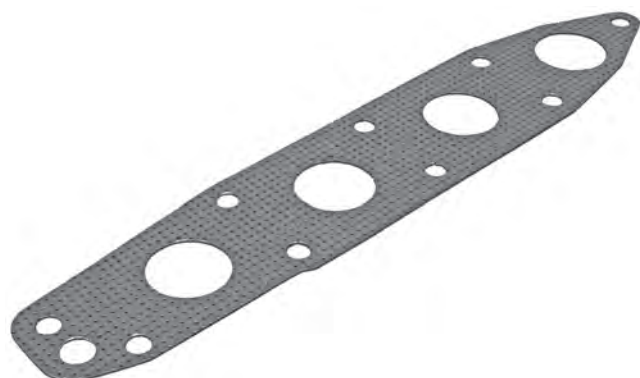

Notes:

OEM

91172052

91173897

Bolt Holes

10

Interchanges

Fel Pro: MS95032

Mahle US: MS19708

Victor Reinz: 71-52954-10

Glaser: X82229-01

Elring-Klinger: 176.57

EXHAUST MANIFOLD & MANIVERTER GASKETS

GENERAL MOTORS PRODUCTS

MG751

L4 Cylinder



OEM

12565226

12592249

Bolt Holes

7

Interchanges

Fel Pro: MS96888

Mahle US: MS19757

Victor Reinz:

Glaser:


Elring-Klinger:

Notes:

GENERAL MOTORS PRODUCTS

MG767

L4 Cylinder

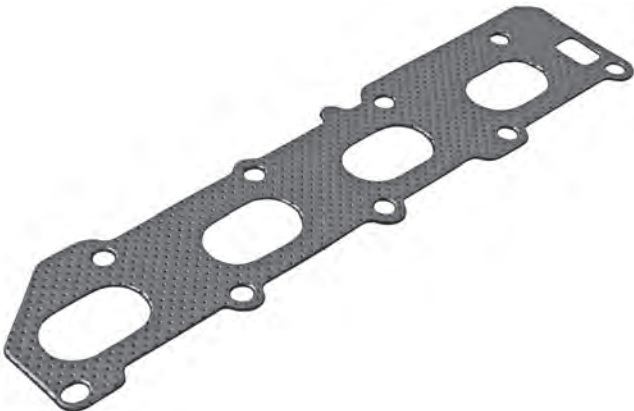

OEM

55566925

Bolt Holes

9

Interchanges

Fel Pro: MS97203

Mahle US:

Victor Reinz: 71-36304-00

Glaser: X81822-01

Elring-Klinger: 809.333

Notes:

GENERAL MOTORS PRODUCTS

MG769

L4 Cylinder



OEM

8 49 533

12992396

Bolt Holes

9

Interchanges

Fel Pro: MS97154

Mahle US:

Victor Reinz: 71-38158-00

Glaser: X91995-01

Elring-Klinger: 355.34

Notes:

EXHAUST MANIFOLD & MANIFVERTER GASKETS

GENERAL MOTORS PRODUCTS

MG792

L4 Cylinder



OEM

55565348

84 92 26

Bolt Holes

8

Interchanges

Fel Pro: MS97202

Mahle US:

Victor Reinz: 71-40667-00

Glaser: X82525-01

Elring-Klinger: 132.13

Notes:

GENERAL MOTORS PRODUCTS

MG851

L4 Cylinder



OEM

12786717

Bolt Holes

9

Interchanges

Fel Pro:

Mahle US:

Victor Reinz: 71-36321-00

Glaser: X81512-01

Elring-Klinger: 67.92

Notes:

GENERAL MOTORS PRODUCTS

MG881

L4 Cylinder



OEM

91177555

Bolt Holes

10

Interchanges

Fel Pro: MS96602

Mahle US: MS19732

Victor Reinz: 71-53179-00

Glaser: X-82257-01

Elring-Klinger:

Notes:

EXHAUST MANIFOLD & MANIVERTER GASKETS

GENERAL MOTORS PRODUCTS

MG894

L4 Cylinder



OEM

88972635

94856801

Bolt Holes

5

Interchanges

Fel Pro: MS93909

Mahle US: MS19202

Victor Reinz: 71-53107-00

Glaser: X82253-01

Elring-Klinger: 169.73

Notes:

GENERAL MOTORS PRODUCTS

MG907

L4 Cylinder



OEM

19185683

Bolt Holes

5

Interchanges

Fel Pro: MS97146

Mahle US: MS19724

Victor Reinz: 71-37166-00

Glaser: X59400-01

Elring-Klinger:

Notes:

GENERAL MOTORS PRODUCTS

MG1204

L4 Cylinder



OEM

90537740

Bolt Holes

11

Interchanges

Fel Pro: MS96376

Mahle US: MS19334

Victor Reinz:

Glaser:

Elring-Klinger:

Notes:

EXHAUST MANIFOLD & MANIFVERTER GASKETS

GENERAL MOTORS PRODUCTS

MG1213

L4 Cylinder



OEM

12579774

Bolt Holes

7

Interchanges

Fel Pro: MS97008

Mahle US:

Victor Reinz:

Glaser:

Elring-Klinger:

Notes:

GENERAL MOTORS PRODUCTS

MG1214

L4 Cylinder



OEM

12584120

12589453

Bolt Holes

12

Interchanges

Fel Pro: MS96377

Mahle US: MS19335

Victor Reinz:

Glaser:


Elring-Klinger:

Notes:

GENERAL MOTORS PRODUCTS

MG1217

L4 Cylinder

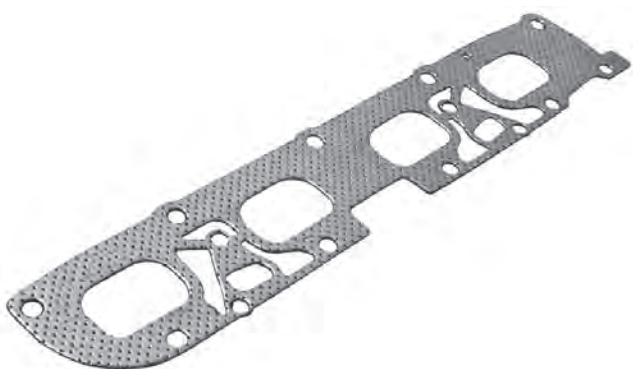

OEM

12622668

Bolt Holes

14

Interchanges

Fel Pro: MS97122

Mahle US: MS19566

Victor Reinz:

Glaser:

Elring-Klinger:


Notes:

EXHAUST MANIFOLD & MANIVERTER GASKETS

GENERAL MOTORS PRODUCTS

MG1222

L4 Cylinder

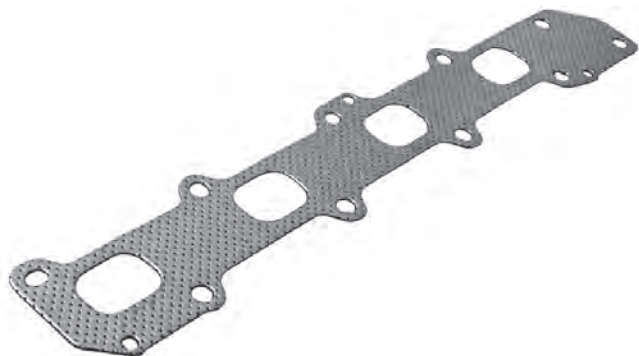

OEM

24576934

Bolt Holes

13

Interchanges

Fel Pro: MS90284

Mahle US: MS16321

Victor Reinz:

Glaser:

Elring-Klinger:

Notes:

GENERAL MOTORS PRODUCTS

MG1223

L4 Cylinder



OEM

24576771

Bolt Holes

8

Interchanges

Fel Pro: MS92794

Mahle US: MS16312

Victor Reinz:

Glaser:

Elring-Klinger:

Notes:

GENERAL MOTORS PRODUCTS

MG1230

L4 Cylinder



OEM

9230949

Bolt Holes

12

Interchanges

Fel Pro:

Mahle US:

Victor Reinz:

Glaser:

Elring-Klinger:

Notes:

EXHAUST MANIFOLD & MANIFVERTER GASKETS

GENERAL MOTORS PRODUCTS

MG1250

L4 Cylinder



OEM

24576088

Bolt Holes

8

Interchanges

Fel Pro: MS90540

Mahle US: MS16311

Victor Reinz:

Glaser:

Elring-Klinger:

Notes:

GENERAL MOTORS PRODUCTS

MG1251

L4 Cylinder



OEM

12627072

Bolt Holes

5

Interchanges

Fel Pro:

Mahle US:

Victor Reinz:

Glaser:

Elring-Klinger:

Notes:

GENERAL MOTORS PRODUCTS

MG1252

L4 Cylinder



OEM

12657167

Bolt Holes

5

Interchanges

Fel Pro:

Mahle US:

Victor Reinz:

Glaser:

Elring-Klinger:

Notes:

EXHAUST MANIFOLD & MANIVERTER GASKETS

GENERAL MOTORS PRODUCTS

MG1253

L4 Cylinder



OEM

24576382
24574082

Bolt Holes

10

Interchanges


Fel Pro: MS90278
Mahle US: MS16199
Victor Reinz:
Glaser:
Elring-Klinger:

Notes:

GENERAL MOTORS PRODUCTS

MG1254

L4 Cylinder

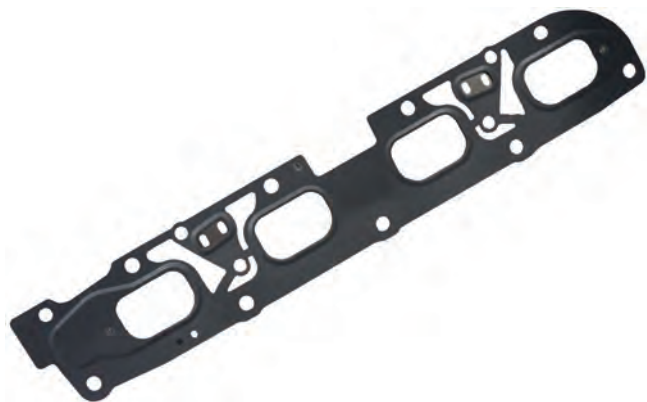

OEM

12646199

Bolt Holes

13

Interchanges

Fel Pro:
Mahle US:
Victor Reinz:
Glaser:
Elring-Klinger:

Notes:

GENERAL MOTORS PRODUCTS

MG1256

L4 Cylinder



OEM

25186670

Bolt Holes

10

Interchanges

Fel Pro:
Mahle US:
Victor Reinz:
Glaser:
Elring-Klinger:

Notes:

EXHAUST MANIFOLD & MANIFVERTER GASKETS

GENERAL MOTORS PRODUCTS

MG1259

L4 Cylinder



OEM

88972991

Bolt Holes

9

Interchanges

Fel Pro: MS96398

Mahle US: MS19227

Victor Reinz: 71-54106-00

Glaser: X59466-01

Elring-Klinger:

Notes:

GENERAL MOTORS PRODUCTS

MG1260

L4 Cylinder



OEM

10101360

Bolt Holes

7

Interchanges

Fel Pro: MS93689

Mahle US: MS15433

Victor Reinz:

Glaser:


Elring-Klinger:

Notes:

GENERAL MOTORS PRODUCTS

MG1212

L5 Cylinder

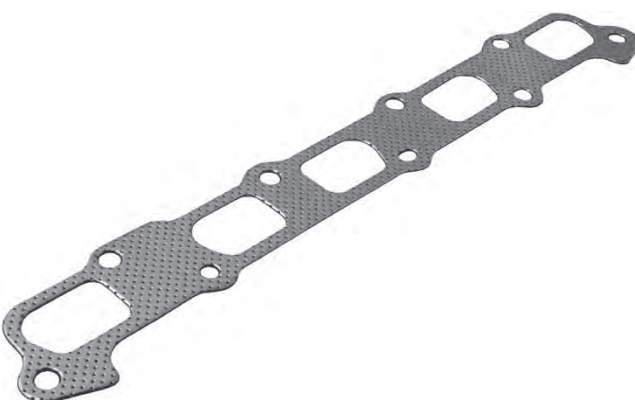

OEM

12579684

Bolt Holes

9

Interchanges

Fel Pro: MS97009

Mahle US: MS19755

Victor Reinz:

Glaser:

Elring-Klinger:

Notes:

EXHAUST MANIFOLD & MANIVERTER GASKETS

GENERAL MOTORS PRODUCTS

MG1242

L5 Cylinder



OEM

12592248

12567694

Bolt Holes

9

Interchanges

Fel Pro: MS96889

Mahle US: MS19648

Victor Reinz:

Glaser:

Elring-Klinger:

Notes:

GENERAL MOTORS PRODUCTS

MG776

V6 Cylinder



OEM

12992739

Bolt Holes

7

Interchanges

Fel Pro: MS96425

Mahle US: MS19473

Victor Reinz: 71-34271-00

Glaser: X81691-01


Elring-Klinger: 470.761

Notes:

GENERAL MOTORS PRODUCTS

MG1006

V6 Cylinder

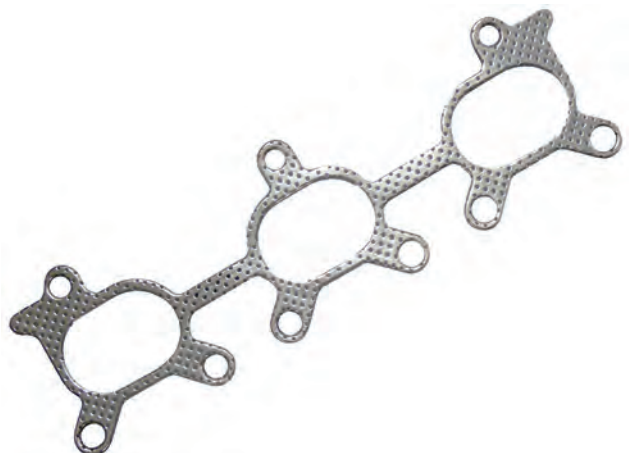

OEM

91176147

91177418

Bolt Holes

9

Interchanges

Fel Pro: MS97043

Mahle US: MS19686

Victor Reinz: 71-53693-00

Glaser: X82299-01

Elring-Klinger:


Notes:

EXHAUST MANIFOLD & MANIFVERTER GASKETS

GENERAL MOTORS PRODUCTS

MG1201

V6 Cylinder

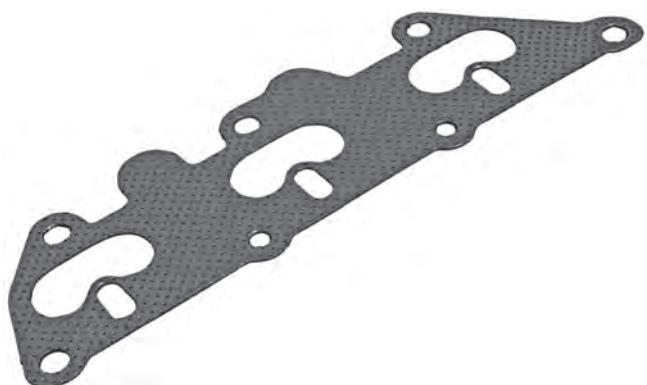

OEM

9128515

Bolt Holes

7

Interchanges

Fel Pro:	MS96088
Mahle US:	MS19492
Victor Reinz:	71-34238-00
Glaser:	X52446-01
Elring-Klinger:	239.541

Notes:

GENERAL MOTORS PRODUCTS

MG1207

V6 Cylinder



OEM

12557872

Bolt Holes

8

Interchanges

Fel Pro:	MS96346
Mahle US:	MS19350
Victor Reinz:	
Glaser:	
Elring-Klinger:	

Notes:

GENERAL MOTORS PRODUCTS

MG1220

V6 Cylinder



OEM

24506057

Bolt Holes

6

Interchanges

Fel Pro:	MS95829
Mahle US:	MS16108
Victor Reinz:	
Glaser:	
Elring-Klinger:	

Notes:

EXHAUST MANIFOLD & MANIVERTER GASKETS

GENERAL MOTORS PRODUCTS

MG1221

V6 Cylinder



OEM

24507676

Bolt Holes

6

Interchanges

Fel Pro: MS95811

Mahle US: MS16364 MS16099

Victor Reinz:

Glaser:


Elring-Klinger:

Notes:

GENERAL MOTORS PRODUCTS

MG1233

V6 Cylinder

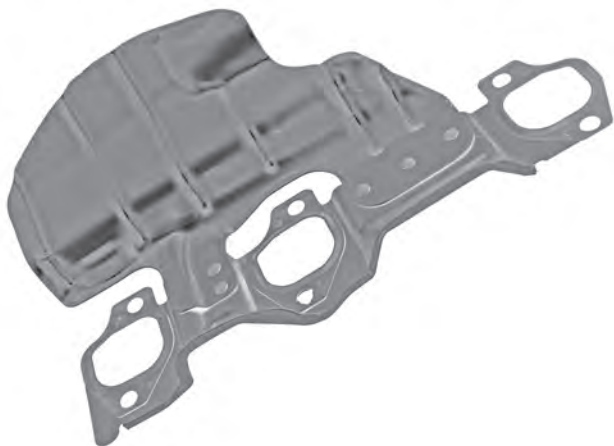

OEM

12592203

12589047

Bolt Holes

6

Interchanges

Fel Pro: MS96818

Mahle US: MS19545

Victor Reinz:

Glaser:

Elring-Klinger:

Notes:

GENERAL MOTORS PRODUCTS

MG1234

V6 Cylinder



OEM

12593246

Bolt Holes

6

Interchanges

Fel Pro: MS96727

Mahle US: MS19546

Victor Reinz:

Glaser:

Elring-Klinger:

Notes:

EXHAUST MANIFOLD & MANIFVERTER GASKETS

GENERAL MOTORS PRODUCTS

MG1235

V6 Cylinder



OEM

12593921

Bolt Holes

7

Interchanges


Fel Pro:	MS96970	MS97098
Mahle US:	MS19596	
Victor Reinz:		
Glaser:		
Elring-Klinger:		

Notes:

GENERAL MOTORS PRODUCTS

MG1239

V6 Cylinder

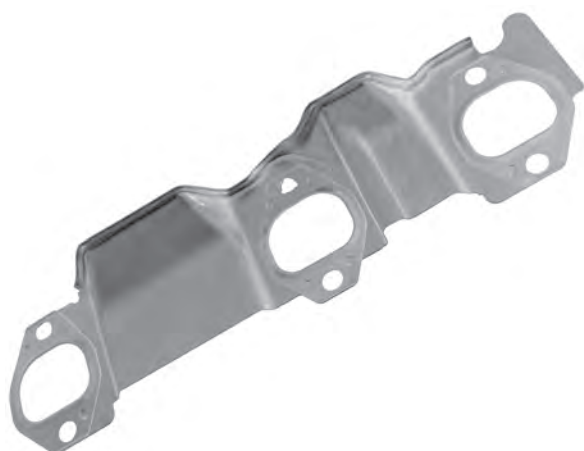

OEM

12572979

Bolt Holes

6

Interchanges

Fel Pro:	MS96329
Mahle US:	MS19349
Victor Reinz:	
Glaser:	
Elring-Klinger:	

Notes:

GENERAL MOTORS PRODUCTS

MG1240

V6 Cylinder



OEM

12589048
12589047

Bolt Holes

6

Interchanges

Fel Pro:	MS96818
Mahle US:	MS19545
Victor Reinz:	
Glaser:	
Elring-Klinger:	

Notes:

EXHAUST MANIFOLD & MANIVERTER GASKETS

GENERAL MOTORS PRODUCTS

MG1257

V6 Cylinder



OEM

12565956
58 49 911

Bolt Holes

10

Interchanges

Fel Pro:
Mahle US:
Victor Reinz: 71-38239-00
Glaser: X82350-01
Elring-Klinger:

Notes:

GENERAL MOTORS PRODUCTS

MG758

V8 Cylinder



OEM

12567655

Bolt Holes

8

Interchanges

Fel Pro: MS96999
Mahle US: MS19715
Victor Reinz:
Glaser:
Elring-Klinger:

Notes:

GENERAL MOTORS PRODUCTS

MG1205

V8 Cylinder



OEM

12550033

Bolt Holes

6

Interchanges

Fel Pro: MS94054
Mahle US: MS16093
Victor Reinz:
Glaser:
Elring-Klinger:

Notes:

EXHAUST MANIFOLD & MANIFVERTER GASKETS

GENERAL MOTORS PRODUCTS

MG1206

V8 Cylinder



OEM

12550276

Bolt Holes

8

Interchanges

Fel Pro: MS95840

Mahle US: MS16091

Victor Reinz:

Glaser:

Elring-Klinger:

Notes:

GENERAL MOTORS PRODUCTS

MG1208

V8 Cylinder



OEM

12558024

3533386

Bolt Holes

10

Interchanges

Fel Pro: MS93455

Mahle US: MS16372

Victor Reinz:

Glaser:


Elring-Klinger:

Notes:

GENERAL MOTORS PRODUCTS

MG1210

V8 Cylinder

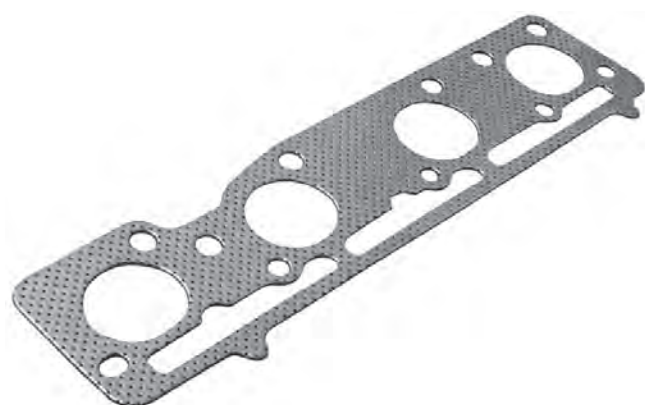

OEM

12557769

12573925

Bolt Holes

11

Interchanges

Fel Pro: MS93371

Mahle US: MS16373

Victor Reinz:

Glaser:

Elring-Klinger:

Notes:

EXHAUST MANIFOLD & MANIVERTER GASKETS

GENERAL MOTORS PRODUCTS

MG1211

V8 Cylinder



OEM

12561912
12576221

Bolt Holes

6

Interchanges

Fel Pro: MS92904
Mahle US: MS19498
Victor Reinz:
Glaser:
Elring-Klinger:

Notes:

GENERAL MOTORS PRODUCTS

MG1216

V8 Cylinder



OEM

12600530
12617944

Bolt Holes

6

Interchanges

Fel Pro: MS92467
Mahle US: MS16124
Victor Reinz:
Glaser:
Elring-Klinger:

Notes:

GENERAL MOTORS PRODUCTS

MG1232

V8 Cylinder



OEM

12594171

Bolt Holes

6

Interchanges

Fel Pro:
Mahle US:
Victor Reinz:
Glaser:
Elring-Klinger:

Notes:

EXHAUST MANIFOLD & MANIFVERTER GASKETS

GENERAL MOTORS PRODUCTS

MG1241

V8 Cylinder



OEM

12558275

Bolt Holes

8

Interchanges

Fel Pro: MS95840

Mahle US: MS16366

Victor Reinz:

Glaser:

Elring-Klinger:

Notes:

GENERAL MOTORS PRODUCTS

MG1248

V8 Cylinder



OEM

98002804

97188684

Bolt Holes

8

Interchanges

Fel Pro: MS96788 MS96543

Mahle US: MS19398

Victor Reinz:

Glaser:

Elring-Klinger:

Notes:

GENERAL MOTORS PRODUCTS

MG1255

V8 Cylinder



OEM

12657093

Bolt Holes

5

Interchanges

Fel Pro:

Mahle US:

Victor Reinz:

Glaser:

Elring-Klinger:

Notes:

EXHAUST MANIFOLD & MANIFILTER GASKETS

HONDA

MG590

L4 Cylinder



OEM

18115-P00-003
18115-P000-004
18115-P2A-003

Bolt Holes

9

Interchanges

Fel Pro:	MS94118-1
Mahle US:	MS15487
Victor Reinz:	71-52354-00
Glaser:	X82144-01
Elring-Klinger:	

Notes:

HONDA

MG591

L4 Cylinder



OEM

18115-PLC-J01
18115-PLC-J02

Bolt Holes

5

Interchanges

Fel Pro:	MS96447
Mahle US:	MS19345
Victor Reinz:	71-53734-00
Glaser:	X82304-01
Elring-Klinger:	270.46

Notes:

HONDA

MG592

L4 Cylinder



OEM

18110-PM3-003
18115-P00-004
18115-900-003

Bolt Holes

9

Interchanges

Fel Pro:	
Mahle US:	
Victor Reinz:	
Glaser:	
Elring-Klinger:	

Notes:

EXHAUST MANIFOLD & MANIFILTER GASKETS

HONDA

MG593

L4 Cylinder



OEM

18115-PNE-004

18115-PRB-A01

18115-PNE-004

Bolt Holes

5

Interchanges

Fel Pro: MS96474

Mahle US: MS19282

Victor Reinz: 71-53802-00

Glaser: X82311-01

Elring-Klinger: 270.36

Notes:

HONDA

MG595

L4 Cylinder



OEM

18115-PWA-004

18115-PWA-003

Bolt Holes

5

Interchanges

Fel Pro: MS97170

Mahle US: MS19808

Victor Reinz: 71-39879-00

Glaser: X59318-01

Elring-Klinger: 452.11

Notes:

HONDA

MG597

L4 Cylinder



OEM

18115-POA-003

18115-POA-004

Bolt Holes

8

Interchanges

Fel Pro: MS94184

Mahle US: MS16163

Victor Reinz: 71-53763-00

Glaser: X82306-01

Elring-Klinger:

Notes:

EXHAUST MANIFOLD & MANIVERTER GASKETS

HONDA

MG600

L4 Cylinder



OEM

18115-P5M-003

Bolt Holes

9

Interchanges

Fel Pro: MS97047

Mahle US: MS17954

Victor Reinz:

Glaser:

Elring-Klinger:

Notes:

HONDA

MG604

L4 Cylinder



OEM

18115-PCX-014

18115-PCX-004

Bolt Holes

7

Interchanges

Fel Pro:

Mahle US:

Victor Reinz: 71-53721-00

Glaser: X85301-01

Elring-Klinger:

Notes:

HONDA

MG607

L4 Cylinder



OEM

18115-PAA-L21

Bolt Holes

8

Interchanges

Fel Pro: MS94184

Mahle US: MS17846

Victor Reinz:

Glaser:

Elring-Klinger:

Notes:

EXHAUST MANIFOLD & MANIFILTER GASKETS

HONDA

MG608

L4 Cylinder



OEM

18115-PNB-003

Bolt Holes

5

Interchanges

Fel Pro:	MS96474
Mahle US:	MS19282
Victor Reinz:	71-53802-00
Glaser:	X82311-01
Elring-Klinger:	270.36

Notes:

HONDA

MG603

V6 Cylinder



OEM

18115-P8E-A01

Bolt Holes

5

Interchanges

Fel Pro:	MS96166
Mahle US:	MS17814
Victor Reinz:	
Glaser:	
Elring-Klinger:	

Notes:

HYUNDAI

MG611

L4 Cylinder



OEM

28521-23005
28521-23004
28521-23003

Bolt Holes

10

Interchanges

Fel Pro:	MS96128
Mahle US:	MS19327
Victor Reinz:	
Glaser:	
Elring-Klinger:	

Notes:

EXHAUST MANIFOLD & MANIVERTER GASKETS

HYUNDAI

MG612

L4 Cylinder



OEM

28521-25020

28521-25010

Bolt Holes

10

Interchanges

Fel Pro: MS96162

Mahle US: MS19241

Victor Reinz:

Glaser:

Elring-Klinger:

Notes:

HYUNDAI

MG613

L4 Cylinder



OEM

28521-2G401

Bolt Holes

9

Interchanges

Fel Pro:

Mahle US:

Victor Reinz:

Glaser:

Elring-Klinger:

Notes:

HYUNDAI

MG614

L4 Cylinder



OEM

28521-26600

410639

Bolt Holes

9

Interchanges

Fel Pro: MS96332

Mahle US: MS19243

Victor Reinz: 71-53971-00

Glaser: X82316-01

Elring-Klinger: 458.58

Notes:

EXHAUST MANIFOLD & MANIFVERTER GASKETS

HYUNDAI

MG618

L4 Cylinder



OEM

28521-22020

28521-22010

Bolt Holes

9

Interchanges

Fel Pro: MS96162

Mahle US: MS19241

Victor Reinz: 71-53173-00

Glaser: X82256-01

Elring-Klinger: 135.48

Notes:

HYUNDAI

MG625

L4 Cylinder



OEM

28521-2C400

Bolt Holes

10

Interchanges

Fel Pro:

Mahle US:

Victor Reinz:

Glaser:

Elring-Klinger:

Notes:

HYUNDAI

MG626

L4 Cylinder



OEM

28521-2E000

Bolt Holes

5

Interchanges

Fel Pro:

Mahle US:

Victor Reinz:

Glaser:

Elring-Klinger:

Notes:

EXHAUST MANIFOLD & MANIVERTER GASKETS

HYUNDAI

MG628

L4 Cylinder



Notes:

OEM

28521-2G700

Bolt Holes

10

Interchanges

Fel Pro:

Mahle US:

Victor Reinz:

Glaser:

Elring-Klinger:

HYUNDAI

MG610

V6 Cylinder



Notes:

OEM

28521-37103

28521-37104

Bolt Holes

7

Interchanges

Fel Pro: MS96598

Mahle US: MS19308

Victor Reinz:

Glaser:

Elring-Klinger:

HYUNDAI

MG619

V6 Cylinder



Notes:

OEM

28521-3C702

Bolt Holes

10

Interchanges

Fel Pro: MS97074

Mahle US: MS19725

Victor Reinz:

Glaser:


Elring-Klinger:

EXHAUST MANIFOLD & MANIFVERTER GASKETS

HYUNDAI

MG620

V6 Cylinder

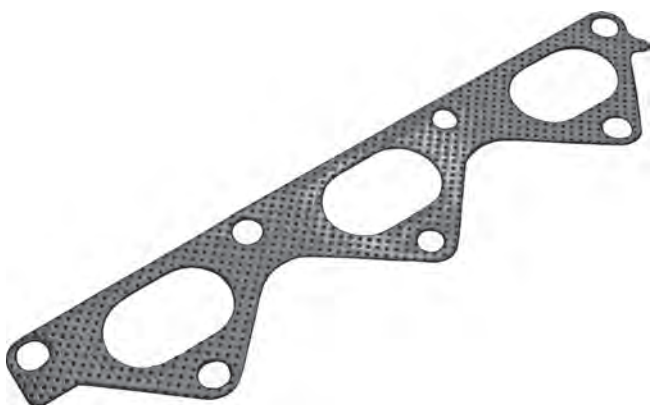

OEM

28521-39800

28521-35500

Bolt Holes

7

Interchanges

Fel Pro: MS95082

Mahle US: MS19300

Victor Reinz:

Glaser:

Elring-Klinger:

Notes:

HYUNDAI

MG621

V6 Cylinder



OEM

28521-3C712

28521-3C200

Bolt Holes

8

Interchanges

Fel Pro: MS97074

Mahle US: MS19725

Victor Reinz:

Glaser:

Elring-Klinger:

Notes:

HYUNDAI

MG623

V6 Cylinder



OEM

28521-3C702

Bolt Holes

9

Interchanges

Fel Pro: MS97074

Mahle US:

Victor Reinz: 71-10601-00

Glaser: X90102-01

Elring-Klinger:

Notes:

EXHAUST MANIFOLD & MANIVERTER GASKETS

HYUNDAI

MG624

V6 Cylinder



OEM

28521-3C712

Bolt Holes

8

Interchanges

Fel Pro: MS97074

Mahle US: MS19725

Victor Reinz:

Glaser:

Elring-Klinger:

Notes:

HYUNDAI

MG629

V6 Cylinder



OEM

28521-3C111

28521-3C100

28521-3C110

Bolt Holes

9

Interchanges

Fel Pro:

Mahle US:

Victor Reinz:

Glaser:

Elring-Klinger:

Notes:

HYUNDAI

MG627

V8 Cylinder



OEM

28521-3F010

Bolt Holes

12

Interchanges

Fel Pro:

Mahle US:

Victor Reinz:

Glaser:

Elring-Klinger:


Notes:

EXHAUST MANIFOLD & MANIFVERTER GASKETS

INFINITI

MG724

L4 Cylinder

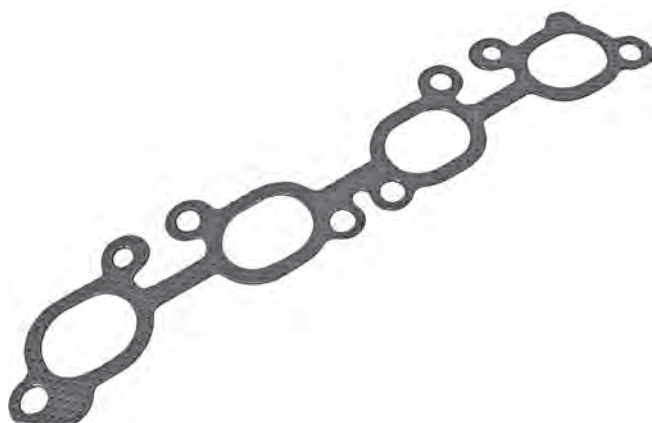

OEM

14036-7J500

Bolt Holes

8

Interchanges

Fel Pro: MS96113

Mahle US: MS15684

Victor Reinz:

Glaser:

Elring-Klinger:

Notes:

INFINITI

MG725

V6 Cylinder



OEM

14036-AG000

14036-AG010

14036-31U00

Bolt Holes

12

Interchanges

Fel Pro: MS91459

Mahle US: MS19259

Victor Reinz: 71-53114-00

Glaser: X82245-01

Elring-Klinger:

Notes:

INFINITI

MG730

V6 Cylinder



OEM

14036-0W000

Bolt Holes

8

Interchanges

Fel Pro: MS96300

Mahle US: MS19224

Victor Reinz:

Glaser:

Elring-Klinger:

Notes:

EXHAUST MANIFOLD & MANIVERTER GASKETS

INFINITI	
MG723	V8 Cylinder
	OEM
	14036-6P010
	Bolt Holes
	8
	Interchanges
	Fel Pro:
	Mahle US:
	Victor Reinz:
	Glaser:
	Elring-Klinger:
Notes:	

INFINITI	
MG728	V8 Cylinder
	OEM
	14036-AR000
	Bolt Holes
	16
	Interchanges
	Fel Pro:
	Mahle US: MS19426
	Victor Reinz:
	Glaser:
	Elring-Klinger:
Notes:	

INFINITI	
MG729	V8 Cylinder
	OEM
	14036-7S001
	Bolt Holes
	16
	Interchanges
	Fel Pro: MS96946
	Mahle US: MS19526
	Victor Reinz:
	Glaser:
	Elring-Klinger:
Notes:	

EXHAUST MANIFOLD & MANIFVERTER GASKETS

ISUZU

MG1213

L4 Cylinder



OEM

8-12579-774-0

Bolt Holes

7

Interchanges

Fel Pro: MS97008

Mahle US:

Victor Reinz:

Glaser:


Elring-Klinger:

Notes:

ISUZU

MG1212

L5 cylinder

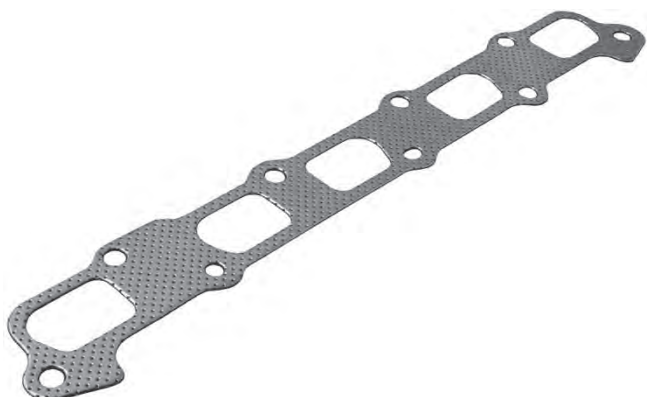

OEM

8-12579-684-0

Bolt Holes

9

Interchanges

Fel Pro: MS97009

Mahle US: MS19755

Victor Reinz:

Glaser:

Elring-Klinger:

Notes:

ISUZU

MG1242

L5 cylinder



OEM

8-12592-248-0

8-12567-694-0

Bolt Holes

9

Interchanges

Fel Pro: MS96889

Mahle US: MS19648

Victor Reinz:

Glaser:

Elring-Klinger:

Notes:

EXHAUST MANIFOLD & MANIVERTER GASKETS

JAGUAR

MG651

V6 Cylinder



OEM

XW4Z9448AA

XW4Z9448AD

F5RZ9448A

C2S33620

Bolt Holes

6

Interchanges

Fel Pro: MS95715

Mahle US: MS12415

Victor Reinz: 71-34307-00

Glaser: X51629-01

Elring-Klinger: 024-760

Notes:

JEEP

MG434

L4 Cylinder



OEM

4693 346AB

Bolt Holes

8

Interchanges

Fel Pro: MS96961

Mahle US: MS19563

Victor Reinz:

Glaser:


Elring-Klinger:

Notes:

JEEP

MG448

L4 Cylinder

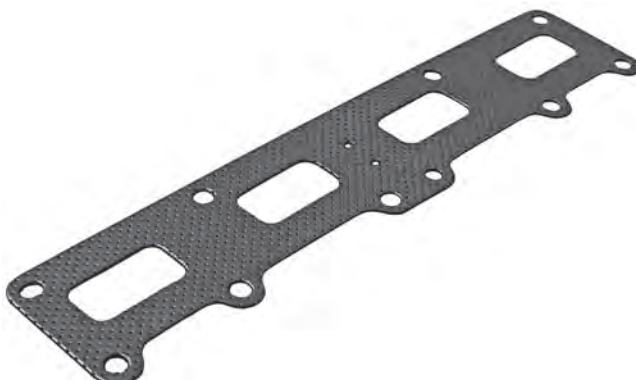

OEM

4781 255AA

Bolt Holes

10

Interchanges

Fel Pro: MS92846

Mahle US: MS19245

Victor Reinz:

Glaser:

Elring-Klinger:

Notes:

EXHAUST MANIFOLD & MANIFVERTER GASKETS

JEEP

MG1001

L4 Cylinder



OEM

1555 A185

Bolt Holes

10

Interchanges

Fel Pro: MS96902

Mahle US: MS19562

Victor Reinz: 71-54096-00

Glaser: X59463-01

Elring-Klinger:

Notes:

JEEP

MG441

V6 Cylinder



OEM

53013 932AB

53013 932AA

Bolt Holes

8

Interchanges

Fel Pro: MS96344

Mahle US: MS16349

Victor Reinz:

Glaser:

Elring-Klinger:

Notes:

JEEP

MG442

V6 Cylinder



OEM

5301 3933AB

5303 3933AA

Bolt Holes

8

Interchanges

Fel Pro: MS96344 MS96344-1

Mahle US: MS16349

Victor Reinz:

Glaser:

Elring-Klinger:

Notes:

EXHAUST MANIFOLD & MANIVERTER GASKETS

JEEP

MG444

V8 Cylinder



Notes:

OEM

5301 3944AA

Bolt Holes

11

Interchanges

Fel Pro: MS96905

Mahle US: MS19529

Victor Reinz:

Glaser:

Elring-Klinger:

JEEP

MG445

V8 Cylinder



Notes:

OEM

5303 4029AD

5303 0813

Bolt Holes

11

Interchanges

Fel Pro: MS93217

Mahle US: MS16336

Victor Reinz:


Glaser:

Elring-Klinger:

JEEP

MG446

V8 Cylinder

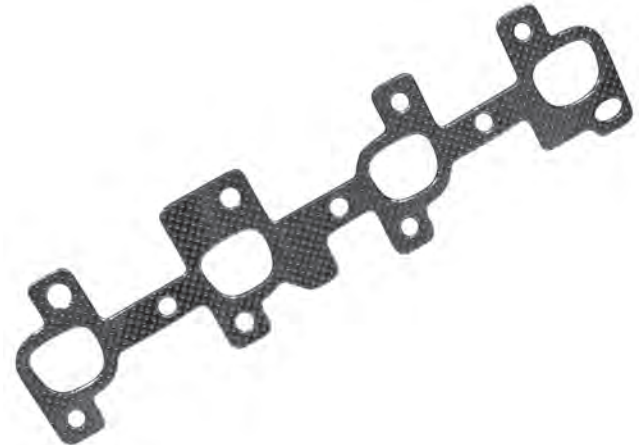

Notes:

OEM

5303 4030AC

5303 0812

Bolt Holes

11

Interchanges

Fel Pro: MS93217

Mahle US: MS16336

Victor Reinz:

Glaser:

Elring-Klinger:

EXHAUST MANIFOLD & MANIFVERTER GASKETS

JEEP

MG4302

V8 Cylinder



OEM

5045 495AA

53032 965AF

Bolt Holes

13

Interchanges

Fel Pro: MS97083

Mahle US: MS19832

Victor Reinz:

Glaser:

Elring-Klinger:

Notes:

JEEP

MG4303

V8 Cylinder



OEM

5045 496AA

53032 966AF

Bolt Holes

14

Interchanges

Fel Pro: MS97083

Mahle US: MS19832

Victor Reinz:

Glaser:

Elring-Klinger:

Notes:

JEEP

MG4304

V8 Cylinder



OEM

5303 2832AH

Bolt Holes

11

Interchanges

Fel Pro: MS96994

Mahle US: MS19508

Victor Reinz:

Glaser:

Elring-Klinger:


Notes:

EXHAUST MANIFOLD & MANIFVERTER GASKETS

JEEP

MG4305

V8 Cylinder

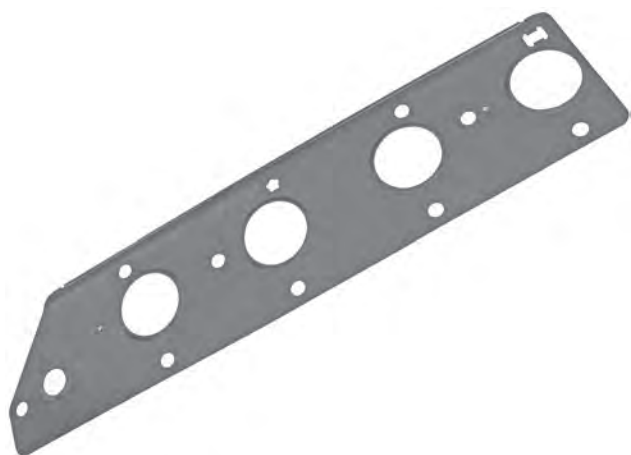

OEM

5303 2833AH

Bolt Holes

12

Interchanges

Fel Pro: MS96994

Mahle US: MS19508

Victor Reinz:

Glaser:

Elring-Klinger:

Notes:

KIA

MG611

L4 Cylinder



OEM

28521-23005

28521-23004

28521-23003

Bolt Holes

10

Interchanges

Fel Pro: MS96128

Mahle US: MS19327

Victor Reinz:

Glaser:

Elring-Klinger:

Notes:

KIA

MG612

L4 Cylinder



OEM

28521-25020

28521-25010

Bolt Holes

10

Interchanges

Fel Pro: MS96162

Mahle US: MS19241

Victor Reinz:

Glaser:

Elring-Klinger:

Notes:

EXHAUST MANIFOLD & MANIFVERTER GASKETS

KIA

MG613

L4 Cylinder



OEM

28521-2G401

Bolt Holes

9

Interchanges

Fel Pro:

Mahle US:

Victor Reinz:

Glaser:

Elring-Klinger:

Notes:

KIA

MG614

L4 Cylinder



OEM

28521-26600

410639

Bolt Holes

9

Interchanges

Fel Pro: MS96332

Mahle US: MS19243

Victor Reinz: 71-53971-00

Glaser: X82316-01

Elring-Klinger: 458.58

Notes:

KIA

MG626

L4 Cylinder



OEM

28521-2E000

Bolt Holes

5

Interchanges

Fel Pro: MS97239

Mahle US:

Victor Reinz:

Glaser:

Elring-Klinger:

Notes:

EXHAUST MANIFOLD & MANIFILTER GASKETS

KIA

MG628

L4 Cylinder



OEM

28521-2G700

Bolt Holes

10

Interchanges

Fel Pro: MS96874

Mahle US:

Victor Reinz:

Glaser:

Elring-Klinger:

Notes:

KIA

MG635

L4 Cylinder



OEM

28521-2X500

OK30E-13460C

Bolt Holes

7

Interchanges

Fel Pro: MS96733

Mahle US: MS19548

Victor Reinz: 71-53486-00

Glaser: X82278-01

Elring-Klinger:

Notes:

KIA

MG636

L4 Cylinder



OEM

OK2AA-13-460

Bolt Holes

8

Interchanges

Fel Pro: MS96310

Mahle US: MS19253

Victor Reinz: 71-43476-00

Glaser: X82277-01

Elring-Klinger:

Notes:

EXHAUST MANIFOLD & MANIFVERTER GASKETS

KIA

MG638

L4 Cylinder



OEM

OK054-13-460A

OK054-13-460B

Bolt Holes

8

Interchanges

Fel Pro:

Mahle US:

Victor Reinz: 71-52439-00

Glaser: X82153-01


Elring-Klinger:

Notes:

KIA

MG640

L4 Cylinder

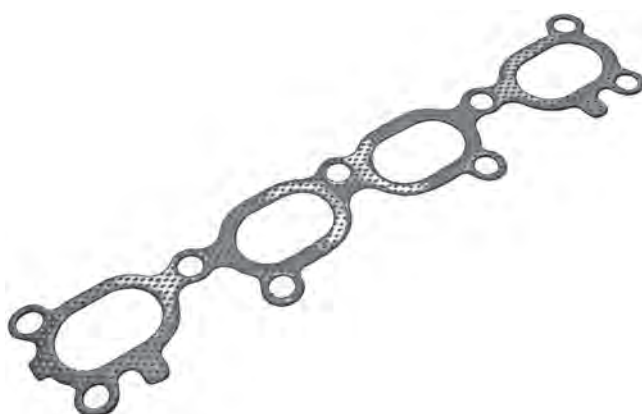

OEM

OFE3N-13-460

OFE3N-13-461

Bolt Holes

9

Interchanges

Fel Pro: MS96290

Mahle US: MS19294

Victor Reinz: 71-53056-00

Glaser: X822239-01

Elring-Klinger:

Notes:

KIA

MG643

L4 Cylinder



OEM

28521-2X600

Bolt Holes

7

Interchanges

Fel Pro:

Mahle US:

Victor Reinz: 71-53471-00

Glaser: X82276-01

Elring-Klinger:

Notes:

EXHAUST MANIFOLD & MANIFVERTER GASKETS

KIA

MG610

V6 Cylinder



OEM

28521-37103

28521-37104

Bolt Holes

7

Interchanges

Fel Pro: MS96598

Mahle US: MS19308

Victor Reinz:

Glaser:

Elring-Klinger:

Notes:

KIA

MG619

V6 Cylinder



OEM

28521-3C702

28521-3C100

Bolt Holes

10

Interchanges

Fel Pro: MS97074

Mahle US: MS19725

Victor Reinz:

Glaser:


Elring-Klinger:

Notes:

KIA

MG620

V6 Cylinder

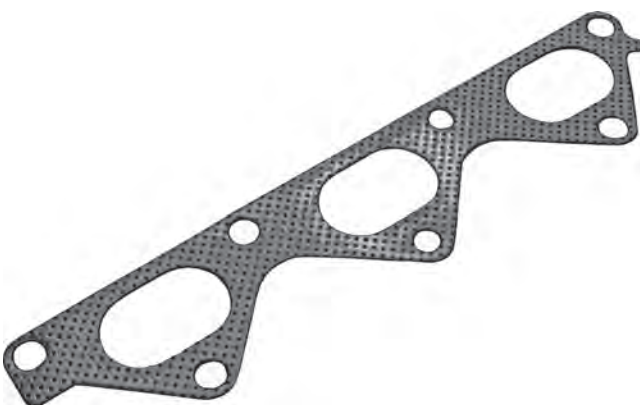

OEM

28521-39800

28521-35500

Bolt Holes

7

Interchanges

Fel Pro: MS95082

Mahle US: MS19300

Victor Reinz:

Glaser:

Elring-Klinger:

Notes:

EXHAUST MANIFOLD & MANIFVERTER GASKETS

KIA

MG621

V6 Cylinder



OEM

28521-3C712

28521-3C200

Bolt Holes

8

Interchanges

Fel Pro: MS97074

Mahle US: MS19725

Victor Reinz:

Glaser:


Elring-Klinger:

Notes:

KIA

MG623

V6 Cylinder

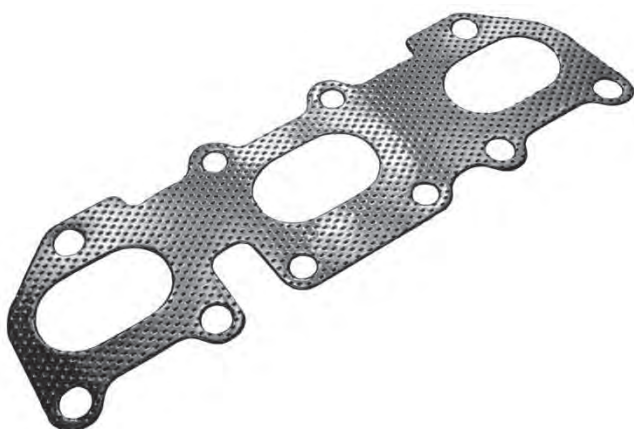

OEM

28521-3C702

Bolt Holes

9

Interchanges

Fel Pro: MS97074

Mahle US:

Victor Reinz: 71-10601-00

Glaser: X90102-01

Elring-Klinger:

Notes:

KIA

MG624

V6 Cylinder



OEM

28521-3C712

28521-3C200

Bolt Holes

8

Interchanges

Fel Pro: MS97074

Mahle US: MS19725

Victor Reinz:

Glaser:

Elring-Klinger:

Notes:

EXHAUST MANIFOLD & MANIFVERTER GASKETS

KIA

MG629

V6 Cylinder



Notes:

OEM

28521-3C111

Bolt Holes

9

Interchanges

Fel Pro: MS97074

Mahle US: MS19725

Victor Reinz:


Glaser:

Elring-Klinger:

KIA

MG637

V6 Cylinder

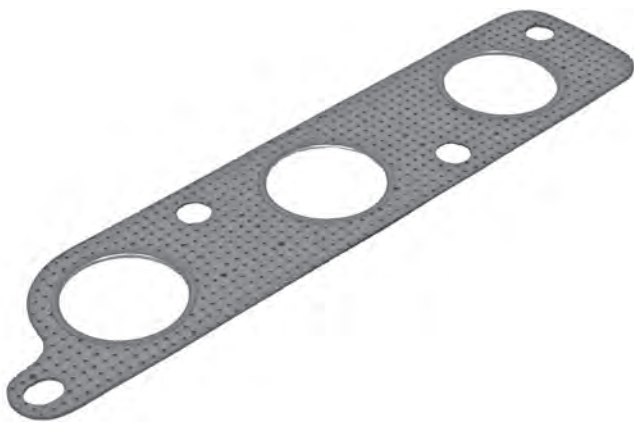

Notes:

OEM

LKG100290L

Bolt Holes

4

Interchanges

Fel Pro:

Mahle US: MS19634

Victor Reinz:

Glaser:

Elring-Klinger:

KIA

MG627

V8 Cylinder



Notes:

OEM

28521-3F010

Bolt Holes

12

Interchanges

Fel Pro:

Mahle US:

Victor Reinz:

Glaser:

Elring-Klinger:

EXHAUST MANIFOLD & MANIFVERTER GASKETS

LANCIA

MG400

L4 Cylinder



OEM

73 502 761

55194028

60611531

608127290

Bolt Holes

8

Interchanges

Fel Pro:

Mahle US:

Victor Reinz: 71-35658-00

Glaser: X51965-01

Elring-Klinger: 448.51

Notes:

LANCIA

MG541

L4 Cylinder



OEM

46526271

Bolt Holes

9

Interchanges

Fel Pro:

Mahle US:

Victor Reinz: 71-35702-00

Glaser: X52653-01

Elring-Klinger: 329.26

Notes:

LANCIA

MG543

L4 Cylinder



OEM

46820225

46412116

Bolt Holes

10

Interchanges

Fel Pro:

Mahle US:

Victor Reinz: 71-35652-00

Glaser: X51964-01

Elring-Klinger: 332.21

Notes:

EXHAUST MANIFOLD & MANIVERTER GASKETS

LANCIA

MG545

L4 Cylinder



OEM

46754320

Bolt Holes

8

Interchanges

Fel Pro:

Mahle US:

Victor Reinz: 71-35639-00

Glaser: X51143-01

Elring-Klinger: 375.16

Notes: Intake Manifold Gasket

LANCIA

MG546

L4 Cylinder



OEM

46757609

46425908

Bolt Holes

9

Interchanges

Fel Pro:

Mahle US:

Victor Reinz: 71-35619-00

Glaser: X52230-01

Elring-Klinger: 725.79

Notes:

LAND ROVER

MG590

L4 Cylinder



OEM

18115-P00-003

18115-P000-004

18115-P2A-003

Bolt Holes

9

Interchanges

Fel Pro: MS94118-1

Mahle US: MS15487

Victor Reinz: 71-52382-00

Glaser:

Elring-Klinger:

Notes:

EXHAUST MANIFOLD & MANIFVERTER GASKETS

LAND ROVER

MG592

L4 Cylinder



OEM

18115-PM3-003

Bolt Holes

9

Interchanges

Fel Pro:

Mahle US:

Victor Reinz: 71-52354-00

Glaser:


Elring-Klinger:

Notes:

LAND ROVER

MG840

L4 Cylinder

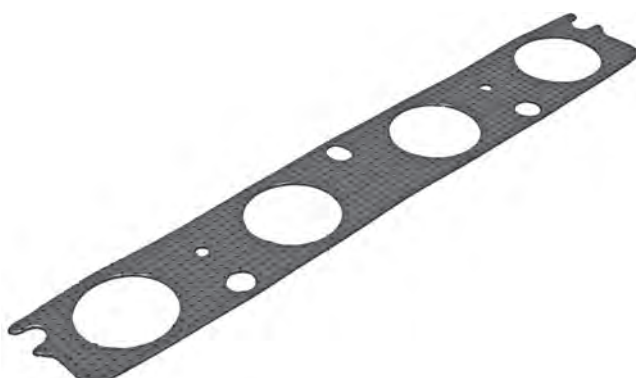

OEM

LKG100551

Bolt Holes

5

Interchanges

Fel Pro:

Mahle US:

Victor Reinz: 71-34839-00

Glaser: X82388-01


Elring-Klinger:

Notes:

LAND ROVER

MG637

V6 Cylinder

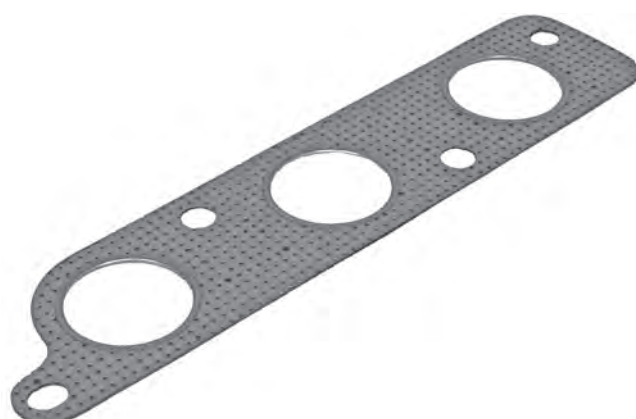

OEM

LKG100290L

Bolt Holes

4

Interchanges

Fel Pro:

Mahle US: MS19634

Victor Reinz:

Glaser:

Elring-Klinger:

Notes:

EXHAUST MANIFOLD & MANIFVERTER GASKETS

LAND ROVER

MG663

V6 Cylinder



OEM

4600701

1044252

Bolt Holes

6

Interchanges

Fel Pro: MS90779

Mahle US: MS19204

Victor Reinz:

Glaser:

Elring-Klinger: 448-102

Notes:

LEXUS

MG916

L6 Cylinder



OEM

17173-66020

Bolt Holes

6

Interchanges

Fel Pro: MS97284

Mahle US: MS19662

Victor Reinz:

Glaser:

Elring-Klinger:

Notes: Front; Use With MG923

LEXUS

MG923

L6 Cylinder



OEM

17198-66010

Bolt Holes

7

Interchanges

Fel Pro: MS97284

Mahle US: MS19662

Victor Reinz:

Glaser:

Elring-Klinger:

Notes: Rear; Use With MG916

EXHAUST MANIFOLD & MANIFVERTER GASKETS

LEXUS

MG913

V6 Cylinder



OEM

17173-62020

Bolt Holes

6

Interchanges

Fel Pro: MS94471

Mahle US: MS15563

Victor Reinz:

Glaser:


Elring-Klinger:

Notes:

LEXUS

MG914

V6 Cylinder

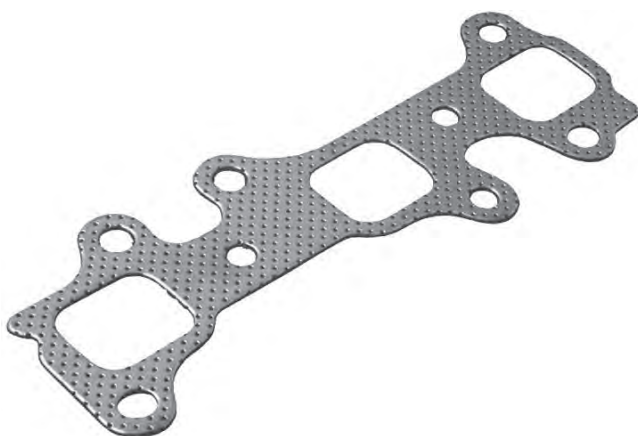

OEM

17173-62040

Bolt Holes

8

Interchanges

Fel Pro: MS95405

Mahle US: MS16075

Victor Reinz: 71-53571-00

Glaser: X82286-01

Elring-Klinger:

Notes:

LEXUS

MG1008

V6 Cylinder



OEM

17173-0P020

Bolt Holes

6

Interchanges

Fel Pro: MS96795

Mahle US: MS19722

Victor Reinz:

Glaser:

Elring-Klinger:


Notes:

EXHAUST MANIFOLD & MANIFILTER GASKETS

LEXUS

MG909

V8 Cylinder

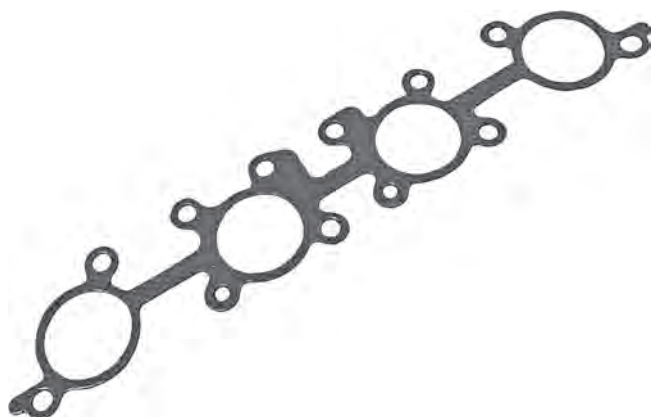

OEM

17173-38050

Bolt Holes

12

Interchanges

Fel Pro:

Mahle US:

Victor Reinz:

Glaser:

Elring-Klinger:

Notes:

LEXUS

MG911

V8 Cylinder



OEM

17173-50010

17173-50011

Bolt Holes

8

Interchanges

Fel Pro: MS94754

Mahle US: MS16087

Victor Reinz:

Glaser:


Elring-Klinger:

Notes:

LEXUS

MG912

V8 Cylinder

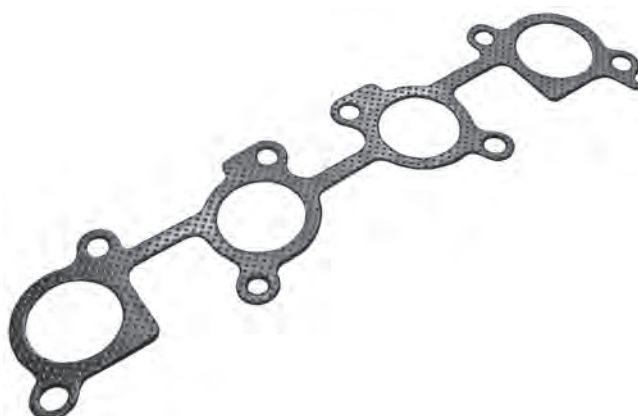

OEM

17173-50020

17173-50021

Bolt Holes

8

Interchanges

Fel Pro: MS95439

Mahle US: MS19217

Victor Reinz:

Glaser:

Elring-Klinger:

Notes:

EXHAUST MANIFOLD & MANIFVERTER GASKETS

LEXUS

MG929

V8 Cylinder



OEM

17198-50010

Bolt Holes

8

Interchanges

Fel Pro: MS96701

Mahle US: MS19217

Victor Reinz:

Glaser:

Elring-Klinger:

Notes:

LEXUS

MG8993

V8 Cylinder



OEM

17173-50030

Bolt Holes

12

Interchanges

Fel Pro: MS96701

Mahle US: MS19217

Victor Reinz:

Glaser:

Elring-Klinger:

Notes:

MAZDA

MG464

L4 Cylinder



OEM

C201-13-460

Bolt Holes

5

Interchanges

Fel Pro:

Mahle US:

Victor Reinz: 71-36553-10

Glaser: X87773-01

Elring-Klinger: 337.81

Notes:

EXHAUST MANIFOLD & MANIVERTER GASKETS

MAZDA

MG468

L4 Cylinder



OEM

1E07-13-460

1E07-13-460A

1E07-13-460B

Bolt Holes

8

Interchanges

Fel Pro:

Mahle US:

Victor Reinz: 71-31527-00

Glaser: X51175-01

Elring-Klinger: 128.161

Notes:

MAZDA

MG498

L4 Cylinder



OEM

ZZCA-13-462

ZZC0-13-462

Bolt Holes

7

Interchanges

Fel Pro: MS96901

Mahle US: MS19655

Victor Reinz:

Glaser:

Elring-Klinger:

Notes:

MAZDA

MG638

L4 Cylinder



OEM

RF01-13-462

Bolt Holes

8

Interchanges

Fel Pro:

Mahle US:

Victor Reinz: 71-52439-00

Glaser: X82153-01

Elring-Klinger: 545.99

Notes:

EXHAUST MANIFOLD & MANIFVERTER GASKETS

MAZDA

MG650

L4 Cylinder



OEM

WL51-13-460A

Bolt Holes

8

Interchanges

Fel Pro:

Mahle US:

Victor Reinz: 71-52996-00

Glaser: X82231-01

Elring-Klinger:

Notes:

MAZDA

MG651

L4 Cylinder



OEM

GY01-13-460B

GY01-13-460A

AJ79-13-460

AJ79-13-4M0

Bolt Holes

6

Interchanges

Fel Pro: MS95715 MS96899

Mahle US: MS12415

Victor Reinz: 71-34307-00

Glaser: X51629-01


Elring-Klinger: 24.76

Notes:

MAZDA

MG652

L4 Cylinder

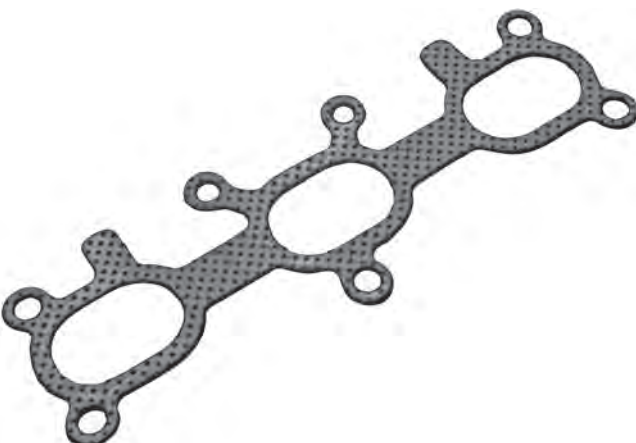

OEM

KL01-13-460

Bolt Holes

7

Interchanges

Fel Pro: MS95428

Mahle US: MS12456

Victor Reinz:

Glaser:

Elring-Klinger:

Notes:

EXHAUST MANIFOLD & MANIVERTER GASKETS

MAZDA

MG653

L4 Cylinder



OEM

KL68-13-460

Bolt Holes

7

Interchanges

Fel Pro:	MS95428
Mahle US:	MS12456
Victor Reinz:	71-52854-00
Glaser:	X81932-01
Elring-Klinger:	

Notes:

MAZDA

MG654

L4 Cylinder



OEM

L301-13-460
1F23-13-462

Bolt Holes

7

Interchanges

Fel Pro:	MS96655
Mahle US:	MS19365
Victor Reinz:	71-35488-00
Glaser:	X88193-01
Elring-Klinger:	24.39

Notes:

MAZDA

MG655

L4 Cylinder



OEM

YF09-13-461

Bolt Holes

9

Interchanges

Fel Pro:	MS94427
Mahle US:	MS19292
Victor Reinz:	71-34309-00
Glaser:	X91907-01
Elring-Klinger:	267.7

Notes:

EXHAUST MANIFOLD & MANIFVERTER GASKETS

MAZDA

MG661

L4 Cylinder



OEM

BPD3-13-460

Bolt Holes

9

Interchanges


Fel Pro:	MS94611	
Mahle US:	MS15646	
Victor Reinz:	71-53516-00	71-52864-00
Glaser:	X82281-01	X82217-01
Elring-Klinger:		

Notes:

MAZDA

MG662

L4 Cylinder

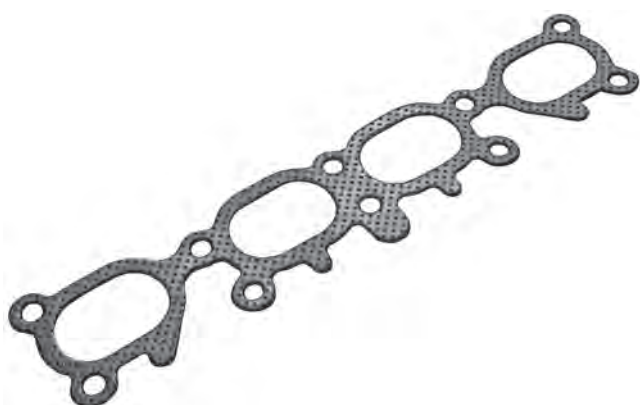

OEM

FS01-13-460A
FS01-13-460

Bolt Holes

10

Interchanges


Fel Pro:	MS95425	
Mahle US:	MS16122	
Victor Reinz:	71-52858-01	
Glaser:	X82216-01	
Elring-Klinger:	226.63	

Notes:

MAZDA

MG664

L4 Cylinder

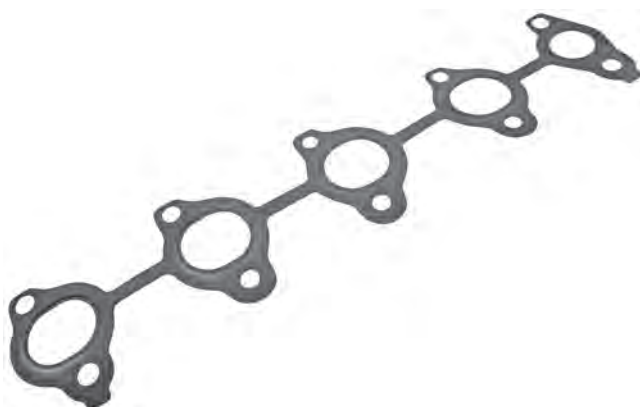

OEM

Y401-13-460

Bolt Holes

10

Interchanges

Fel Pro:		
Mahle US:		
Victor Reinz:	71-35487-00	
Glaser:	X81696-01	
Elring-Klinger:	761.041	

Notes:

EXHAUST MANIFOLD & MANIVERTER GASKETS

MAZDA

MG668

L4 Cylinder



OEM

L3K9-13-460

Bolt Holes

10

Interchanges

Fel Pro: MS97052

Mahle US: MS19831

Victor Reinz: 71-54243-00

Glaser: X59749-01

Elring-Klinger:

Notes:

MAZDA

MG4306

L4 Cylinder



OEM

BP8J-13-4M0

Bolt Holes

9

Interchanges

Fel Pro: MS94611

Mahle US: MS15646

Victor Reinz:

Glaser:


Elring-Klinger:

Notes:

MAZDA

MG669

R2 Cylinder

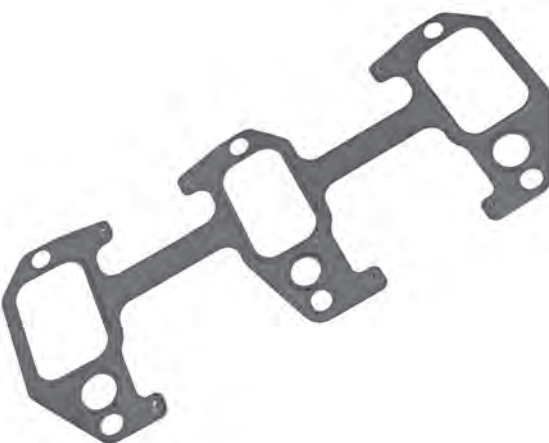

OEM

N3H1-13-461C

Bolt Holes

9

Interchanges

Fel Pro:

Mahle US:

Victor Reinz:

Glaser:

Elring-Klinger:


Notes:

EXHAUST MANIFOLD & MANIFVERTER GASKETS

MAZDA

MG670

R2 Cylinder

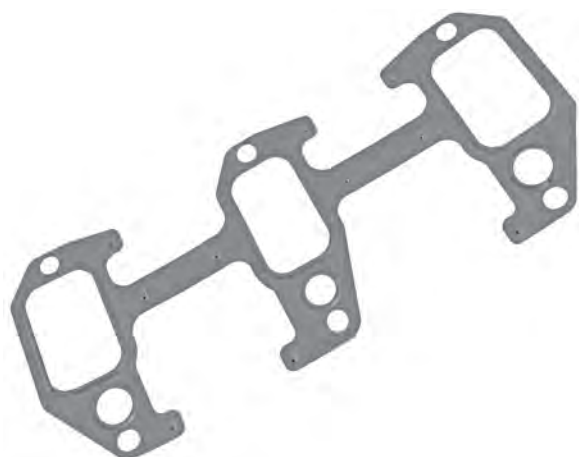

OEM

N3H1-13-461B

Bolt Holes

9

Interchanges

Fel Pro:

Mahle US:

Victor Reinz:

Glaser:


Elring-Klinger:

Notes:

MAZDA

MG484

V6 Cylinder

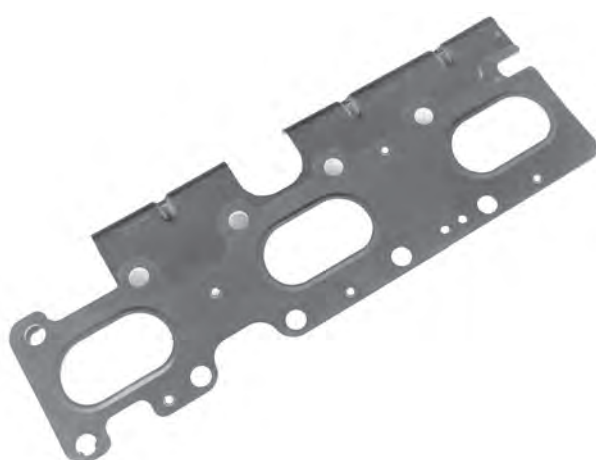

OEM

CY01-13-460A

CY01-13-460

Bolt Holes

11

Interchanges

Fel Pro: MS97121

Mahle US: MS19555

Victor Reinz: 71-54264-00

Glaser: X59821-01

Elring-Klinger:

Notes:

MAZDA

MG656

V6 Cylinder



OEM

ZZM1-13-462A

ZZM1-13-460

Bolt Holes

6

Interchanges

Fel Pro: MS95939

Mahle US: MS15426

Victor Reinz:

Glaser:

Elring-Klinger:

Notes:

EXHAUST MANIFOLD & MANIFVERTER GASKETS

MAZDA

MG660

V6 Cylinder



OEM

ZZP2-13-462

Bolt Holes

6

Interchanges

Fel Pro: MS95960

Mahle US: MS16290

Victor Reinz:

Glaser:

Elring-Klinger:

Notes:

MAZDA

MG663

V6 Cylinder



OEM

1F72-13-462

1F22-13-462

Bolt Holes

6

Interchanges

Fel Pro: MS90779

Mahle US: MS19204

Victor Reinz:

Glaser:

Elring-Klinger: 448-102

Notes:

MERCEDES BENZ

MG675

L4 Cylinder



OEM

166 142 07 80

Bolt Holes

8

Interchanges

Fel Pro:

Mahle US:

Victor Reinz: 71-33412-00

Glaser: X81900-01

Elring-Klinger:

Notes:

EXHAUST MANIFOLD & MANIFVERTER GASKETS

MERCEDES BENZ

MG676

L4 Cylinder



OEM

111 142 08 80

Bolt Holes

13

Interchanges

Fel Pro:

Mahle US:

Victor Reinz: 71-33174-00

Glaser: X51359-01

Elring-Klinger: 921.408

Notes:

MERCEDES BENZ

MG677

L4 Cylinder



OEM

271 142 03 80

Bolt Holes

8

Interchanges

Fel Pro:

Mahle US:

Victor Reinz: 71-33733-00

Glaser: X81901-01

Elring-Klinger: 220.65

Notes:

MERCEDES BENZ

MG682

L4 Cylinder



OEM

266 142 00 80

Bolt Holes

8

Interchanges

Fel Pro:

Mahle US:

Victor Reinz: 71-34942-00

Glaser: X81900-01

Elring-Klinger:


Notes:

EXHAUST MANIFOLD & MANIVERTER GASKETS

MINI

MG424

L4 Cylinder

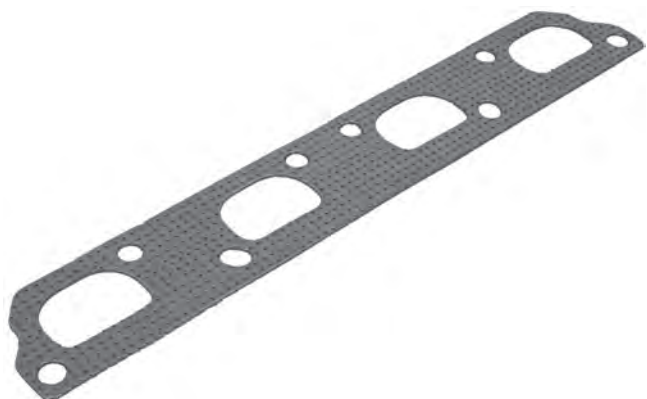

OEM

11 62 1 174 968

Bolt Holes

8

Interchanges


Fel Pro:	MS97003
Mahle US:	MS19279
Victor Reinz:	71-34782-00
Glaser:	X91399-01
Elring-Klinger:	12.28

Notes:

MINI

MG664

L4 Cylinder

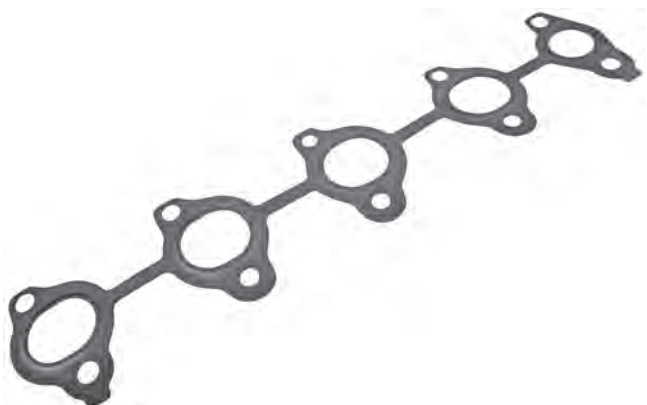

OEM

11 62 7 806 008

Bolt Holes

5

Interchanges

Fel Pro:	
Mahle US:	
Victor Reinz:	71-36553-10
Glaser:	X87773-01
Elring-Klinger:	337.81

Notes:

MITSUBISHI

MG702

L4 Cylinder



OEM

1555A052
MN137217

Bolt Holes

5

Interchanges

Fel Pro:	MS96420
Mahle US:	MS19376
Victor Reinz:	
Glaser:	
Elring-Klinger:	

Notes:

EXHAUST MANIFOLD & MANIFVERTER GASKETS

mitsubishi

MG703

L4 Cylinder



OEM

MR323599

MR497557

Bolt Holes

9

Interchanges

Fel Pro: MS95314

Mahle US: MS16278

Victor Reinz: 71-53161-00 71-52908-00

Glaser: X82253-01 X82224-01

Elring-Klinger: 34.62

Notes:

mitsubishi

MG710

L4 Cylinder



OEM

MR386209

Bolt Holes

9

Interchanges

Fel Pro:

Mahle US:

Victor Reinz: 71-53186-00

Glaser: X82258-01

Elring-Klinger: 10.14

Notes:

mitsubishi

MG1001

L4 Cylinder



OEM

1555 A185

Bolt Holes

10

Interchanges

Fel Pro: MS96902

Mahle US: MS19562

Victor Reinz: 71-54096-00

Glaser: X59463-01

Elring-Klinger:

Notes:

EXHAUST MANIFOLD & MANIVERTER GASKETS

mitsubishi

MG441

V6 Cylinder



OEM

53013 932AB

53013 932AA

Bolt Holes

8

Interchanges

Fel Pro: MS96344

Mahle US: MS16349

Victor Reinz:

Glaser:

Elring-Klinger:

Notes:

mitsubishi

MG442

V6 Cylinder



OEM

53013 933AB

5303 3933AA

Bolt Holes

8

Interchanges

Fel Pro: MS96344 MS96344-1

Mahle US: MS16349

Victor Reinz:

Glaser:

Elring-Klinger:

Notes:

mitsubishi

MG700

V6 Cylinder



OEM

MR281721

5159 013AA

MD184751

Bolt Holes

7

Interchanges

Fel Pro: MS95711

Mahle US: MS16267

Victor Reinz:

Glaser:

Elring-Klinger:


Notes:

EXHAUST MANIFOLD & MANIFVERTER GASKETS

MITSUBISHI

MG705

V6 Cylinder

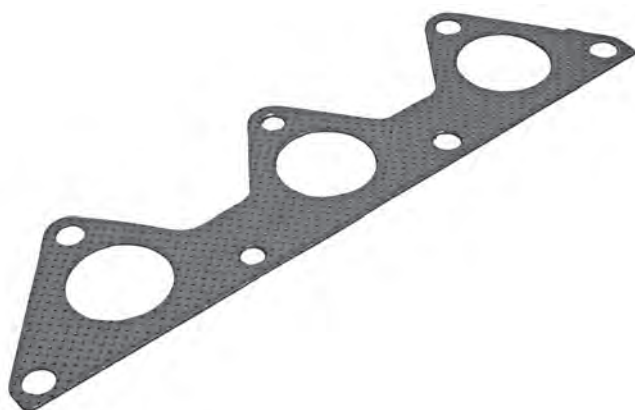

OEM

MR266545

MN135895

Bolt Holes

7

Interchanges

Fel Pro: MS95711

Mahle US: MS16280

Victor Reinz:

Glaser:

Elring-Klinger:

Notes:

MITSUBISHI

MG445

V8 Cylinder



OEM

5303 4029AD

5303 0813

Bolt Holes

11

Interchanges

Fel Pro: MS93217

Mahle US: MS16336

Victor Reinz:

Glaser:

Elring-Klinger:

Notes:

NISSAN

MG720

L4 Cylinder



OEM

14036-6N200

Bolt Holes

8

Interchanges

Fel Pro: MS96539

Mahle US: MS19291

Victor Reinz: 71-53381-00

Glaser: X82263-01

Elring-Klinger:

Notes:

EXHAUST MANIFOLD & MANIVERTER GASKETS

NISSAN

MG721

L4 Cylinder



OEM

14036-53J00

Bolt Holes

8

Interchanges

Fel Pro:	MS96113
Mahle US:	MS15684
Victor Reinz:	71-52767-00
Glaser:	X82205-01
Elring-Klinger:	

Notes:

NISSAN

MG722

L4 Cylinder



OEM

14036-JA00A

Bolt Holes

9

Interchanges

Fel Pro:	MS97148
Mahle US:	MS19399
Victor Reinz:	
Glaser:	
Elring-Klinger:	

Notes:

NISSAN

MG731

L4 Cylinder



OEM

14036-99B00
14036-41B01

Bolt Holes

4

Interchanges

Fel Pro:	
Mahle US:	
Victor Reinz:	71-53096-00
Glaser:	X82242-01
Elring-Klinger:	457.01

Notes: 2 Required

EXHAUST MANIFOLD & MANIFVERTER GASKETS

NISSAN

MG810

L4 Cylinder



OEM

14036-BN700

Bolt Holes

8

Interchanges

Fel Pro:

Mahle US:

Victor Reinz: 71-37214-00

Glaser: X81990-01

Elring-Klinger: 332-280

Notes:

NISSAN

MG725

V6 Cylinder



OEM

14036-AG000

14036-AG010

14036-31U00

Bolt Holes

12

Interchanges

Fel Pro: MS91459

Mahle US: MS19259

Victor Reinz: 71-53114-00

Glaser: X82245-01

Elring-Klinger:

Notes:

NISSAN

MG727

V6 Cylinder



OEM

14036-EA200

Bolt Holes

12

Interchanges

Fel Pro: MS91459

Mahle US: MS19259

Victor Reinz: 71-53114-00

Glaser: X82245-01

Elring-Klinger:

Notes:

EXHAUST MANIFOLD & MANIVERTER GASKETS

NISSAN

MG730

V6 Cylinder



OEM

14036-0W000

Bolt Holes

8

Interchanges

Fel Pro: MS96300

Mahle US: MS19224

Victor Reinz:

Glaser:

Elring-Klinger:

Notes:

NISSAN

MG729

V8 Cylinder



OEM

14036-7S001

Bolt Holes

16

Interchanges

Fel Pro: MS96946

Mahle US: MS19526

Victor Reinz:

Glaser:

Elring-Klinger:

Notes:

OPEL

MG754

L3 Cylinder



OEM

58 50 859

8 50 672

90529488

9225834

Bolt Holes

7

Interchanges

Fel Pro:

Mahle US:

Victor Reinz: 71-33509-00

Glaser: X52442-01

Elring-Klinger: 74.35

Notes:

EXHAUST MANIFOLD & MANIFVERTER GASKETS

OPEL

MG752

L4 Cylinder



OEM

58 50 640

90536199

Bolt Holes

10

Interchanges

Fel Pro:

Mahle US:

Victor Reinz: 71-34282-00

Glaser: X81064-01

Elring-Klinger: 447-560

Notes:

OPEL

MG753

L4 Cylinder



OEM

58 50 963

90529840

Bolt Holes

9

Interchanges

Fel Pro:

Mahle US:

Victor Reinz: 71-34157-00

Glaser: X52443-01

Elring-Klinger: 432.581

Notes:

OPEL

MG755

L4 Cylinder



OEM

8 49 518

24401490

Bolt Holes

8

Interchanges

Fel Pro:

Mahle US:

Victor Reinz: 71-34334-00

Glaser: X81605-01

Elring-Klinger: 111.57

Notes:

EXHAUST MANIFOLD & MANIFILTER GASKETS

OPEL

MG756

L4 Cylinder



OEM

8 50 541

90106615

90409645

Bolt Holes

8

Interchanges

Fel Pro:

Mahle US:

Victor Reinz:

Glaser:

Elring-Klinger:

Notes:

OPEL

MG757

L4 Cylinder



OEM

9129716

9129716

Bolt Holes

10

Interchanges

Fel Pro:

Mahle US:

Victor Reinz: 71-34281-00

Glaser: X52984-01

Elring-Klinger:

Notes:

OPEL

MG759

L4 Cylinder



OEM

850 668

90502462

Bolt Holes

11

Interchanges

Fel Pro:

Mahle US:

Victor Reinz: 71-31966-10

Glaser: X56925-01

Elring-Klinger: 743.77

Notes: Intake Manifold Gasket

EXHAUST MANIFOLD & MANIFVERTER GASKETS

OPEL

MG760

L4 Cylinder



OEM

58 50 613

90470036

90572264

Bolt Holes

13

Interchanges

Fel Pro:

Mahle US:

Victor Reinz: 71-31969-00

Glaser: X51343-01

Elring-Klinger: 916.382

Notes:

OPEL

MG761

L4 Cylinder



OEM

58 50 649

71739214

Bolt Holes

18

Interchanges

Fel Pro:

Mahle US:

Victor Reinz: 71-34287-00

Glaser: X81508-01

Elring-Klinger: 124.372

Notes:

OPEL

MG762

L4 Cylinder



OEM

8 49 199

24405959

Bolt Holes

11

Interchanges

Fel Pro:

Mahle US:

Victor Reinz: 71-36606-00

Glaser: X81892-01

Elring-Klinger: 808.61

Notes:

EXHAUST MANIFOLD & MANIFILTER GASKETS

OPEL

MG763

L4 Cylinder



OEM

8 50 537

8 50 615

90091791

90409642

Bolt Holes

8

Interchanges

Fel Pro:

Mahle US:

Victor Reinz: 71-24602-30

Glaser: X04280-01

Elring-Klinger: 645.71

Notes:

OPEL

MG764

L4 Cylinder



OEM

58 50 862

90536057

Bolt Holes

7

Interchanges

Fel Pro:

Mahle US:

Victor Reinz: 71-31451-00

Glaser: X86876-01

Elring-Klinger: 128.43

Notes: Intake Manifold Gasket

OPEL

MG765

L4 Cylinder



OEM

8 50 521

24401511

Bolt Holes

10

Interchanges

Fel Pro:

Mahle US:

Victor Reinz: 71-34326-00

Glaser: X88105-01

Elring-Klinger: 261.61


Notes: Intake Manifold Gasket

EXHAUST MANIFOLD & MANIVERTER GASKETS

OPEL

MG767

L4 Cylinder

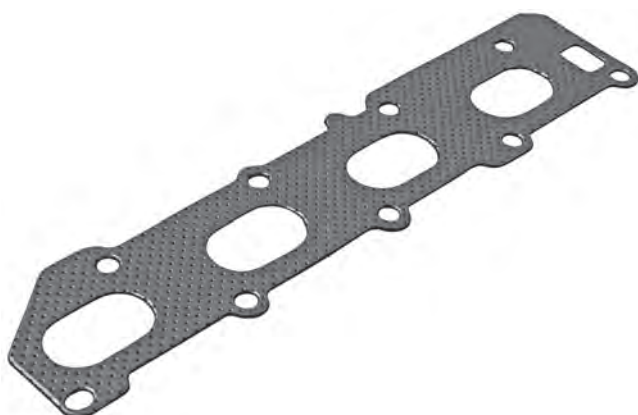

OEM

8 49 541
55566925

Bolt Holes

12

Interchanges

Fel Pro:
Mahle US:
Victor Reinz: 71-36304-00
Glaser: X81822-01
Elring-Klinger: 809.333

Notes:

OPEL

MG768

L4 Cylinder



OEM

8 49 339
97385827

Bolt Holes

5

Interchanges

Fel Pro:
Mahle US:
Victor Reinz: 71-38144-00
Glaser: X82052-01
Elring-Klinger: 76.971

Notes:

OPEL

MG769

L4 Cylinder



OEM

8 49 533
12992396

Bolt Holes

9

Interchanges

Fel Pro: MS97154
Mahle US:
Victor Reinz: 71-38158-00
Glaser: X91995-01
Elring-Klinger: 355.34

Notes:

EXHAUST MANIFOLD & MANIFILTER GASKETS

OPEL

MG771

L4 Cylinder



OEM

8 50 656

90411887

Bolt Holes

14

Interchanges

Fel Pro:

Mahle US:

Victor Reinz: 71-31971-00

Glaser: X51630-01

Elring-Klinger: 834.793

Notes:

OPEL

MG792

L4 Cylinder



OEM

55565348

84 92 26

Bolt Holes

8

Interchanges

Fel Pro: MS97202

Mahle US:

Victor Reinz: 71-40667-00

Glaser: X82525-01

Elring-Klinger: 132.13

Notes:

OPEL

MG820

L4 Cylinder



OEM

93161637

Bolt Holes

8

Interchanges

Fel Pro:

Mahle US:

Victor Reinz: 71-37064-00

Glaser: X82336-01

Elring-Klinger: 896-040


Notes:

EXHAUST MANIFOLD & MANIFVERTER GASKETS

OPEL

MG850

L4 Cylinder

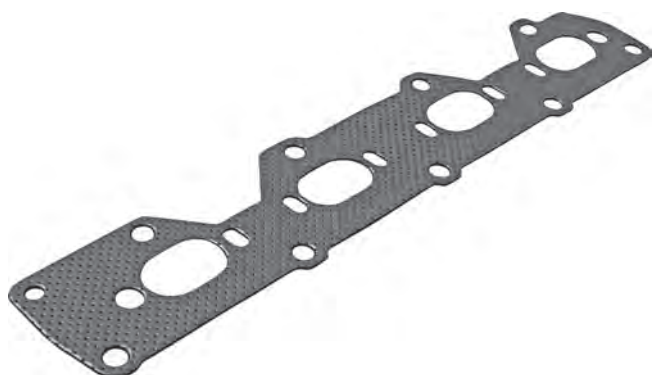

OEM

12794952

Bolt Holes

12

Interchanges

Fel Pro:

Mahle US: MS19467

Victor Reinz: 71-37479-00

Glaser: X81813-01


Elring-Klinger:

Notes:

OPEL

MG851

L4 Cylinder

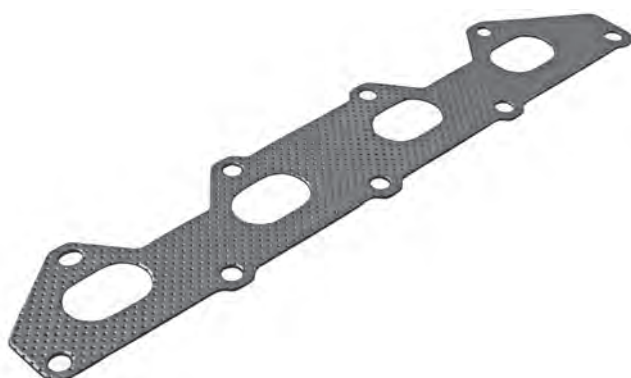

OEM

8 49 214

12 786 717

Bolt Holes

9

Interchanges

Fel Pro:

Mahle US:

Victor Reinz: 71-36321-00

Glaser: X81512-01

Elring-Klinger: 67.92

Notes:

OPEL

MG776

V6 Cylinder



OEM

12 99 2739

8 49 848

Bolt Holes

7

Interchanges

Fel Pro: MS96425

Mahle US: MS19473

Victor Reinz: 71-34271-00

Glaser: X81691-01

Elring-Klinger: 470.761


Notes:

EXHAUST MANIFOLD & MANIVERTER GASKETS

OPEL

MG1201

V6 Cylinder

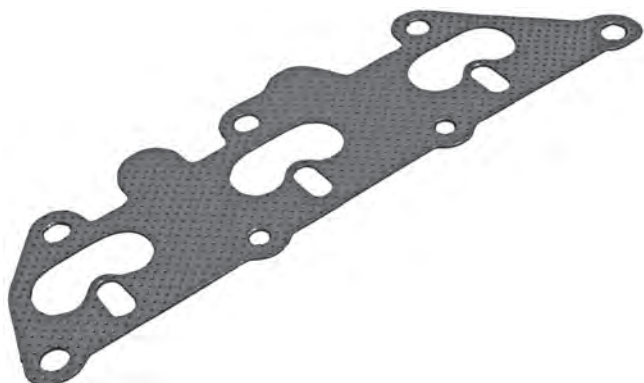

OEM

9128515
8 50 670
80 502 954

Bolt Holes

7

Interchanges

Fel Pro:	MS96088
Mahle US:	MS19492
Victor Reinz:	71-34238-00
Glaser:	X52446-01
Elring-Klinger:	239.541

Notes:

OPEL

MG1257

V6 Cylinder



OEM

12565956
58 49 911

Bolt Holes

10

Interchanges

Fel Pro:	
Mahle US:	
Victor Reinz:	71-38329-00
Glaser:	X82350-01
Elring-Klinger:	

Notes:

PEUGEOT

MG542

L4 Cylinder



OEM

0348.J9

Bolt Holes

8

Interchanges

Fel Pro:	
Mahle US:	
Victor Reinz:	71-35716-00
Glaser:	X00667-01
Elring-Klinger:	435.372


Notes: Intake & Exhaust Gasket

EXHAUST MANIFOLD & MANIFVERTER GASKETS

PEUGEOT

MG664

L4 Cylinder

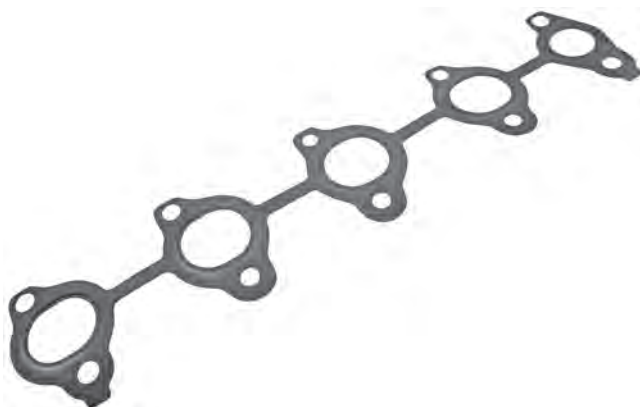

OEM

0349.J8

Bolt Holes

10

Interchanges

Fel Pro:

Mahle US:

Victor Reinz: 71-35487-00

Glaser: X81696-01

Elring-Klinger: 761.041

Notes:

PEUGEOT

MG780

L4 Cylinder



OEM

0349.J4

0349.L3

Bolt Holes

10

Interchanges

Fel Pro:

Mahle US:

Victor Reinz: 71-35067-00

Glaser: X81664-01

Elring-Klinger: 215.451

Notes:

PEUGEOT

MG781

L4 Cylinder



OEM

0348.H9

0348.J0

Bolt Holes

13

Interchanges

Fel Pro:

Mahle US:

Victor Reinz: 71-33683-00

Glaser: X51239-01

Elring-Klinger: 919.829

Notes: Intake & Exhaust Gasket

EXHAUST MANIFOLD & MANIVERTER GASKETS

PEUGEOT

MG782

L4 Cylinder



OEM

3.49E+09

Bolt Holes

8

Interchanges

Fel Pro:

Mahle US:

Victor Reinz: 71-33688-00

Glaser: X51508-01

Elring-Klinger: 711.91

Notes:

PEUGEOT

MG783

L4 Cylinder



OEM

0349.J2

Bolt Holes

9

Interchanges

Fel Pro:

Mahle US:

Victor Reinz: 71-33223-00

Glaser: X81070-01

Elring-Klinger: 156.77

Notes: Intake & Exhaust Gasket

PEUGEOT

MG784

L4 Cylinder



OEM

0349.J6

Bolt Holes

12

Interchanges

Fel Pro:

Mahle US:

Victor Reinz: 71-33774-00

Glaser:

Elring-Klinger: 515.45

Notes:

EXHAUST MANIFOLD & MANIFVERTER GASKETS

PEUGEOT

MG785

L4 Cylinder



OEM

0349.L1

Bolt Holes

4

Interchanges

Fel Pro:

Mahle US:

Victor Reinz: 71-53506-00

Glaser: X81894-01

Elring-Klinger: 291-540

Notes:

PEUGEOT

MG787

L4 Cylinder



OEM

0349.J3

Bolt Holes

8

Interchanges

Fel Pro:

Mahle US:

Victor Reinz: 71-35068-00

Glaser: X82382-01

Elring-Klinger: 258.311

Notes:

PEUGEOT

MG788

L4 Cylinder



OEM

348.89

Bolt Holes

7

Interchanges

Fel Pro:

Mahle US:

Victor Reinz: 71-33682-00

Glaser: X51239-01

Elring-Klinger:


Notes: Intake & Exhaust Gasket

EXHAUST MANIFOLD & MANIVERTER GASKETS

PORSCHE

MG970

V6 Cylinder

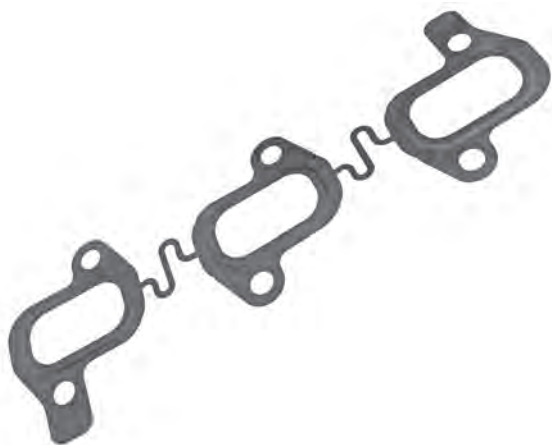

OEM

955.111.171.10

Bolt Holes

6

Interchanges

Fel Pro:

Mahle US:

Victor Reinz: 71-36117-00

Glaser: X81941-01

Elring-Klinger: 148.271

Notes: 2 Required

RENAULT

MG810

L4 Cylinder



OEM

82 00 414 346

82 00 128 551

Bolt Holes

8

Interchanges

Fel Pro:

Mahle US:

Victor Reinz: 71-37214-00

Glaser: X81990-01

Elring-Klinger: 332-280

Notes:

RENAULT

MG812

L4 Cylinder



OEM

60 01 543 517

77 00 867 360

77 00 559 702

77 00 854 652

Bolt Holes

7

Interchanges

Fel Pro:

Mahle US:

Victor Reinz: 71-33609-00

Glaser: X51622-01

Elring-Klinger: 773.581 773.58

Notes:

EXHAUST MANIFOLD & MANIFVERTER GASKETS

RENAULT

MG813

L4 Cylinder



OEM

77 00 746 591

Bolt Holes

9

Interchanges

Fel Pro:

Mahle US:

Victor Reinz: 71-31623-00

Glaser: X04712-01

Elring-Klinger: 486.761 486.76

Notes: Intake Nanifold Gasket

RENAULT

MG814

L4 Cylinder



OEM

77 00 854 041

Bolt Holes

7

Interchanges

Fel Pro:

Mahle US:

Victor Reinz: 71-31624-00

Glaser: X04680-01

Elring-Klinger: 145.22

Notes:

RENAULT

MG815

L4 Cylinder



OEM

77 00 107 181

Bolt Holes

9

Interchanges

Fel Pro:

Mahle US:

Victor Reinz: 71-31497-10

Glaser: X52444-01

Elring-Klinger: 852.19

Notes:

EXHAUST MANIFOLD & MANIVERTER GASKETS

RENAULT

MG816

L4 Cylinder



Notes:

OEM

82 00 365 915

Bolt Holes

10

Interchanges

Fel Pro:

Mahle US:

Victor Reinz: 71-35861-00

Glaser: X82380-01

Elring-Klinger: 584.94

RENAULT

MG817

L4 Cylinder



Notes:

OEM

77 00 858 735

77 00 859 886

Bolt Holes

8

Interchanges

Fel Pro:

Mahle US:

Victor Reinz: 71-33641-00

Glaser: X51619-01

Elring-Klinger: 313.73

RENAULT

MG818

L4 Cylinder



Notes: Intake & Exhaust Gasket

OEM

77 00 858 736

Bolt Holes

13

Interchanges

Fel Pro:

Mahle US:

Victor Reinz: 71-33639-00

Glaser: X57644-01

Elring-Klinger: 331.751 331.75

EXHAUST MANIFOLD & MANIVERTER GASKETS

RENAULT

MG820

L4 Cylinder



OEM

82 00 723 473

Bolt Holes

8

Interchanges

Fel Pro:

Mahle US:

Victor Reinz: 71-37064-00

Glaser: X82336-01

Elring-Klinger: 896-040

Notes:

ROVER

MG683

L4 Cylinder



OEM

2.79E+11

2.79E+11

Bolt Holes

8

Interchanges

Fel Pro:

Mahle US:

Victor Reinz:

Glaser:

Elring-Klinger:

Notes:

ROVER

MG781

L4 Cylinder



OEM

Bolt Holes

13

Interchanges

Fel Pro:

Mahle US:

Victor Reinz: 71-33683-00

Glaser: X51239-01

Elring-Klinger: 919.829

Notes: Intake & Exhaust Gasket

EXHAUST MANIFOLD & MANIVERTER GASKETS

SAAB

MG850

L4 Cylinder



OEM

12 79 4952

Bolt Holes

12

Interchanges

Fel Pro:

Mahle US: MS19467

Victor Reinz: 71-37479-00

Glaser: X81813-01

Elring-Klinger:

Notes:

SAAB

MG851

L4 Cylinder



OEM

12 78 6717

Bolt Holes

9

Interchanges

Fel Pro:

Mahle US:

Victor Reinz: 71-36321-00

Glaser: X81512-01

Elring-Klinger: 67.92

Notes:

SAAB

MG852

L4 Cylinder



OEM

55 55 7285

9166497

Bolt Holes

10

Interchanges

Fel Pro:

Mahle US:

Victor Reinz: 71-35269-00

Glaser: X81915-01

Elring-Klinger: 176.08


Notes:

EXHAUST MANIFOLD & MANIFVERTER GASKETS

SAAB

MG1201

V6 Cylinder

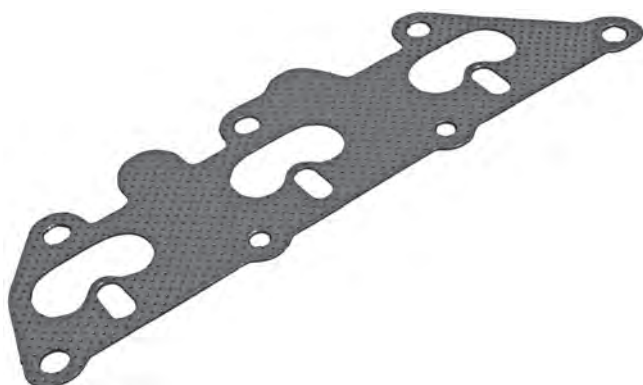

OEM

9128515
47 70 954
77 70 954

Bolt Holes

7

Interchanges

Fel Pro:	MS96088
Mahle US:	MS19492
Victor Reinz:	71-34238-00
Glaser:	X52446-01
Elring-Klinger:	239.541

Notes:

SAAB

MG1257

V6 Cylinder



OEM

12565956
58 49 911

Bolt Holes

10

Interchanges

Fel Pro:	
Mahle US:	
Victor Reinz:	71-38329-00
Glaser:	X82350-01
Elring-Klinger:	

Notes:

SATURN

MG1002

L4 Cylinder



OEM

21008079

Bolt Holes

9

Interchanges

Fel Pro:	MS96118
Mahle US:	MS19456
Victor Reinz:	
Glaser:	
Elring-Klinger:	

Notes:

EXHAUST MANIFOLD & MANIVERTER GASKETS

SATURN

MG1202

L4 Cylinder



OEM

21006001

Bolt Holes

8

Interchanges


Fel Pro:	MS95631
Mahle US:	MS16146
Victor Reinz:	
Glaser:	
Elring-Klinger:	

Notes:

SATURN

MG1203

L4 Cylinder

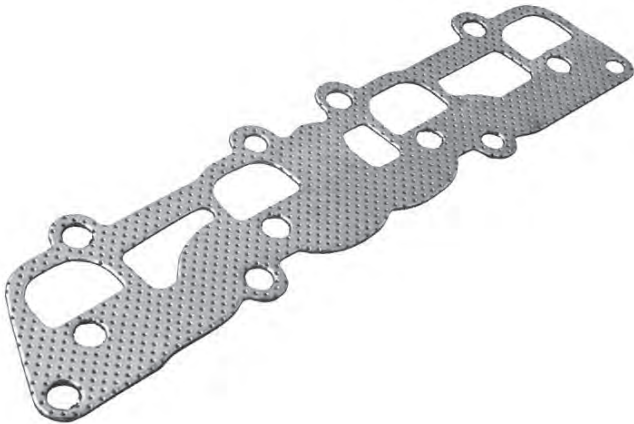

OEM

21008411

Bolt Holes

12

Interchanges

Fel Pro:	MS96117
Mahle US:	MS19425
Victor Reinz:	
Glaser:	
Elring-Klinger:	

Notes:

SATURN

MG1230

L4 Cylinder



OEM

9230949

Bolt Holes

12

Interchanges

Fel Pro:	
Mahle US:	
Victor Reinz:	
Glaser:	
Elring-Klinger:	

Notes:

EXHAUST MANIFOLD & MANIFVERTER GASKETS

SATURN

MG1249

L4 Cylinder



OEM

21008327

21000849

Bolt Holes

5

Interchanges

Fel Pro: MS95632

Mahle US: MS16148

Victor Reinz:

Glaser:

Elring-Klinger:

Notes:

SATURN

MG776

V6 Cylinder



OEM

12992739

Bolt Holes

7

Interchanges

Fel Pro: MS96425

Mahle US: MS19473

Victor Reinz: 71-34271-00

Glaser: X81691-01


Elring-Klinger: 470.761

Notes:

SATURN

MG1233

V6 Cylinder

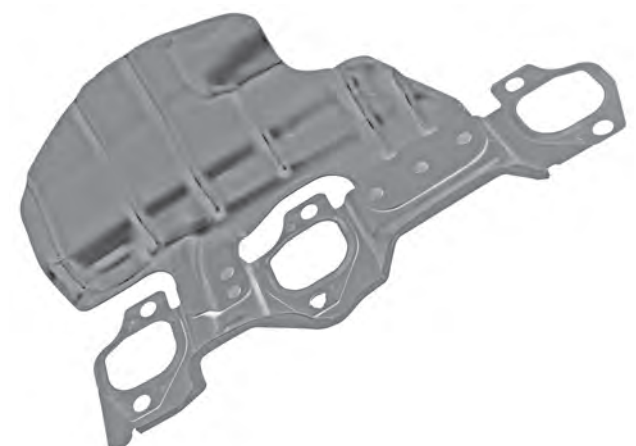

OEM

12592203

12589047

Bolt Holes

6

Interchanges

Fel Pro: MS96818

Mahle US: MS19545

Victor Reinz:

Glaser:

Elring-Klinger:

Notes:

EXHAUST MANIFOLD & MANIFVERTER GASKETS

SATURN

MG1235

V6 Cylinder



OEM

12593921

Bolt Holes

7

Interchanges


Fel Pro:	MS96970	MS97098
Mahle US:	MS19596	
Victor Reinz:		
Glaser:		
Elring-Klinger:		

Notes:

SATURN

MG1239

V6 Cylinder

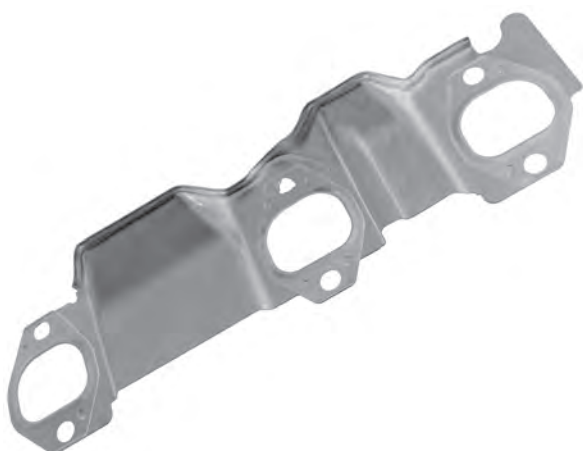

OEM

12572979

Bolt Holes

6

Interchanges

Fel Pro:	MS96329
Mahle US:	MS19349
Victor Reinz:	
Glaser:	
Elring-Klinger:	

Notes:

SATURN

MG1240

V6 Cylinder



OEM

12589048
12589047

Bolt Holes

6

Interchanges

Fel Pro:	MS96818
Mahle US:	MS19545
Victor Reinz:	
Glaser:	
Elring-Klinger:	

Notes:

EXHAUST MANIFOLD & MANIVERTER GASKETS

SEAT

MG415

L3 Cylinder



OEM

058 253 306L
058 253 039G
058 253 039L

Bolt Holes

13

Interchanges


Fel Pro:	MS96116
Mahle US:	MS19233
Victor Reinz:	71-31958-00
Glaser:	X51632-01
Elring-Klinger:	148.19

Notes:

SEAT

MG416

L3 Cylinder

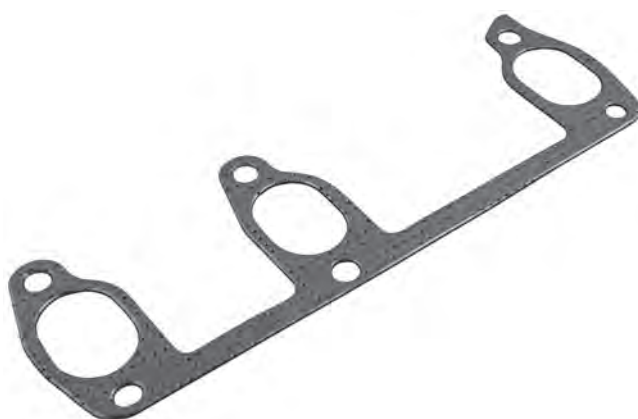

OEM

045 253 039

Bolt Holes

6

Interchanges

Fel Pro:	
Mahle US:	
Victor Reinz:	71-34217-00
Glaser:	X52968-01
Elring-Klinger:	530.8

Notes:

SEAT

MG950

L3 Cylinder



OEM

034 253 039E
03D 253 039B

Bolt Holes

7

Interchanges

Fel Pro:	
Mahle US:	
Victor Reinz:	71-36101-00
Glaser:	X81435-01
Elring-Klinger:	

Notes:

EXHAUST MANIFOLD & MANIVERTER GASKETS

SEAT

MG414

L4 Cylinder



OEM

030 129 717D

Bolt Holes

8

Interchanges

Fel Pro:

Mahle US:

Victor Reinz: 71-26279-20

Glaser: X03745-01

Elring-Klinger: 671.7

Notes: Intake Manifold Gasket

SEAT

MG415

L4 Cylinder



OEM

058 253 306L

058 253 039G

Bolt Holes

13

Interchanges

Fel Pro: MS96116

Mahle US: MS19233

Victor Reinz: 71-31958-00

Glaser: X51632-01

Elring-Klinger: 148.19

Notes:

SEAT

MG420

L4 Cylinder



OEM

048 129 717D

Bolt Holes

6

Interchanges

Fel Pro:

Mahle US:

Victor Reinz: 71-31856-00

Glaser: X86258-01

Elring-Klinger: 146.77

Notes: Intake Manifold Gasket

EXHAUST MANIFOLD & MANIFVERTER GASKETS

SEAT

MG421

L4 Cylinder



OEM

030 253 039A

030 129 585B

030 129 585

Bolt Holes

3

Interchanges

Fel Pro:

Mahle US:

Victor Reinz: 71-27476-00

Glaser: X51580-01


Elring-Klinger: 750.23

Notes: 2 Required

SEAT

MG422

L4 Cylinder

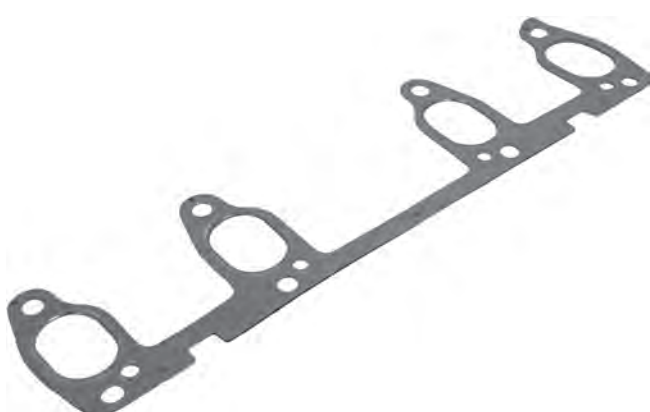

OEM

037 253 039D

037 253 039

Bolt Holes

12

Interchanges

Fel Pro: MS94063

Mahle US: MS18396

Victor Reinz: 71-31957-00

Glaser: X51638-0

Elring-Klinger: 625.76

Notes:

SEAT

MG423

L4 Cylinder



OEM

036 253 039F

036 253 039C

Bolt Holes

9

Interchanges

Fel Pro:

Mahle US:

Victor Reinz: 71-34206-00

Glaser: X51579-01

Elring-Klinger: 135.23

Notes:

EXHAUST MANIFOLD & MANIFILTER GASKETS

SEAT

MG953

L4 Cylinder



OEM

06B 253 039E

Bolt Holes

12

Interchanges

Fel Pro:

Mahle US:

Victor Reinz: 71-34214-00

Glaser: X81686-01


Elring-Klinger: 744.321

Notes:

SEAT

MG970

V6 Cylinder

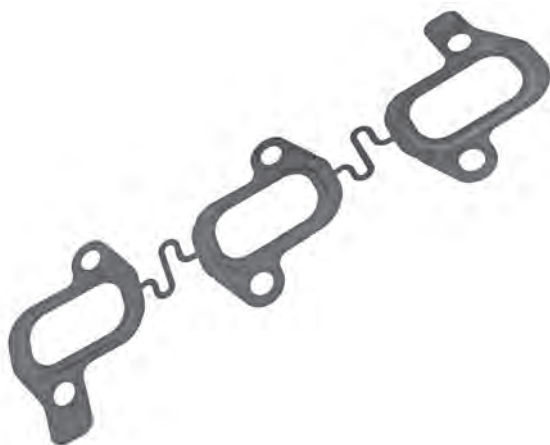

OEM

059 253 039D

Bolt Holes

6

Interchanges

Fel Pro:

Mahle US:

Victor Reinz: 71-36117-00

Glaser: X81941-01

Elring-Klinger: 148.271

Notes: 2 Required

SKODA

MG415

L3 Cylinder



OEM

058 253 306L

058 253 039G

058 253 039L

Bolt Holes

13

Interchanges

Fel Pro: MS96116

Mahle US: MS19233

Victor Reinz: 71-31958-00

Glaser: X51632-01

Elring-Klinger: 148.19


Notes:

EXHAUST MANIFOLD & MANIVERTER GASKETS

SKODA

MG416

L3 Cylinder

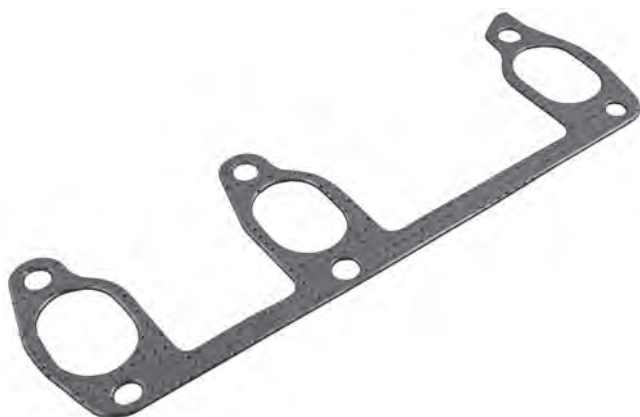

OEM

045 253 039

Bolt Holes

6

Interchanges

Fel Pro:

Mahle US:

Victor Reinz: 71-34217-00

Glaser: X52968-01

Elring-Klinger: 530.8

Notes:

SKODA

MG950

L3 Cylinder



OEM

034 253 039E

03D 253 039B

Bolt Holes

7

Interchanges

Fel Pro:

Mahle US:

Victor Reinz: 71-36101-00

Glaser: X81435-01

Elring-Klinger:

Notes:

SKODA

MG420

L4 Cylinder



OEM

048 129 717D

Bolt Holes

6

Interchanges

Fel Pro:

Mahle US:

Victor Reinz: 71-31856-00

Glaser: X86258-01

Elring-Klinger: 146.77


Notes: Intake Manifold Gasket

EXHAUST MANIFOLD & MANIVERTER GASKETS

SKODA

MG422

L4 Cylinder

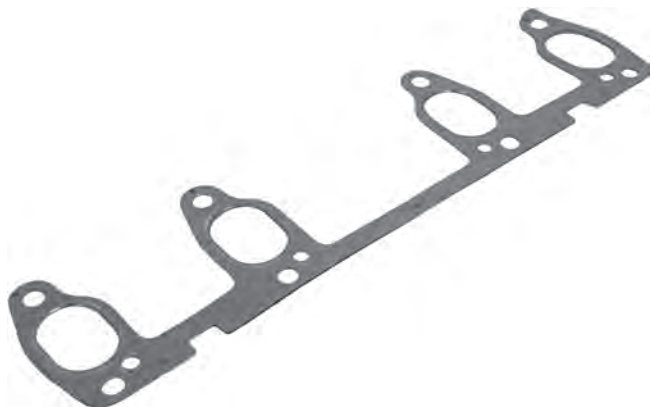

OEM

037 253 039D

037 253 039

Bolt Holes

12

Interchanges

Fel Pro: MS97196

Mahle US: MS18396

Victor Reinz: 71-31957-00

Glaser: X51638-0

Elring-Klinger: 625.76

Notes:

SKODA

MG423

L4 Cylinder



OEM

036 253 039F

036 253 039C

Bolt Holes

9

Interchanges

Fel Pro:

Mahle US:

Victor Reinz: 71-34206-00

Glaser: X51579-01

Elring-Klinger: 135.23

Notes:

SKODA

MG953

L4 Cylinder



OEM

06B 253 039E

Bolt Holes

12

Interchanges

Fel Pro:

Mahle US:

Victor Reinz: 71-34214-00

Glaser: X81686-01

Elring-Klinger: 744.321


Notes:

EXHAUST MANIFOLD & MANIFVERTER GASKETS

SKODA

MG970

V6 Cylinder

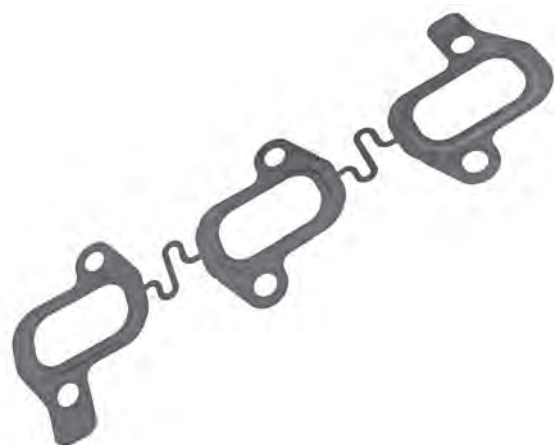

OEM

059 253 039D

Bolt Holes

6

Interchanges

Fel Pro:

Mahle US:

Victor Reinz: 71-36117-00

Glaser: X81941-01

Elring-Klinger: 148.271

Notes: 2 Required

SMART

MG684

L3 Cylinder



OEM

132 141 00 80

Bolt Holes

4

Interchanges

Fel Pro:

Mahle US:

Victor Reinz: 71-39167-00

Glaser: X82387-01


Elring-Klinger: 381.25

Notes:

SUZUKI

MG750

L4 Cylinder

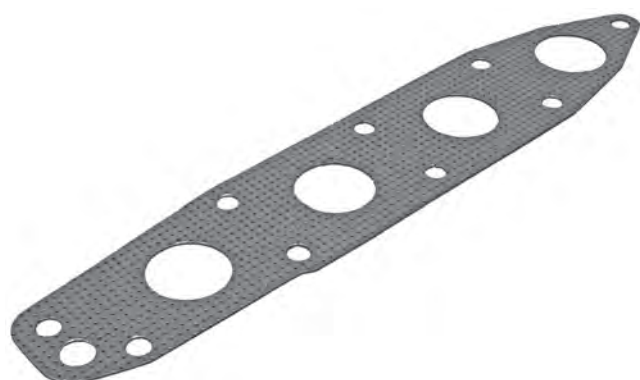

OEM

14140-52G00

14140-58B00

14140-58B01

Bolt Holes

10

Interchanges

Fel Pro: MS95032

Mahle US: MS19708

Victor Reinz: 71-52954-10

Glaser: X82229-01

Elring-Klinger: 176.57

Notes:

EXHAUST MANIFOLD & MANIVERTER GASKETS

SUZUKI

MG783

L4 Cylinder



OEM

14141-67G10

Bolt Holes

9

Interchanges

Fel Pro:

Mahle US:

Victor Reinz: 71-33223-00

Glaser: X81070-01

Elring-Klinger: 156.77

Notes: Intake & Exhaust Gasket

SUZUKI

MG880

L4 Cylinder



OEM

14140-69G01

14140-69G00

Bolt Holes

15

Interchanges

Fel Pro:

Mahle US: MS19789

Victor Reinz: 71-53697-00

Glaser: X81988-01

Elring-Klinger: 198.72

Notes:

SUZUKI

MG881

L4 Cylinder



OEM

14140-65D01

14140-65D02

Bolt Holes

10

Interchanges

Fel Pro: MS96602

Mahle US: MS19732

Victor Reinz: 71-53179-00

Glaser: X-82257-01

Elring-Klinger:


Notes:

EXHAUST MANIFOLD & MANIFVERTER GASKETS

SUZUKI

MG1006

V6 Cylinder

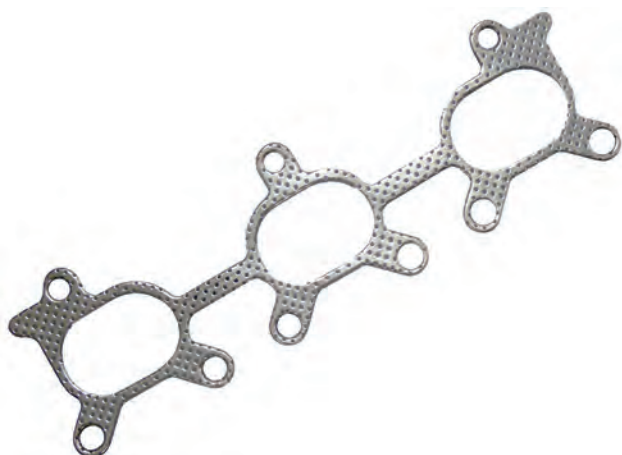

Notes:

OEM

14140-67D03

14140-67D02

Bolt Holes

9

Interchanges

Fel Pro: MS97043

Mahle US: MS19686

Victor Reinz: 71-53693-00

Glaser: X82299-01

Elring-Klinger:

TOYOTA

MG464

L4 Cylinder



Notes:

OEM

SU001-00826

SU001-00710

Bolt Holes

5

Interchanges

Fel Pro:

Mahle US:

Victor Reinz: 71-36553-10

Glaser: X87773-01

Elring-Klinger: 337.81

TOYOTA

MG785

L4 Cylinder



Notes:

OEM

17173-0Q010

Bolt Holes

4

Interchanges

Fel Pro:

Mahle US:

Victor Reinz: 71-53506-00

Glaser: X81894-01

Elring-Klinger: 291-540

EXHAUST MANIFOLD & MANIVERTER GASKETS

TOYOTA

MG890

L4 Cylinder



OEM

17173-0H020

17173-0H040

17173-28010

Bolt Holes

5

Interchanges

Fel Pro: MS94140-1

Mahle US: MS19248

Victor Reinz: 71-53544-00

Glaser: X82285-01

Elring-Klinger: 457.09

Notes:

TOYOTA

MG893

L4 Cylinder



OEM

17173-54030

Bolt Holes

8

Interchanges

Fel Pro:

Mahle US:

Victor Reinz: 71-52982-00

Glaser: X82383-01

Elring-Klinger:

Notes:

TOYOTA

MG894

L4 Cylinder



OEM

17173-0D020

17173-22010

Bolt Holes

5

Interchanges

Fel Pro: MS93909

Mahle US: MS19202

Victor Reinz: 71-53107-00

Glaser: X82253-01

Elring-Klinger: 169.73

Notes:

EXHAUST MANIFOLD & MANIFVERTER GASKETS

TOYOTA

MG895

L4 Cylinder



OEM

17173-15030

17173-15040

Bolt Holes

5

Interchanges

Fel Pro:

Mahle US:

Victor Reinz: 71-52808-00

Glaser: X82210-01

Elring-Klinger: 135.41

Notes:

TOYOTA

MG896

L4 Cylinder



OEM

17173-74040

Bolt Holes

10

Interchanges

Fel Pro:

Mahle US: MS16509

Victor Reinz: 71-52802-00

Glaser: X82209-01

Elring-Klinger:

Notes:

TOYOTA

MG897

L4 Cylinder



OEM

17177-54012

17177-54011

Bolt Holes

8

Interchanges

Fel Pro:

Mahle US:

Victor Reinz: 71-52609-00

Glaser: X89650-01

Elring-Klinger:

Notes: Intake Manifold Gasket

EXHAUST MANIFOLD & MANIVERTER GASKETS

TOYOTA

MG898

L4 Cylinder



OEM

17173-88360

Bolt Holes

8

Interchanges

Fel Pro: MS94976

Mahle US: MS16509

Victor Reinz:

Glaser:

Elring-Klinger:

Notes: Can Replace MG921 2 Piece Design

TOYOTA

MG900

L4 Cylinder



OEM

17173-0V010

17173-36020

Bolt Holes

5

Interchanges

Fel Pro:

Mahle US:

Victor Reinz: 71-10585-00

Glaser: X90071-01

Elring-Klinger:

Notes:

TOYOTA

MG901

L4 Cylinder



OEM

17173-11050

Bolt Holes

6

Interchanges

Fel Pro: MS95404

Mahle US: MS19214

Victor Reinz: 71-52833-00

Glaser: X82219-01

Elring-Klinger:

Notes:

EXHAUST MANIFOLD & MANIFVERTER GASKETS

TOYOTA

MG902

L4 Cylinder



OEM

17173-21020

Bolt Holes

5

Interchanges

Fel Pro: MS96527

Mahle US: MS19266

Victor Reinz: 71-53091-00

Glaser: X82241-01

Elring-Klinger:

Notes:

TOYOTA

MG907

L4 Cylinder



OEM

17173-37010

17173-0T020

Bolt Holes

5

Interchanges

Fel Pro: MS97146

Mahle US: MS19724

Victor Reinz: 71-37166-00

Glaser: X59400-01

Elring-Klinger: 295.51

Notes:

TOYOTA

MG918

L4 Cylinder



OEM

17173-75020

Bolt Holes

6

Interchanges

Fel Pro: MS92721

Mahle US: MS19270

Victor Reinz:

Glaser:

Elring-Klinger:

Notes:

EXHAUST MANIFOLD & MANIVERTER GASKETS

TOYOTA

MG919

L4 Cylinder



OEM

17173-75040

Bolt Holes

8

Interchanges

Fel Pro:	MS96921
Mahle US:	MS19733
Victor Reinz:	71-53644-00
Glaser:	X82294-01
Elring-Klinger:	

Notes:

TOYOTA

MG920

L4 Cylinder



OEM

17173-76010

Bolt Holes

5

Interchanges

Fel Pro:	MS94929
Mahle US:	MS15685
Victor Reinz:	71-52791-00
Glaser:	X82208-01
Elring-Klinger:	

Notes:

TOYOTA

MG921

L4 Cylinder



OEM

17173-88381
17173-88382

Bolt Holes

4

Interchanges

Fel Pro:	MS94976 1
Mahle US:	MS16509
Victor Reinz:	71-53689-00
Glaser:	X82298-01
Elring-Klinger:	

Notes: 2 Required

EXHAUST MANIFOLD & MANIFVERTER GASKETS

TOYOTA

MG922

L4 Cylinder



OEM

17173-88600

Bolt Holes

5

Interchanges

Fel Pro: MS93931

Mahle US: MS19226

Victor Reinz: 71-54104-00

Glaser: X59465-01

Elring-Klinger:

Notes:

TOYOTA

MG925

L4 Cylinder



OEM

17173-55010

Bolt Holes

8

Interchanges

Fel Pro:

Mahle US:

Victor Reinz: 71-52934-00

Glaser: X82226-01

Elring-Klinger:

Notes:

TOYOTA

MG926

L4 Cylinder



OEM

17173-23010

17173-97401

17173-97401

Bolt Holes

5

Interchanges

Fel Pro:

Mahle US:

Victor Reinz: 71-53112-00

Glaser: X92244-01

Elring-Klinger: 458.69

Notes:

EXHAUST MANIFOLD & MANIVERTER GASKETS

TOYOTA

MG1259

L4 Cylinder



OEM

17173-88601

Bolt Holes

9

Interchanges

Fel Pro:	MS96398
Mahle US:	MS19227
Victor Reinz:	71-54106-00
Glaser:	X59466-01
Elring-Klinger:	

Notes:

TOYOTA

MG892

L6 Cylinder



OEM

17173-46020

Bolt Holes

6

Interchanges

Fel Pro:	MS96686
Mahle US:	MS12444
Victor Reinz:	71-10121-00
Glaser:	X89997-01
Elring-Klinger:	

Notes: 2 Required

TOYOTA

MG916

L6 Cylinder



OEM

17173-66020

Bolt Holes

6

Interchanges

Fel Pro:	MS97284
Mahle US:	MS19662
Victor Reinz:	
Glaser:	
Elring-Klinger:	

Notes: Front; Use With MG923

EXHAUST MANIFOLD & MANIFVERTER GASKETS

TOYOTA

MG923

L6 Cylinder



OEM

17198-66010

Bolt Holes

7

Interchanges

Fel Pro: MS97284

Mahle US: MS19662

Victor Reinz:

Glaser:

Elring-Klinger:

Notes: Rear; Use With MG916

TOYOTA

MG891

V6 Cylinder



OEM

17173-0A010

17173-20010

Bolt Holes

6

Interchanges

Fel Pro: MS95819

Mahle US: MS16344

Victor Reinz:

Glaser:

Elring-Klinger:

Notes:

TOYOTA

MG903

V6 Cylinder



OEM

17173-20030

Bolt Holes

6

Interchanges

Fel Pro: MS96083

Mahle US: MS19302

Victor Reinz:

Glaser:

Elring-Klinger:

Notes:

EXHAUST MANIFOLD & MANIVERTER GASKETS

TOYOTA

MG905

V6 Cylinder



OEM

17173-31040

Bolt Holes

6

Interchanges

Fel Pro: MS96913

Mahle US: MS19542

Victor Reinz:

Glaser:


Elring-Klinger:

Notes:

TOYOTA

MG906

V6 Cylinder

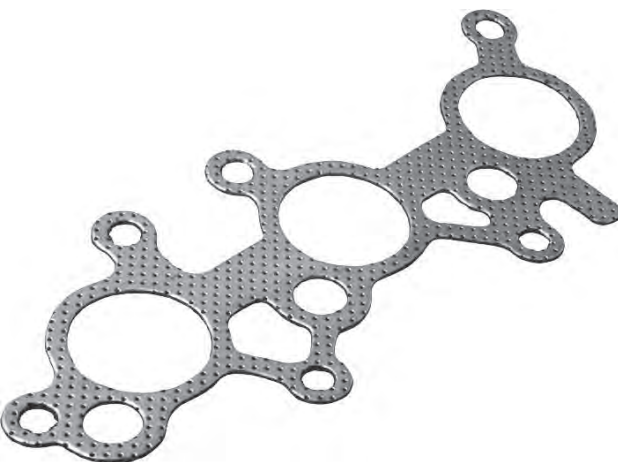

OEM

17173-31050

Bolt Holes

6

Interchanges

Fel Pro: MS97235

Mahle US:

Victor Reinz: 71-54138-00

Glaser: X82532-01


Elring-Klinger:

Notes:

TOYOTA

MG914

V6 Cylinder

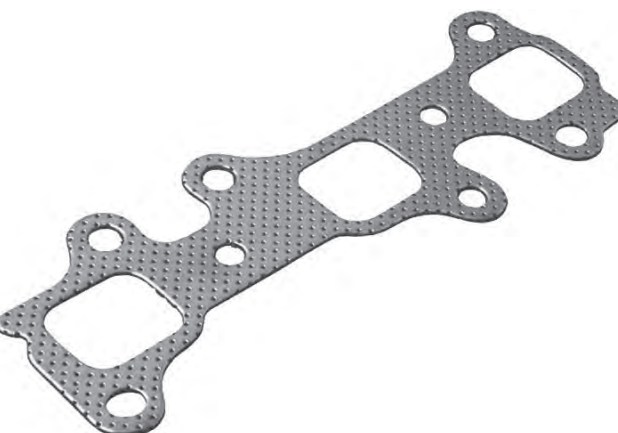

OEM

17173-62040

Bolt Holes

8

Interchanges

Fel Pro: MS95405

Mahle US: MS16075

Victor Reinz: 71-53571-00

Glaser: X82286-01

Elring-Klinger:

Notes:

EXHAUST MANIFOLD & MANIFVERTER GASKETS

TOYOTA

MG915

V6 Cylinder



Notes:

OEM

17173-62050

17173-62060

Bolt Holes

6

Interchanges

Fel Pro: MS92732

Mahle US: MS16263

Victor Reinz:

Glaser:

Elring-Klinger:

TOYOTA

MG1005

V6 Cylinder



Notes:

OEM

17173-0P010

17173-31010

Bolt Holes

6

Interchanges

Fel Pro: MS96614

Mahle US: MS19550

Victor Reinz: 71-54126-00

Glaser: X59530-01

Elring-Klinger:

TOYOTA

MG1008

V6 Cylinder



Notes:

OEM

17173-0P020

Bolt Holes

6

Interchanges

Fel Pro: MS96795

Mahle US: MS19722

Victor Reinz:

Glaser:


Elring-Klinger:

EXHAUST MANIFOLD & MANIVERTER GASKETS

TOYOTA

MG908

V8 Cylinder

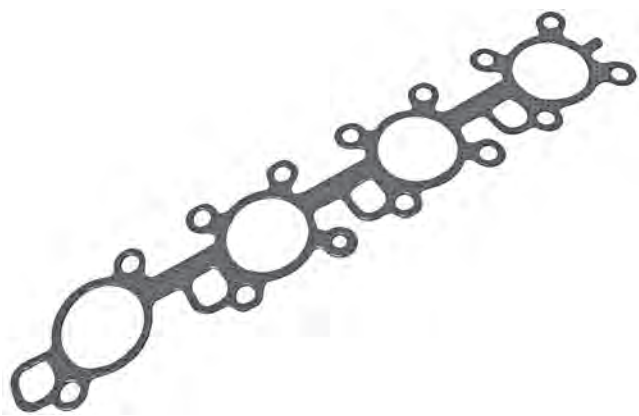

OEM

17173-38020

Bolt Holes

14

Interchanges

Fel Pro: MS97029

Mahle US: MS19731

Victor Reinz:

Glaser:

Elring-Klinger:

Notes:

TOYOTA

MG912

V8 Cylinder



OEM

17173-50020

17173-50021

Bolt Holes

8

Interchanges

Fel Pro: MS95439

Mahle US: MS19217

Victor Reinz:

Glaser:

Elring-Klinger:

Notes:

TOYOTA

MG929

V8 Cylinder



OEM

17198-50010

Bolt Holes

8

Interchanges

Fel Pro: MS96701

Mahle US: MS19217

Victor Reinz:

Glaser:

Elring-Klinger:

Notes:

EXHAUST MANIFOLD & MANIFVERTER GASKETS

TOYOTA

MG8993

V8 Cylinder



OEM

17173-50030

Bolt Holes

12

Interchanges

Fel Pro: MS96701

Mahle US: MS19217

Victor Reinz:

Glaser:

Elring-Klinger:

Notes:

VOLKSWAGEN

MG415

L3 cylinder



OEM

058 253 306L

058 253 039G

058 253 039L

058 253 039E

Bolt Holes

13

Interchanges

Fel Pro: MS96116

Mahle US: MS19233

Victor Reinz: 71-31958-00

Glaser: X51632-01

Elring-Klinger: 148.19

Notes:

VOLKSWAGEN

MG416

L3 cylinder



OEM

045 253 039

Bolt Holes

6

Interchanges

Fel Pro:

Mahle US:

Victor Reinz: 71-34217-00

Glaser: X52968-01

Elring-Klinger: 530.8

Notes:

EXHAUST MANIFOLD & MANIVERTER GASKETS

VOLKSWAGEN

MG950

L3 Cylinder



OEM

034 253 039E

03D 253 039B

Bolt Holes

7

Interchanges

Fel Pro:

Mahle US:

Victor Reinz: 71-36101-00

Glaser: X81435-01

Elring-Klinger: 744.321

Notes:

VOLKSWAGEN

MG414

L4 Cylinder



OEM

030 129 717D

Bolt Holes

8

Interchanges

Fel Pro:

Mahle US:

Victor Reinz: 71-26279-20

Glaser: X03745-01

Elring-Klinger: 671.7

Notes: Intake Manifold Gasket

VOLKSWAGEN

MG415

L4 Cylinder



OEM

058 253 306L

058 253 039G

Bolt Holes

13

Interchanges

Fel Pro: MS96116

Mahle US: MS19233

Victor Reinz: 71-31958-00

Glaser: X51632-01

Elring-Klinger: 148.19

Notes:

EXHAUST MANIFOLD & MANIFVERTER GASKETS

VOLKSWAGEN

MG420

L4 Cylinder



OEM

048 129 717D

Bolt Holes

6

Interchanges

Fel Pro:

Mahle US:

Victor Reinz: 71-31856-00

Glaser: X86258-01

Elring-Klinger: 146.77

Notes: Intake Manifold Gasket

VOLKSWAGEN

MG421

L4 Cylinder



OEM

030 253 039A

030 129 585B

030 129 585

Bolt Holes

3

Interchanges

Fel Pro:

Mahle US:

Victor Reinz: 71-27476-00

Glaser: X51580-01


Elring-Klinger: 750.23

Notes: 2 Required

VOLKSWAGEN

MG422

L4 Cylinder

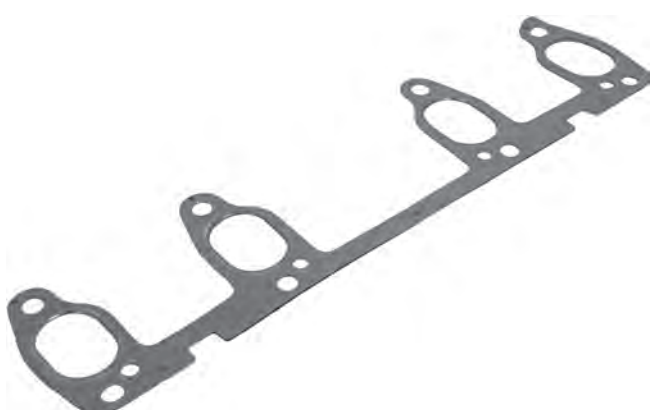

OEM

037 253 039D

037 253 039

Bolt Holes

12

Interchanges

Fel Pro: MS97196

Mahle US: MS18396

Victor Reinz: 71-31957-00

Glaser: X51638-0

Elring-Klinger: 625.76

Notes:

EXHAUST MANIFOLD & MANIFVERTER GASKETS

VOLKSWAGEN

MG423

L4 Cylinder



OEM

036 253 039F

036 253 039C

Bolt Holes

9

Interchanges

Fel Pro:

Mahle US:

Victor Reinz: 71-34206-00

Glaser: X51579-01

Elring-Klinger: 135.23

Notes:

VOLKSWAGEN

MG676

L4 Cylinder



OEM

00A 253 039

Bolt Holes

13

Interchanges

Fel Pro:

Mahle US:

Victor Reinz: 71-33174-00

Glaser: X51359-01

Elring-Klinger: 921.408

Notes:

VOLKSWAGEN

MG893

L4 Cylinder



OEM

J17-177-540-21

Bolt Holes

8

Interchanges

Fel Pro:

Mahle US:

Victor Reinz: 71-52982-00

Glaser: X82383-01

Elring-Klinger:

Notes:

EXHAUST MANIFOLD & MANIFVERTER GASKETS

VOLKSWAGEN

MG951

L4 Cylinder



OEM

030 253 039A

030 253 039H

Bolt Holes

8

Interchanges

Fel Pro:

Mahle US:

Victor Reinz: 71-34218-00

Glaser: X51580-01

Elring-Klinger:

Notes:

VOLKSWAGEN

MG953

L4 Cylinder



OEM

06B 253 039E

Bolt Holes

12

Interchanges

Fel Pro:

Mahle US:

Victor Reinz: 71-34214-00

Glaser: X81686-01

Elring-Klinger: 744.321

Notes:

VOLKSWAGEN

MG966

L4 Cylinder



OEM

06F 253 039E

06F 253 039F

Bolt Holes

8

Interchanges

Fel Pro: MS96784

Mahle US: MS19407

Victor Reinz: 71-37511-00

Glaser: X81829-01

Elring-Klinger: 150.86

Notes:

EXHAUST MANIFOLD & MANIFVERTER GASKETS

VOLKSWAGEN

MG969

L4 Cylinder



OEM

03L 253 039B

03G 253 039

Bolt Holes

8

Interchanges

Fel Pro:

Mahle US:

Victor Reinz: 71-38428-00

Glaser: X81685-01


Elring-Klinger: 477.64

Notes:

VOLKSWAGEN

MG975

L4 Cylinder

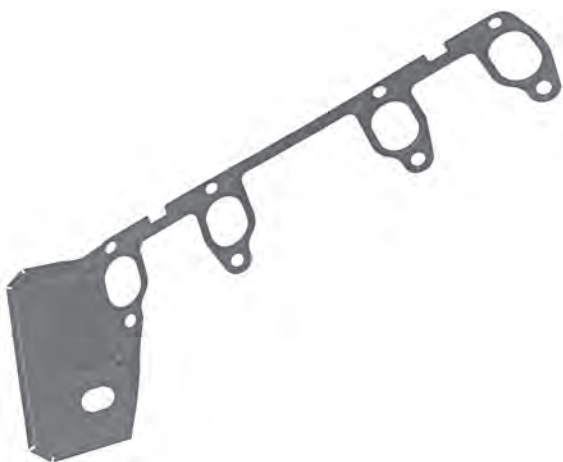

OEM

03G 253 039F

03G 253 039A

Bolt Holes

8

Interchanges

Fel Pro:

Mahle US: MS19395

Victor Reinz: 71-85337-00

Glaser: X81833-01

Elring-Klinger:

Notes:

VOLKSWAGEN

MG410

L5 Cylinder



OEM

07K 253 039C

Bolt Holes

15

Interchanges

Fel Pro: MS97034

Mahle US: MS19368

Victor Reinz: 71-37499-00

Glaser: X81830-01

Elring-Klinger: 470.761

Notes:

EXHAUST MANIFOLD & MANIFVERTER GASKETS

VOLKSWAGEN

MG967

L5 Cylinder



OEM

028 129 589B

026 129 589A

Bolt Holes

2

Interchanges

Fel Pro: MS94063

Mahle US: MS10030

Victor Reinz: 71-27898-20

Glaser: X03747-01

Elring-Klinger: 815.187

Notes: 5 Required

VOLKSWAGEN

MG970

V6 Cylinder



OEM

059 253 039D

Bolt Holes

6

Interchanges

Fel Pro:

Mahle US:

Victor Reinz: 71-36117-00

Glaser: X81941-01

Elring-Klinger: 148.271

Notes: 2 Required

VOLKSWAGEN

MG974

V6 Cylinder



OEM

03H 253 039E

Bolt Holes

6

Interchanges

Fel Pro:

Mahle US:

Victor Reinz: 71-37501-00

Glaser: X81832-01

Elring-Klinger: 150.902

Notes:

EXHAUST MANIFOLD & MANIVERTER GASKETS

VOLKSWAGEN

MG4301

V6 Cylinder



OEM

7B0 253 039A

Bolt Holes

5

Interchanges

Fel Pro:	MS97197
Mahle US:	MS19877
Victor Reinz:	71-10413-00
Glaser:	X90058-01
Elring-Klinger:	

Notes:

VOLKSWAGEN

MG955

V8 Cylinder



OEM

077 253 039C

Bolt Holes

12

Interchanges


Fel Pro:	
Mahle US:	MS19568
Victor Reinz:	71-34094-00
Glaser:	X52312-01
Elring-Klinger:	530.93

Notes:

VOLKSWAGEN

MG986

V10 Cylinder

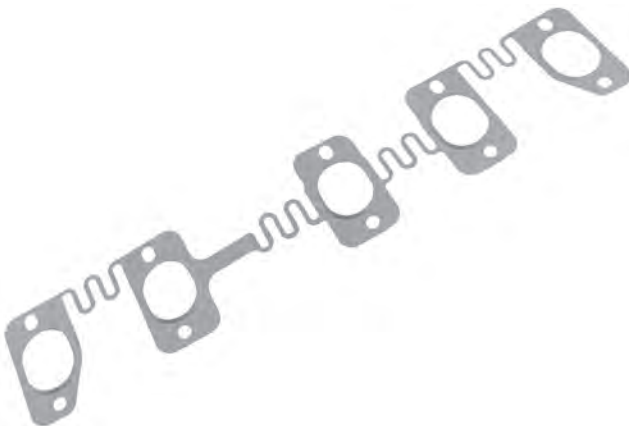

OEM

07Z 253 039D

Bolt Holes

10

Interchanges

Fel Pro:	
Mahle US:	
Victor Reinz:	71-36112-00
Glaser:	X81949-01
Elring-Klinger:	17.95

Notes: 2 Required

EXHAUST MANIFOLD & MANIFVERTER GASKETS

VOLKSWAGEN

MG972

W8 Cylinder



OEM

07D 253 039A

Bolt Holes

11

Interchanges

Fel Pro:

Mahle US:

Victor Reinz: 71-36094-00

Glaser: X81942-01


Elring-Klinger: 743-760

Notes: 2 Required

VOLKSWAGEN

MG971

W12 Cylinder

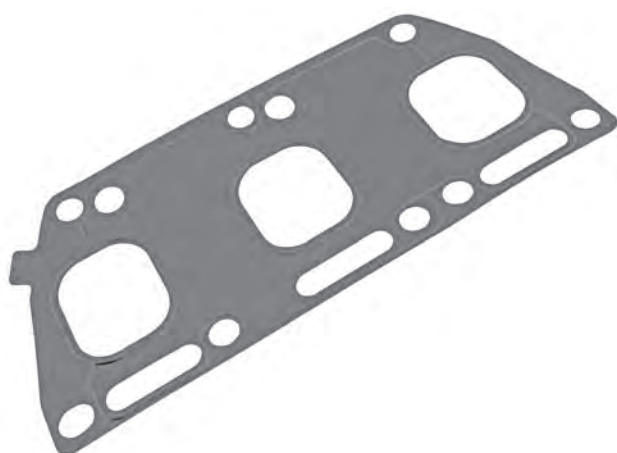

OEM

07C 253 039D

Bolt Holes

10

Interchanges

Fel Pro:

Mahle US:

Victor Reinz: 71-36107-00

Glaser: X81983-01

Elring-Klinger: 710.802

Notes:

VOLVO

MG464

L4 Cylinder



OEM

3068133-0

Bolt Holes

5

Interchanges

Fel Pro:

Mahle US:

Victor Reinz: 71-36553-10

Glaser: X87773-01

Elring-Klinger: 337.81

Notes:

EXHAUST MANIFOLD & MANIVERTER GASKETS

VOLVO

MG703

L4 Cylinder



OEM

30875138

Bolt Holes

9

Interchanges

Fel Pro:	MS95314	
Mahle US:	MS16278	
Victor Reinz:	71-53161-00	71-52908-00
Glaser:	X82253-01	X82224-01
Elring-Klinger:	34.62	

Notes:

VOLVO

MG783

L4 Cylinder



OEM

8653687

Bolt Holes

9

Interchanges

Fel Pro:	
Mahle US:	
Victor Reinz:	71-33223-00
Glaser:	X81070-01
Elring-Klinger:	156.77

Notes: Intake & Exhaust Gasket

VOLVO

MG811

L4 Cylinder



OEM

3101048-1
3101048
3213443
3213443-9

Bolt Holes

8

Interchanges

Fel Pro:		
Mahle US:		
Victor Reinz:	71-22789-20	
Glaser:	X05931-1	X05829-1
Elring-Klinger:	214.416	

Notes: Intake & Exhaust Gasket

EXHAUST MANIFOLD & MANIVERTER GASKETS

VOLVO

MG967

L4 Cylinder



OEM

9180610
9180611
3547615-9

Bolt Holes

2

Interchanges

Fel Pro:
Mahle US:
Victor Reinz: 71-27898-20
Glaser: X03747-01
Elring-Klinger: 815.187

Notes: 4 Required

NOTES

CONVERTER - MUFFLER - EXHAUST PIPE GASKETS

DESIGN STYLE 1

2 Hole Flat With or Without Metal Grommet



Material

Clinched Composite
Clinched Graphite
Tin Plate

DESIGN STYLE 2

2 Hole Flat With Ring Seal



Material

Tin Plate Body With
Clinched Composite or
Clinched Graphite Ring Seal

DESIGN STYLE 3

2 Hole Flat With Washer




Material

Clinched Composite Body With
Clinched Composite or
Clinched Graphite Ring Seal

DESIGN STYLE 4

Metal O-Ring Seal

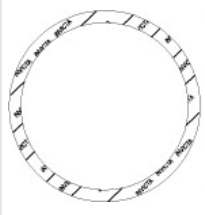


Material

DESIGN STYLE 5

Ring Seal



Spiral
Wound

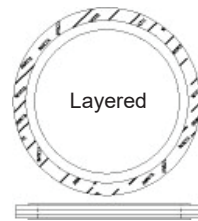

Layered

Material

Clinched Composite or
Clinched
Graphite

DESIGN STYLE 6

Donut Ring Seal



Material

Sintered Metal or Steel

DESIGN STYLE 7

1/2 Donut Ring Seal Without Metal Insert



Material

Clinched Composite
Clinched Graphite
Sintered Metal
Wire Mesh
Wire Mesh With Graphite, Mica,
Vermiculite or SS Foil

DESIGN STYLE 8

1/2 Donut Ring Seal With Metal Insert




Material

Clinched Composite
Clinched Graphite
Sintered Metal
Wire Mesh
Wire Mesh With Graphite, Mica,
Vermiculite or SS Foil

DESIGN STYLE 9

Donut Ring Seal

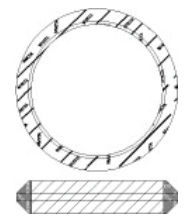

Material

Clinched Composite
Clinched Graphite
Sintered Metal
Wire Mesh
Wire Mesh With Graphite, Mica,
Vermiculite or SS Foil

DESIGN STYLE 10

4 Hole Flat With or Without Metal Grommet




Material

Clinched Composite
Clinched Graphite
Tin Plate

DESIGN STYLE 11

3 Hole Flat With or Without Metal Grommet

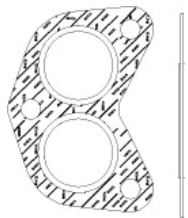


Material

Clinched Composite
Clinched Graphite
Tin Plate

DESIGN STYLE 12

3 Hole Flat With or Without Metal Grommet

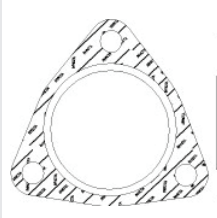

Material

Clinched Composite
Clinched Graphite
Tin Plate

CONVERTER - MUFFLER - EXHAUST PIPE GASKETS

DESIGN STYLE 13

3 Hole Flat With or Without Metal Grommet




Material

Clinched Composite
Clinched Graphite
Tin Plate

DESIGN STYLE 14

3 Hole Flat With or Without Metal Grommet

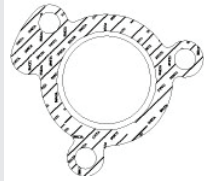

Material

Clinched Composite
Clinched Graphite
Tin Plate

DESIGN STYLE 15

4 Hole Flat With or Without Metal Grommet




Material

Clinched Composite
Clinched Graphite
Tin Plate

DESIGN STYLE 16


Flat With or Without Metal Grommet

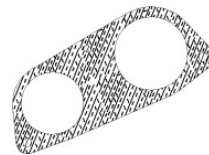

Material

Clinched Composite
Clinched Graphite
Tin Plate

DESIGN STYLE 17

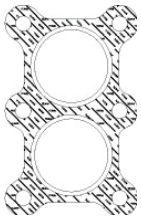

Material

Clinched Composite
Clinched Graphite
Tin Plate

DESIGN STYLE 18

Various Bolt Hole Configurations




Material

Clinched Composite
Clinched Graphite
Tin Plate

DESIGN STYLE 19

Miscellaneous Shapes

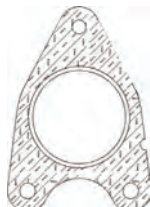

Material

Clinched Composite
Clinched Graphite
Tin Plate

Design Style	Pages
1	163 - 190
2	191 - 193
3	194 - 195
4	196 - 200
5	201 - 216
6	217 - 219
7	220 - 239
8	240 - 245


Design Style	Pages
9	246 - 252
10	253 - 262
11	263 - 271
12	272 - 295
13	296 - 297
14	298 - 300
15	301 - 304
16	305 - 306

Design Style	Pages
17	307
18	308 - 310
19	311 - 337

CONVERTER - MUFFLER - EXHAUST PIPE GASKETS


DESIGN STYLE 1

EGA185

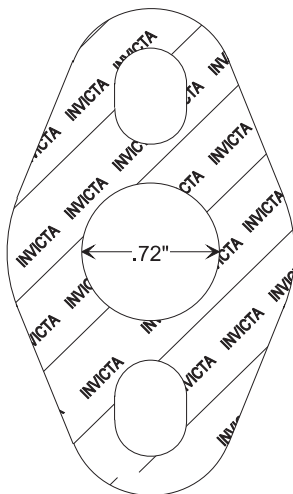


PERFORATED METAL
WITH COMPOSITE
CENTER

EGA802

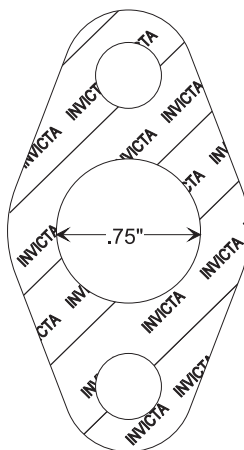


PERFORATED METAL
WITH COMPOSITE
CENTER

EGA276



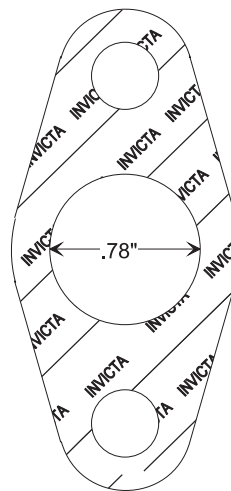


CLINCHED GRAPHITE
MATERIAL

EGA889




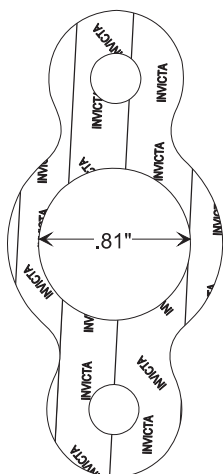


PERFORATED METAL
WITH COMPOSITE
CENTER

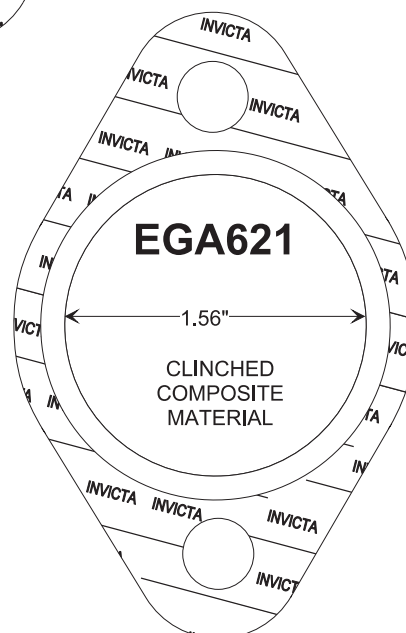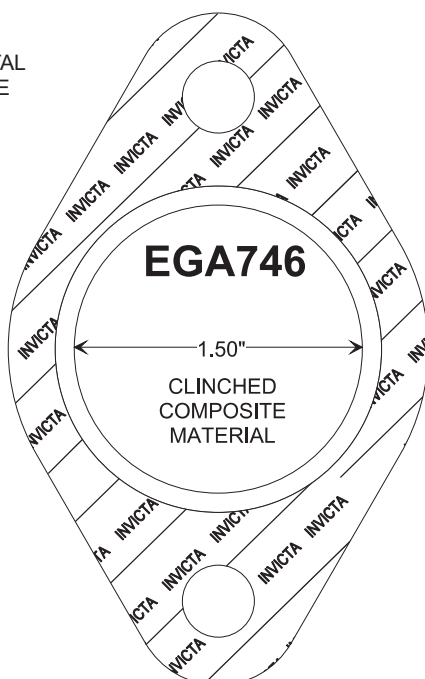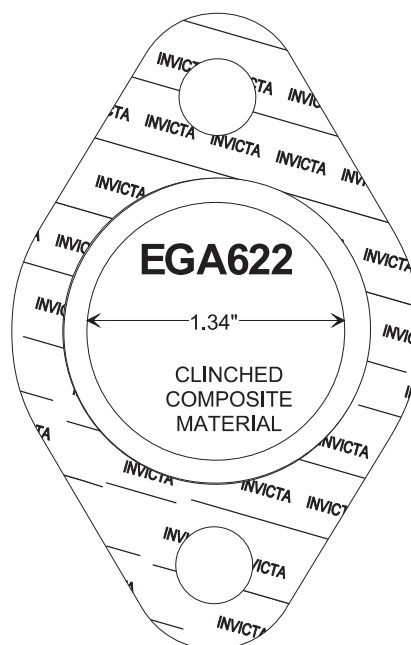






CONVERTER - MUFFLER - EXHAUST PIPE GASKETS

DESIGN STYLE 1

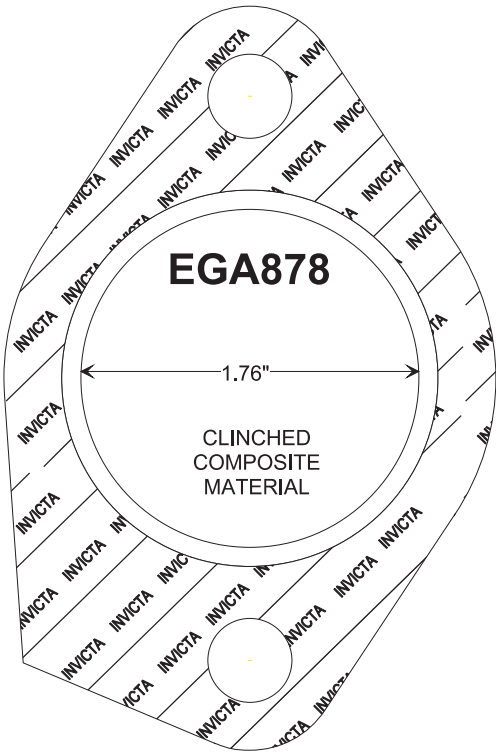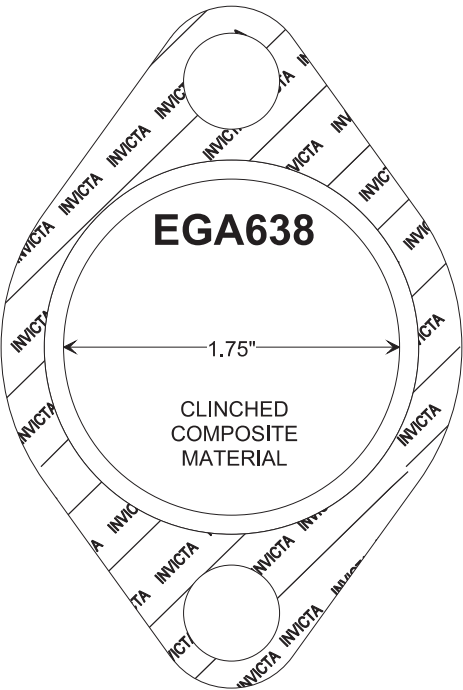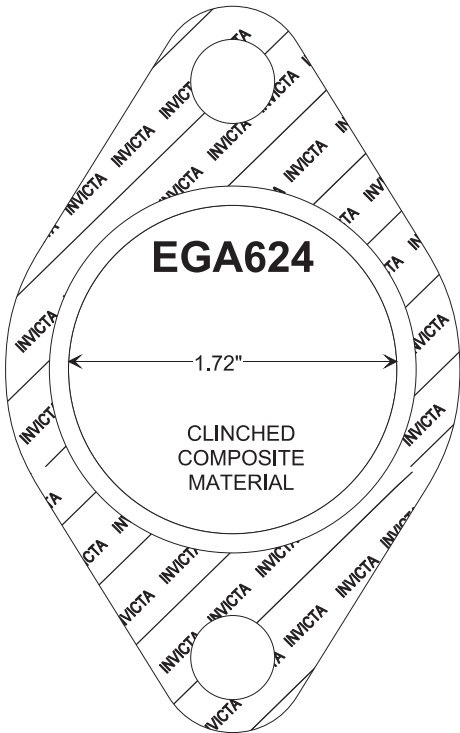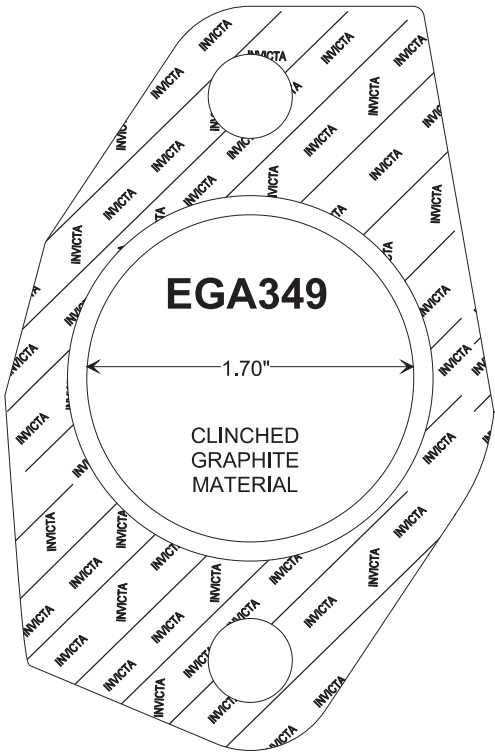





CONVERTER - MUFFLER - EXHAUST PIPE GASKETS

DESIGN STYLE 1

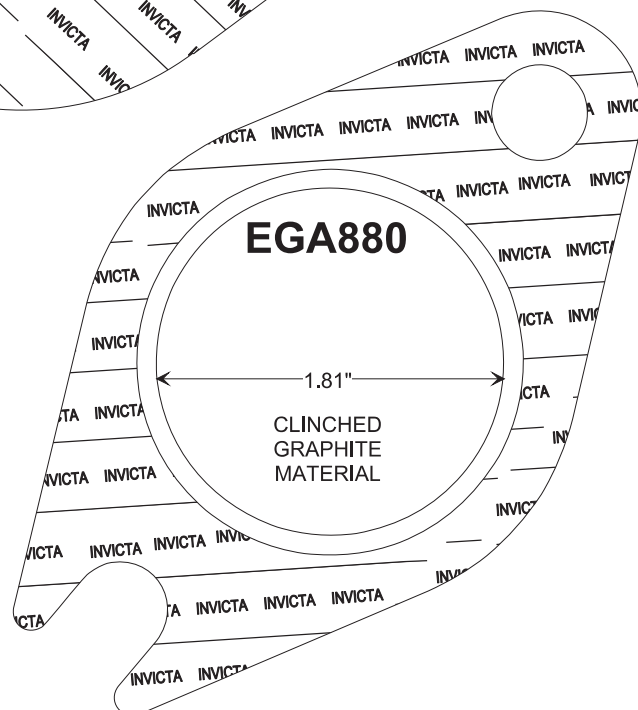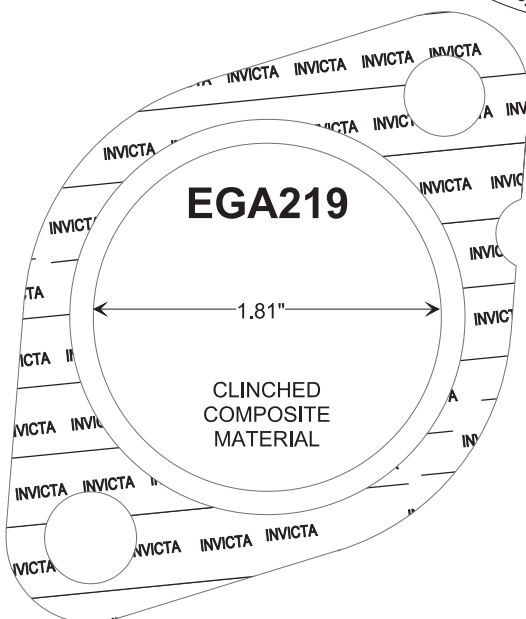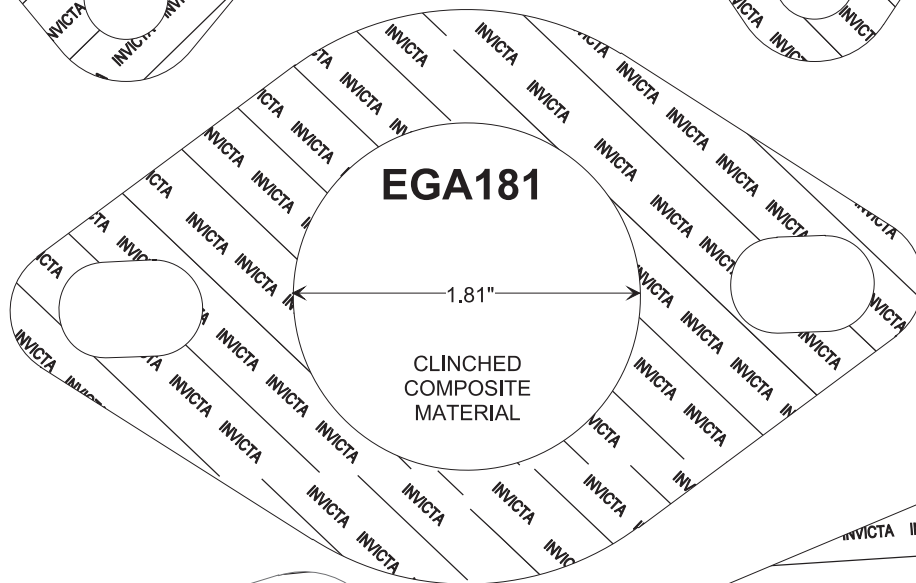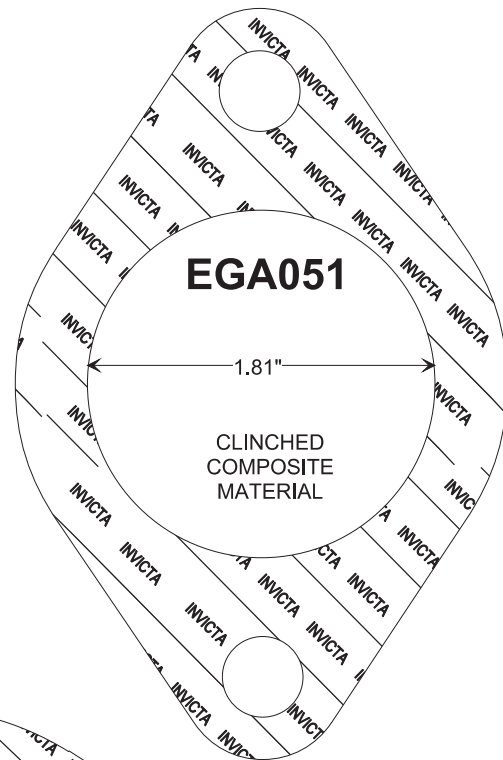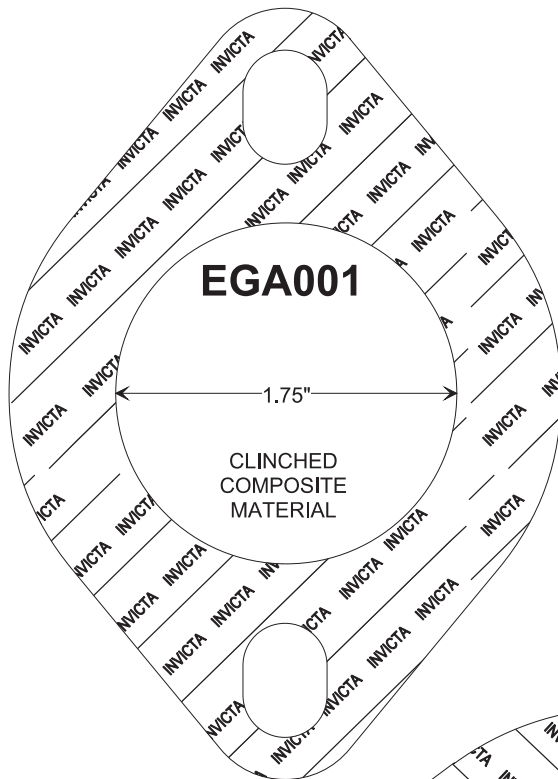






CONVERTER - MUFFLER - EXHAUST PIPE GASKETS

DESIGN STYLE 1

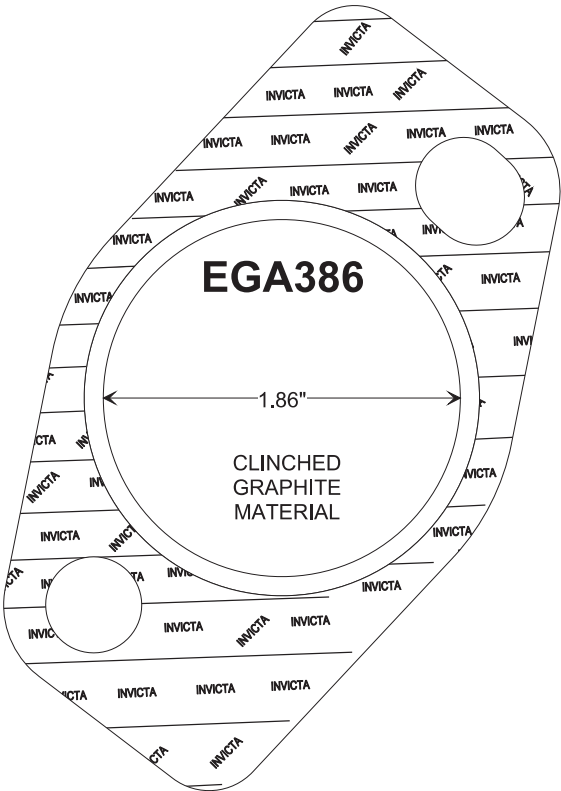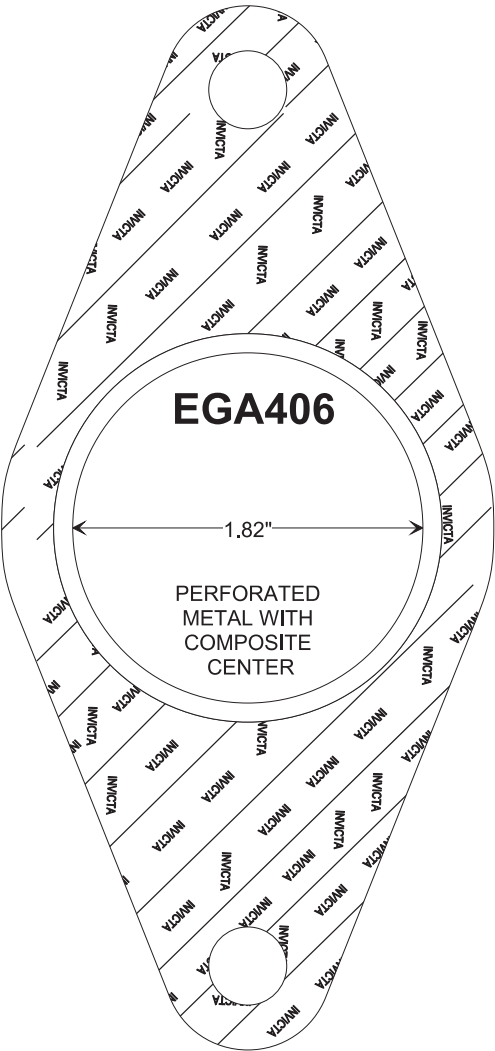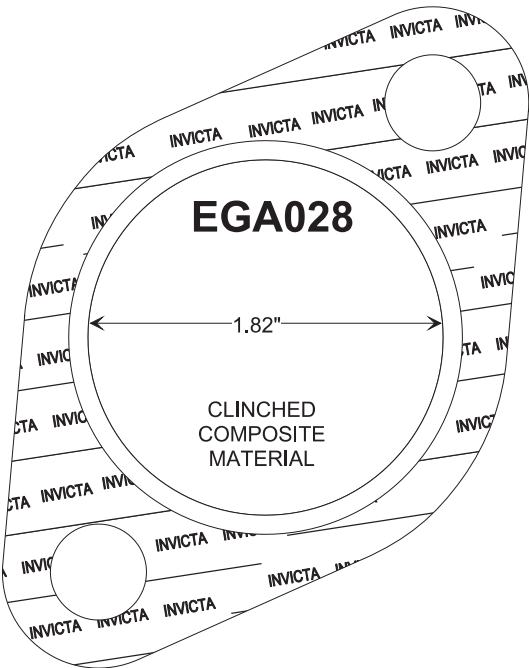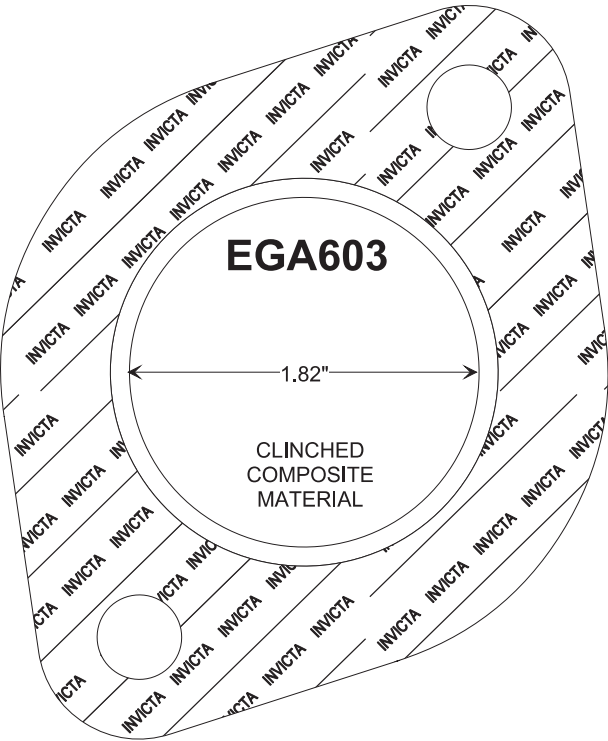






CONVERTER - MUFFLER - EXHAUST PIPE GASKETS

DESIGN STYLE 1

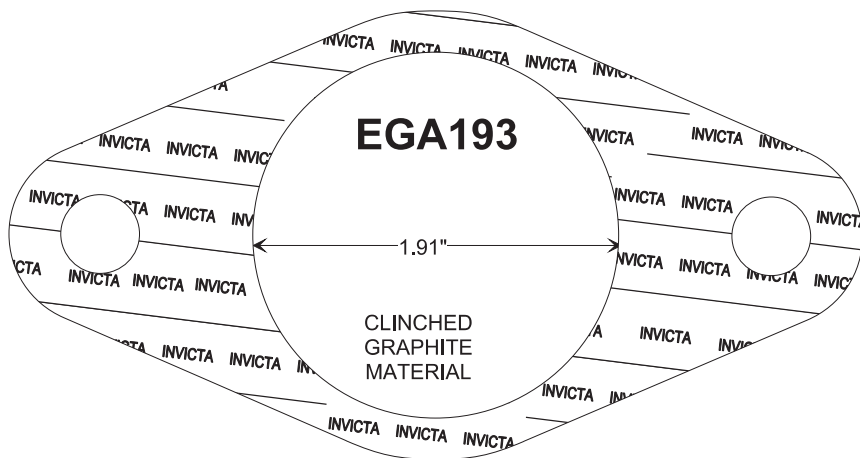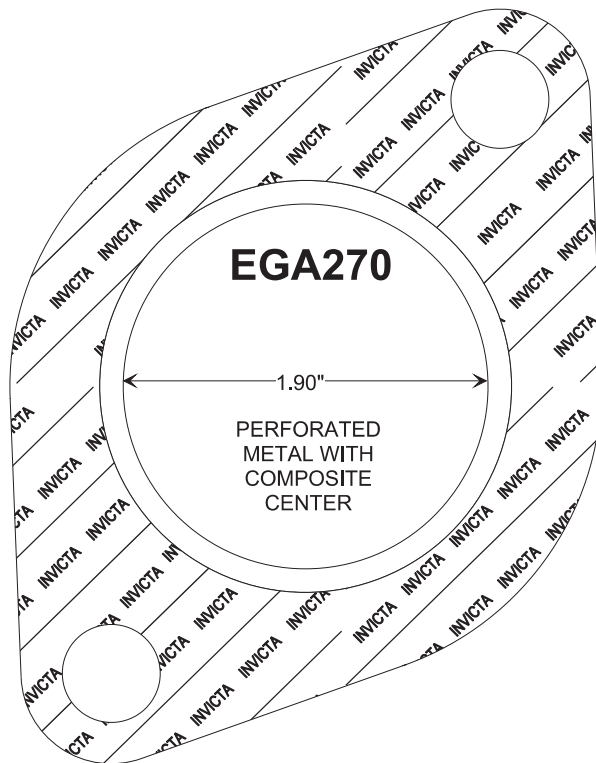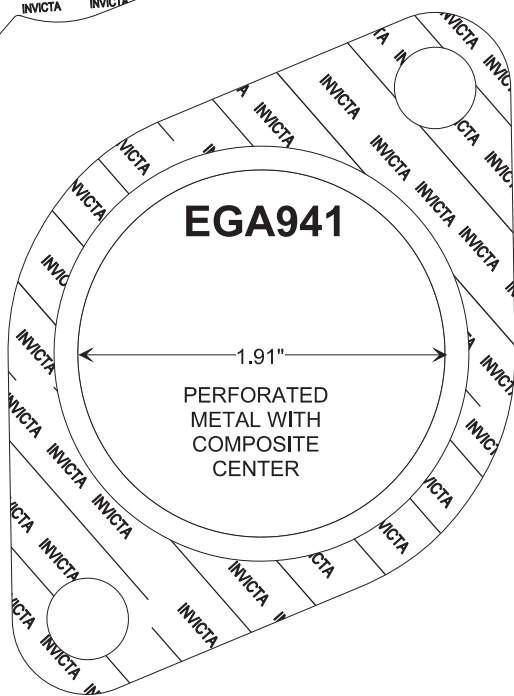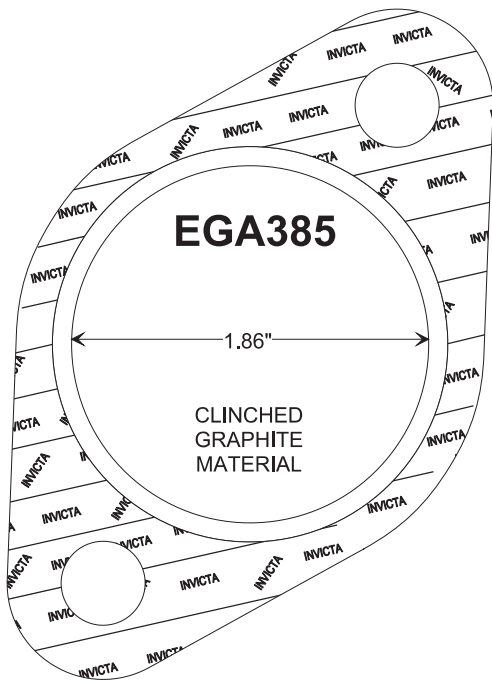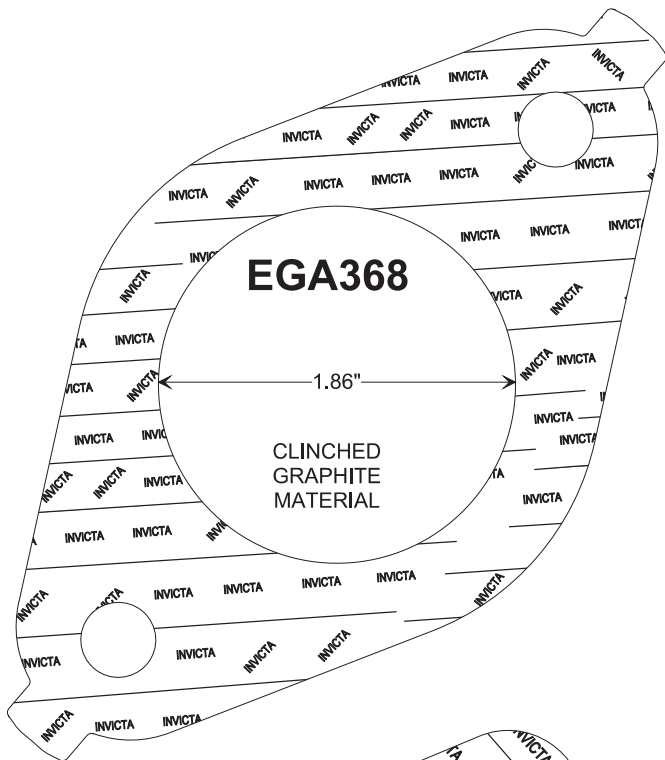






CONVERTER - MUFFLER - EXHAUST PIPE GASKETS

DESIGN STYLE 1

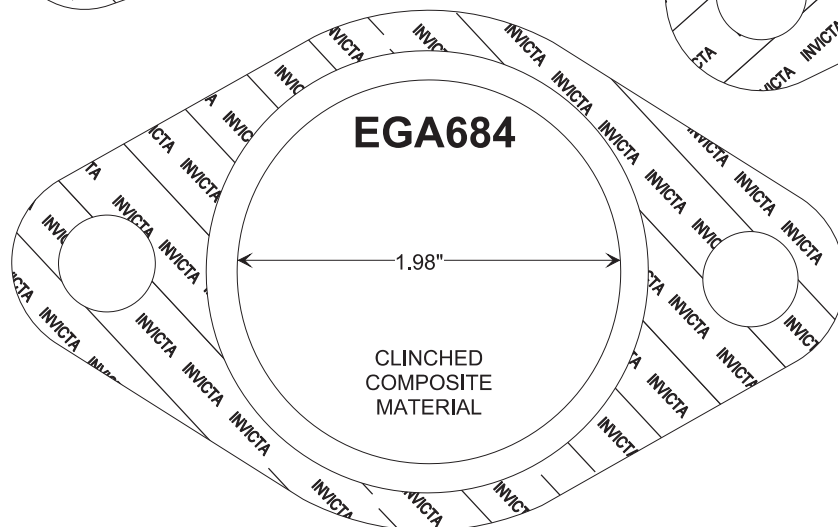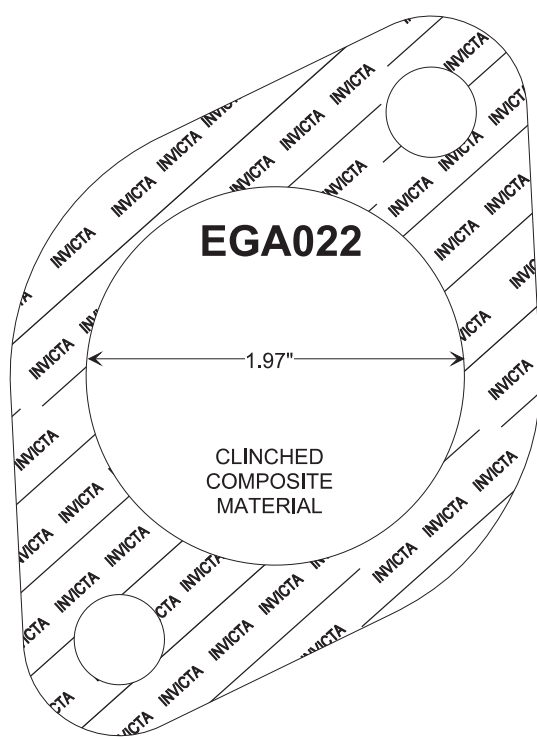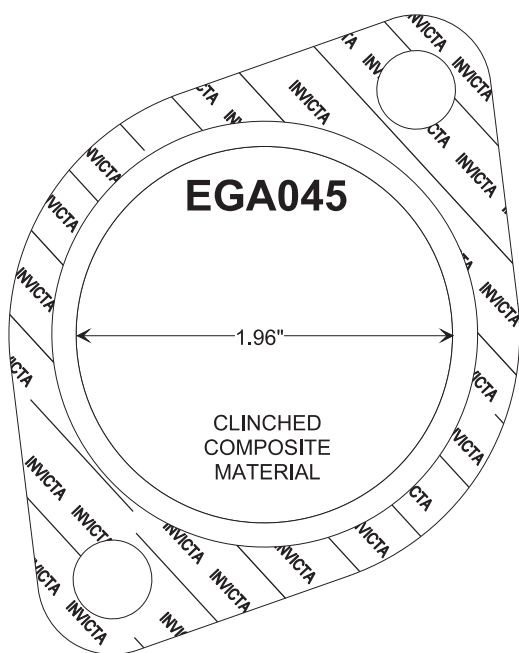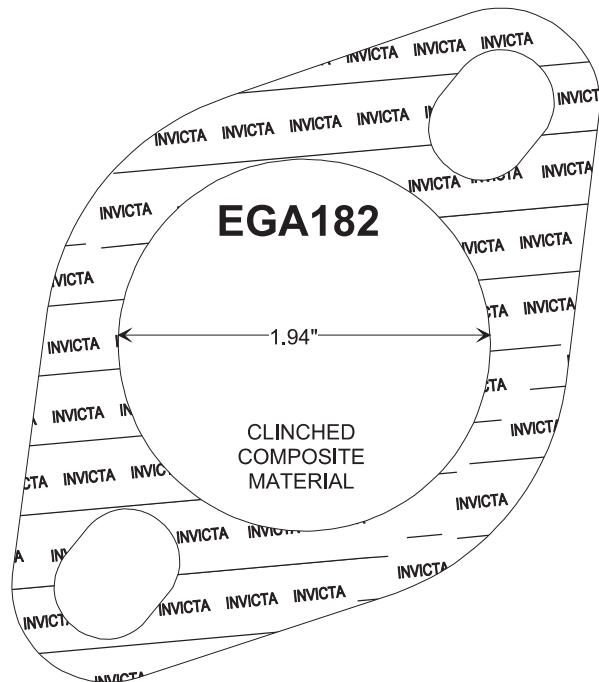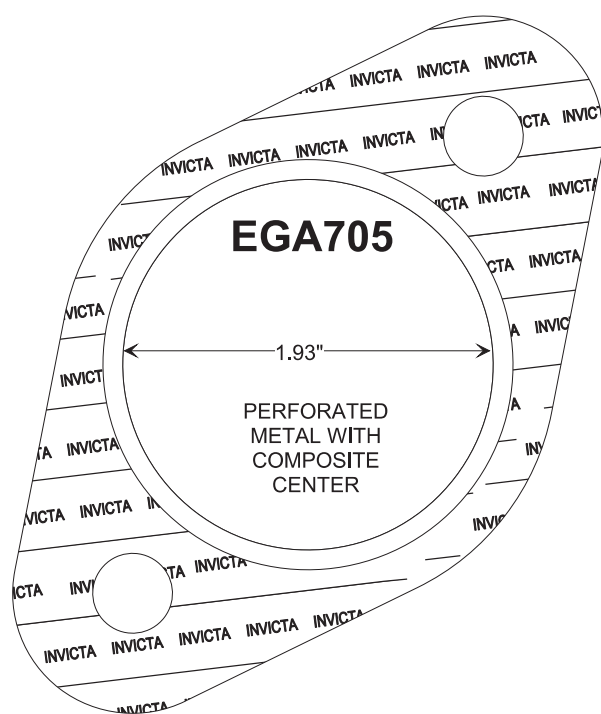





CONVERTER - MUFFLER - EXHAUST PIPE GASKETS

DESIGN STYLE 1

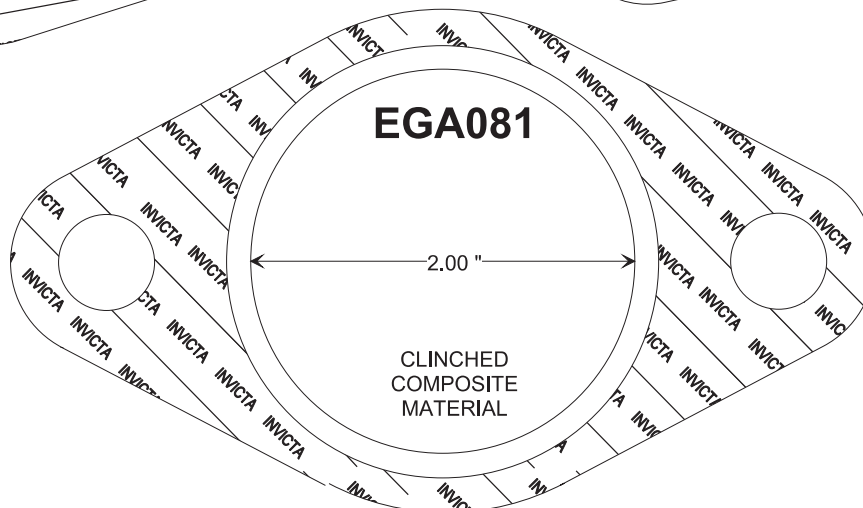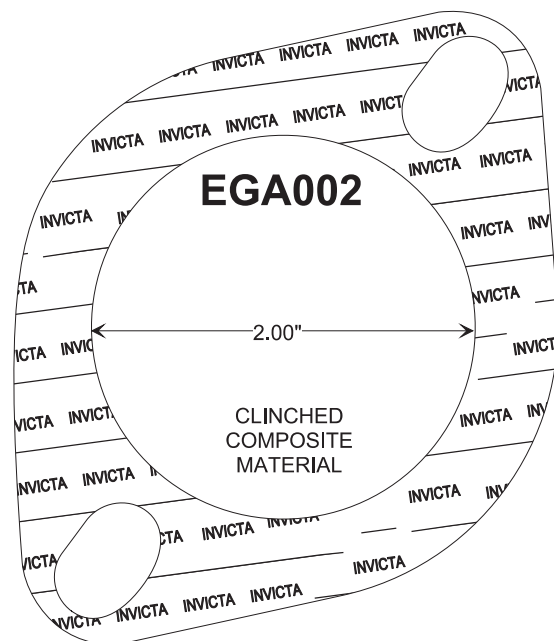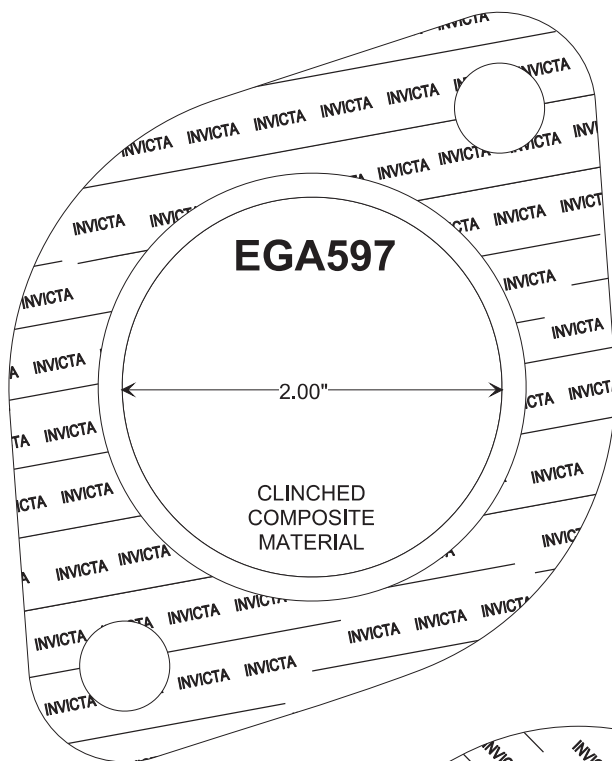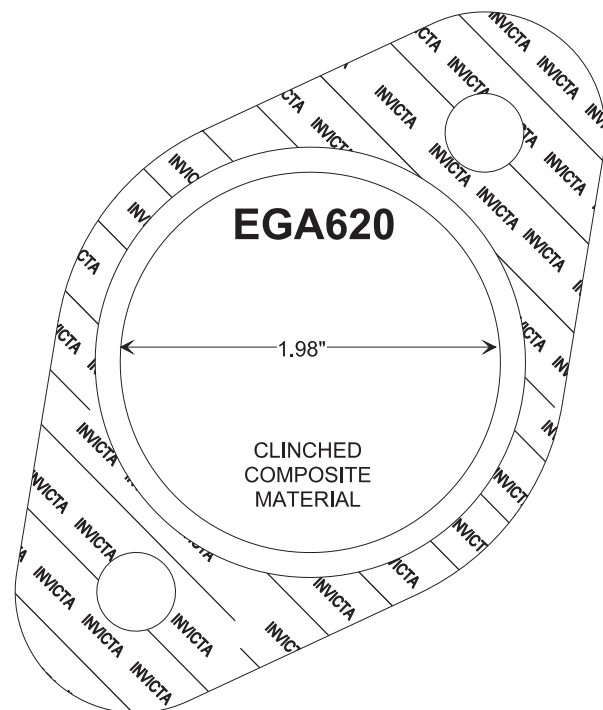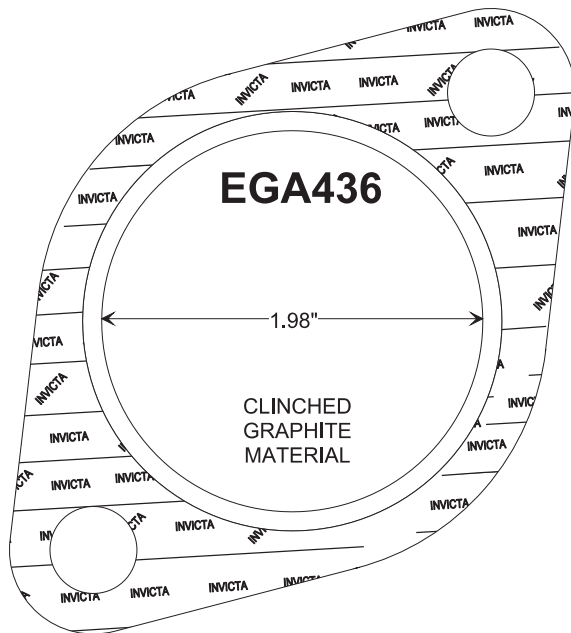





CONVERTER - MUFFLER - EXHAUST PIPE GASKETS

DESIGN STYLE 1

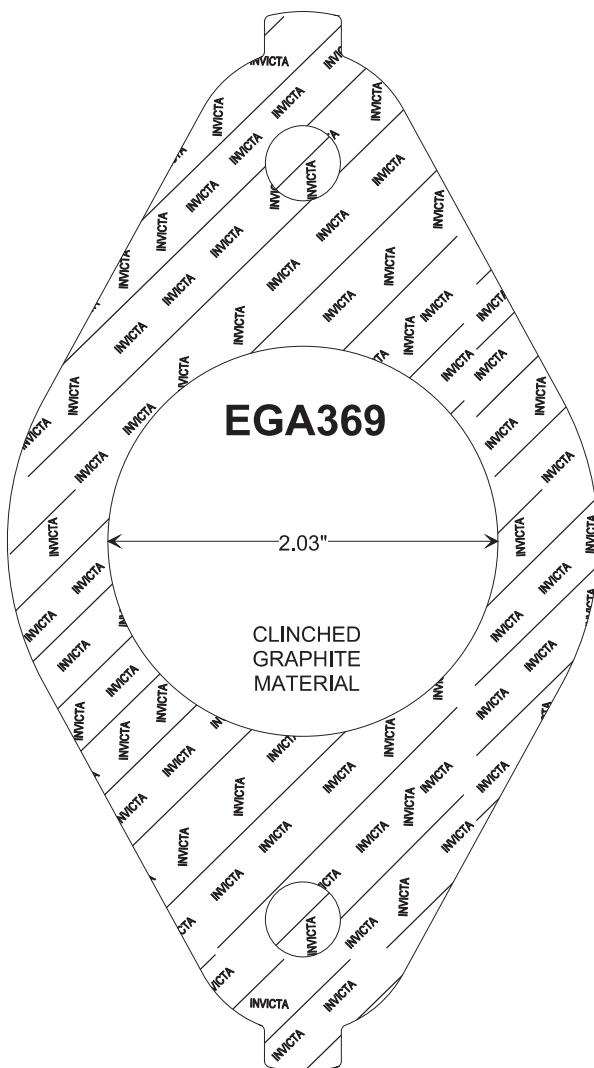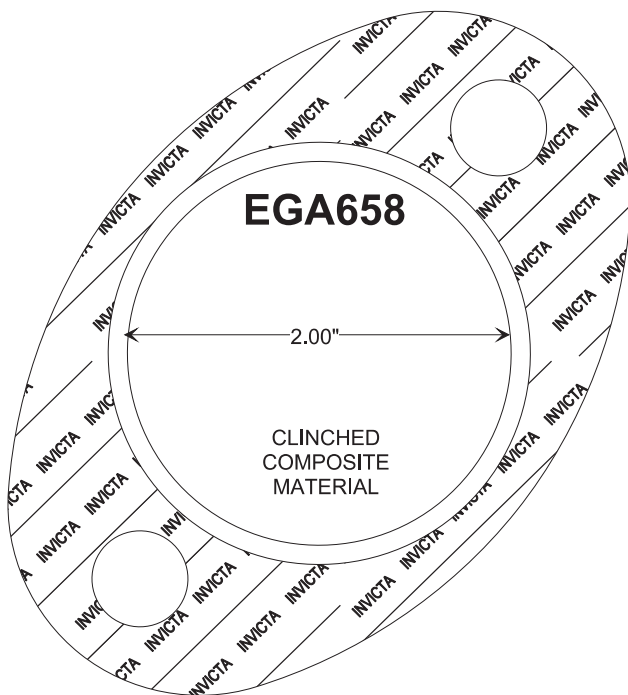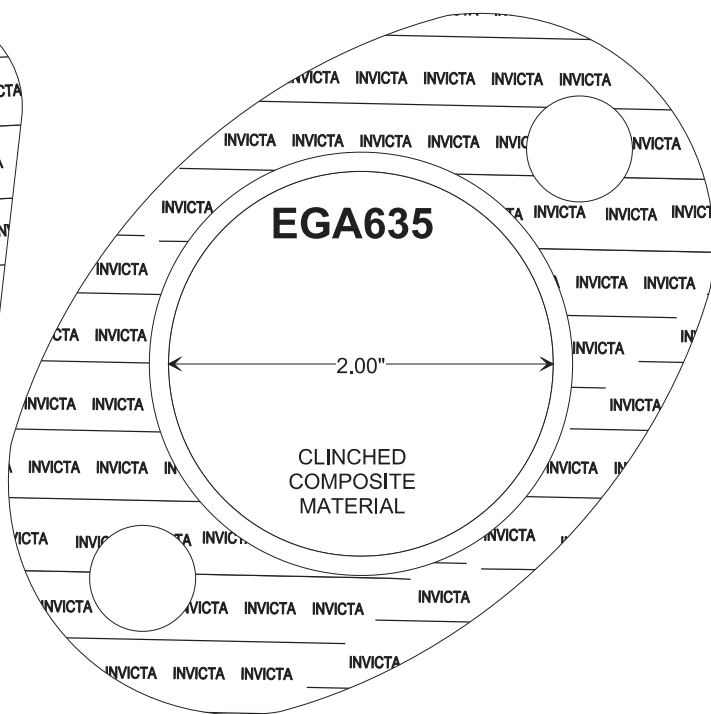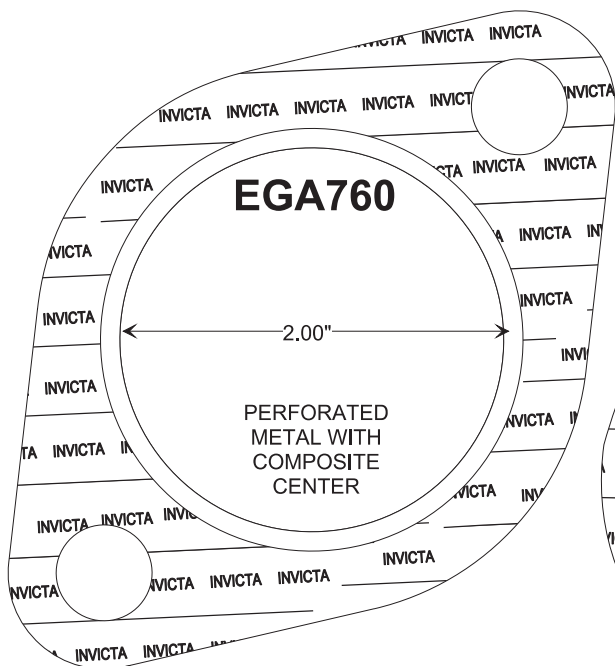





CONVERTER - MUFFLER - EXHAUST PIPE GASKETS

DESIGN STYLE 1

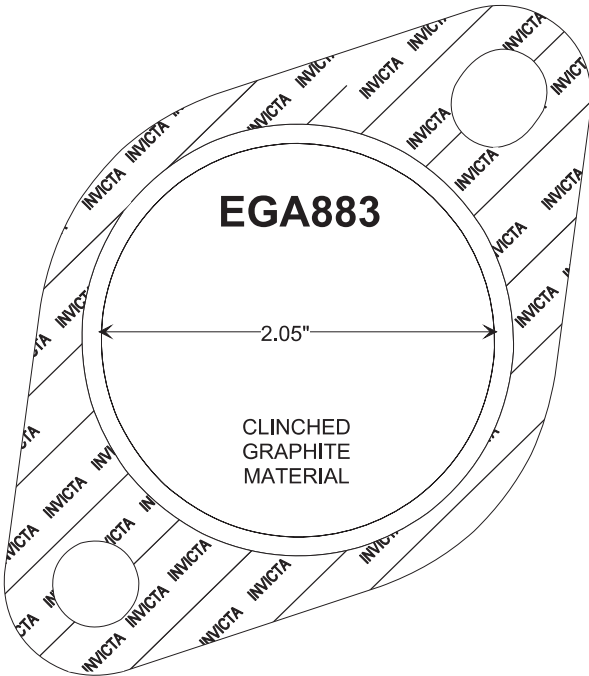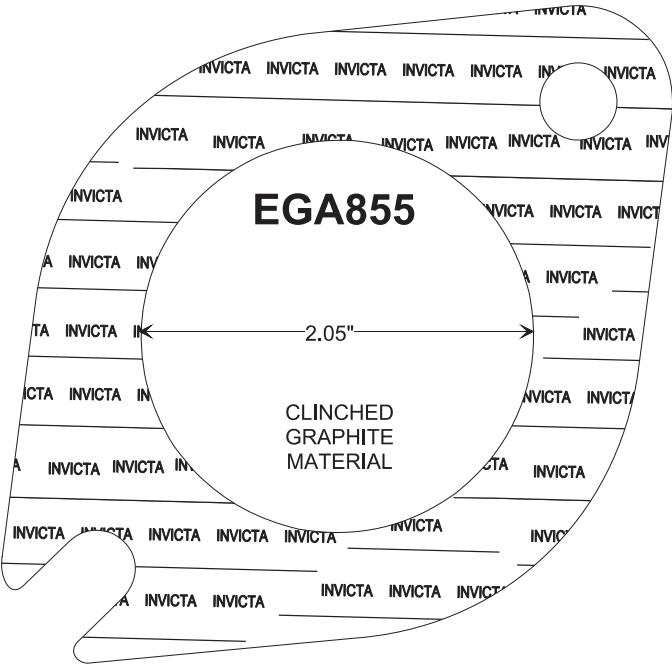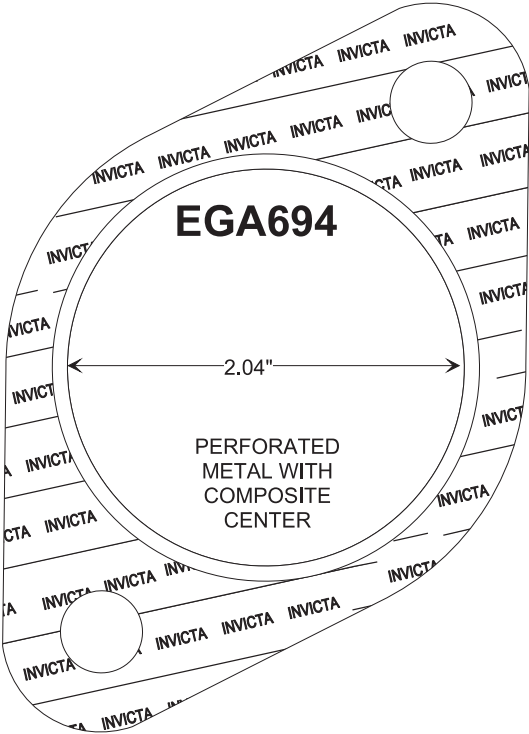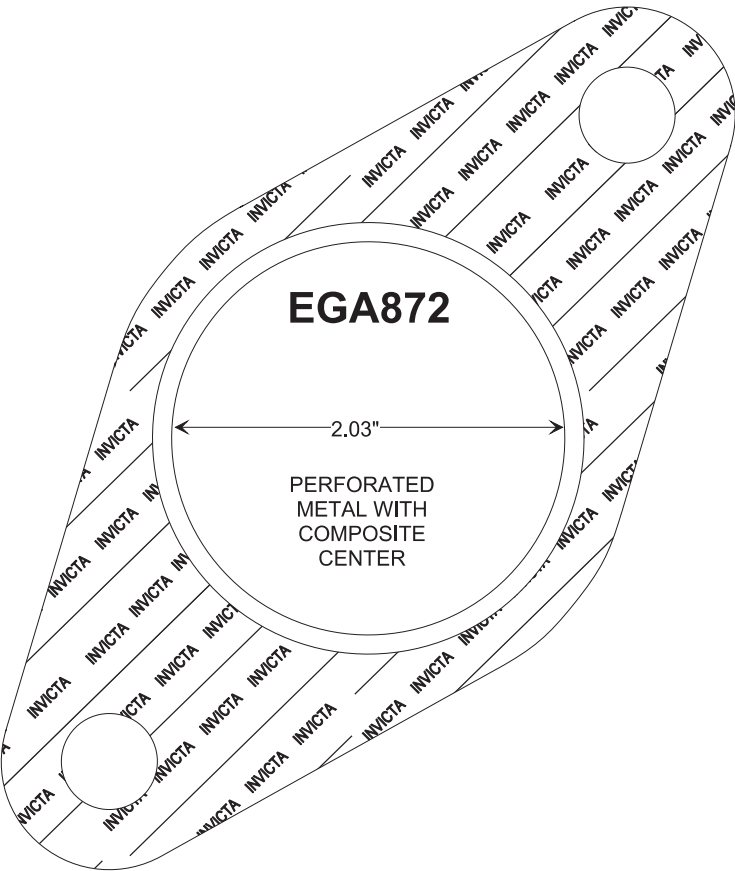





CONVERTER - MUFFLER - EXHAUST PIPE GASKETS

DESIGN STYLE 1

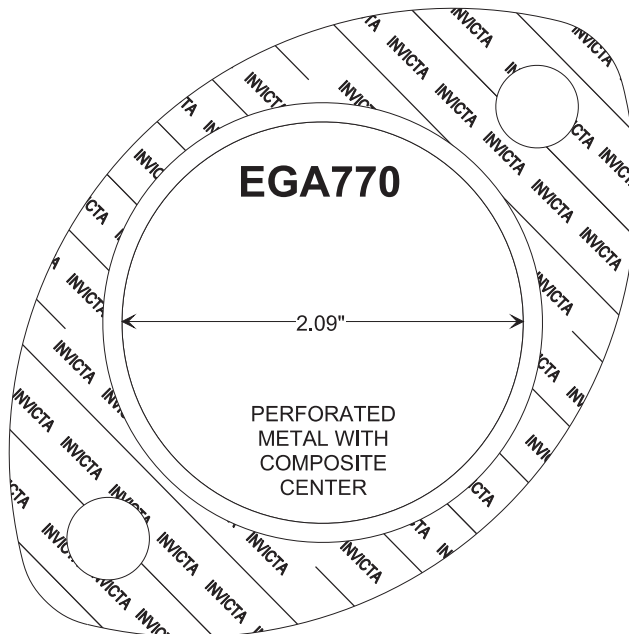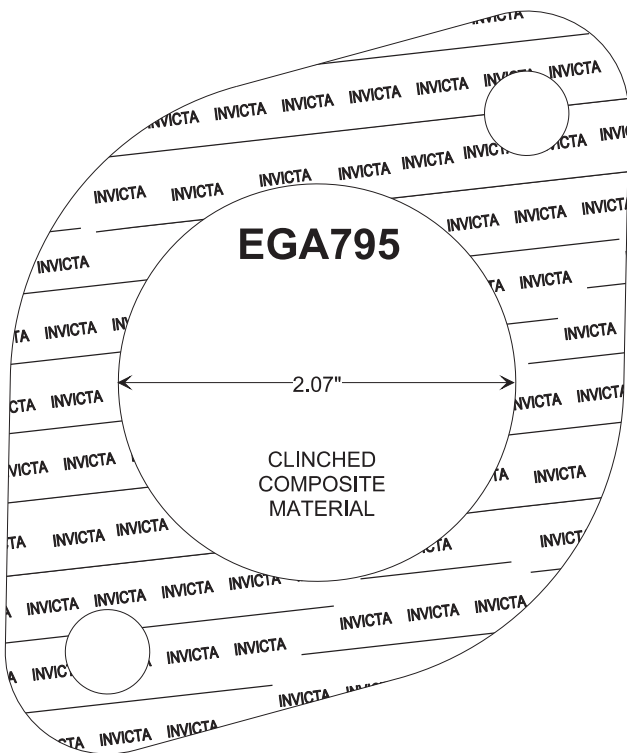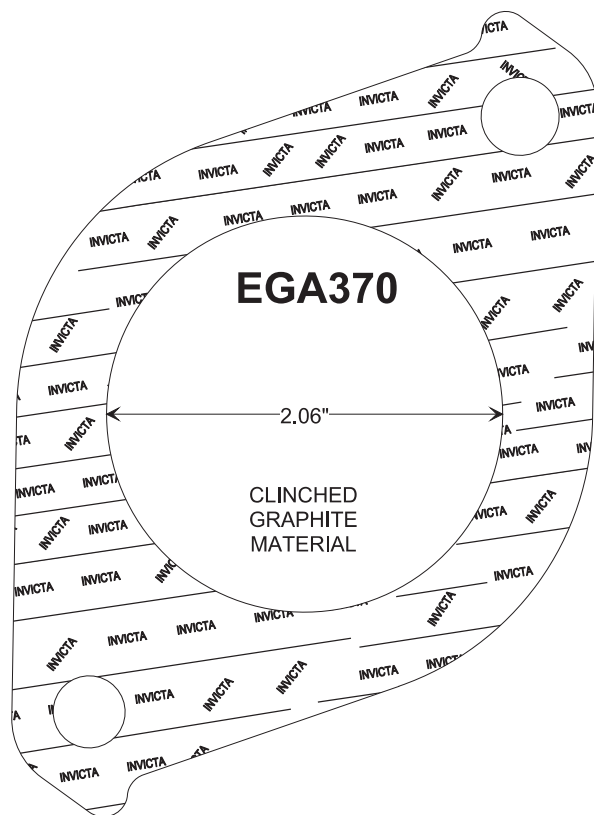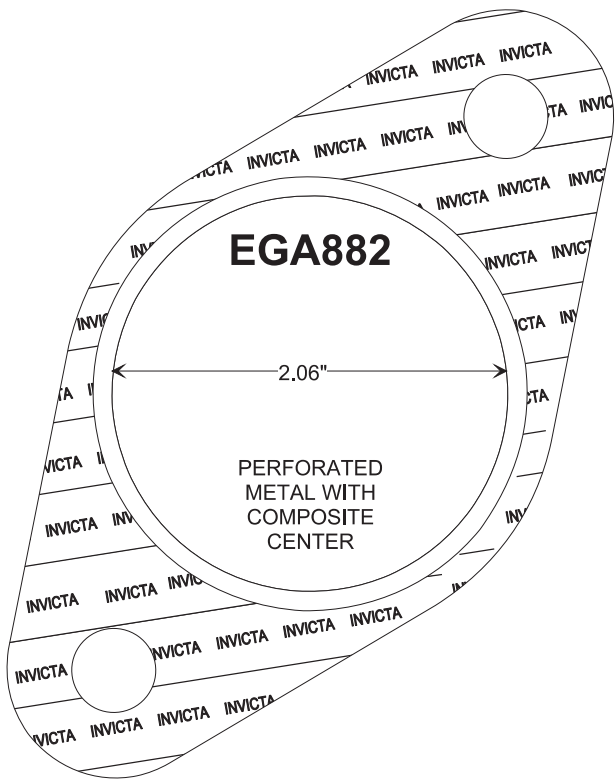





CONVERTER - MUFFLER - EXHAUST PIPE GASKETS

DESIGN STYLE 1

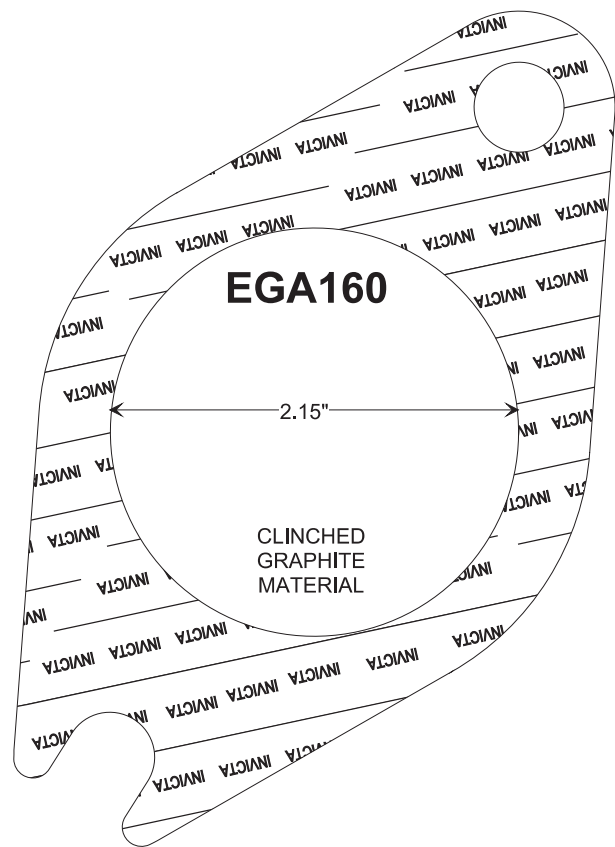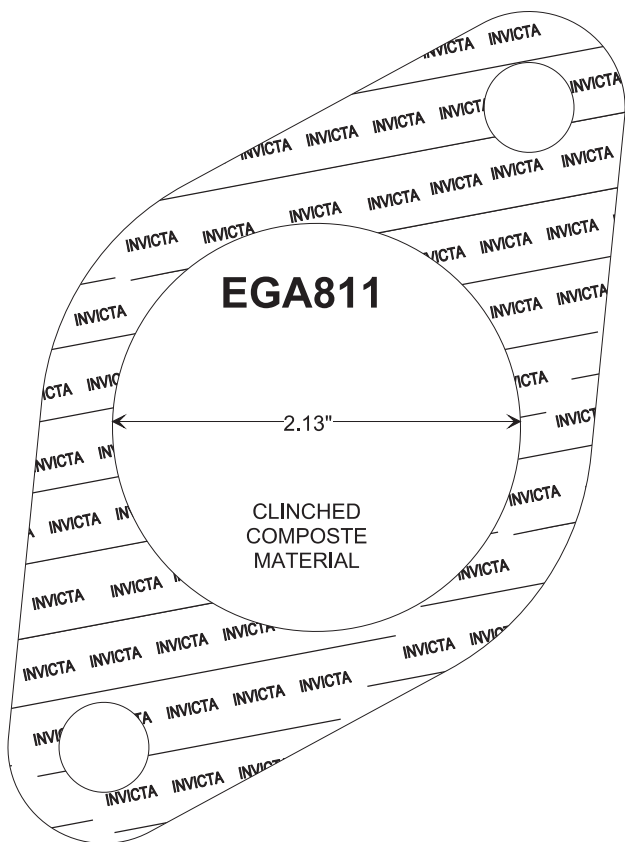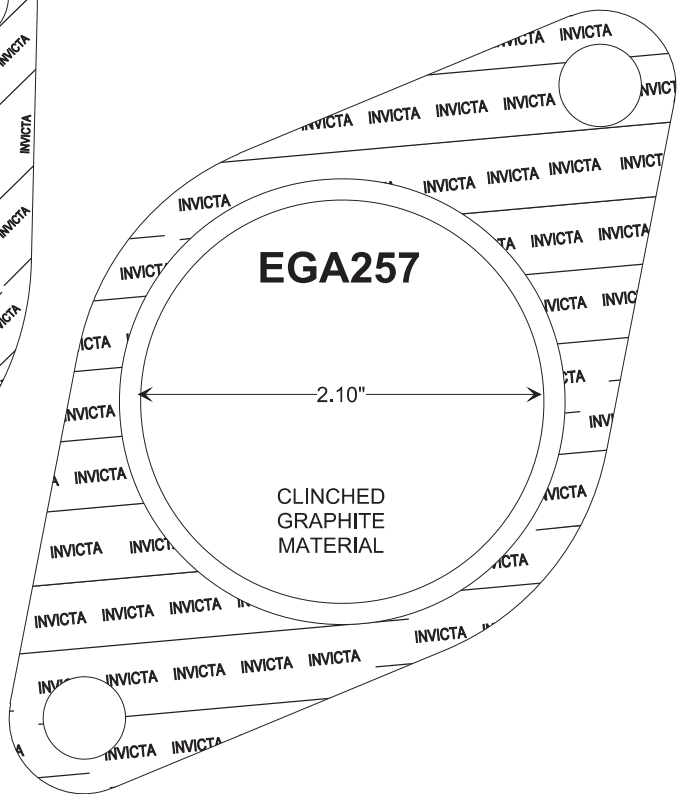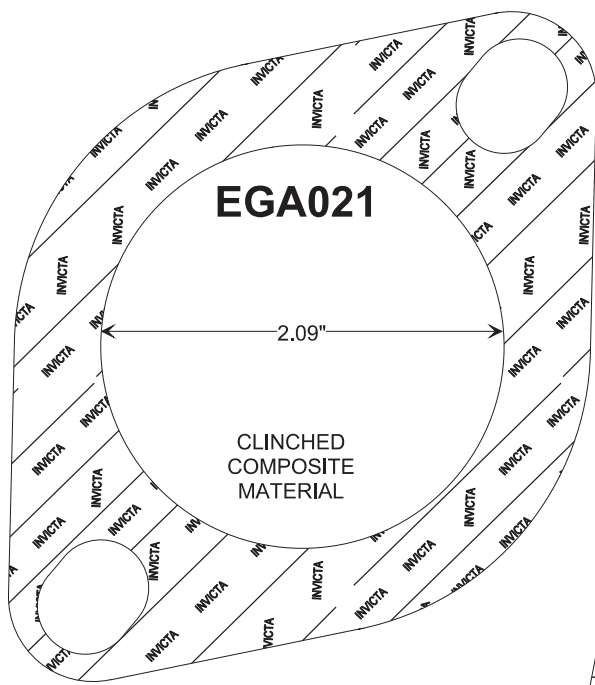





CONVERTER - MUFFLER - EXHAUST PIPE GASKETS

DESIGN STYLE 1

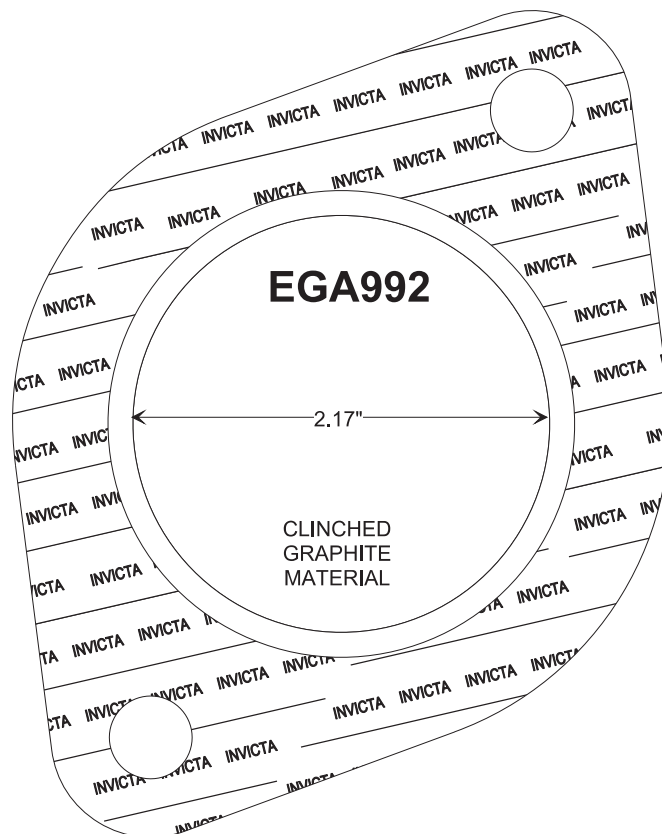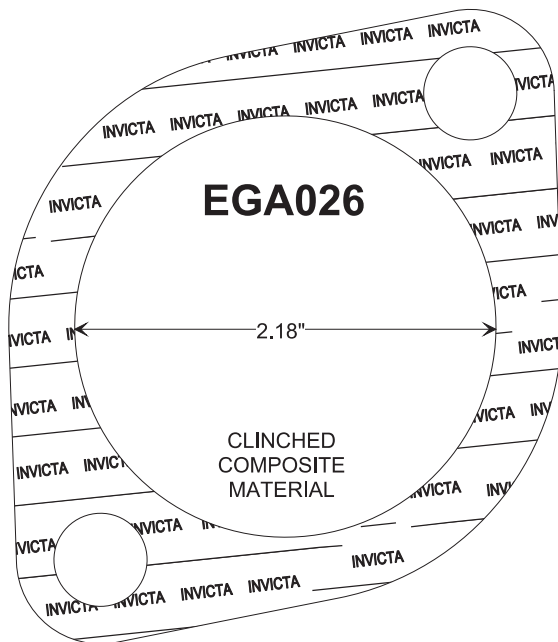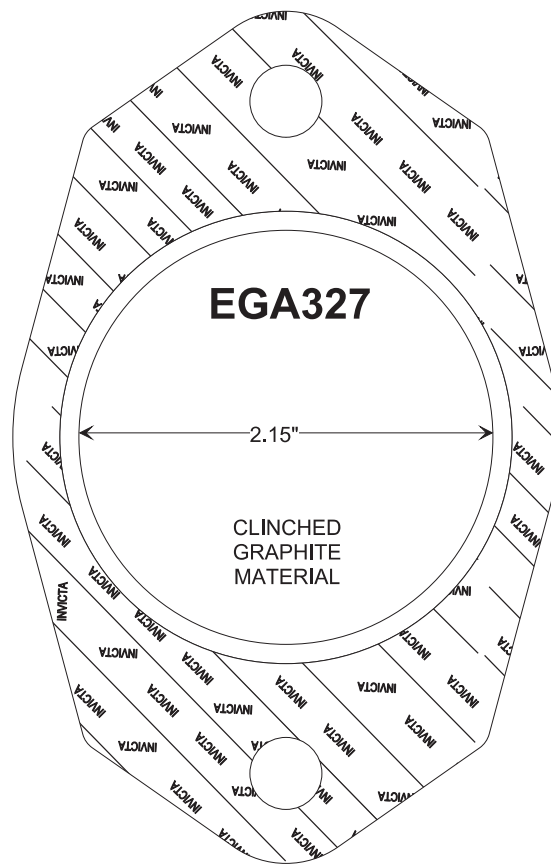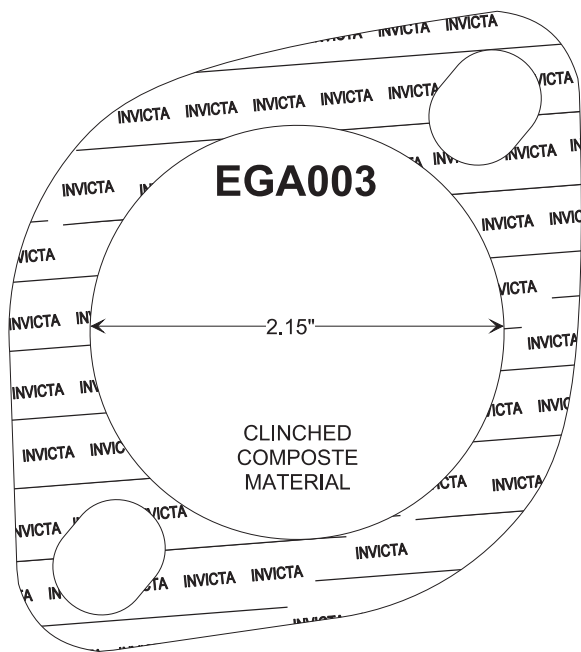





CONVERTER - MUFFLER - EXHAUST PIPE GASKETS

DESIGN STYLE 1

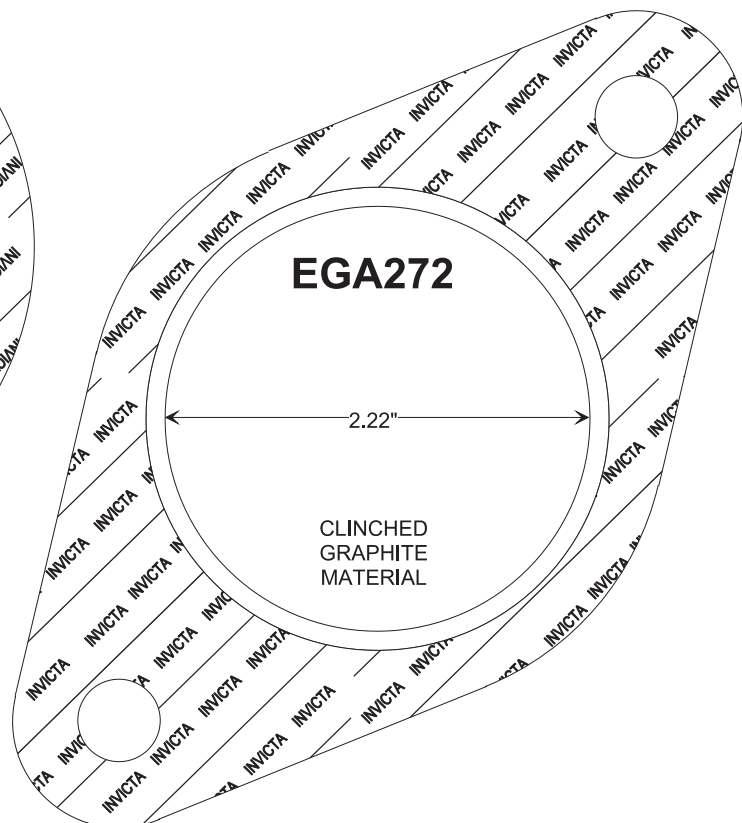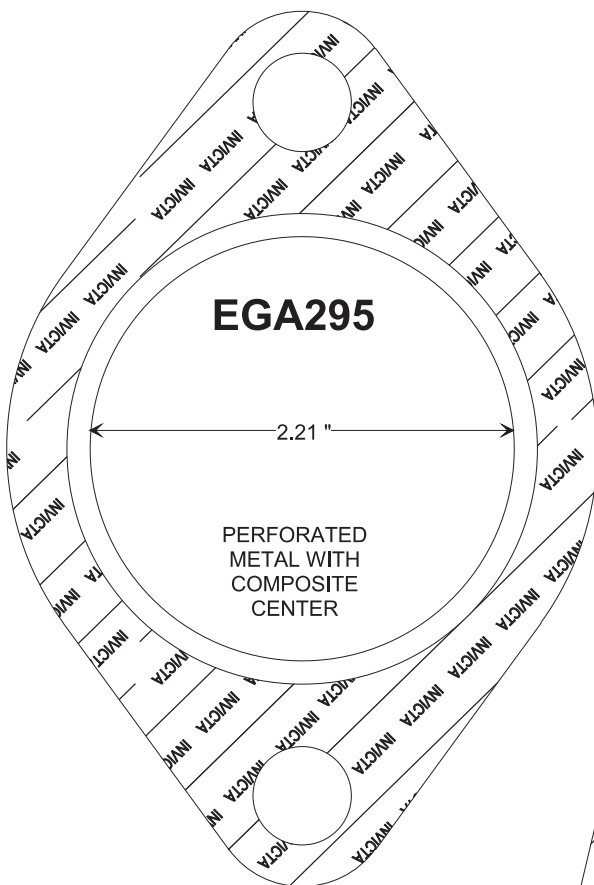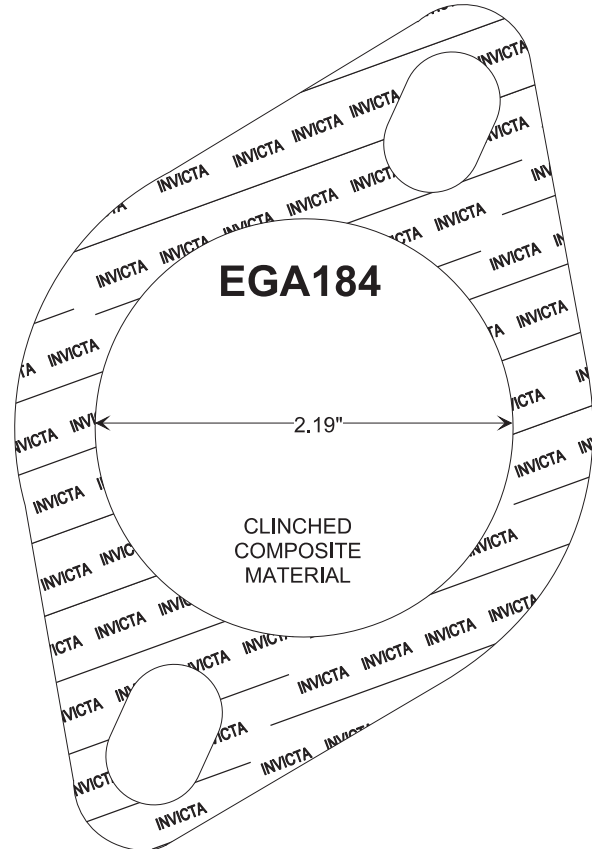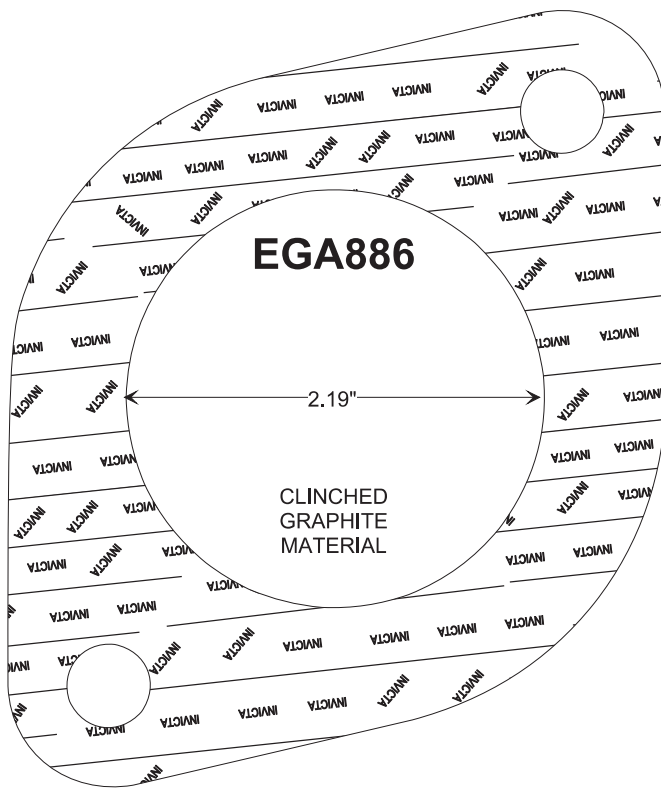





CONVERTER - MUFFLER - EXHAUST PIPE GASKETS

DESIGN STYLE 1

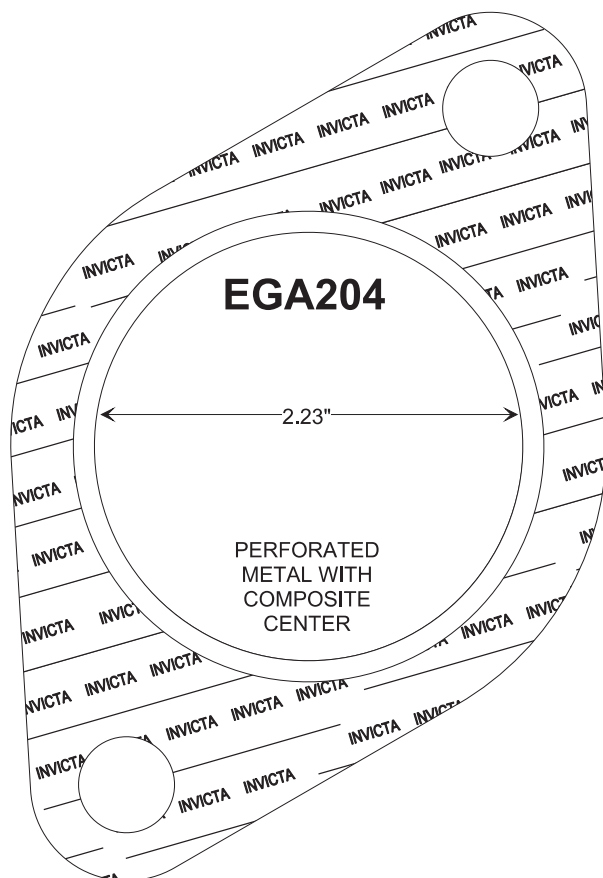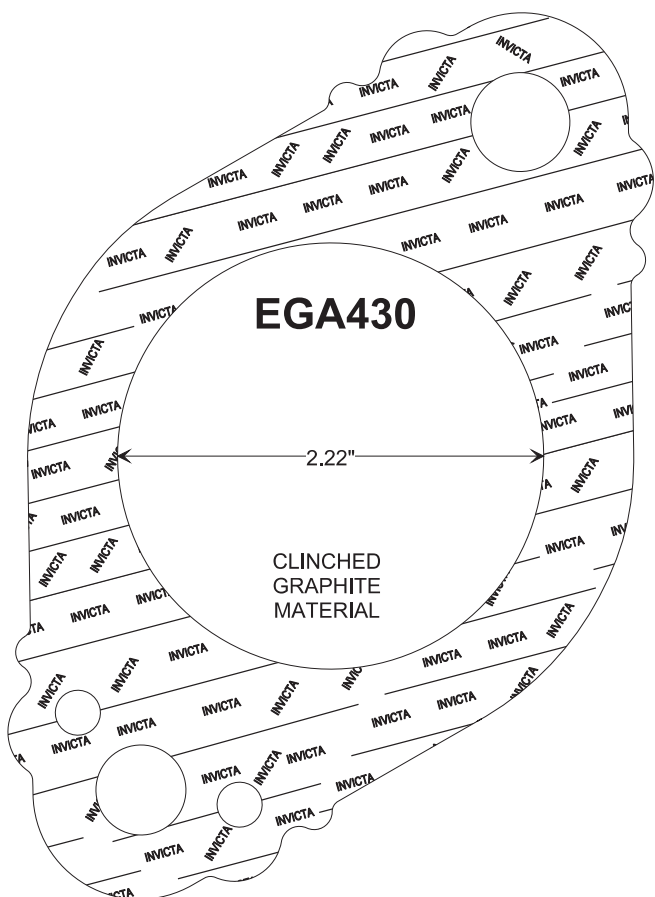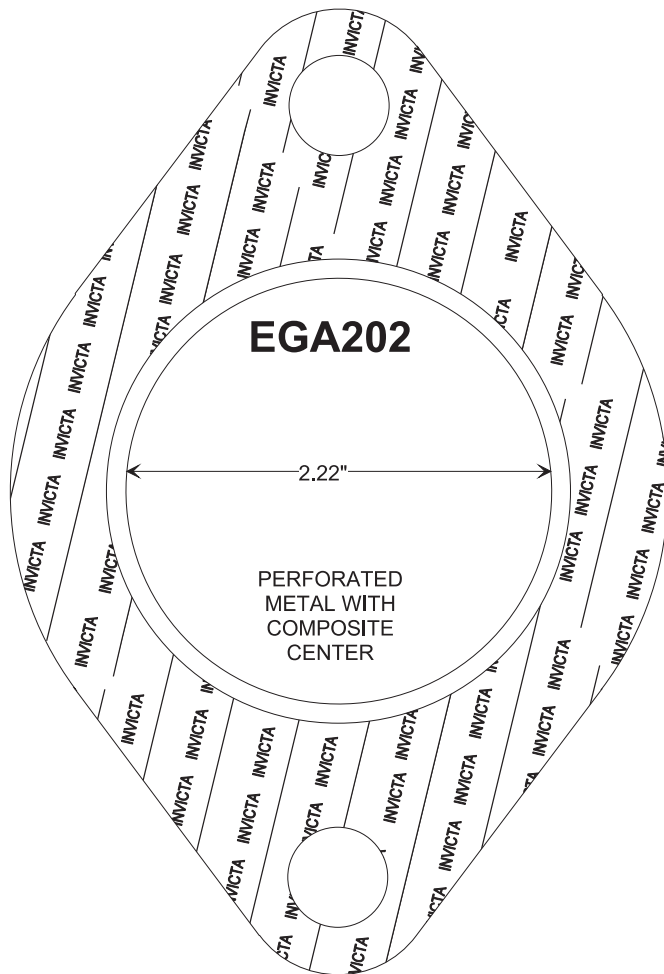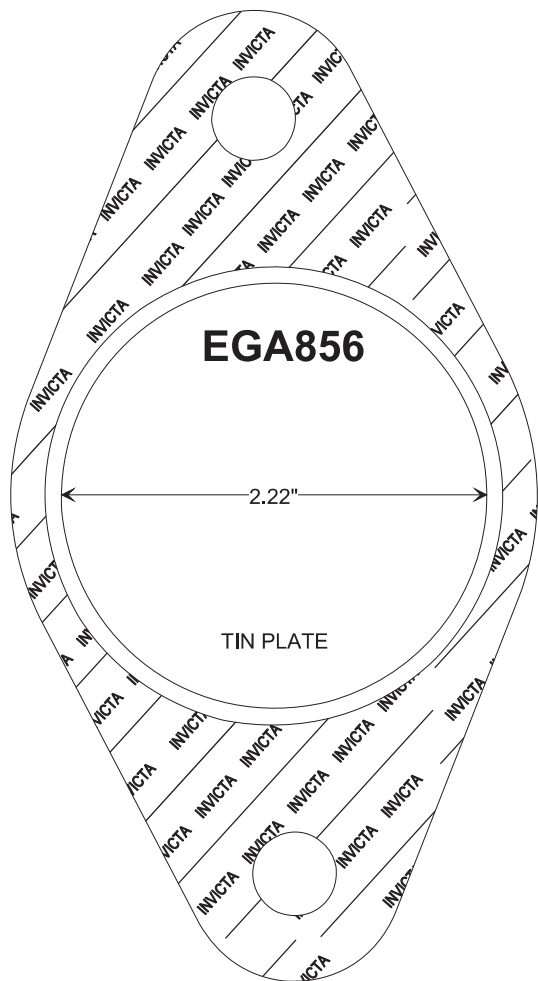





CONVERTER - MUFFLER - EXHAUST PIPE GASKETS

DESIGN STYLE 1

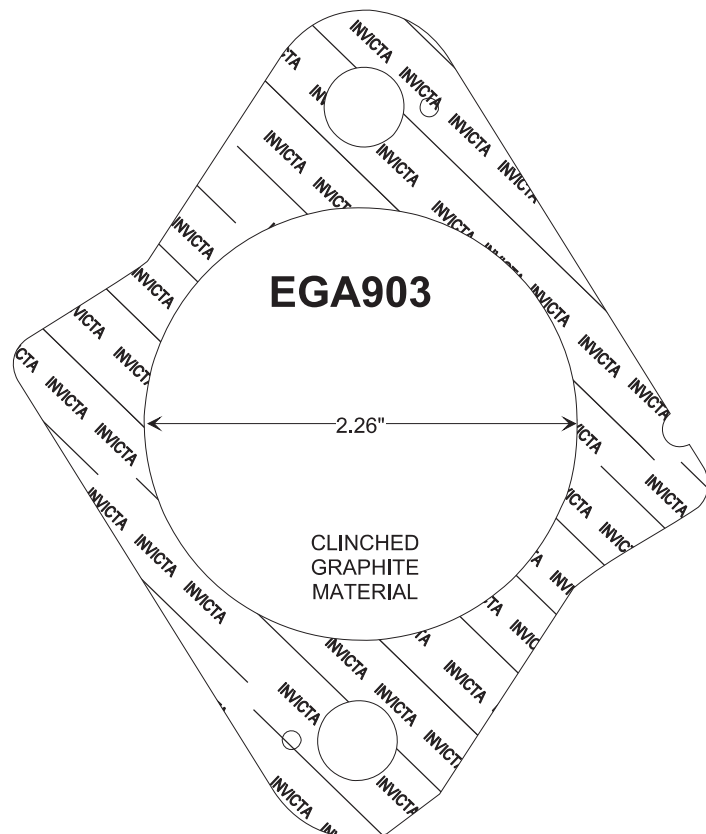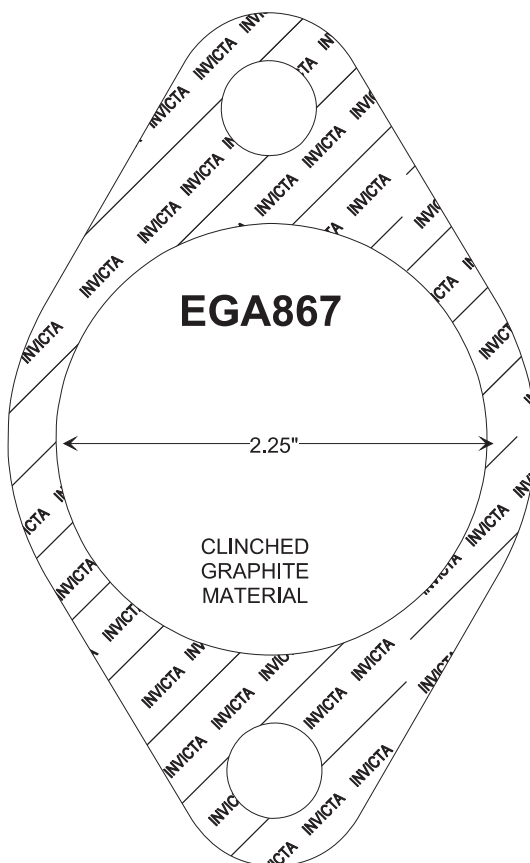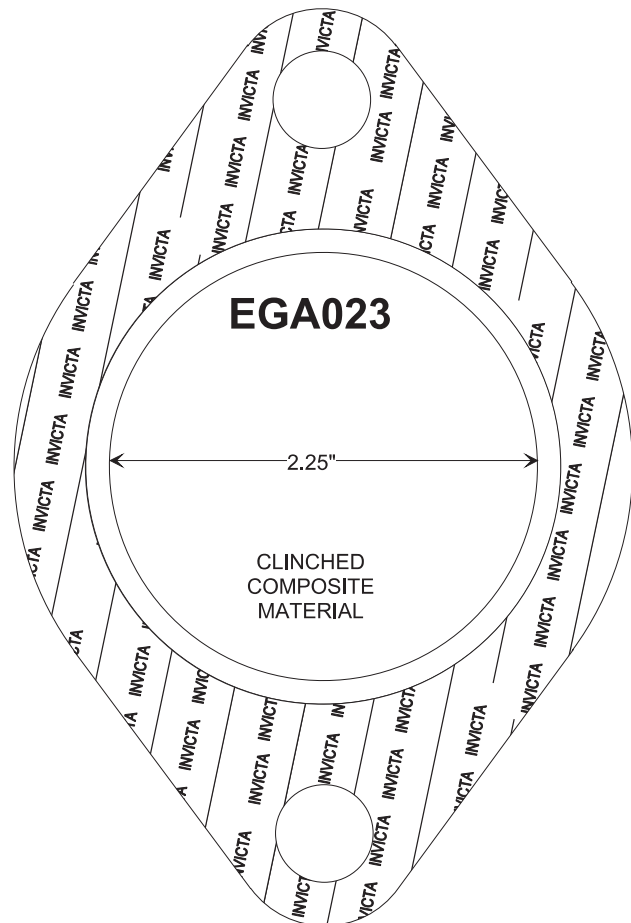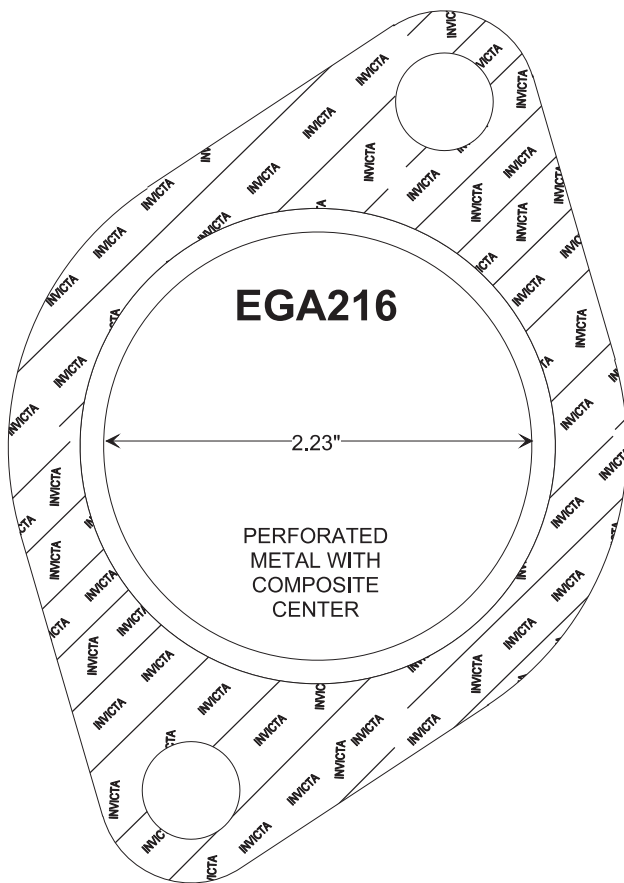




CONVERTER - MUFFLER - EXHAUST PIPE GASKETS

DESIGN STYLE 1

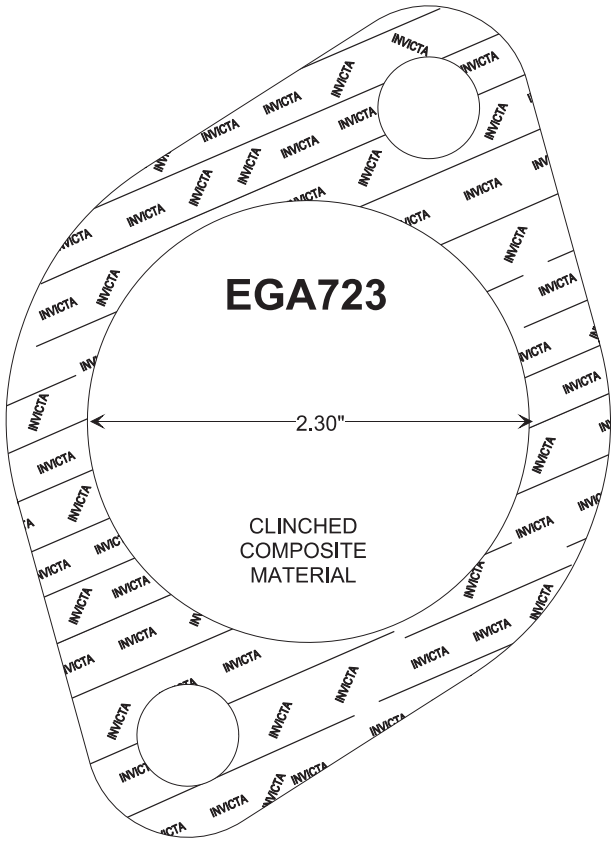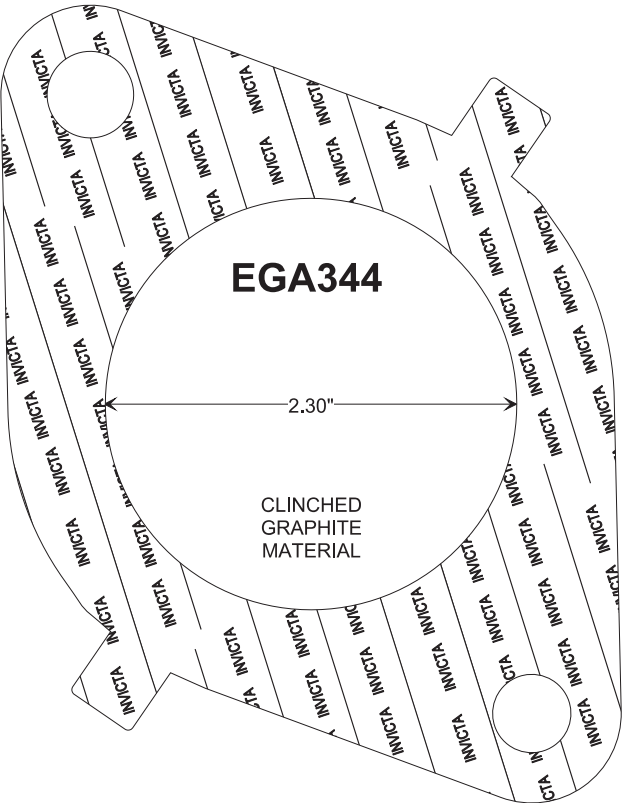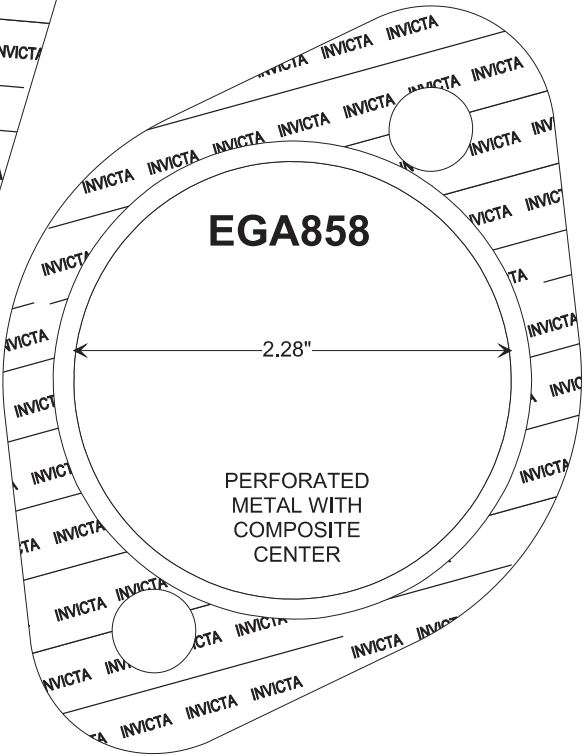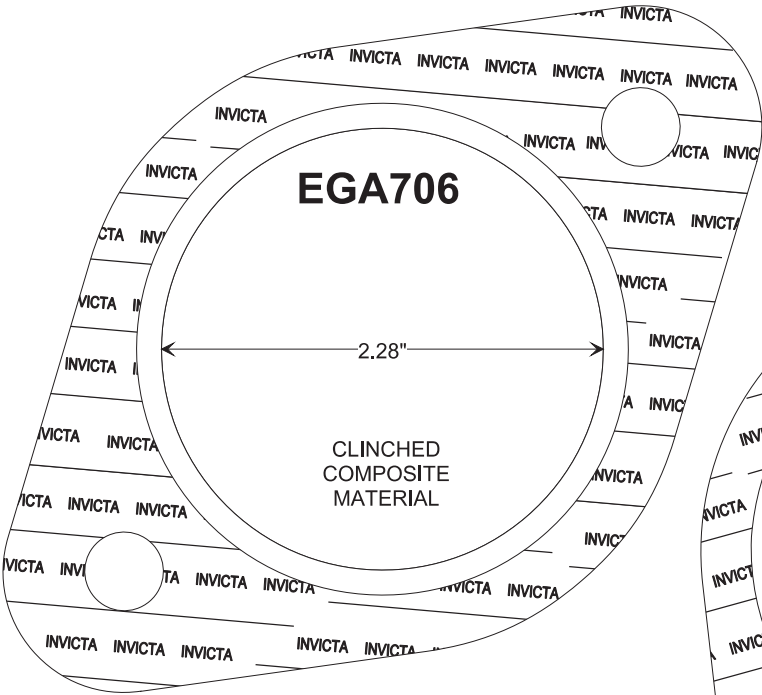




CONVERTER - MUFFLER - EXHAUST PIPE GASKETS

DESIGN STYLE 1

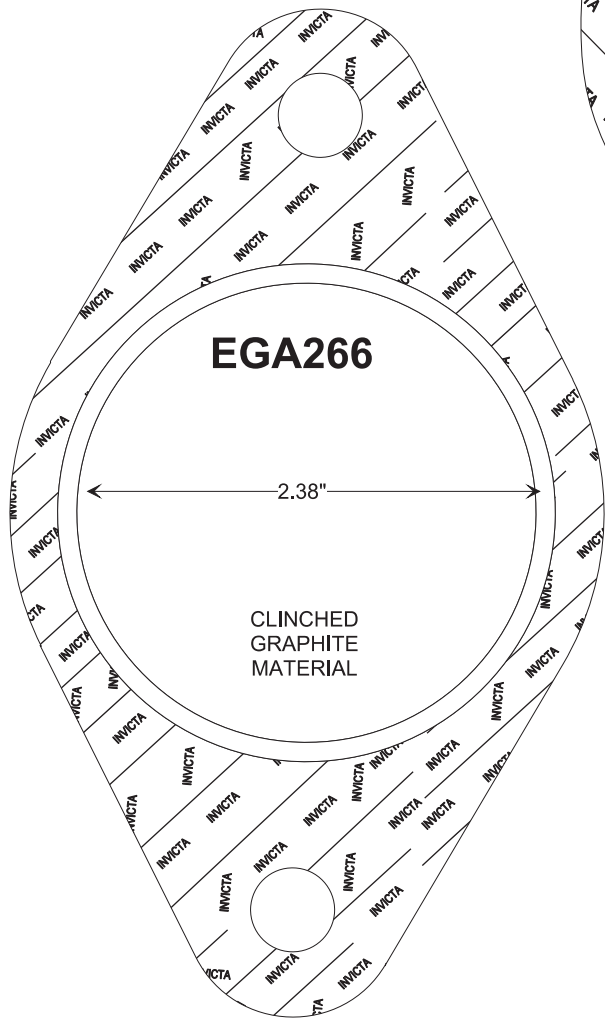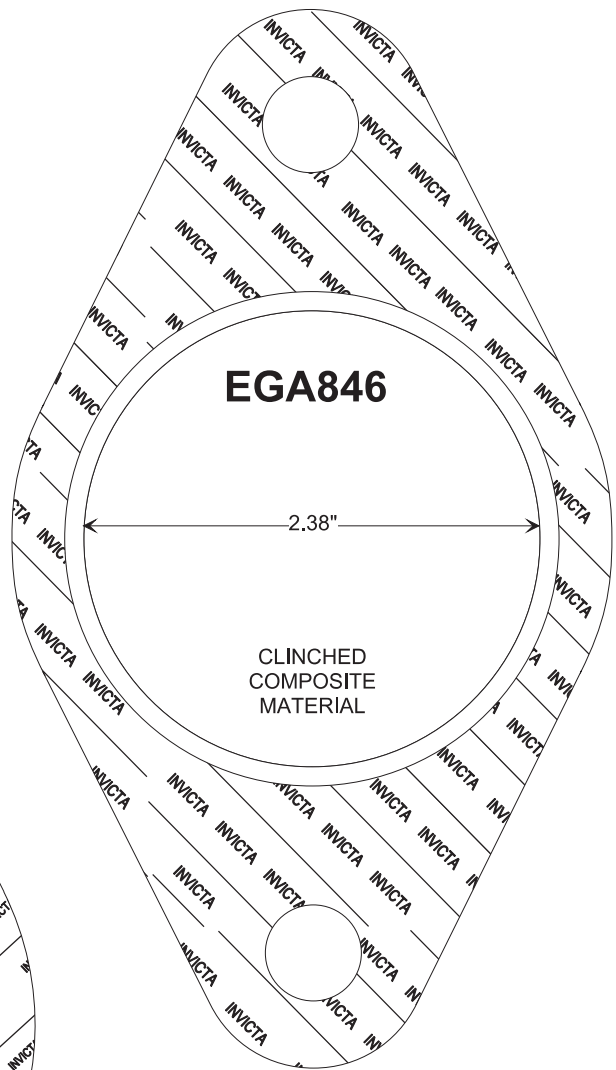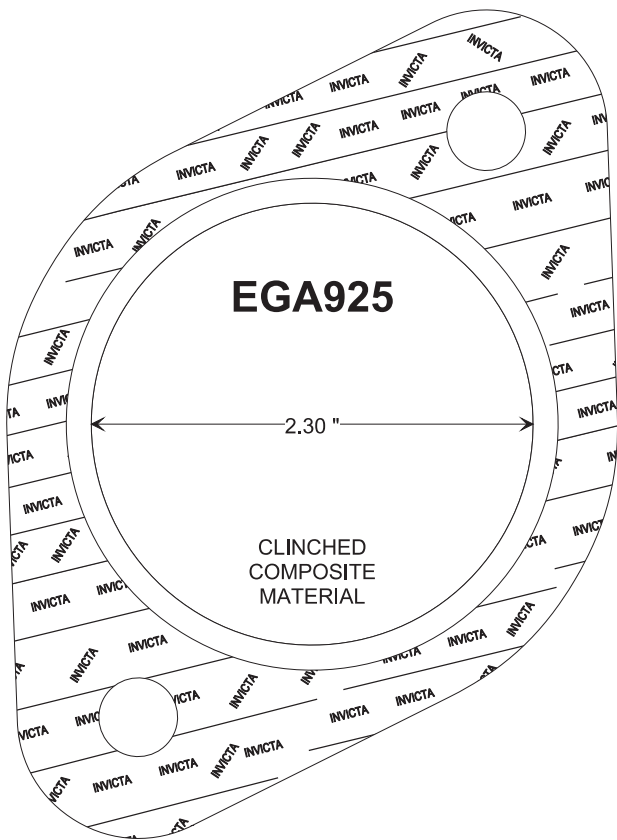





CONVERTER - MUFFLER - EXHAUST PIPE GASKETS

DESIGN STYLE 1

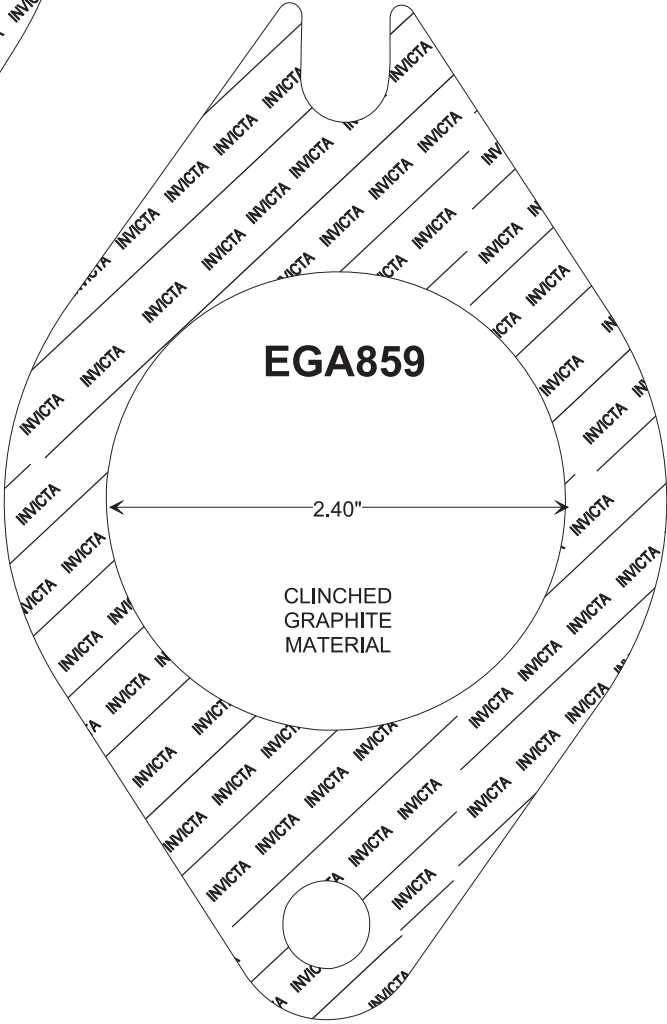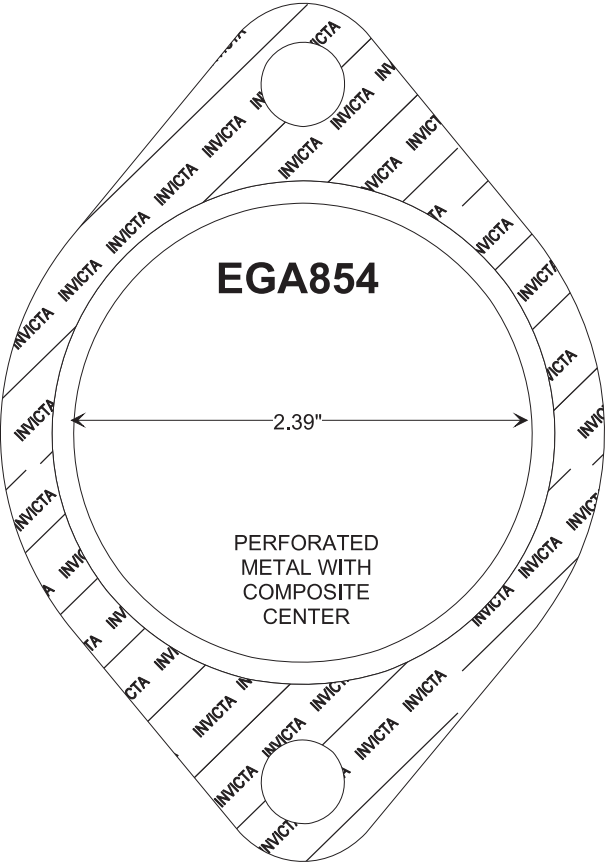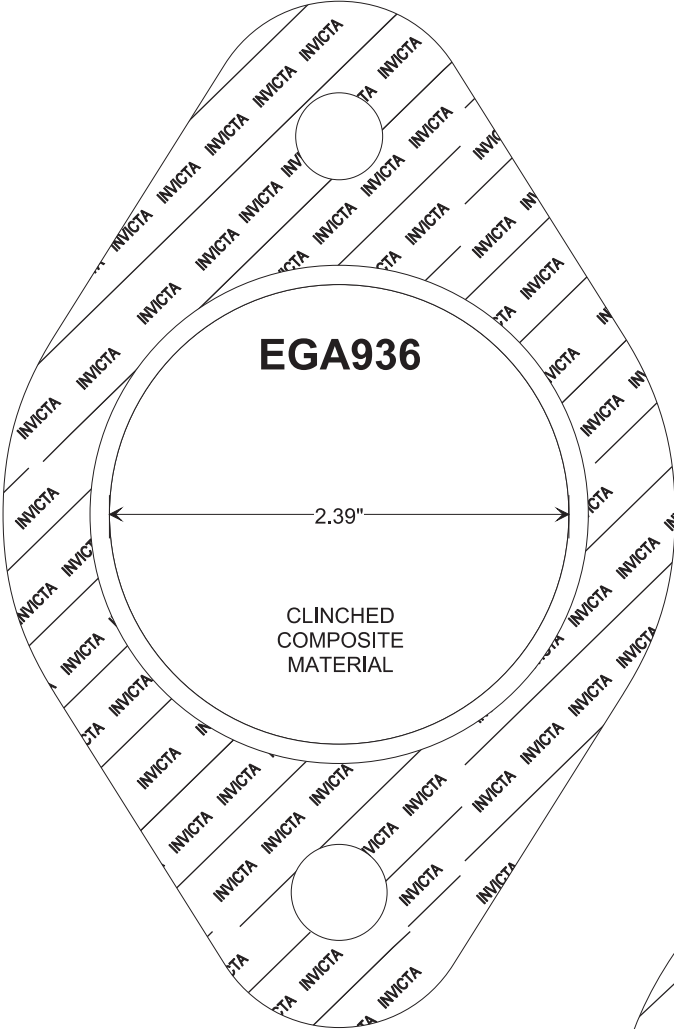




CONVERTER - MUFFLER - EXHAUST PIPE GASKETS

DESIGN STYLE 1

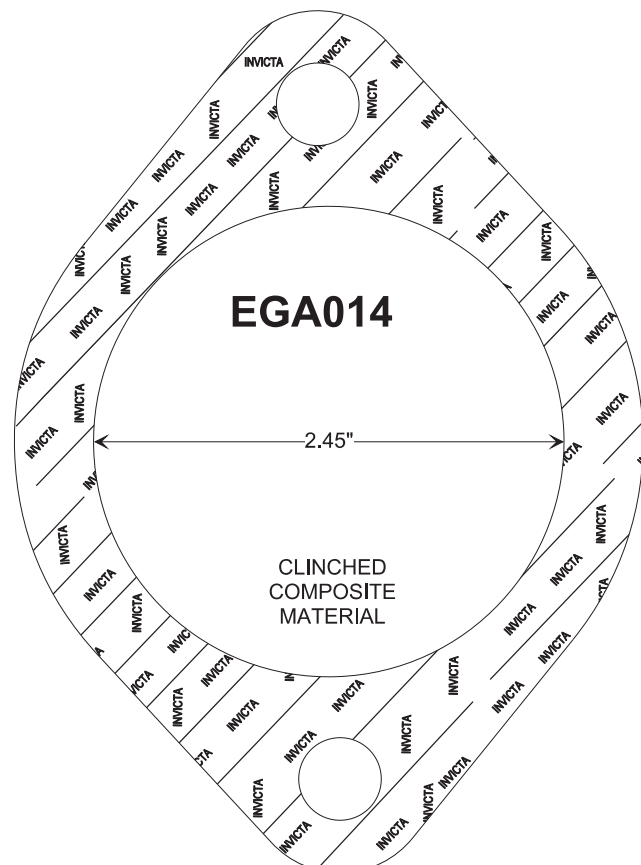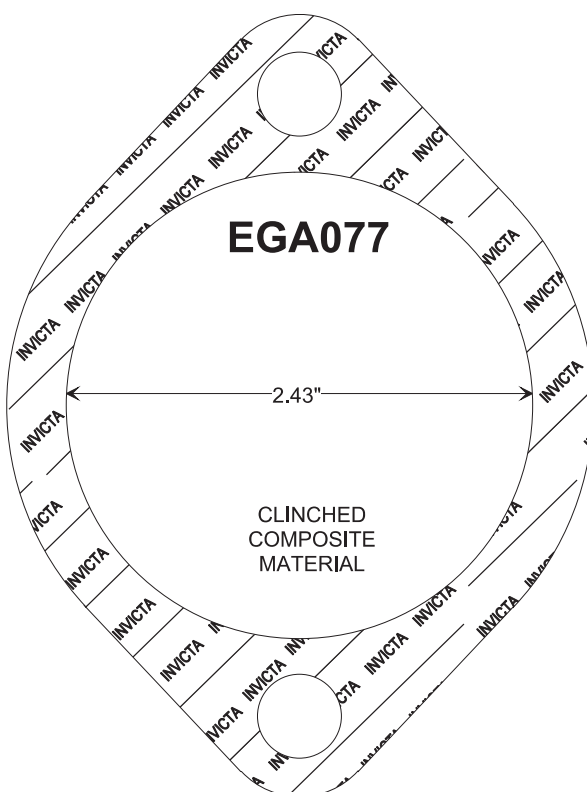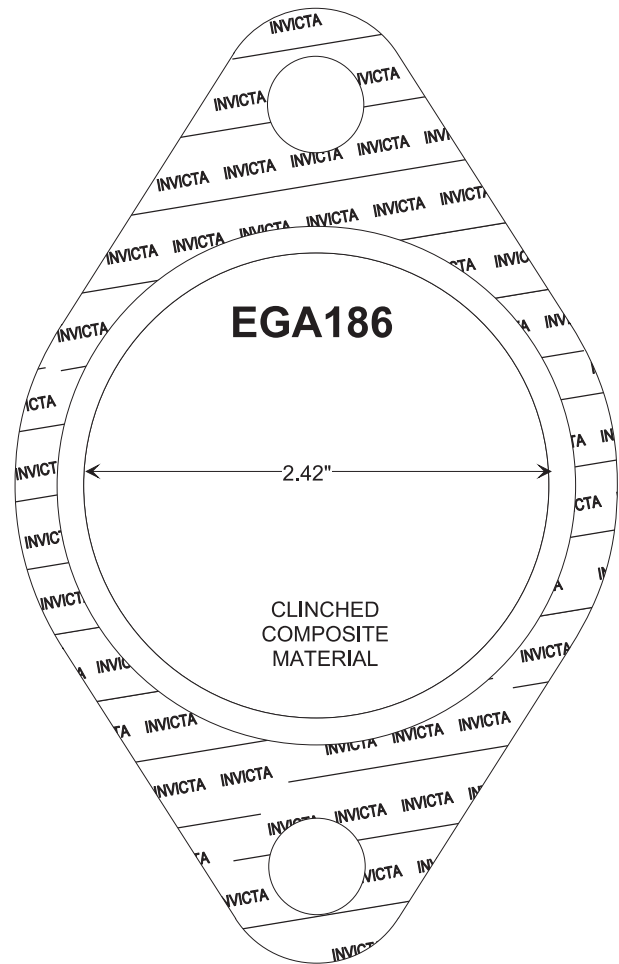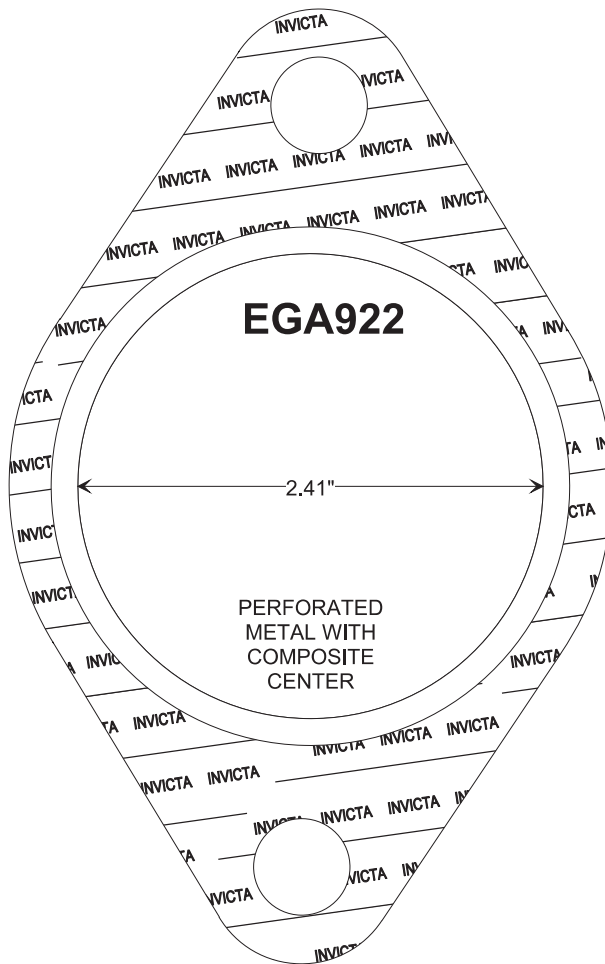


CONVERTER - MUFFLER - EXHAUST PIPE GASKETS

DESIGN STYLE 1

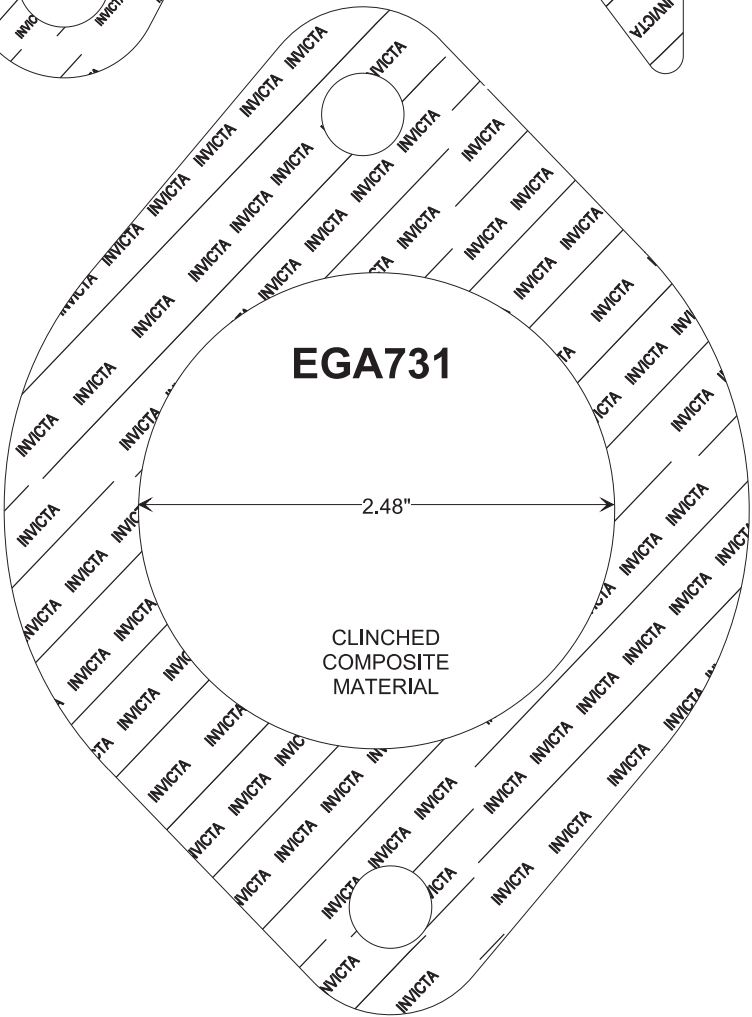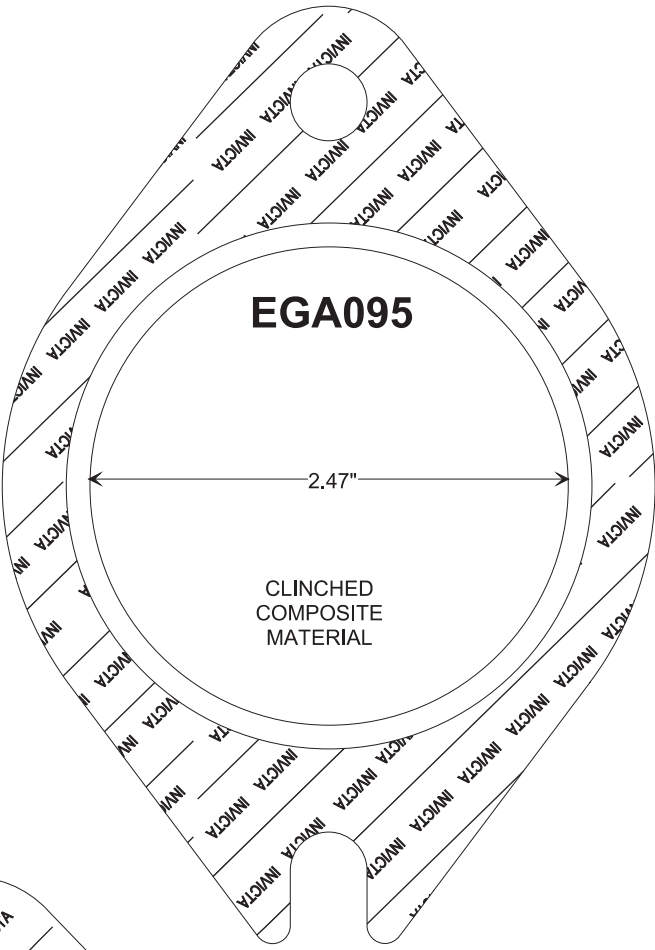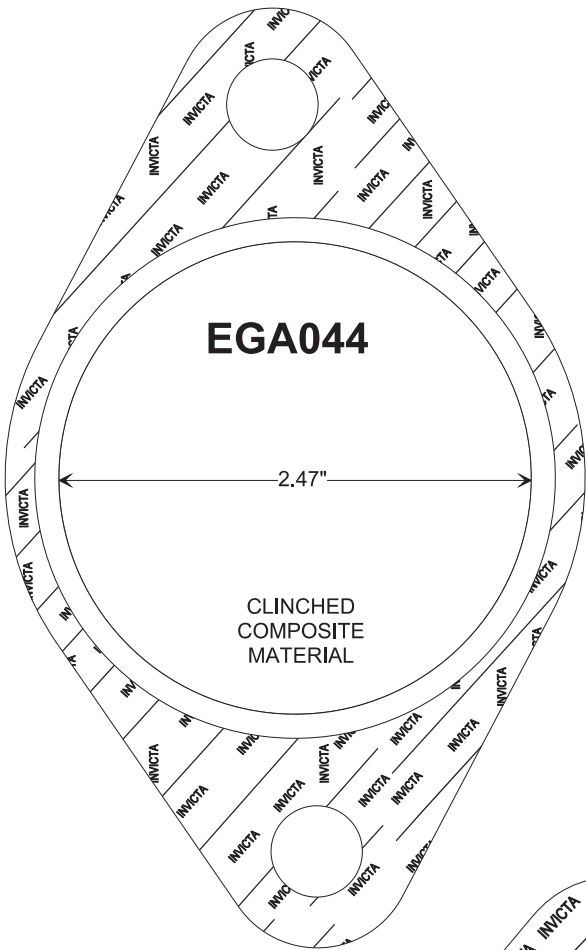


CONVERTER - MUFFLER - EXHAUST PIPE GASKETS

DESIGN STYLE 1

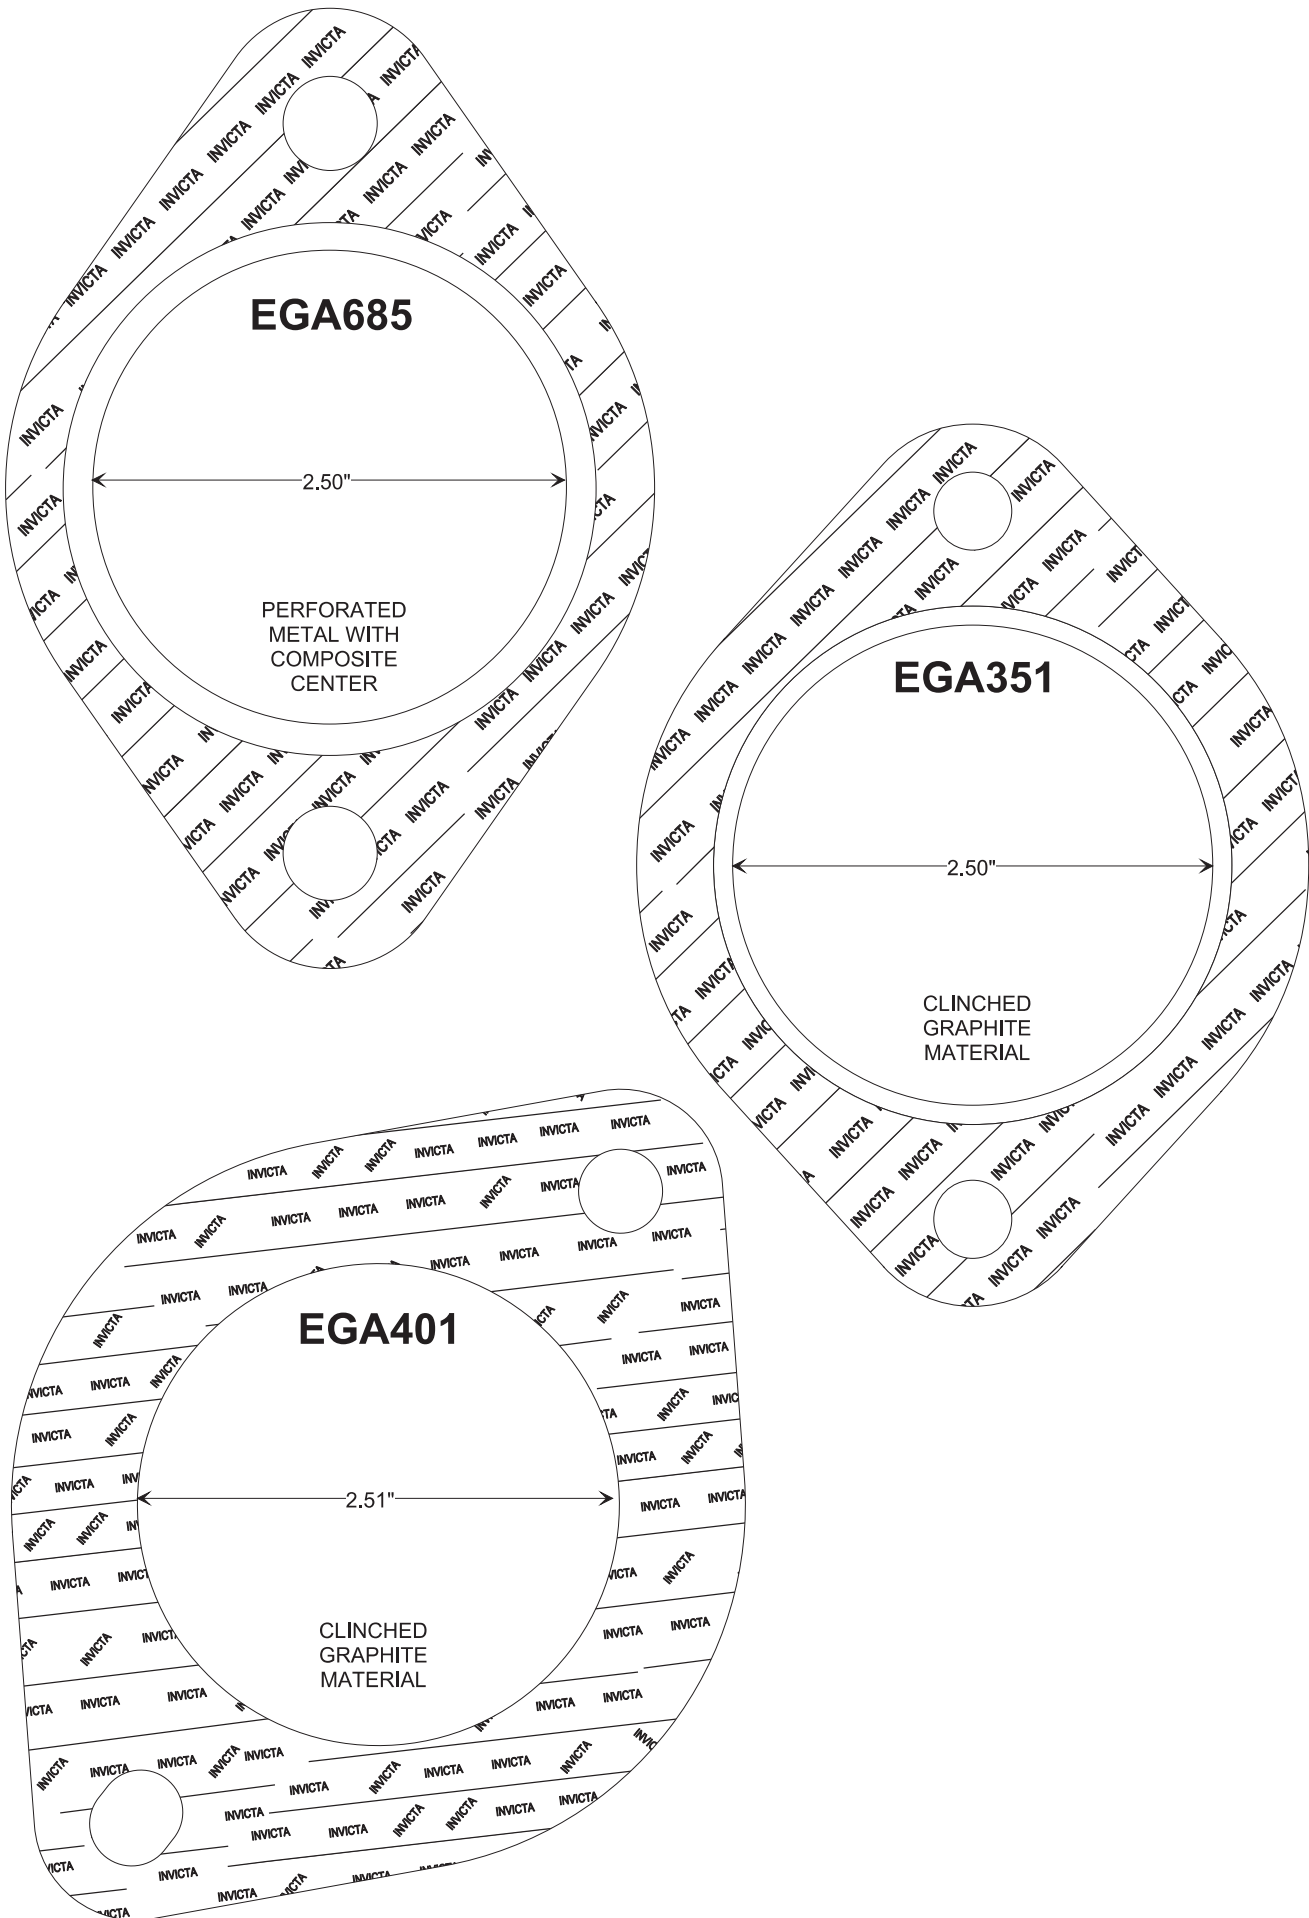


CONVERTER - MUFFLER - EXHAUST PIPE GASKETS

DESIGN STYLE 1



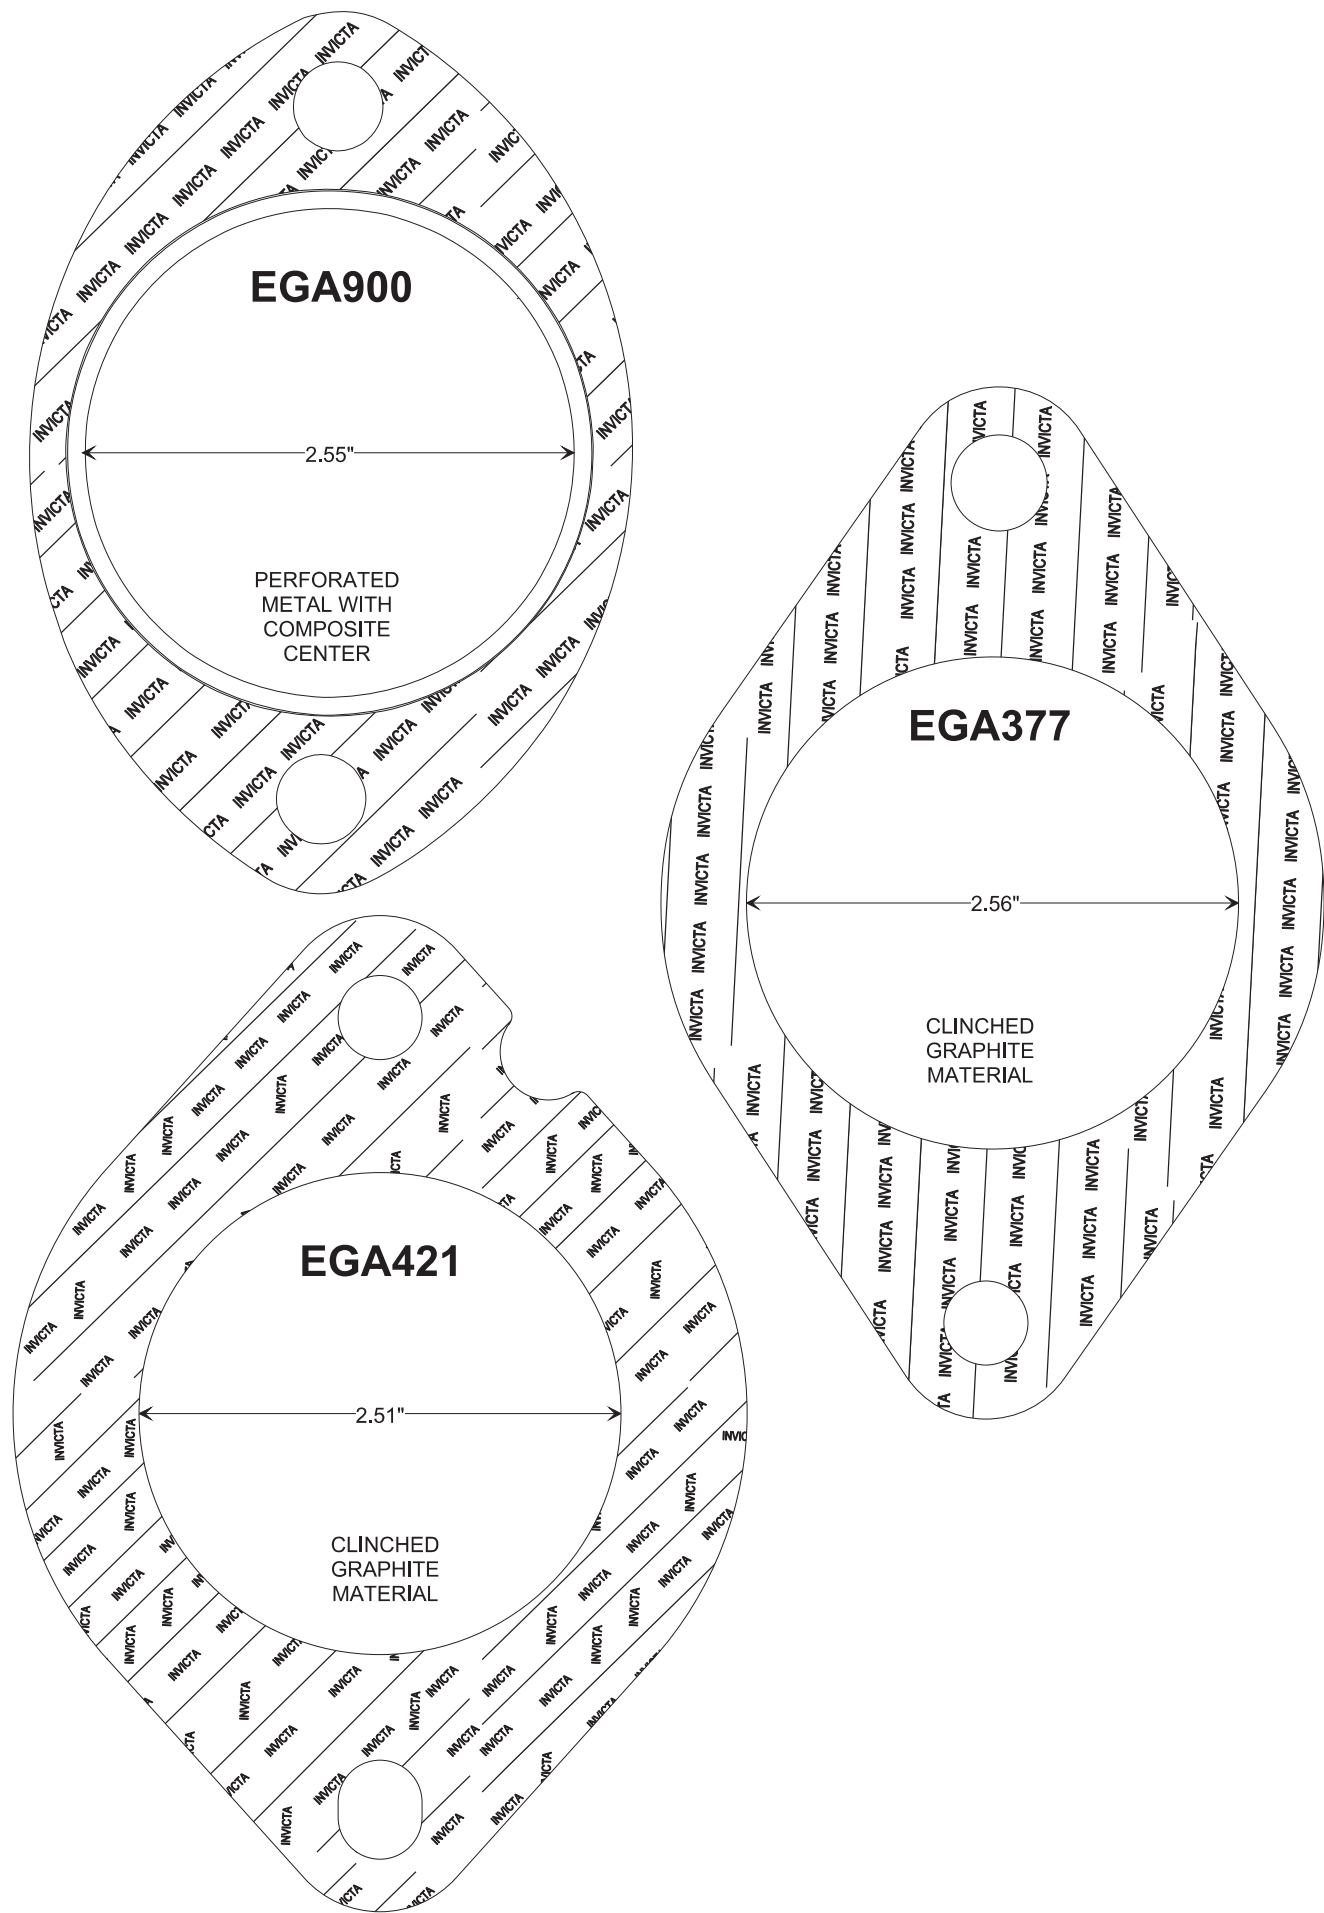


DESIGN STYLE 1

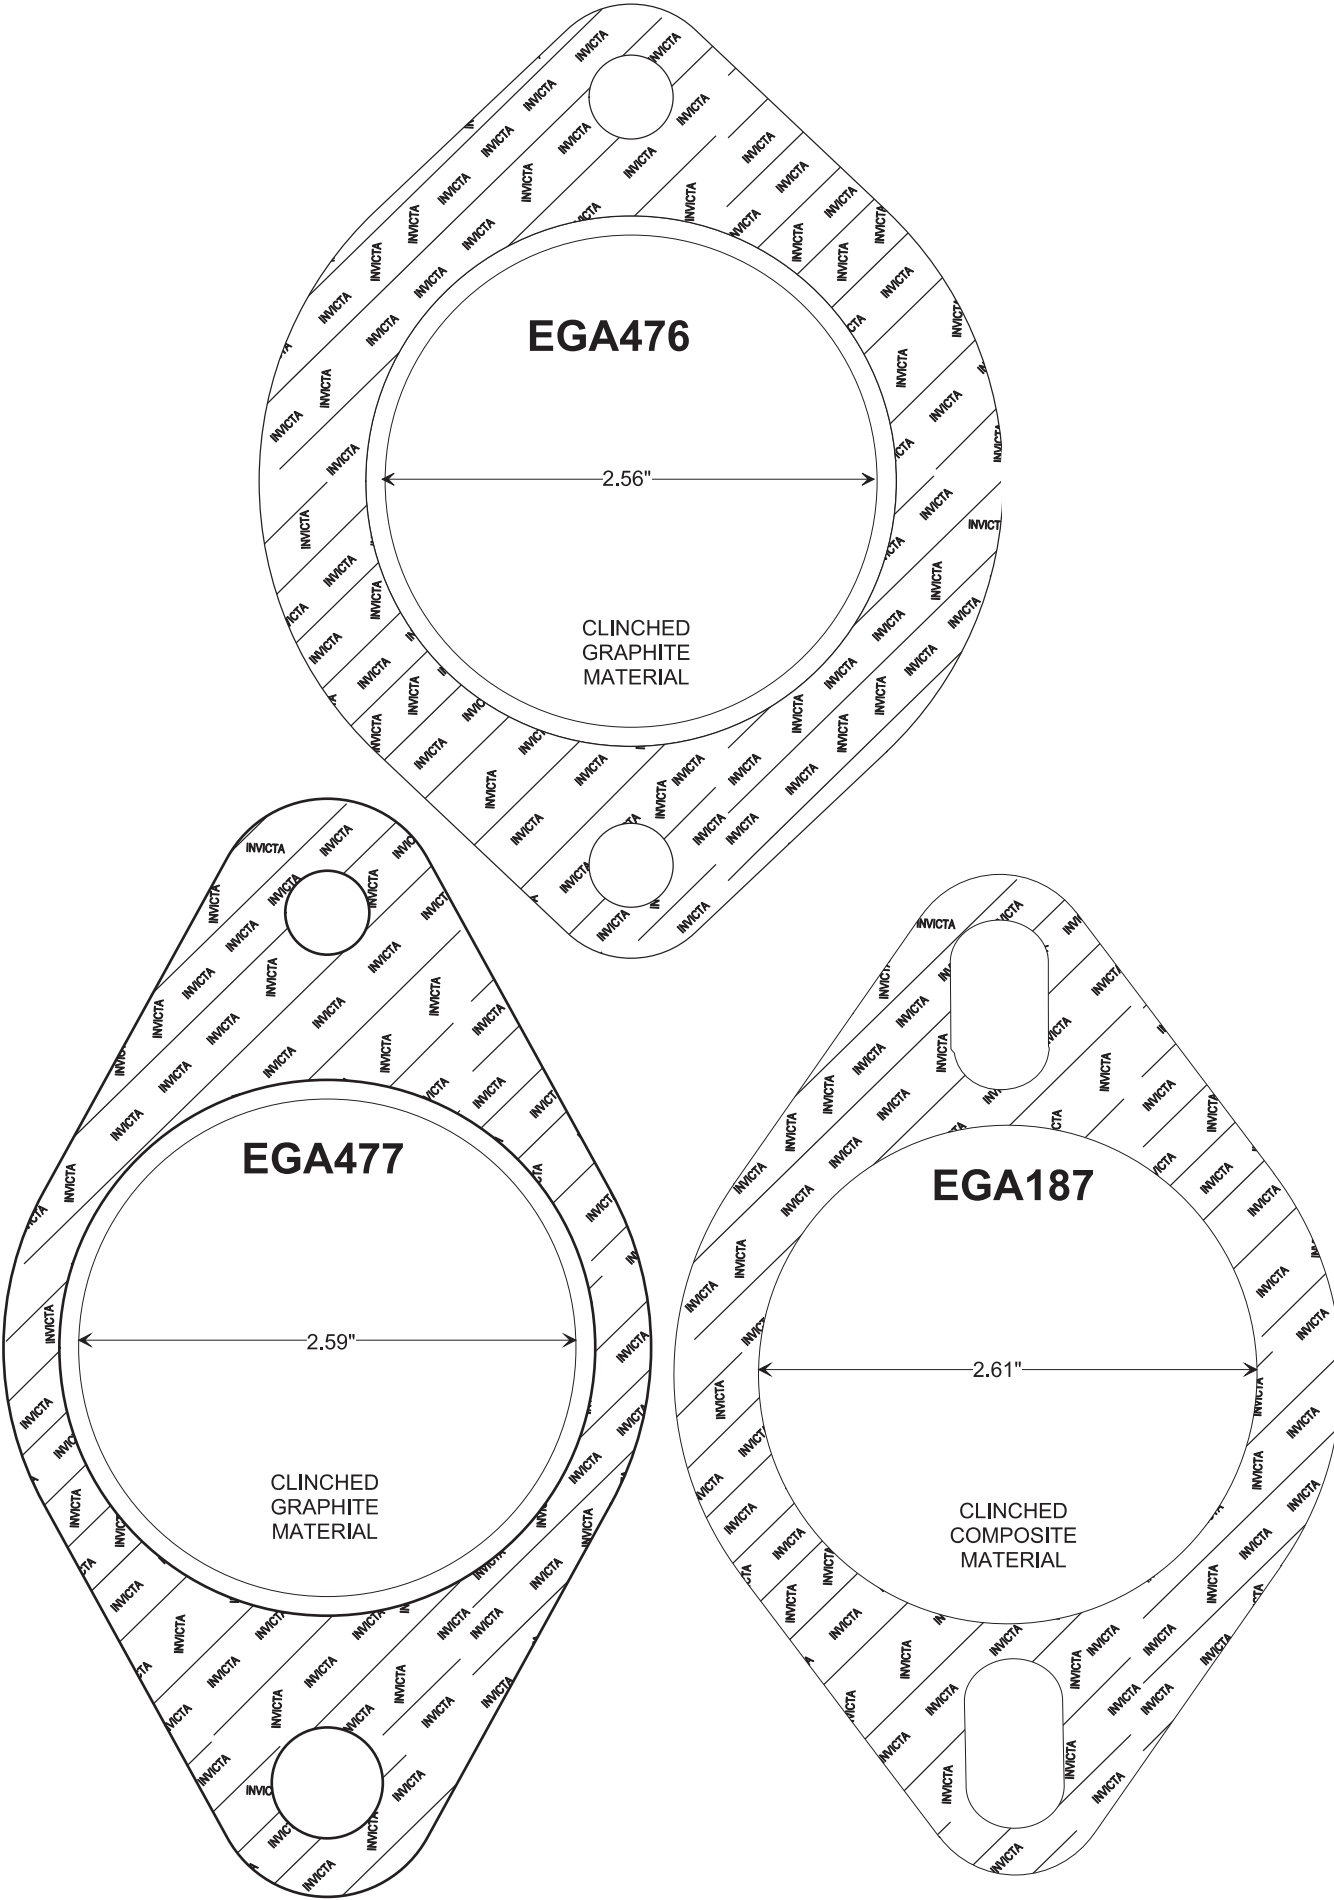


CONVERTER - MUFFLER - EXHAUST PIPE GASKETS

DESIGN STYLE 1

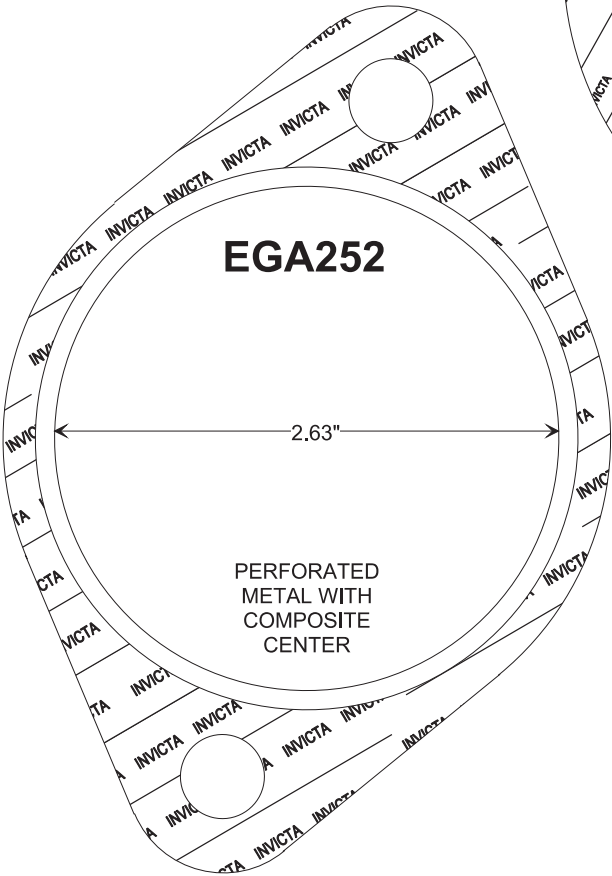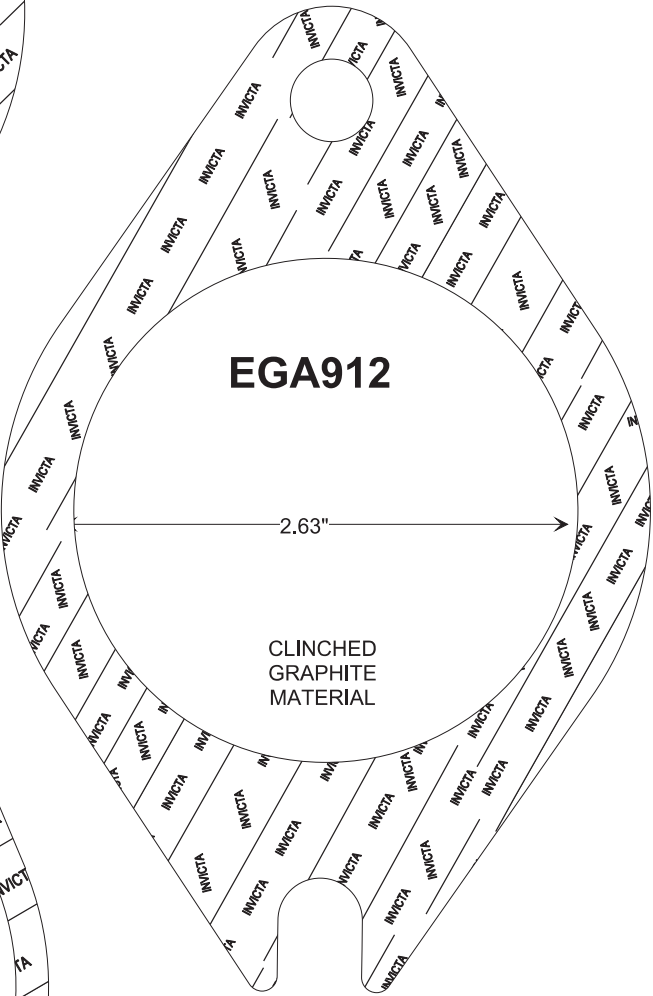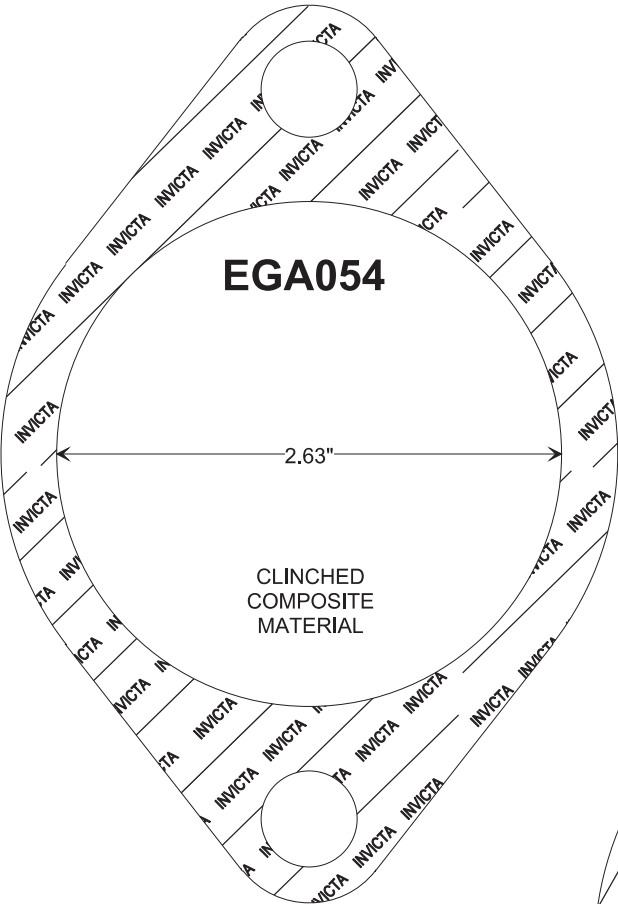


CONVERTER - MUFFLER - EXHAUST PIPE GASKETS

DESIGN STYLE 1


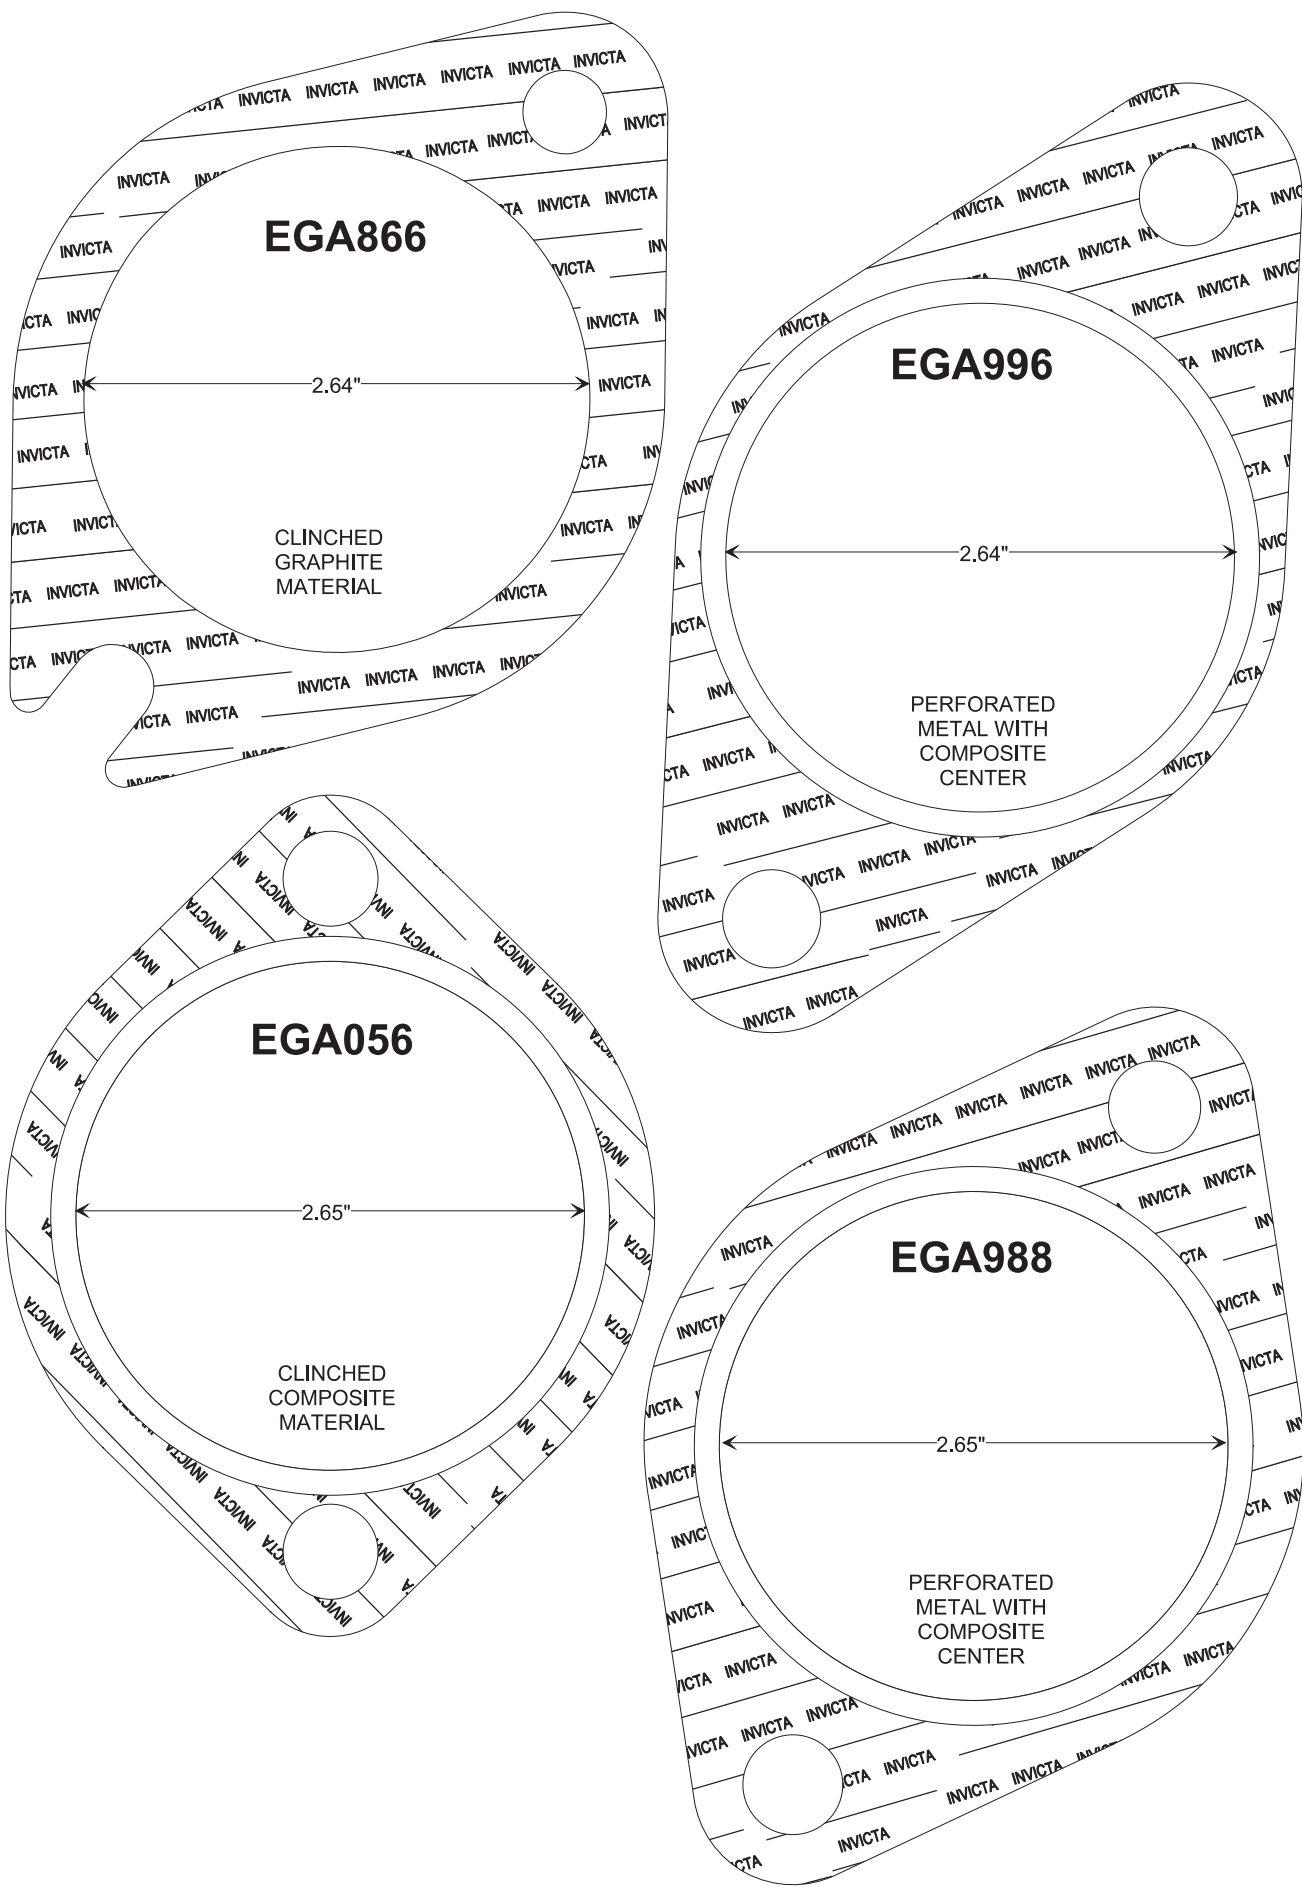


CONVERTER - MUFFLER - EXHAUST PIPE GASKETS

DESIGN STYLE 1


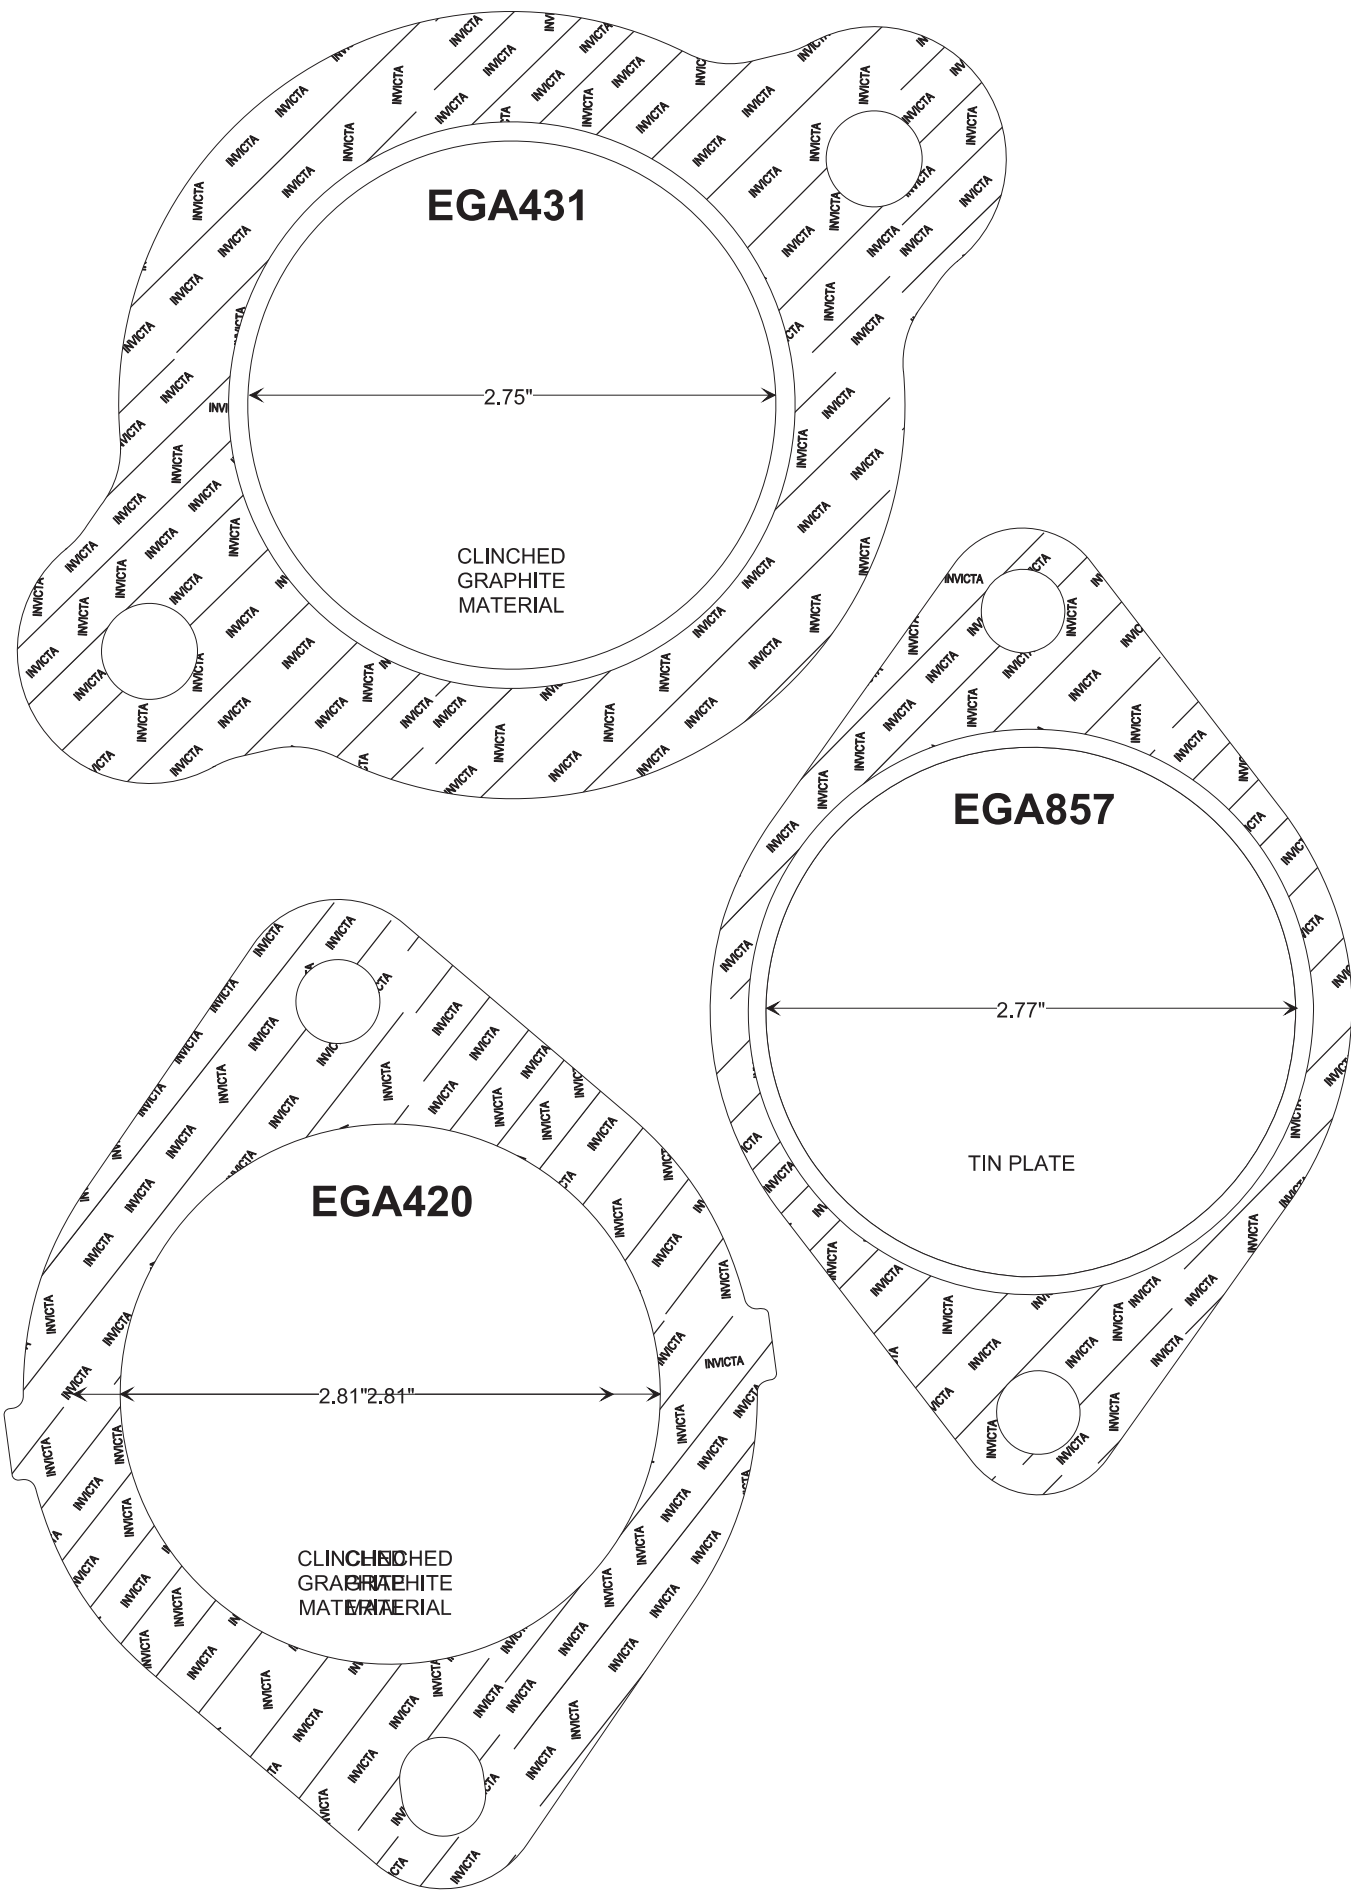


DESIGN STYLE 1

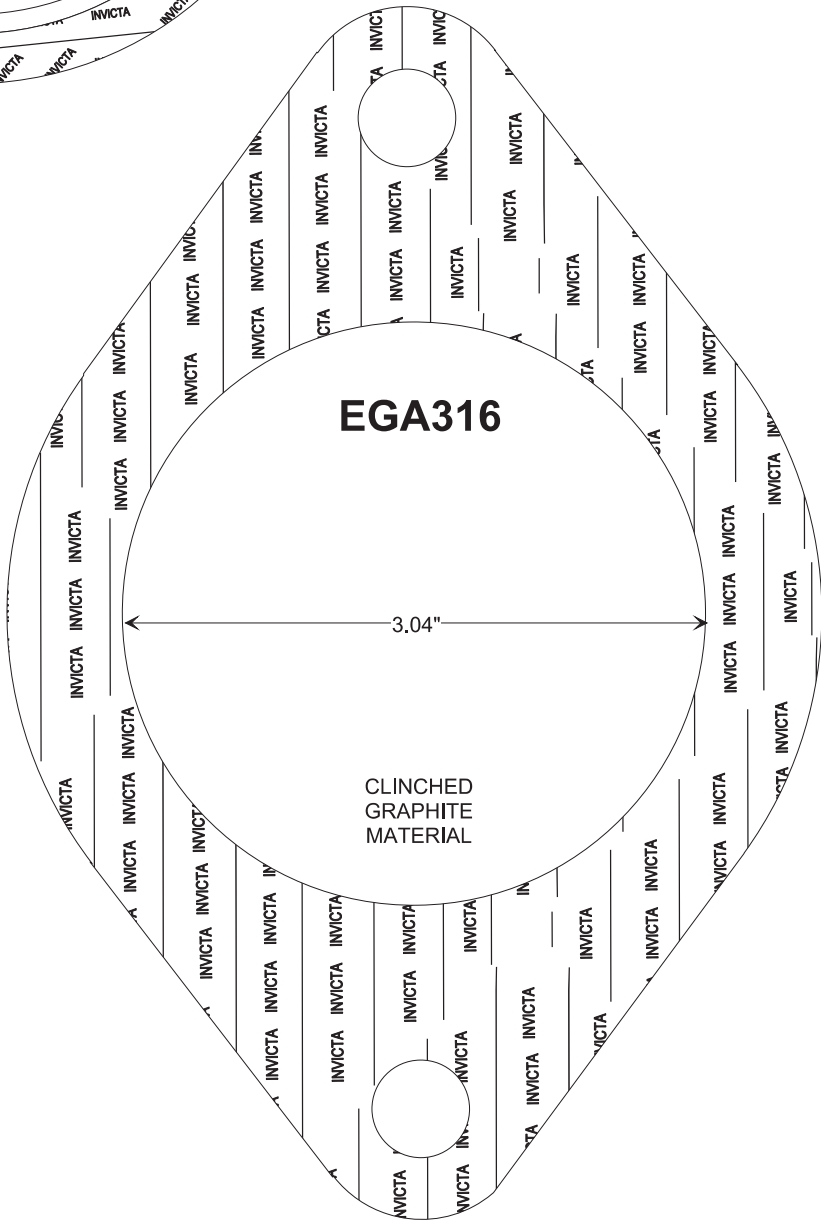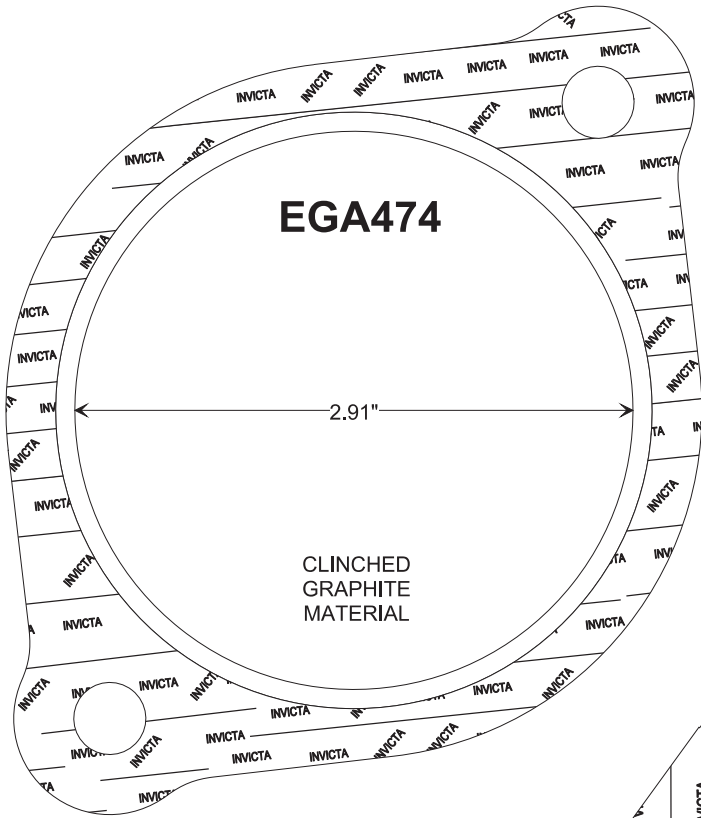




CONVERTER - MUFFLER - EXHAUST PIPE GASKETS

DESIGN STYLE 1

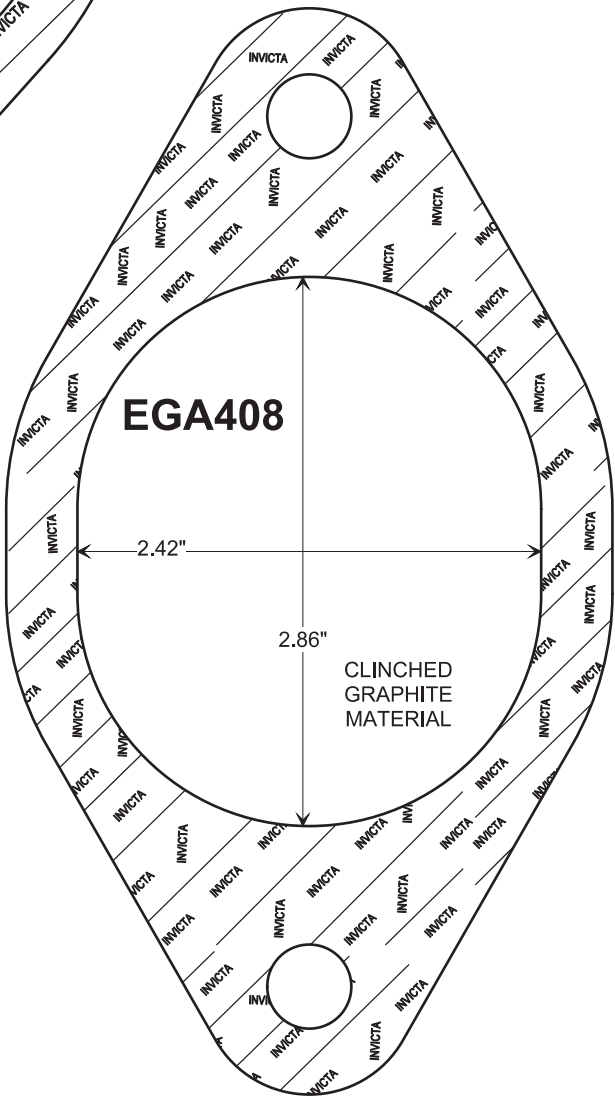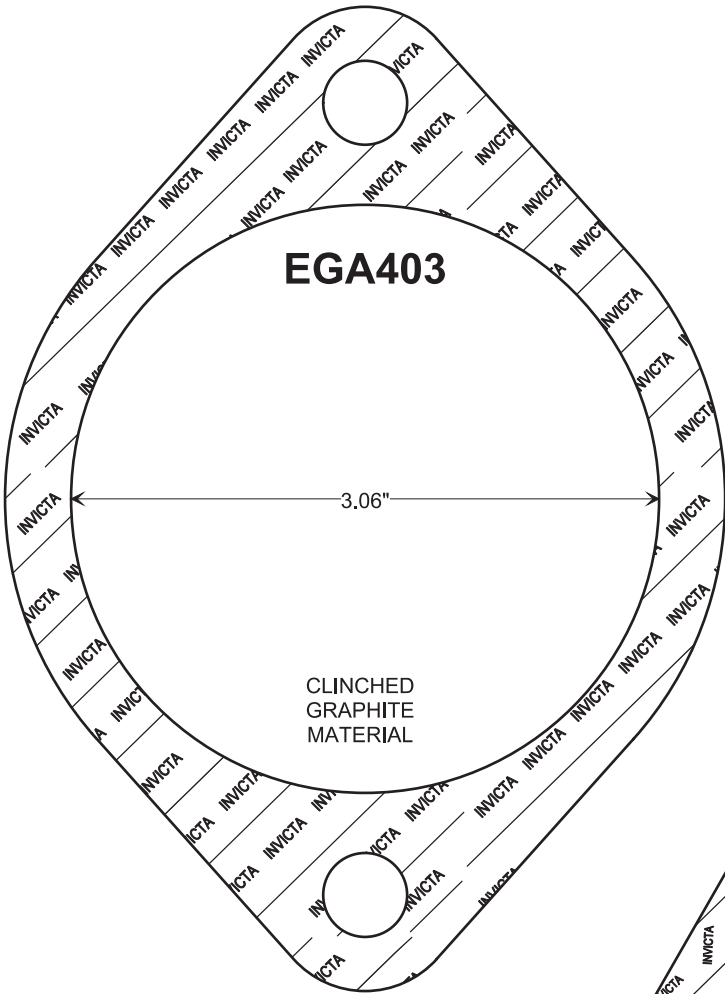

CONVERTER - MUFFLER - EXHAUST PIPE GASKETS

DESIGN STYLE 2

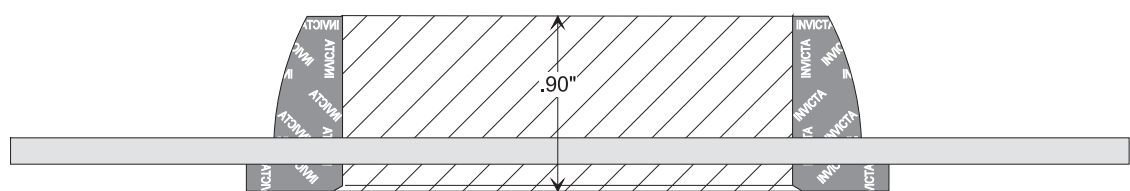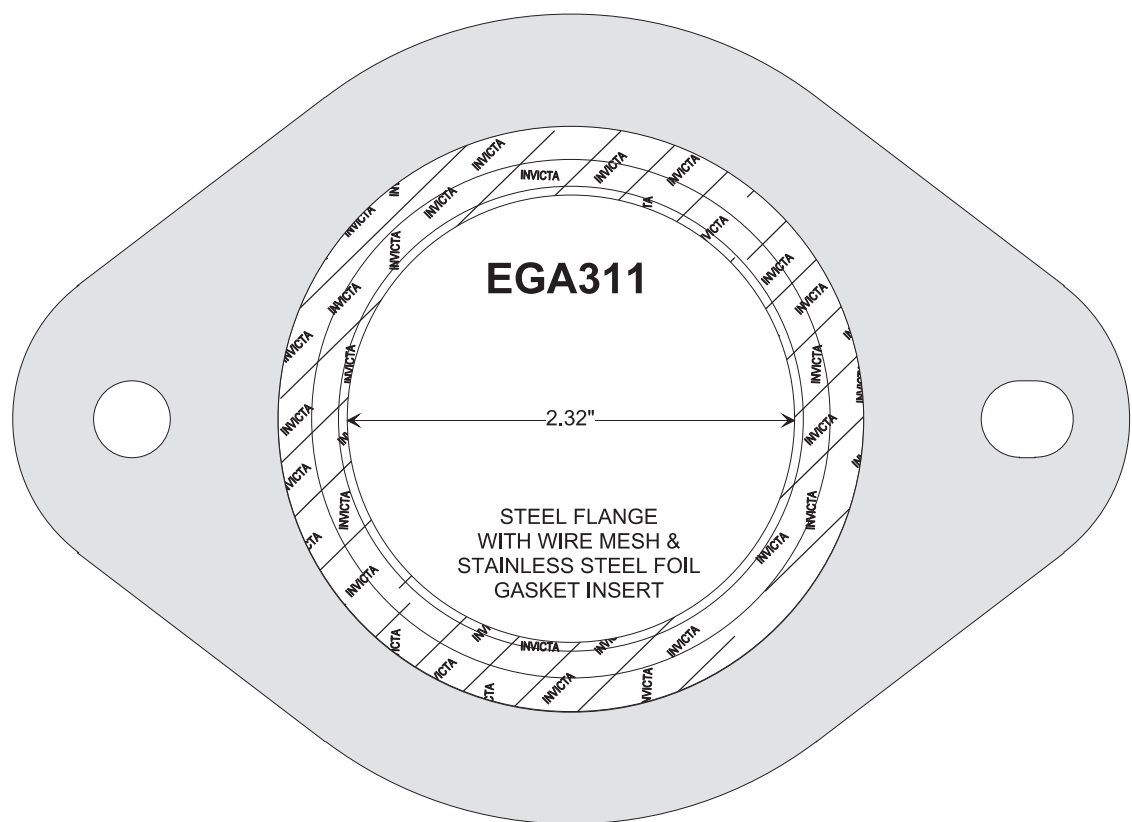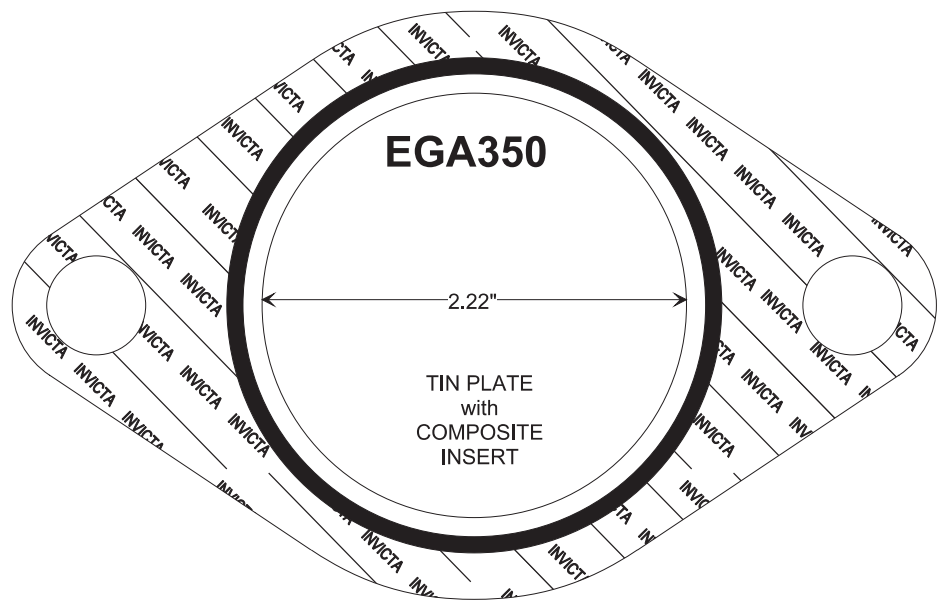



CONVERTER - MUFFLER - EXHAUST PIPE GASKETS

DESIGN STYLE 2






CONVERTER - MUFFLER - EXHAUST PIPE GASKETS

DESIGN STYLE 2

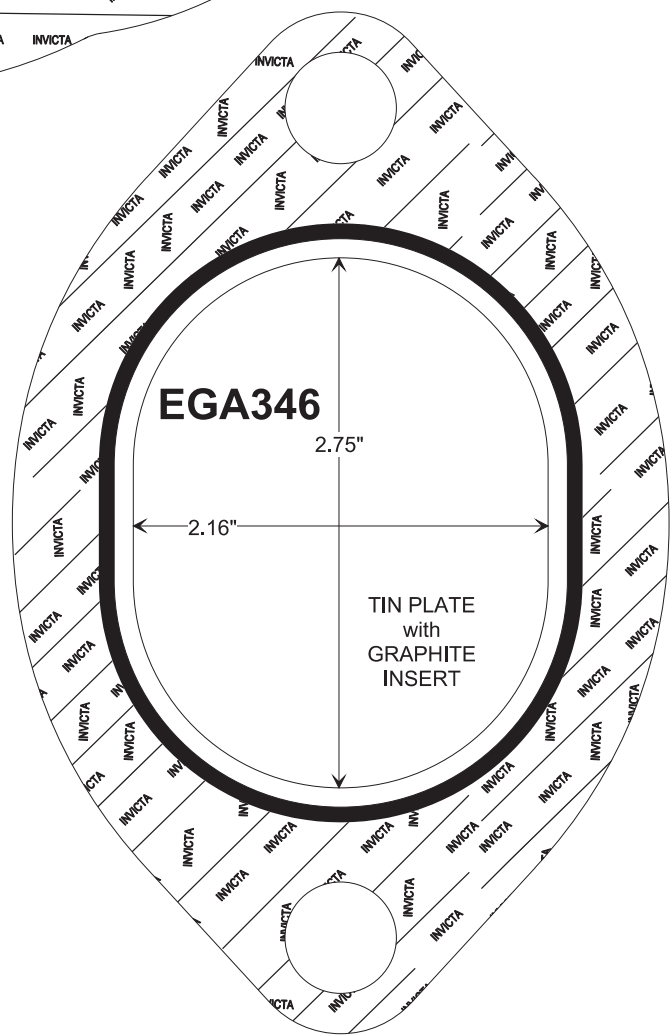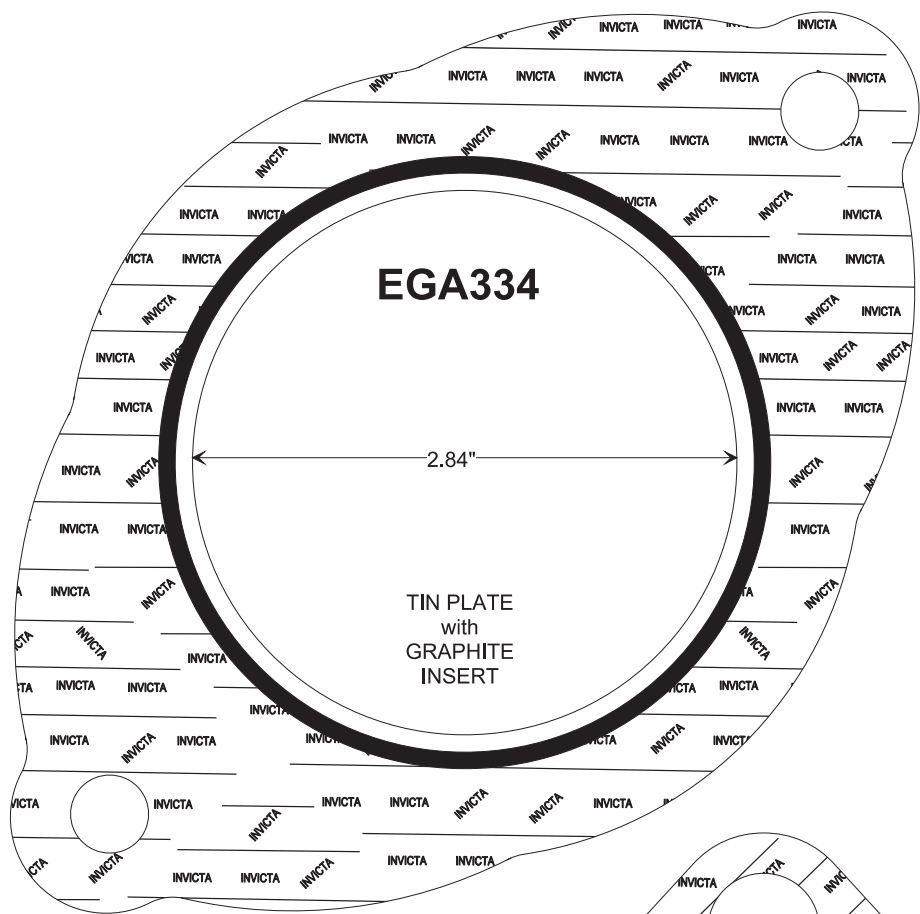



CONVERTER - MUFFLER - EXHAUST PIPE GASKETS

DESIGN STYLE 3

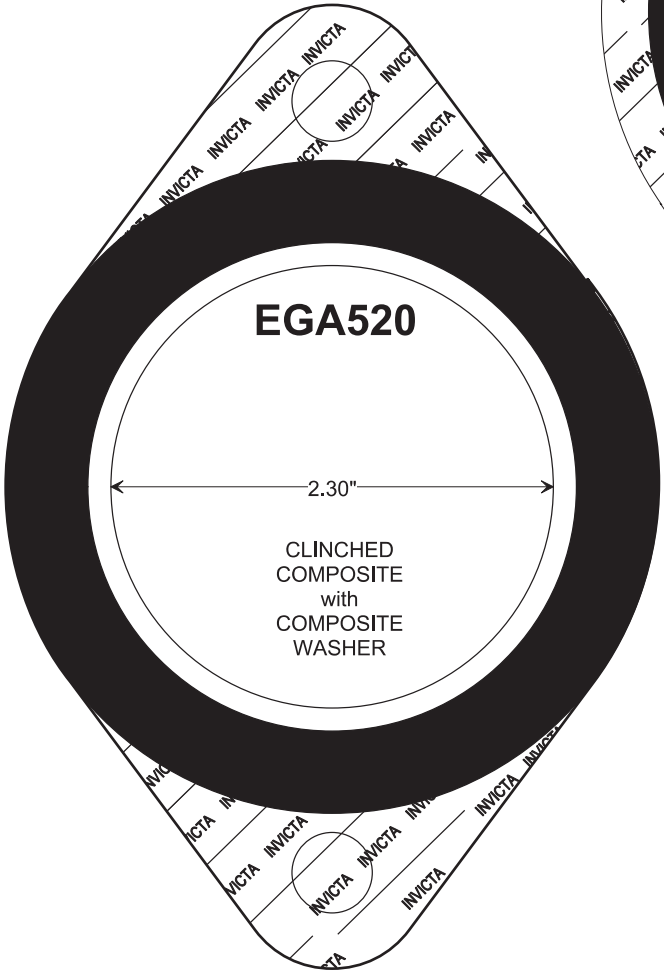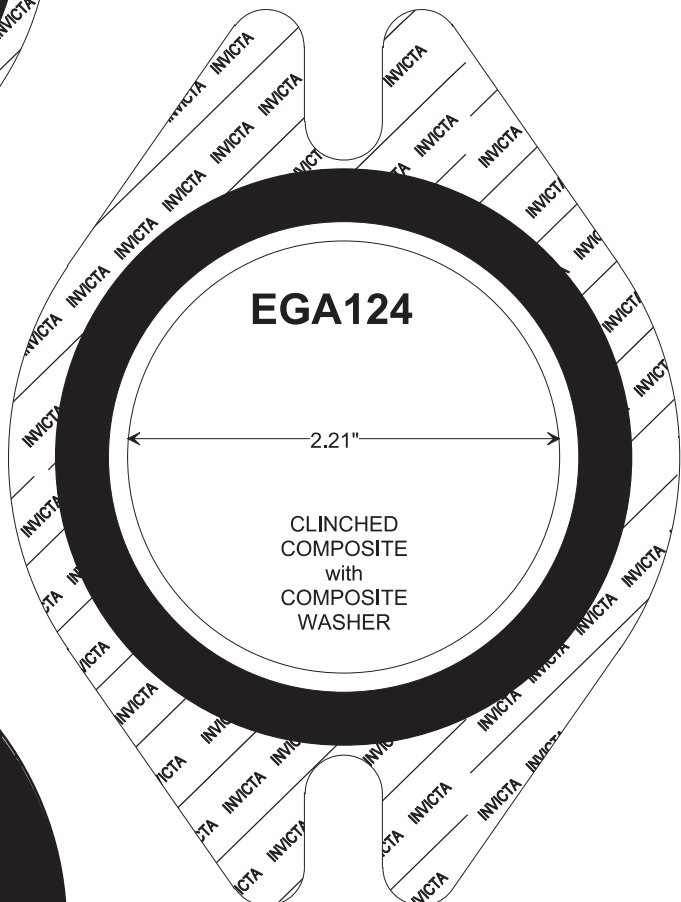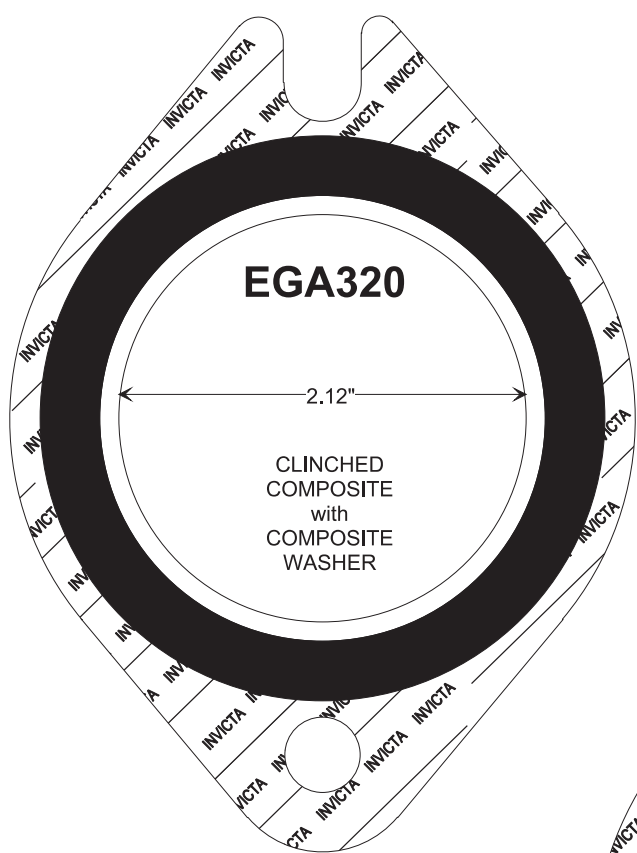


CONVERTER - MUFFLER - EXHAUST PIPE GASKETS

DESIGN STYLE 3

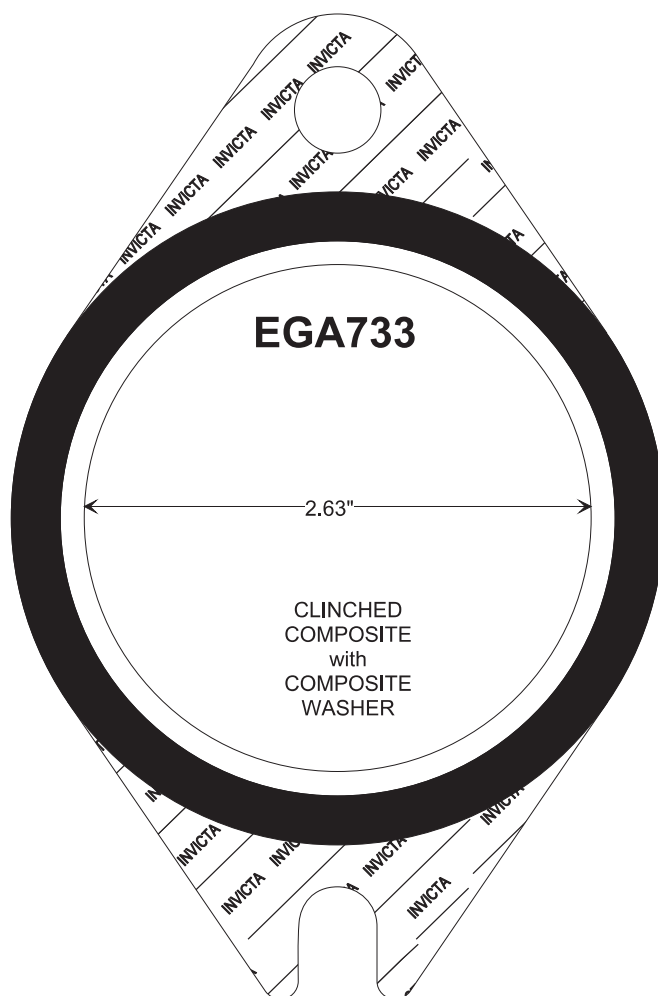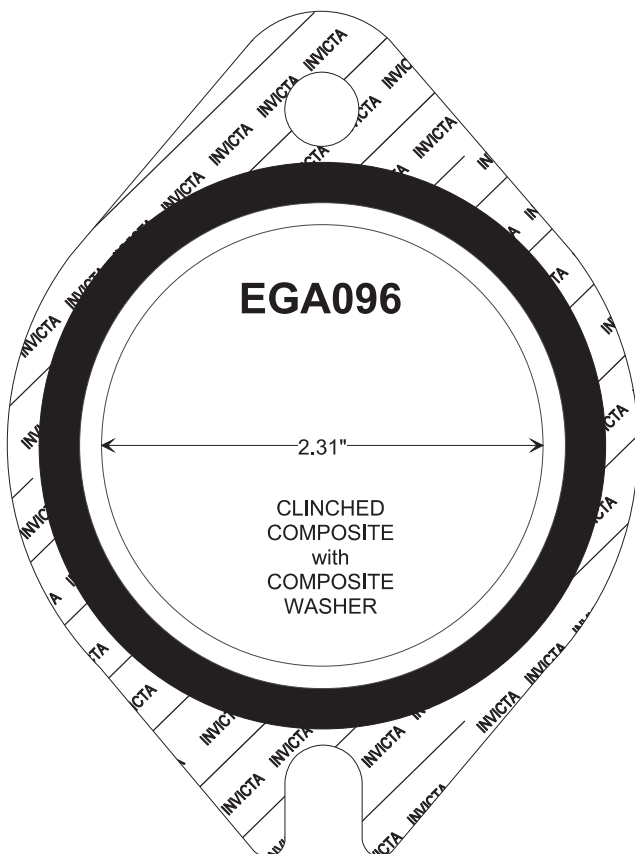


CONVERTER - MUFFLER - EXHAUST PIPE GASKETS


DESIGN STYLE 4

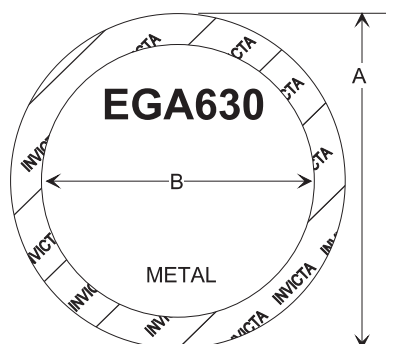


A-1-3/4" B-1-13/32" C- 5/32"

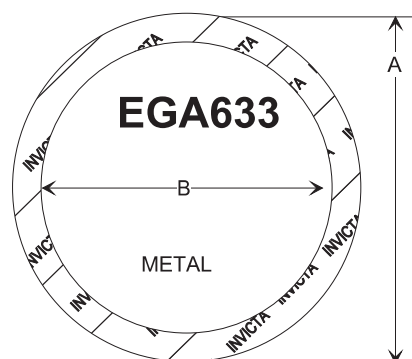


A-1-17/32" B- **1-13/16"** C- 7/32"

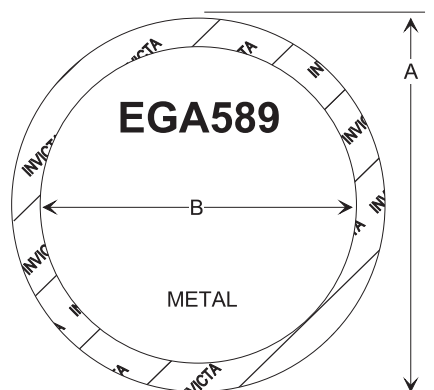


A-1-15/16" B-1-21/32" C- 5/32"

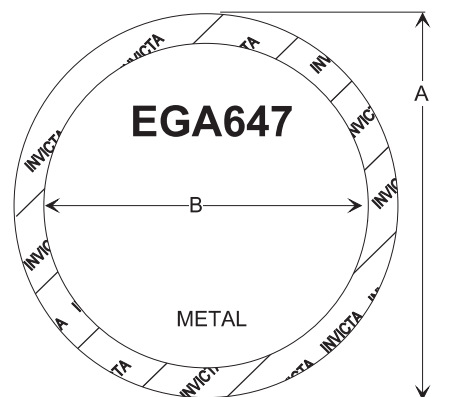

A-2" B-1-11/16" C- 3/16"

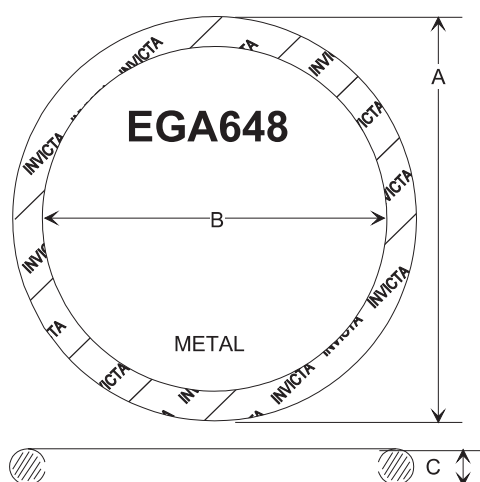







A-2-3/32" B-1-13/16" C- 3/16"

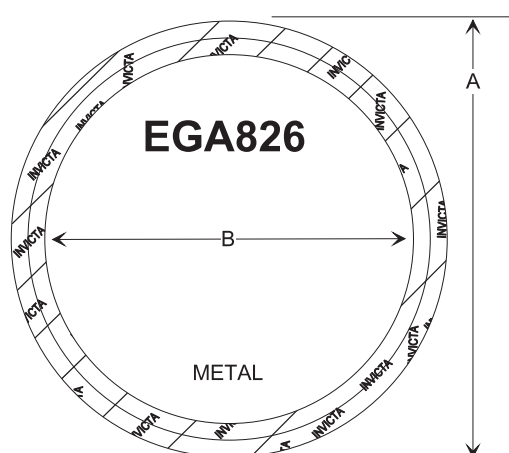

A-2-9/32" B-1-29/32" C- 3/16"





CONVERTER - MUFFLER - EXHAUST PIPE GASKETS

DESIGN STYLE 4

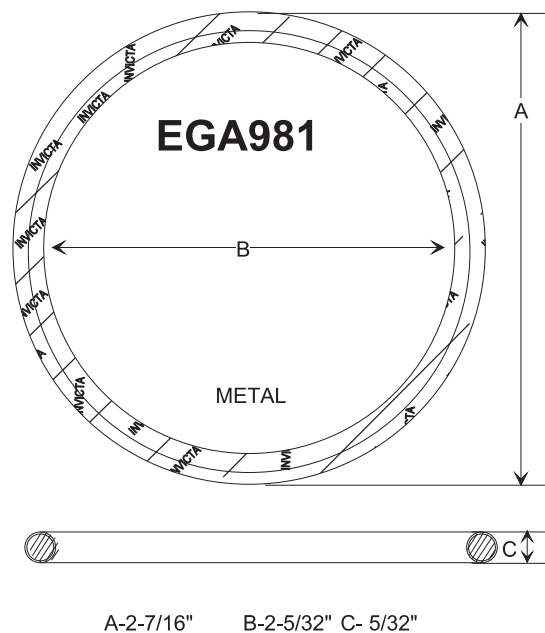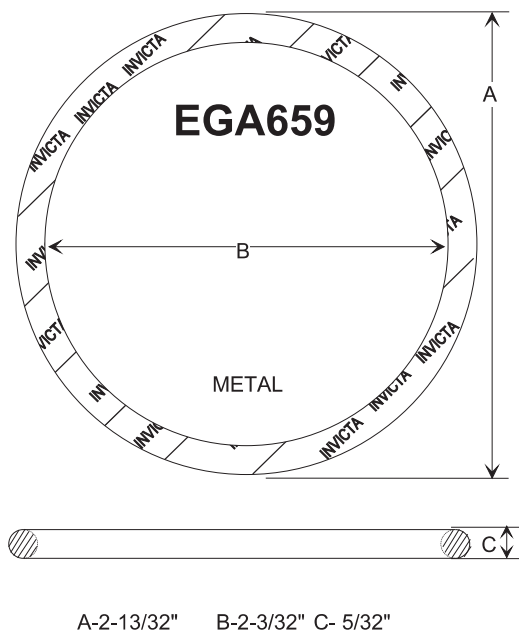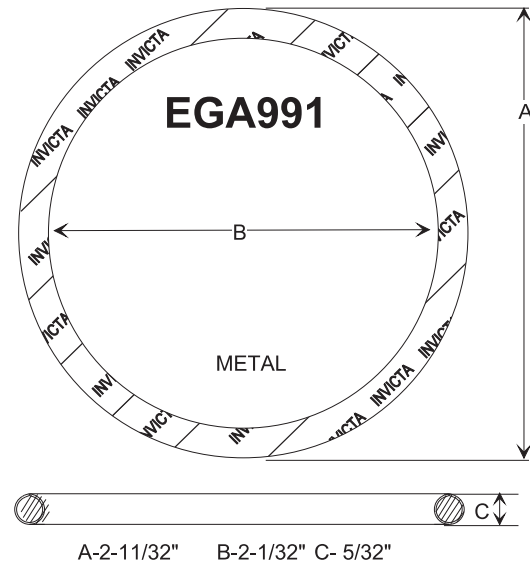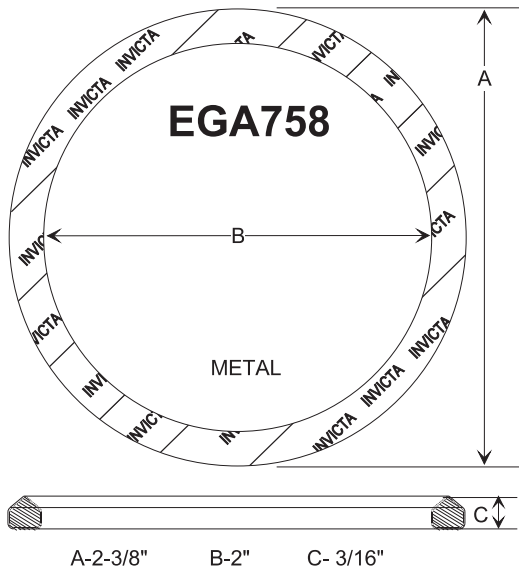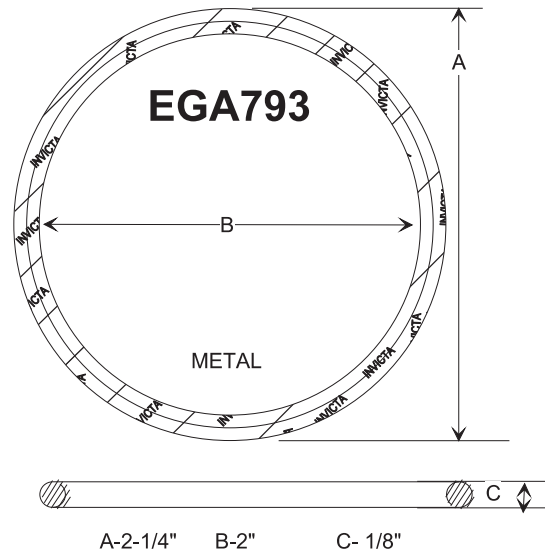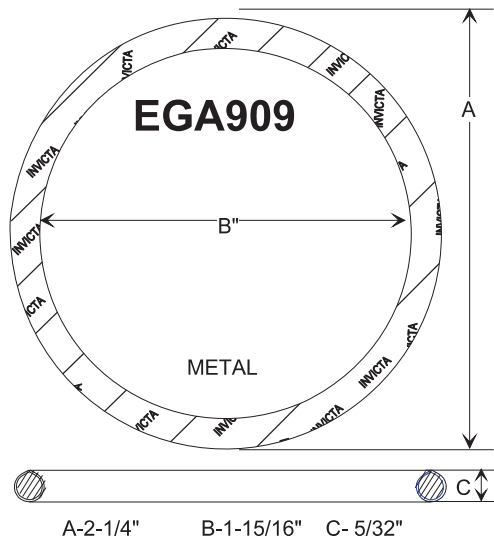





CONVERTER - MUFFLER - EXHAUST PIPE GASKETS

DESIGN STYLE 4

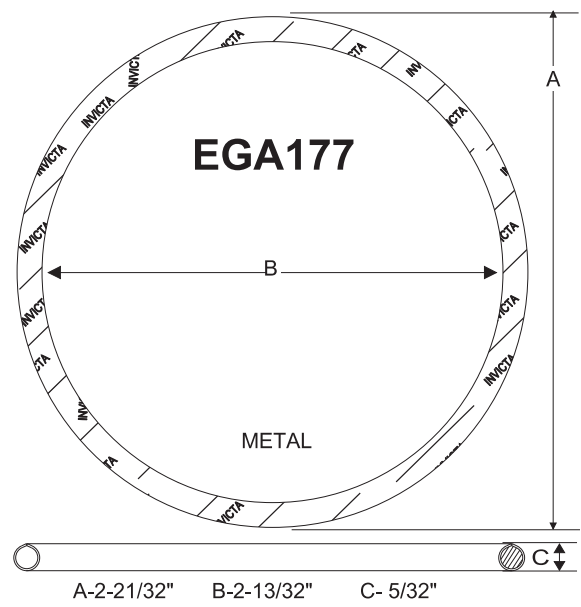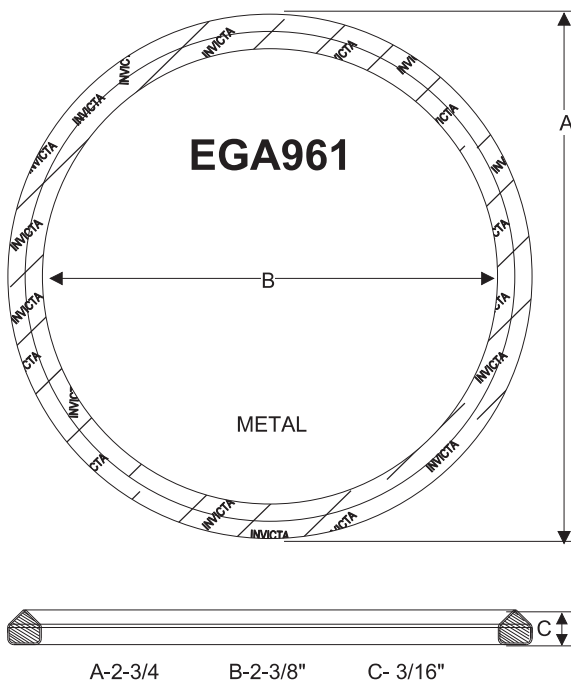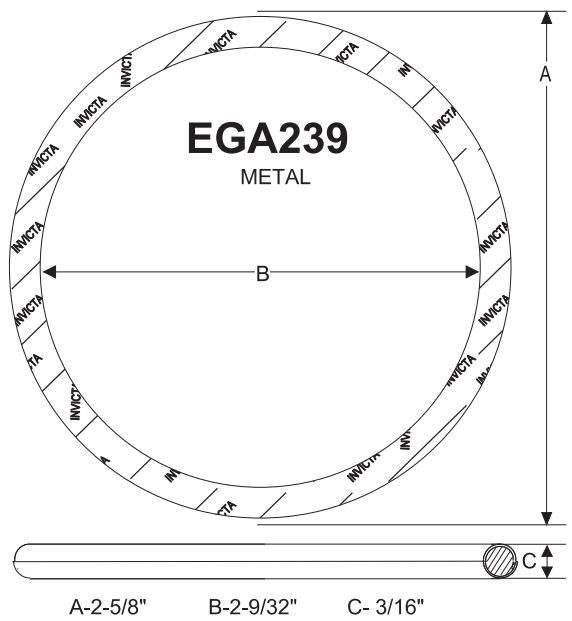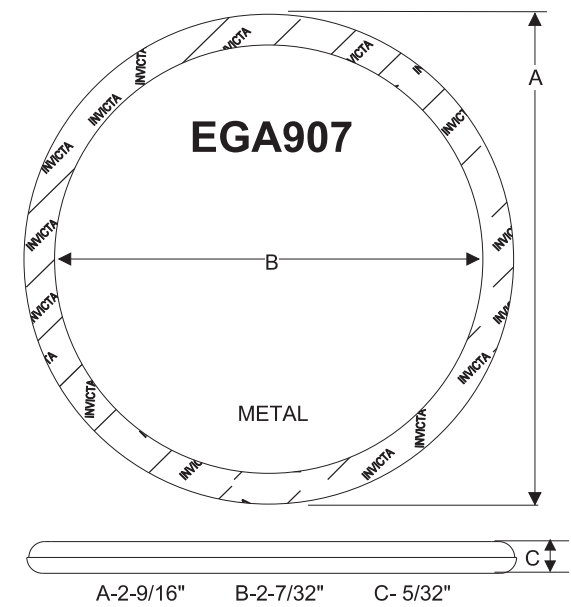




CONVERTER - MUFFLER - EXHAUST PIPE GASKETS

DESIGN STYLE 4

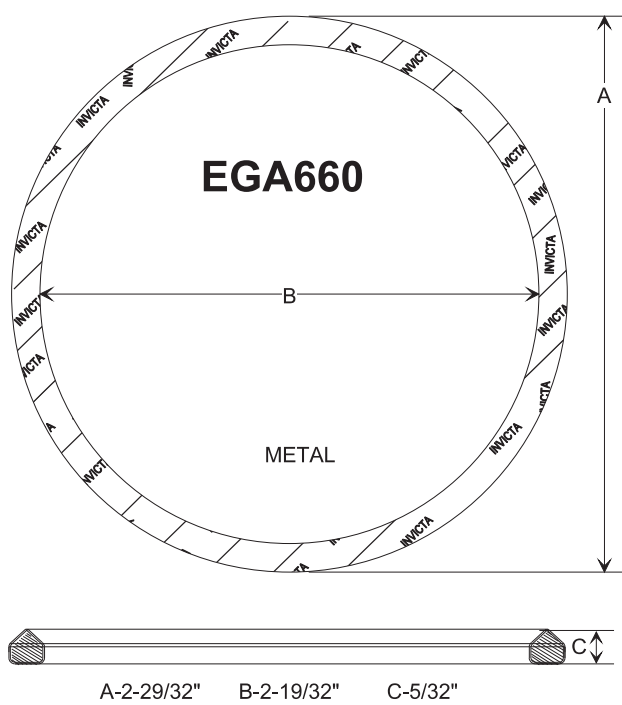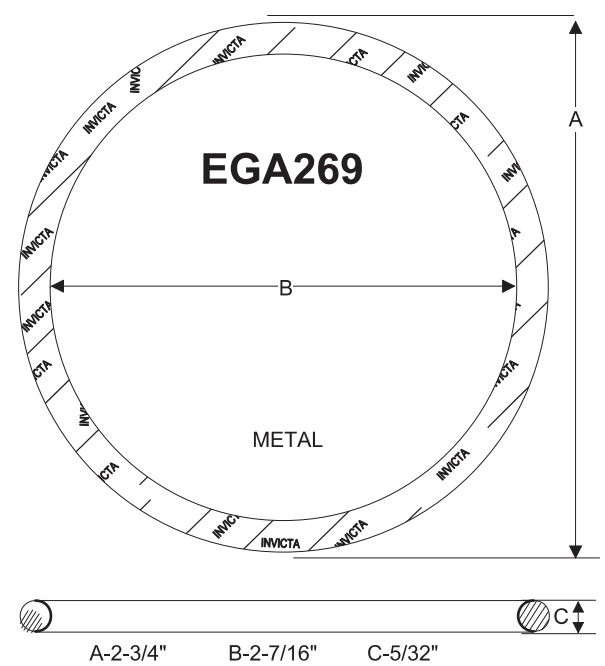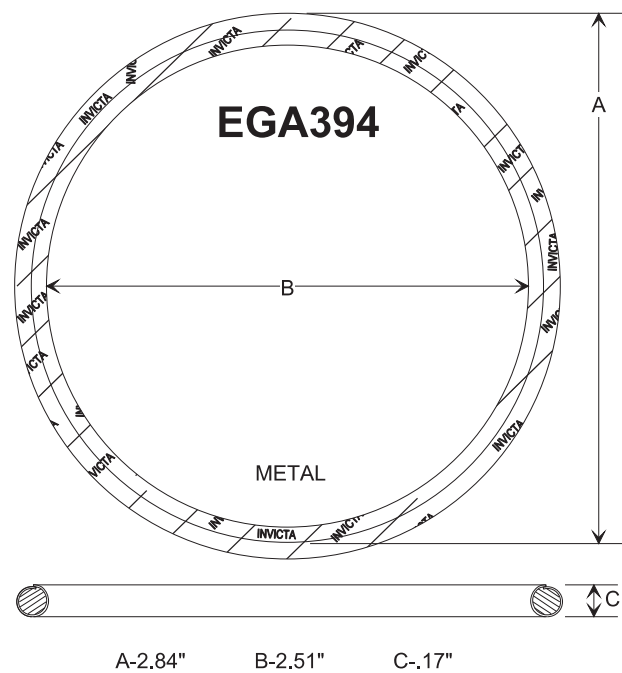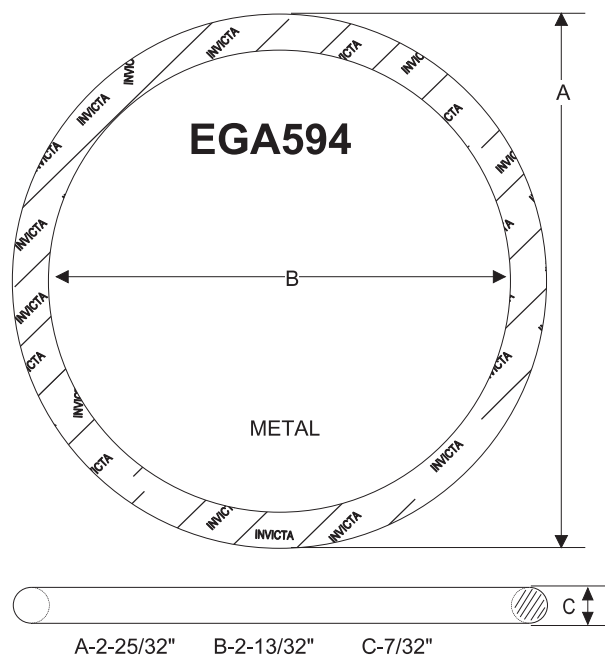







CONVERTER - MUFFLER - EXHAUST PIPE GASKETS

DESIGN STYLE 4

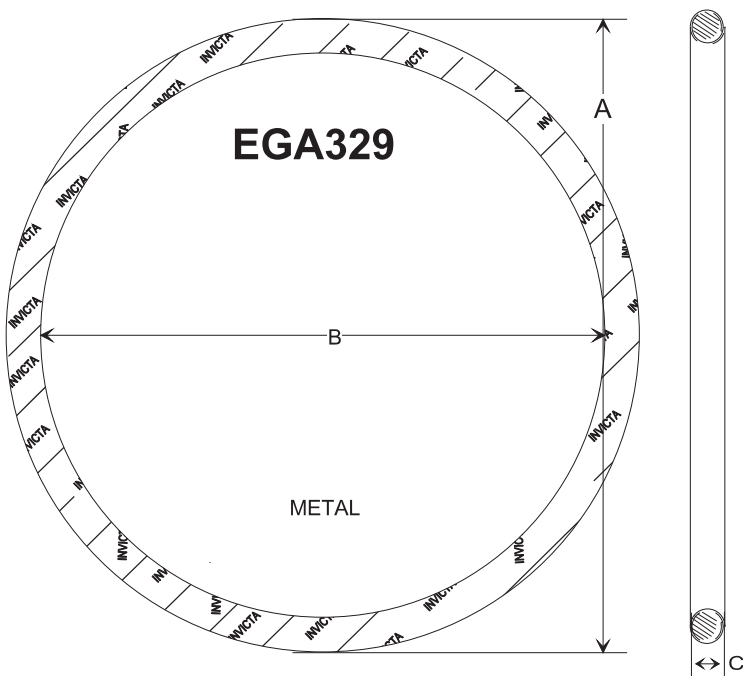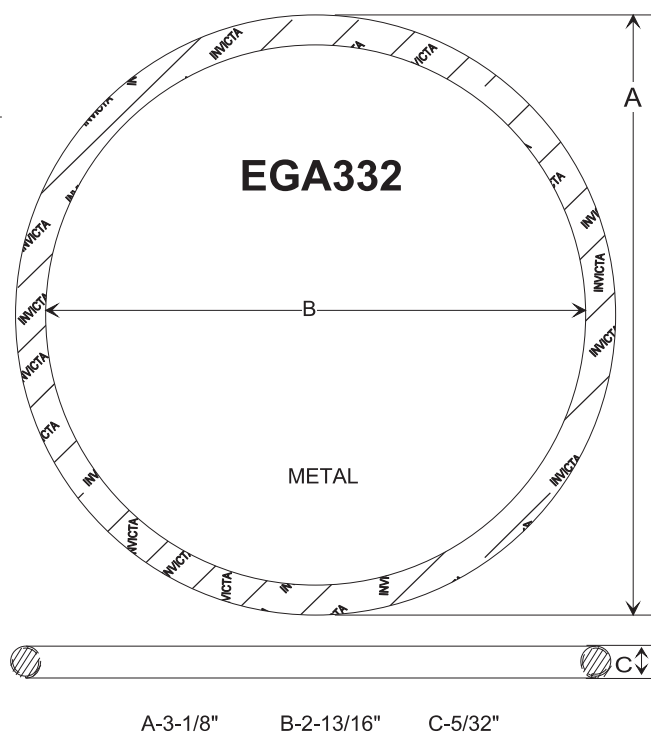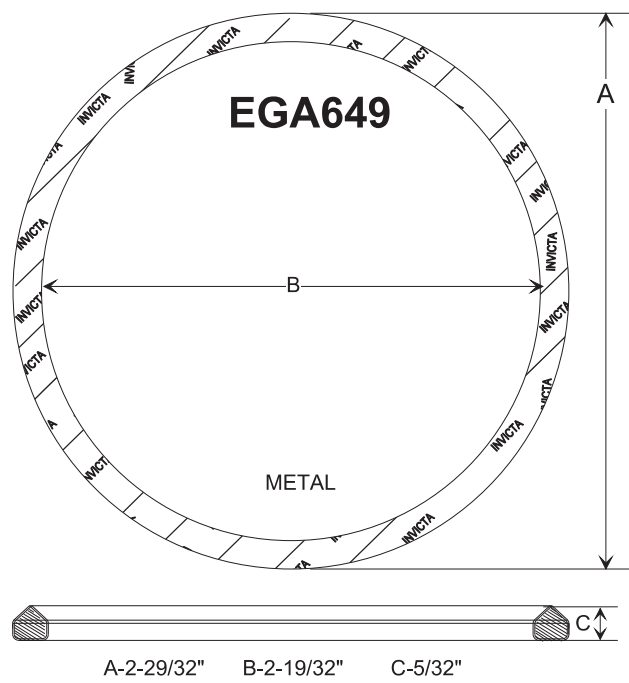







CONVERTER - MUFFLER - EXHAUST PIPE GASKETS

DESIGN STYLE 5

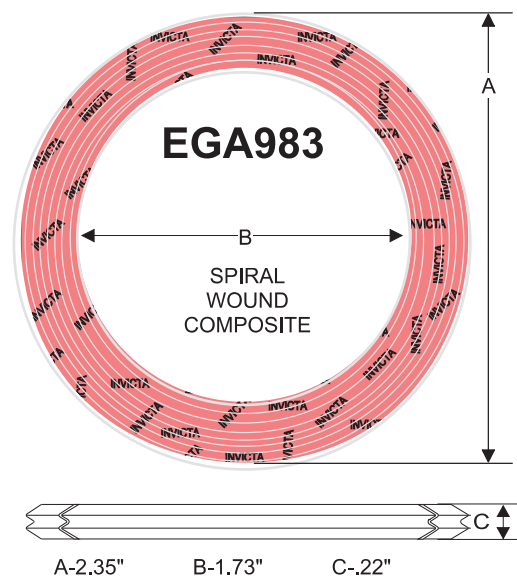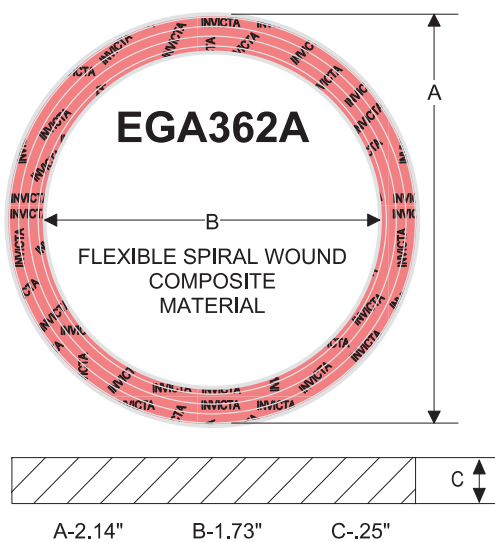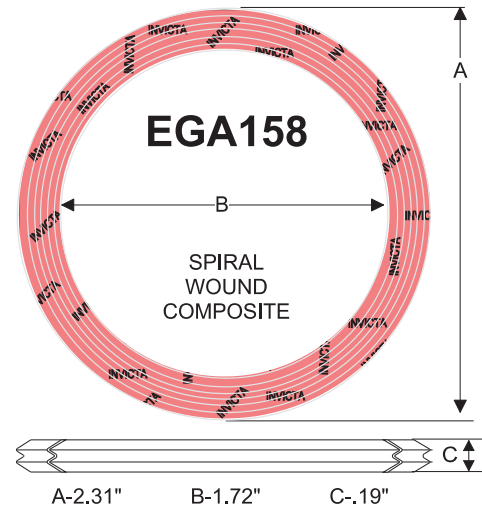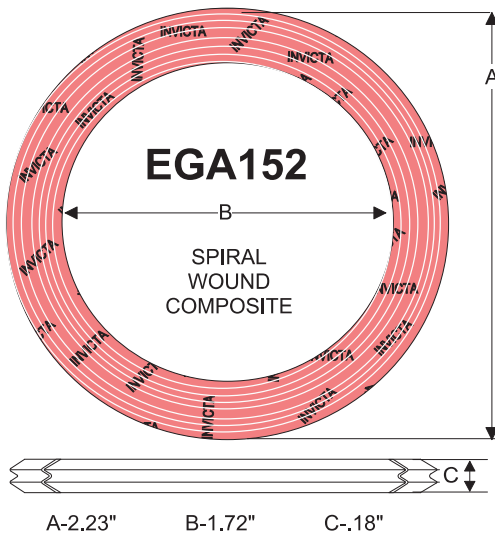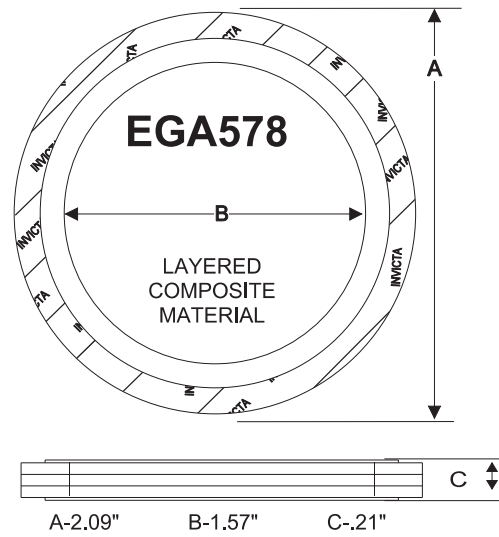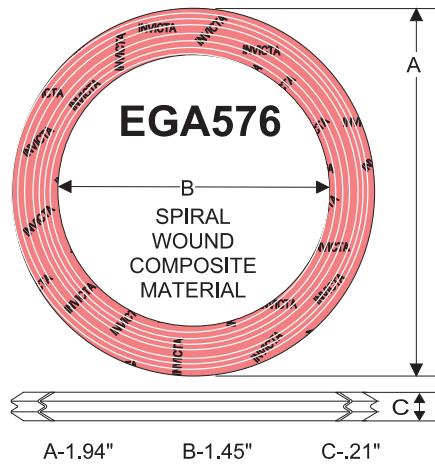






CONVERTER - MUFFLER - EXHAUST PIPE GASKETS

DESIGN STYLE 5

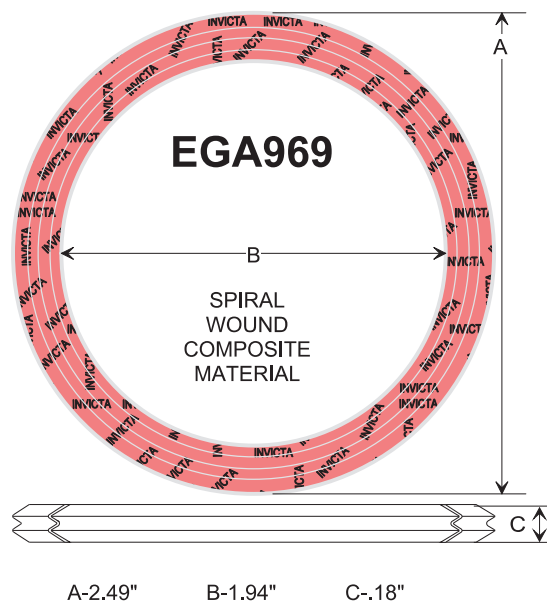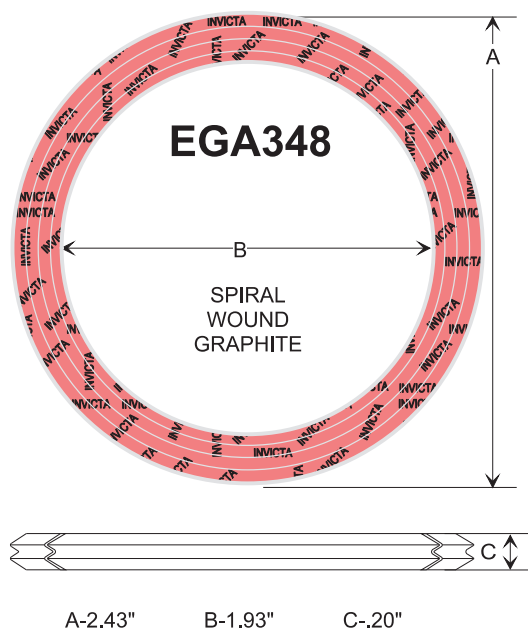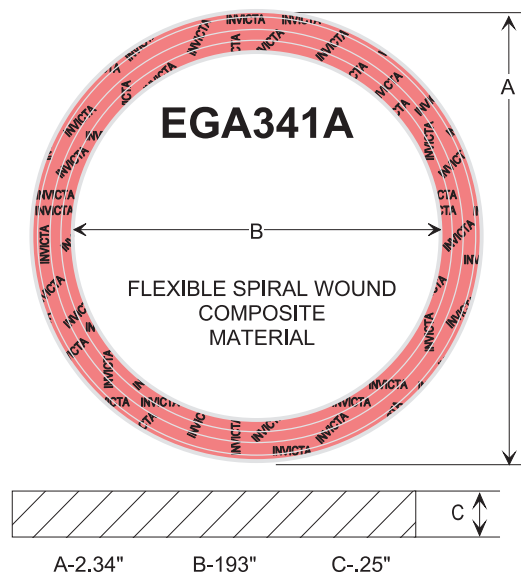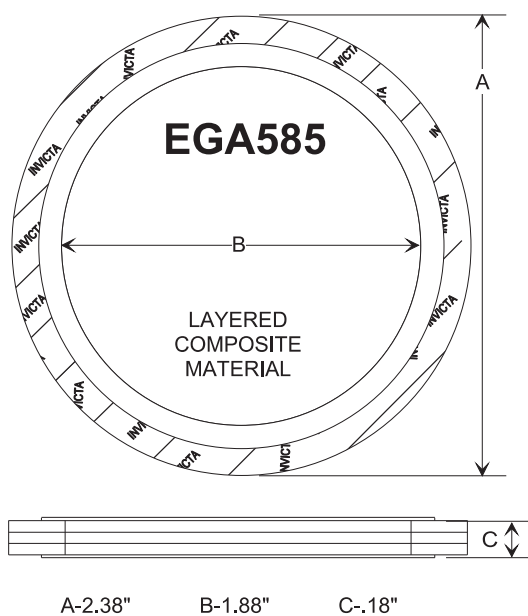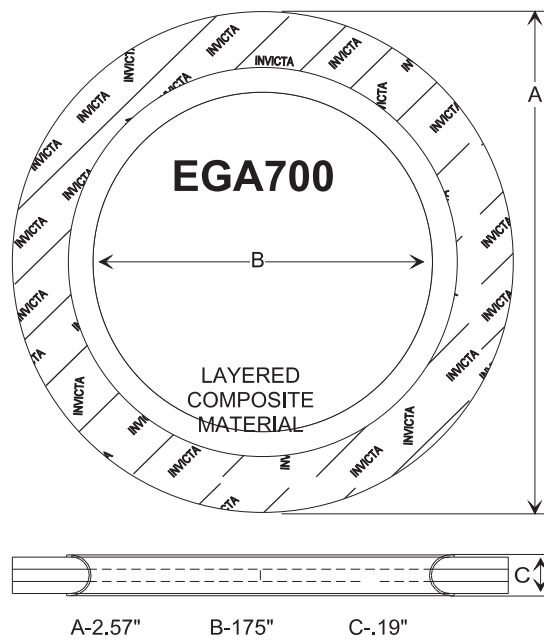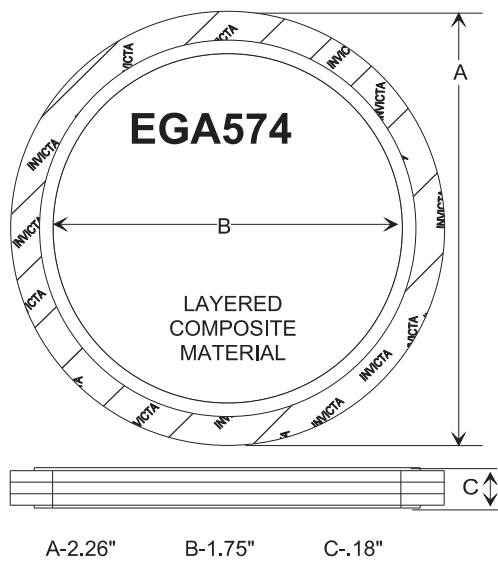





CONVERTER - MUFFLER - EXHAUST PIPE GASKETS

DESIGN STYLE 5

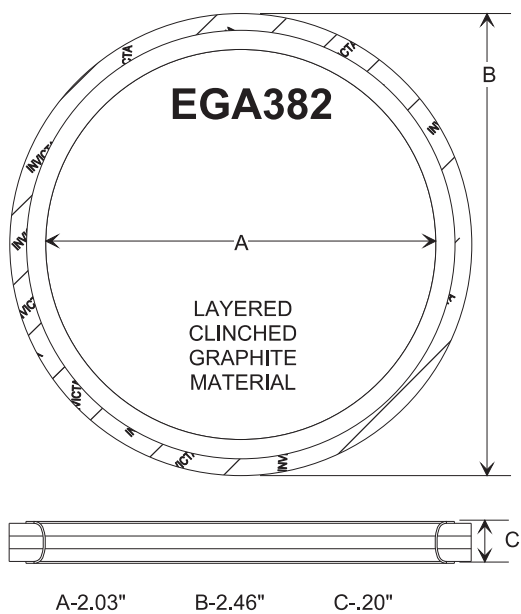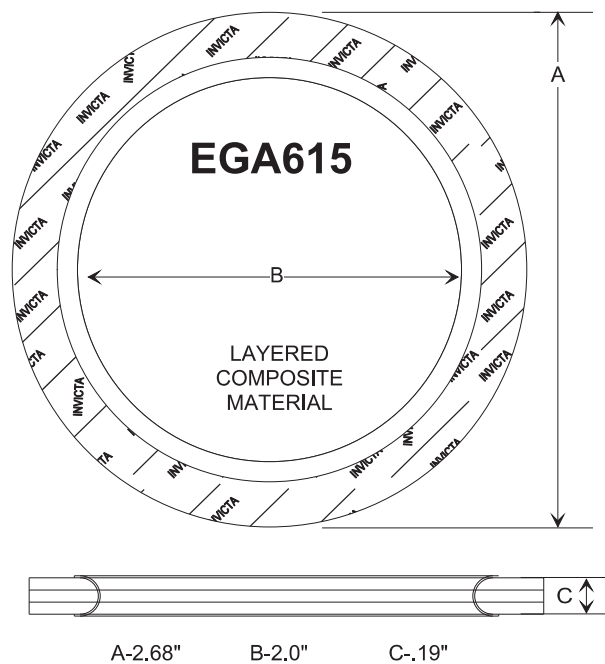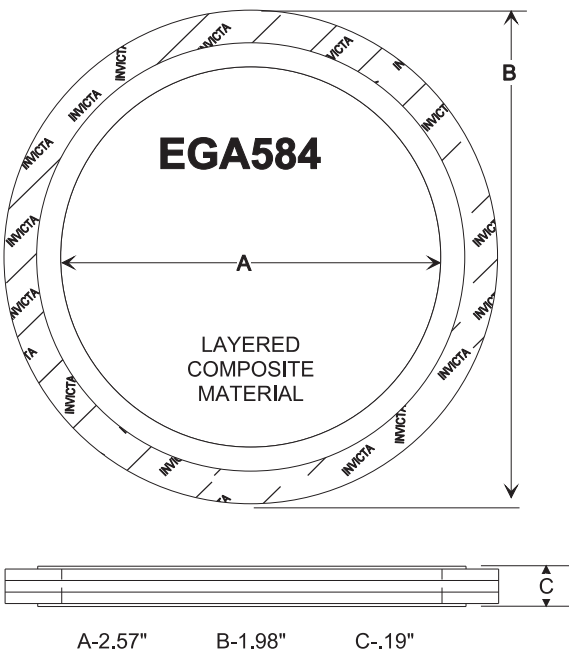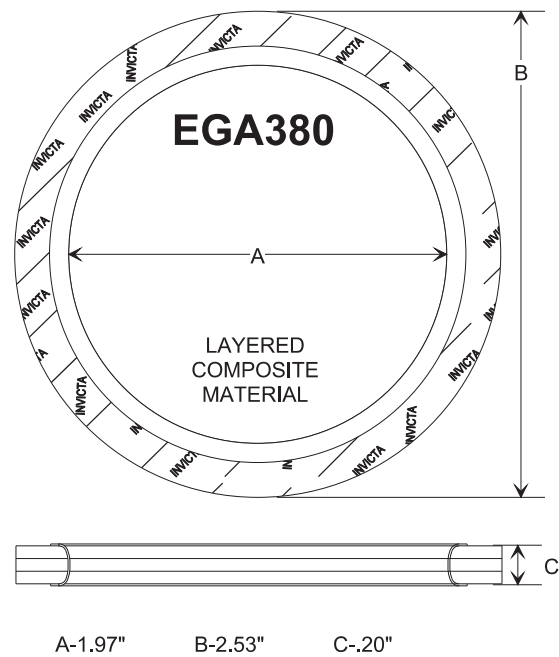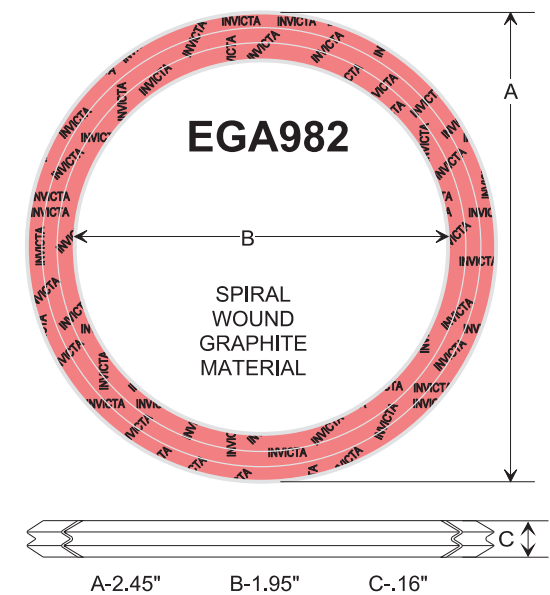





CONVERTER - MUFFLER - EXHAUST PIPE GASKETS

DESIGN STYLE 5

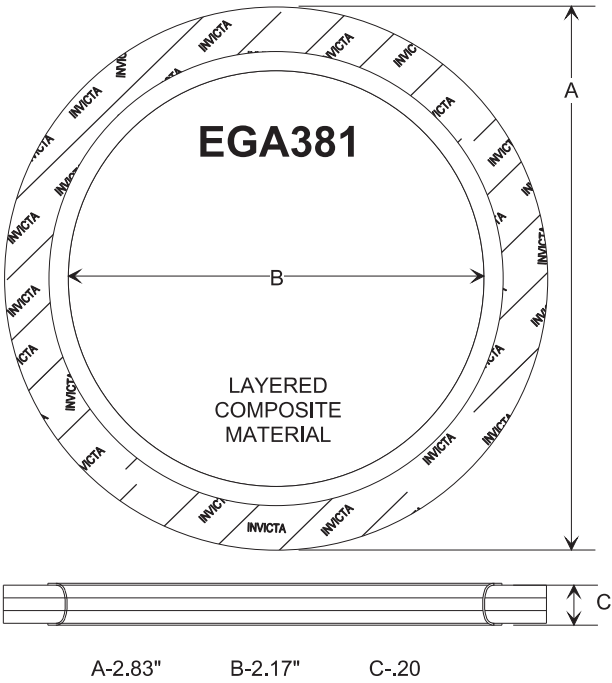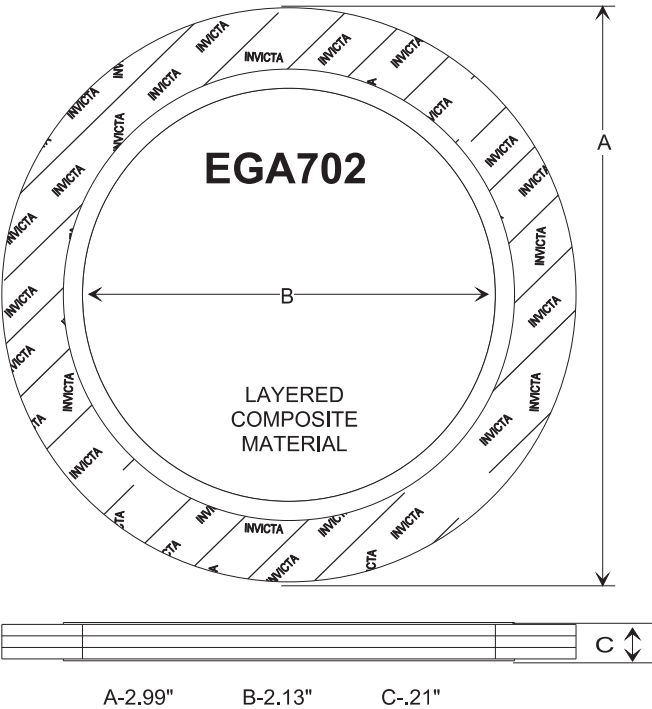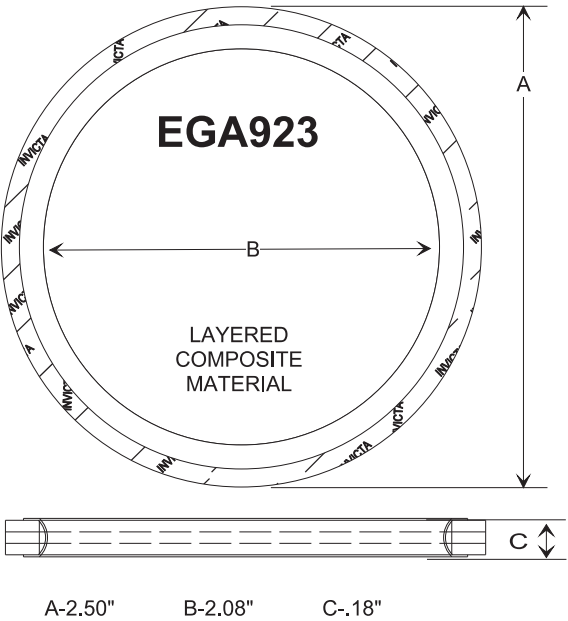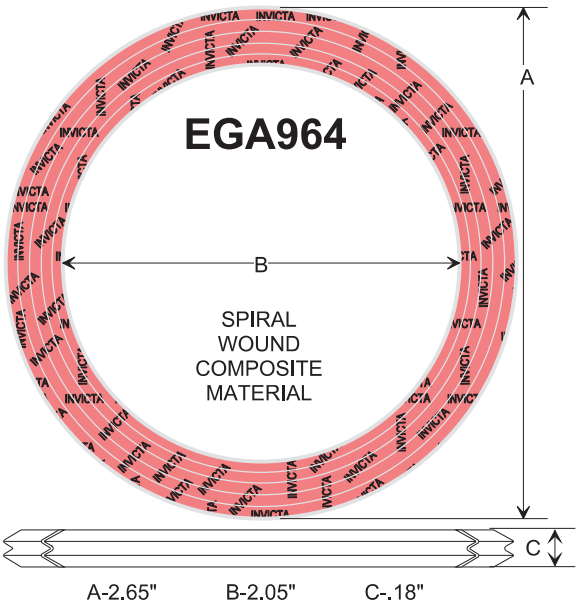





CONVERTER - MUFFLER - EXHAUST PIPE GASKETS

DESIGN STYLE 5

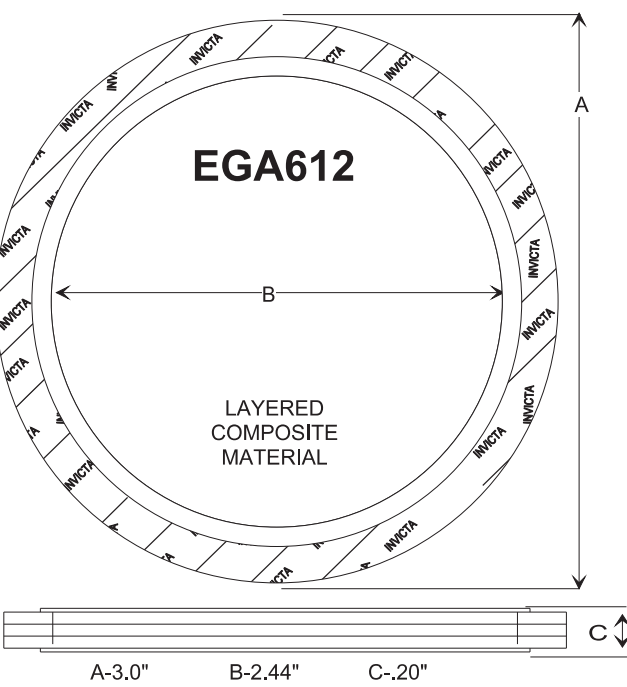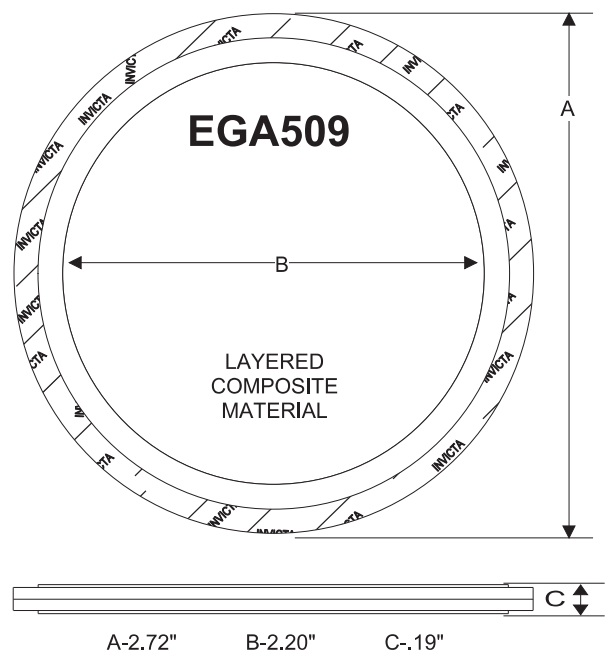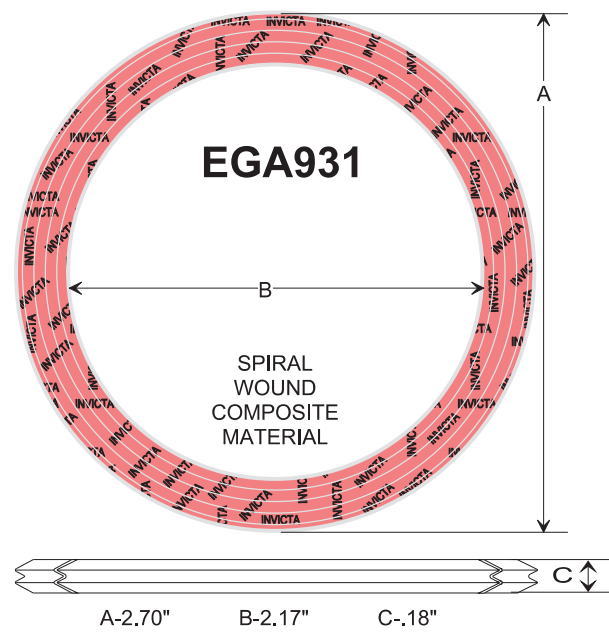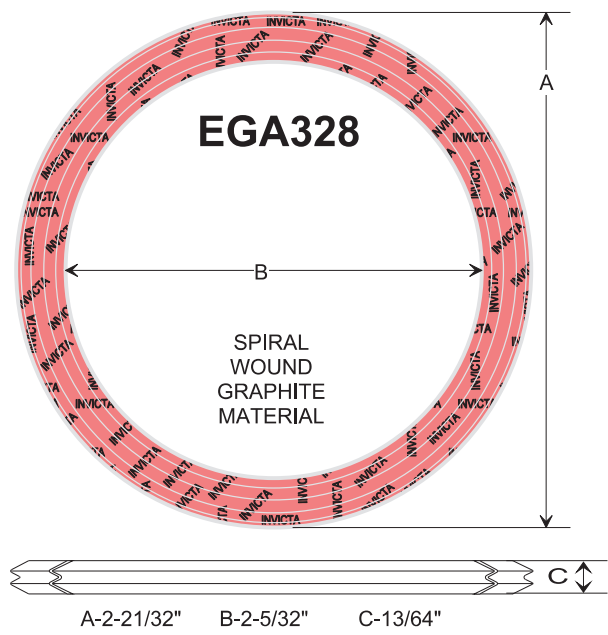




CONVERTER - MUFFLER - EXHAUST PIPE GASKETS

DESIGN STYLE 5

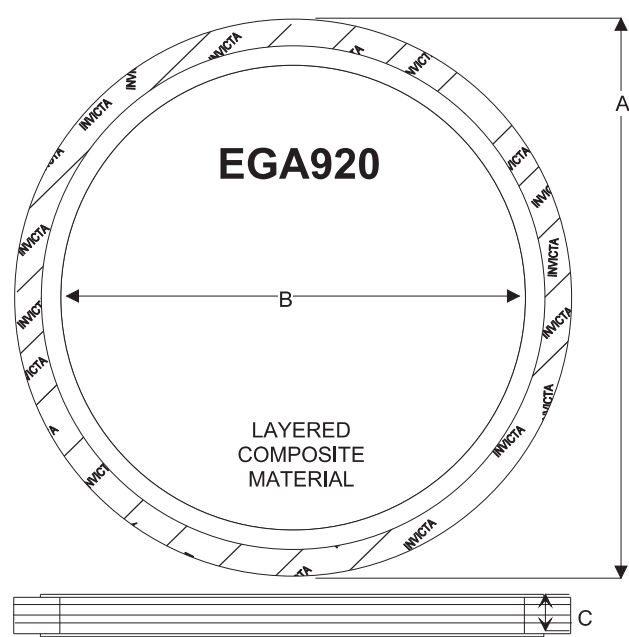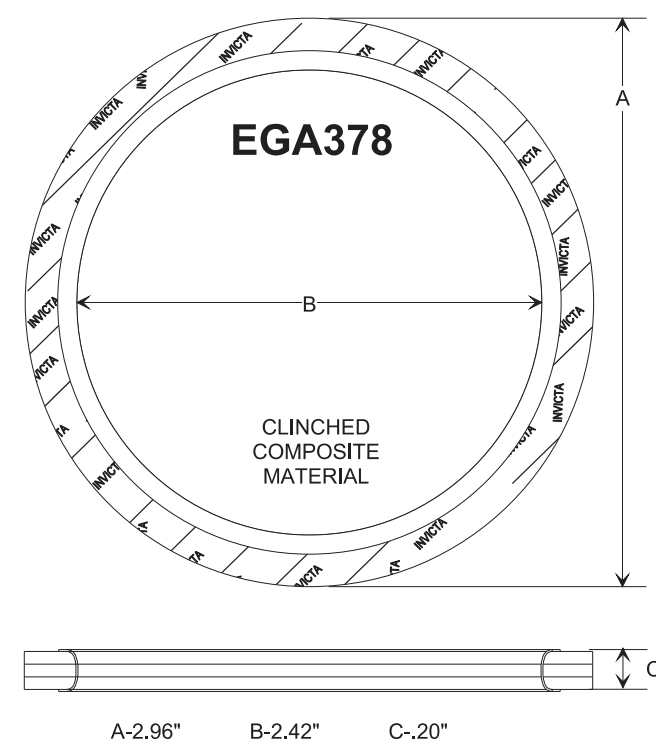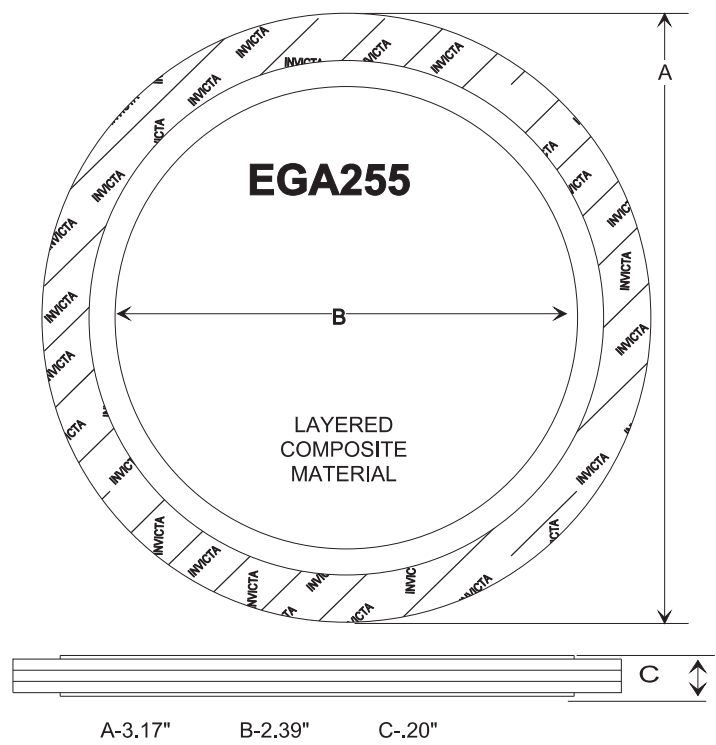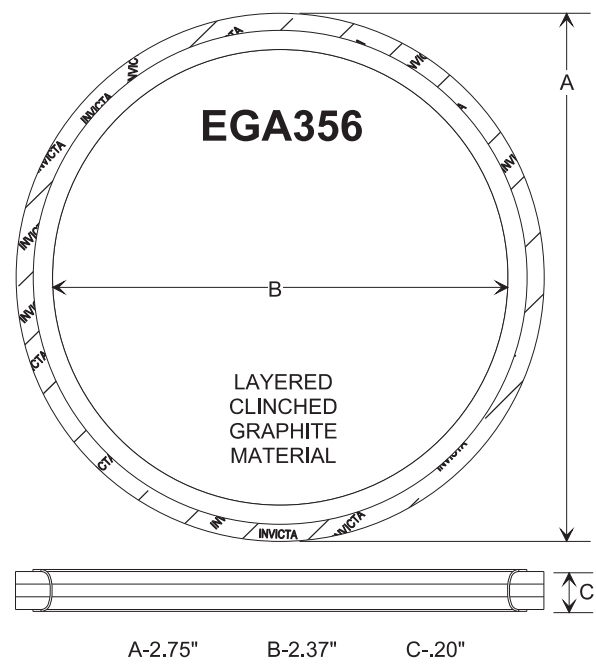



CONVERTER - MUFFLER - EXHAUST PIPE GASKETS

DESIGN STYLE 5

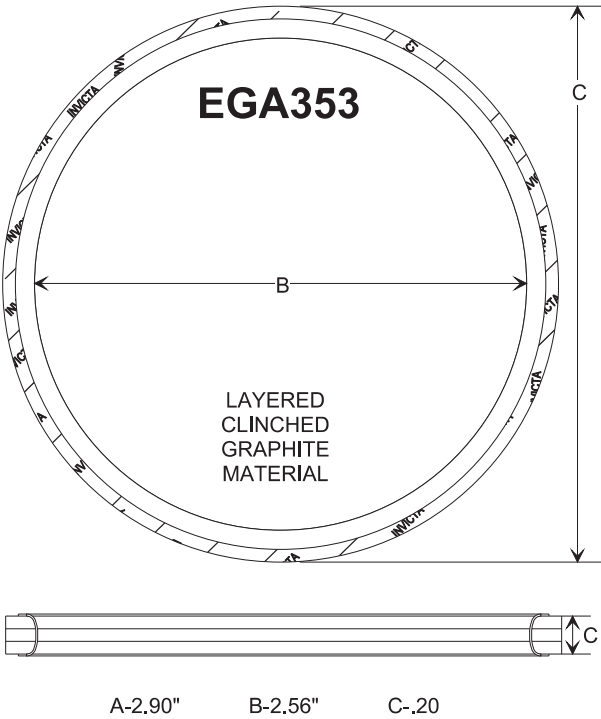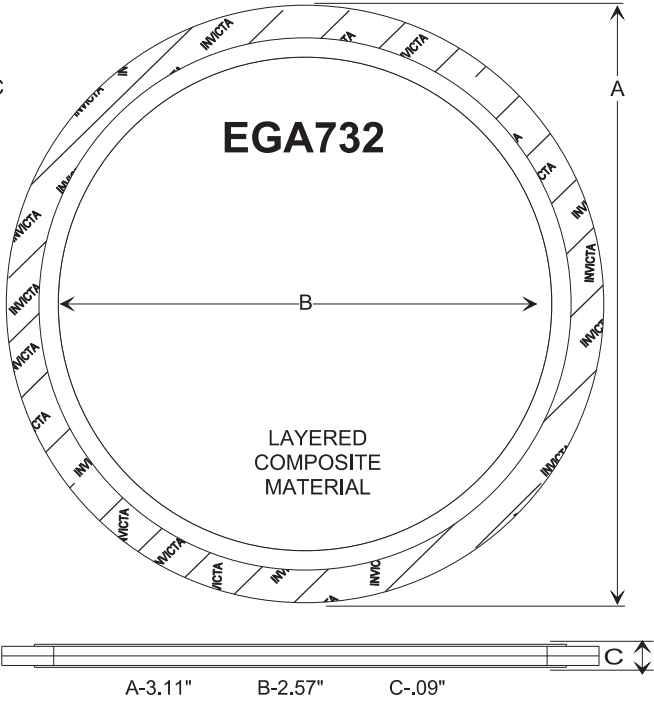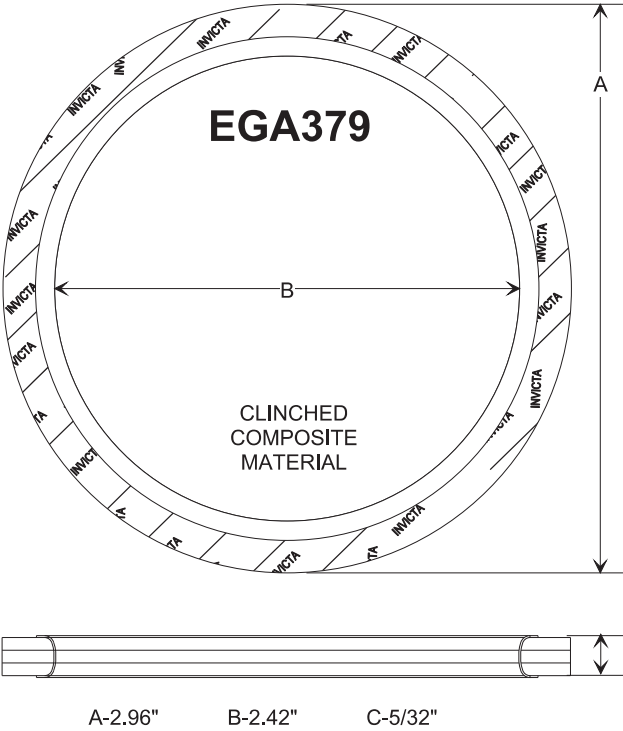



CONVERTER - MUFFLER - EXHAUST PIPE GASKETS

DESIGN STYLE 5

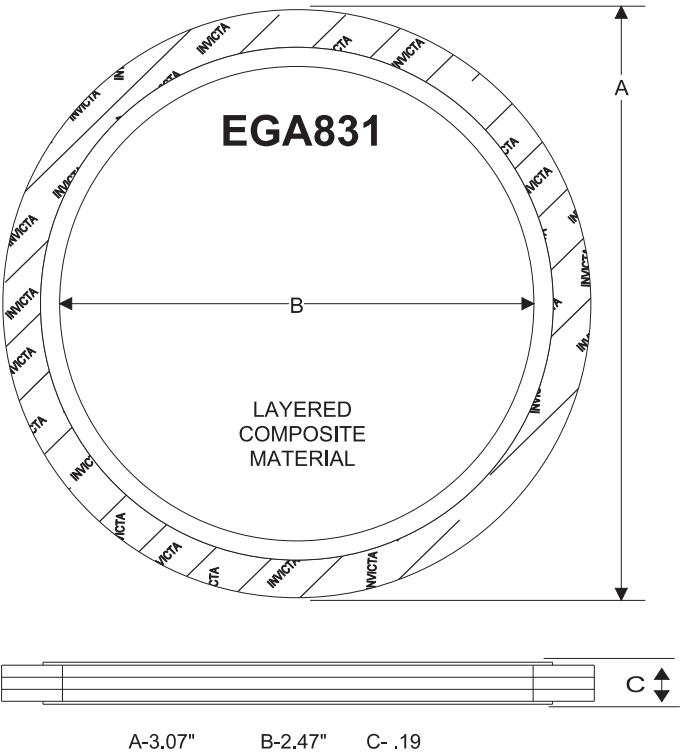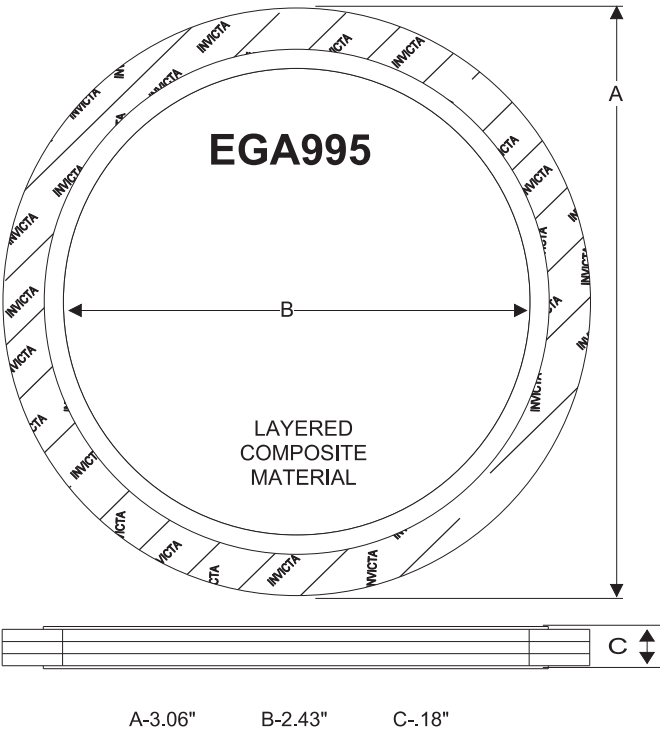



CONVERTER - MUFFLER - EXHAUST PIPE GASKETS

DESIGN STYLE 5

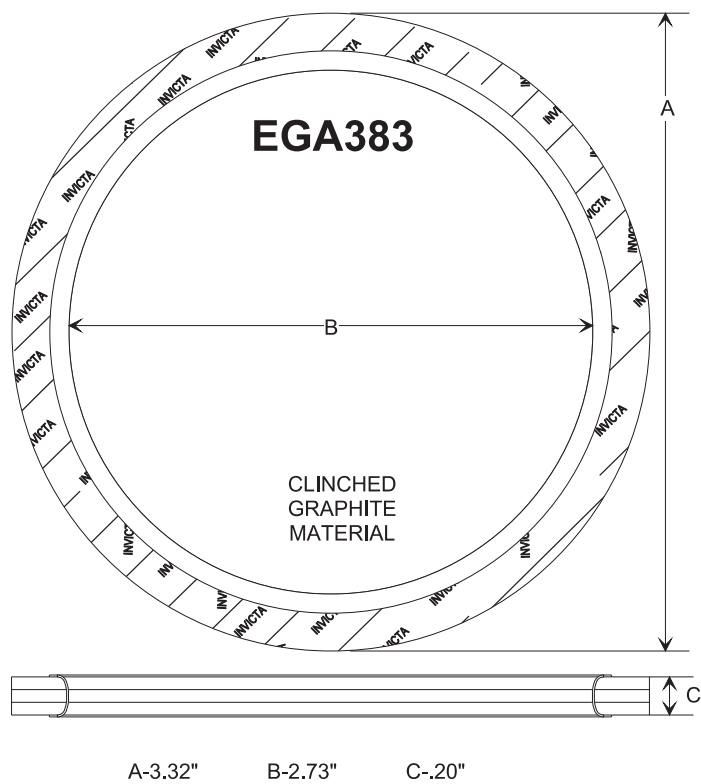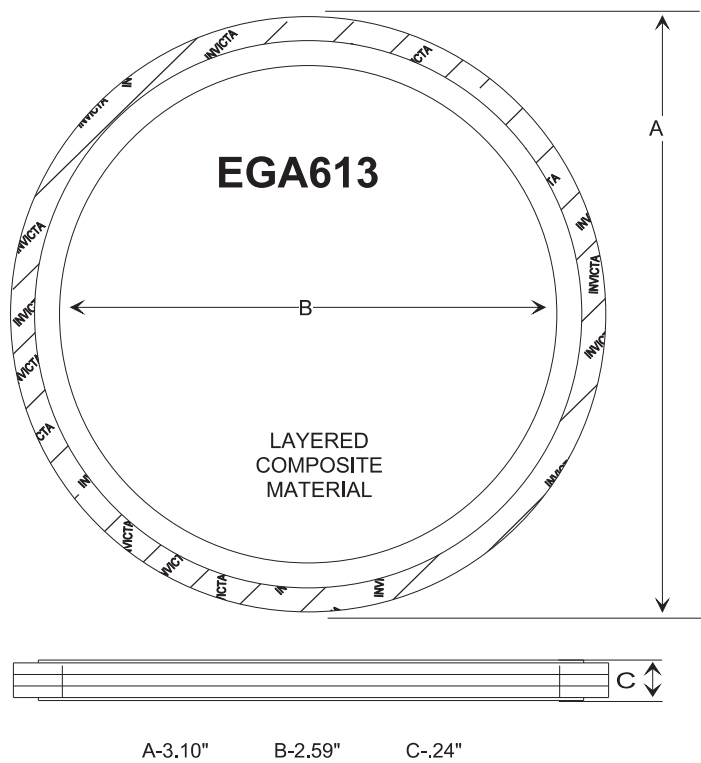



CONVERTER - MUFFLER - EXHAUST PIPE GASKETS

DESIGN STYLE 5

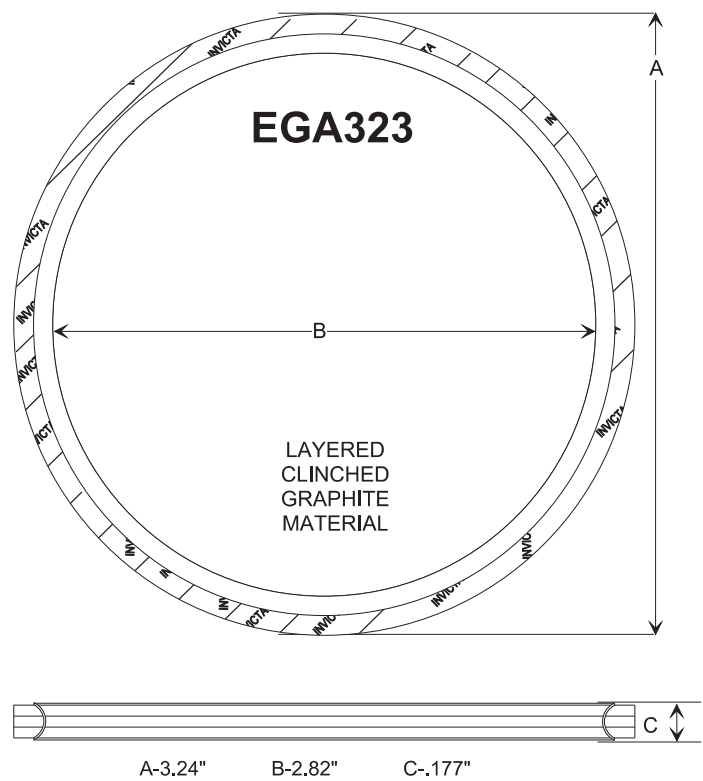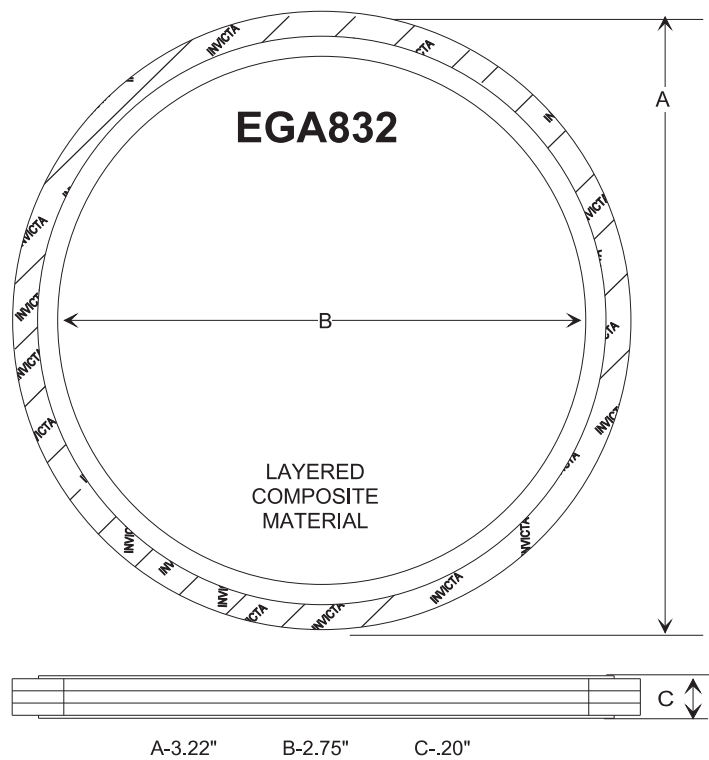



CONVERTER - MUFFLER - EXHAUST PIPE GASKETS

DESIGN STYLE 5

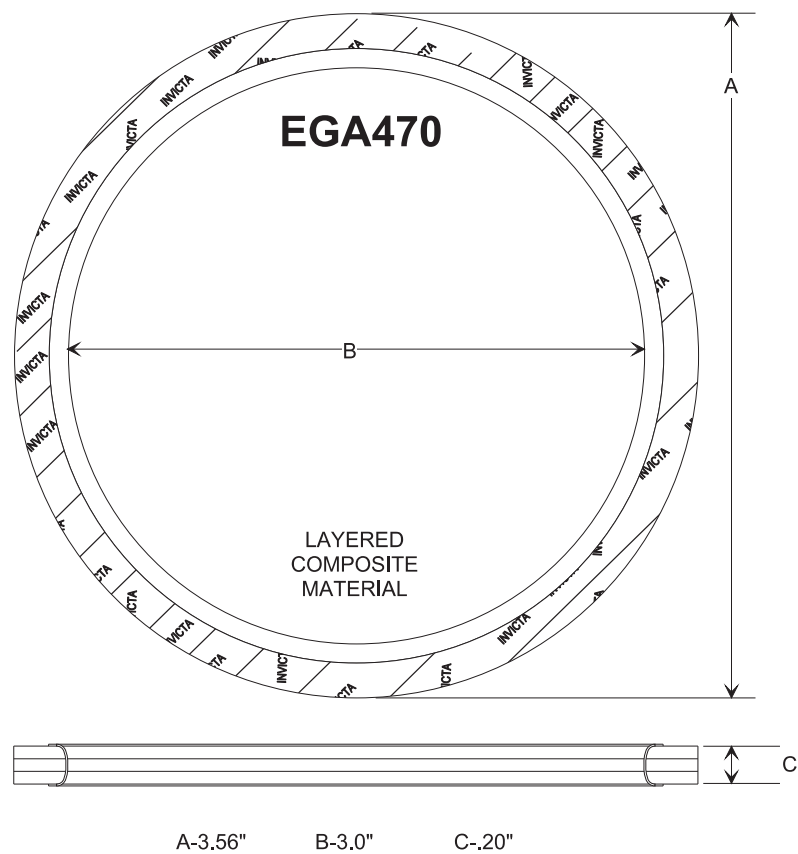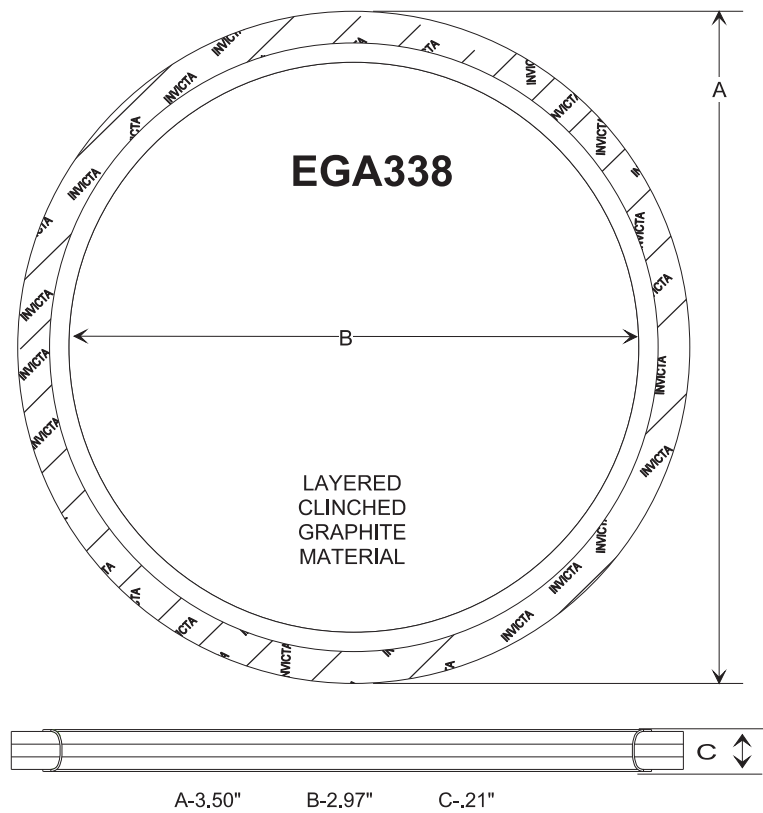


CONVERTER - MUFFLER - EXHAUST PIPE GASKETS

DESIGN STYLE 5

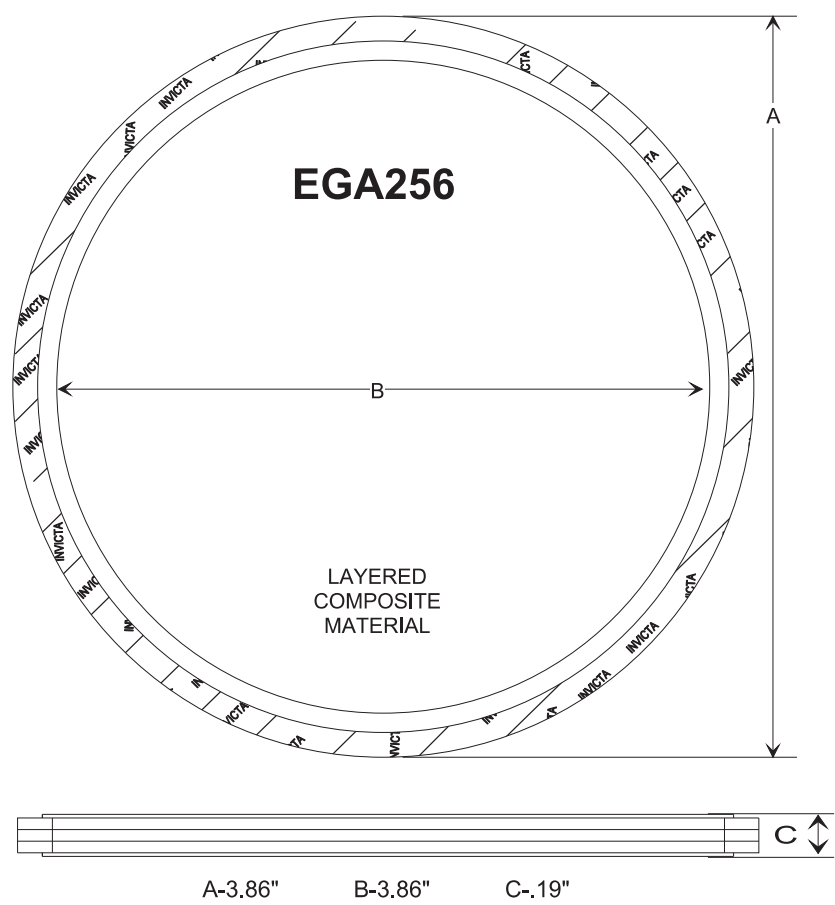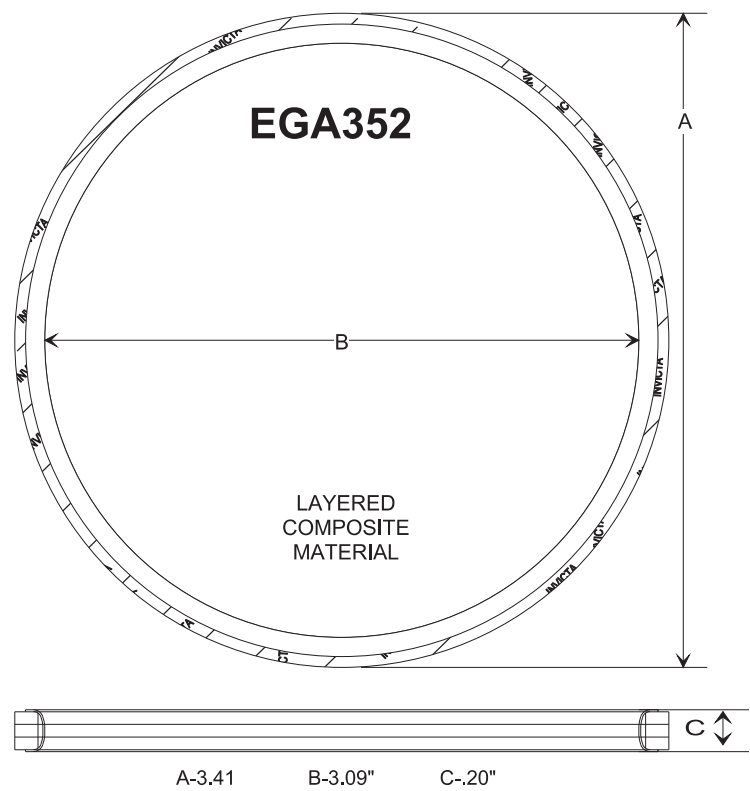


CONVERTER - MUFFLER - EXHAUST PIPE GASKETS

DESIGN STYLE 5

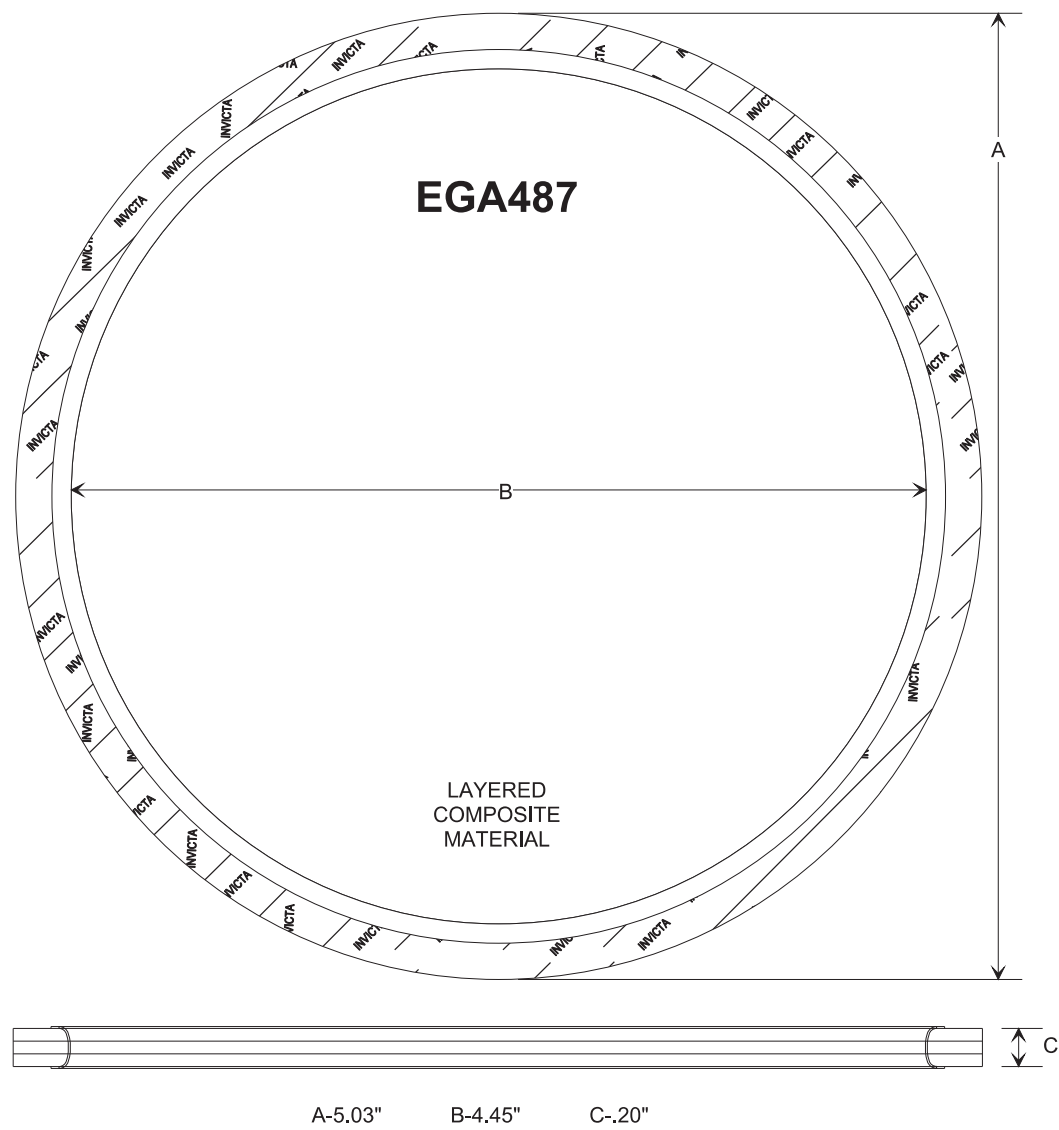


CONVERTER - MUFFLER - EXHAUST PIPE GASKETS

DESIGN STYLE 5

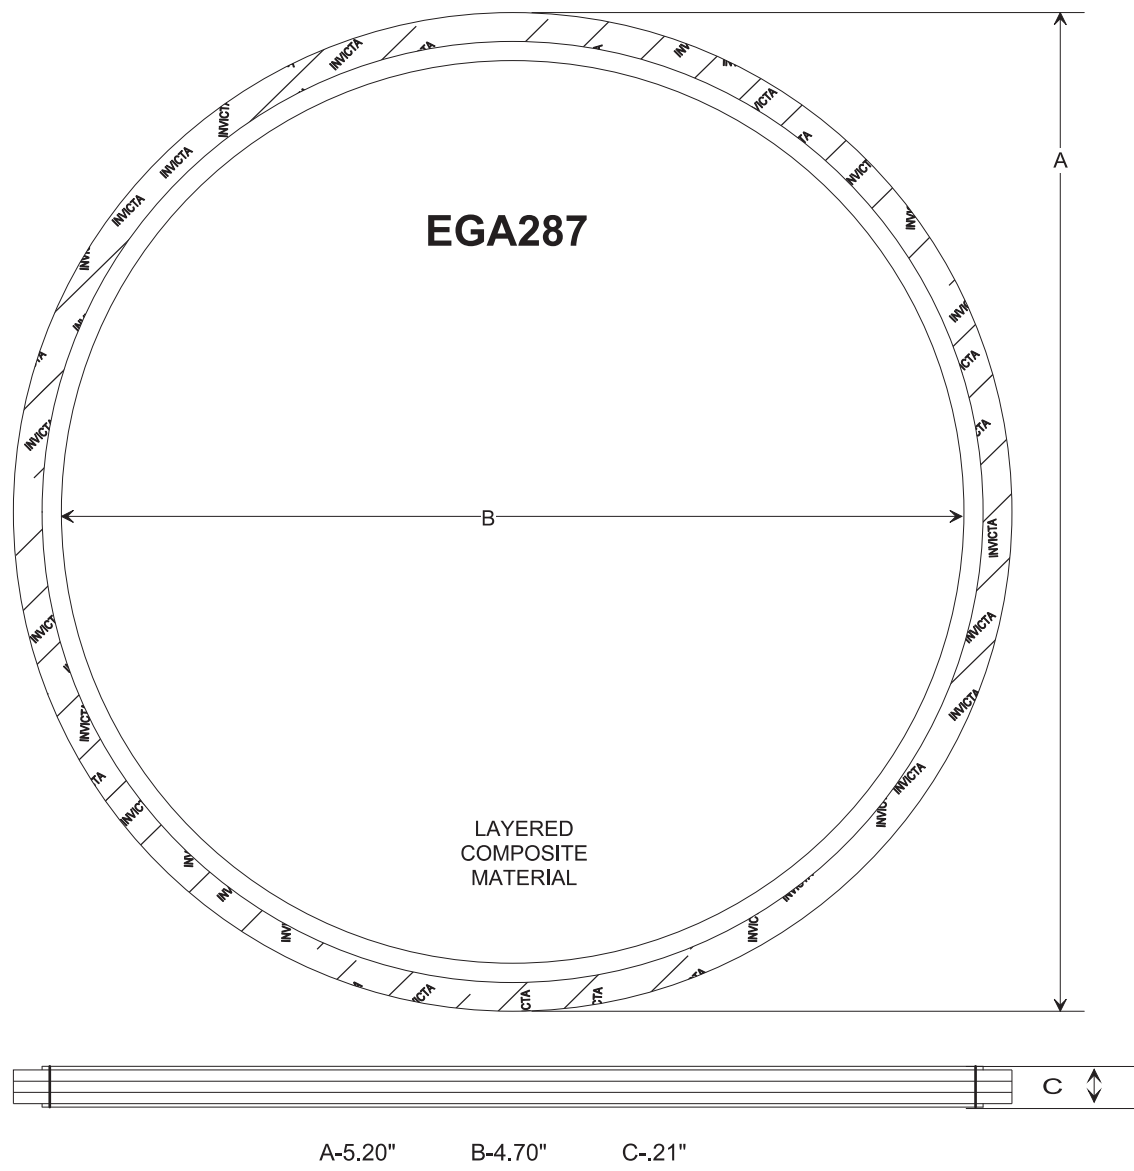


CONVERTER - MUFFLER - EXHAUST PIPE GASKETS

DESIGN STYLE 5

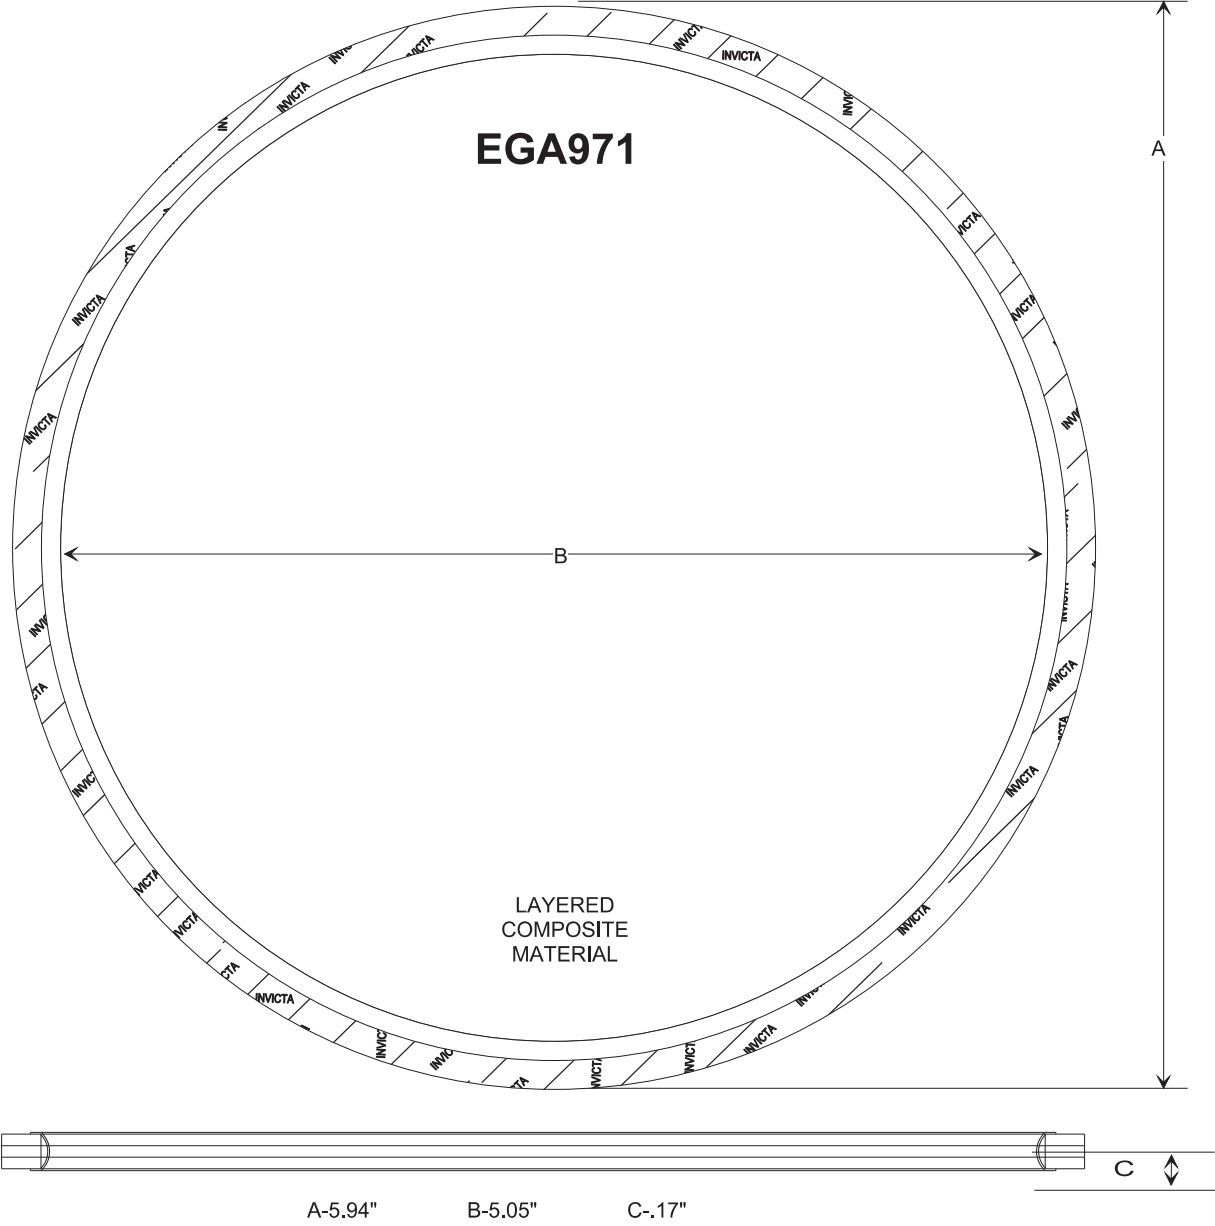





CONVERTER - MUFFLER - EXHAUST PIPE GASKETS

DESIGN STYLE 5

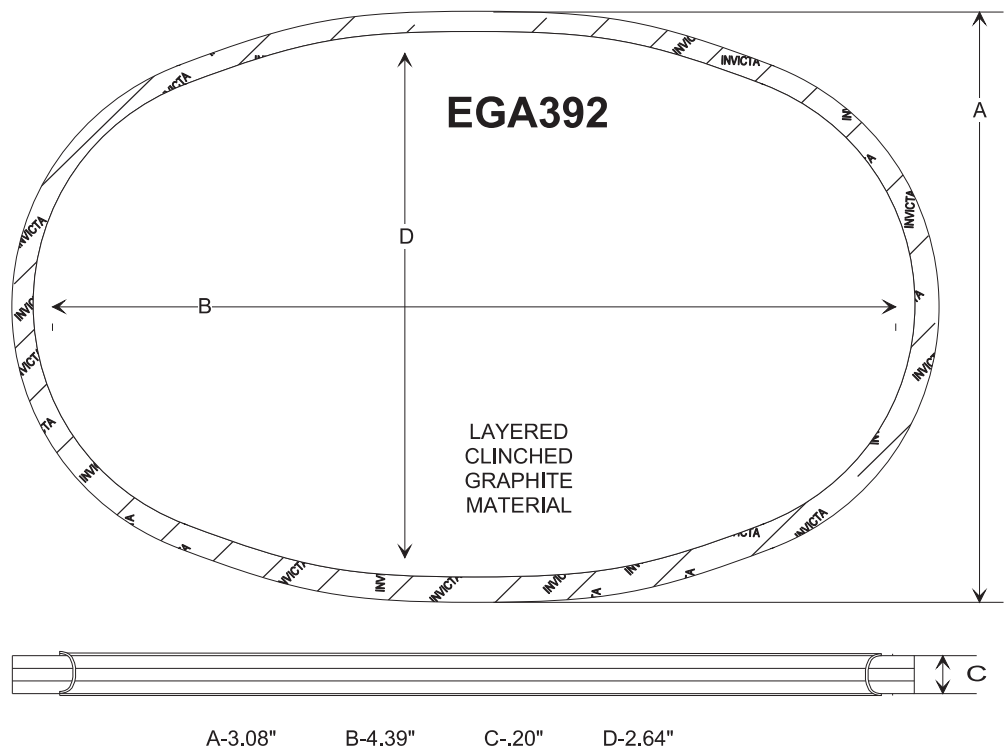





CONVERTER - MUFFLER - EXHAUST PIPE GASKETS

DESIGN STYLE 6

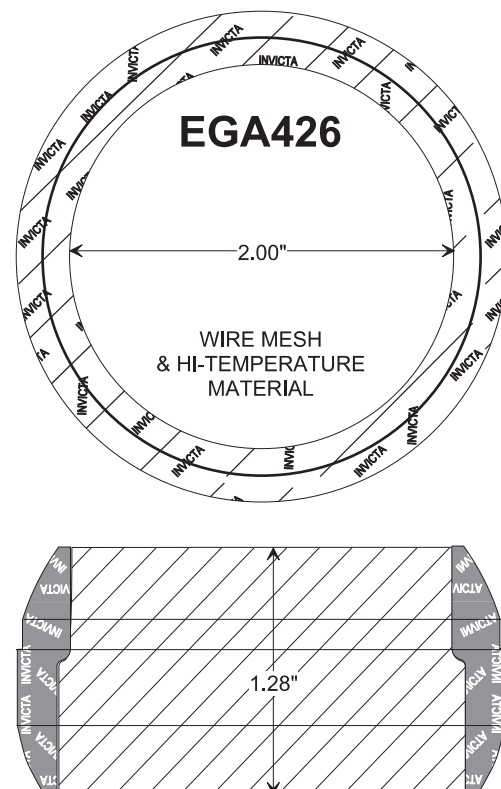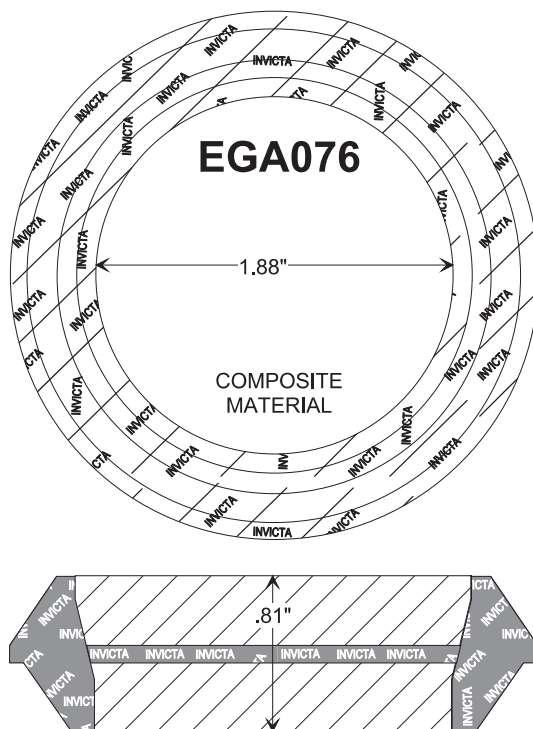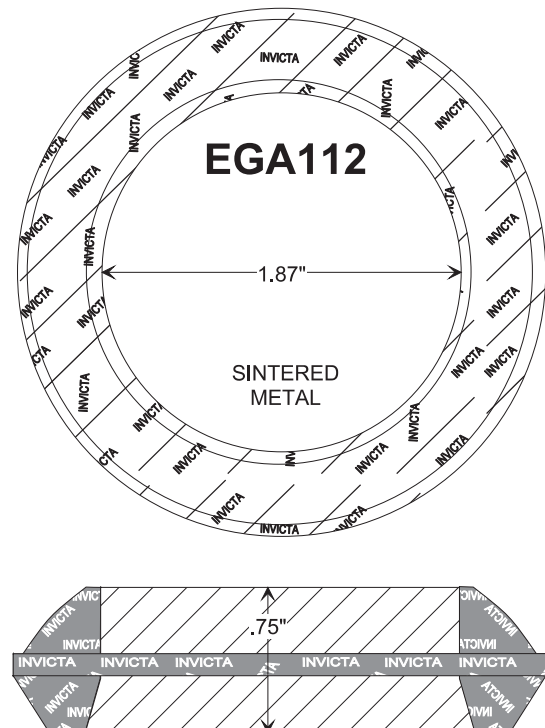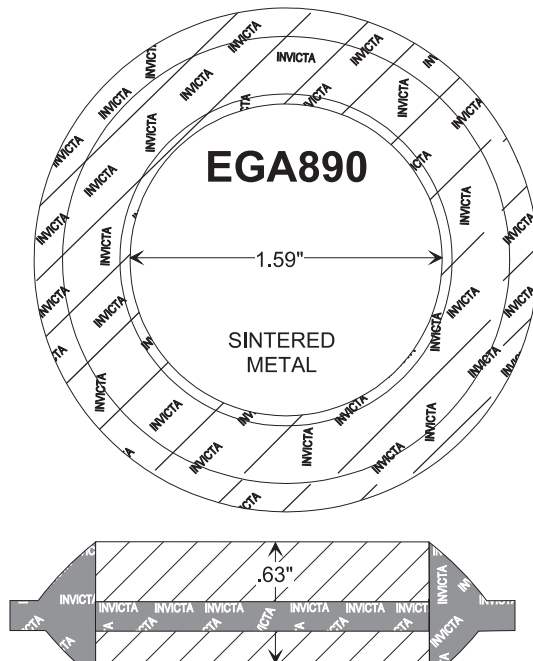


CONVERTER - MUFFLER - EXHAUST PIPE GASKETS

DESIGN STYLE 6

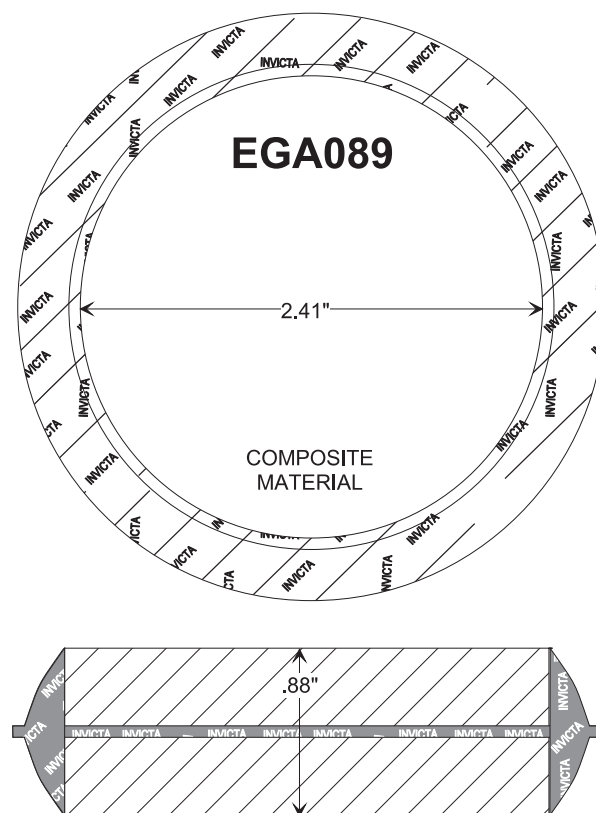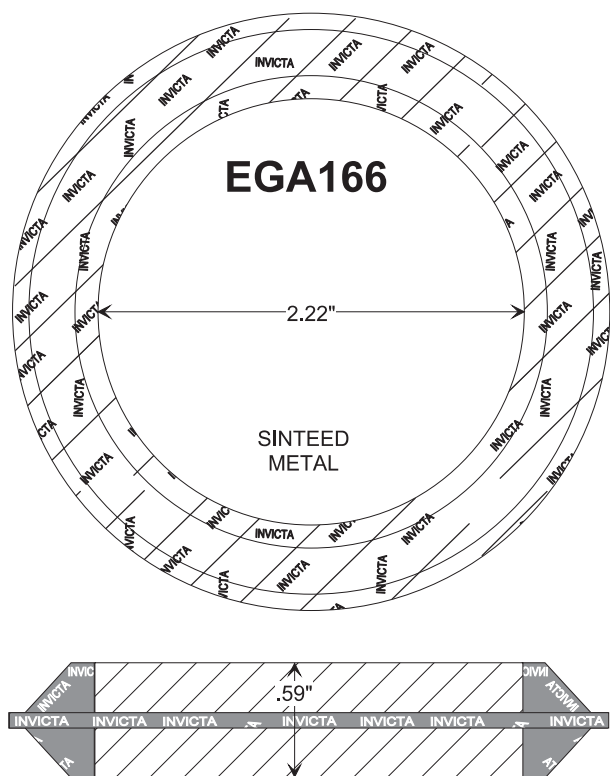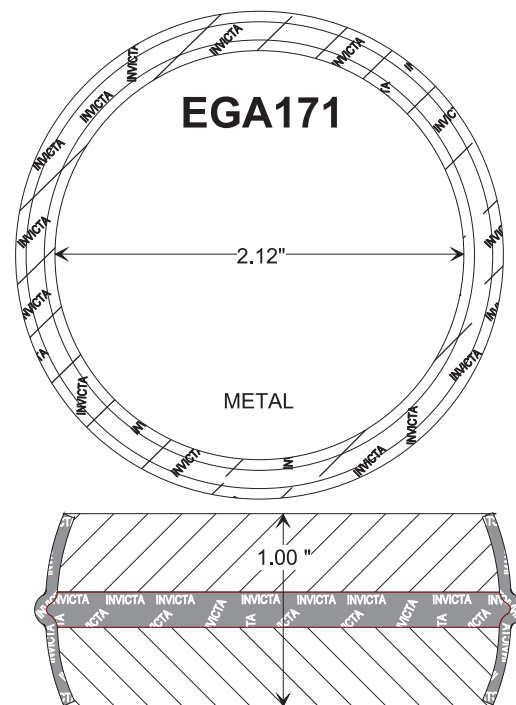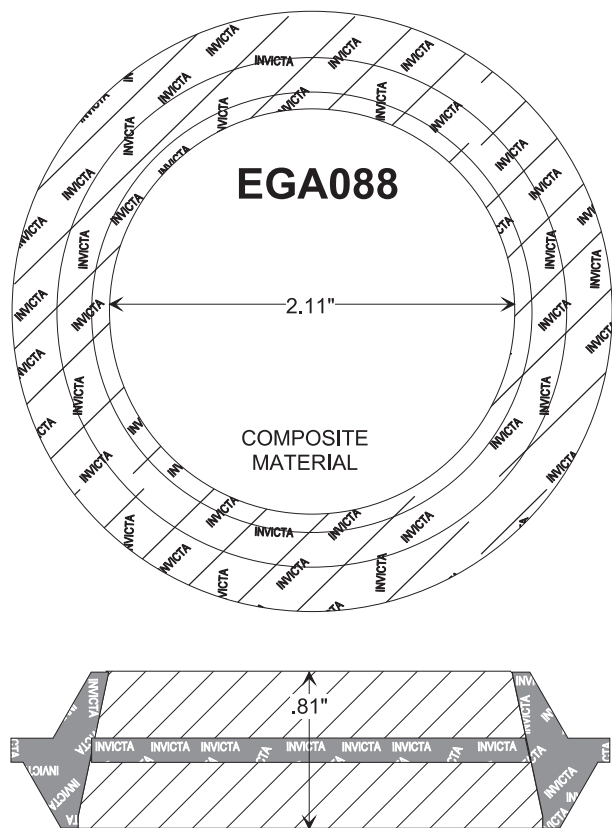







CONVERTER - MUFFLER - EXHAUST PIPE GASKETS

DESIGN STYLE 6

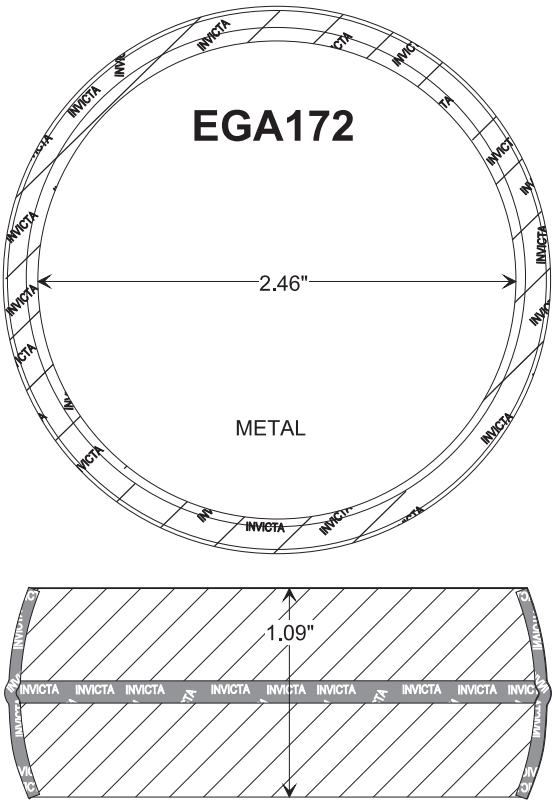







CONVERTER - MUFFLER - EXHAUST PIPE GASKETS

DESIGN STYLE 7

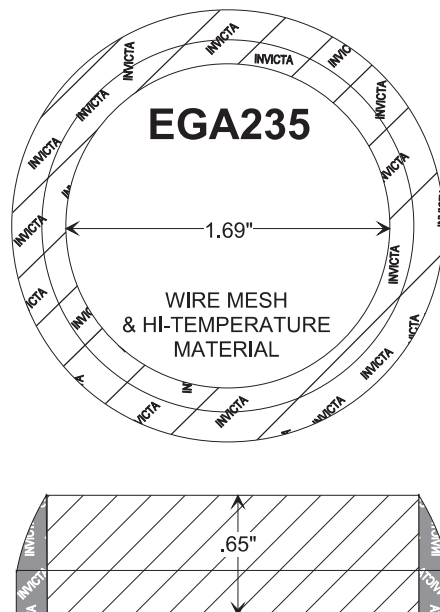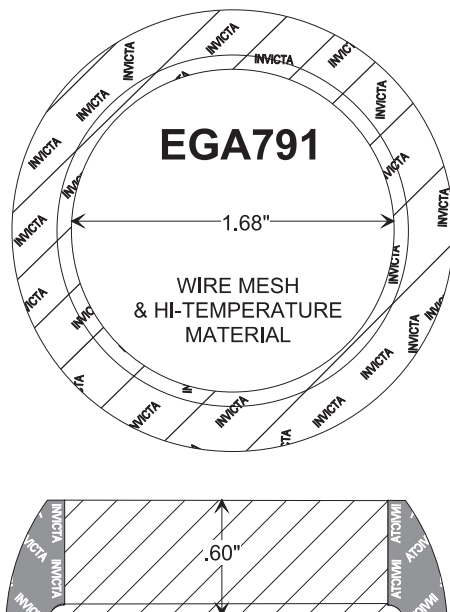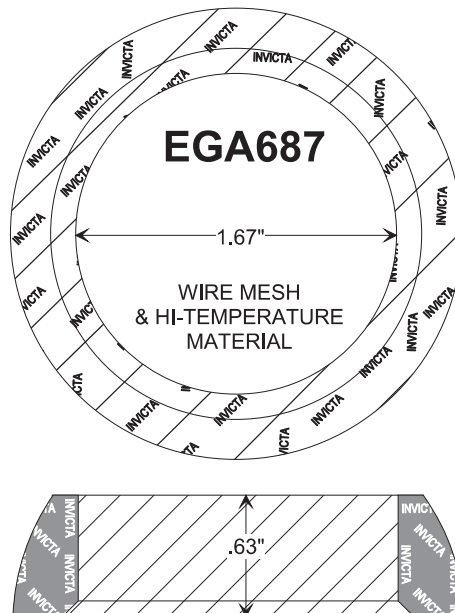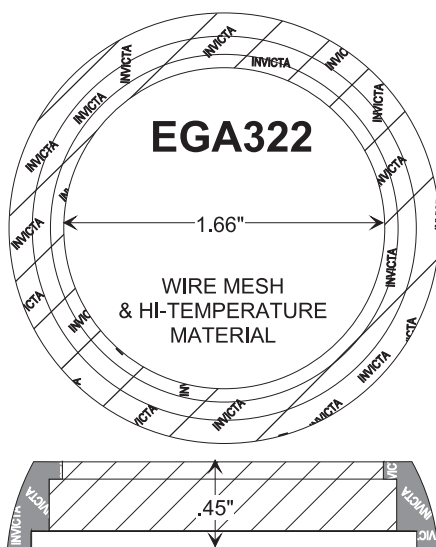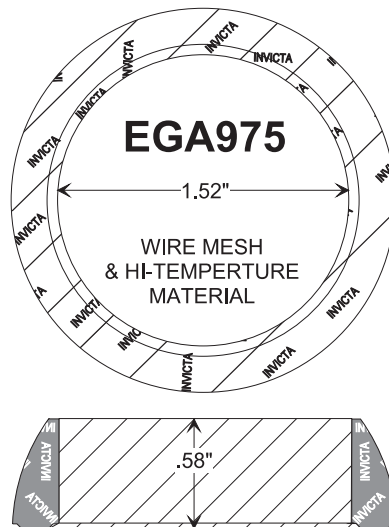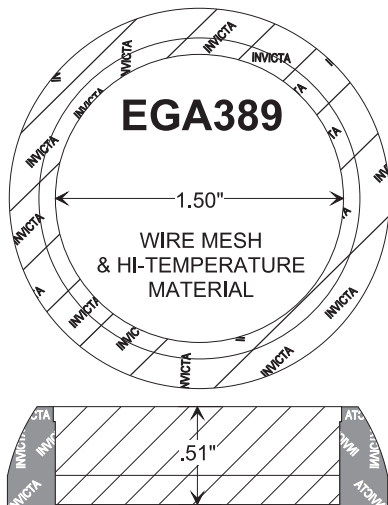






CONVERTER - MUFFLER - EXHAUST PIPE GASKETS

DESIGN STYLE 7

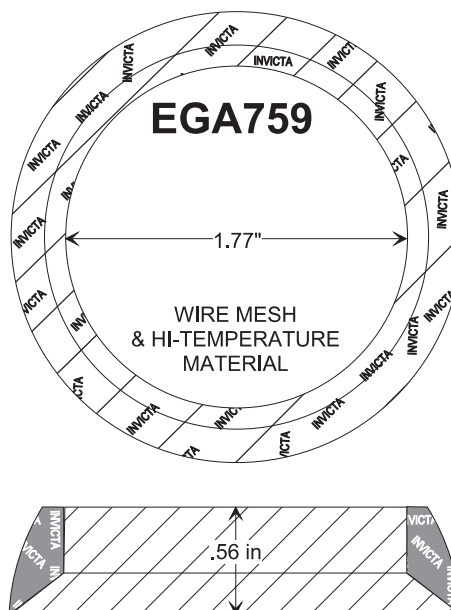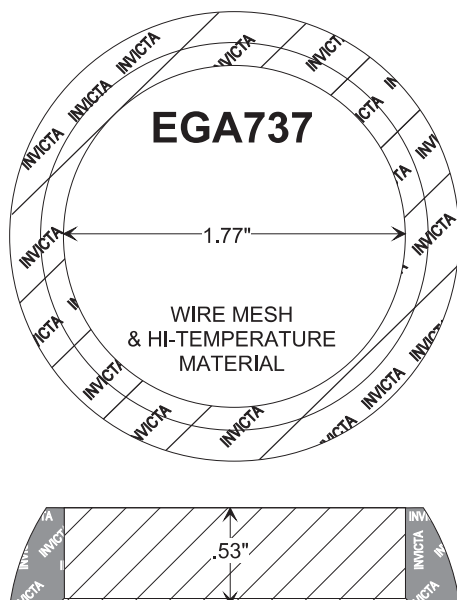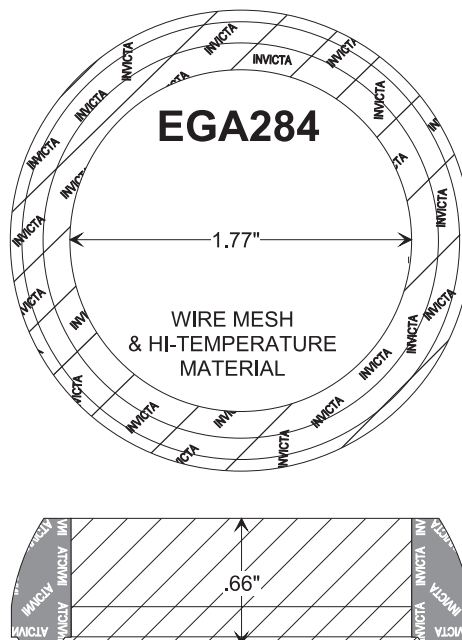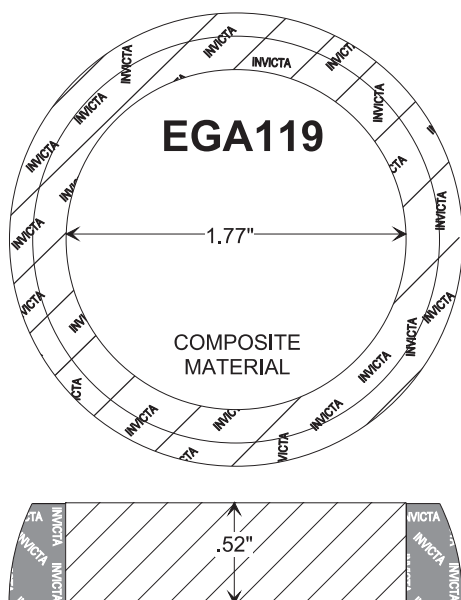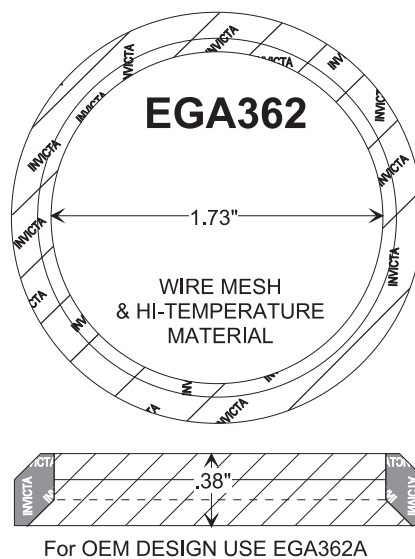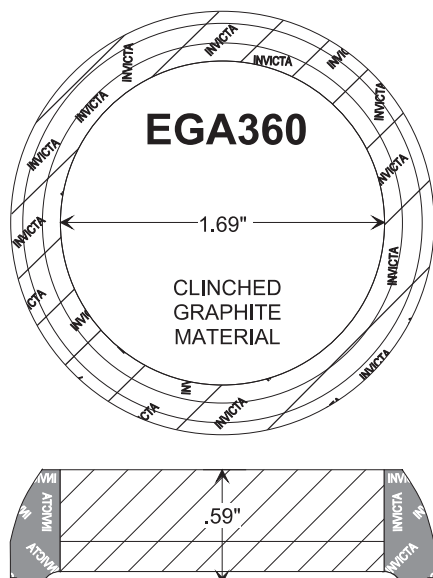





CONVERTER - MUFFLER - EXHAUST PIPE GASKETS

DESIGN STYLE 7

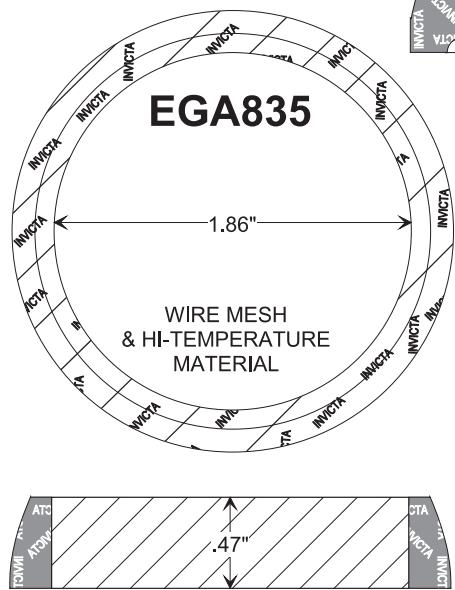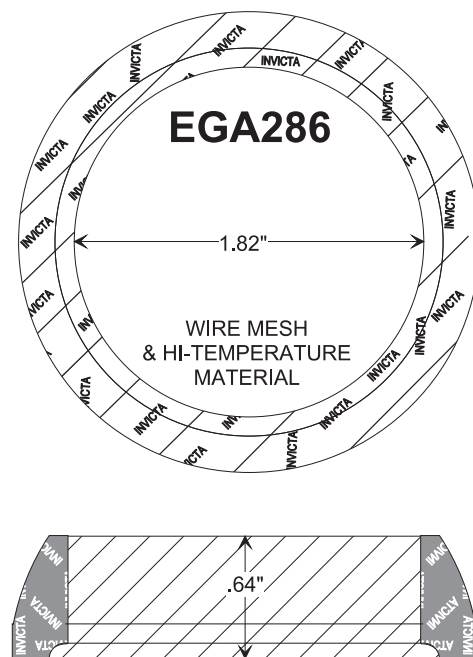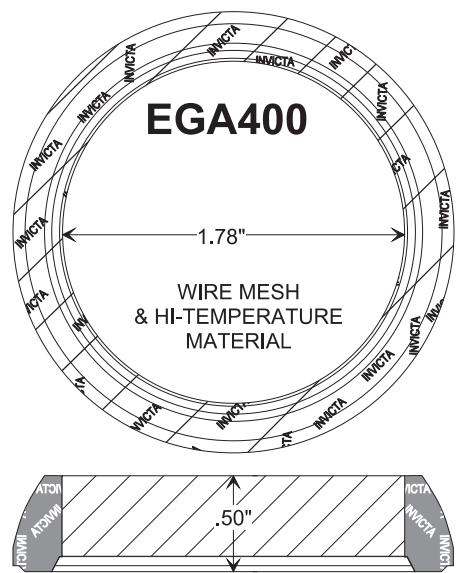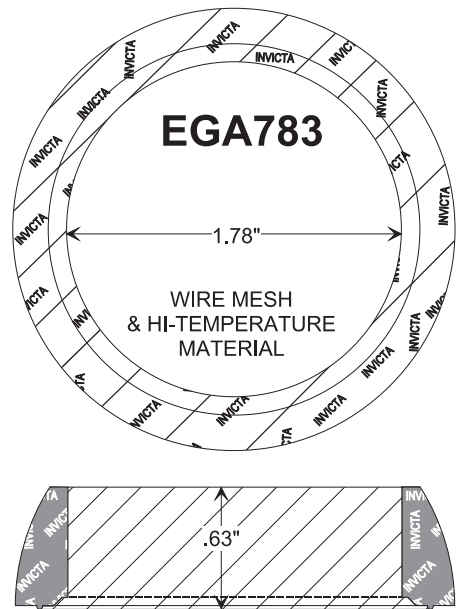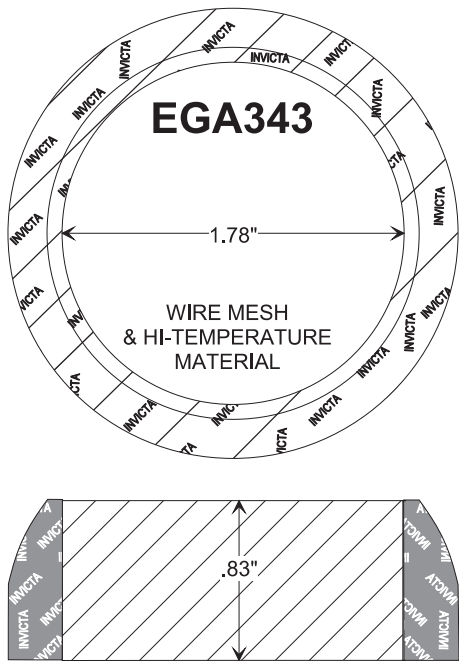

CONVERTER - MUFFLER - EXHAUST PIPE GASKETS





DESIGN STYLE 7

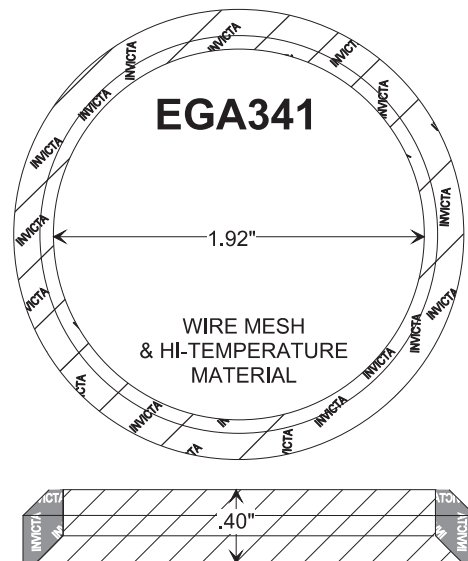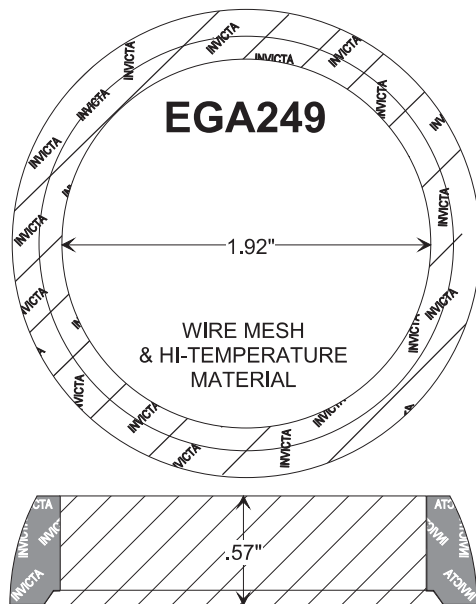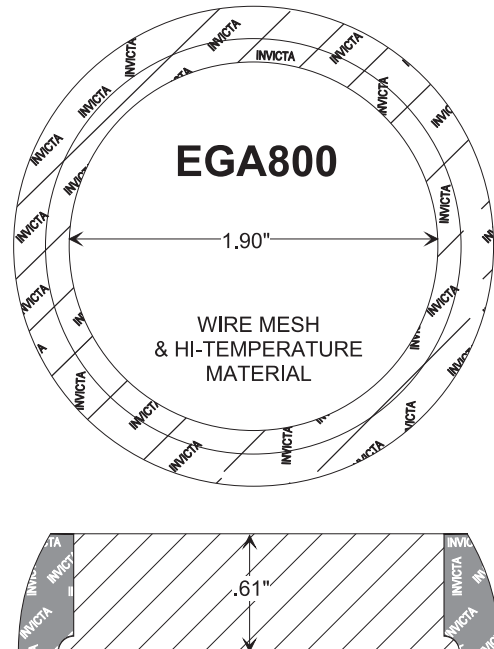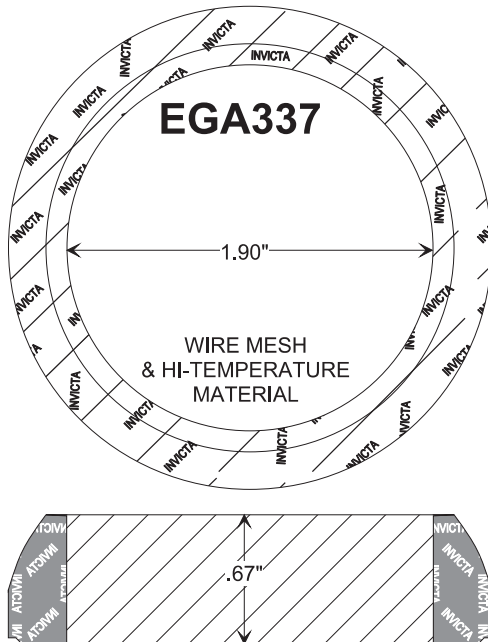

For OEM DESIGN USE EGA341A





CONVERTER - MUFFLER - EXHAUST PIPE GASKETS

DESIGN STYLE 7

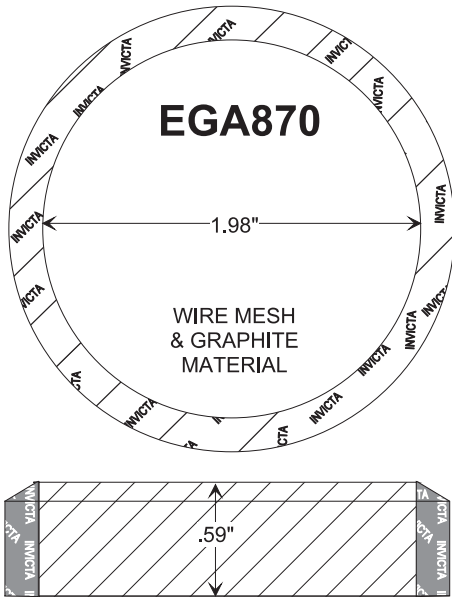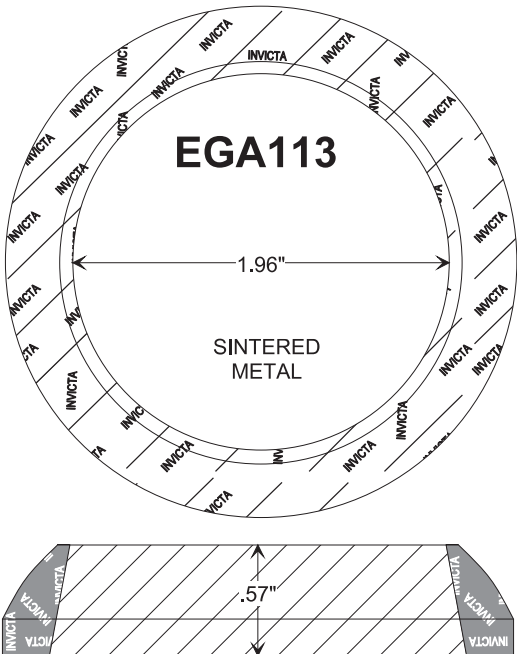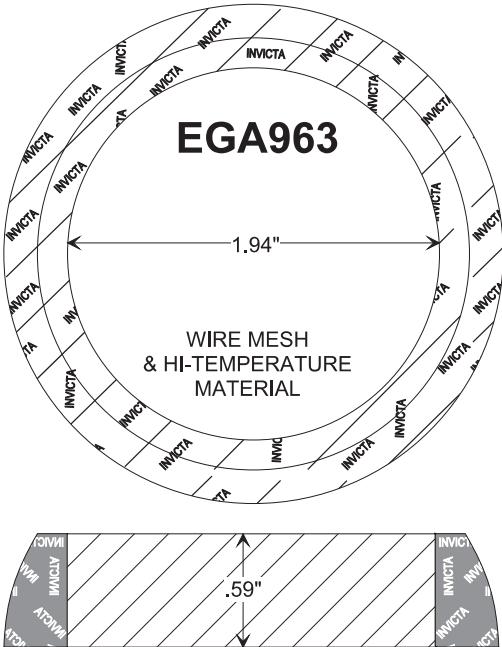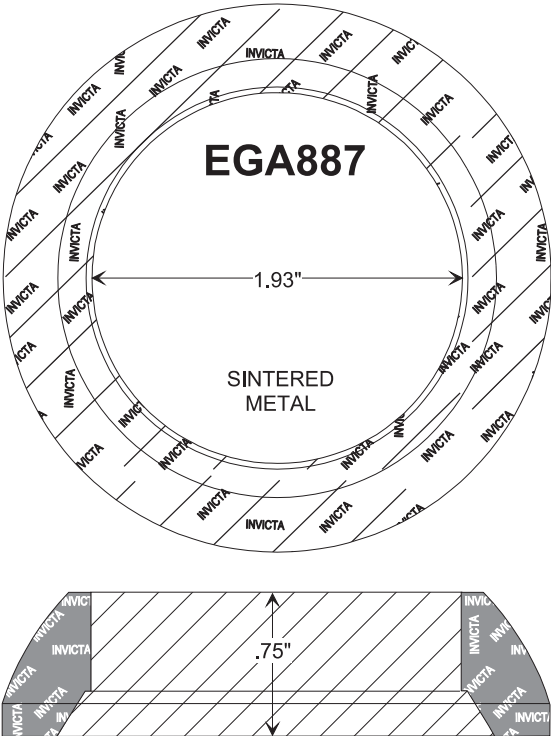





CONVERTER - MUFFLER - EXHAUST PIPE GASKETS

DESIGN STYLE 7

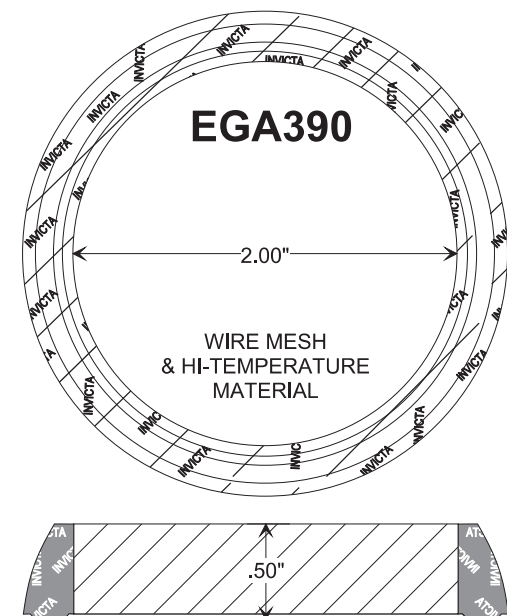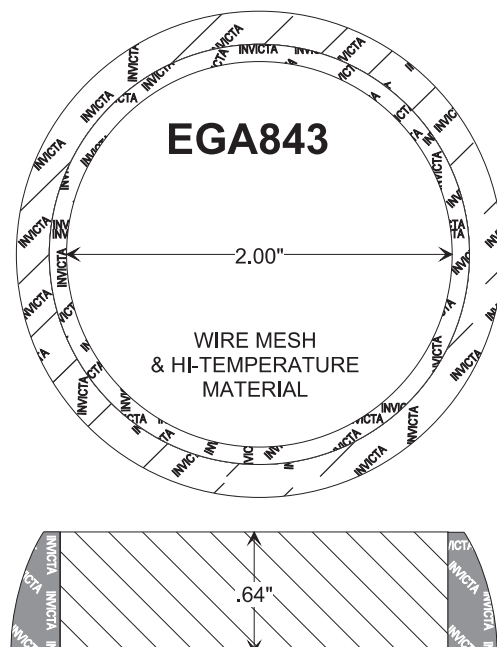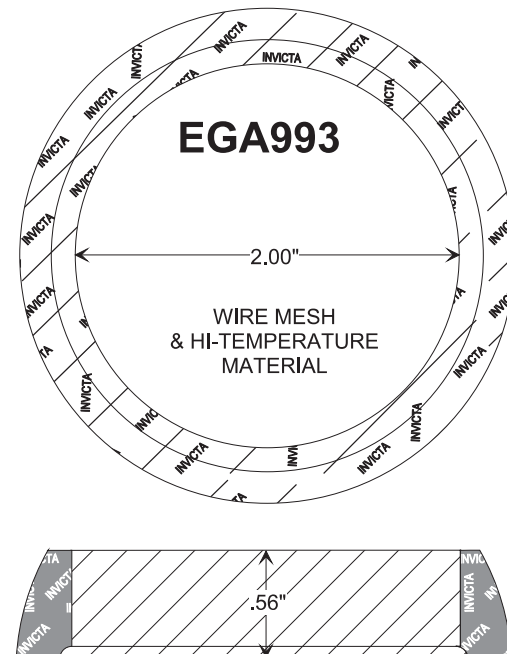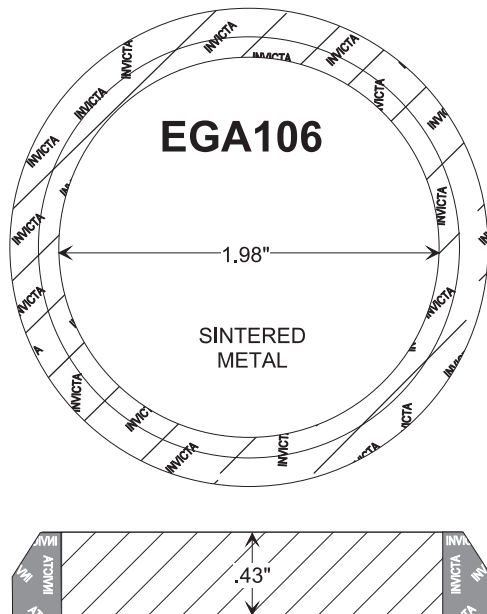





CONVERTER - MUFFLER - EXHAUST PIPE GASKETS

DESIGN STYLE 7

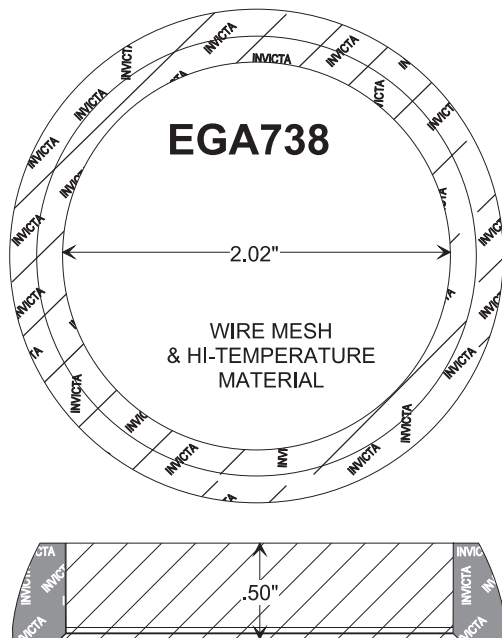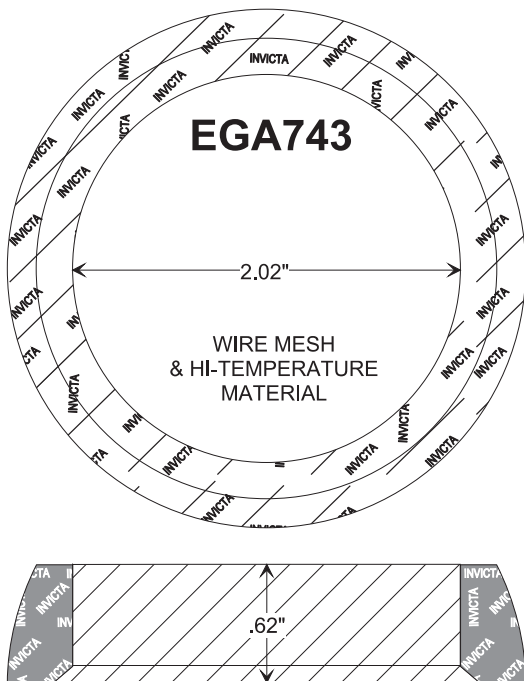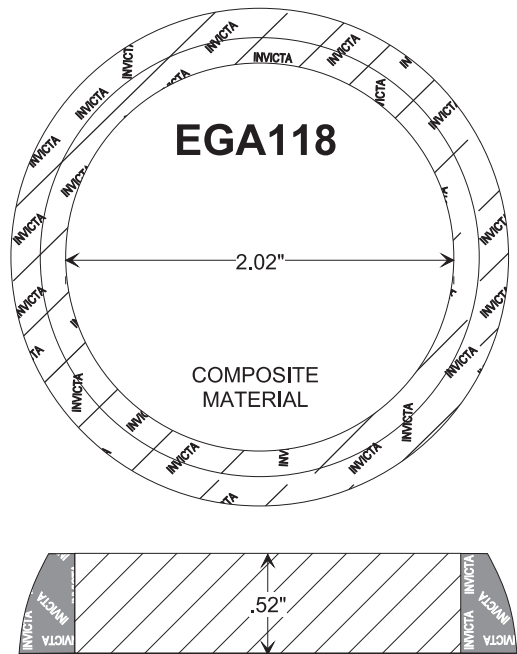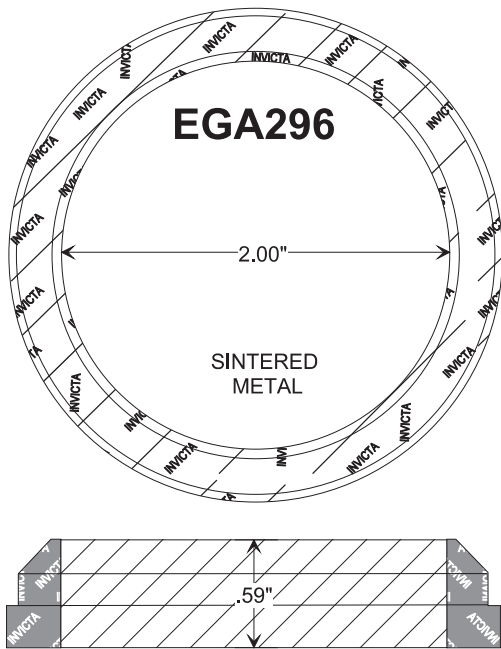





CONVERTER - MUFFLER - EXHAUST PIPE GASKETS

DESIGN STYLE 7

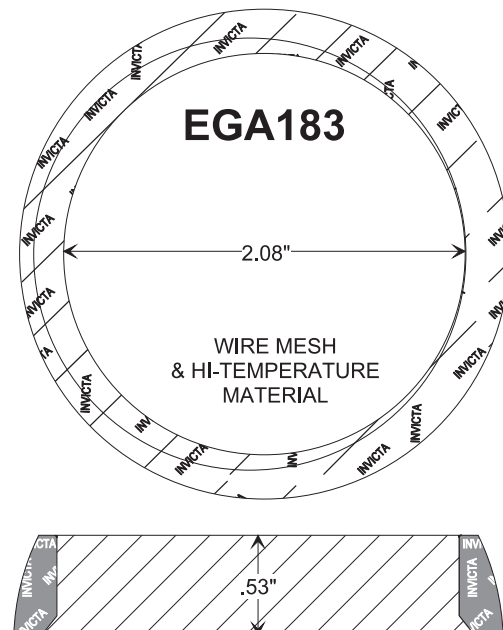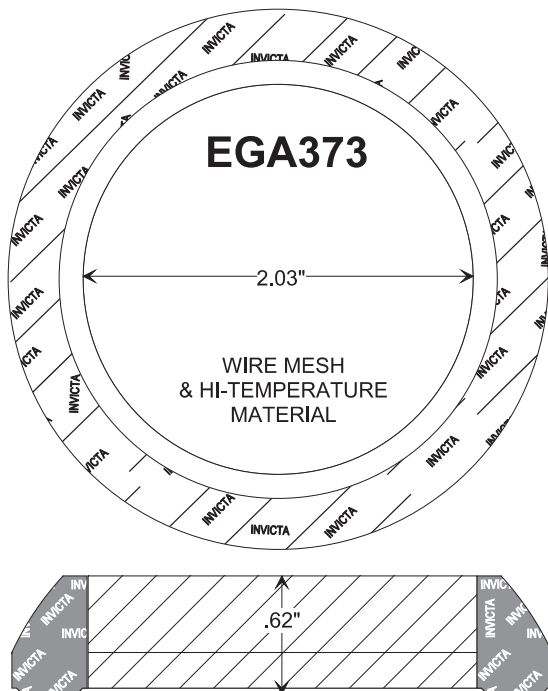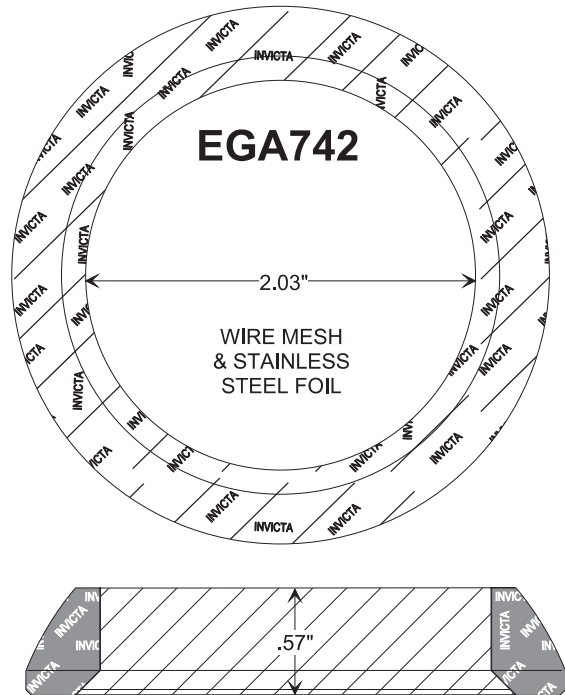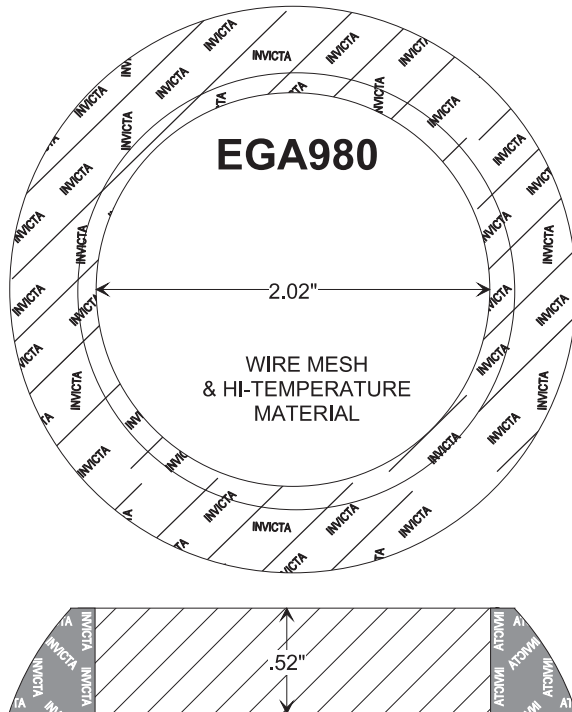






CONVERTER - MUFFLER - EXHAUST PIPE GASKETS

DESIGN STYLE 7

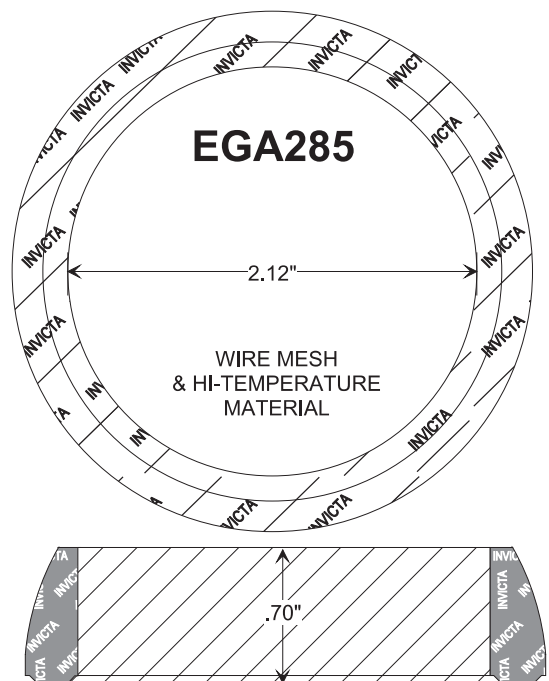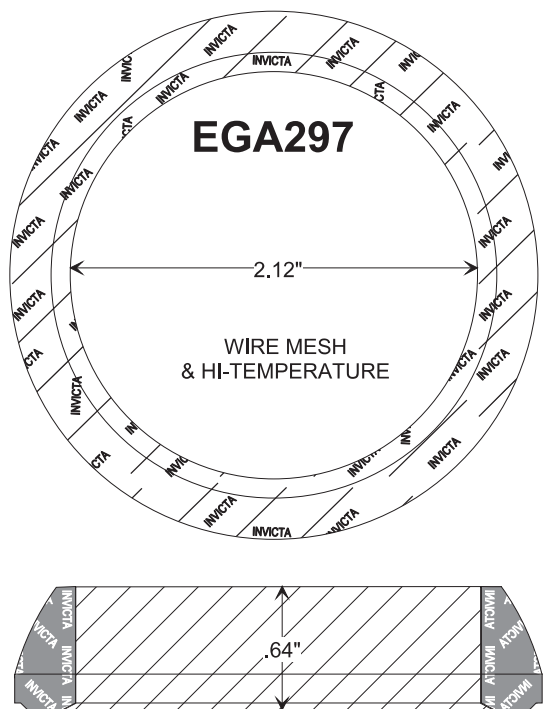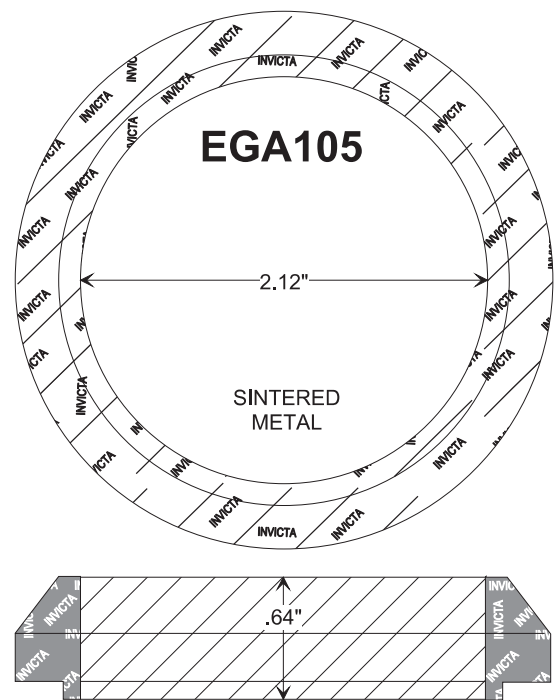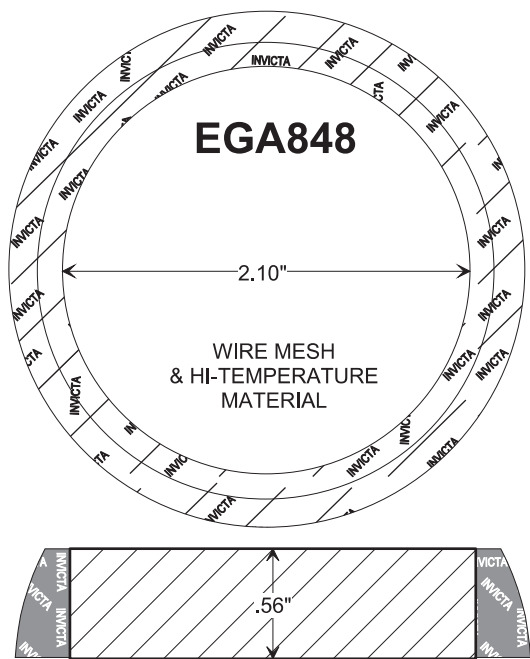





CONVERTER - MUFFLER - EXHAUST PIPE GASKETS

DESIGN STYLE 7

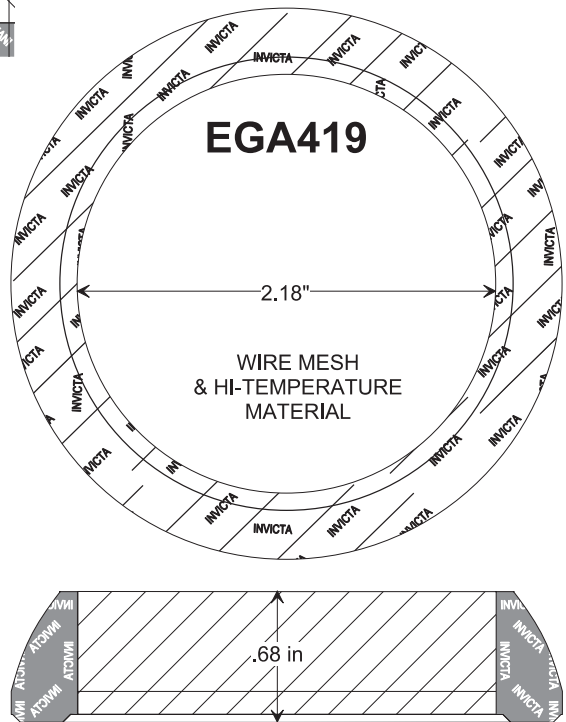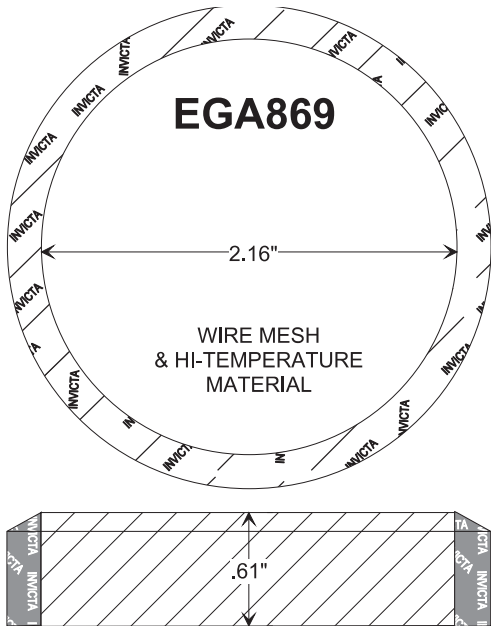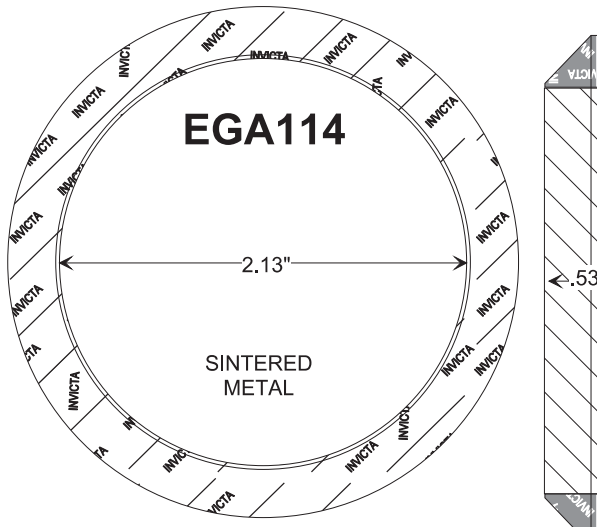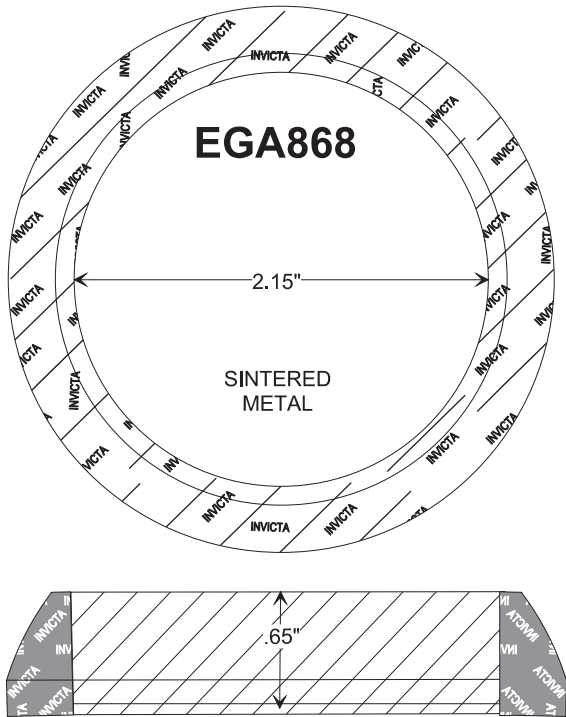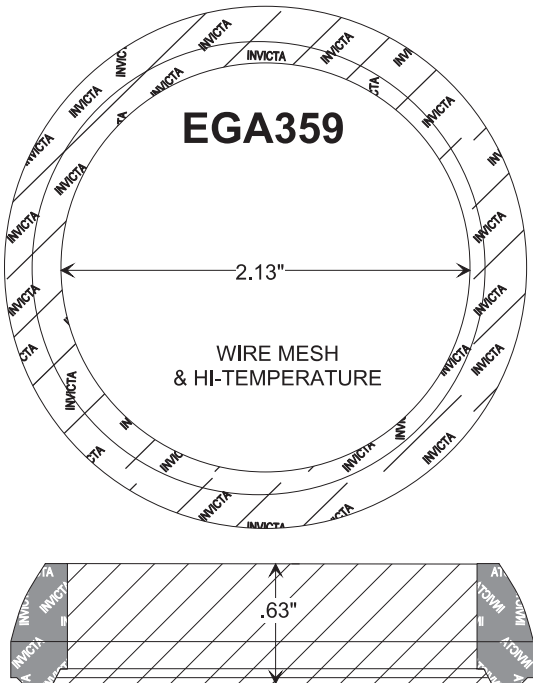



CONVERTER - MUFFLER - EXHAUST PIPE GASKETS

DESIGN STYLE 7

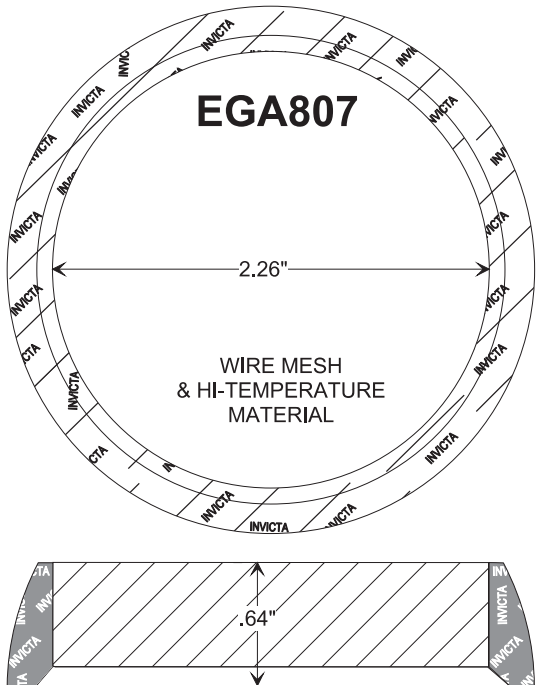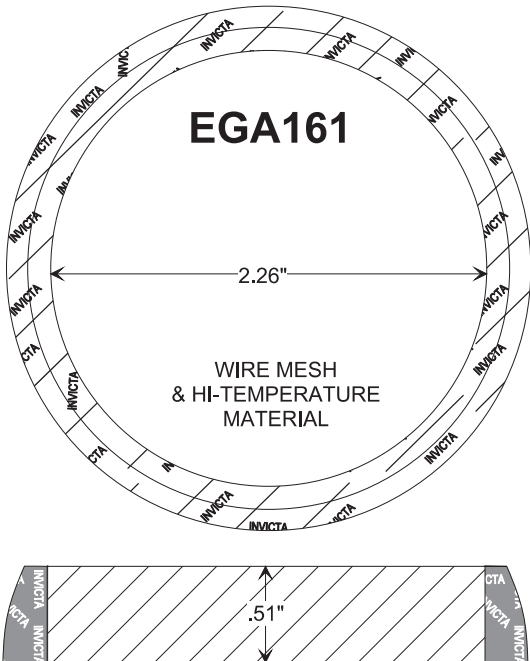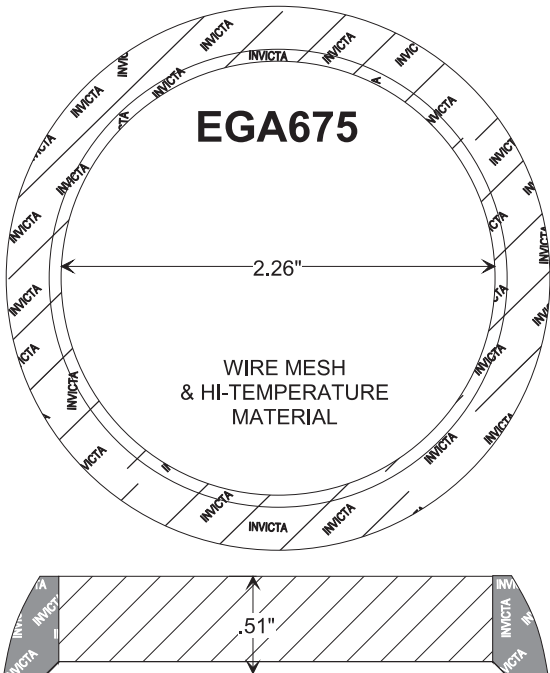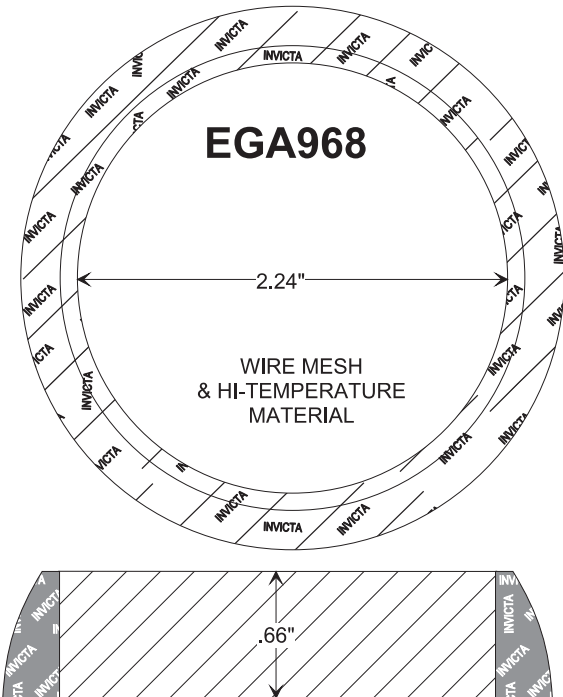





CONVERTER - MUFFLER - EXHAUST PIPE GASKETS

DESIGN STYLE 7

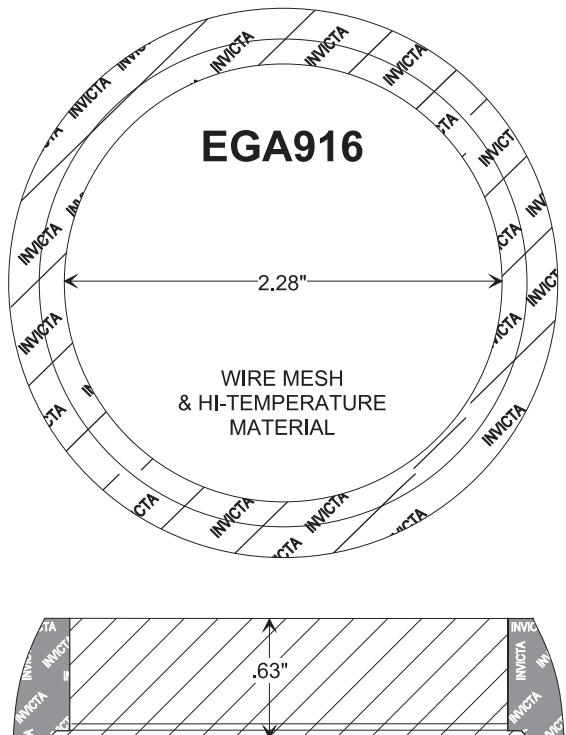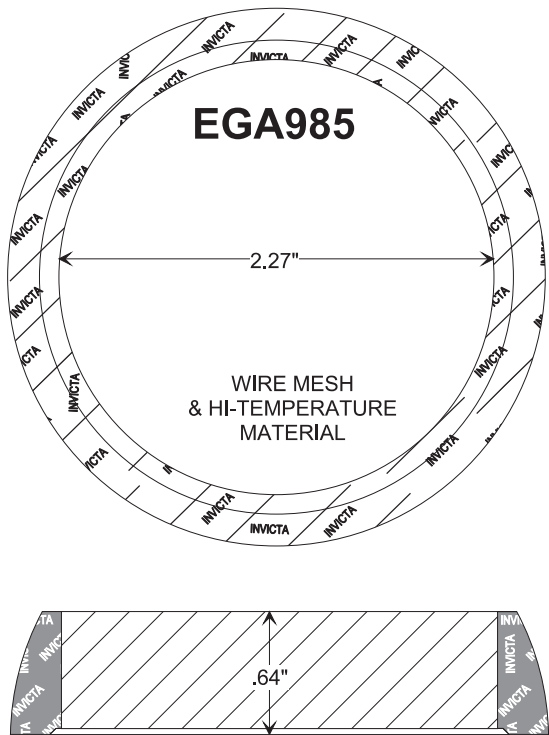





CONVERTER - MUFFLER - EXHAUST PIPE GASKETS

DESIGN STYLE 7

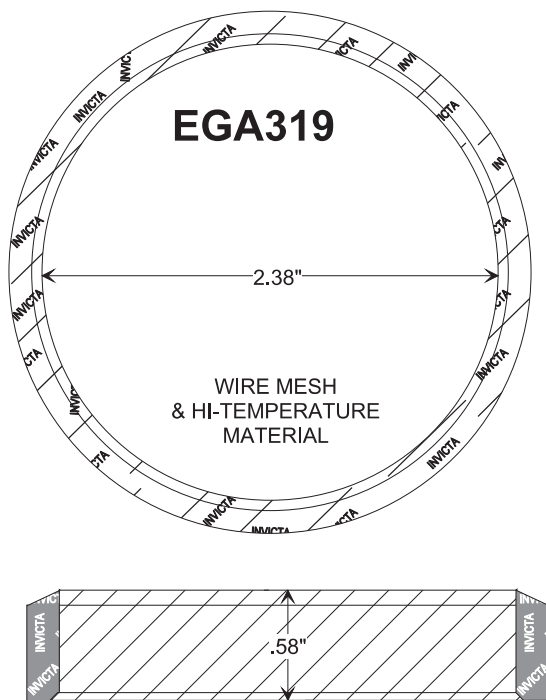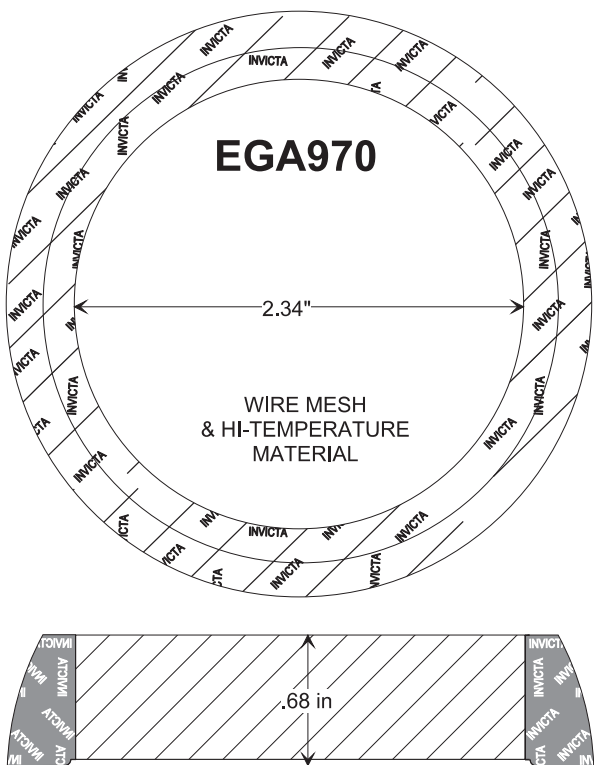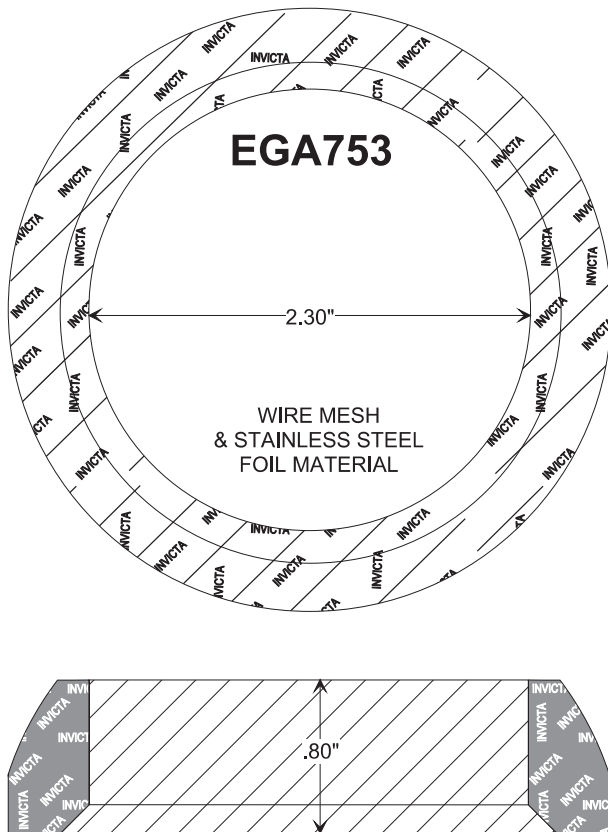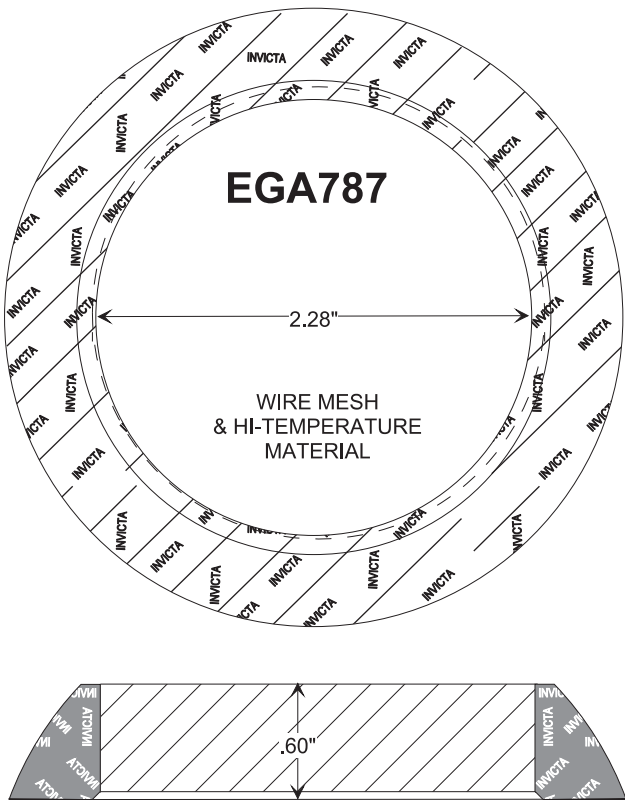







CONVERTER - MUFFLER - EXHAUST PIPE GASKETS

DESIGN STYLE 7

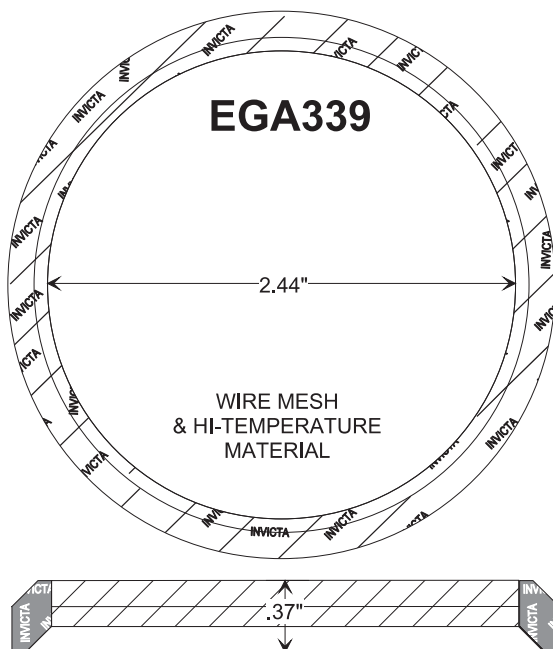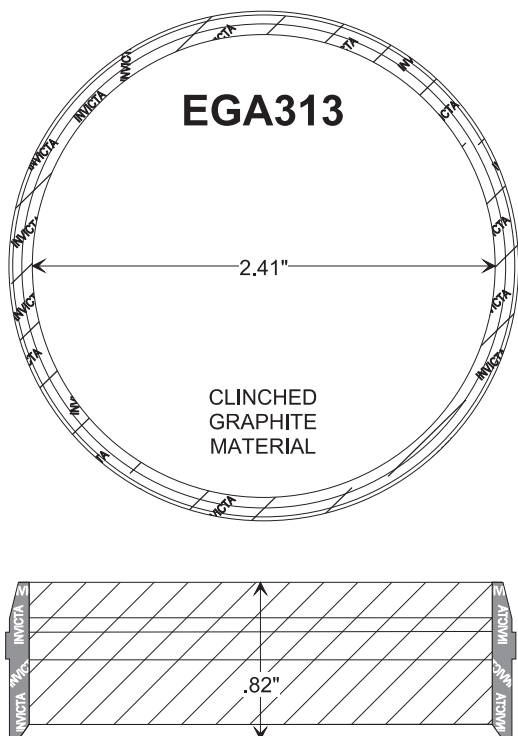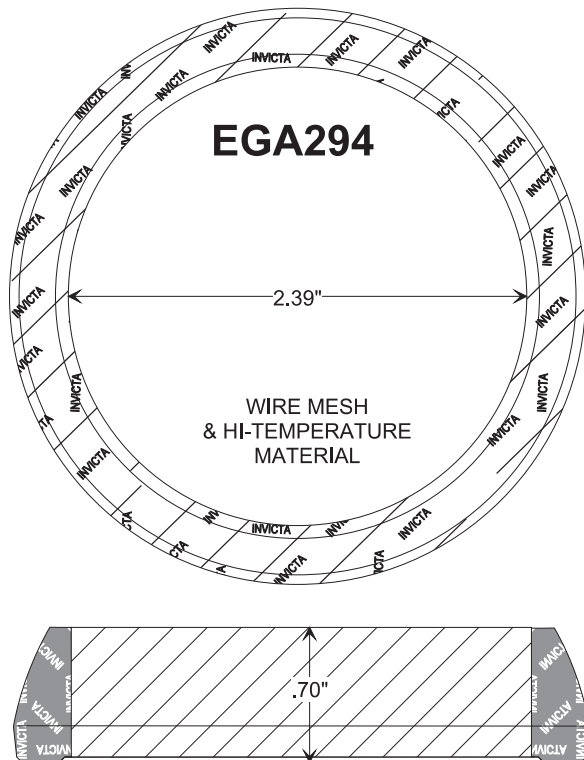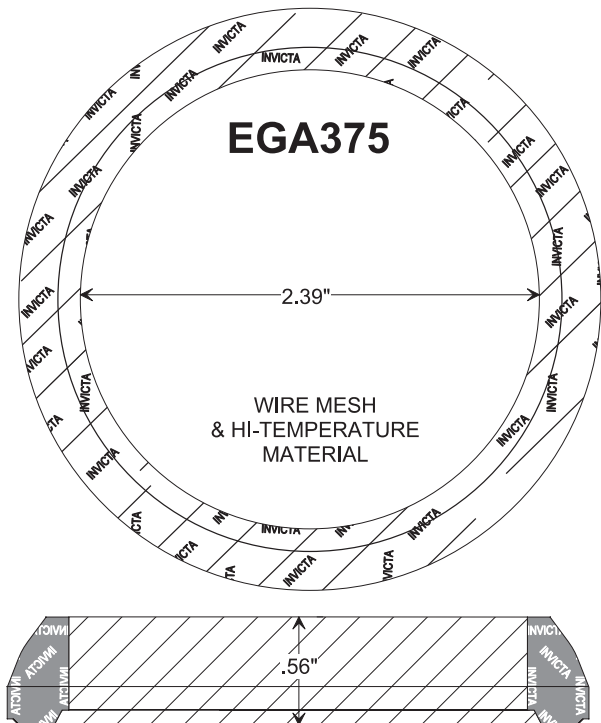



CONVERTER - MUFFLER - EXHAUST PIPE GASKETS

DESIGN STYLE 7

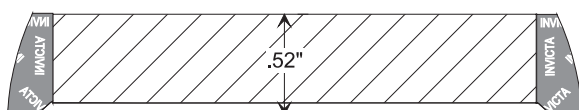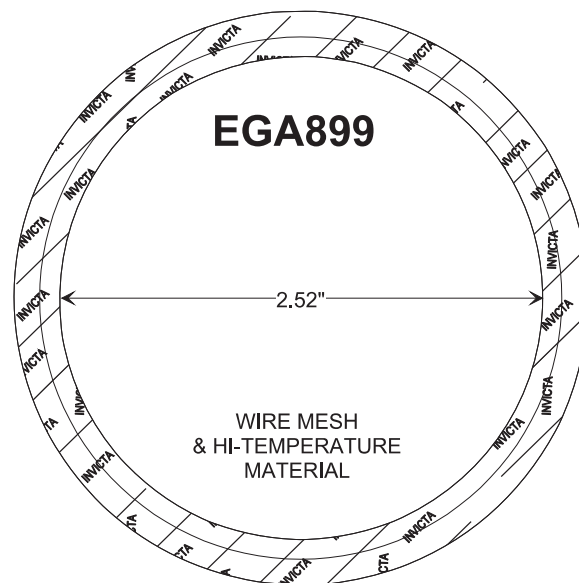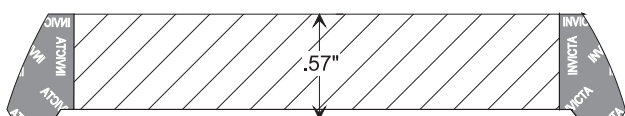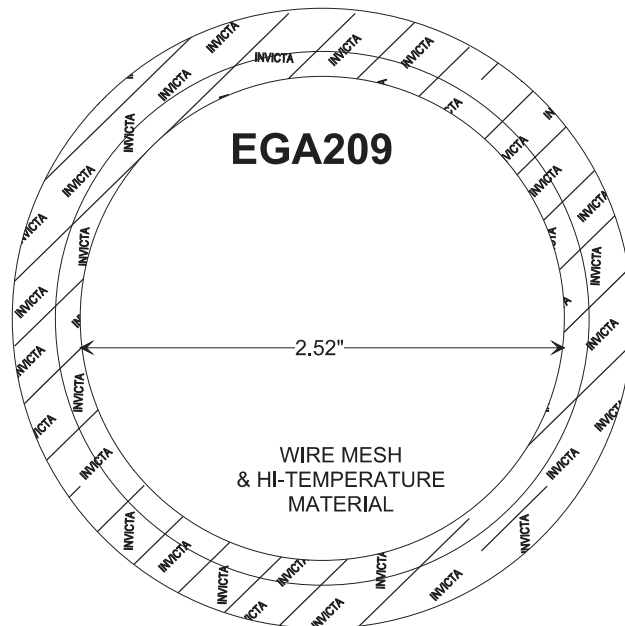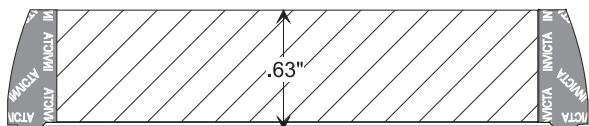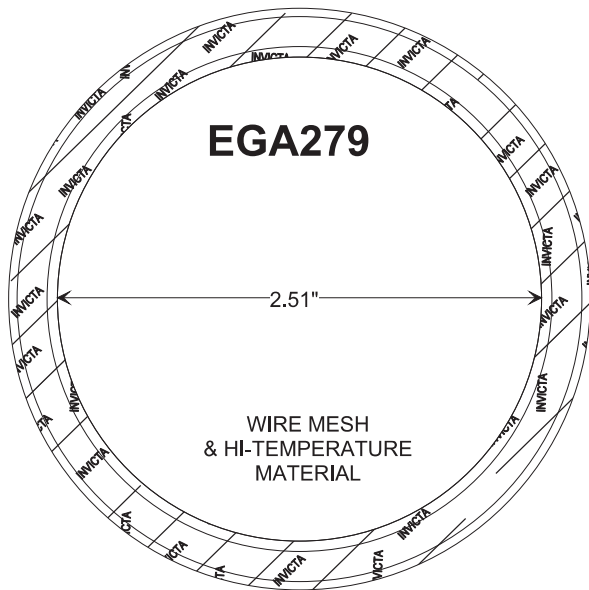



CONVERTER - MUFFLER - EXHAUST PIPE GASKETS

DESIGN STYLE 7

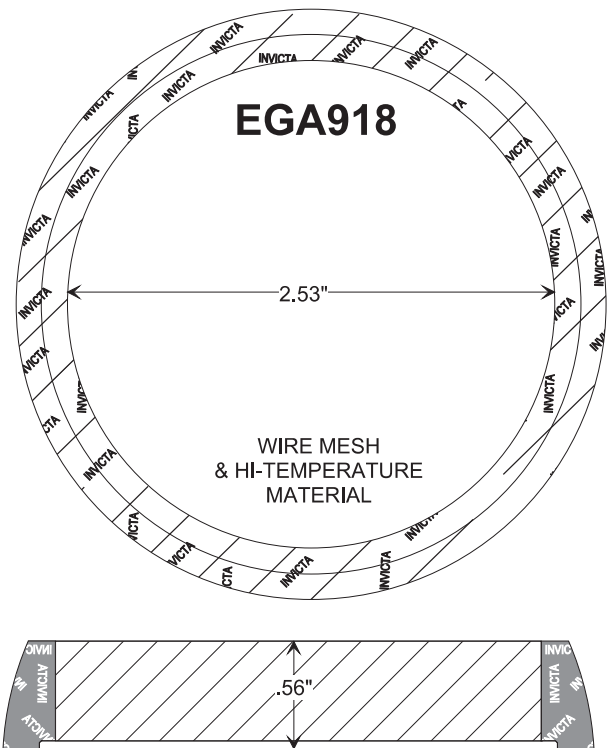
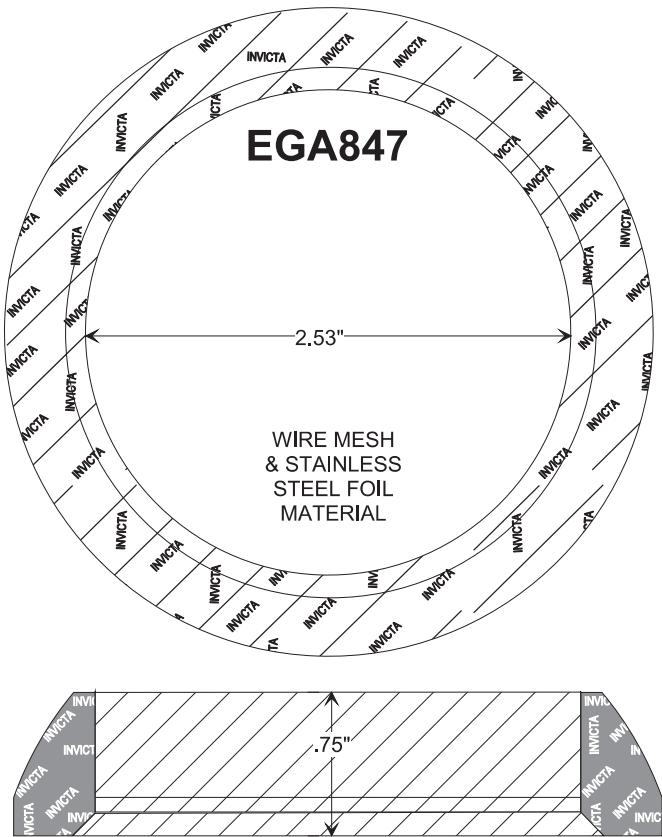


CONVERTER - MUFFLER - EXHAUST PIPE GASKETS

DESIGN STYLE 7

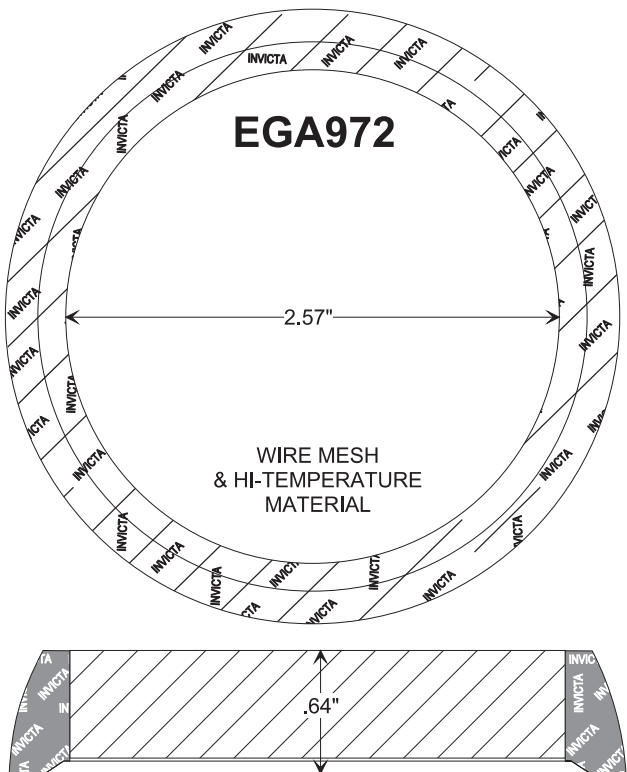
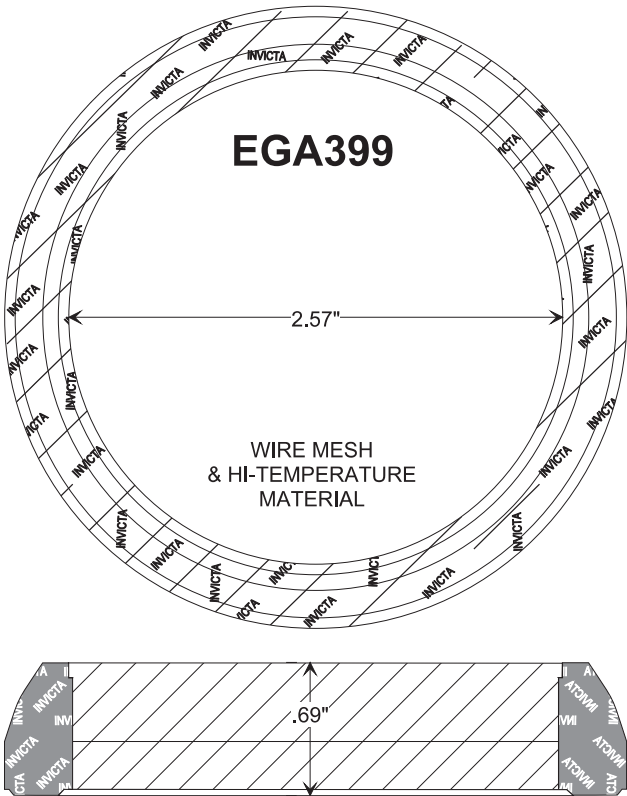


DESIGN STYLE 7

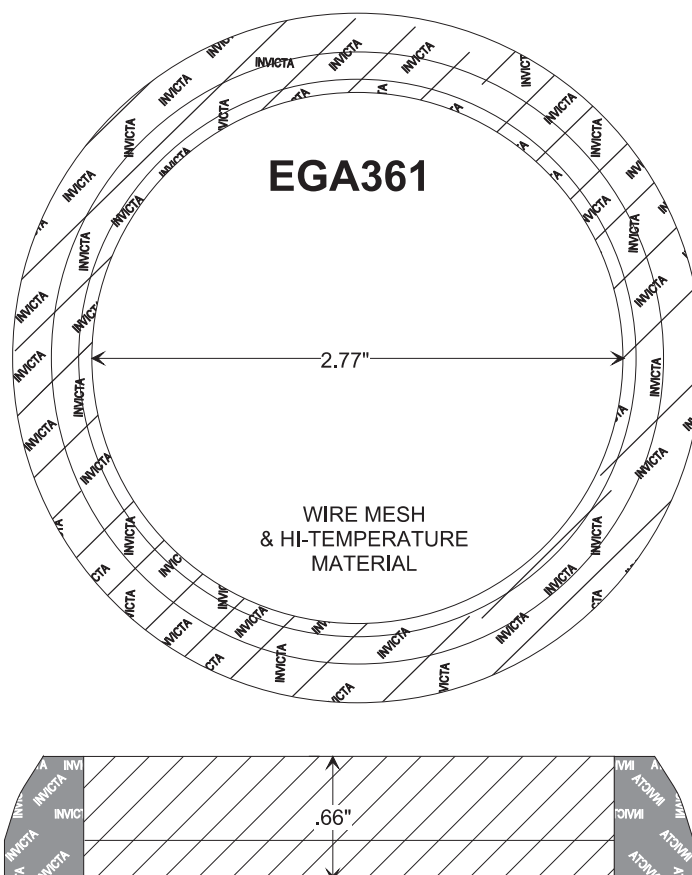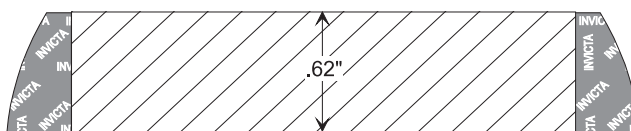



CONVERTER - MUFFLER - EXHAUST PIPE GASKETS

DESIGN STYLE 7

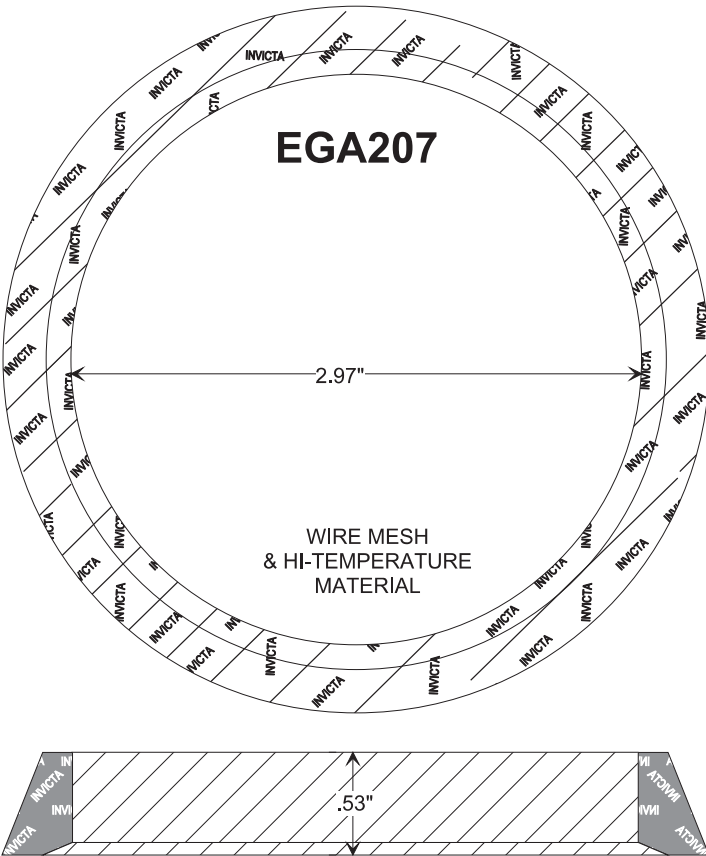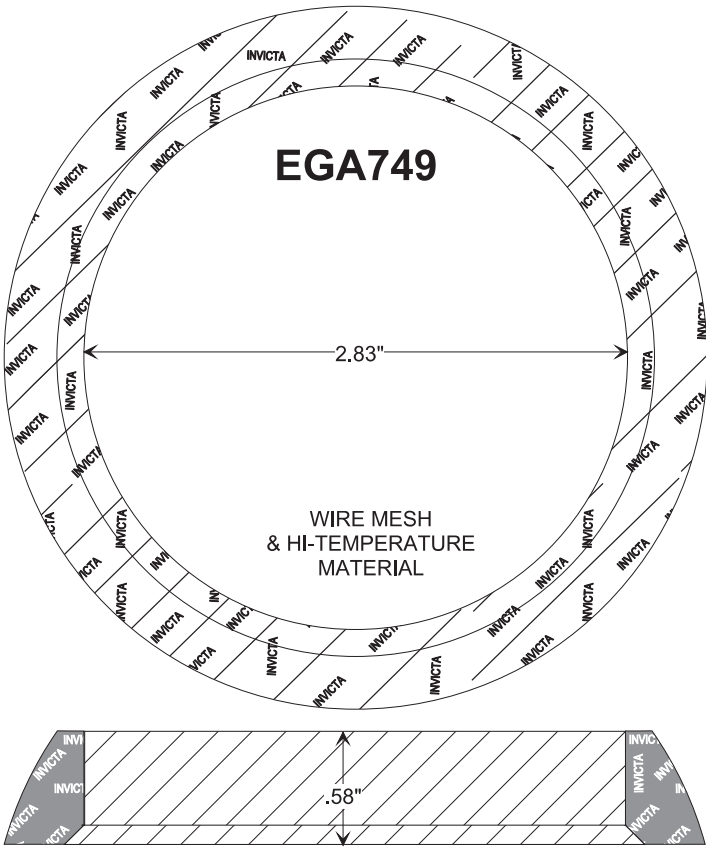





CONVERTER - MUFFLER - EXHAUST PIPE GASKETS

DESIGN STYLE 7

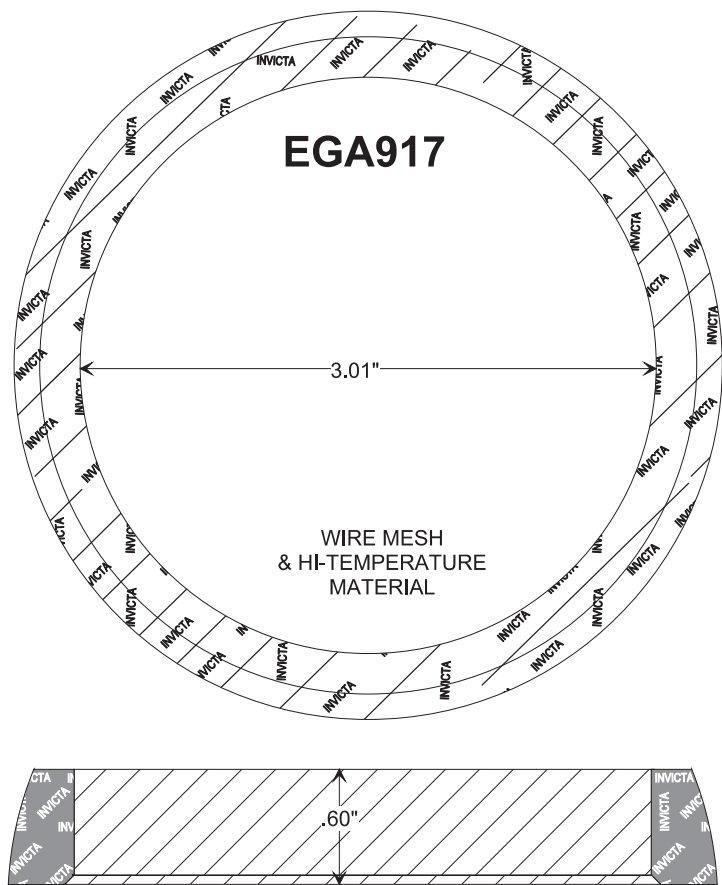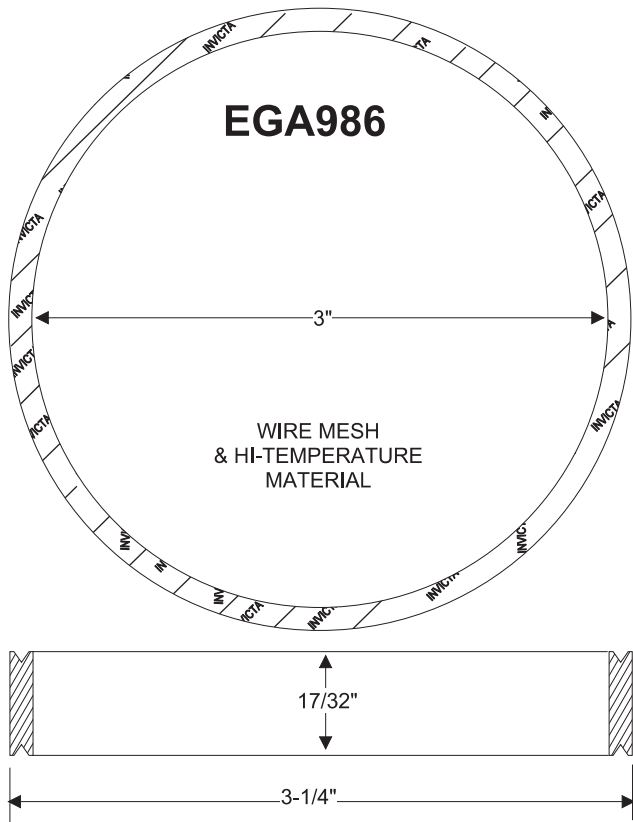





CONVERTER - MUFFLER - EXHAUST PIPE GASKETS

DESIGN STYLE 8

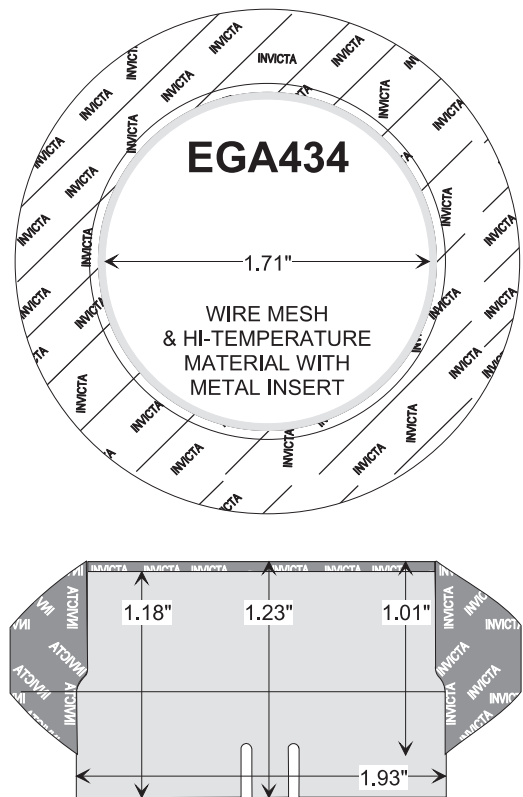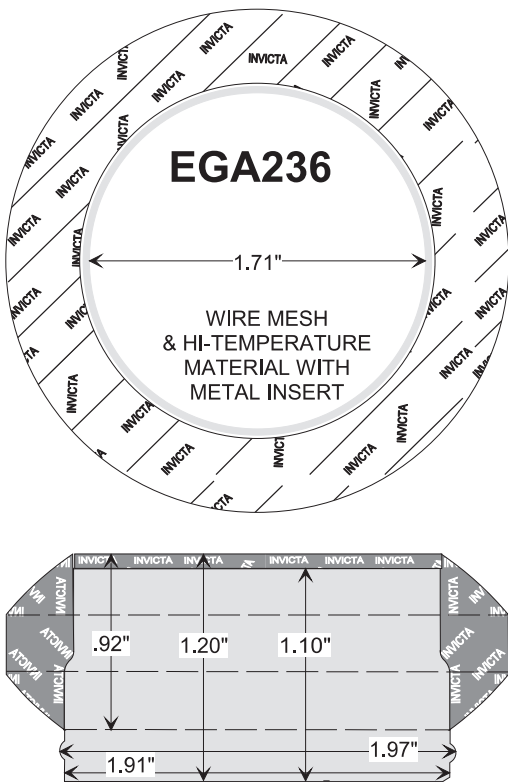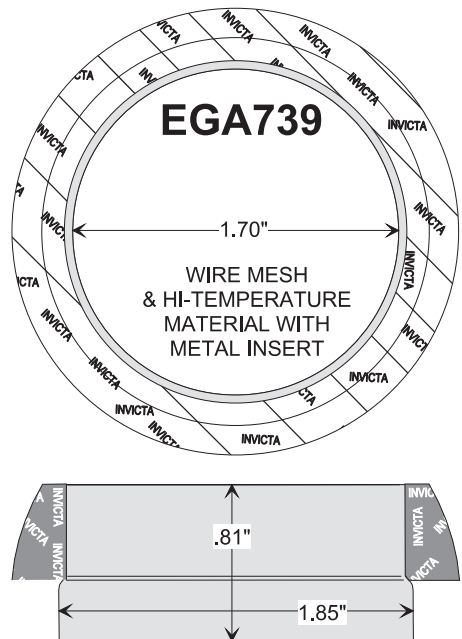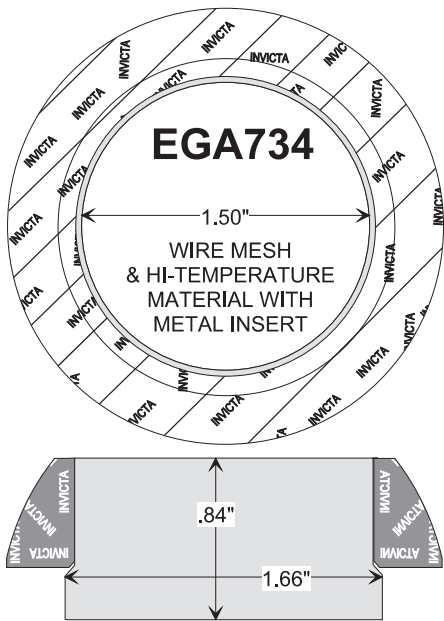





CONVERTER - MUFFLER - EXHAUST PIPE GASKETS

DESIGN STYLE 8

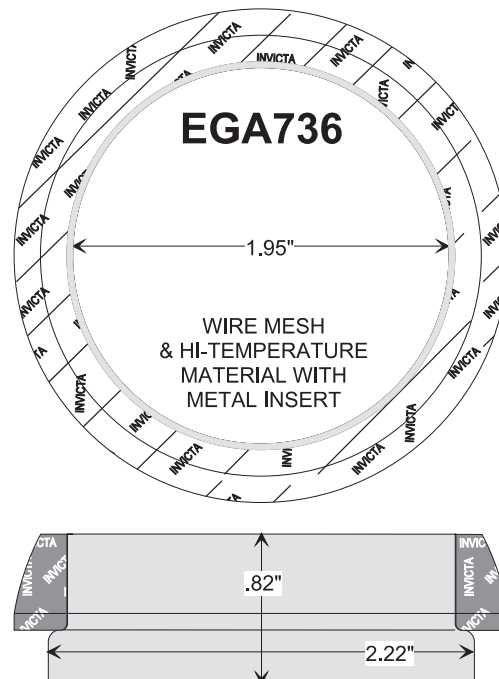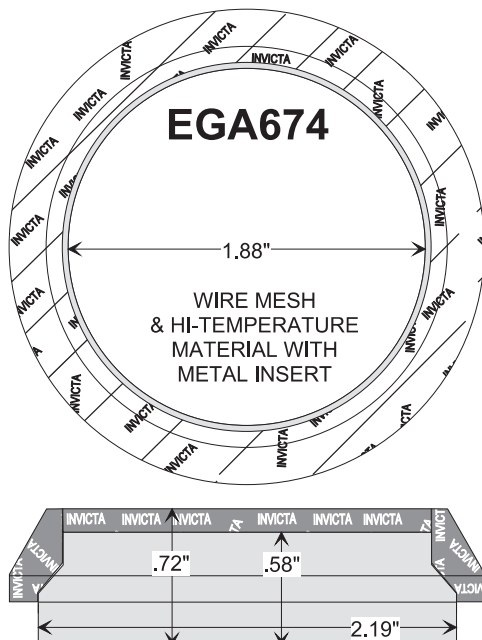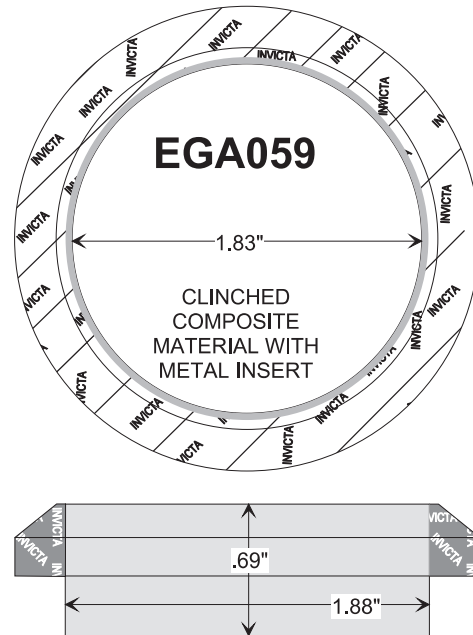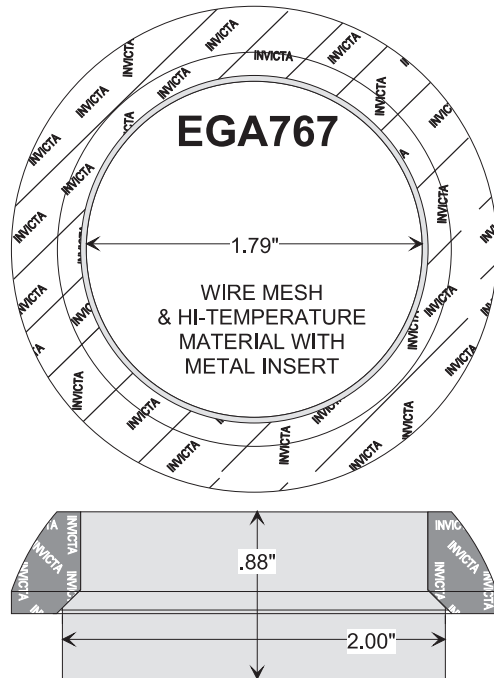









CONVERTER - MUFFLER - EXHAUST PIPE GASKETS

DESIGN STYLE 8

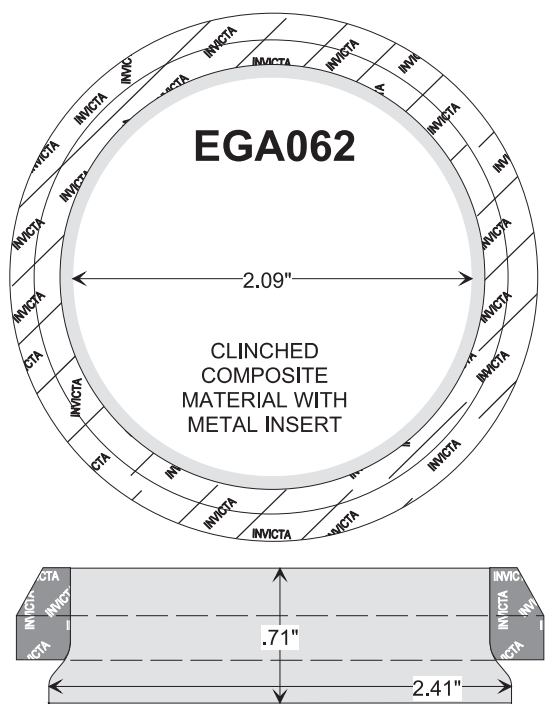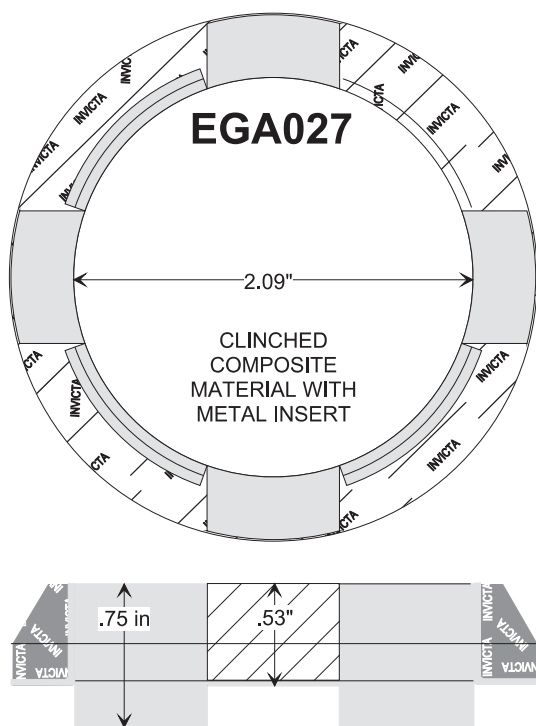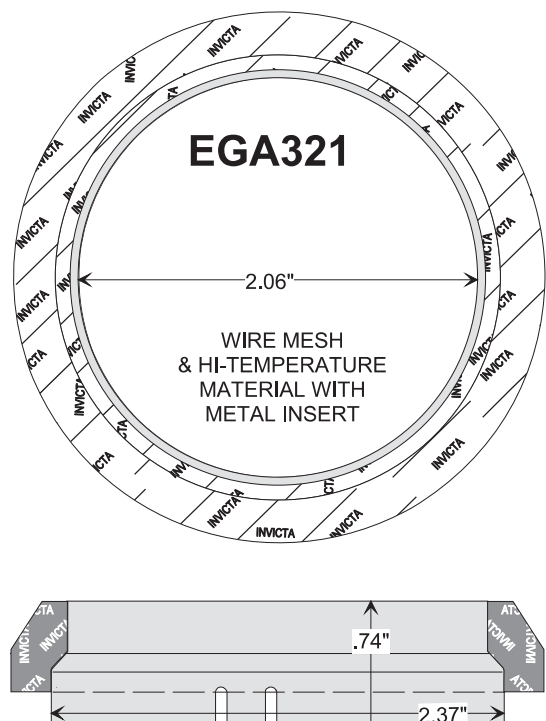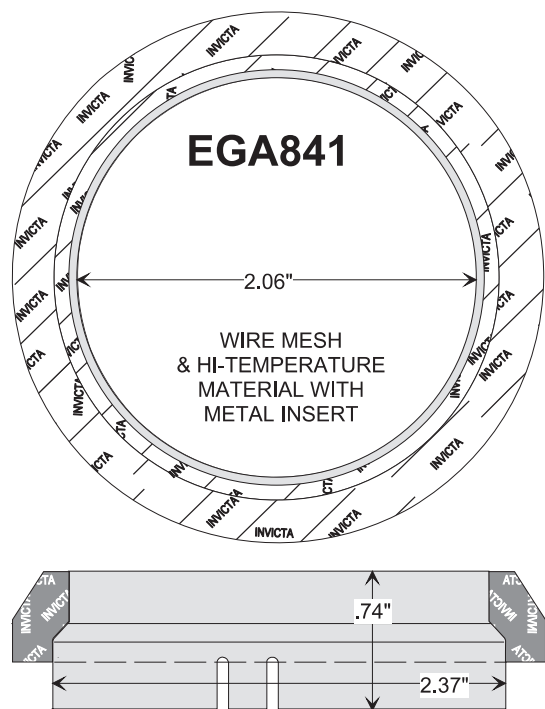









CONVERTER - MUFFLER - EXHAUST PIPE GASKETS

DESIGN STYLE 8

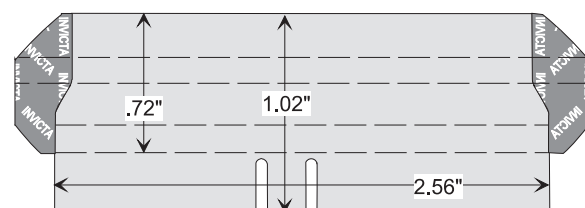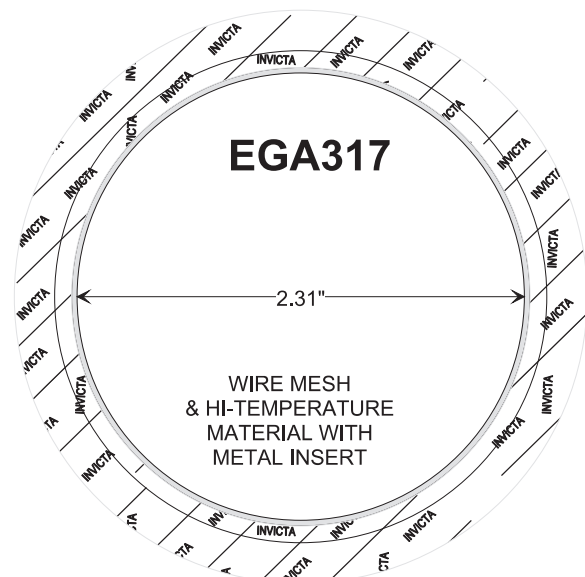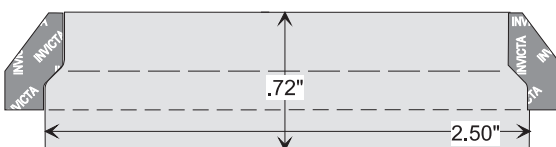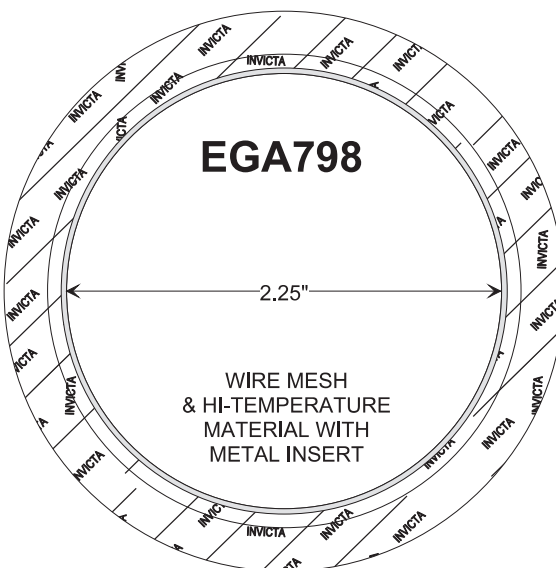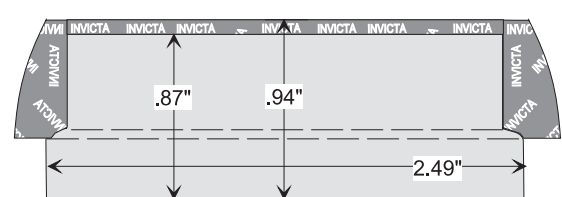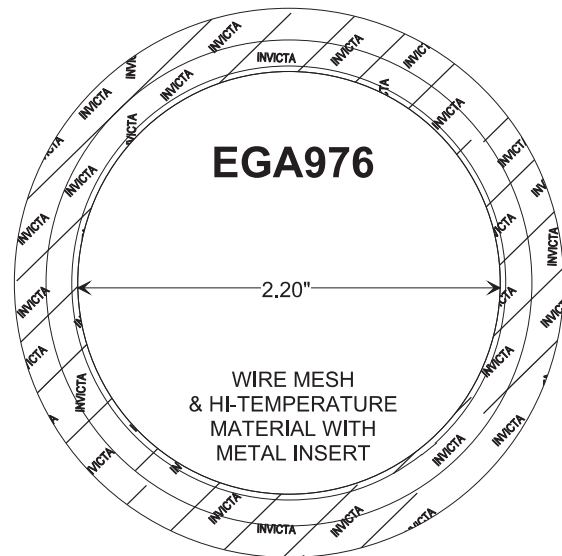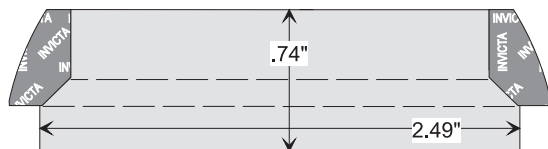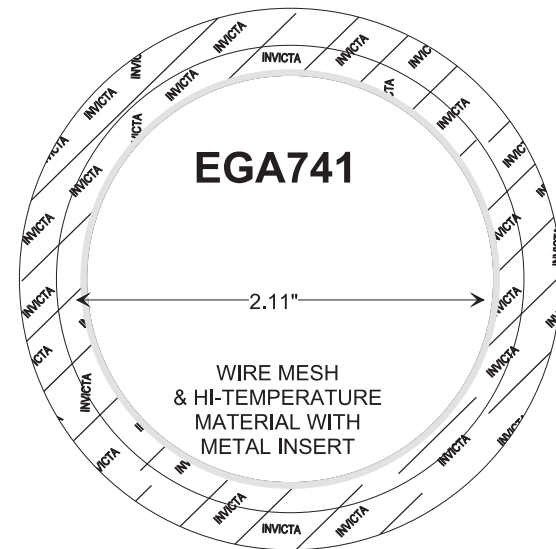







CONVERTER - MUFFLER - EXHAUST PIPE GASKETS

DESIGN STYLE 8

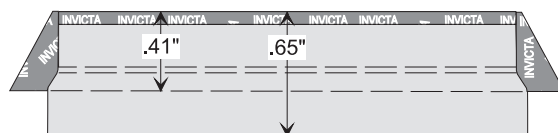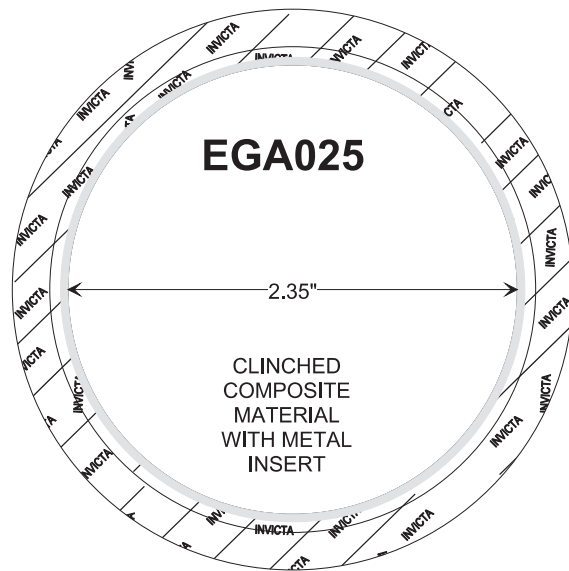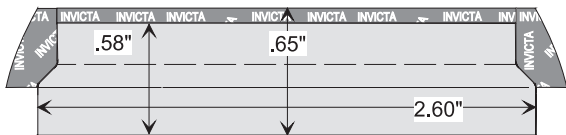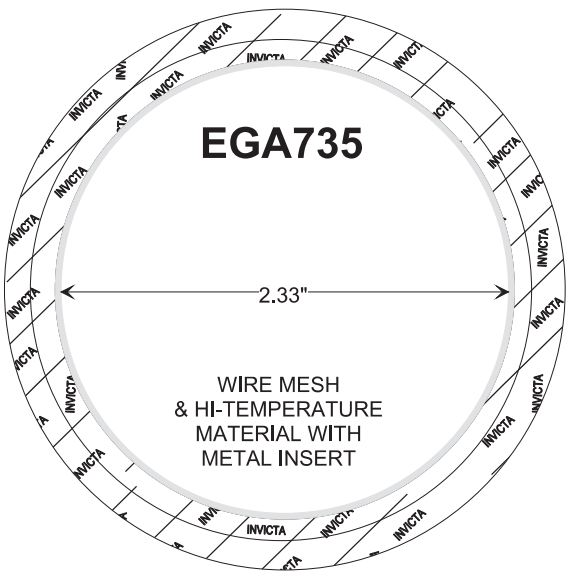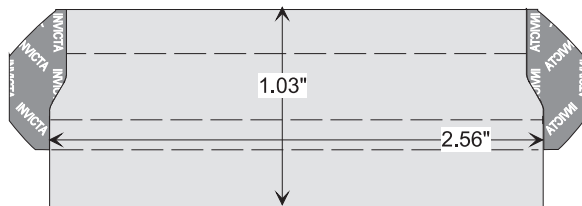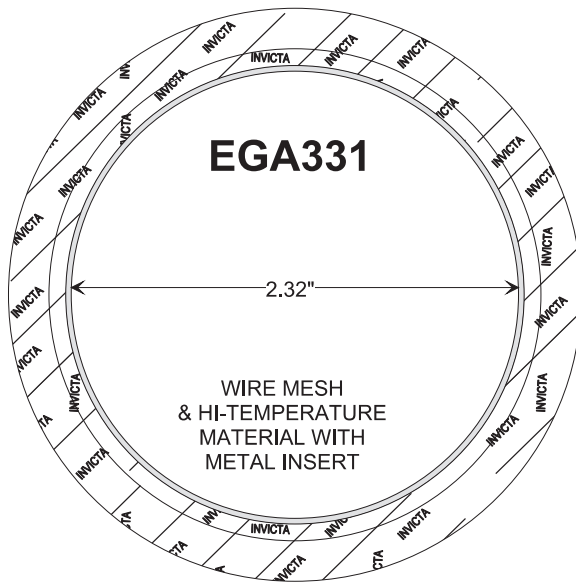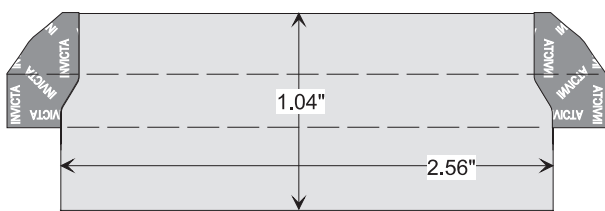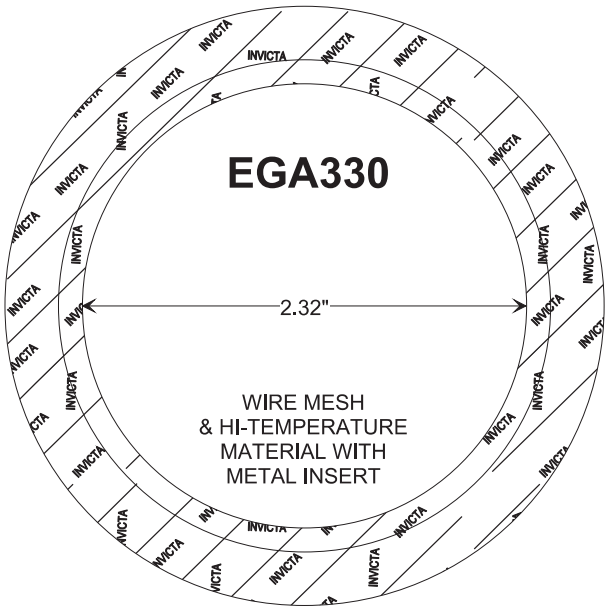







CONVERTER - MUFFLER - EXHAUST PIPE GASKETS

DESIGN STYLE 8

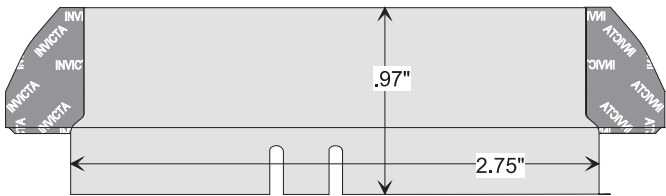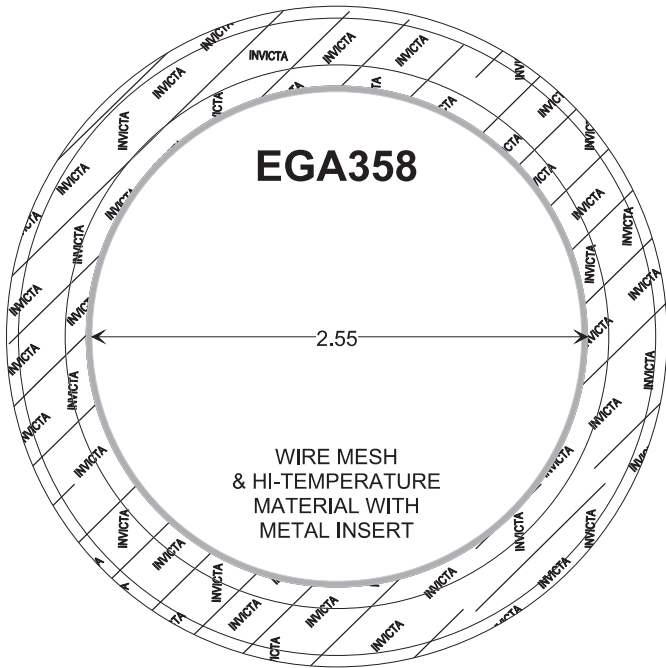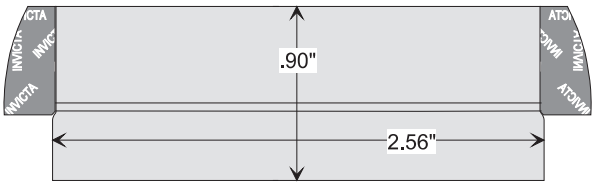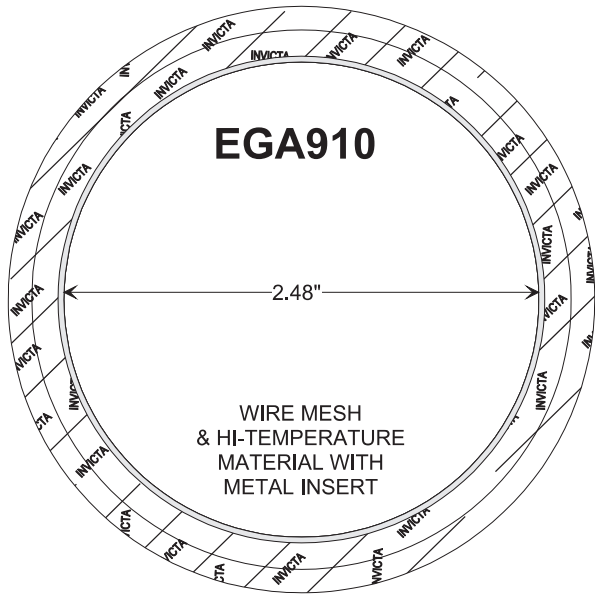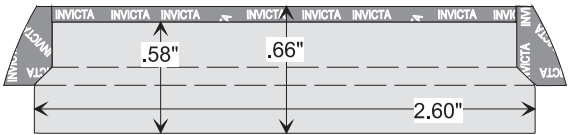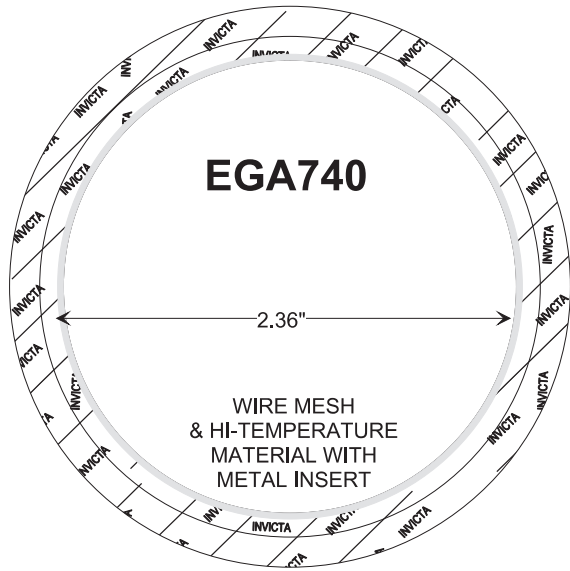







CONVERTER - MUFFLER - EXHAUST PIPE GASKETS

DESIGN STYLE 9

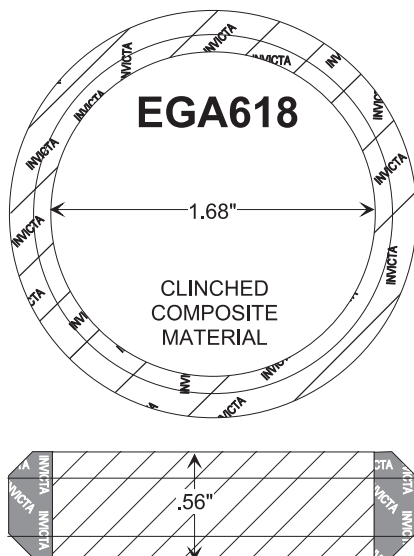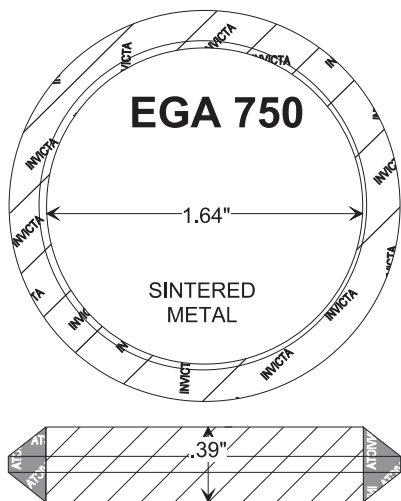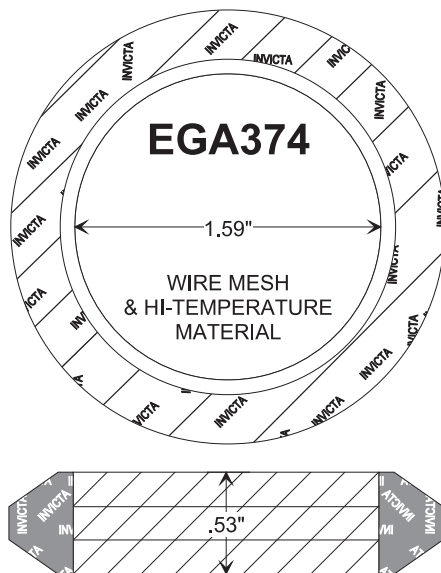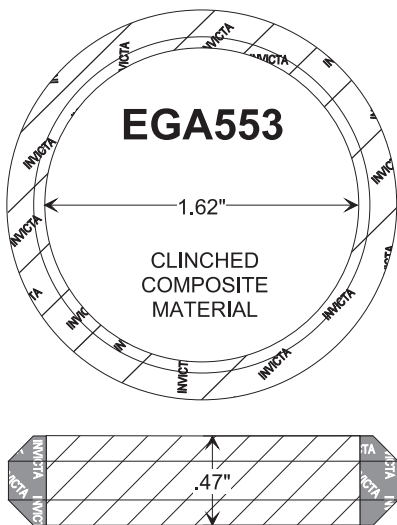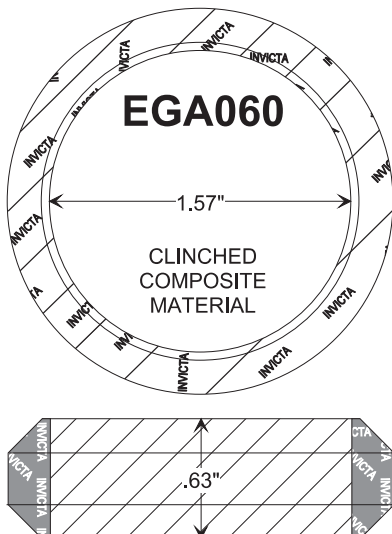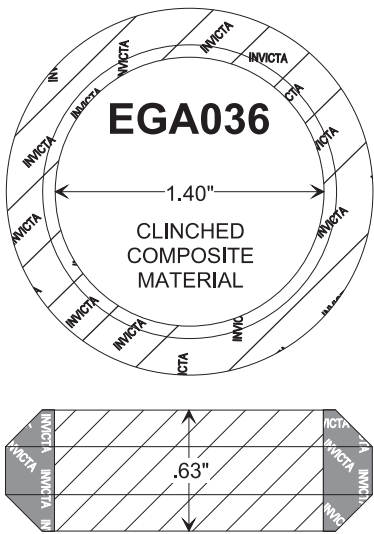





CONVERTER - MUFFLER - EXHAUST PIPE GASKETS

DESIGN STYLE 9

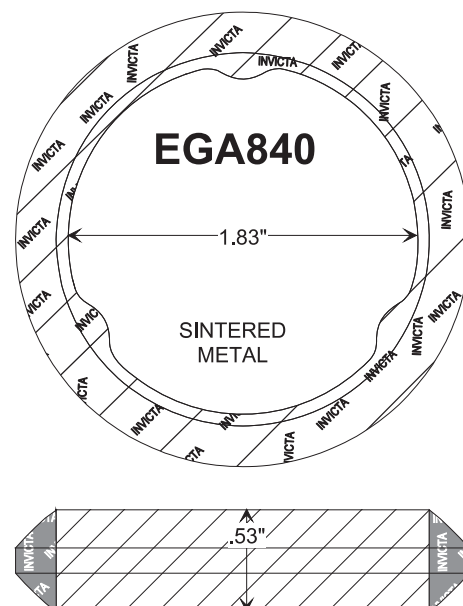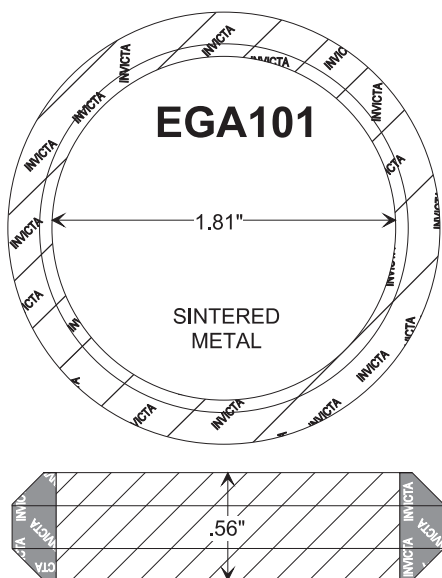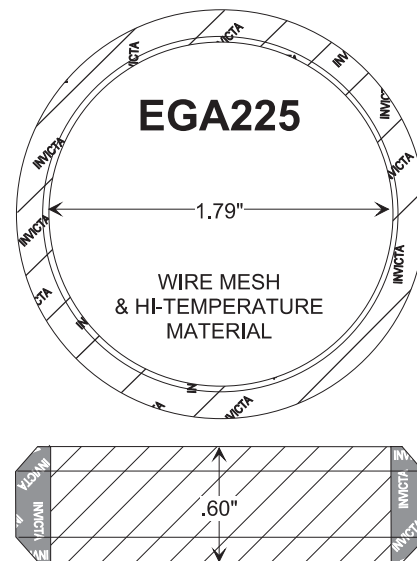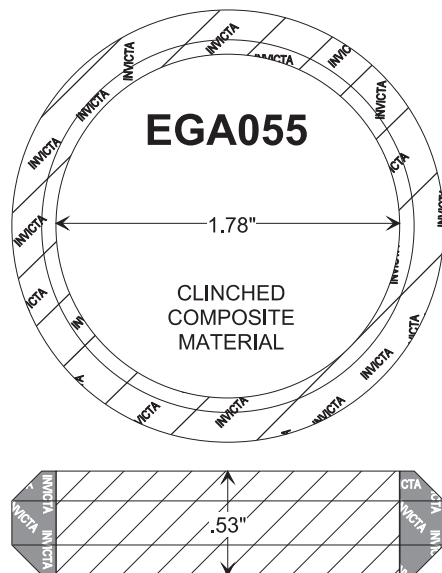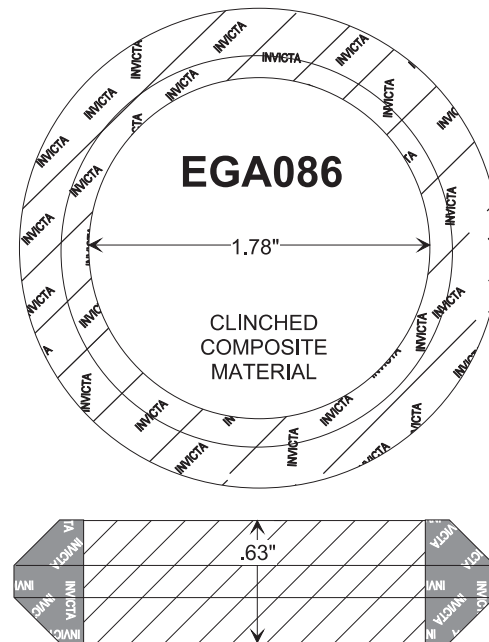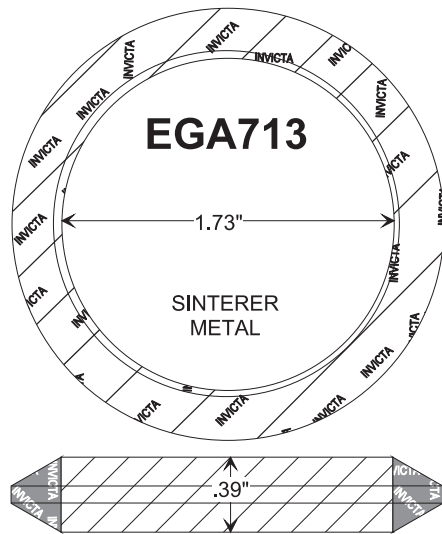





CONVERTER - MUFFLER - EXHAUST PIPE GASKETS

DESIGN STYLE 9

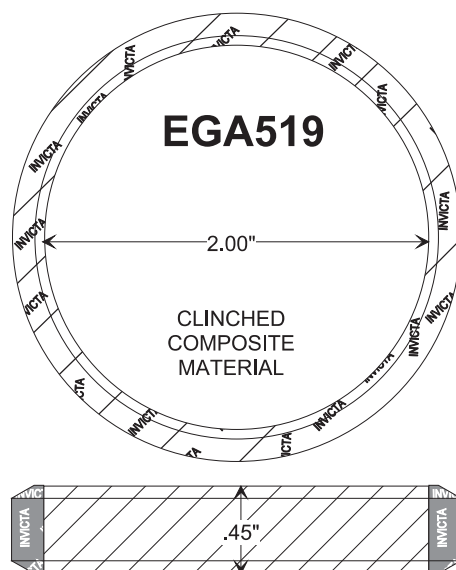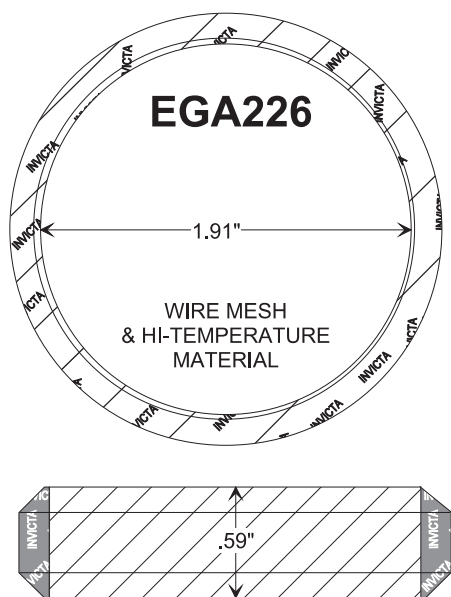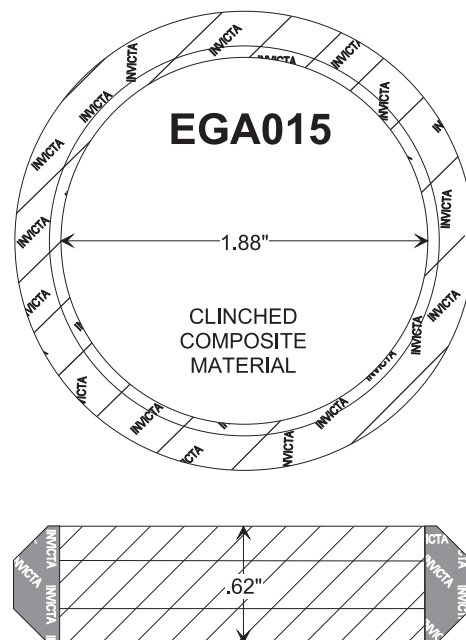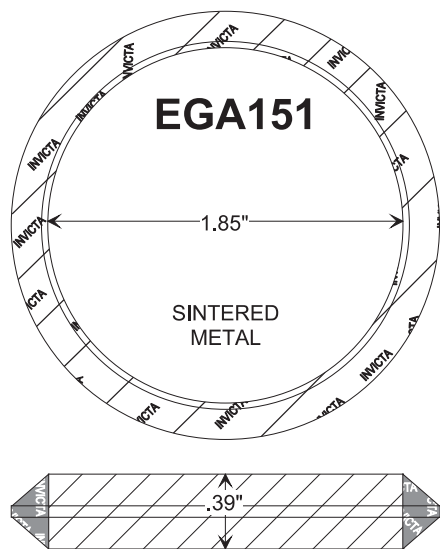









CONVERTER - MUFFLER - EXHAUST PIPE GASKETS

DESIGN STYLE 9

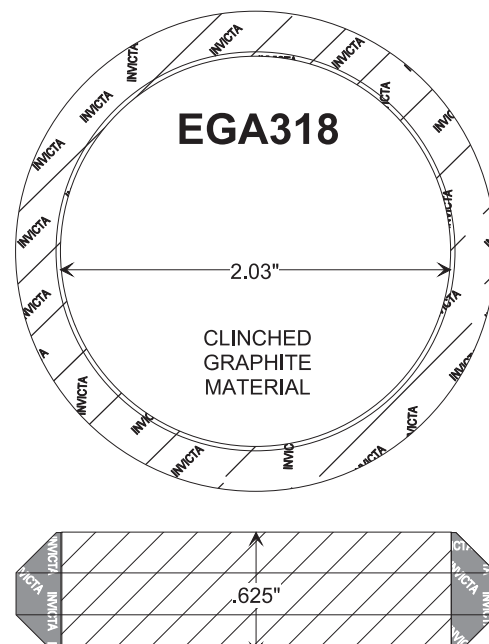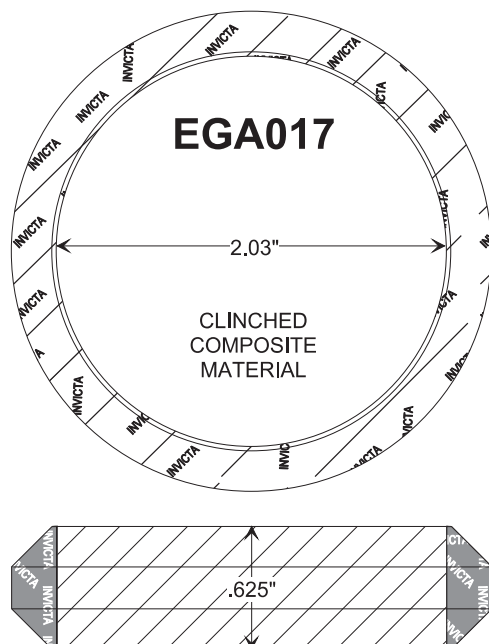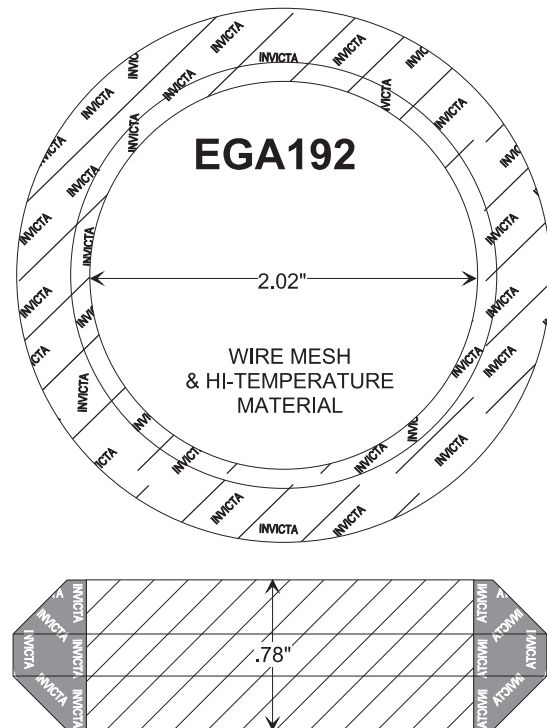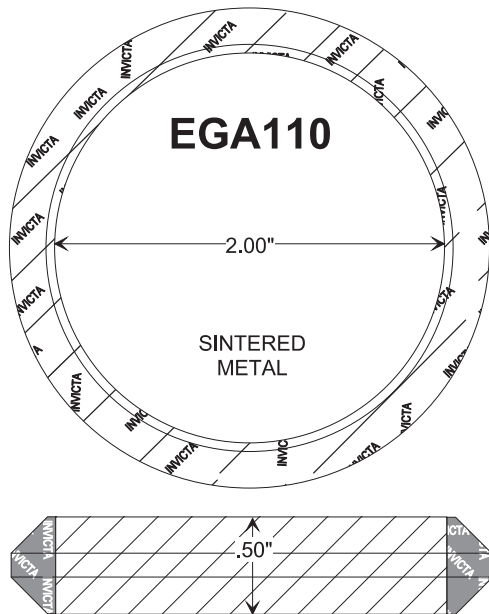









CONVERTER - MUFFLER - EXHAUST PIPE GASKETS

DESIGN STYLE 9

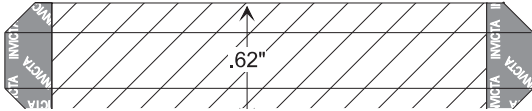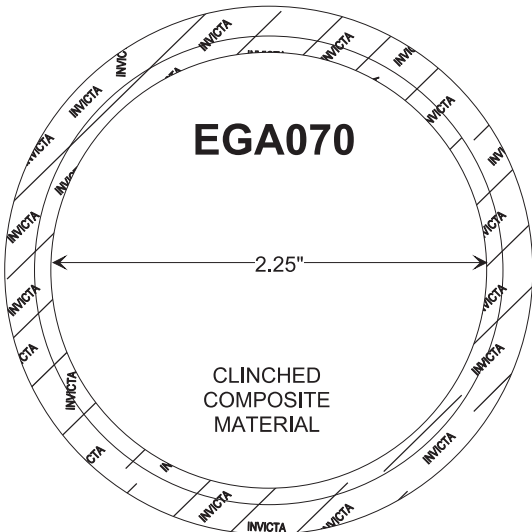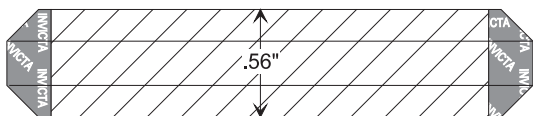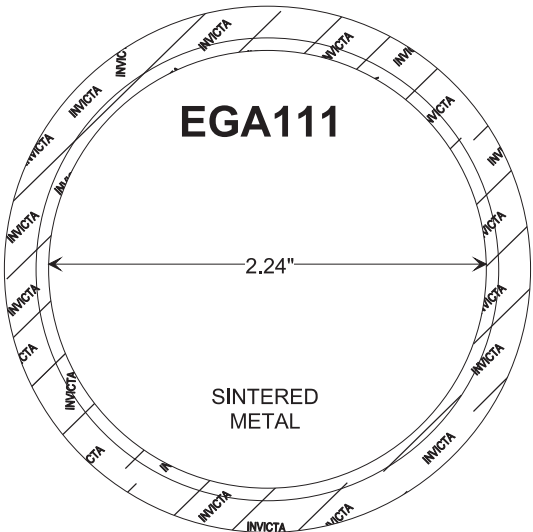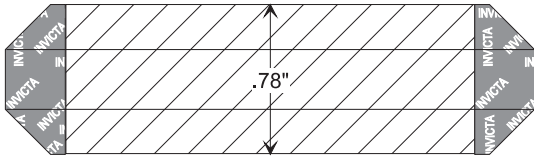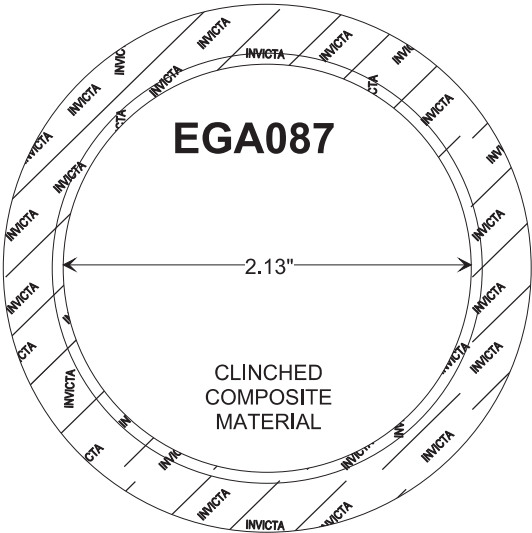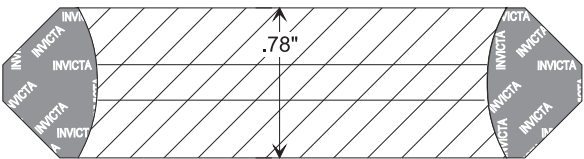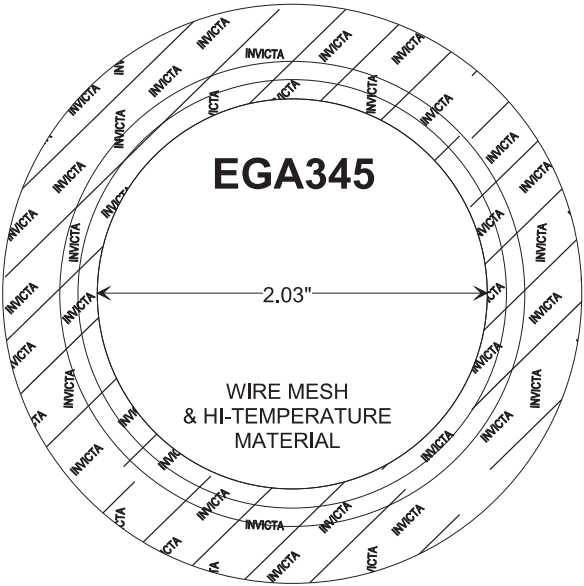


CONVERTER - MUFFLER - EXHAUST PIPE GASKETS

DESIGN STYLE 9

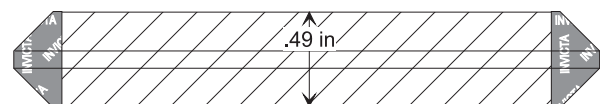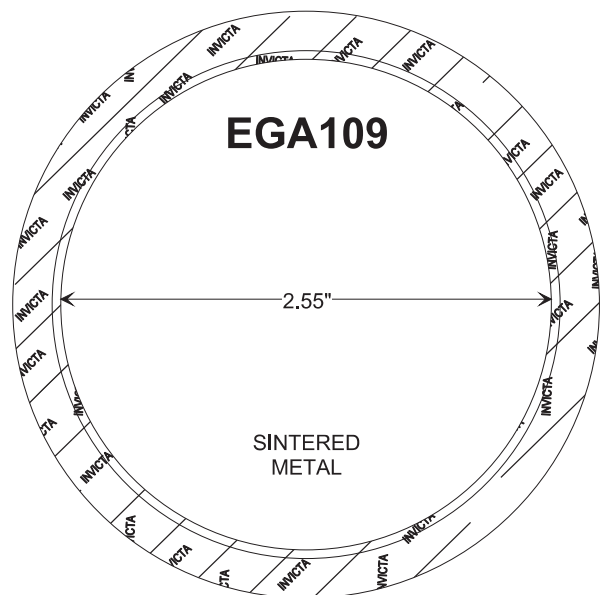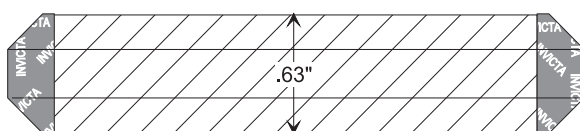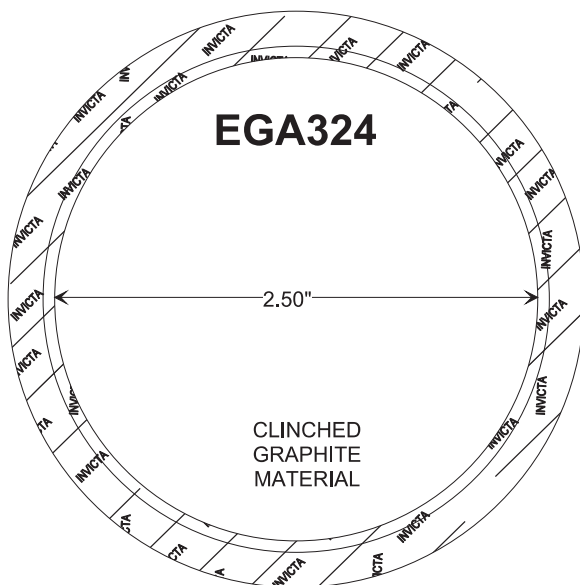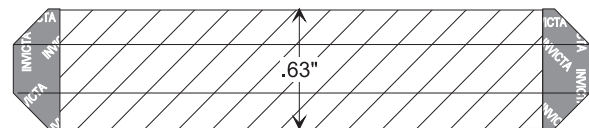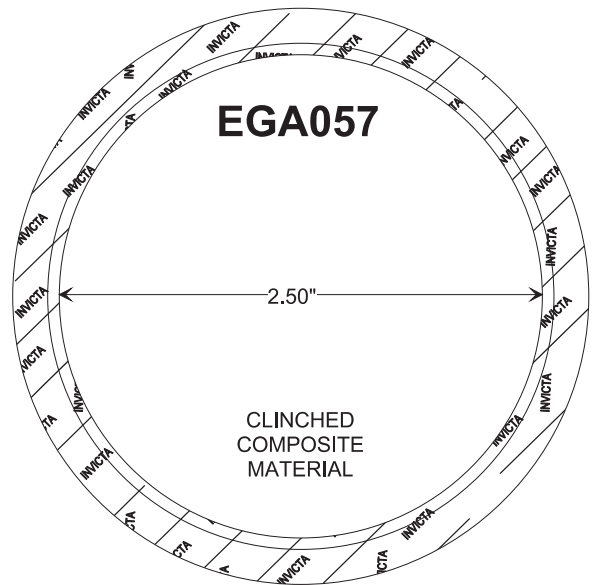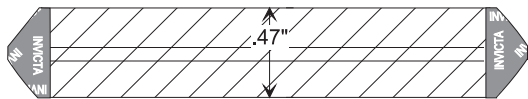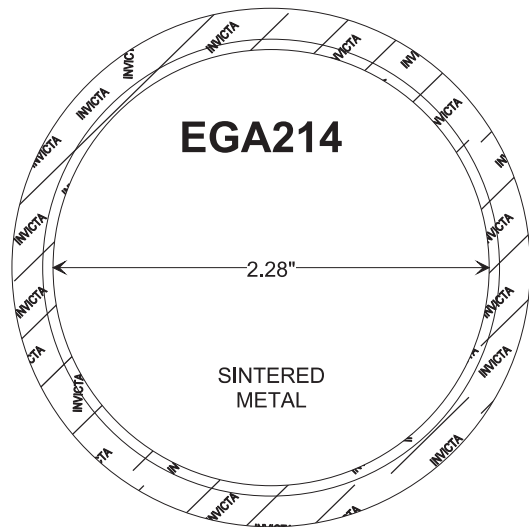




CONVERTER - MUFFLER - EXHAUST PIPE GASKETS

DESIGN STYLE 9

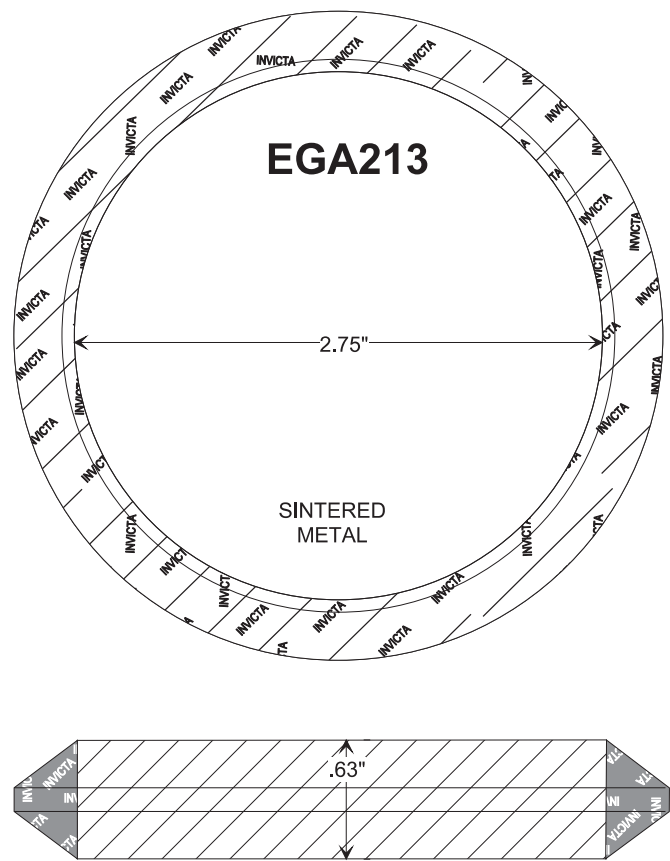




CONVERTER - MUFFLER - EXHAUST PIPE GASKETS

DESIGN STYLE 10

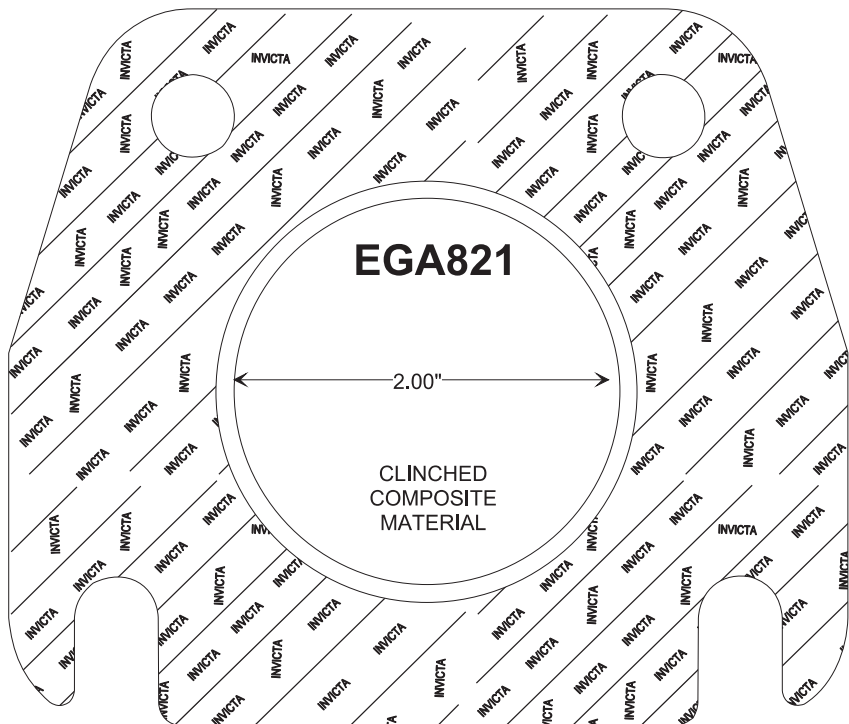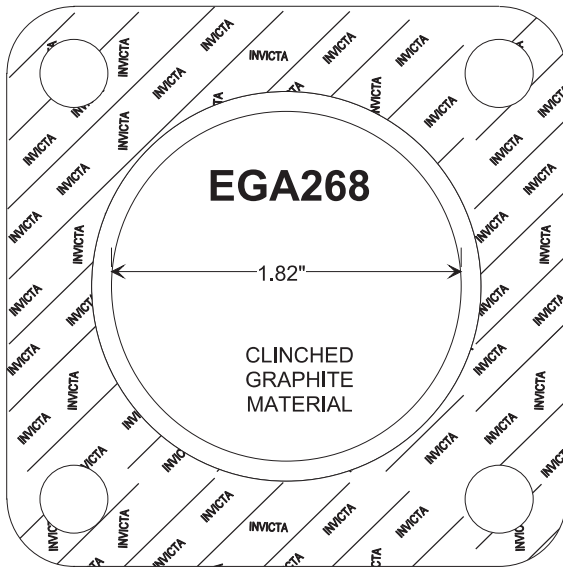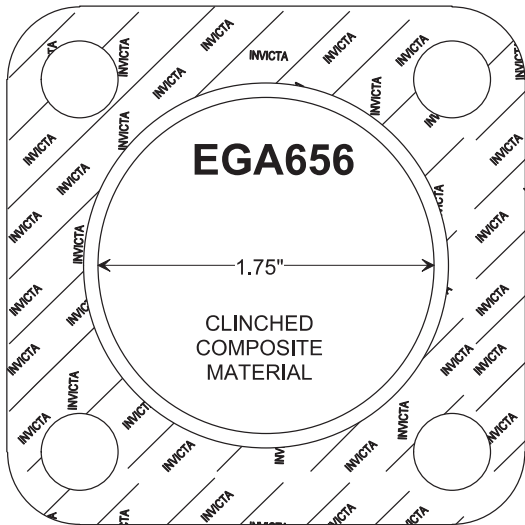




CONVERTER - MUFFLER - EXHAUST PIPE GASKETS

DESIGN STYLE 10

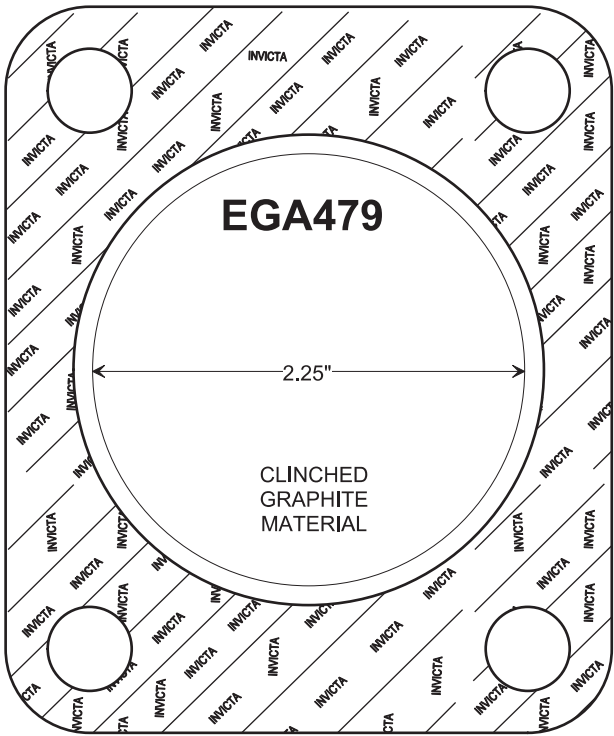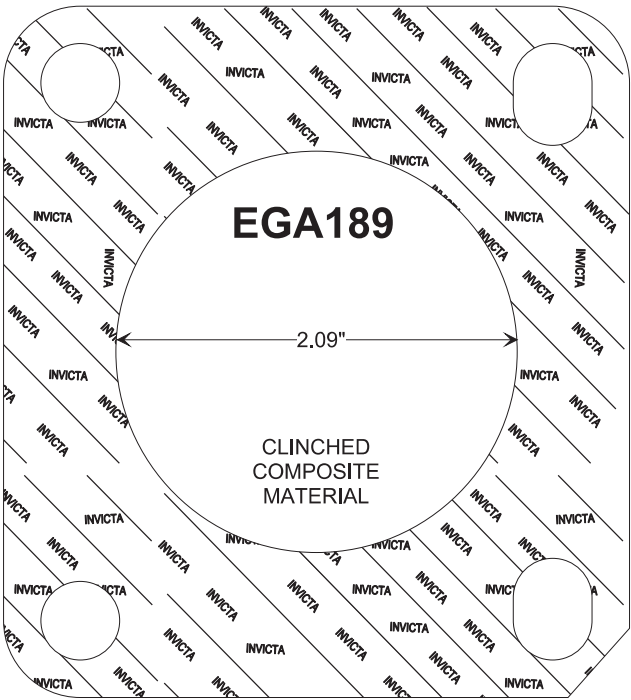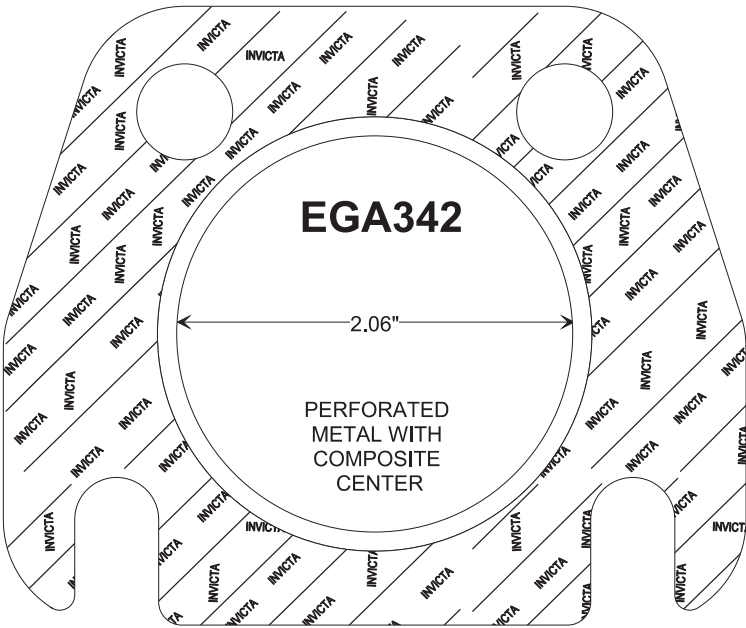



CONVERTER - MUFFLER - EXHAUST PIPE GASKETS

DESIGN STYLE 10

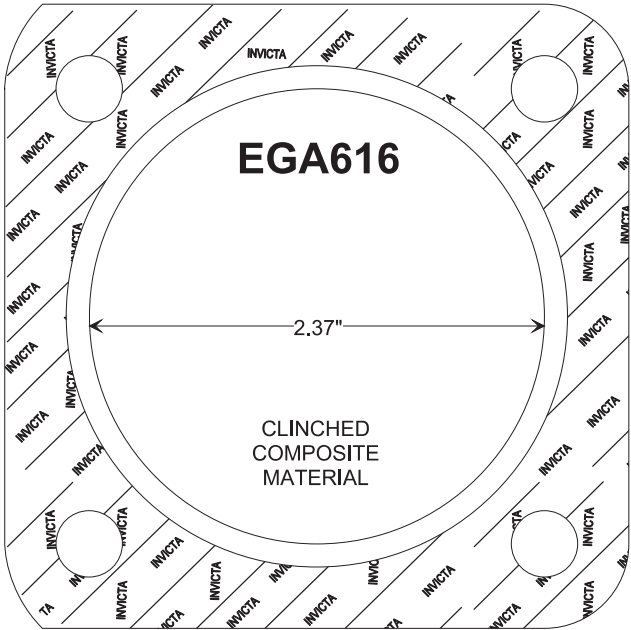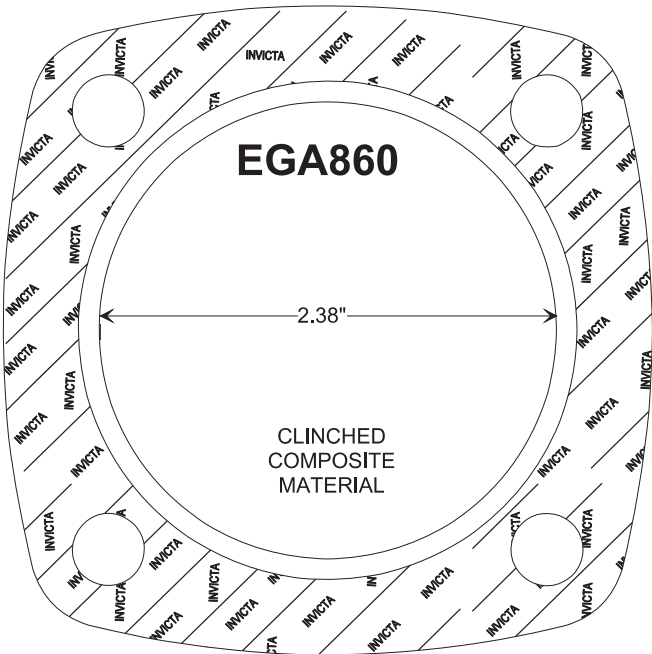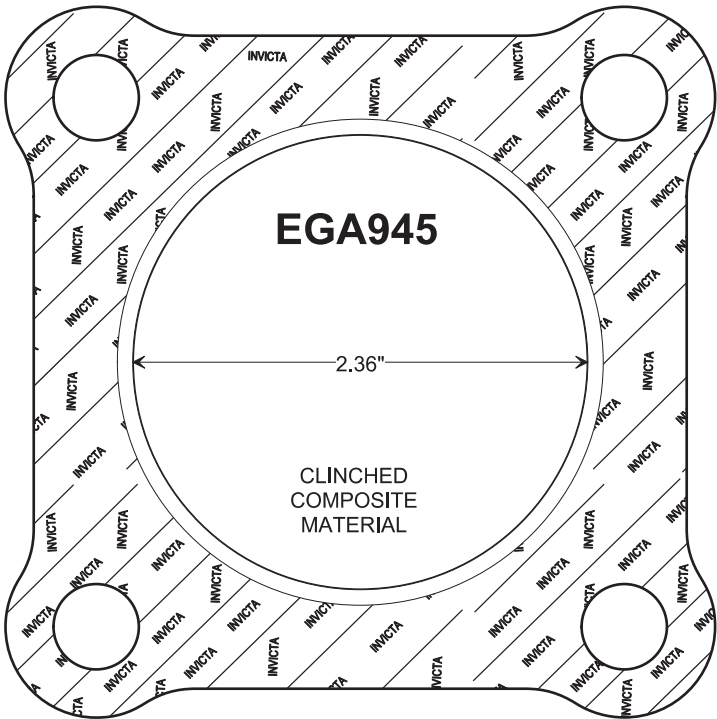



CONVERTER - MUFFLER - EXHAUST PIPE GASKETS

DESIGN STYLE 10

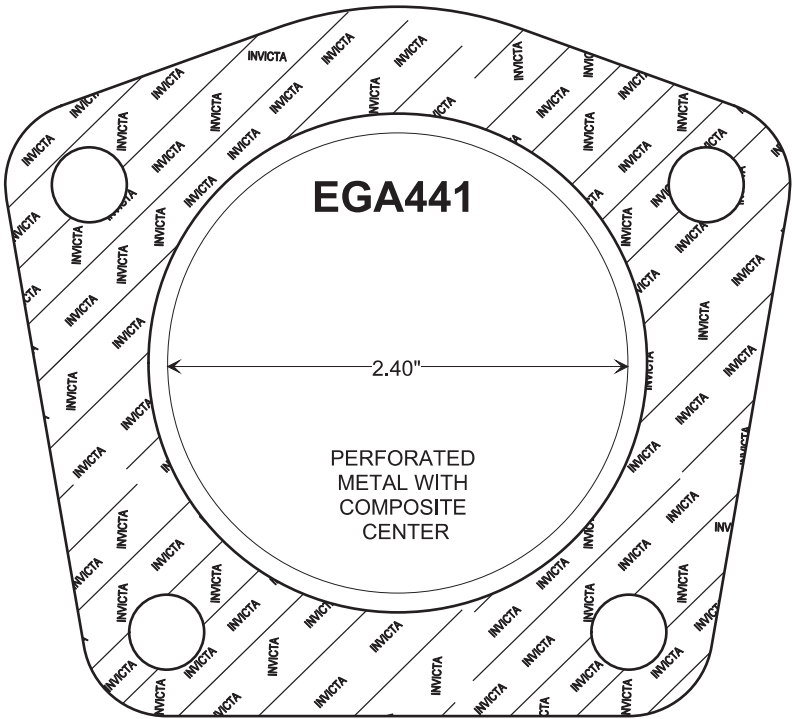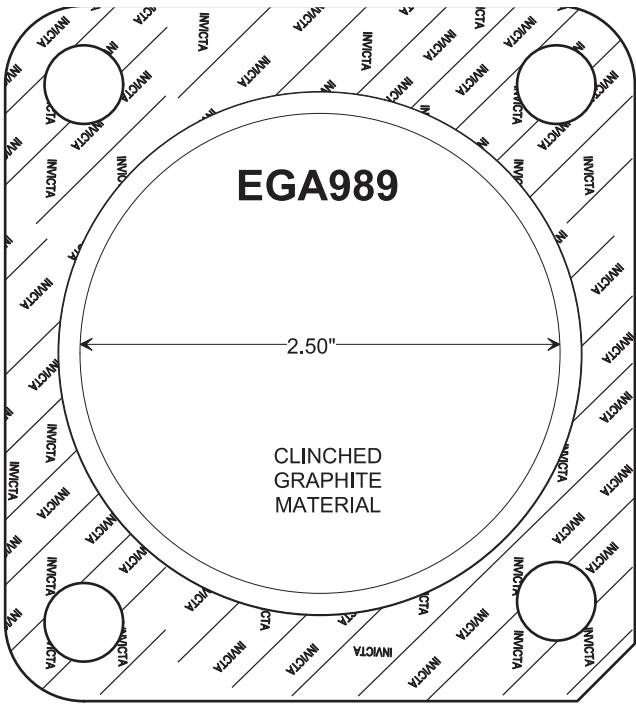



CONVERTER - MUFFLER - EXHAUST PIPE GASKETS

DESIGN STYLE 10

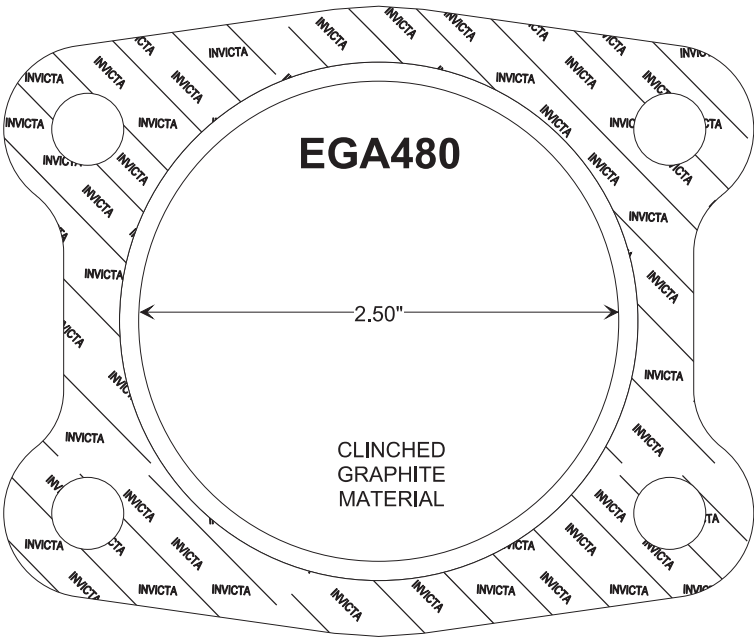
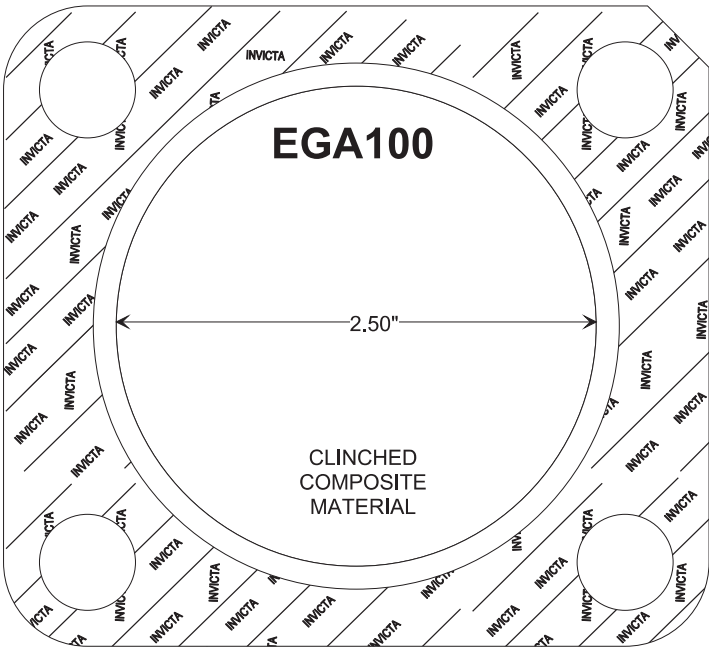


CONVERTER - MUFFLER - EXHAUST PIPE GASKETS

DESIGN STYLE 10

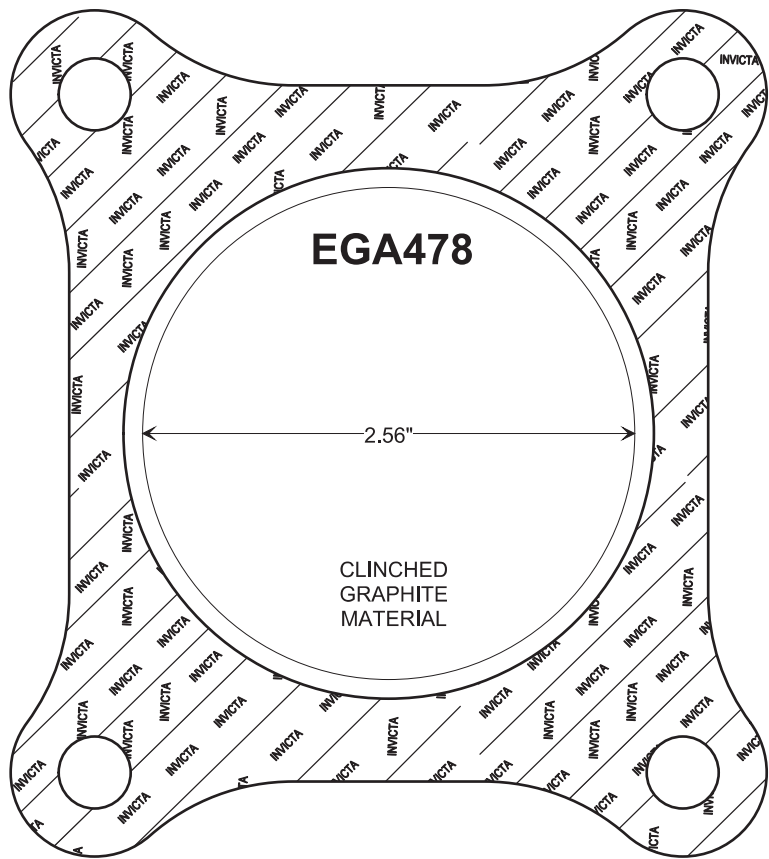
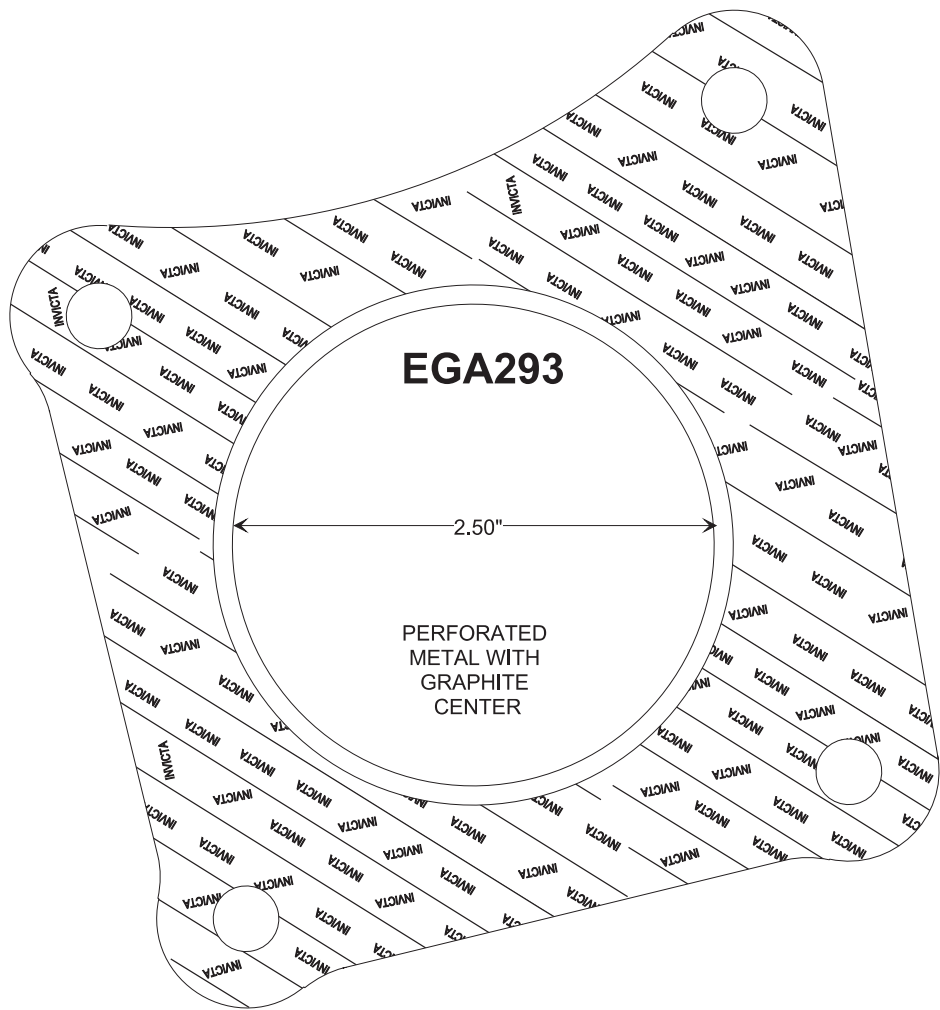


DESIGN STYLE 10

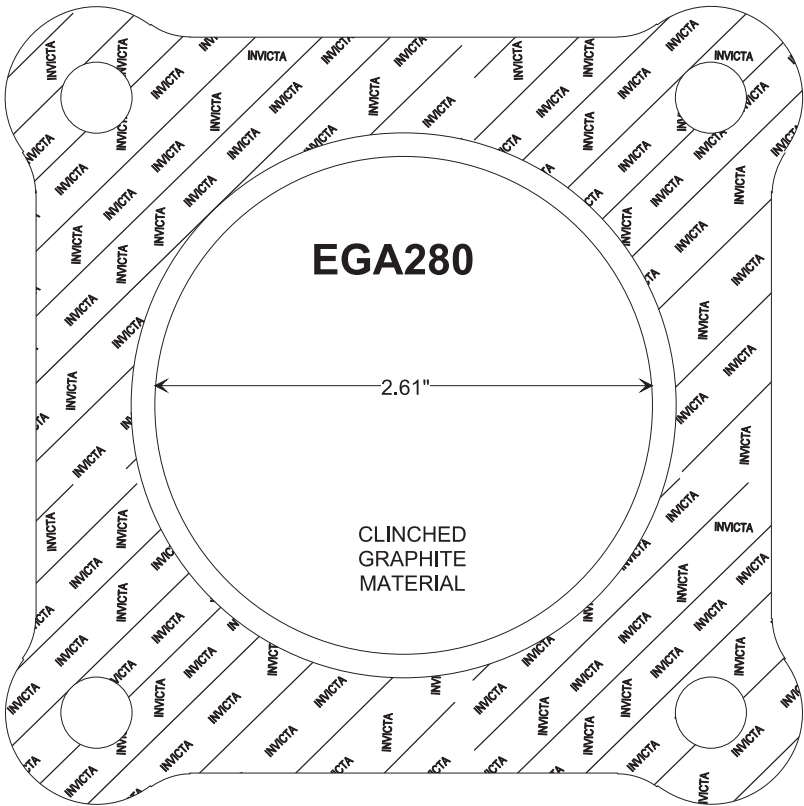
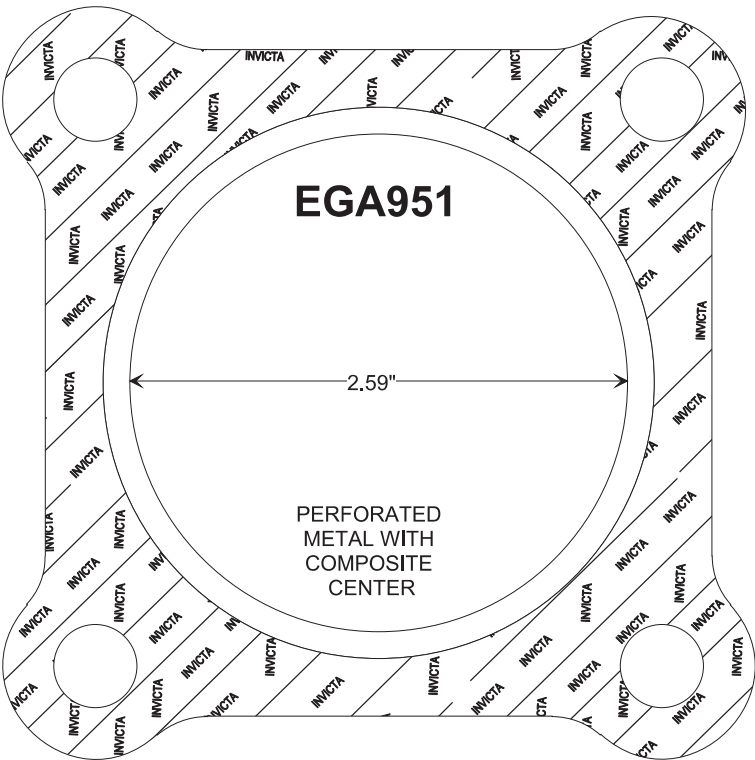


CONVERTER - MUFFLER - EXHAUST PIPE GASKETS

DESIGN STYLE 10

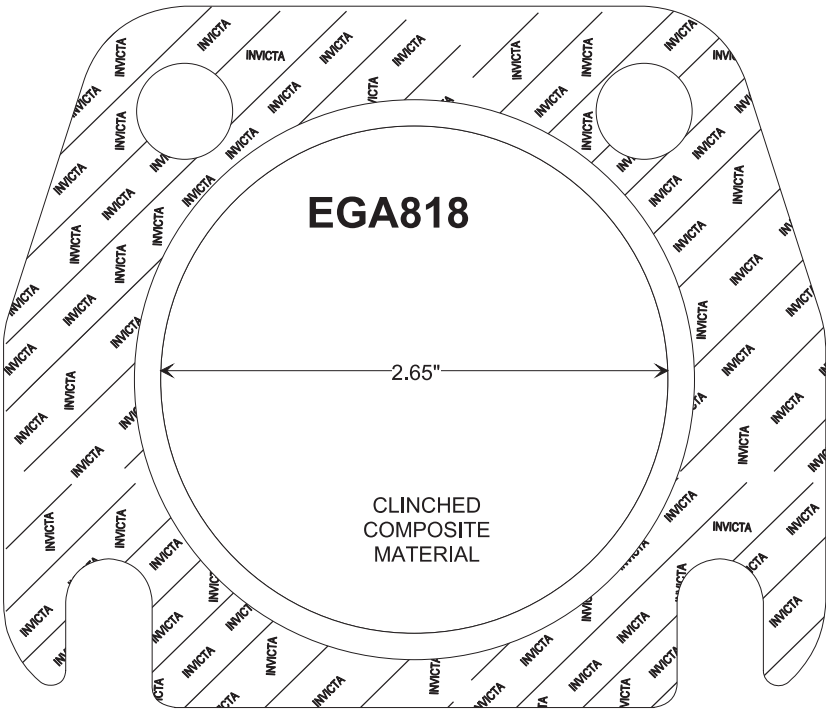
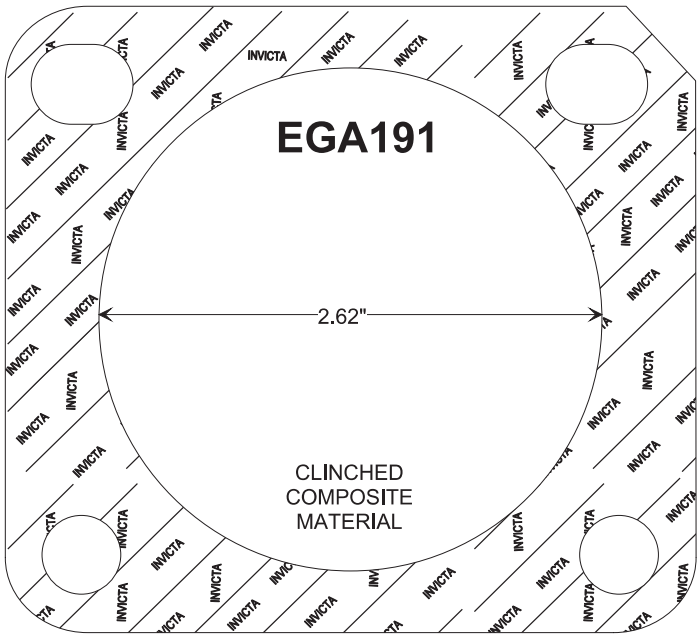


DESIGN STYLE 10

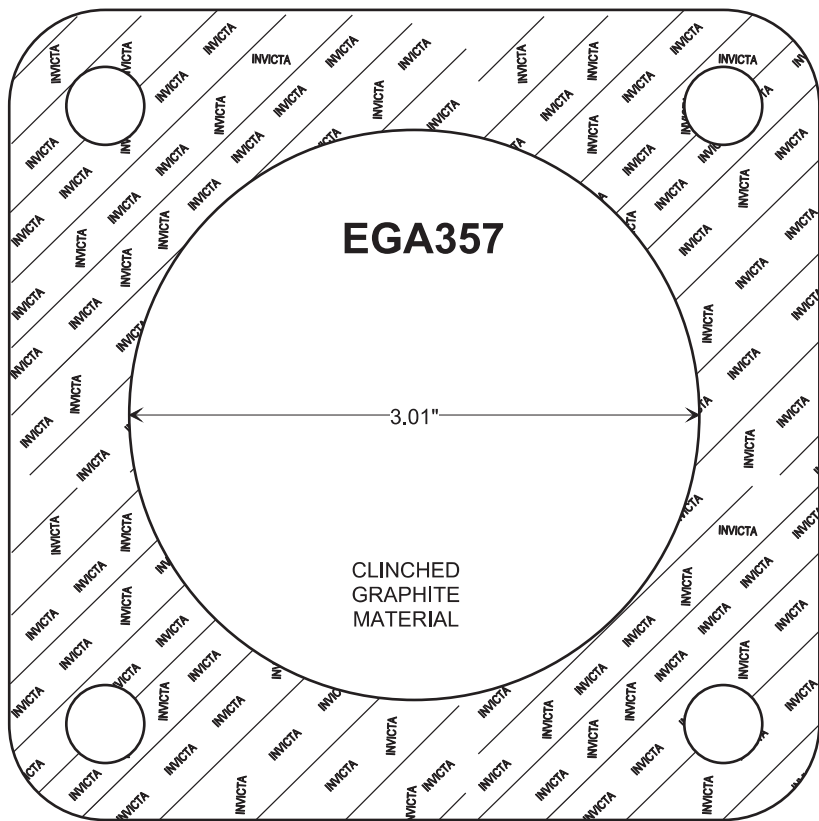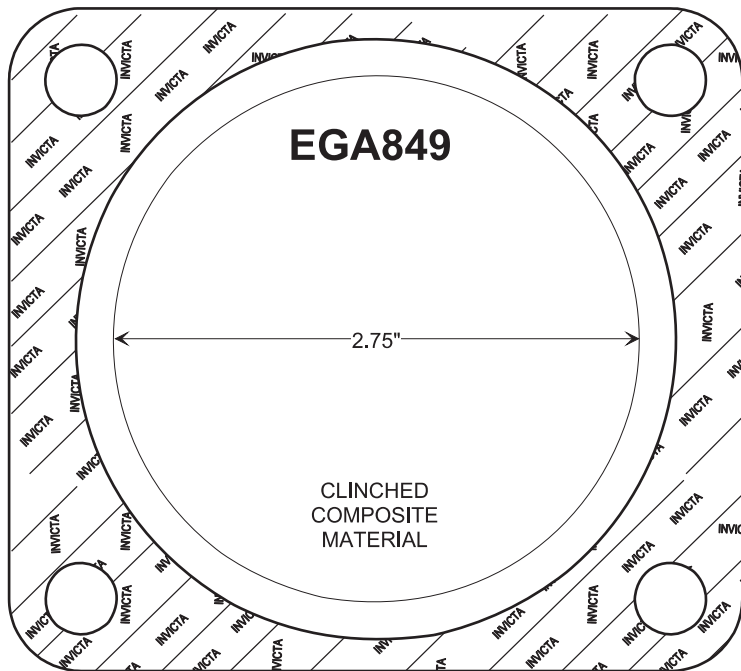





CONVERTER - MUFFLER - EXHAUST PIPE GASKETS

DESIGN STYLE 10

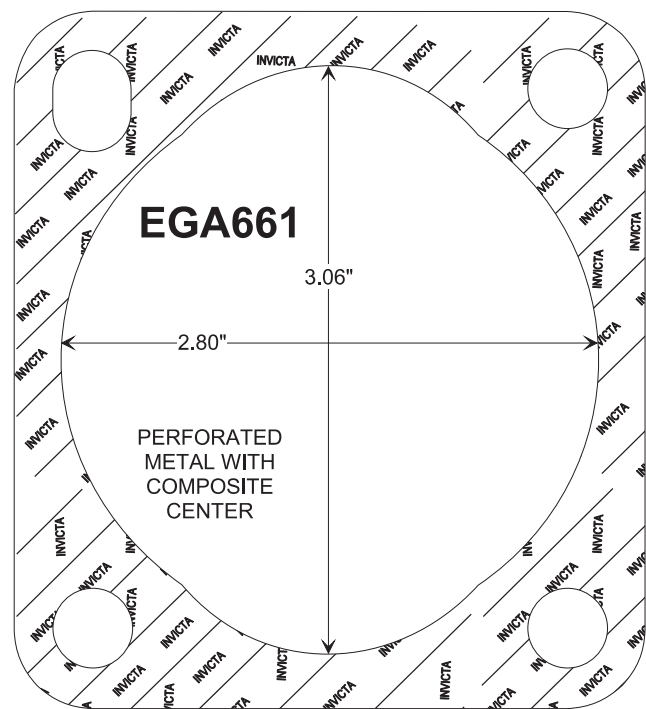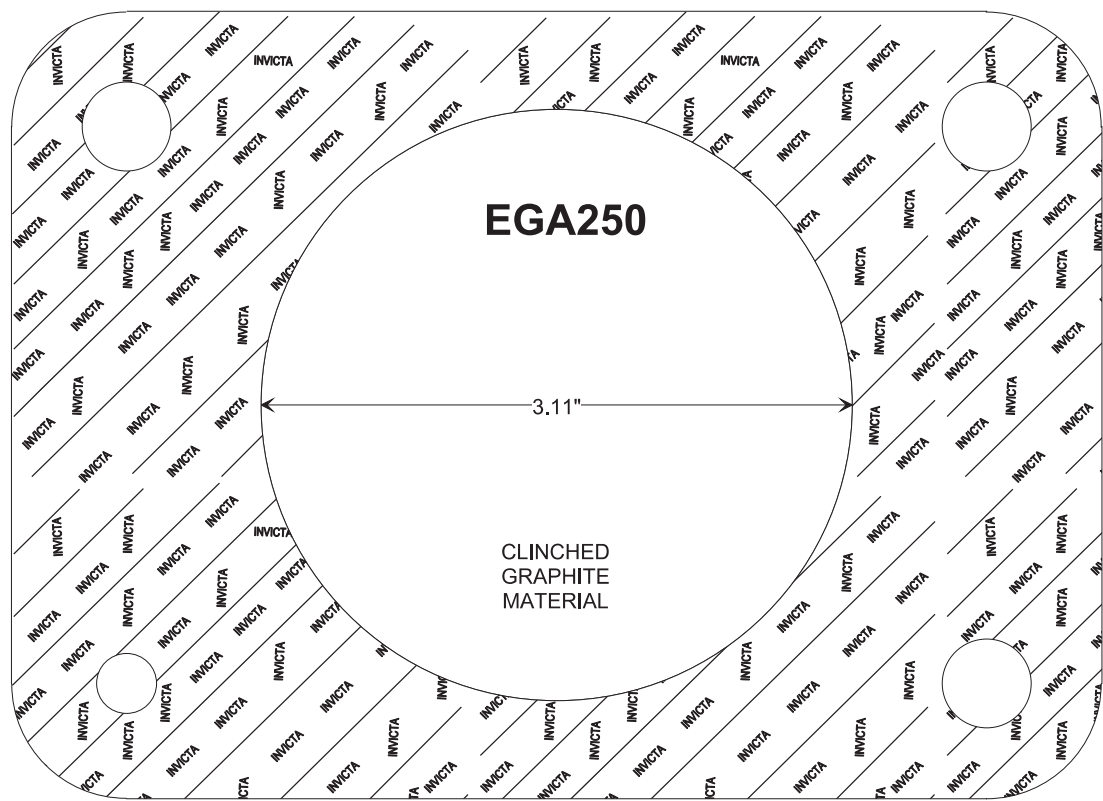





CONVERTER - MUFFLER - EXHAUST PIPE GASKETS

DESIGN STYLE 11

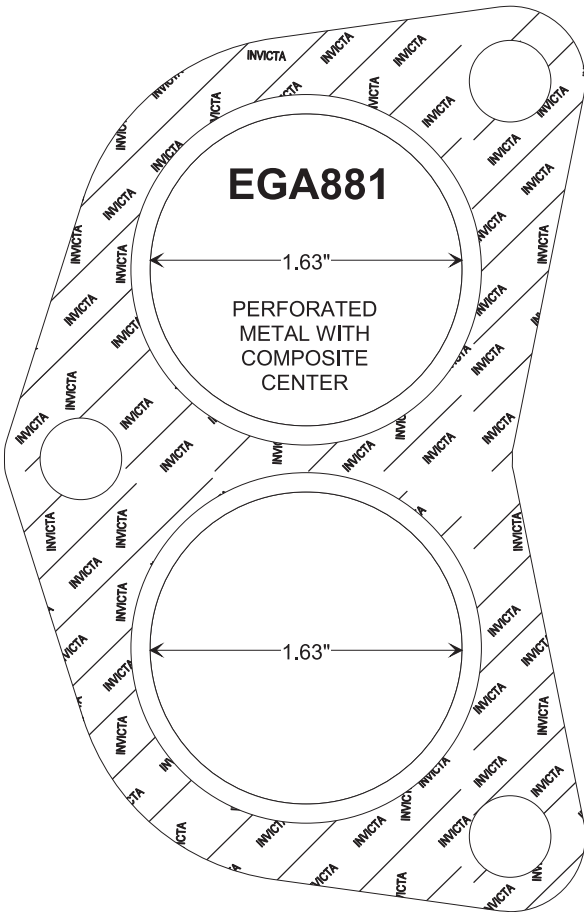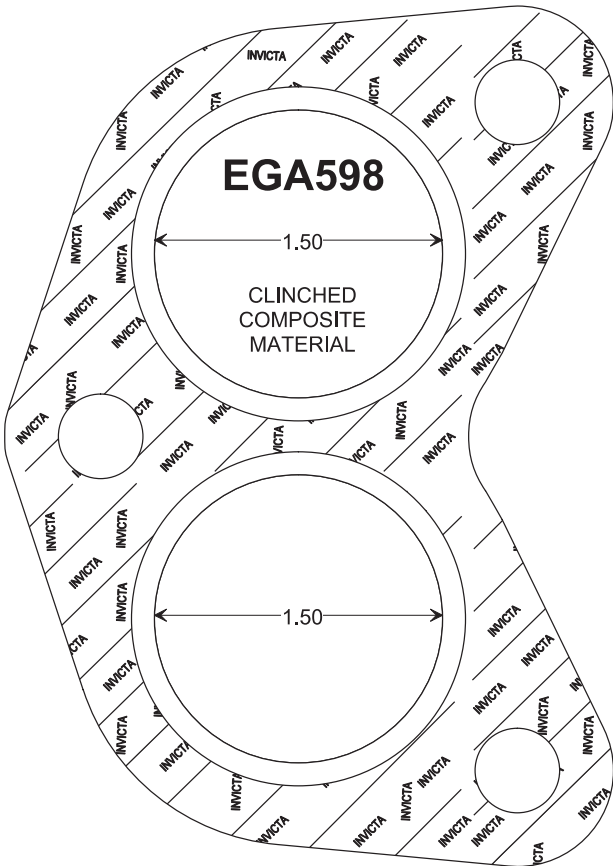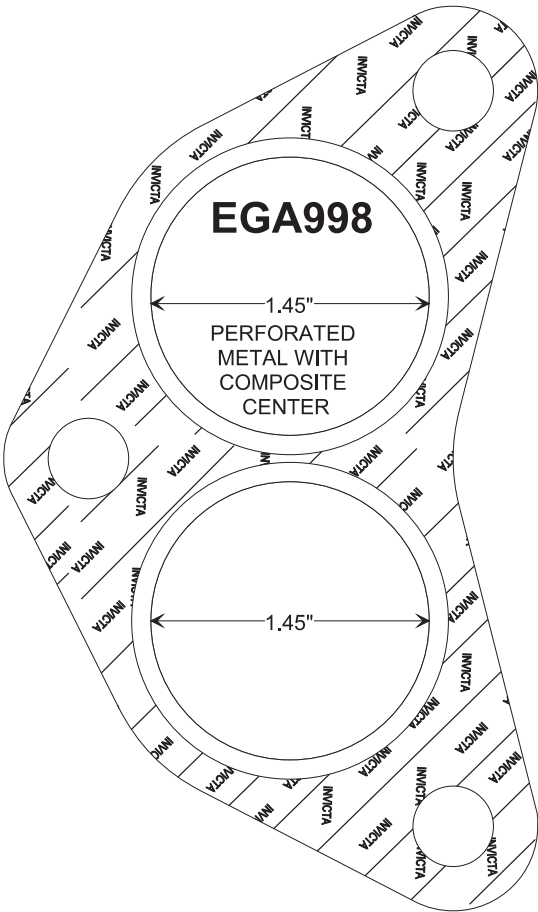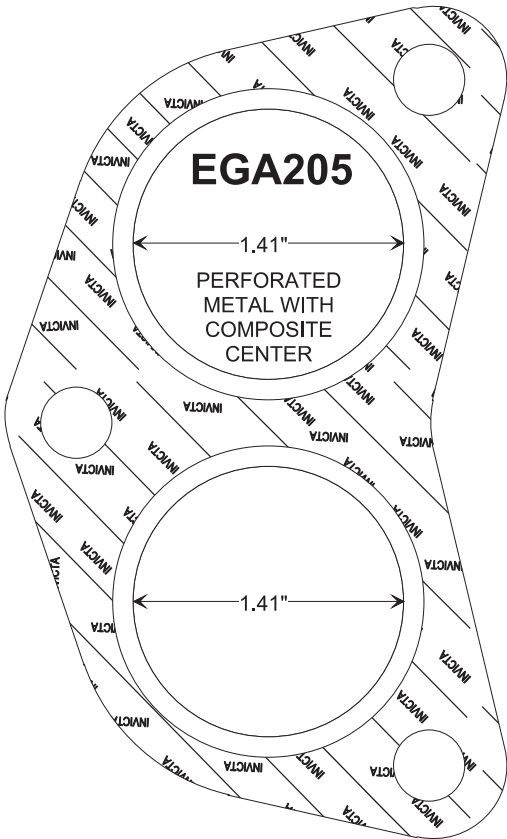




CONVERTER - MUFFLER - EXHAUST PIPE GASKETS

DESIGN STYLE 11

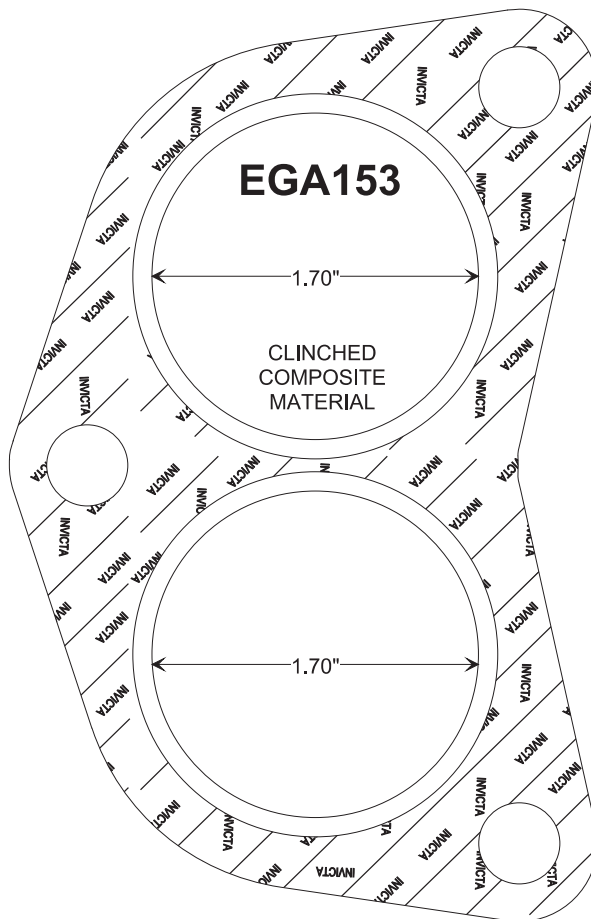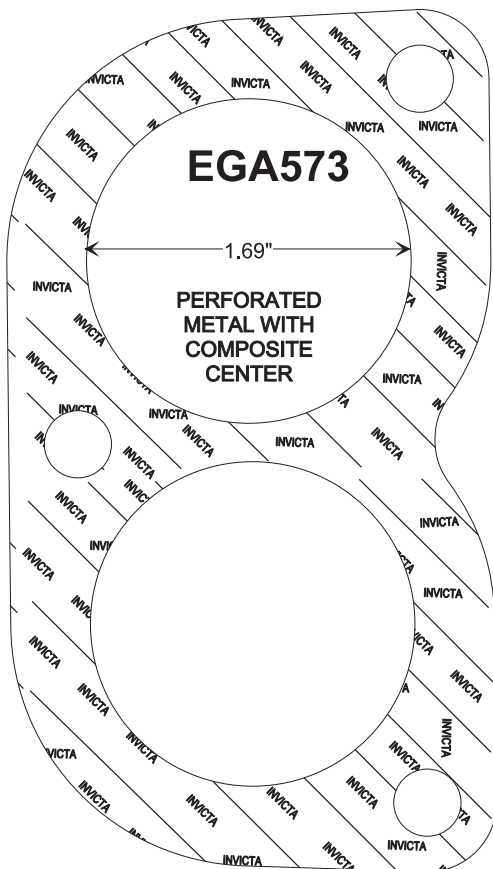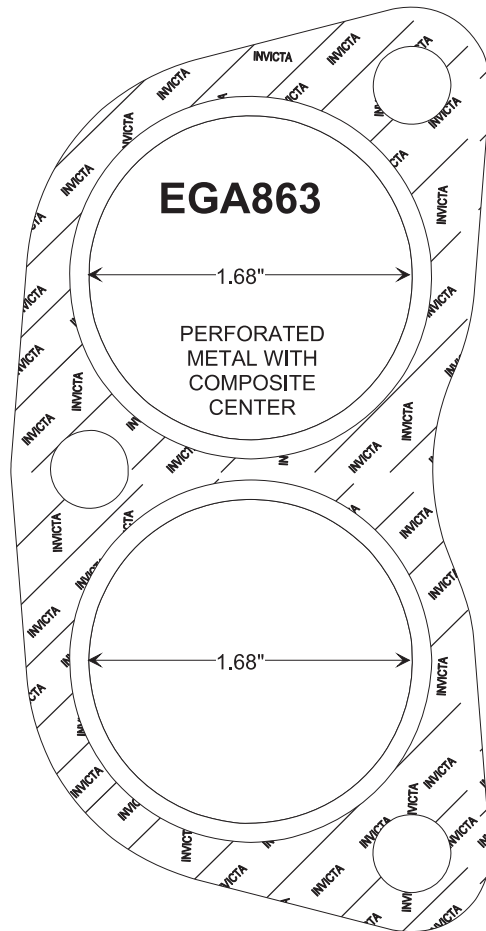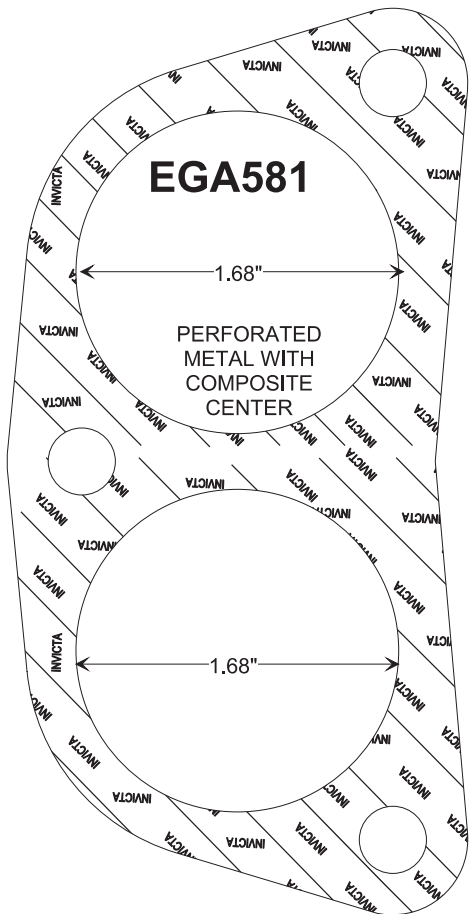


CONVERTER - MUFFLER - EXHAUST PIPE GASKETS

DESIGN STYLE 11

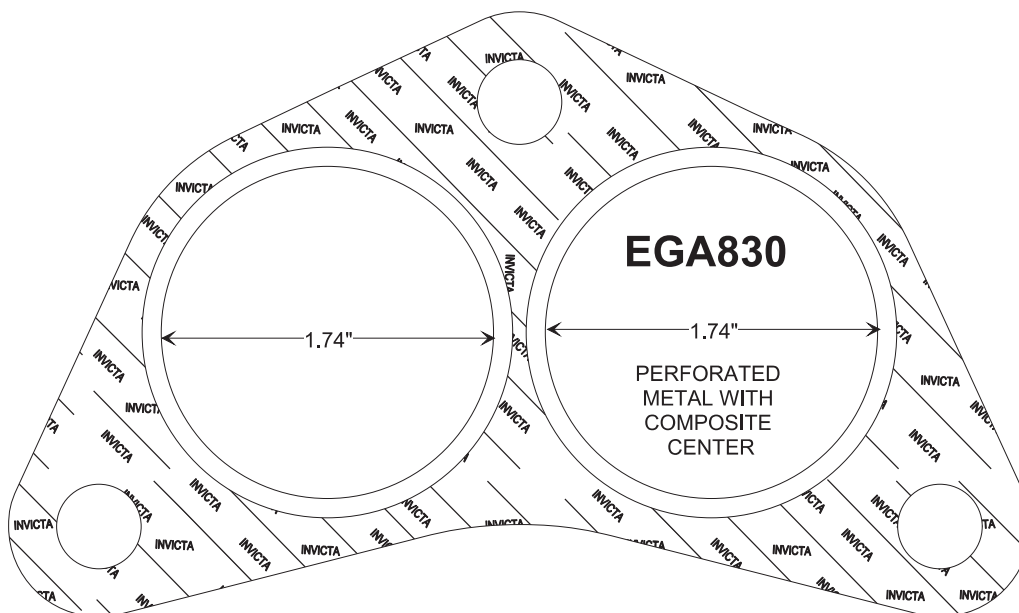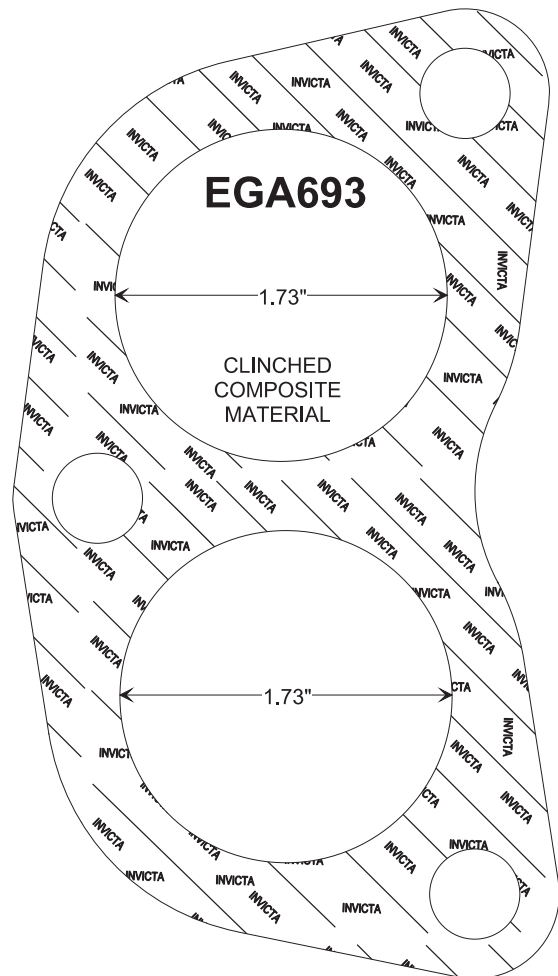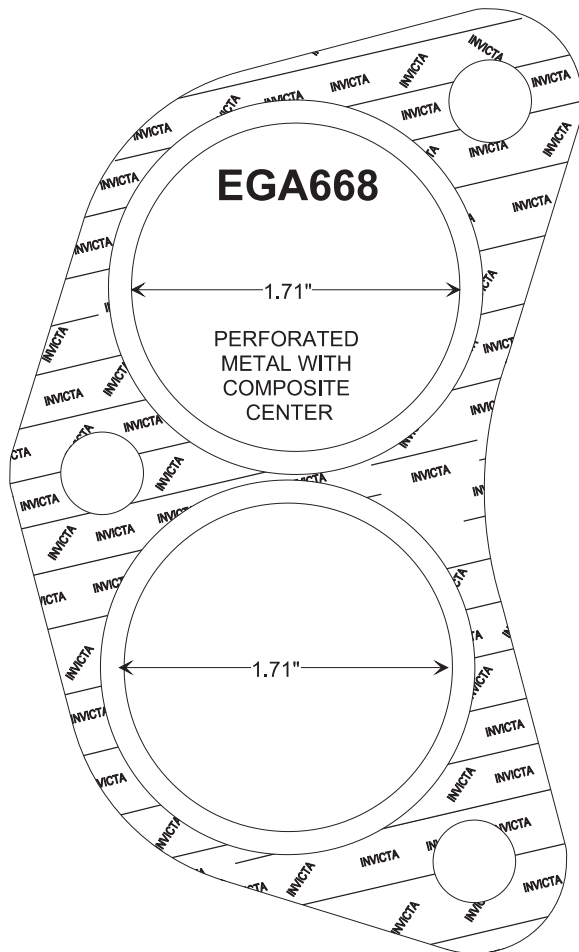




CONVERTER - MUFFLER - EXHAUST PIPE GASKETS

DESIGN STYLE 11

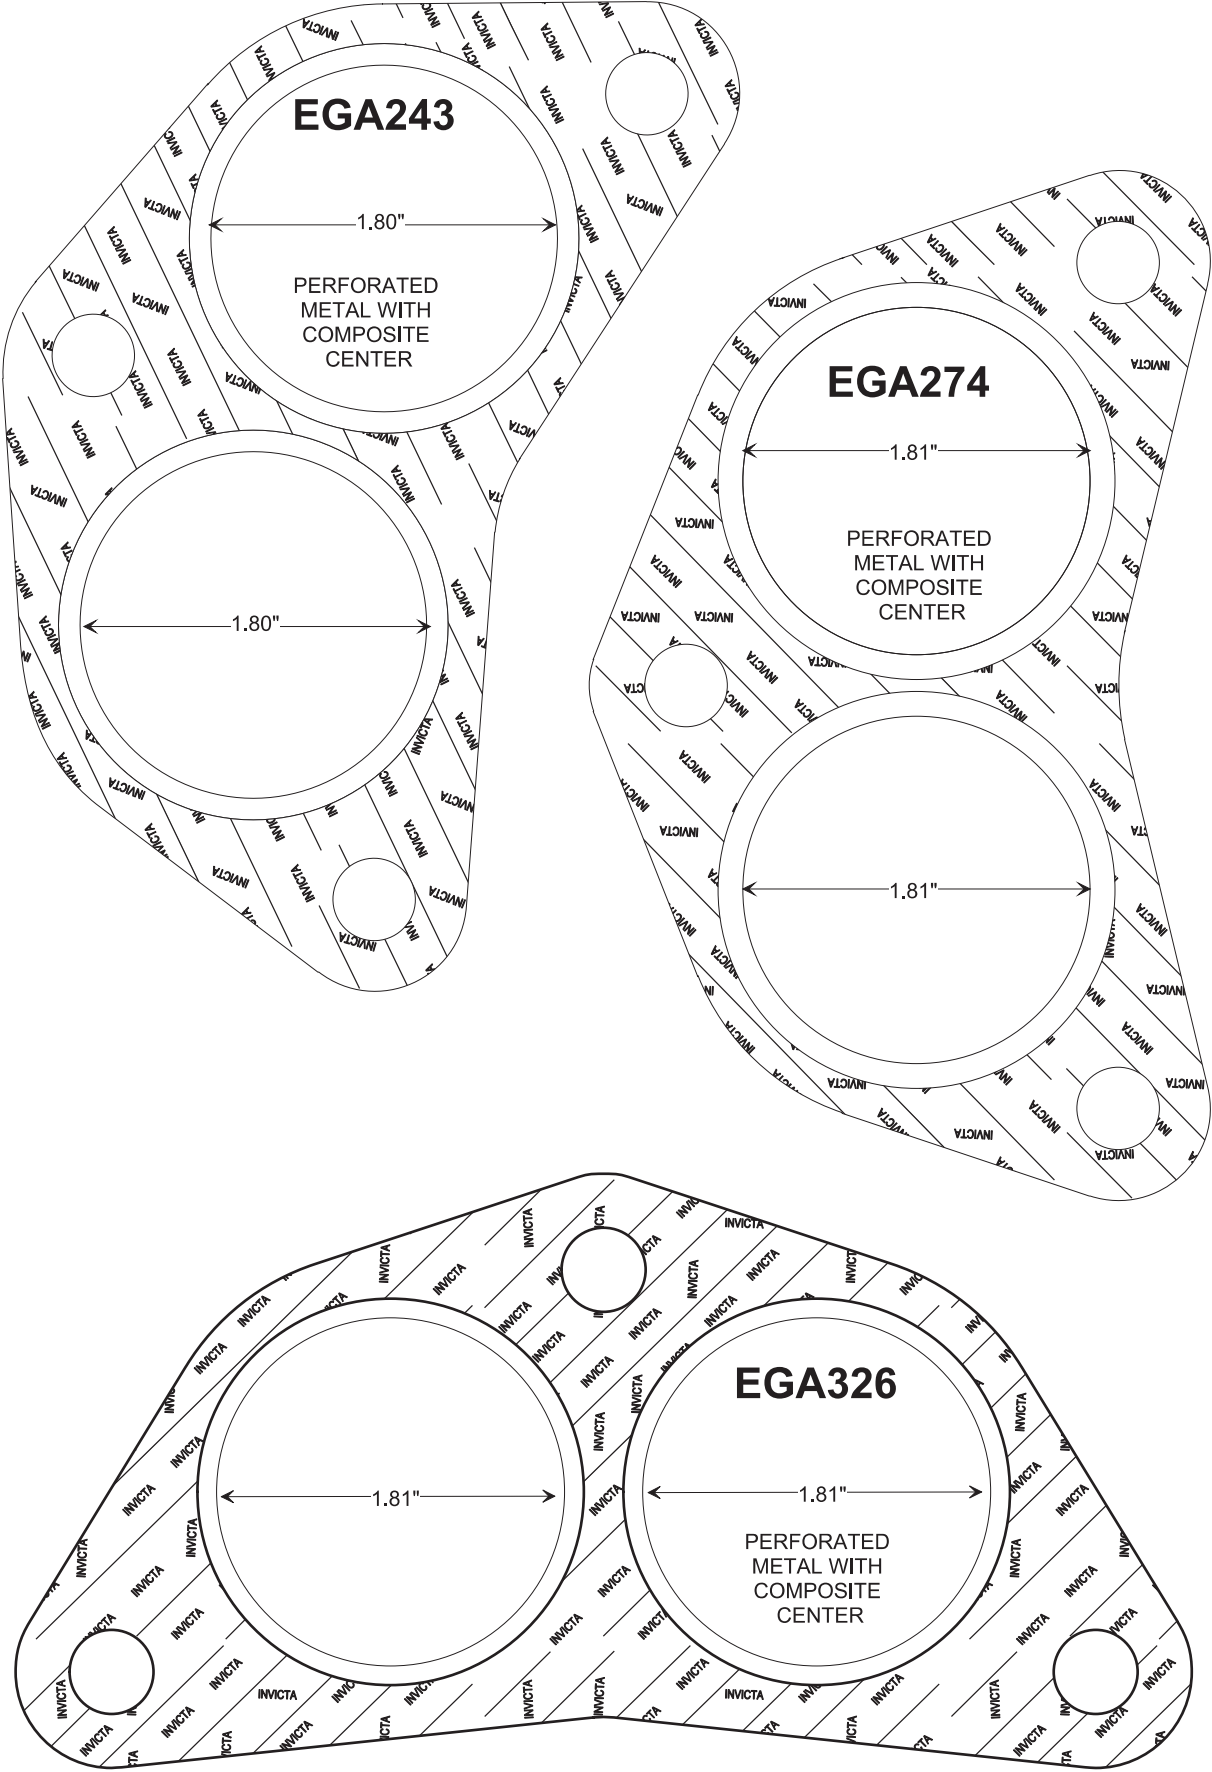


CONVERTER - MUFFLER - EXHAUST PIPE GASKETS

DESIGN STYLE 11

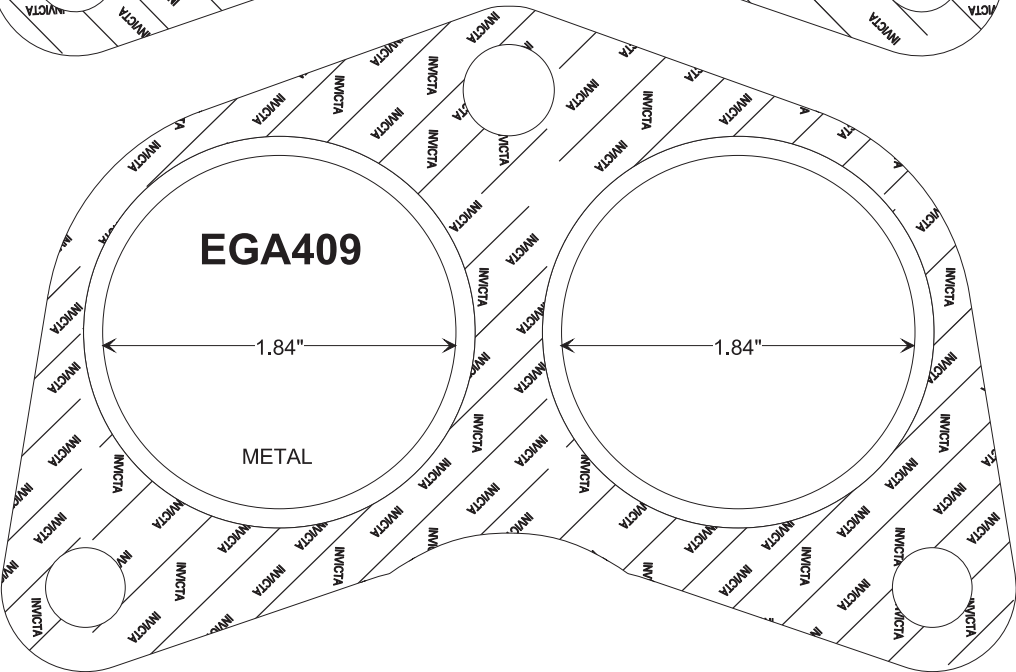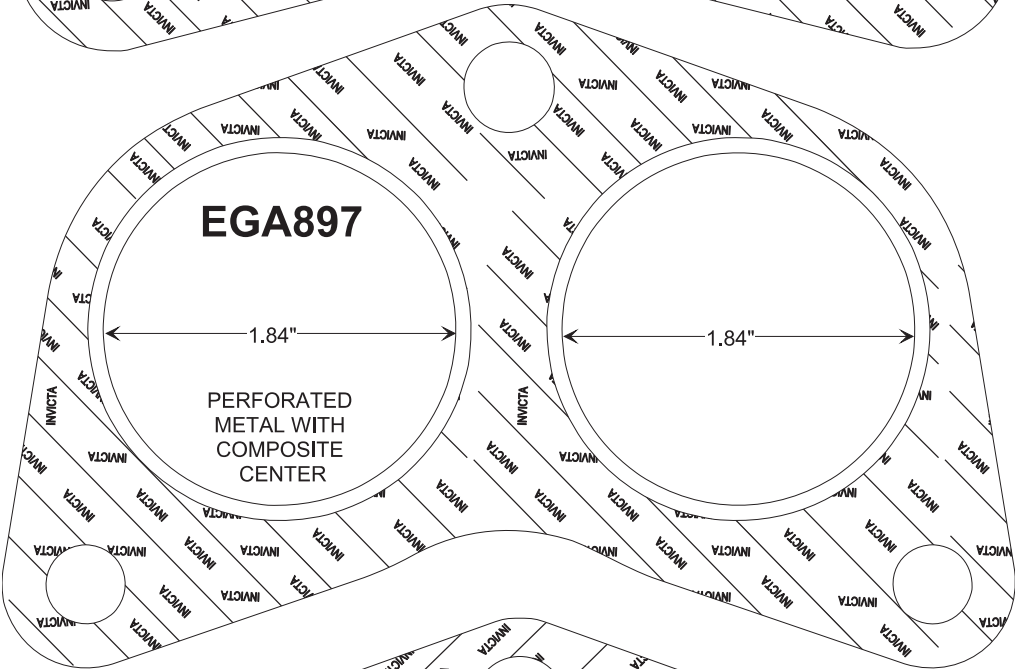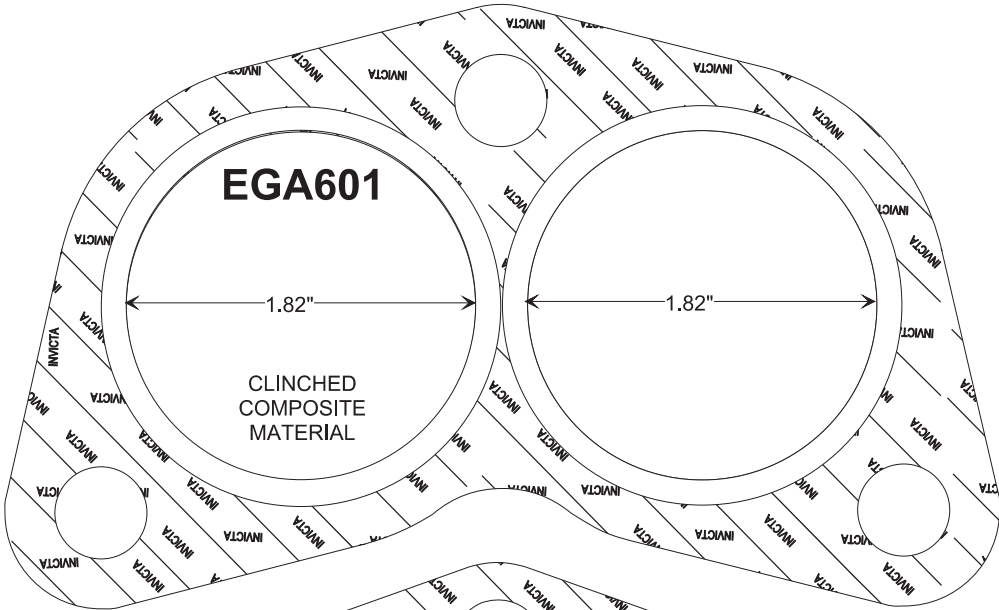


CONVERTER - MUFFLER - EXHAUST PIPE GASKETS

DESIGN STYLE 11

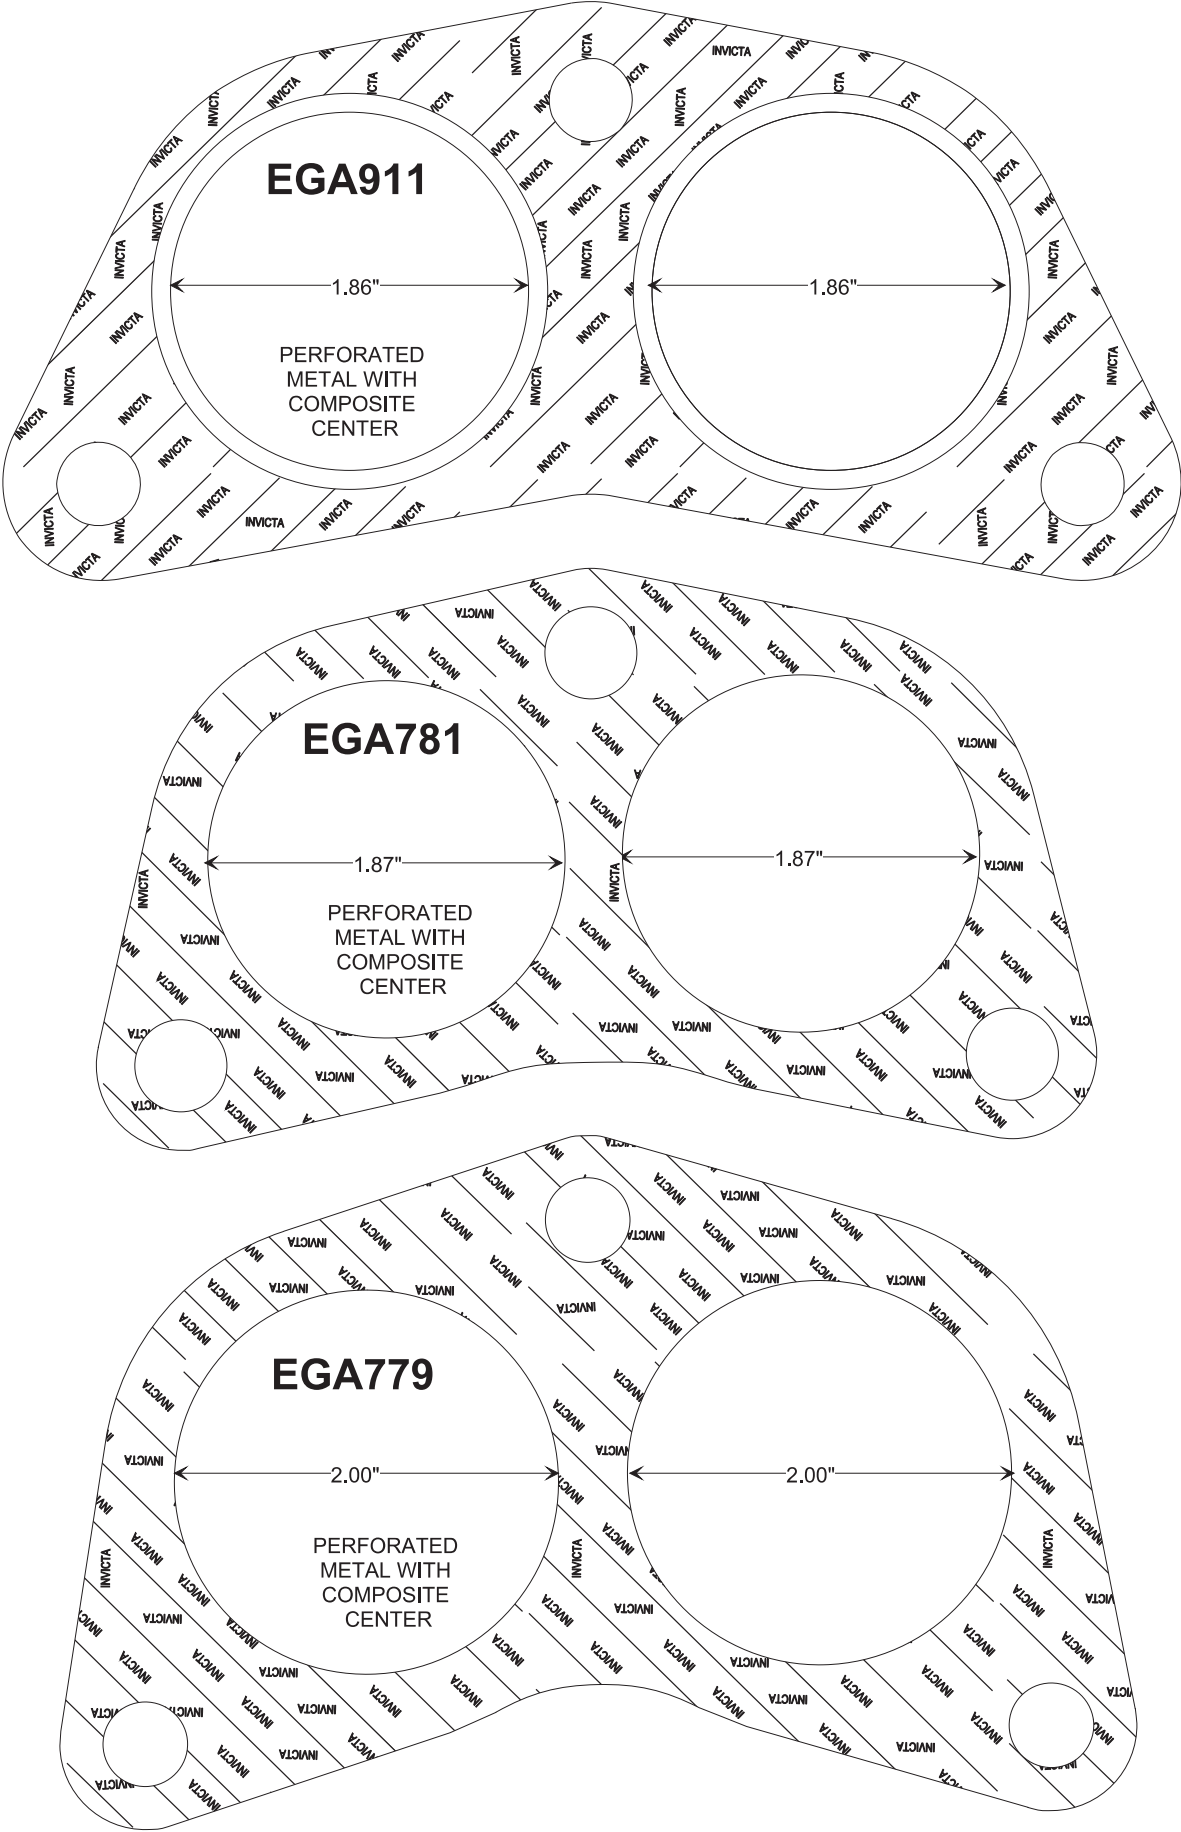


CONVERTER - MUFFLER - EXHAUST PIPE GASKETS

DESIGN STYLE 11

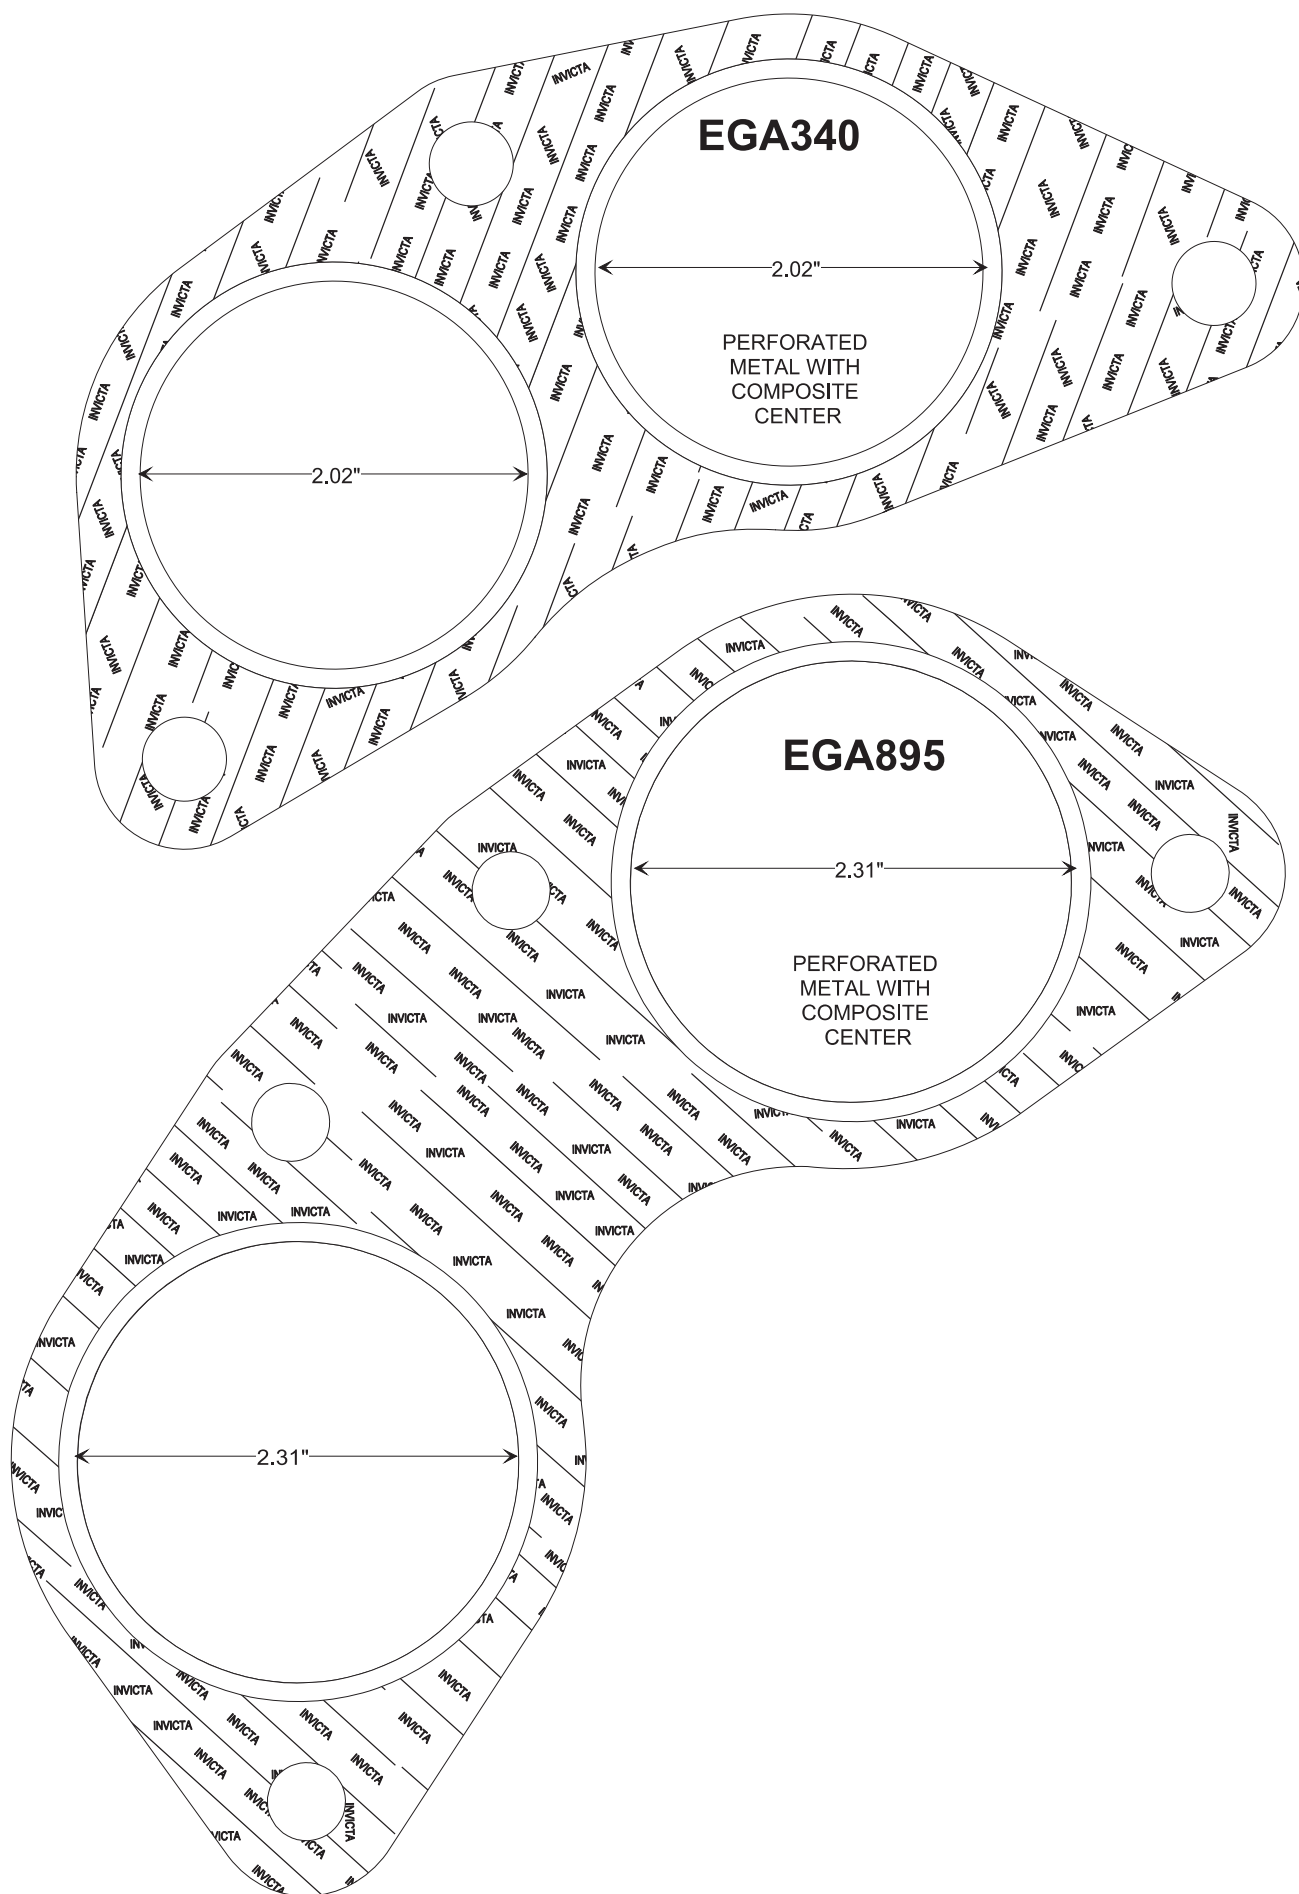



CONVERTER - MUFFLER - EXHAUST PIPE GASKETS

DESIGN STYLE 11

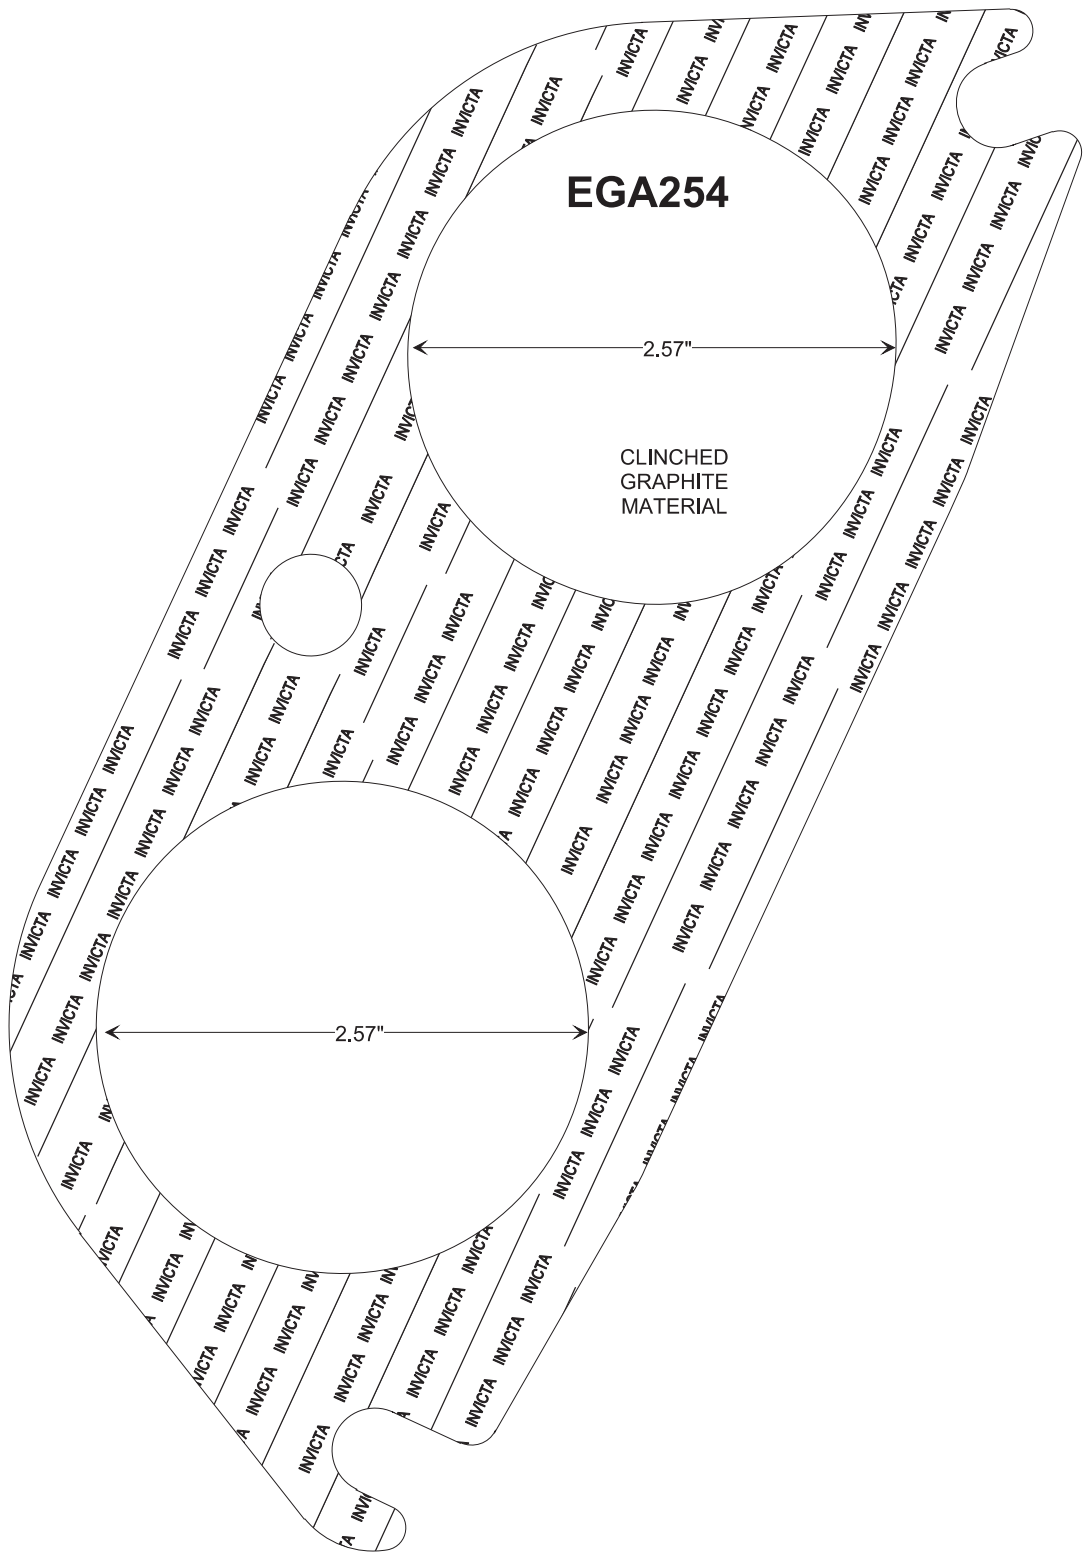


CONVERTER - MUFFLER - EXHAUST PIPE GASKETS

DESIGN STYLE 11

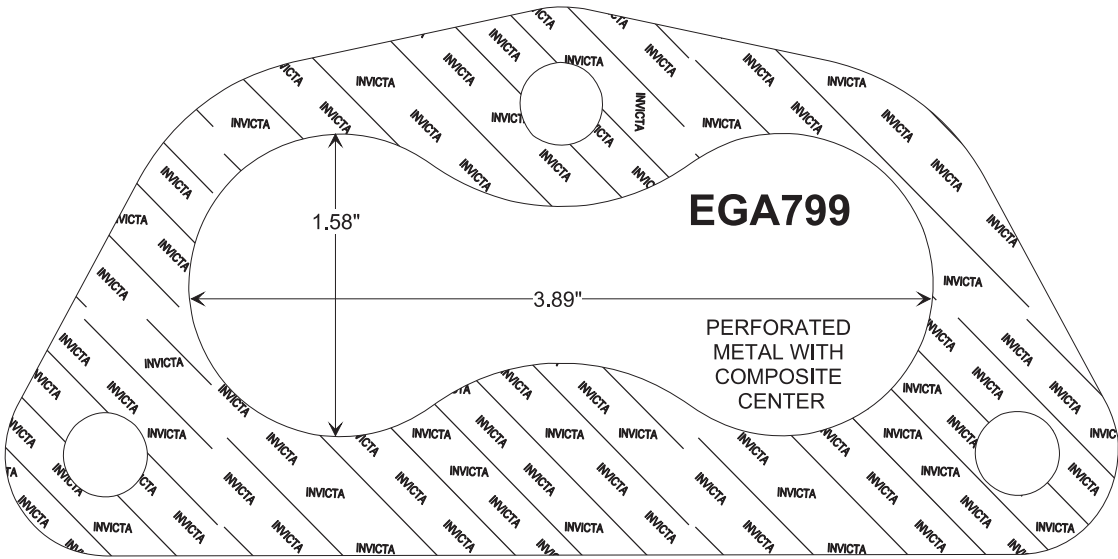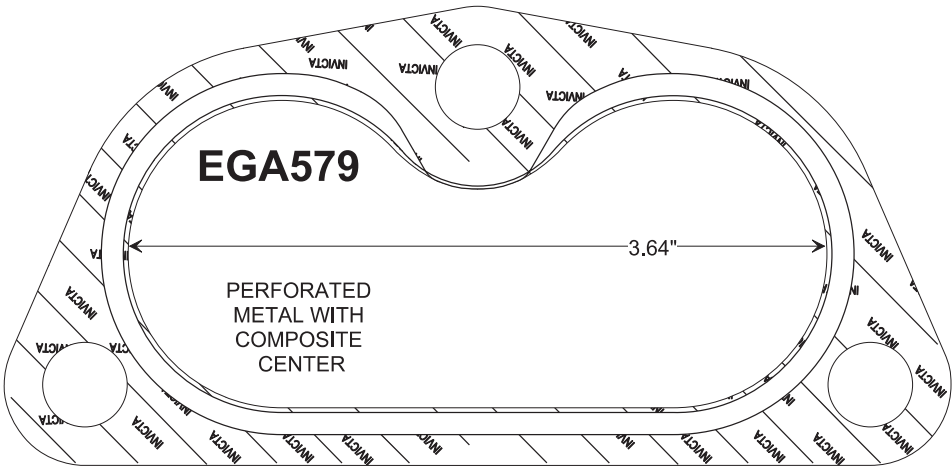





CONVERTER - MUFFLER - EXHAUST PIPE GASKETS

DESIGN STYLE 12

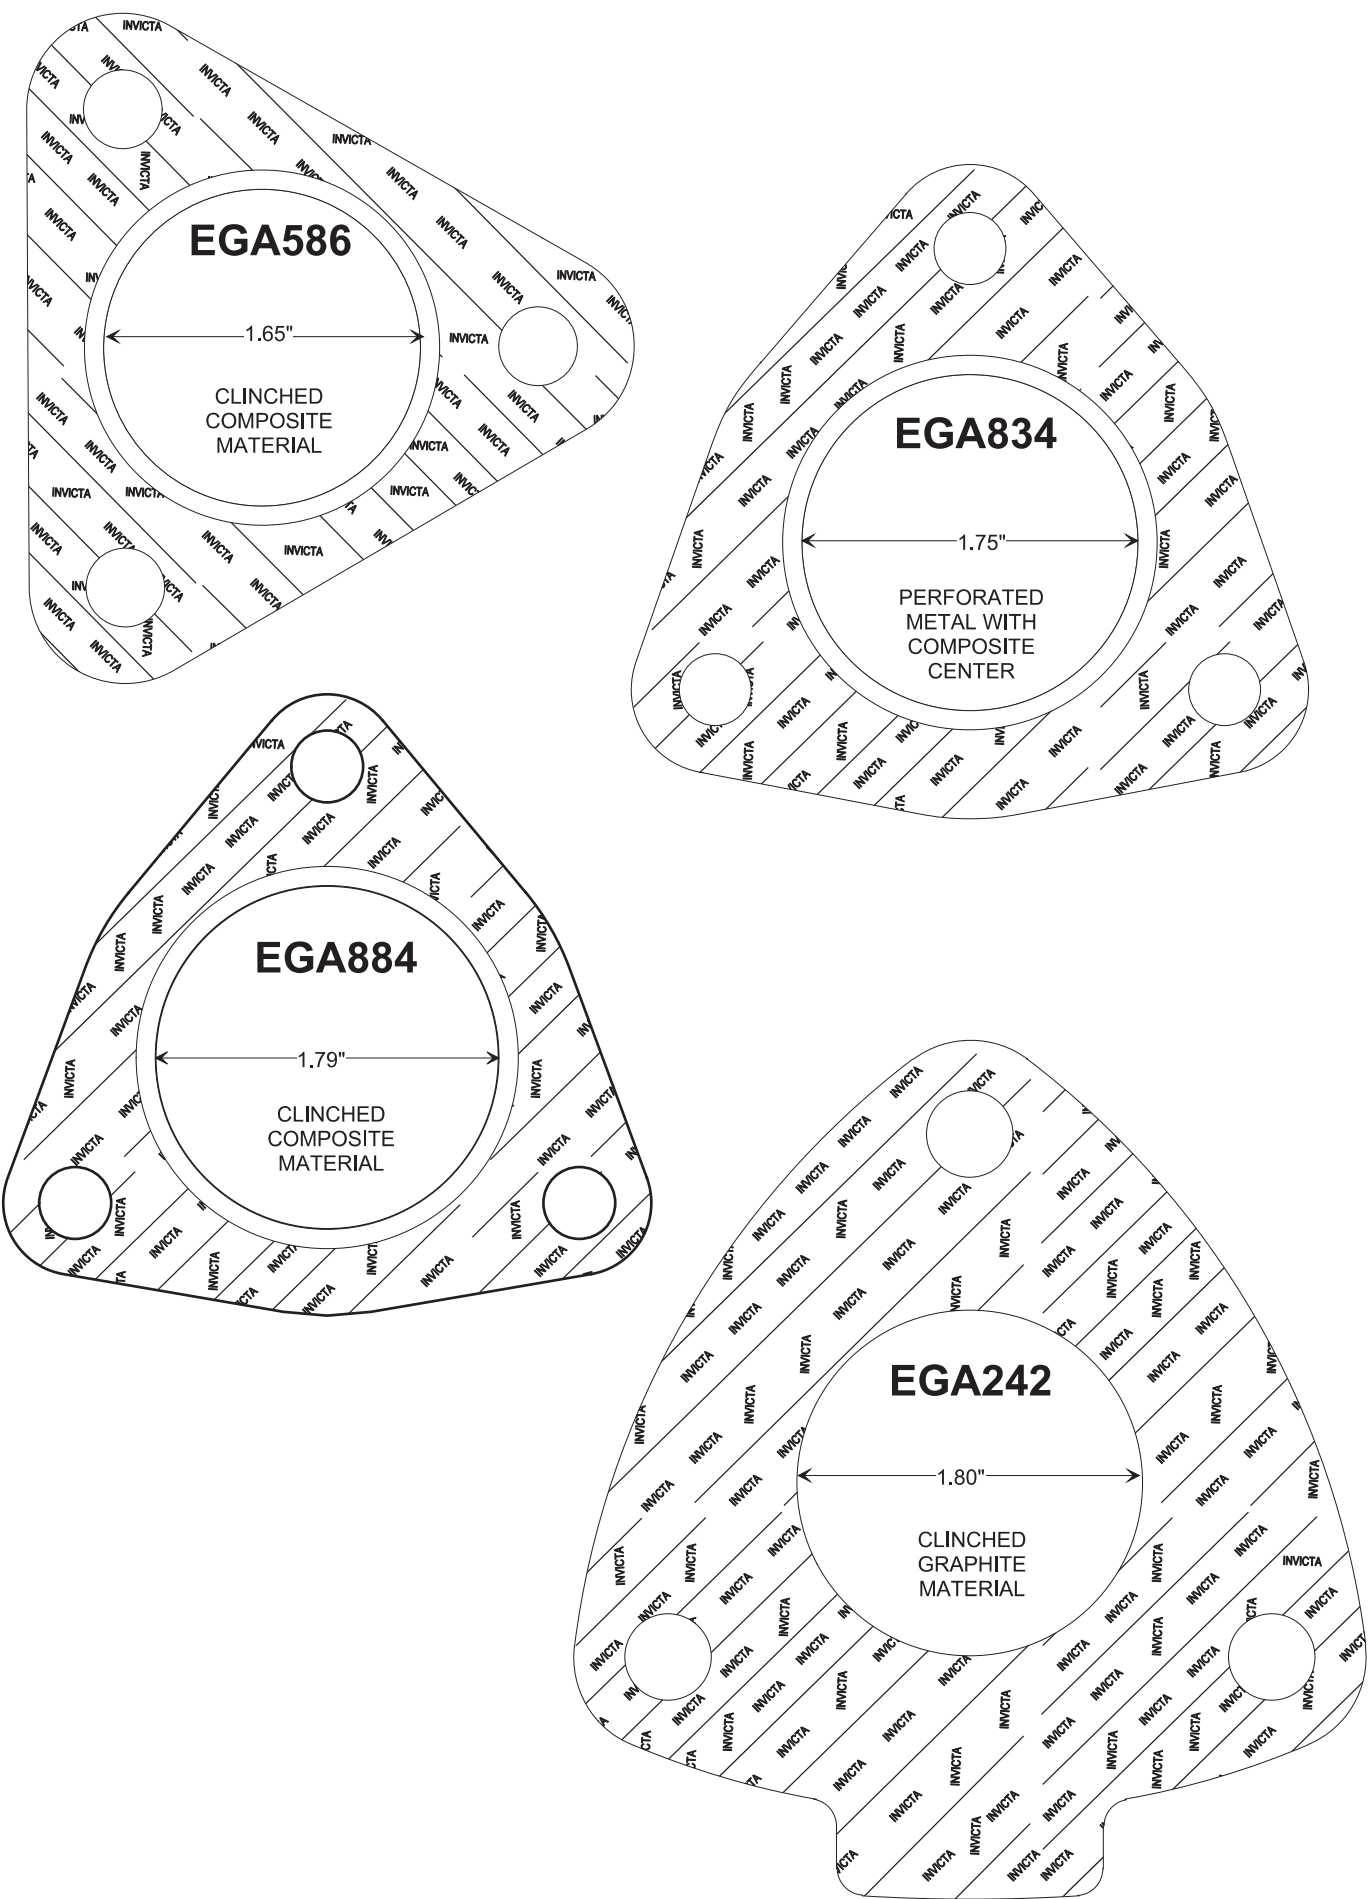





CONVERTER - MUFFLER - EXHAUST PIPE GASKETS


DESIGN STYLE 12

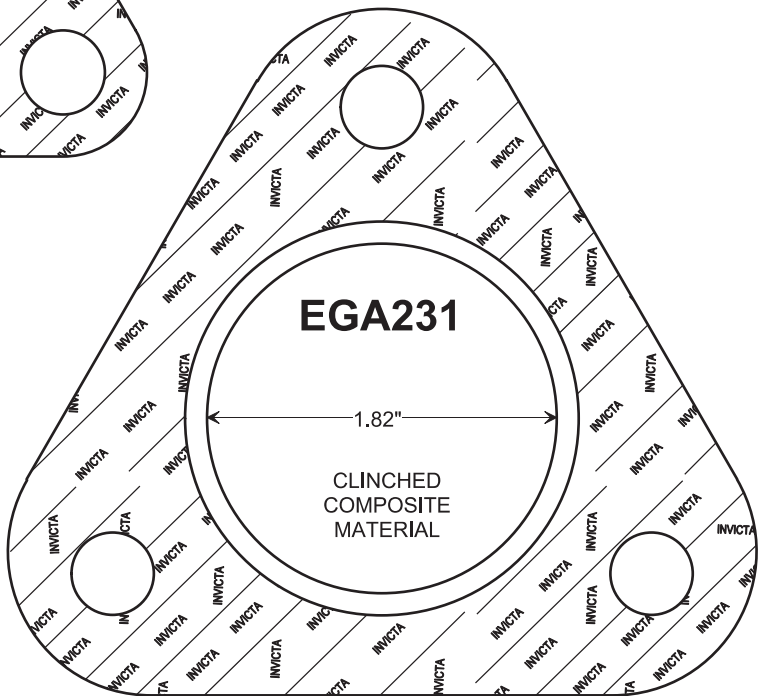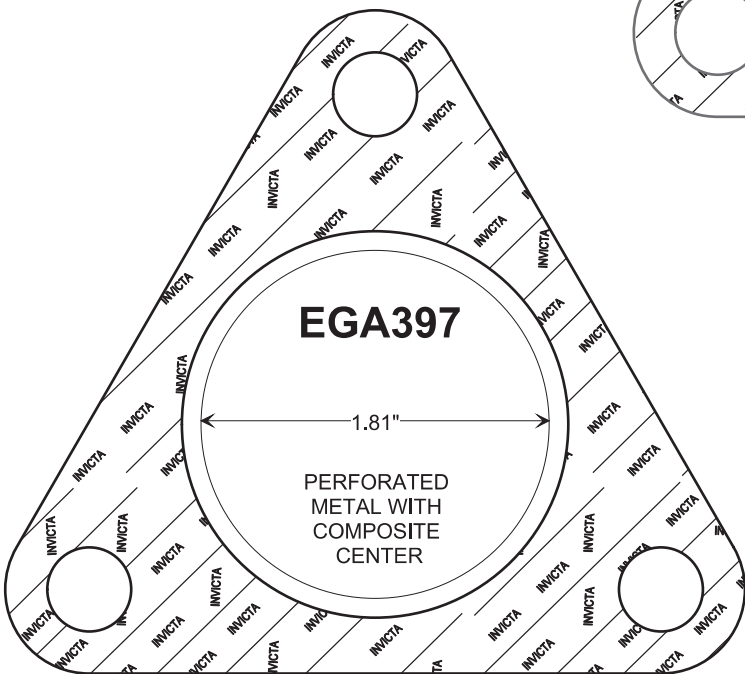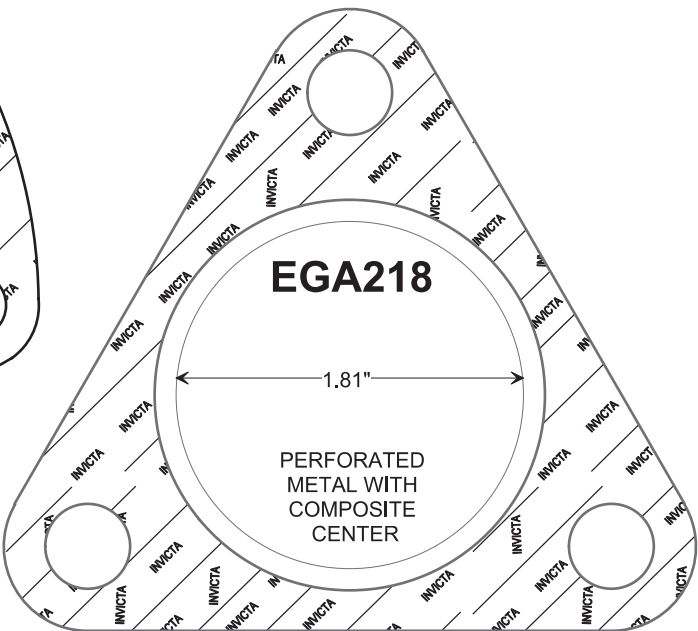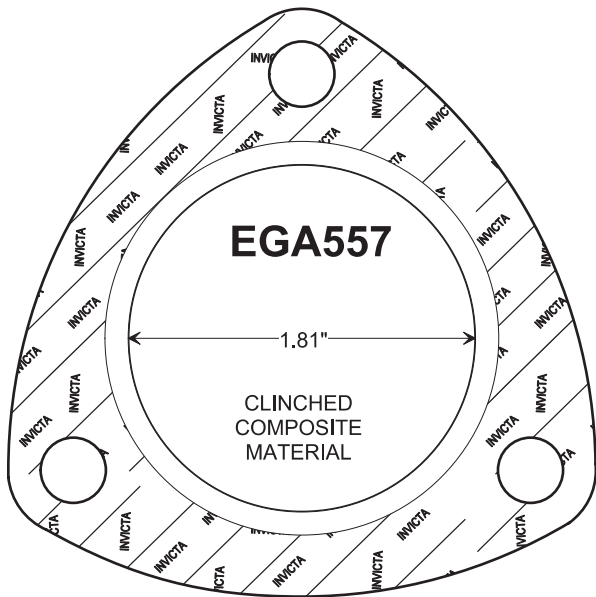

CONVERTER - MUFFLER - EXHAUST PIPE GASKETS




DESIGN STYLE 12

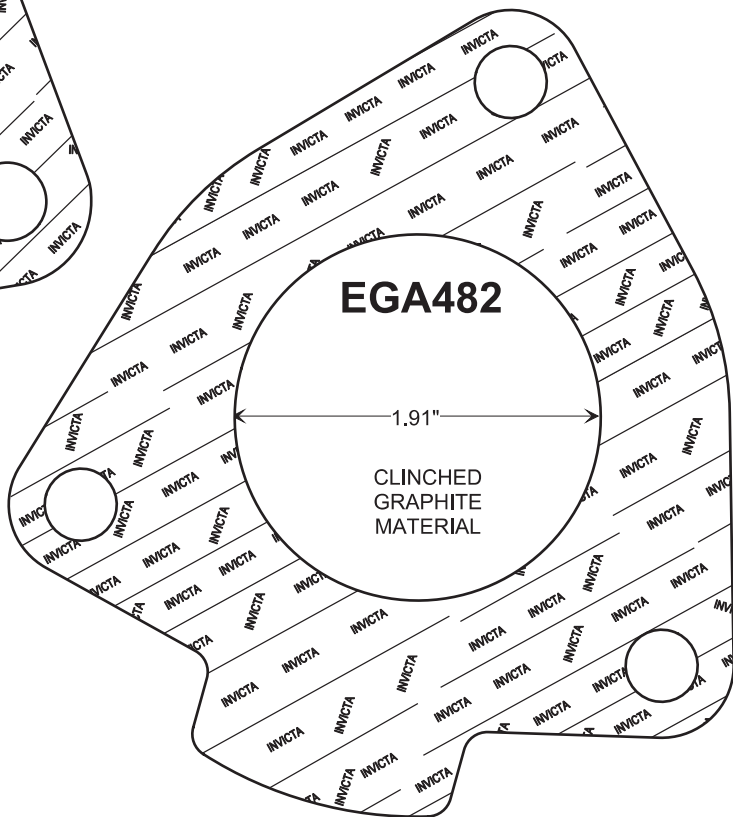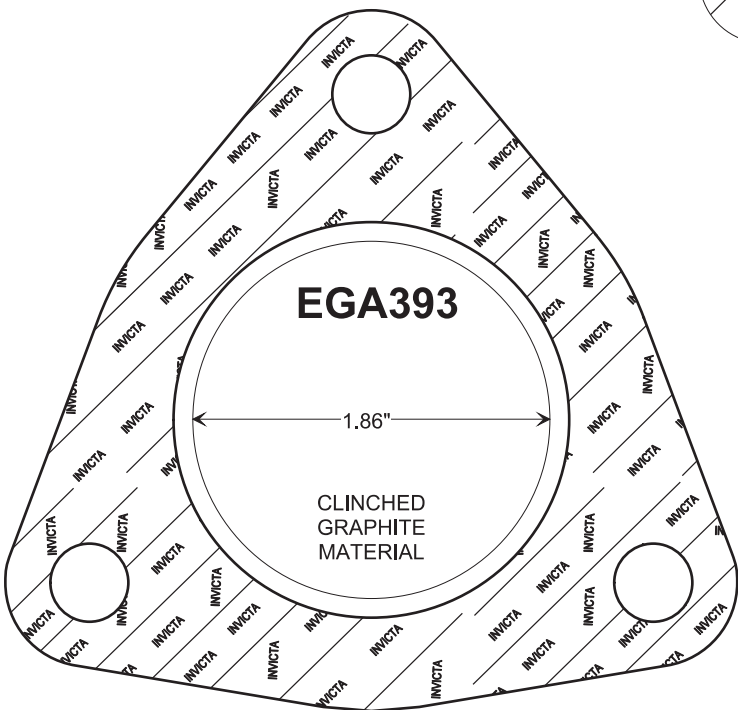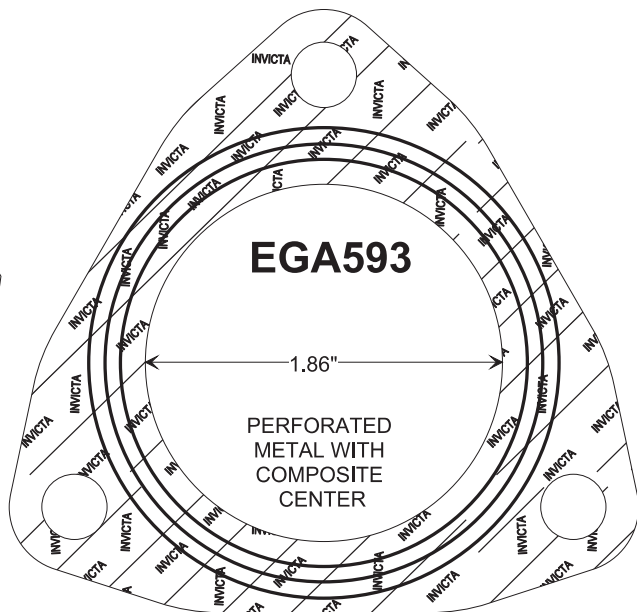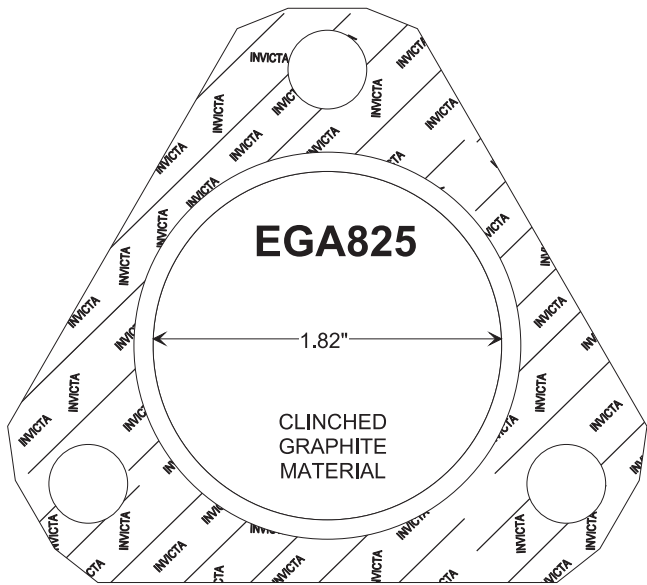

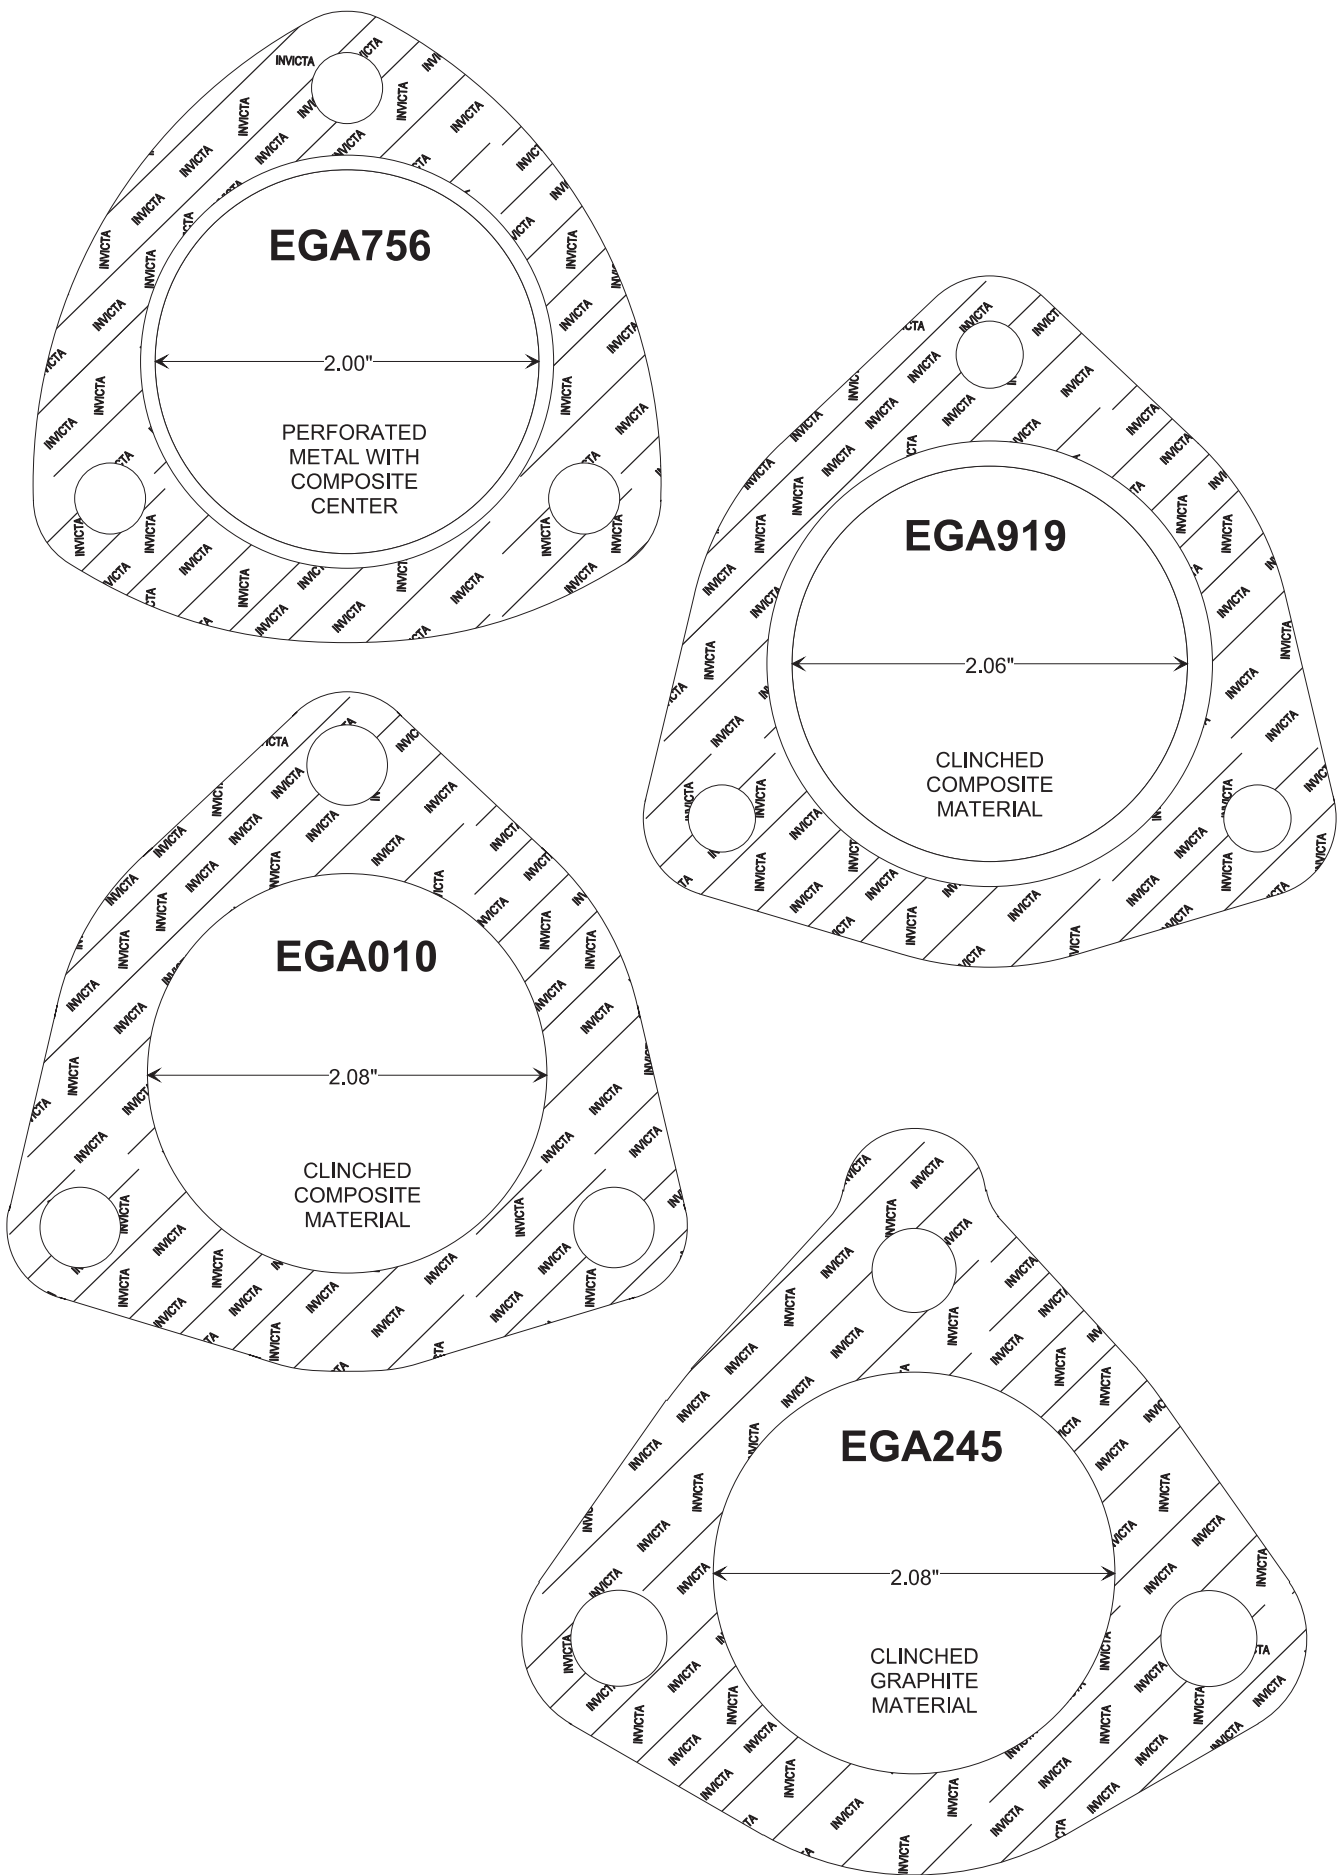


CONVERTER - MUFFLER - EXHAUST PIPE GASKETS

DESIGN STYLE 12

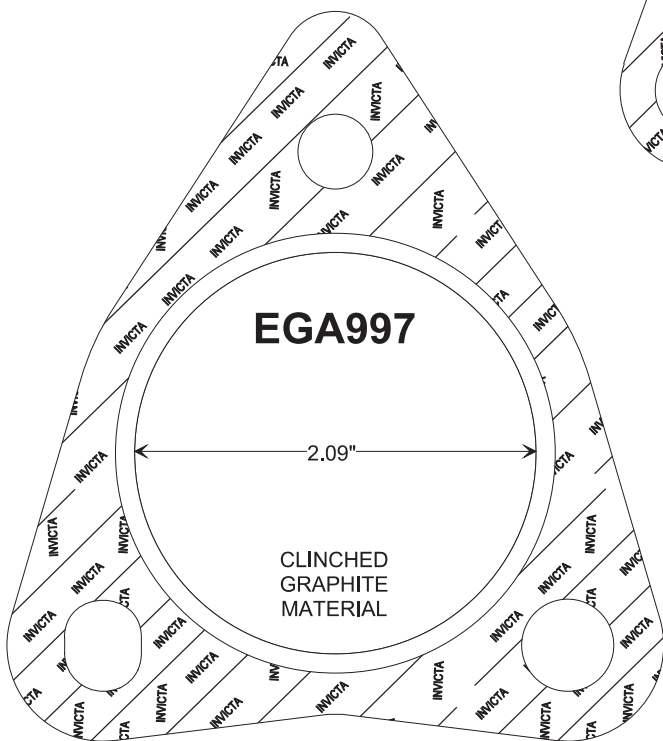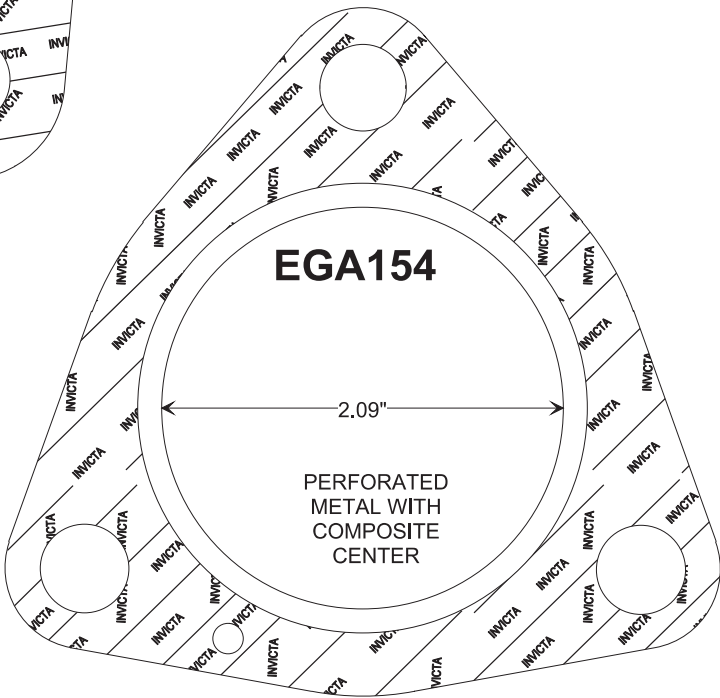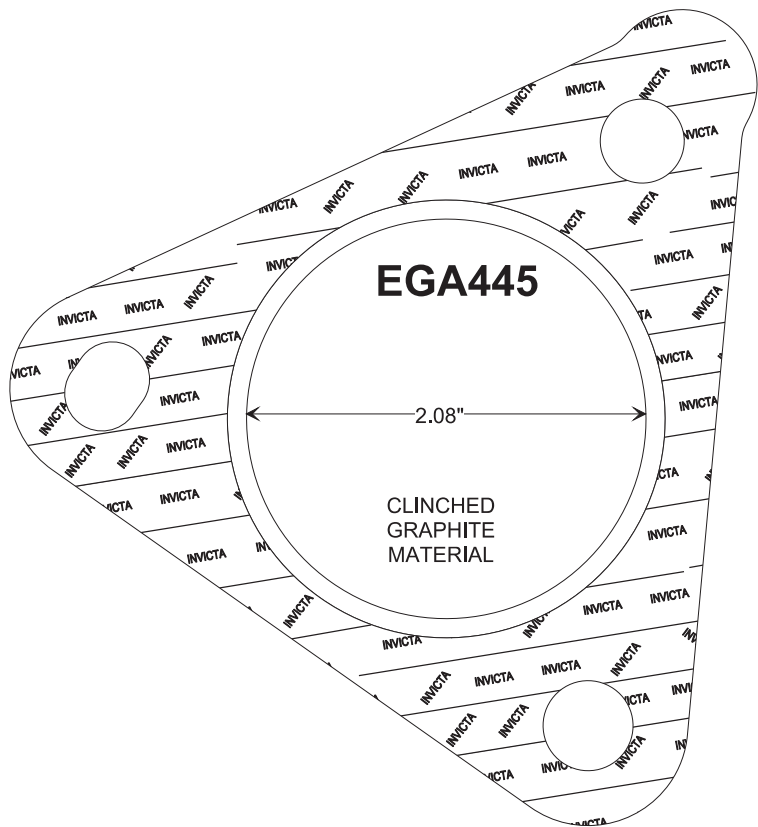


CONVERTER - MUFFLER - EXHAUST PIPE GASKETS

DESIGN STYLE 12

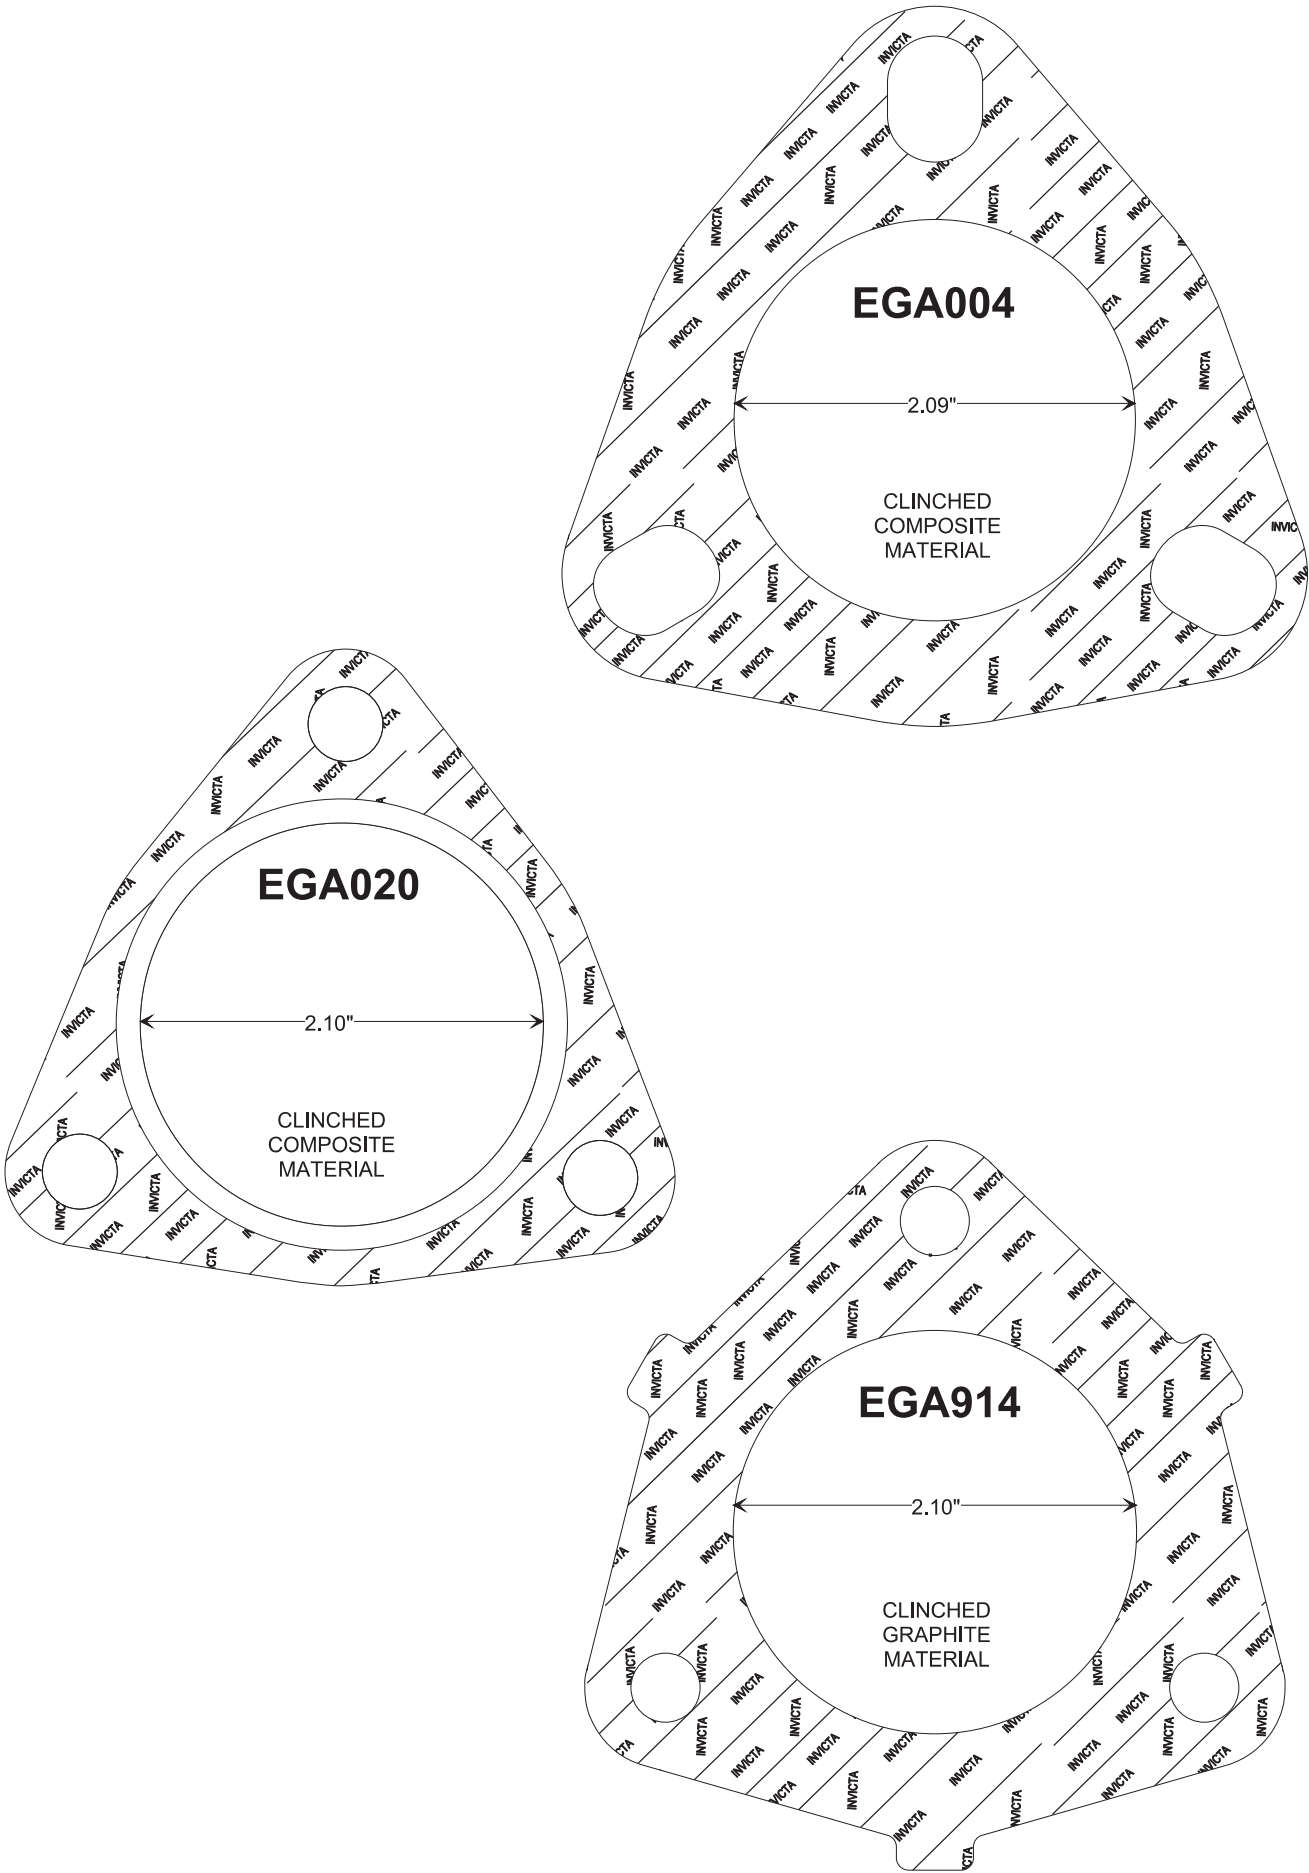


CONVERTER - MUFFLER - EXHAUST PIPE GASKETS

DESIGN STYLE 12

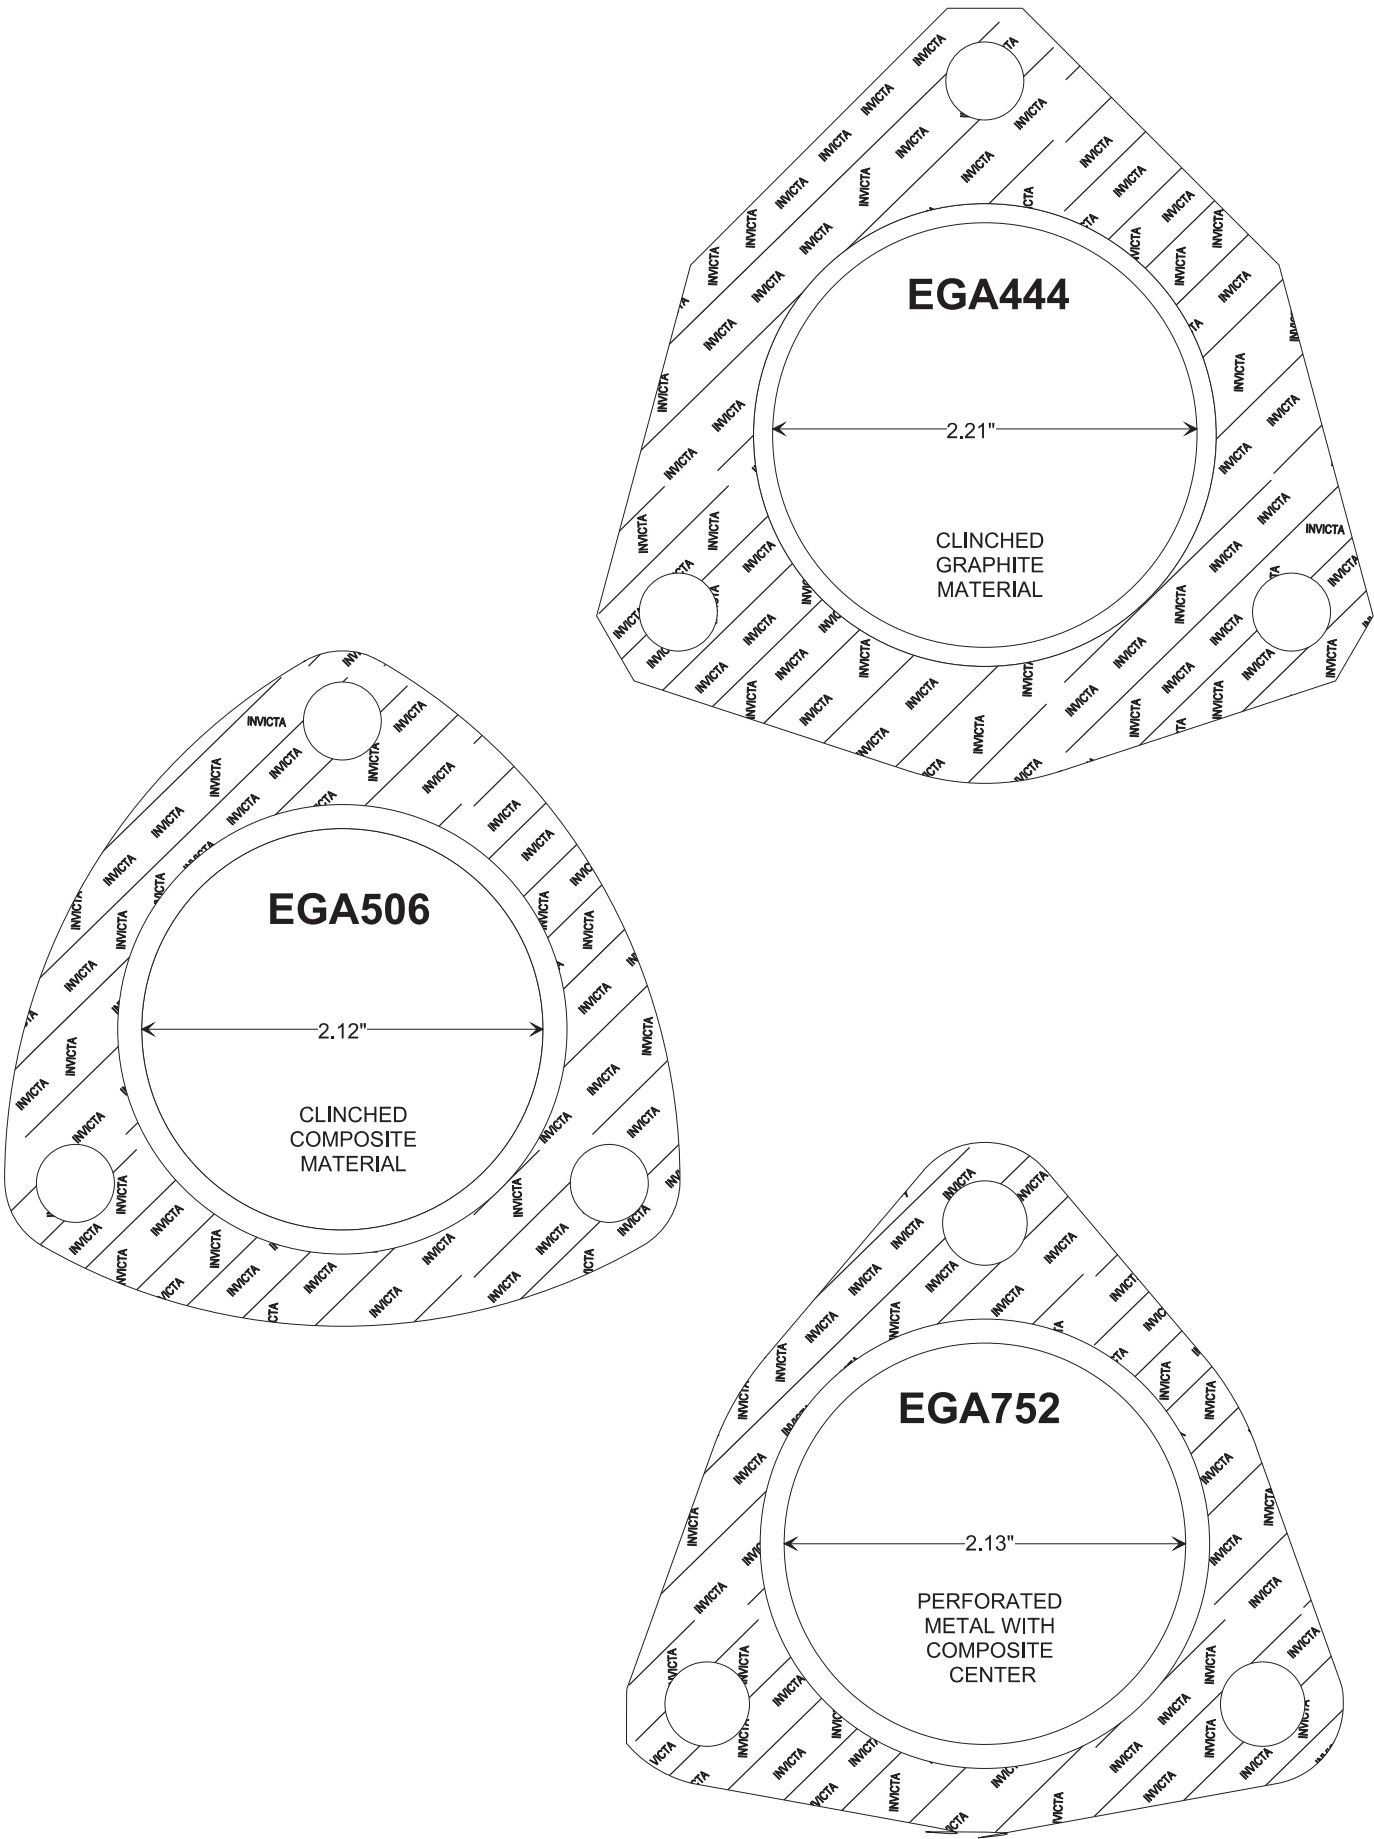


CONVERTER - MUFFLER - EXHAUST PIPE GASKETS

DESIGN STYLE 12

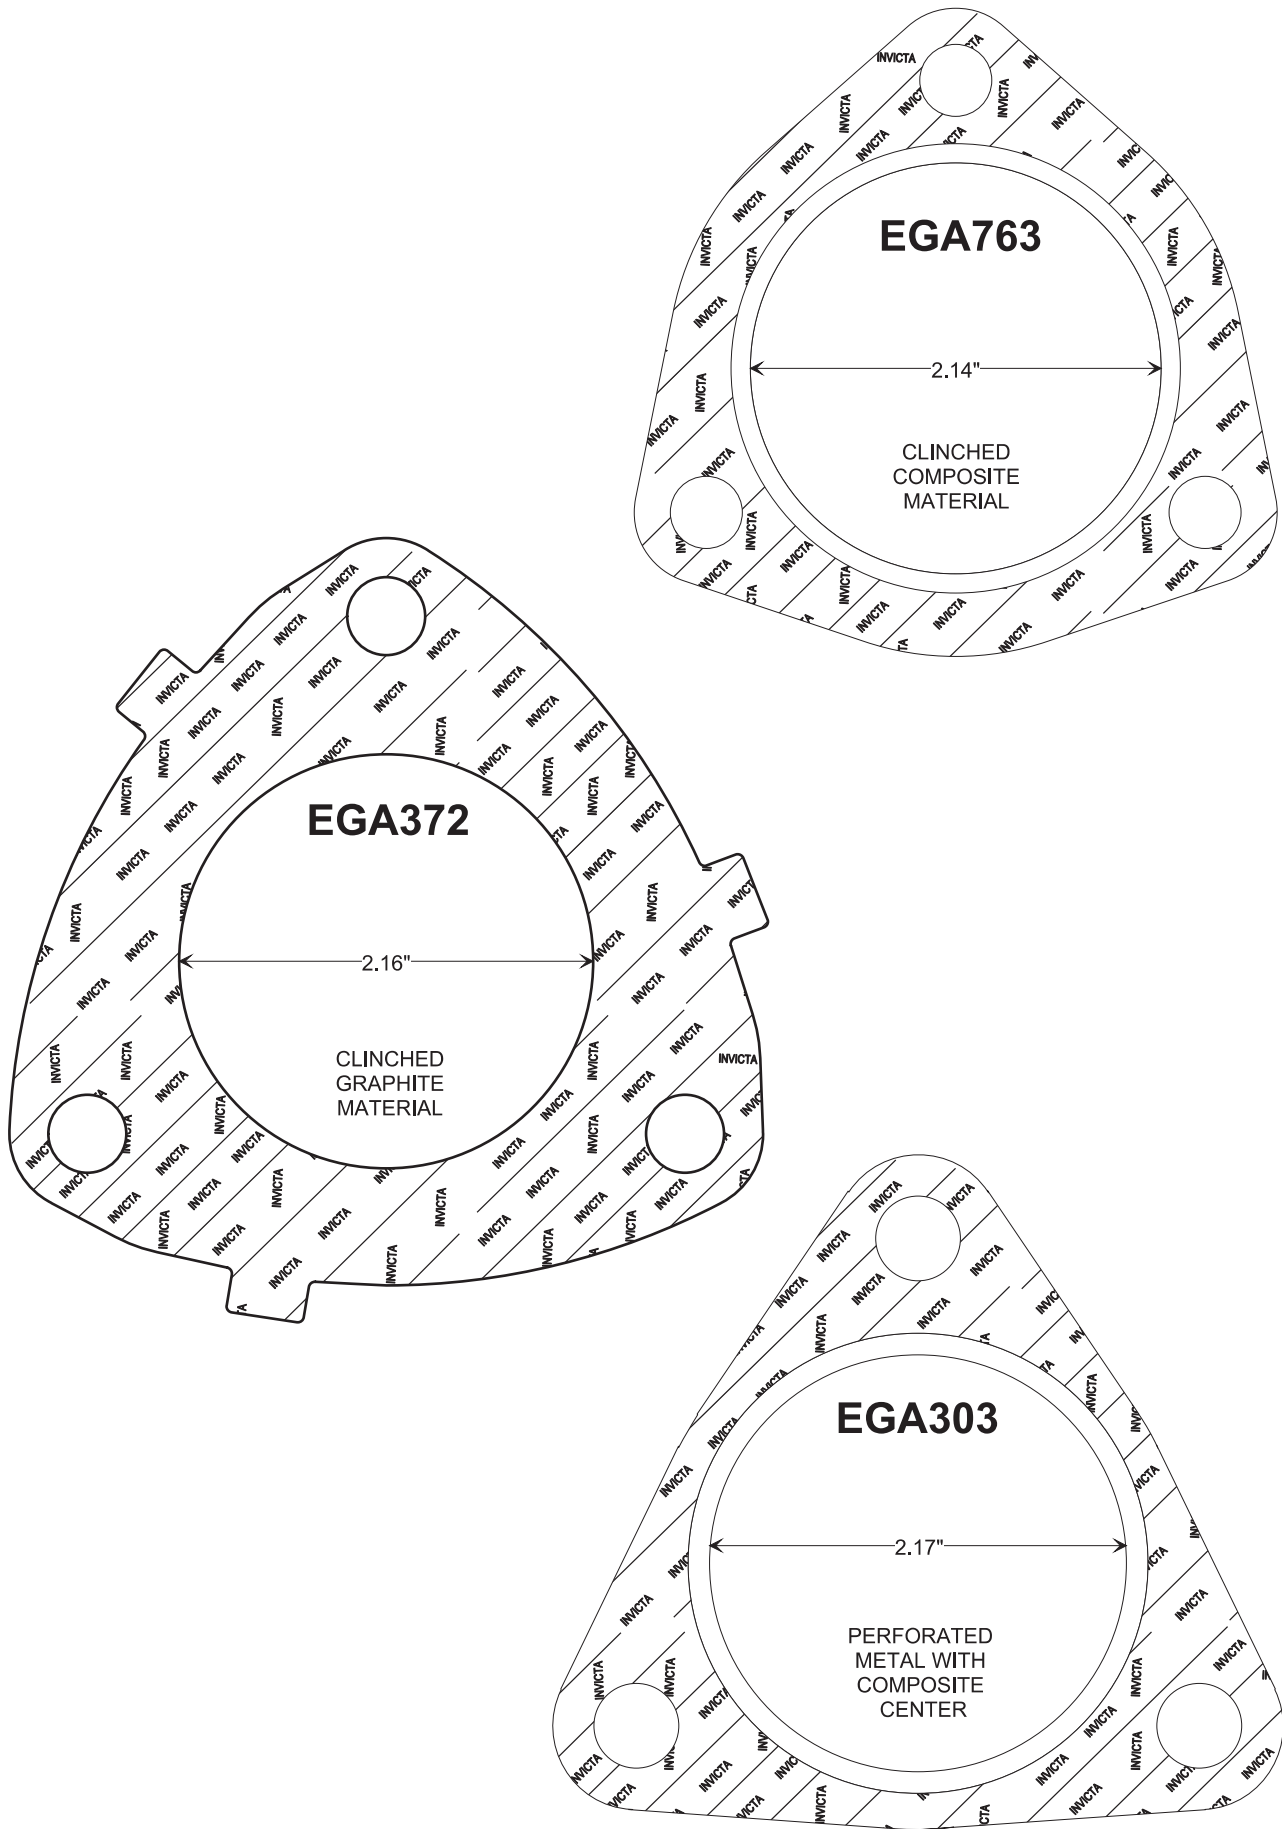



CONVERTER - MUFFLER - EXHAUST PIPE GASKETS

DESIGN STYLE 12

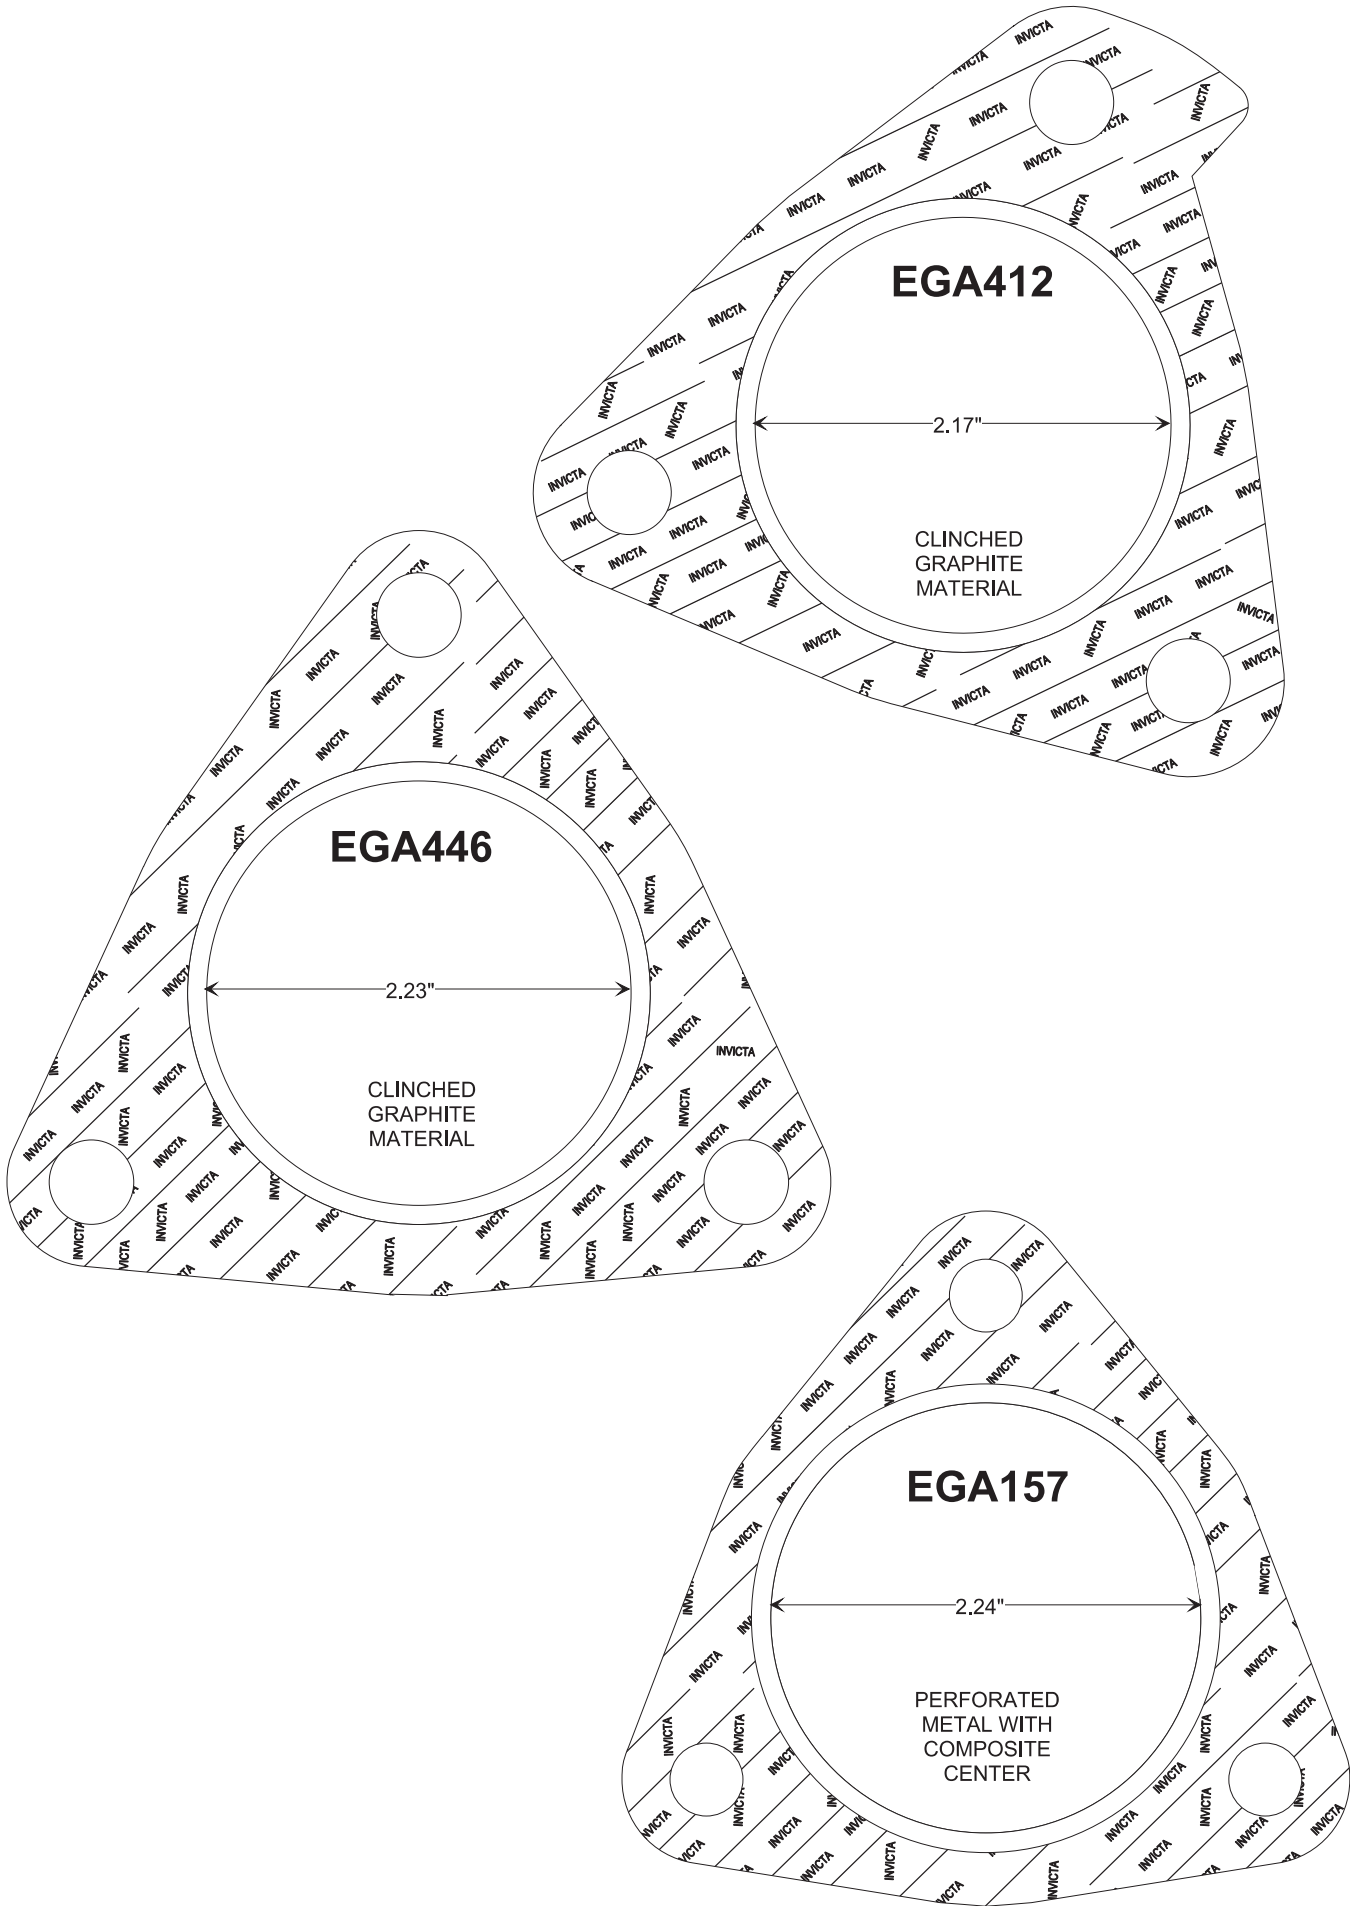


CONVERTER - MUFFLER - EXHAUST PIPE GASKETS

DESIGN STYLE 12

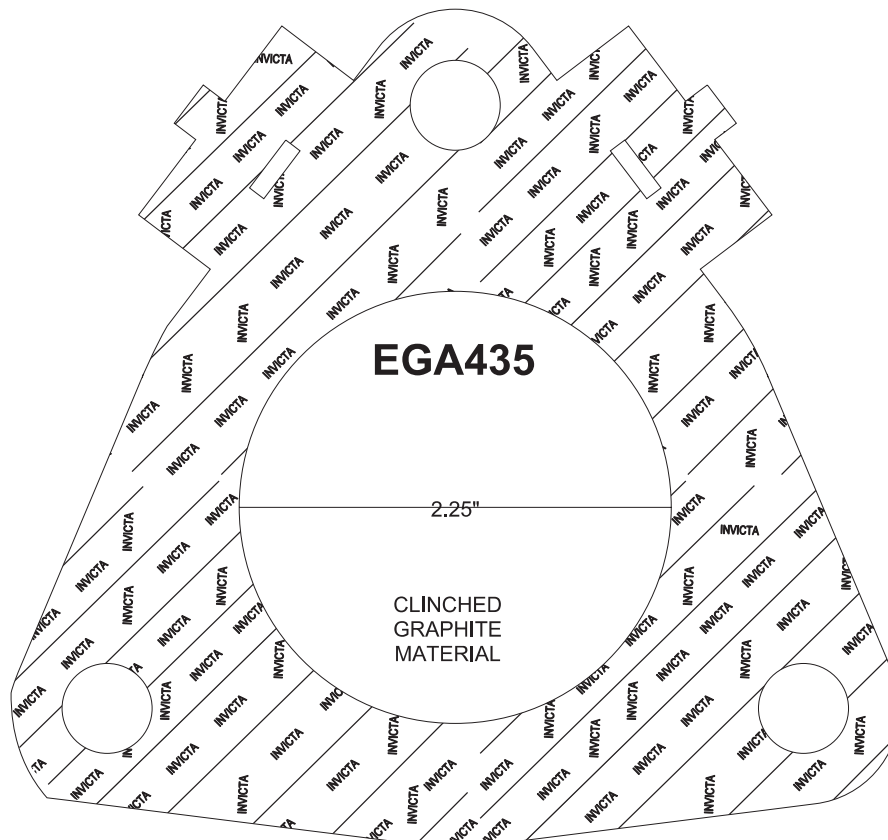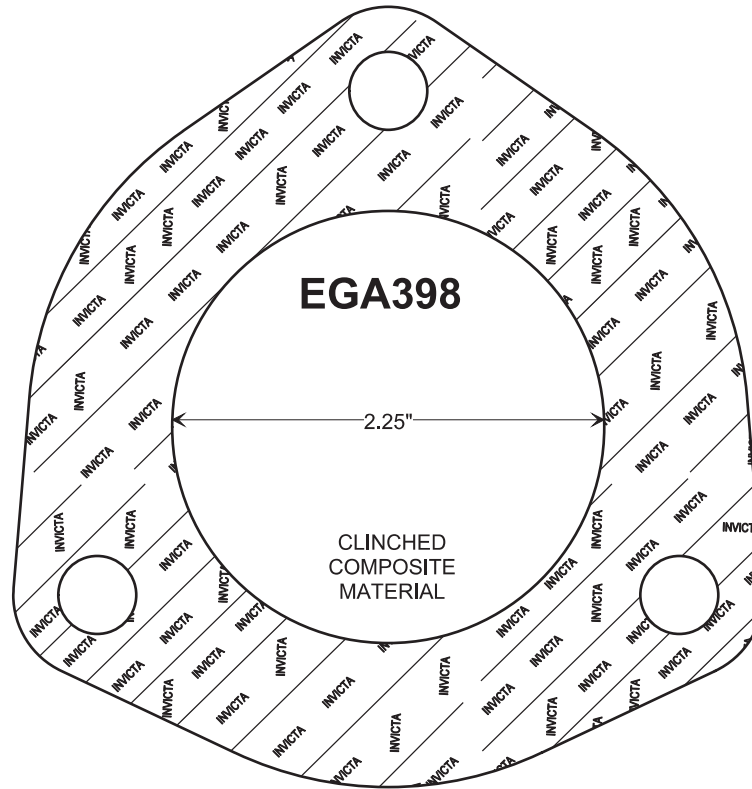


CONVERTER - MUFFLER - EXHAUST PIPE GASKETS

DESIGN STYLE 12

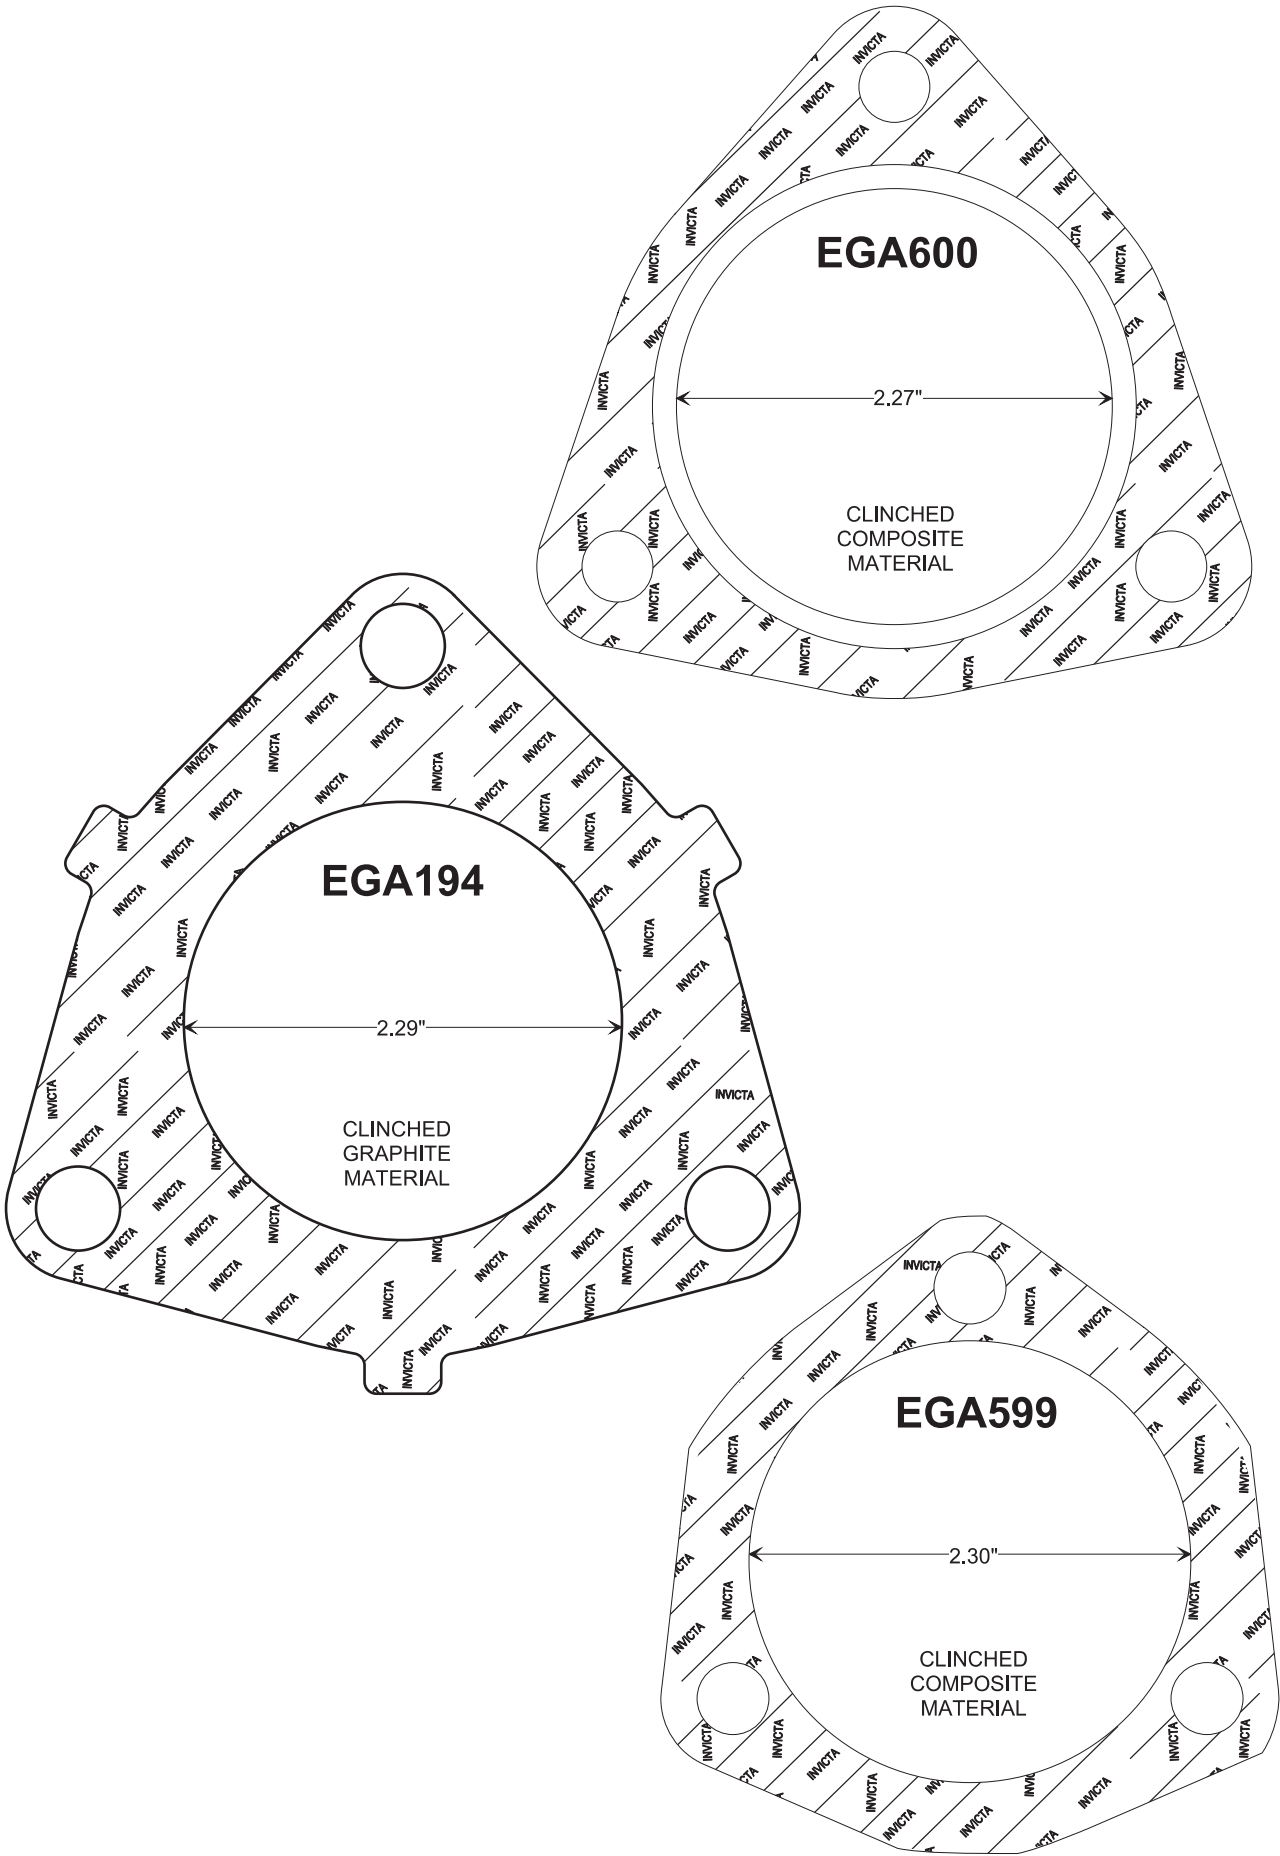


CONVERTER - MUFFLER - EXHAUST PIPE GASKETS

DESIGN STYLE 12

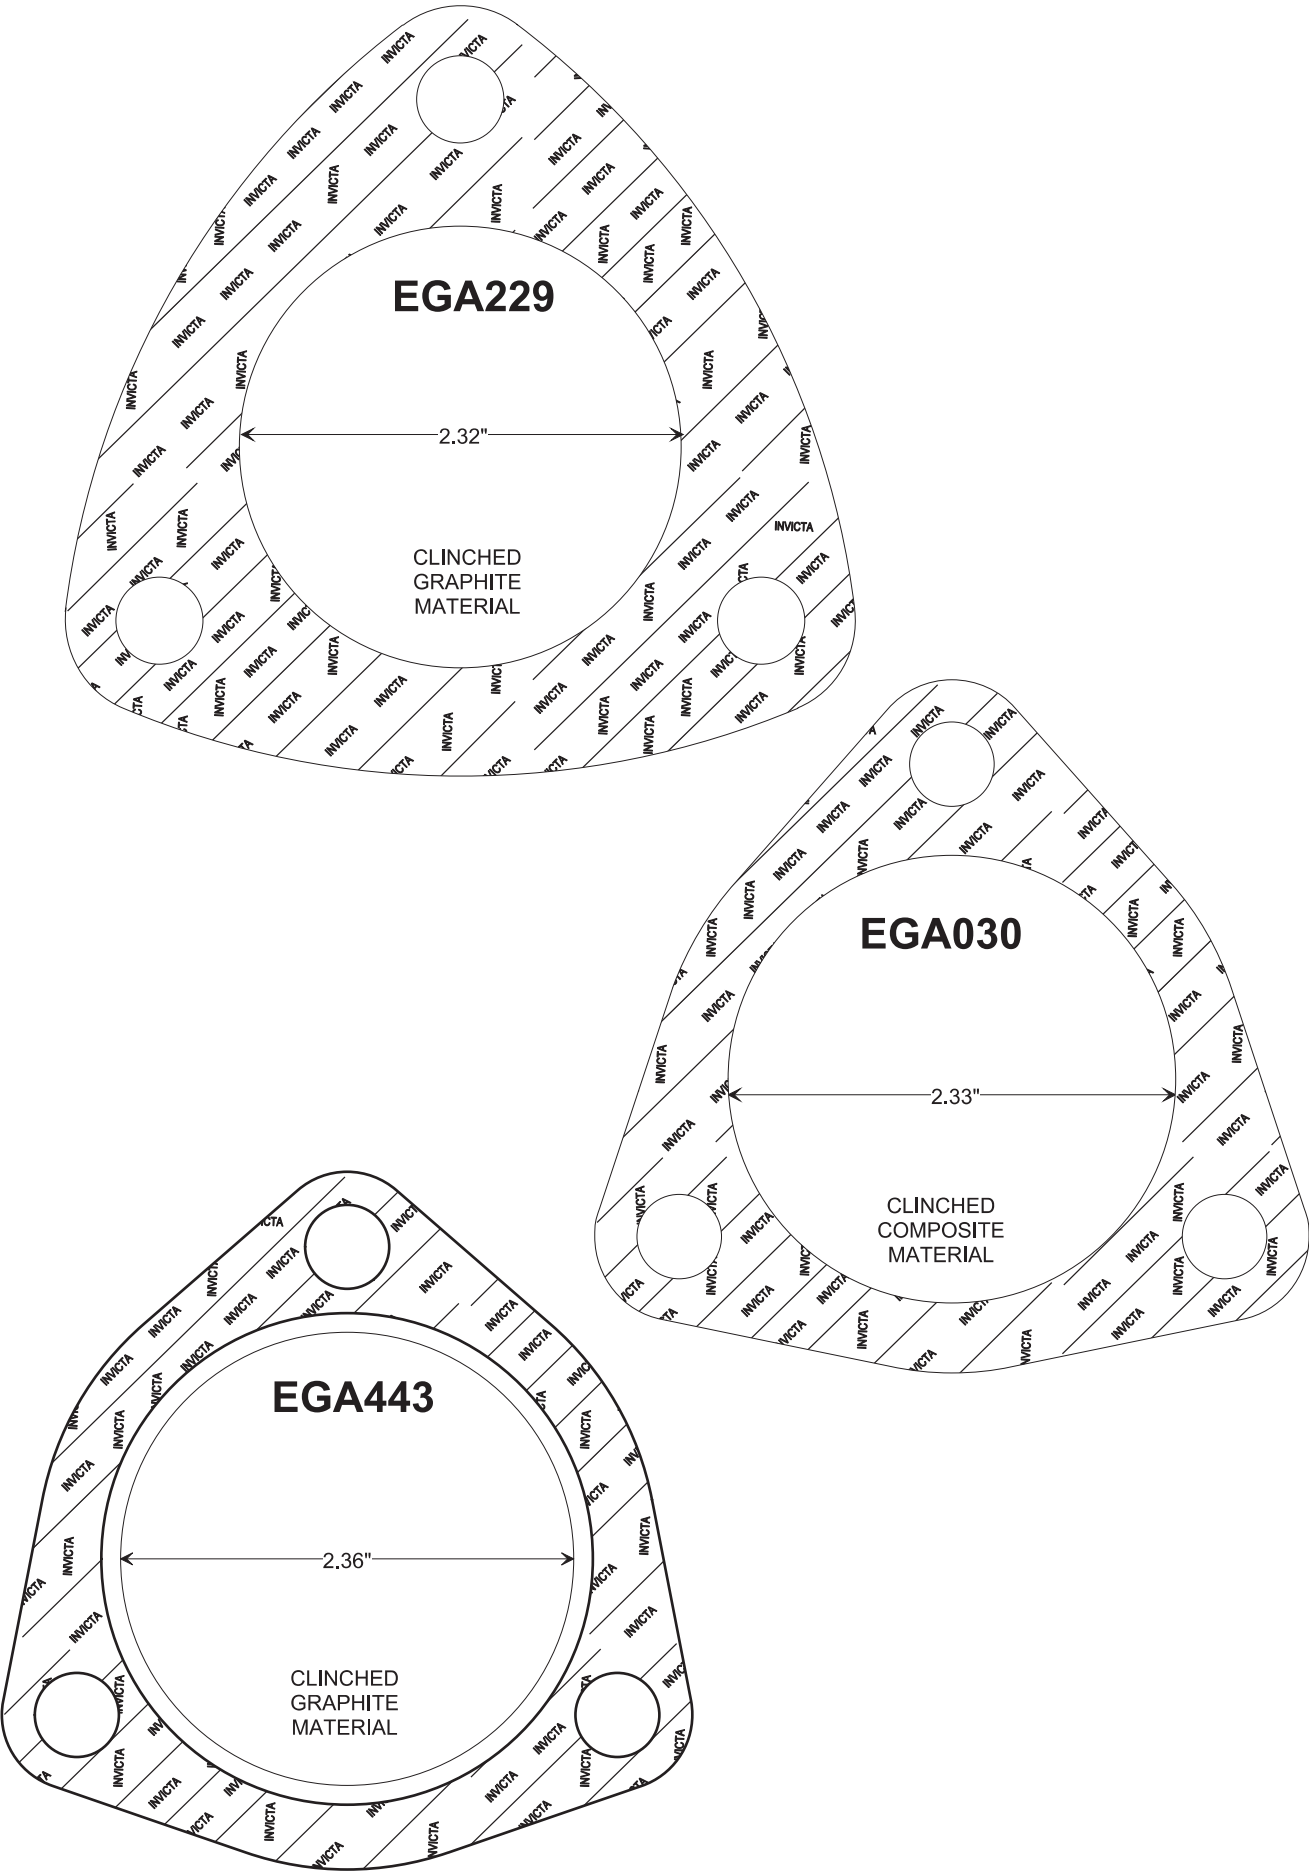




CONVERTER - MUFFLER - EXHAUST PIPE GASKETS

DESIGN STYLE 12

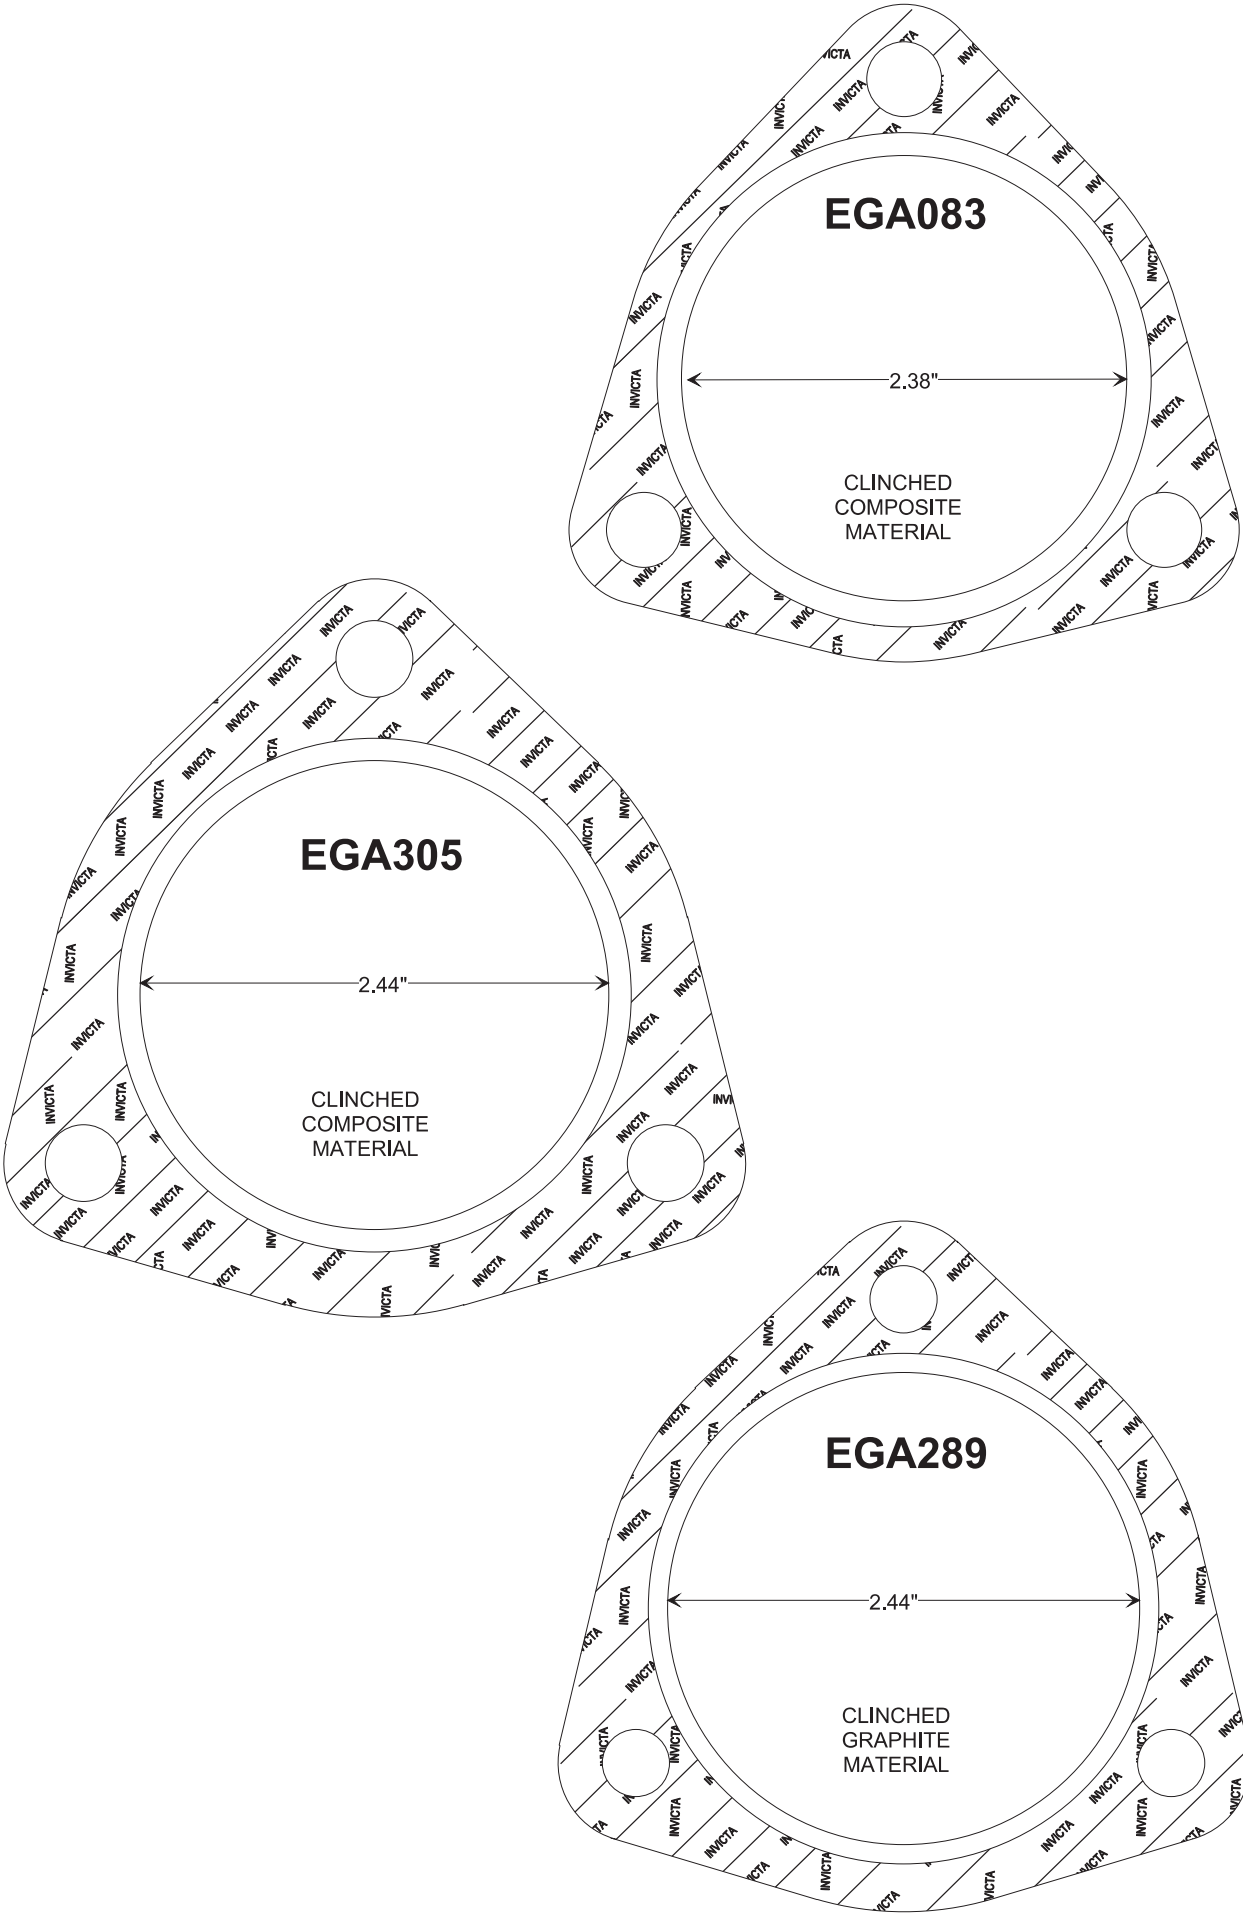



CONVERTER - MUFFLER - EXHAUST PIPE GASKETS

DESIGN STYLE 12

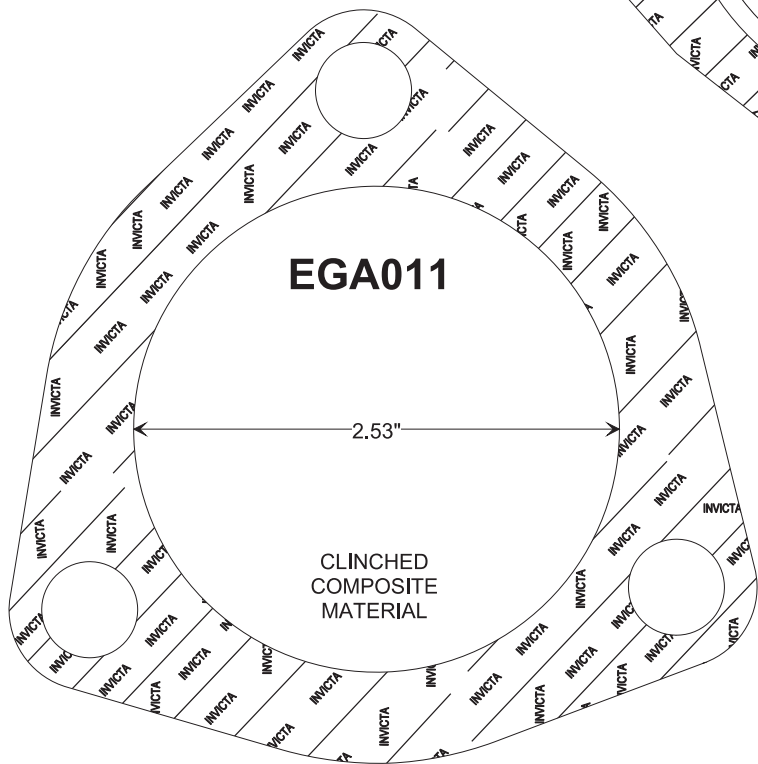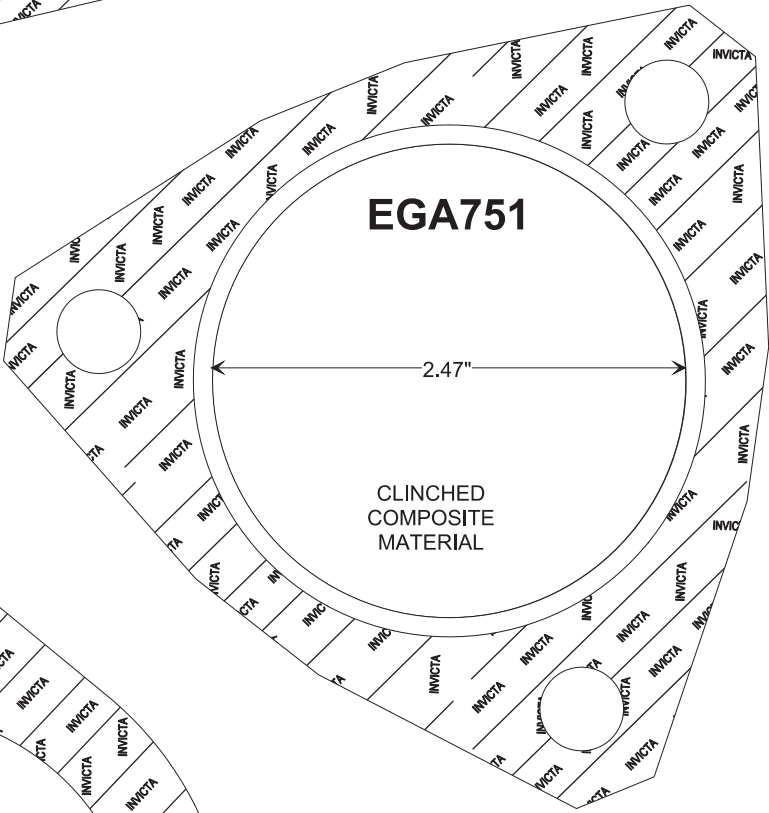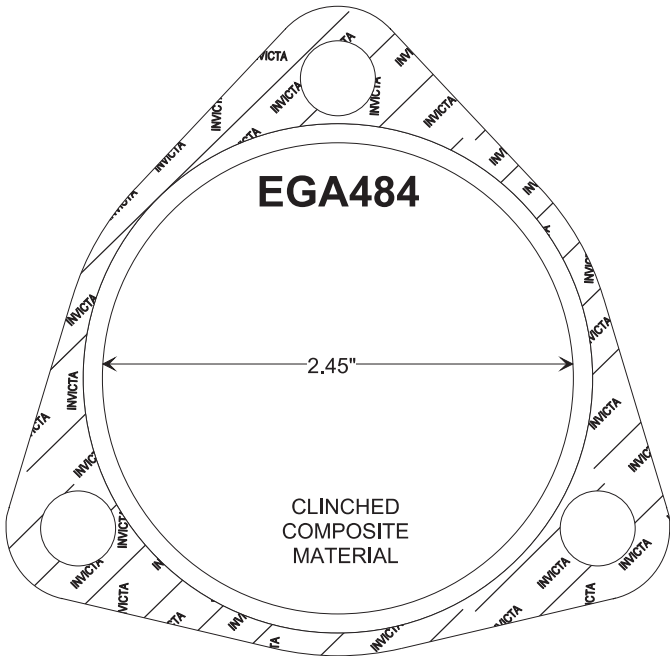


CONVERTER - MUFFLER - EXHAUST PIPE GASKETS

DESIGN STYLE 12

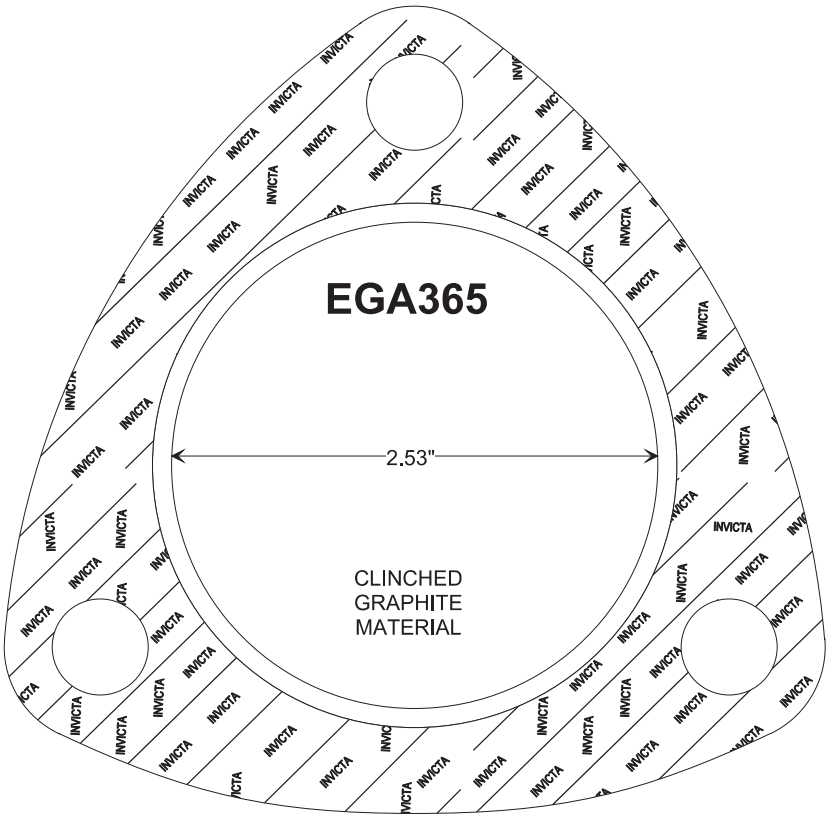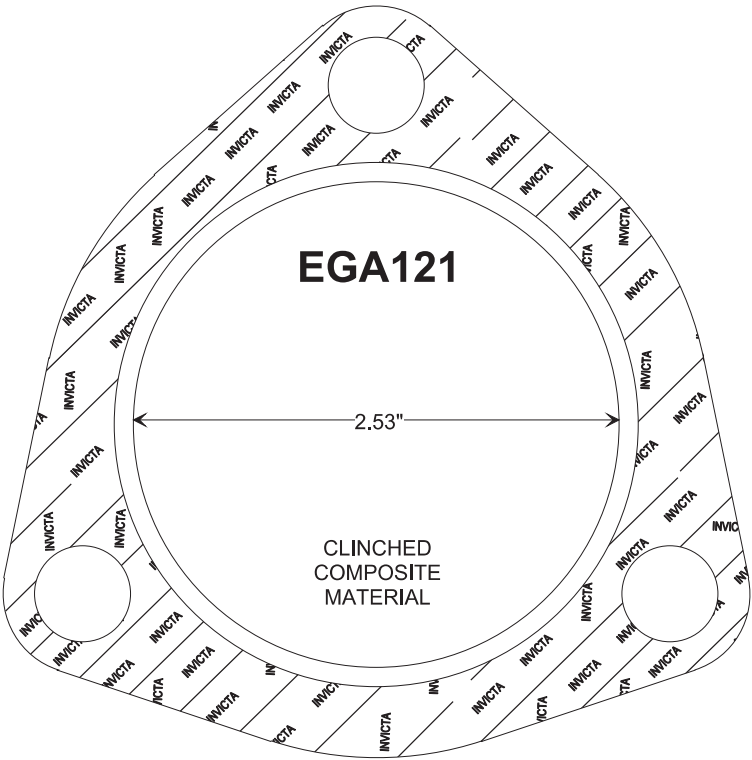



CONVERTER - MUFFLER - EXHAUST PIPE GASKETS



DESIGN STYLE 12

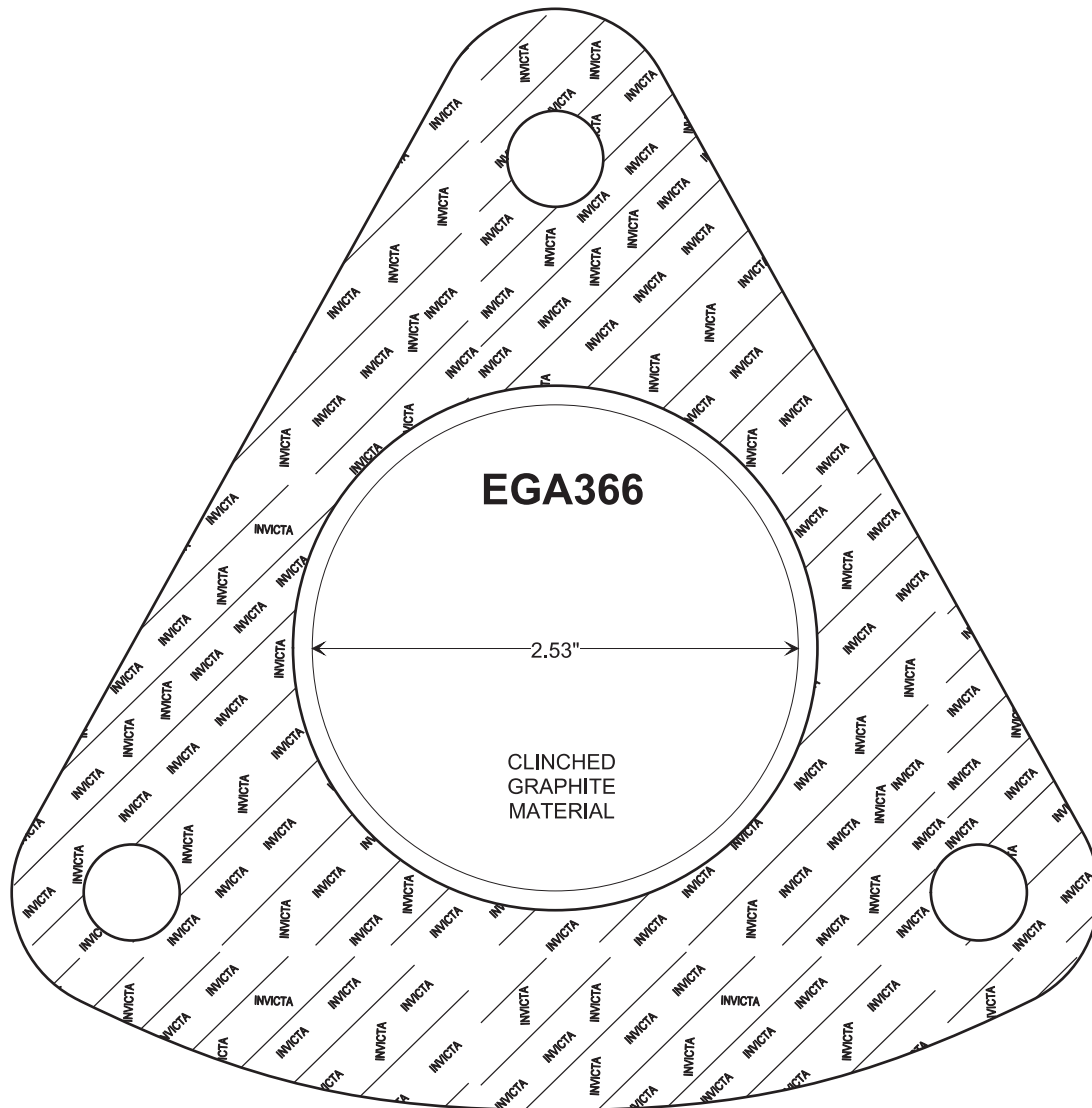

CONVERTER - MUFFLER - EXHAUST PIPE GASKETS



DESIGN STYLE 12

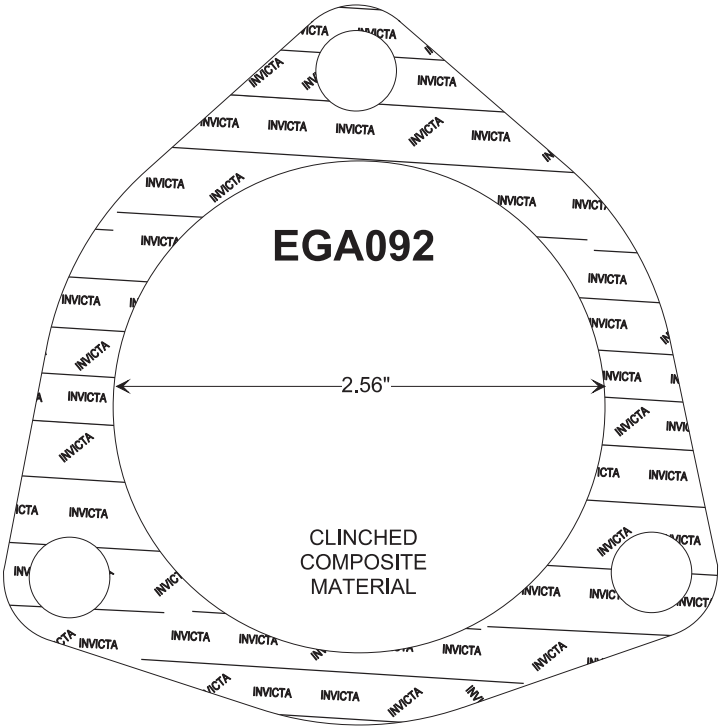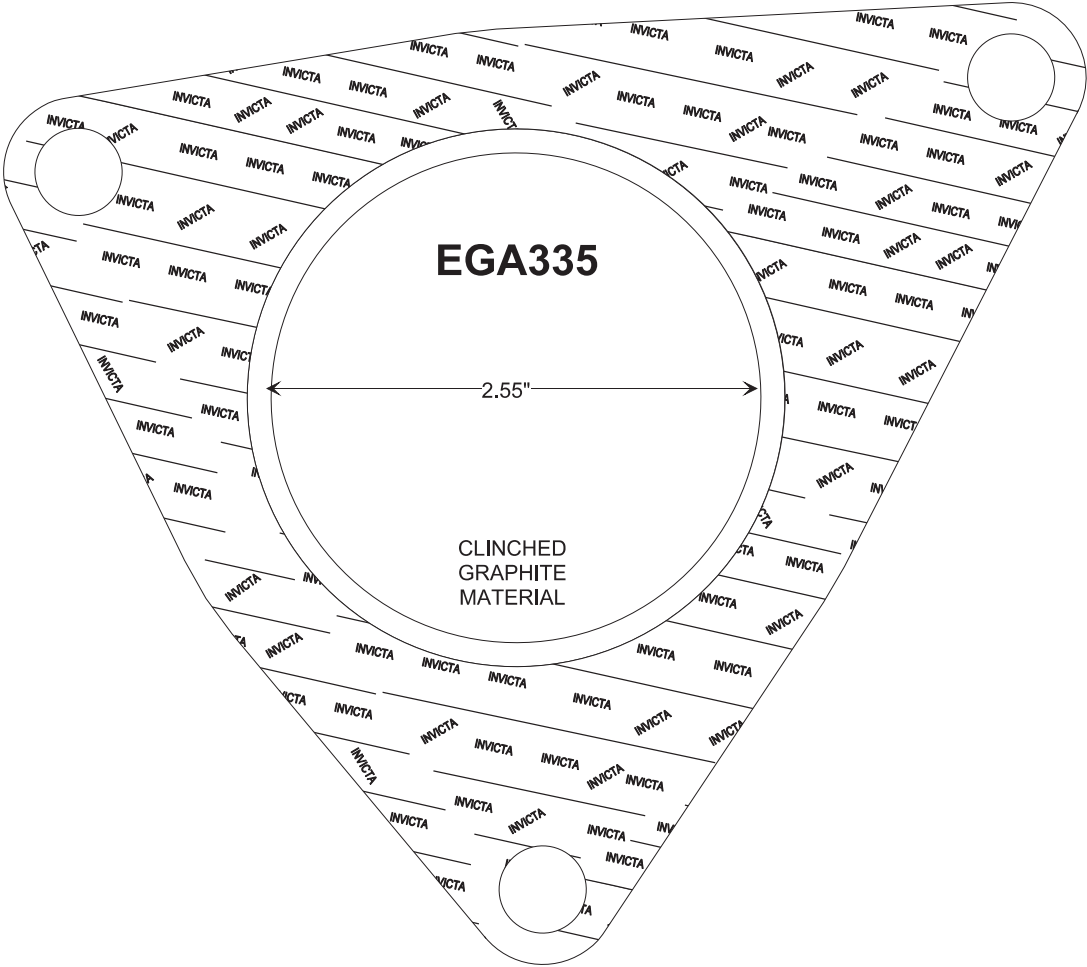

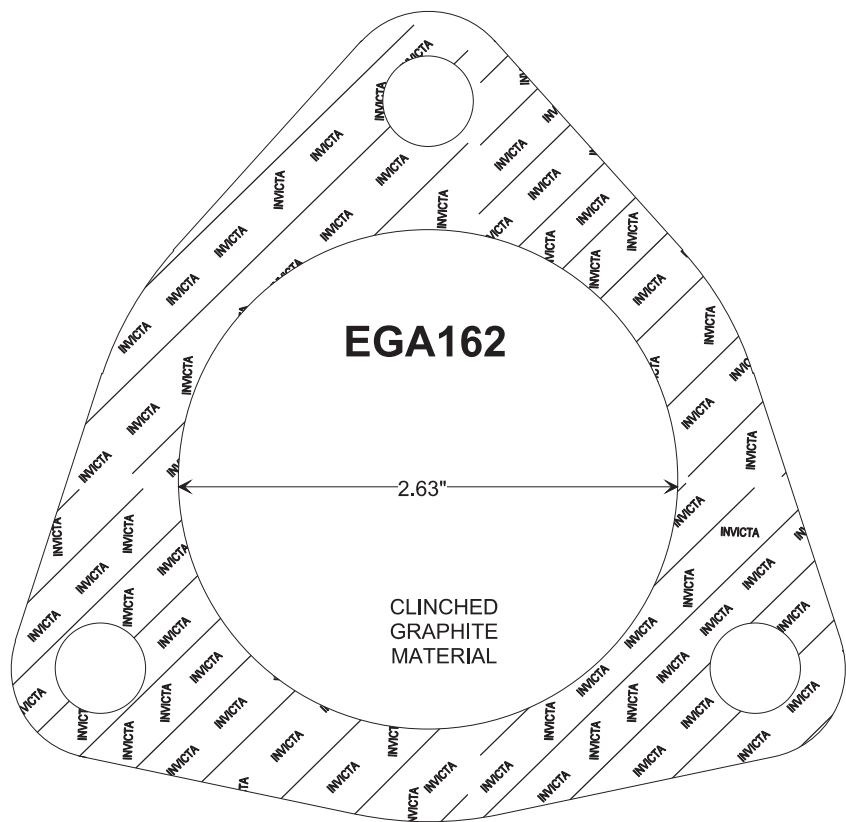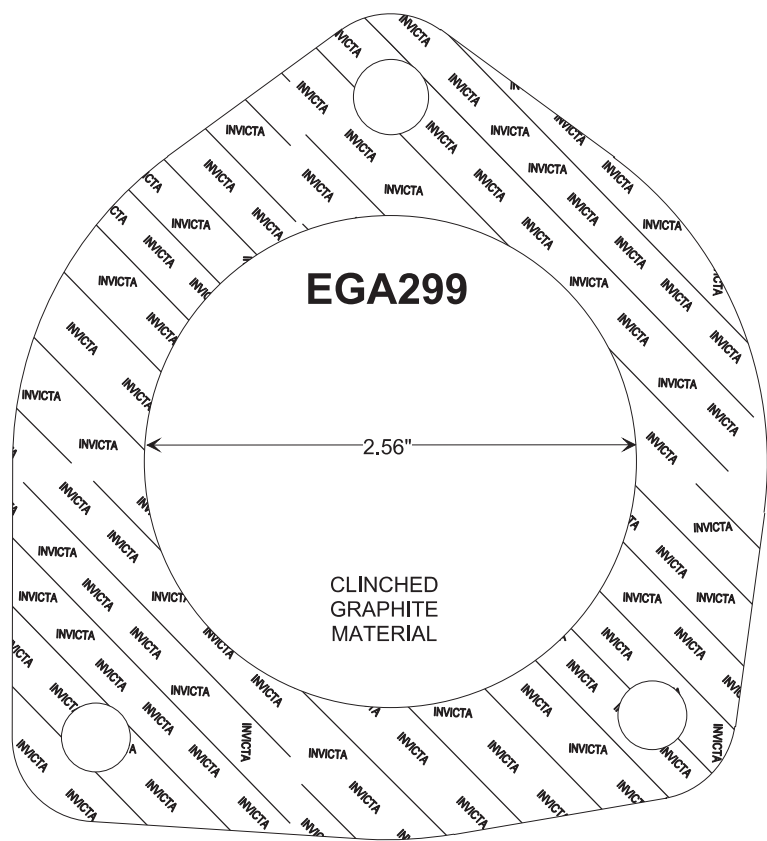



CONVERTER - MUFFLER - EXHAUST PIPE GASKETS

DESIGN STYLE 12

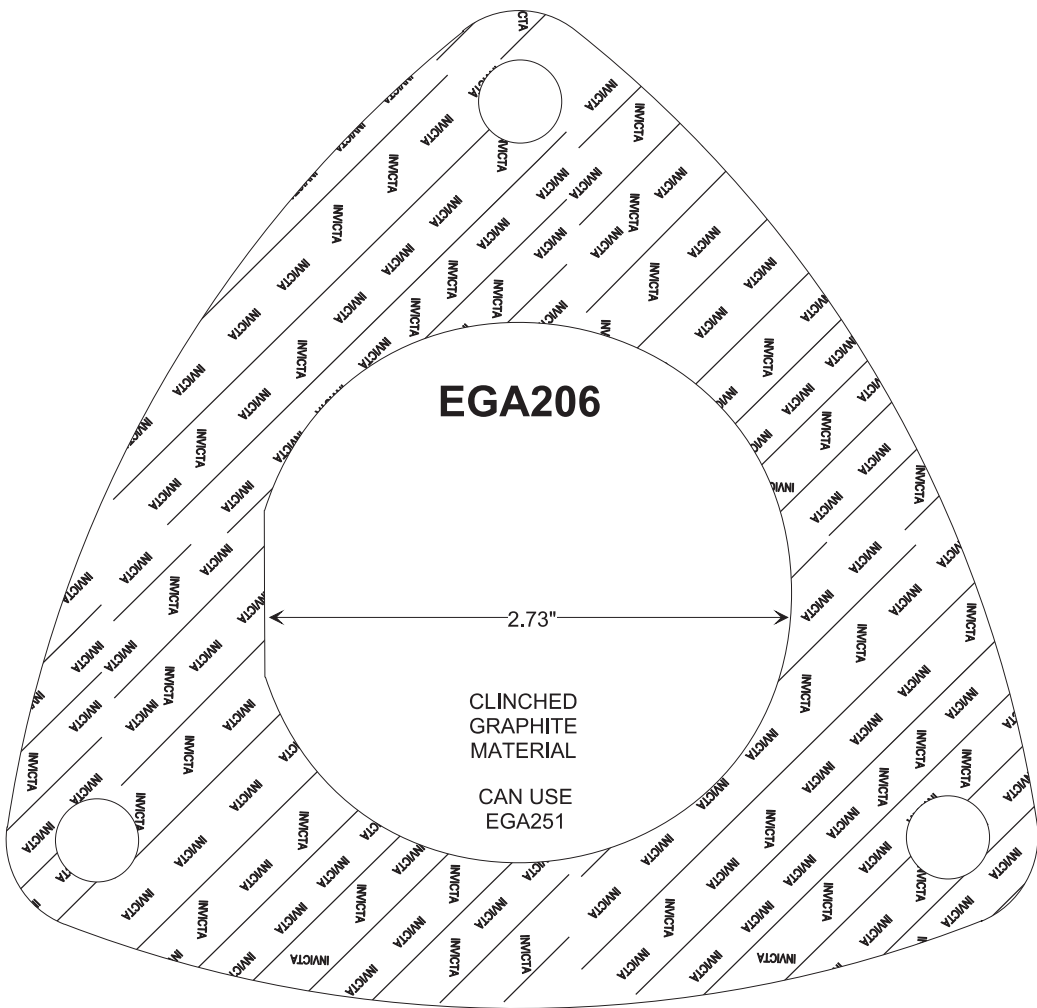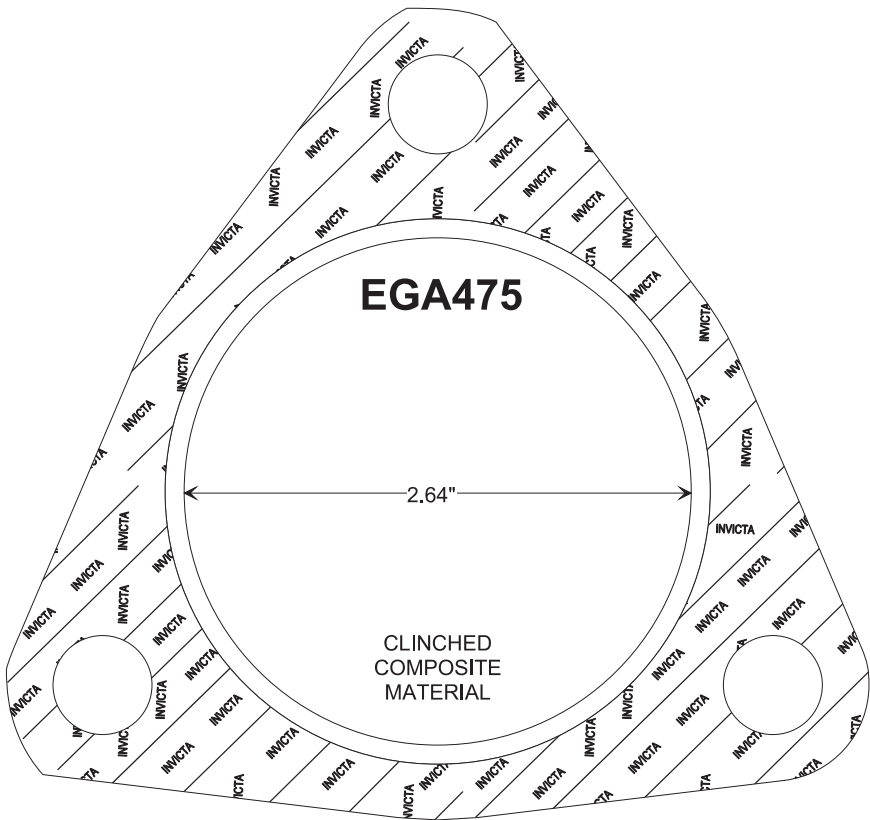



CONVERTER - MUFFLER - EXHAUST PIPE GASKETS



DESIGN STYLE 12

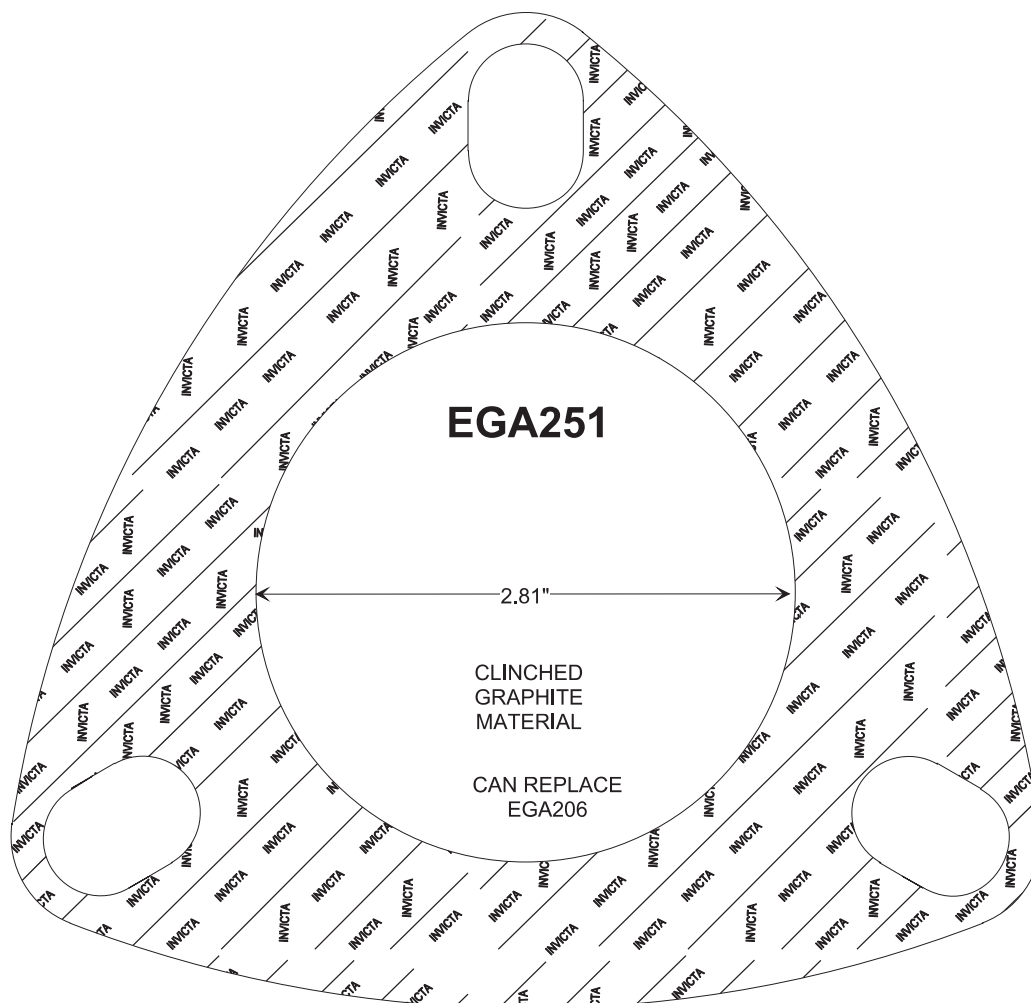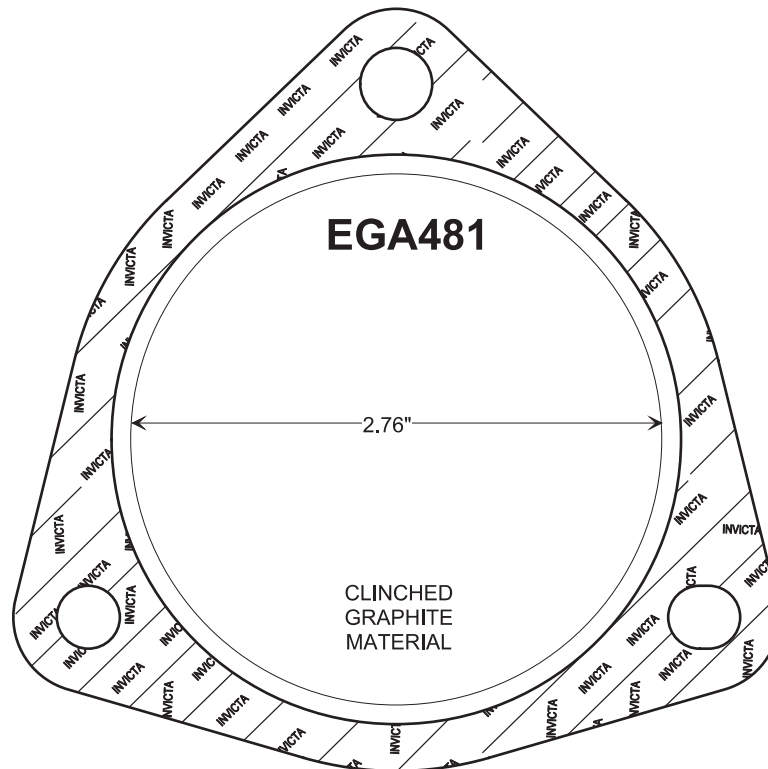

CONVERTER - MUFFLER - EXHAUST PIPE GASKETS


DESIGN STYLE 12

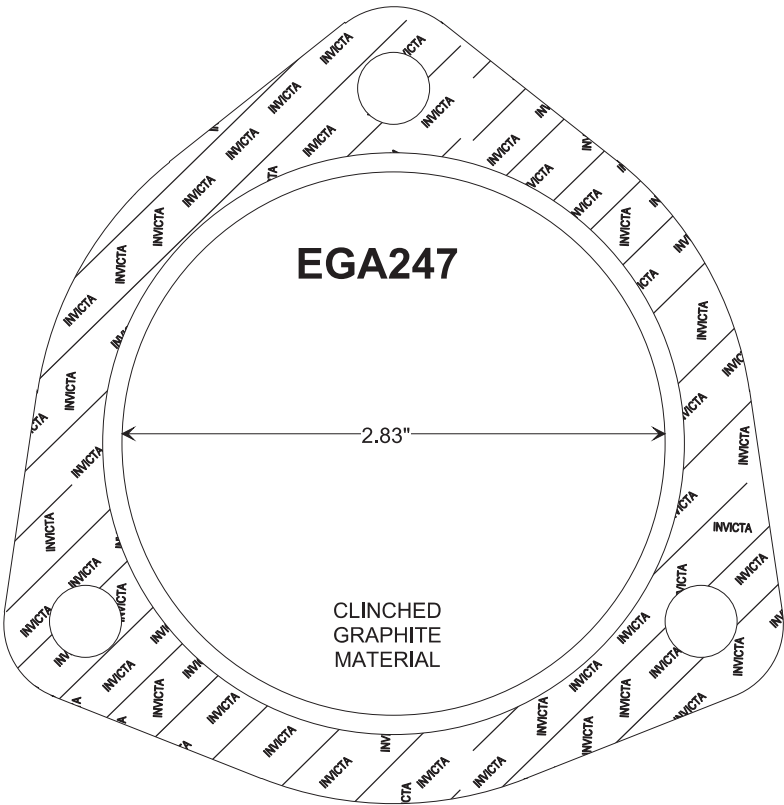
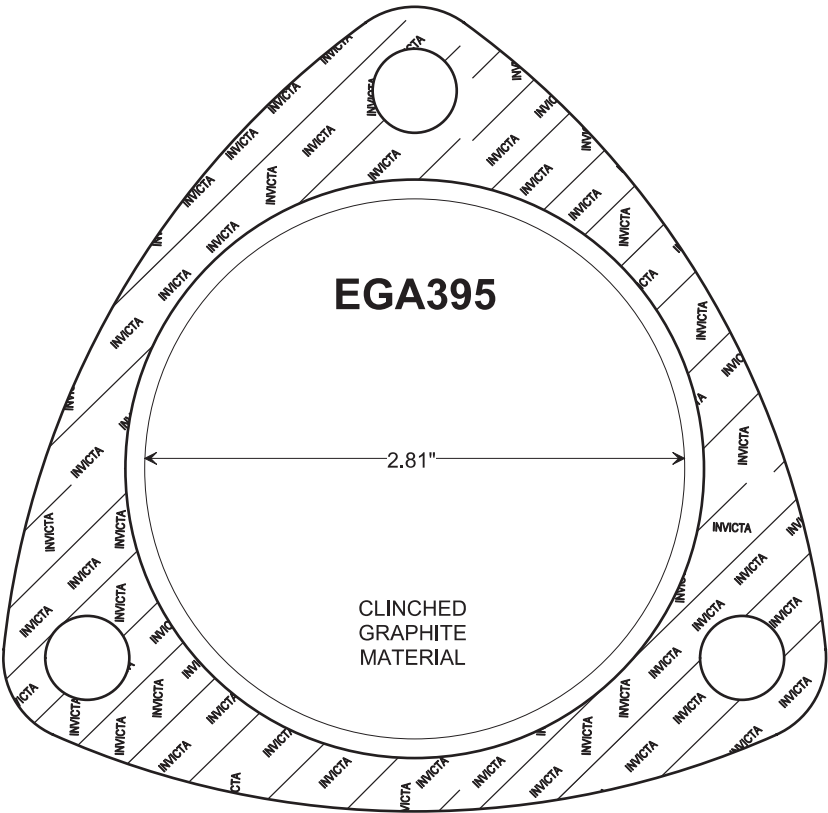


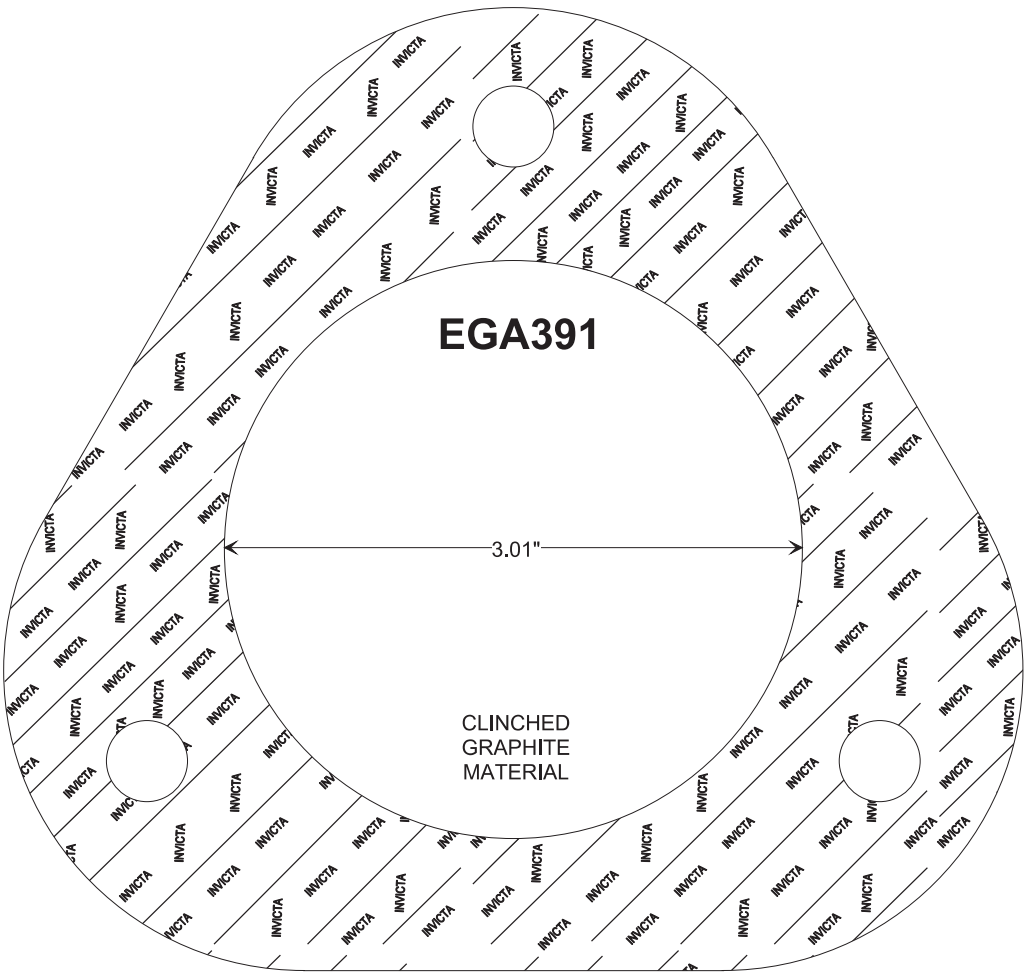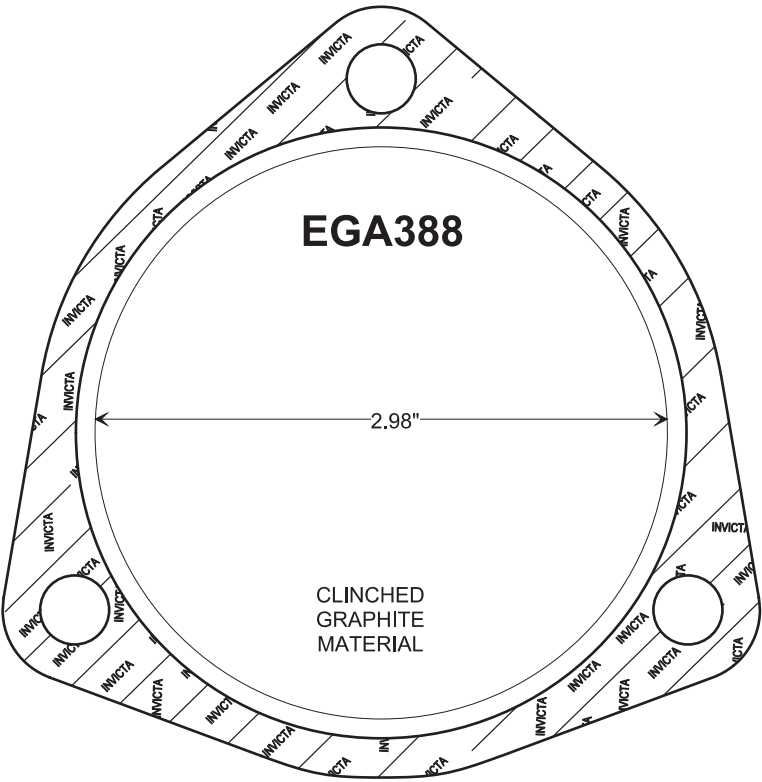

CONVERTER - MUFFLER - EXHAUST PIPE GASKETS





DESIGN STYLE 12

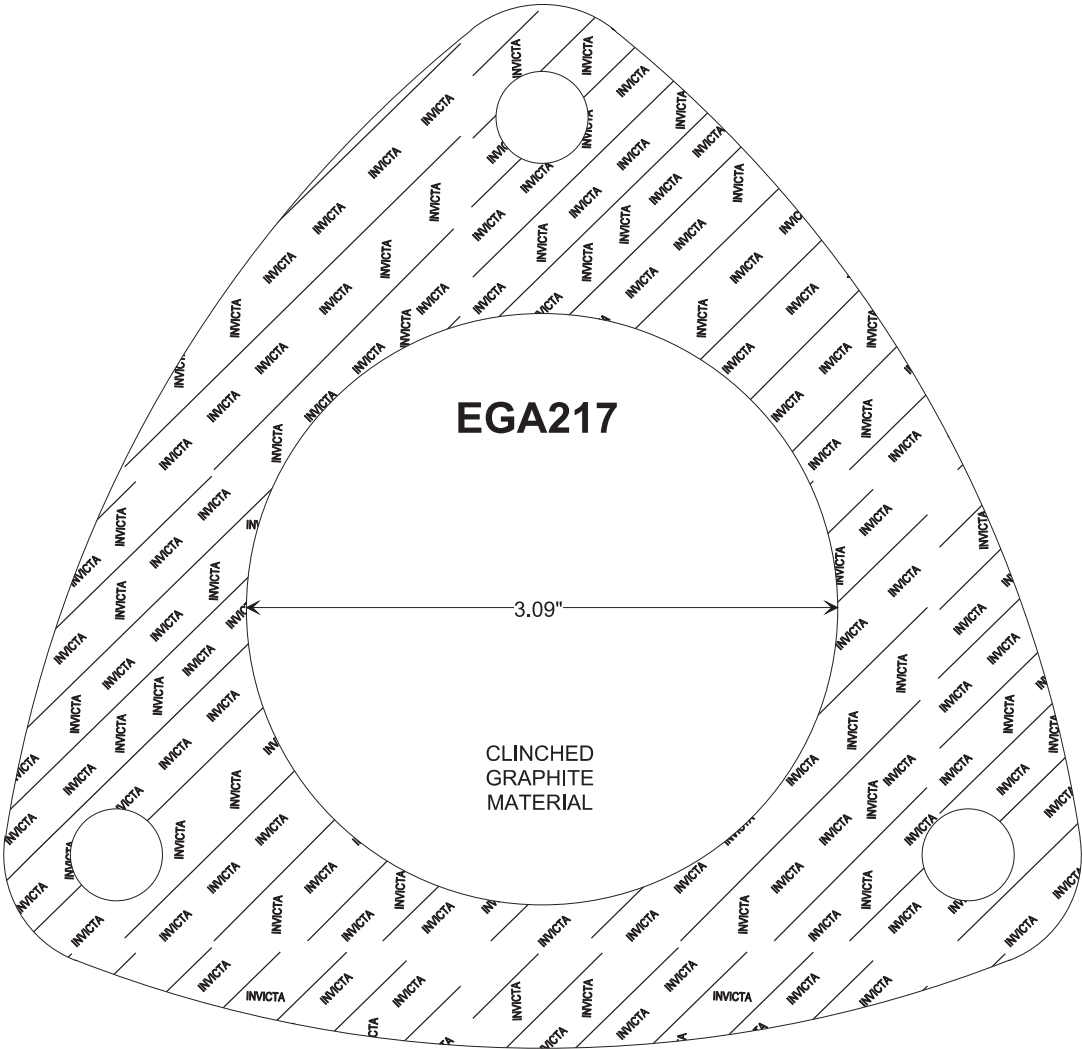

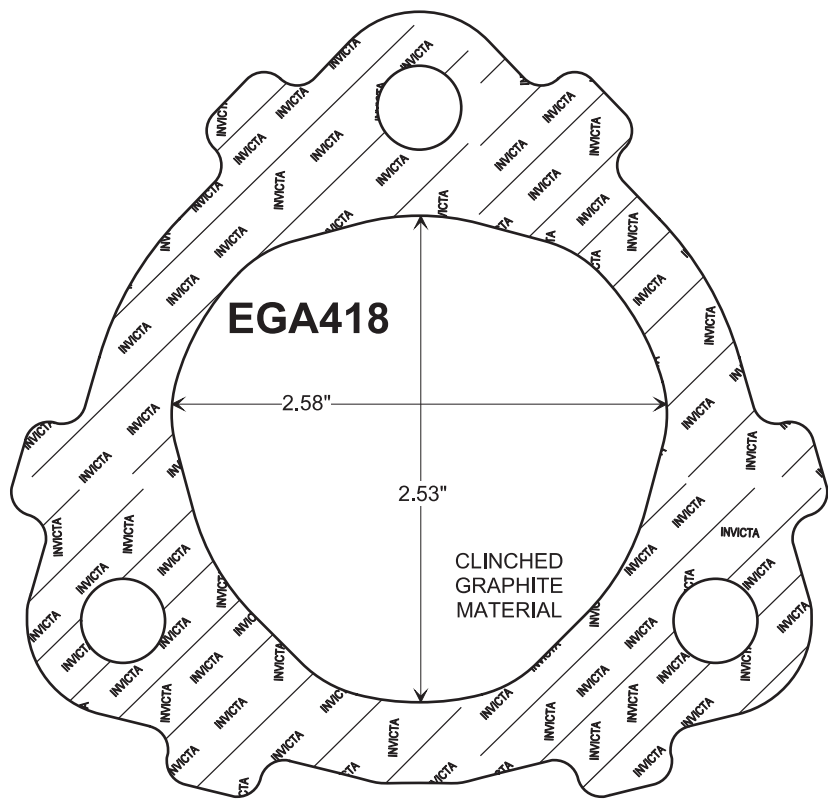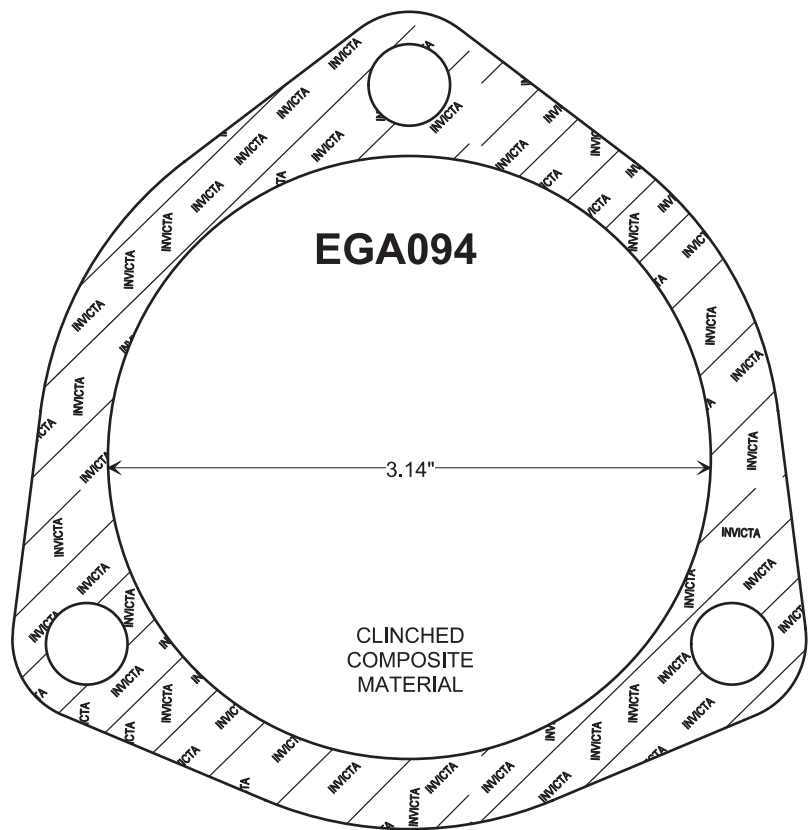


CONVERTER - MUFFLER - EXHAUST PIPE GASKETS

DESIGN STYLE 13

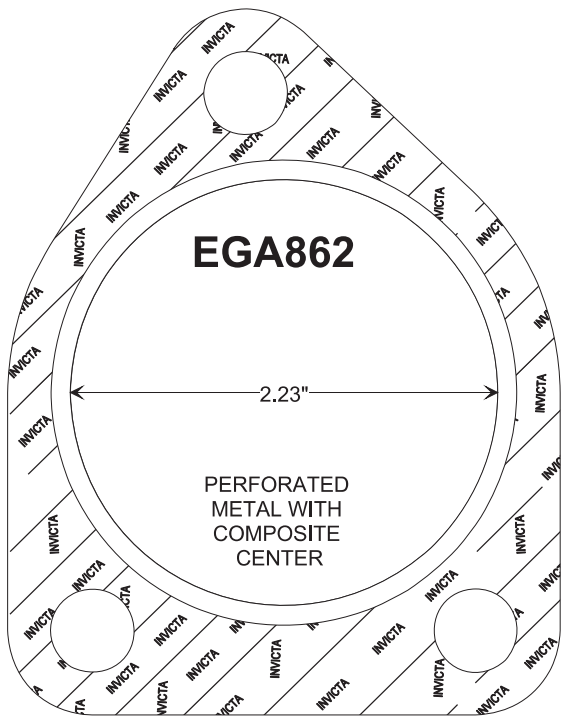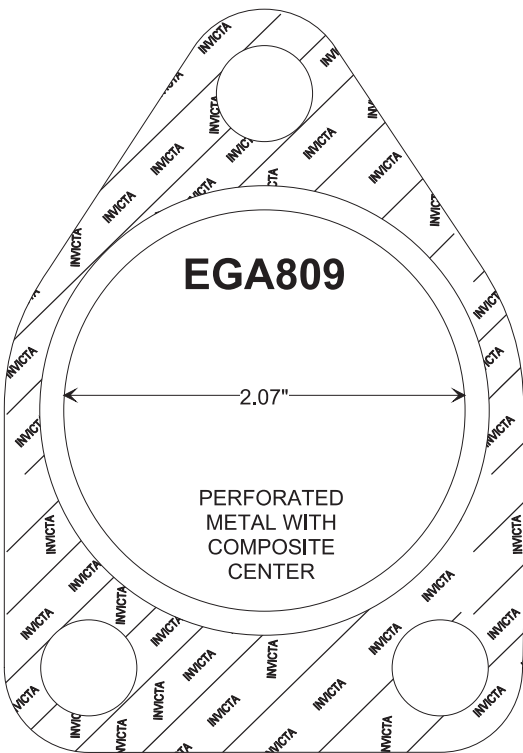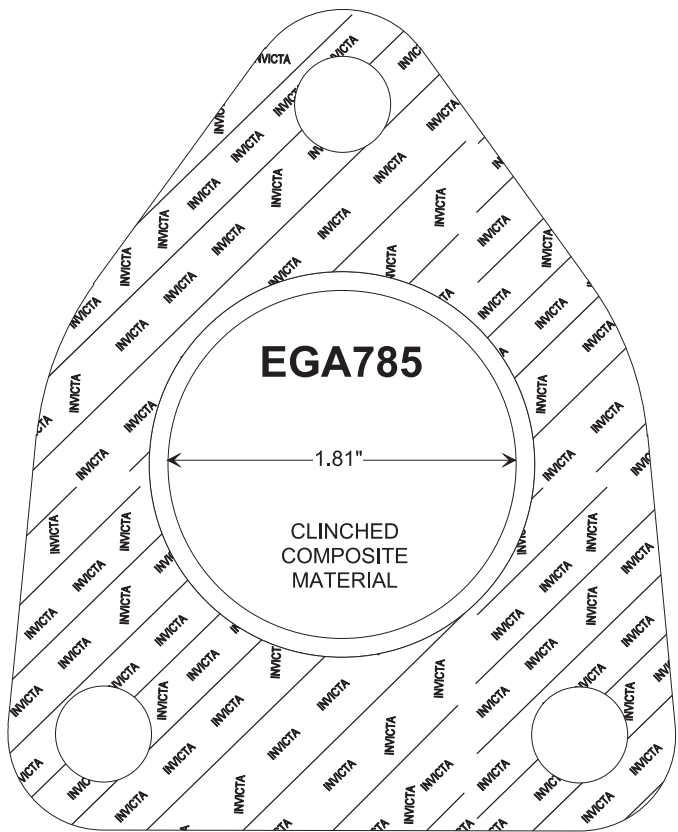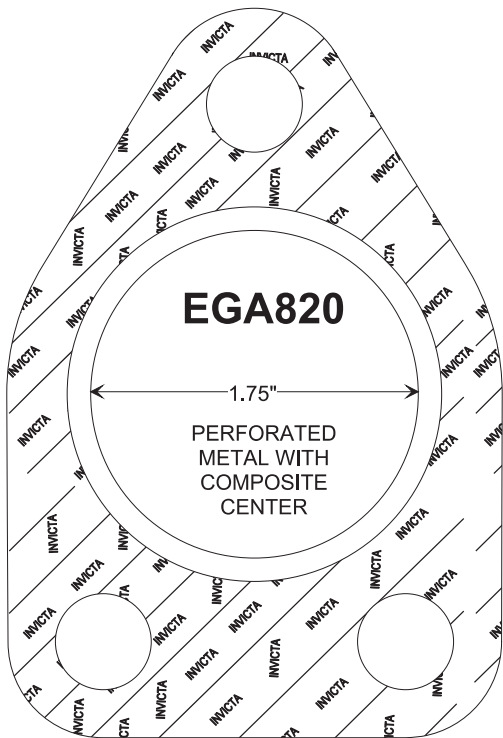





CONVERTER - MUFFLER - EXHAUST PIPE GASKETS



DESIGN STYLE 13

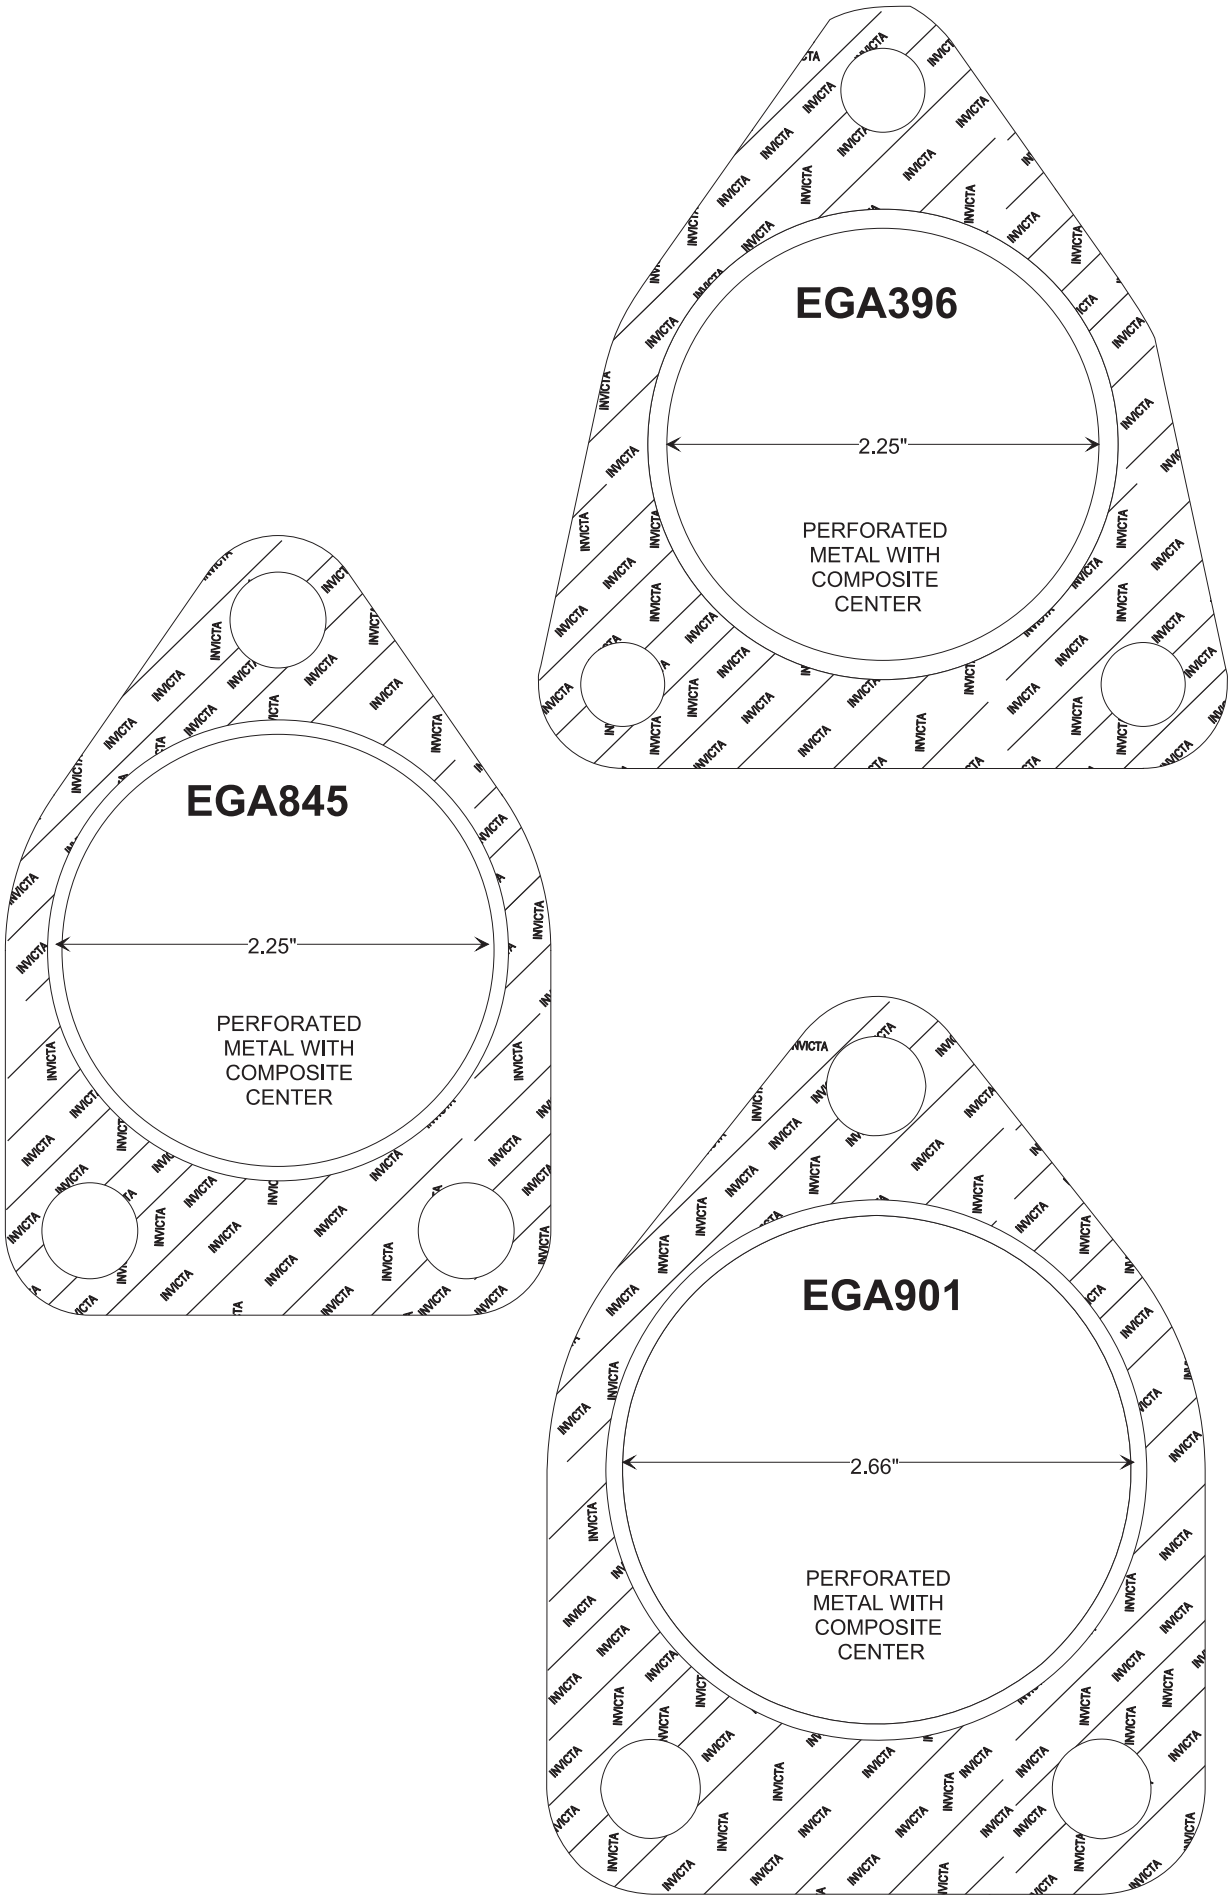

CONVERTER - MUFFLER - EXHAUST PIPE GASKETS


DESIGN STYLE 14

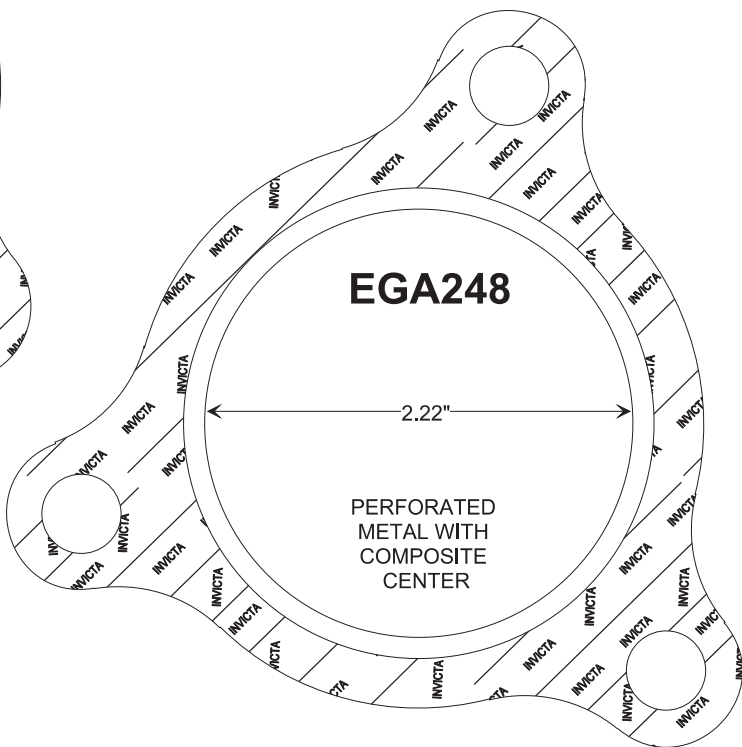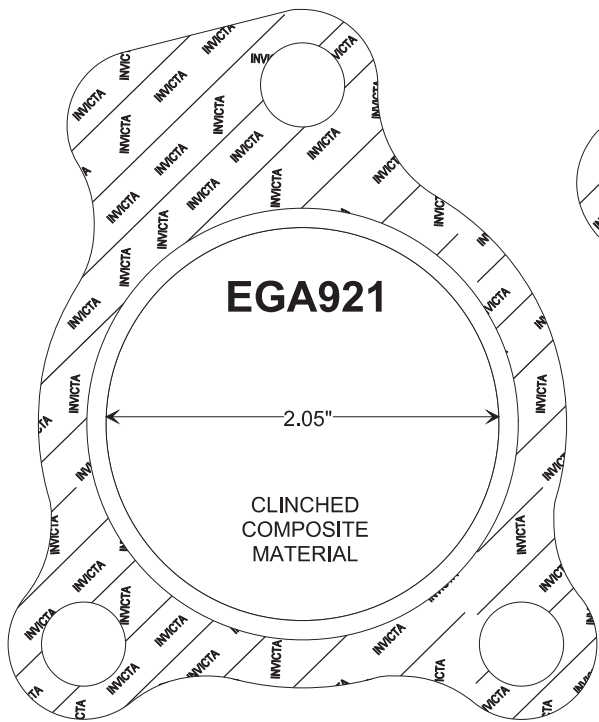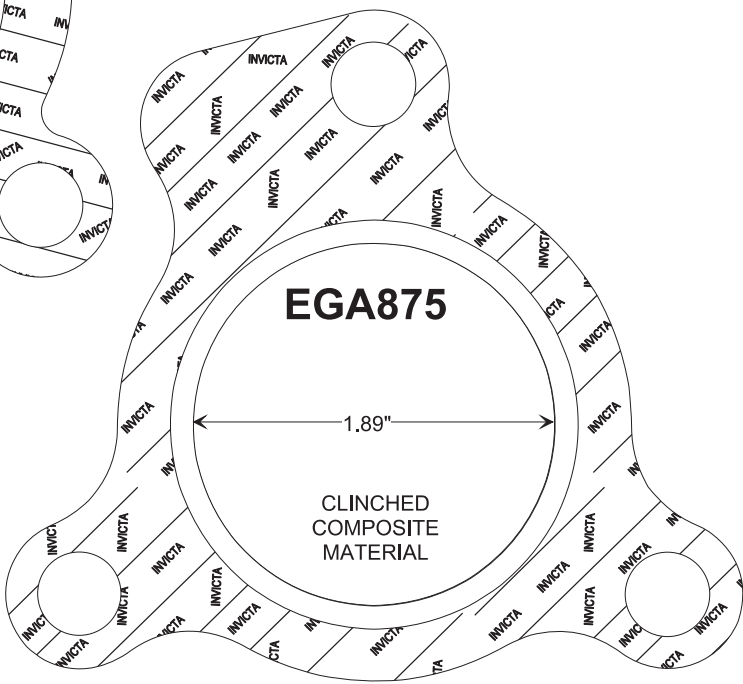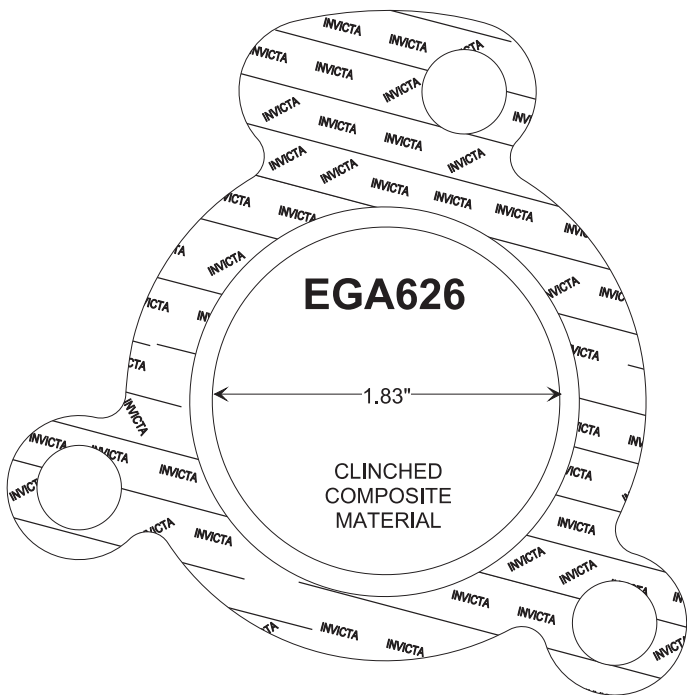

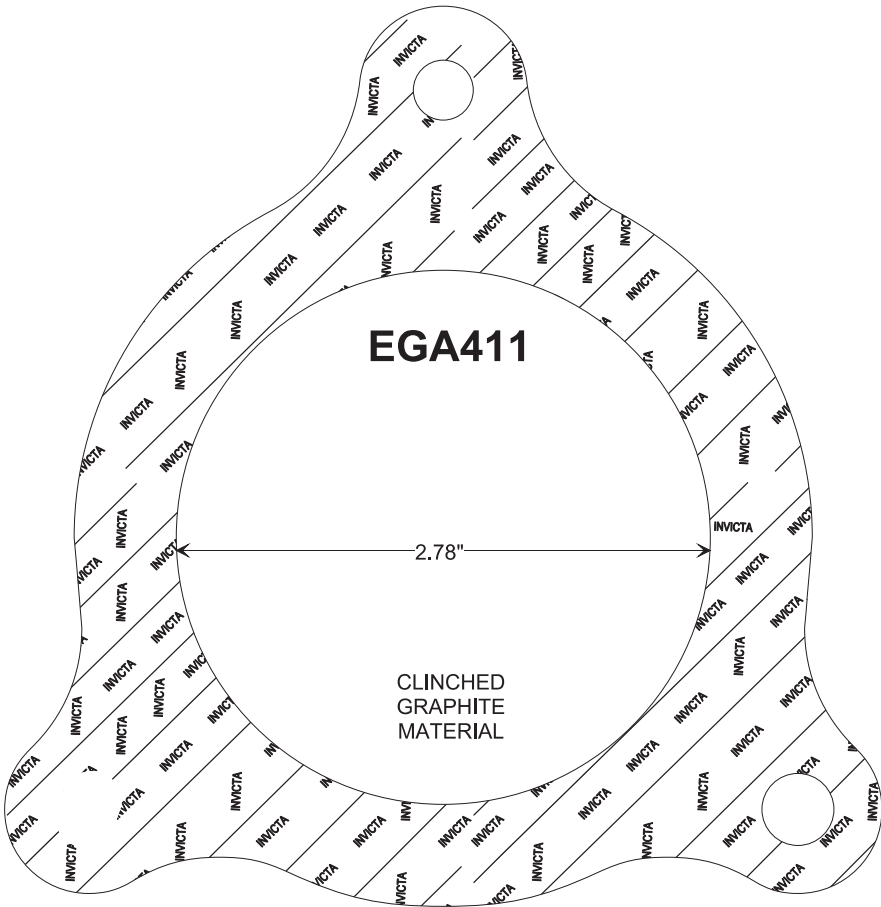
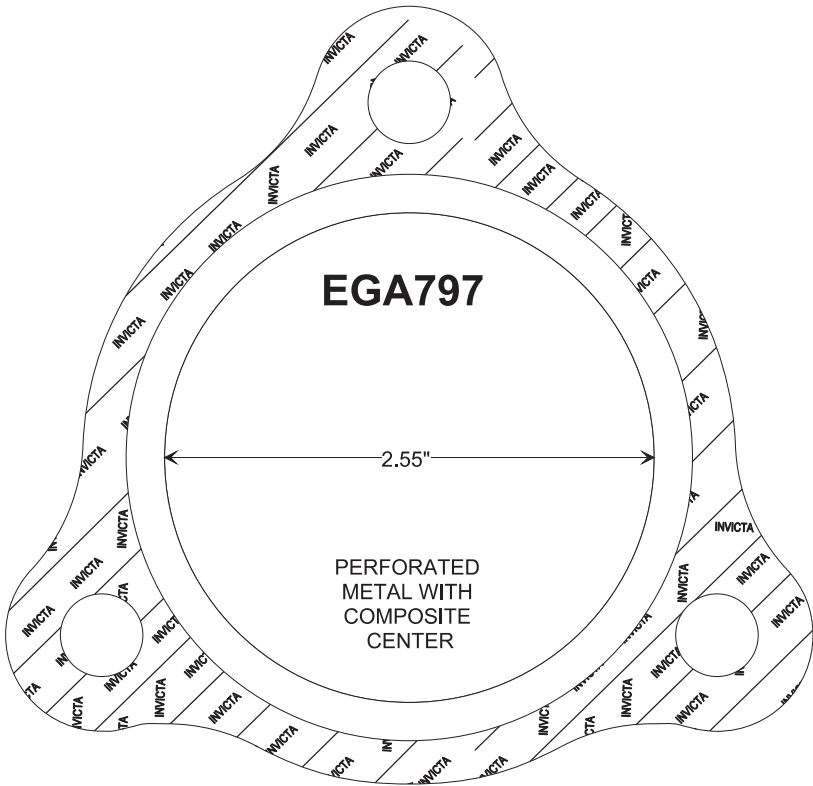


CONVERTER - MUFFLER - EXHAUST PIPE GASKETS

DESIGN STYLE 14

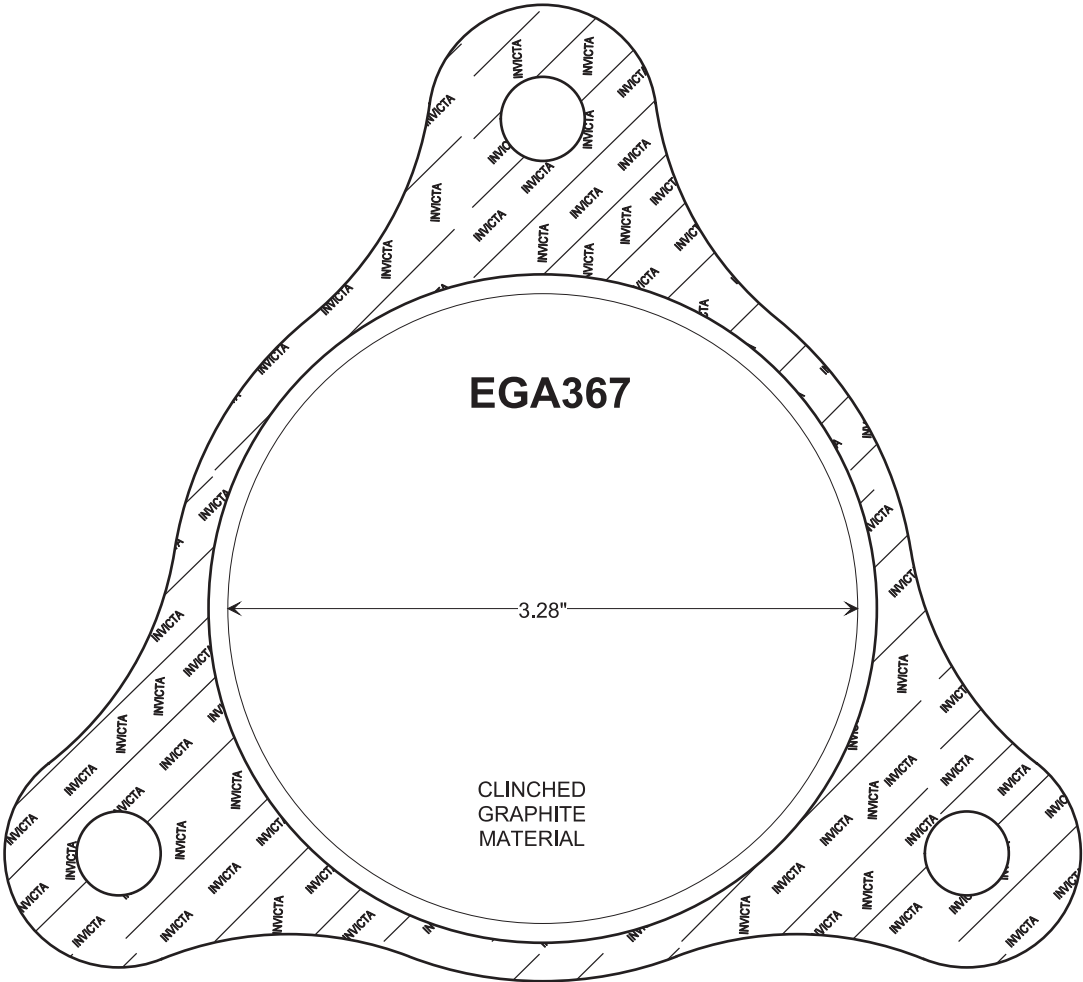


DESIGN STYLE 15

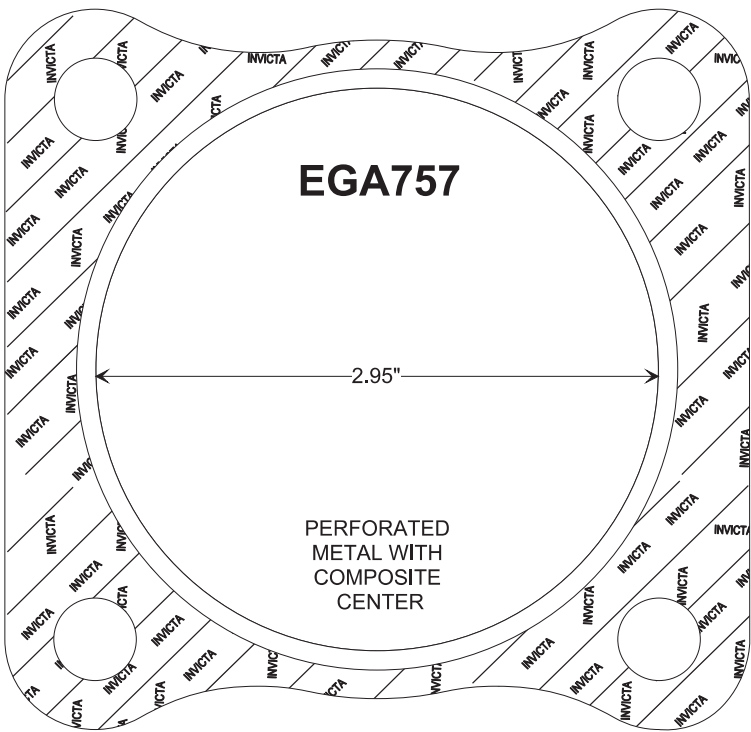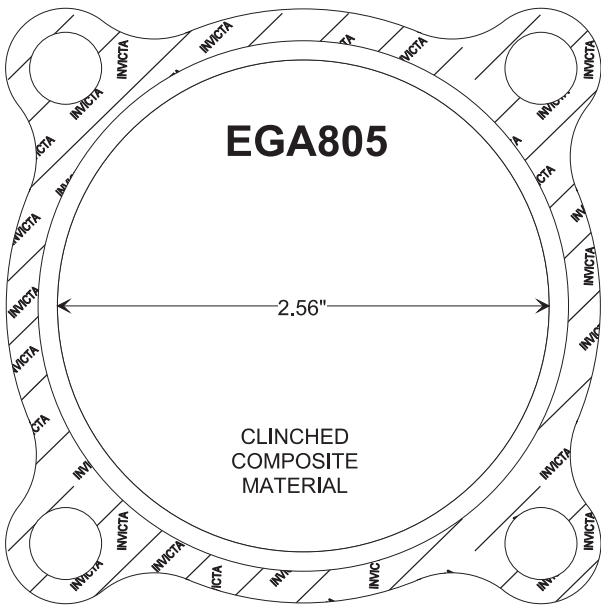


CONVERTER - MUFFLER - EXHAUST PIPE GASKETS

DESIGN STYLE 15

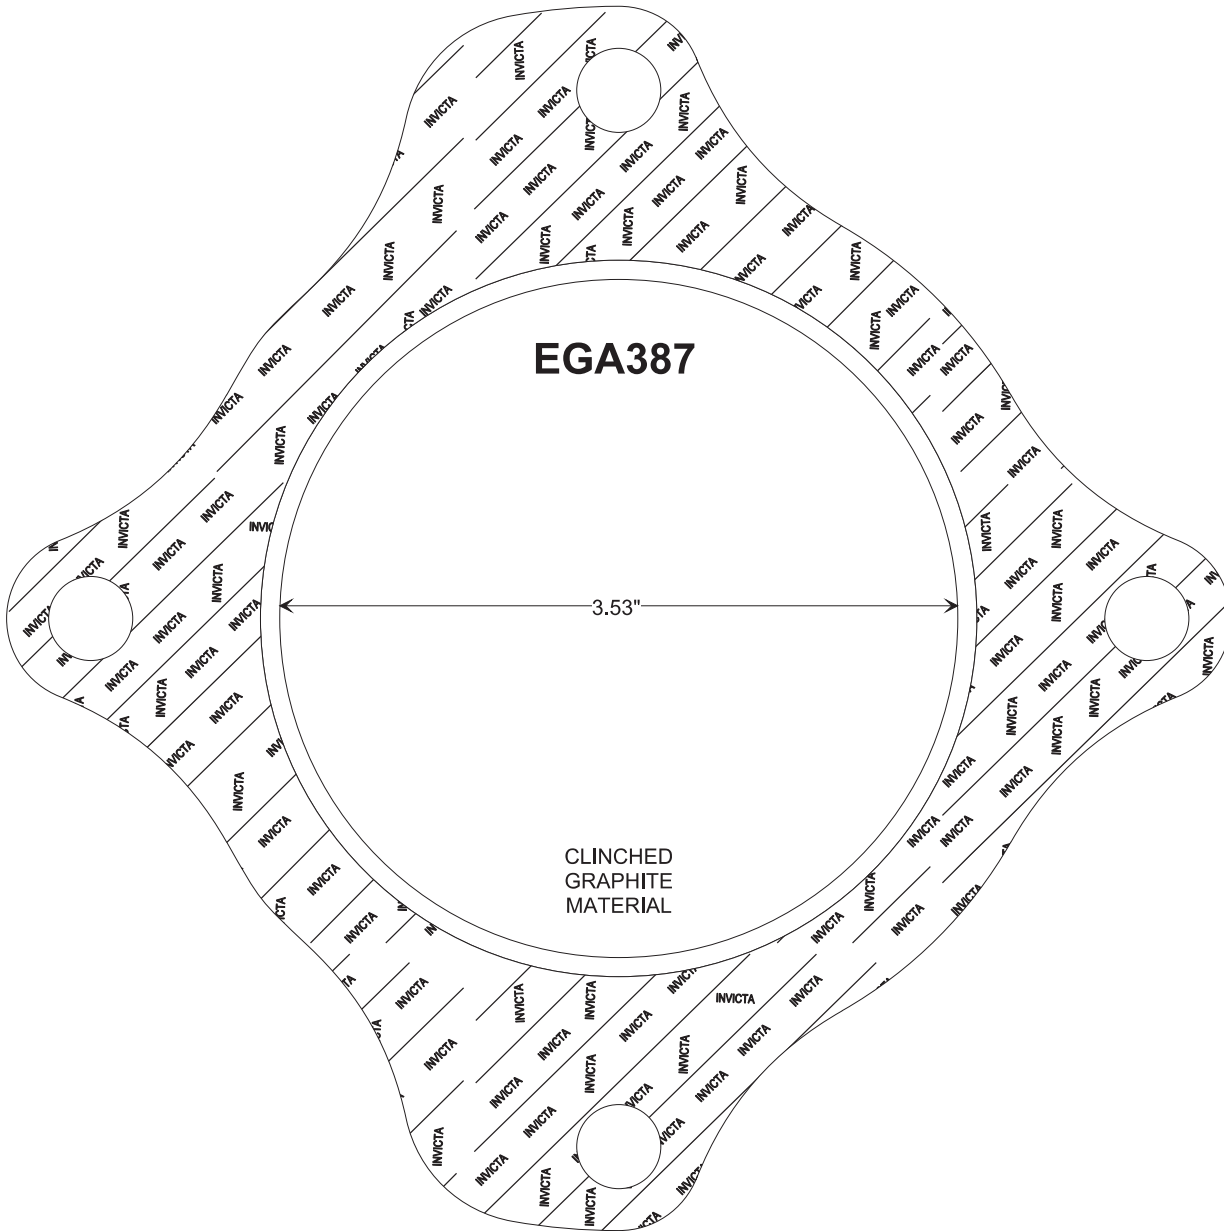


CONVERTER - MUFFLER - EXHAUST PIPE GASKETS

DESIGN STYLE 15

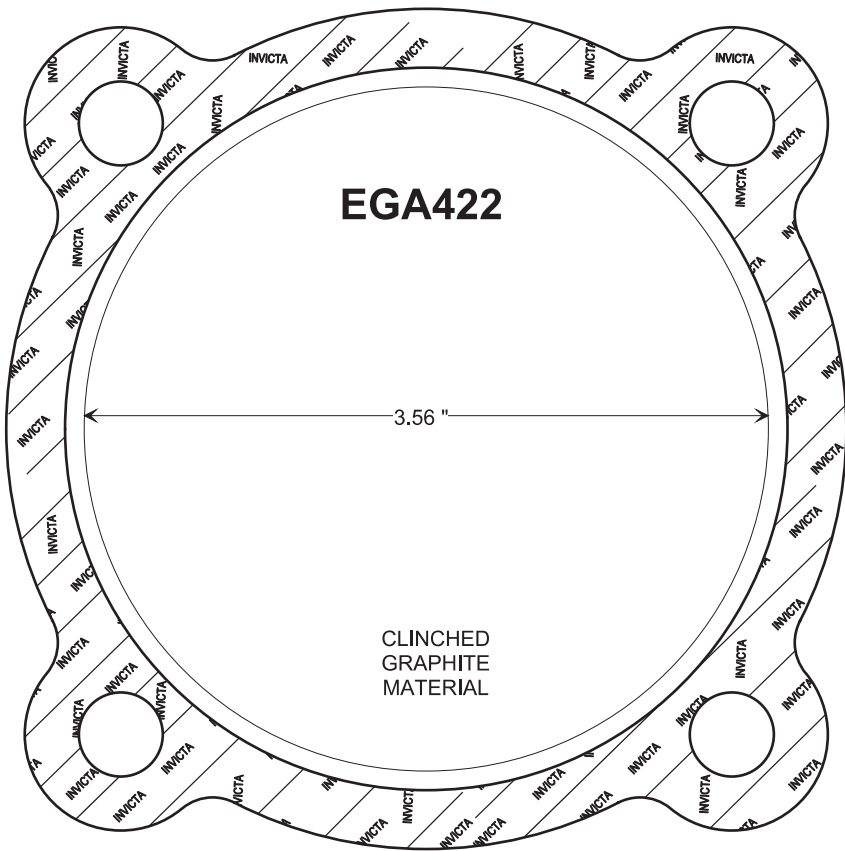


CONVERTER - MUFFLER - EXHAUST PIPE GASKETS

DESIGN STYLE 15

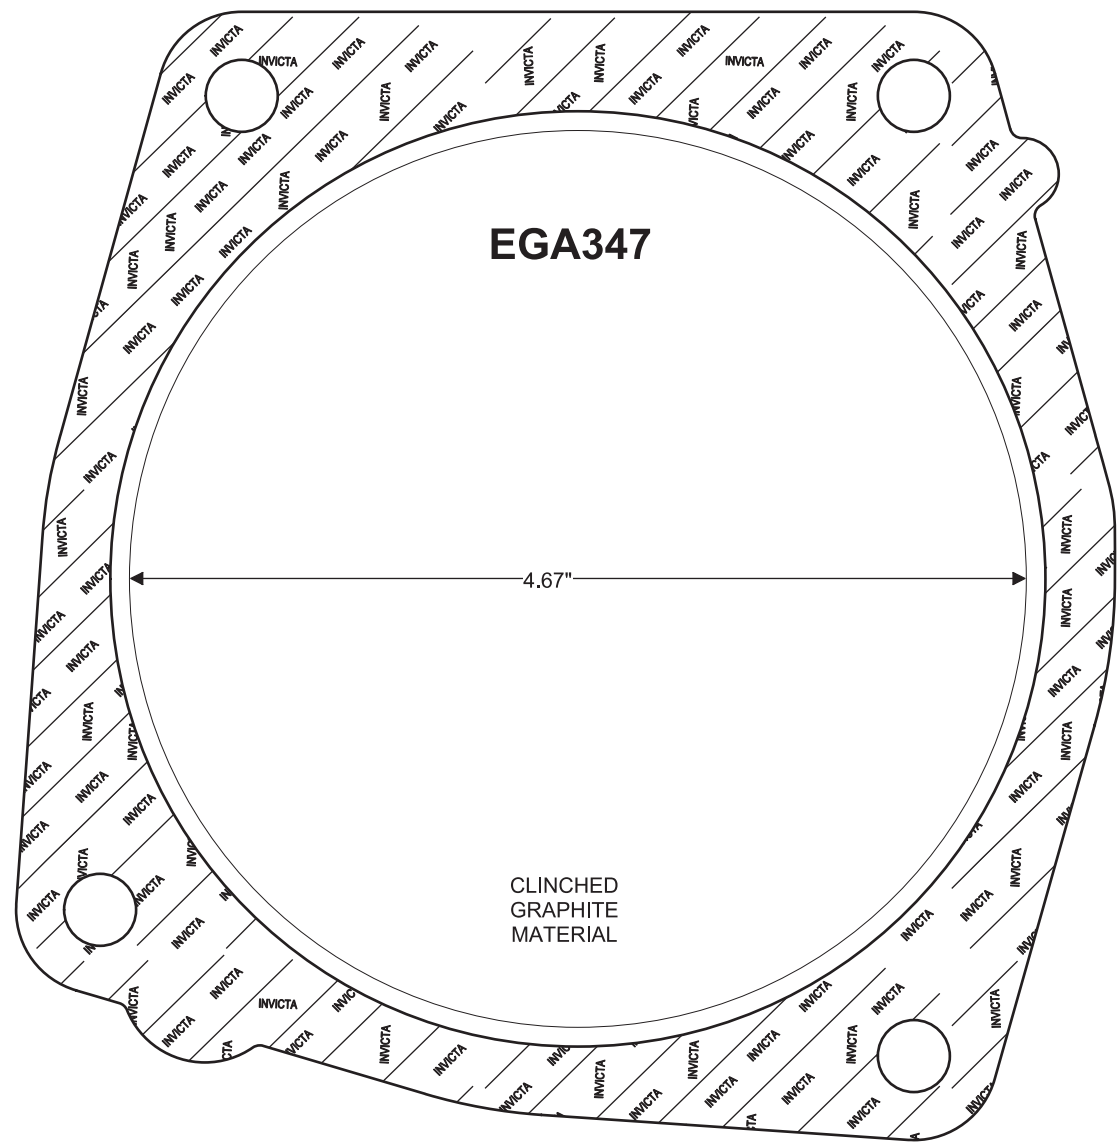


DESIGN STYLE 16

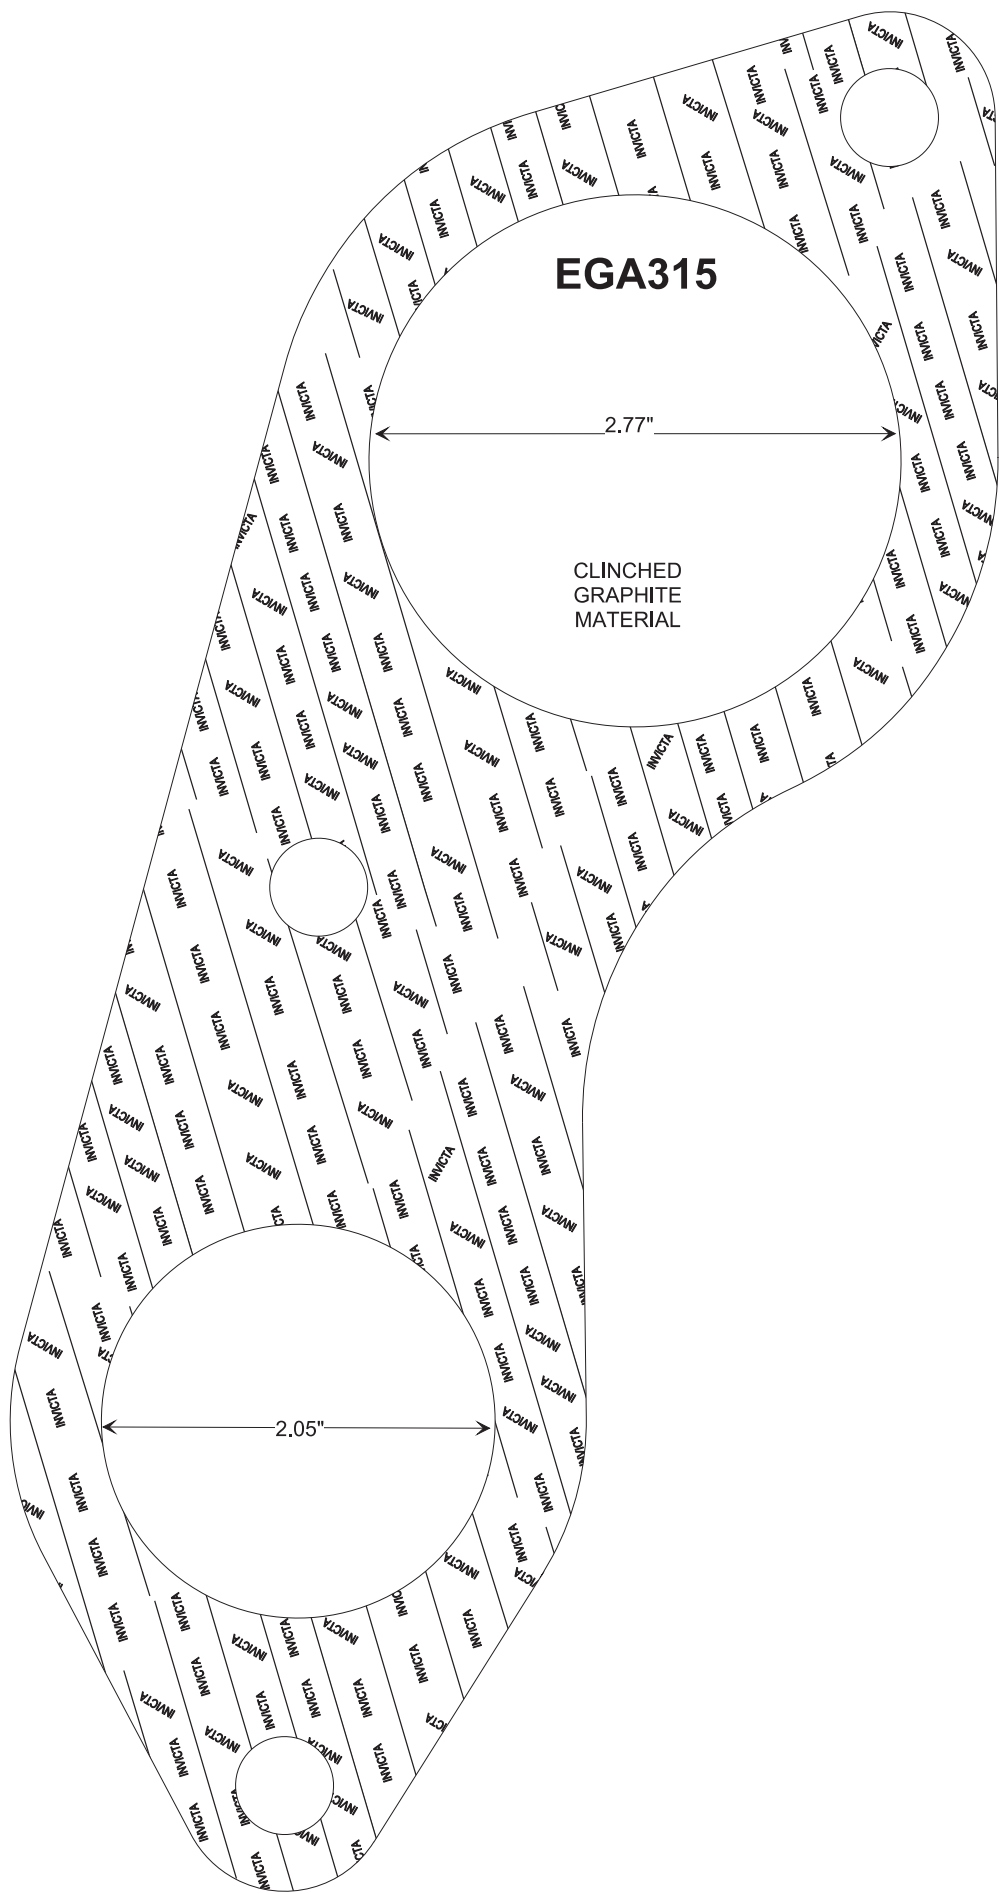



CONVERTER - MUFFLER - EXHAUST PIPE GASKETS

DESIGN STYLE 16

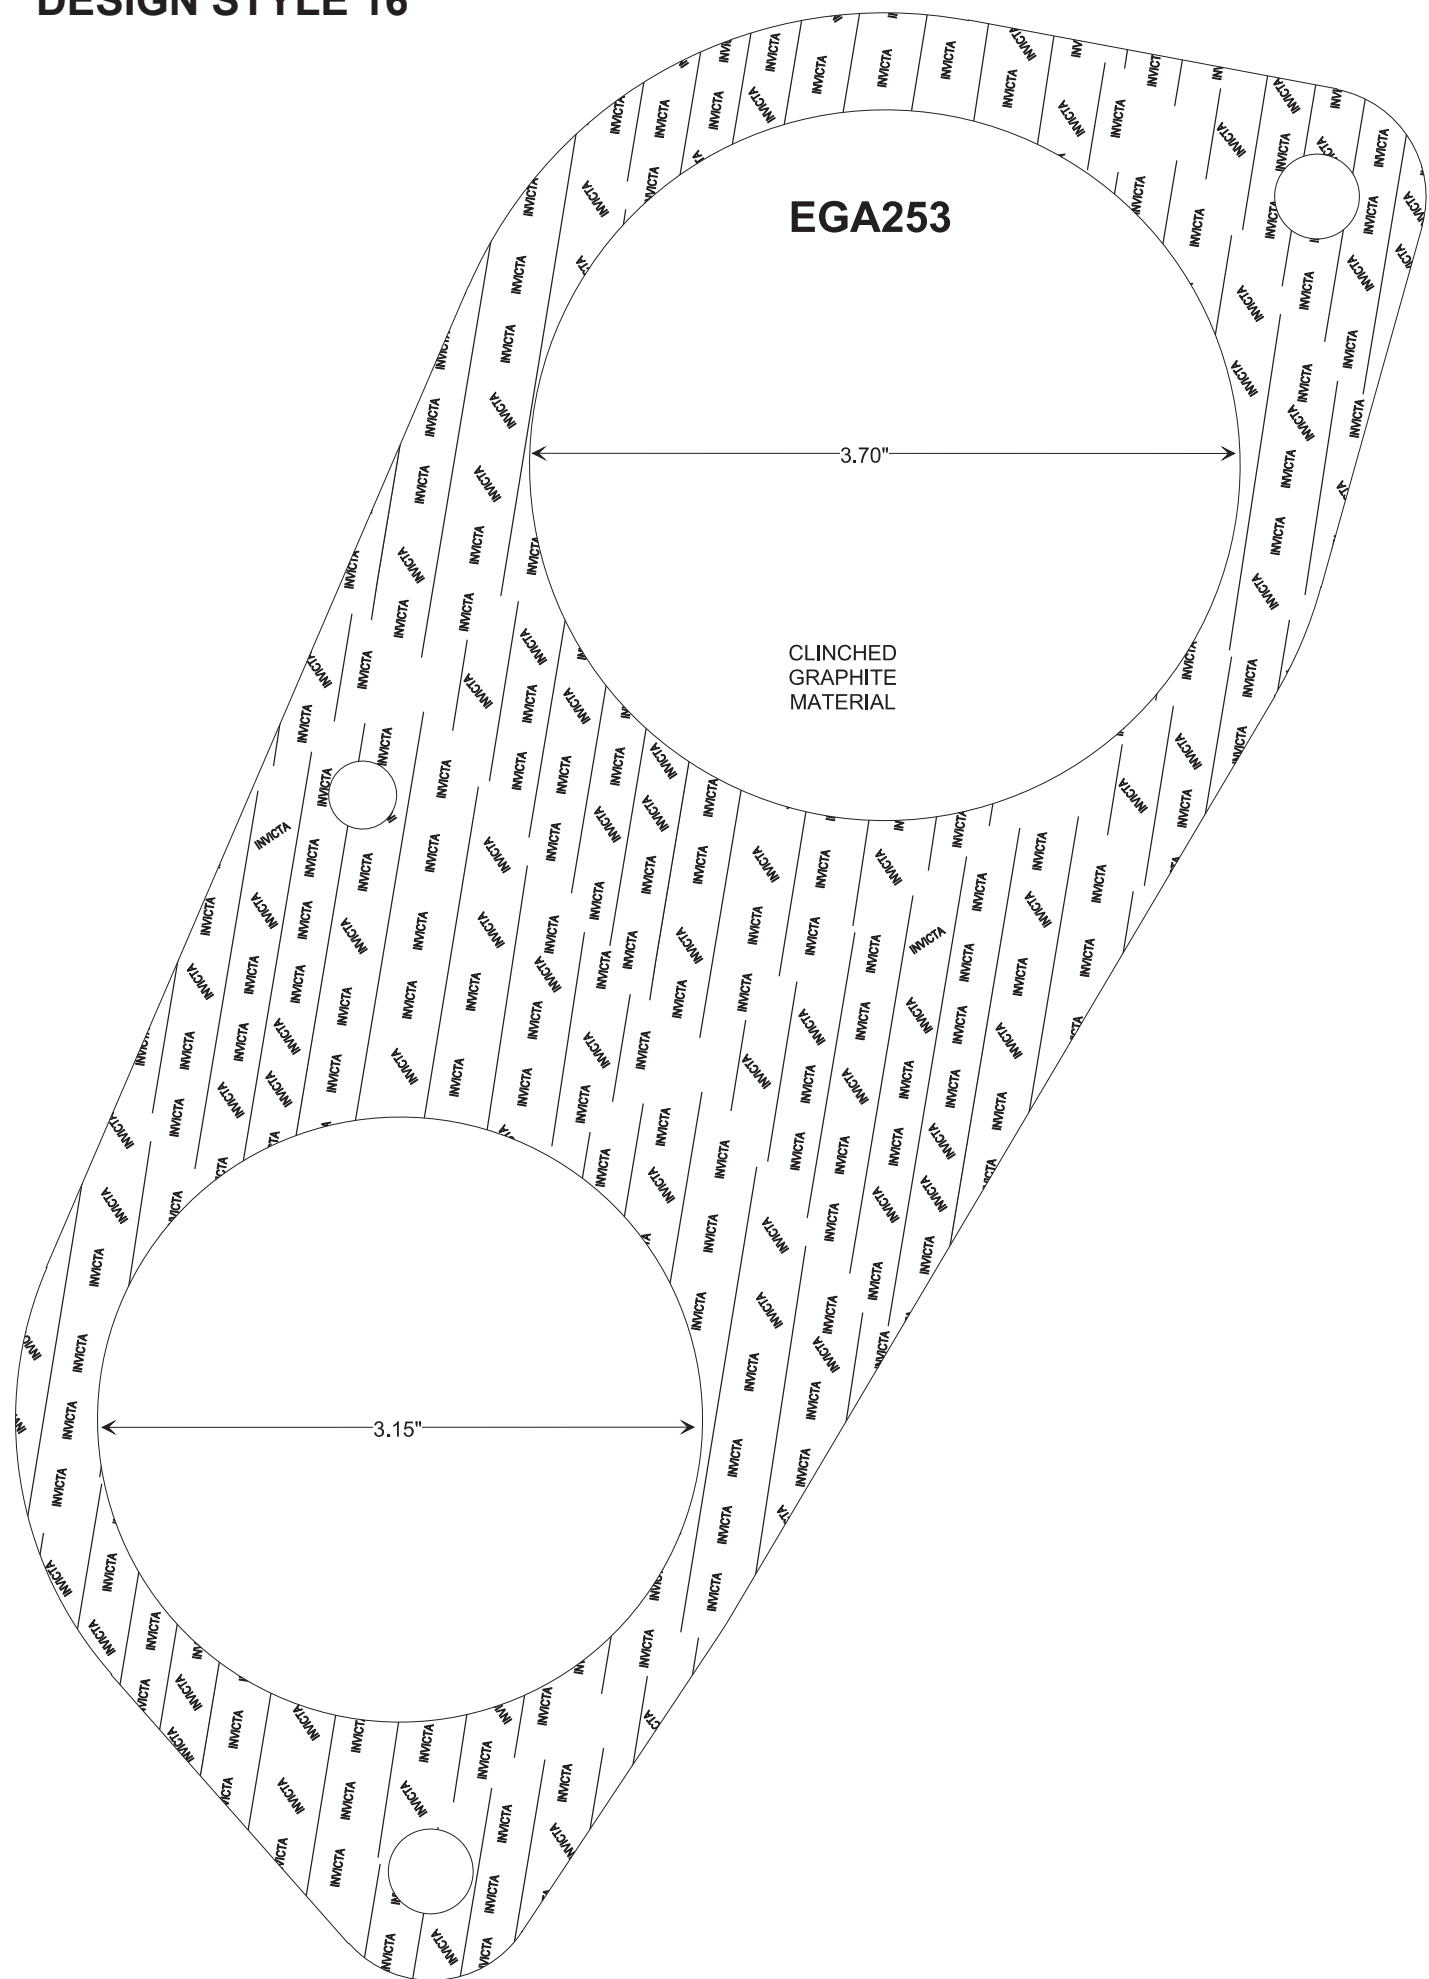




CONVERTER - MUFFLER - EXHAUST PIPE GASKETS



DESIGN STYLE 17

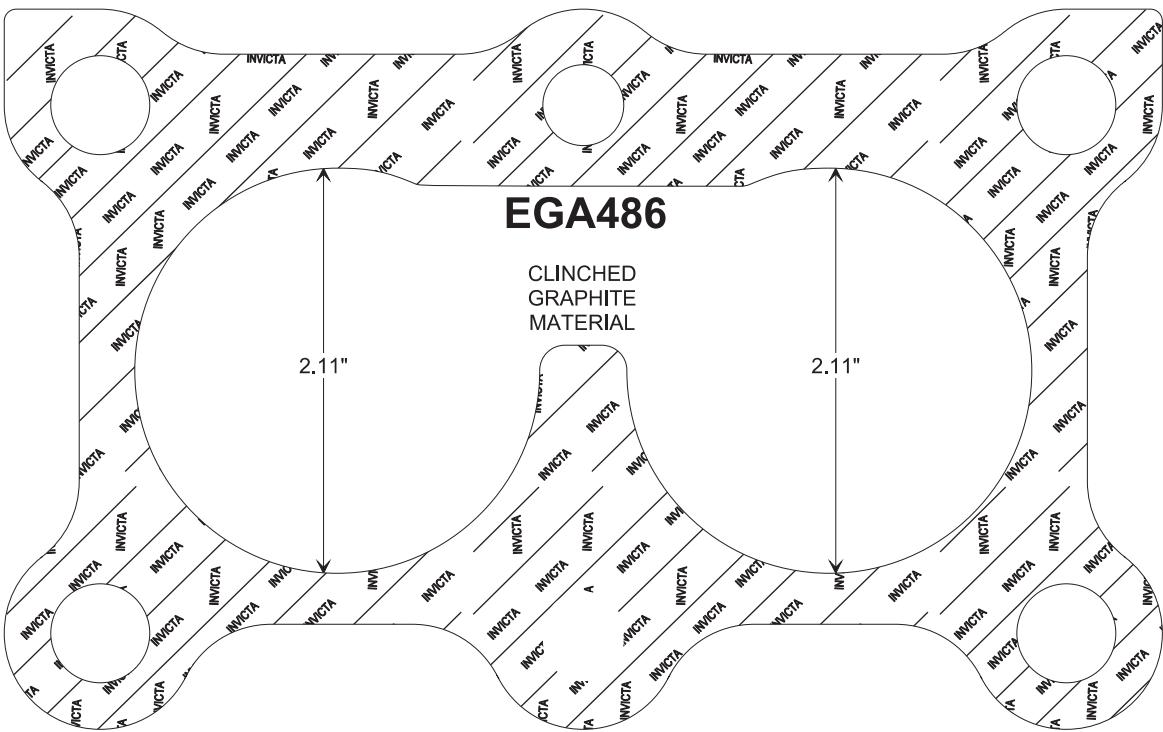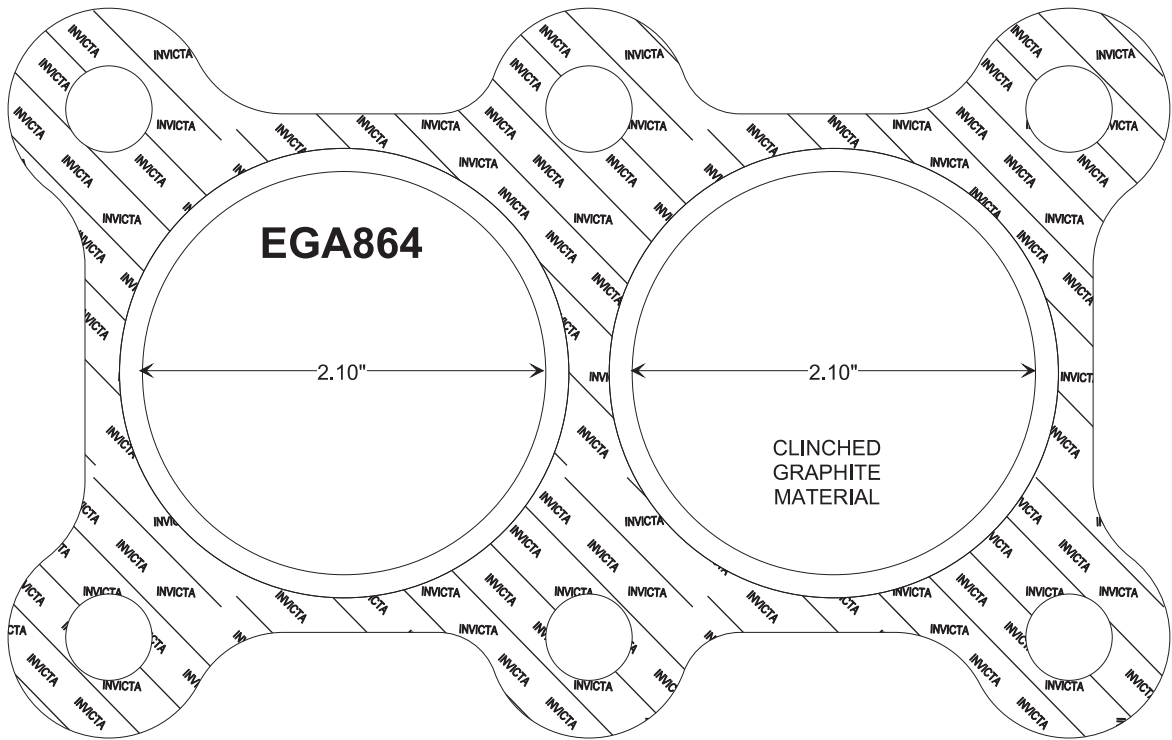

CONVERTER - MUFFLER - EXHAUST PIPE GASKETS



DESIGN STYLE 18

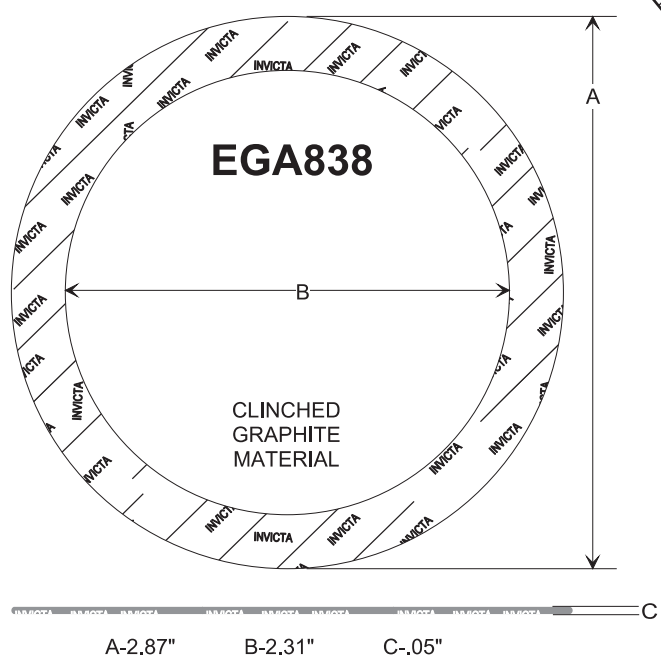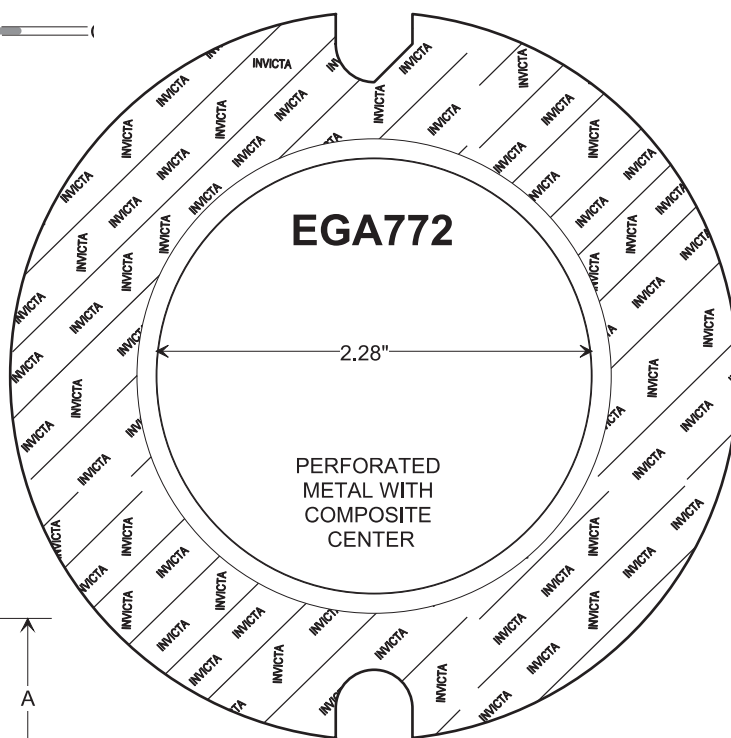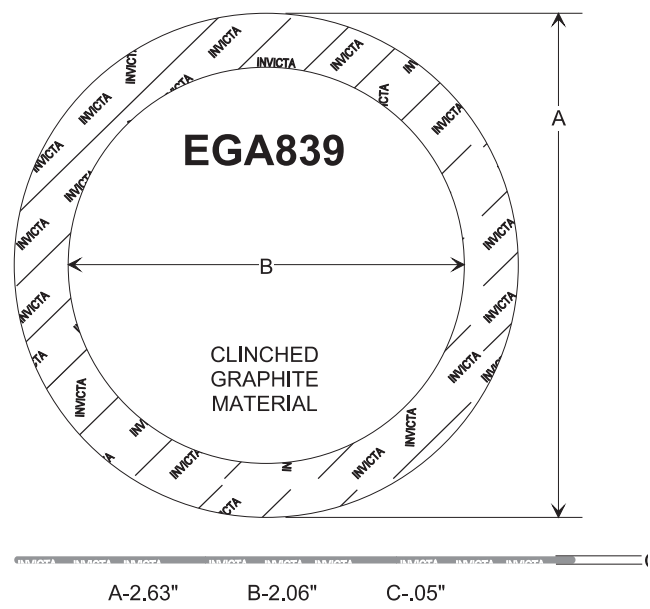

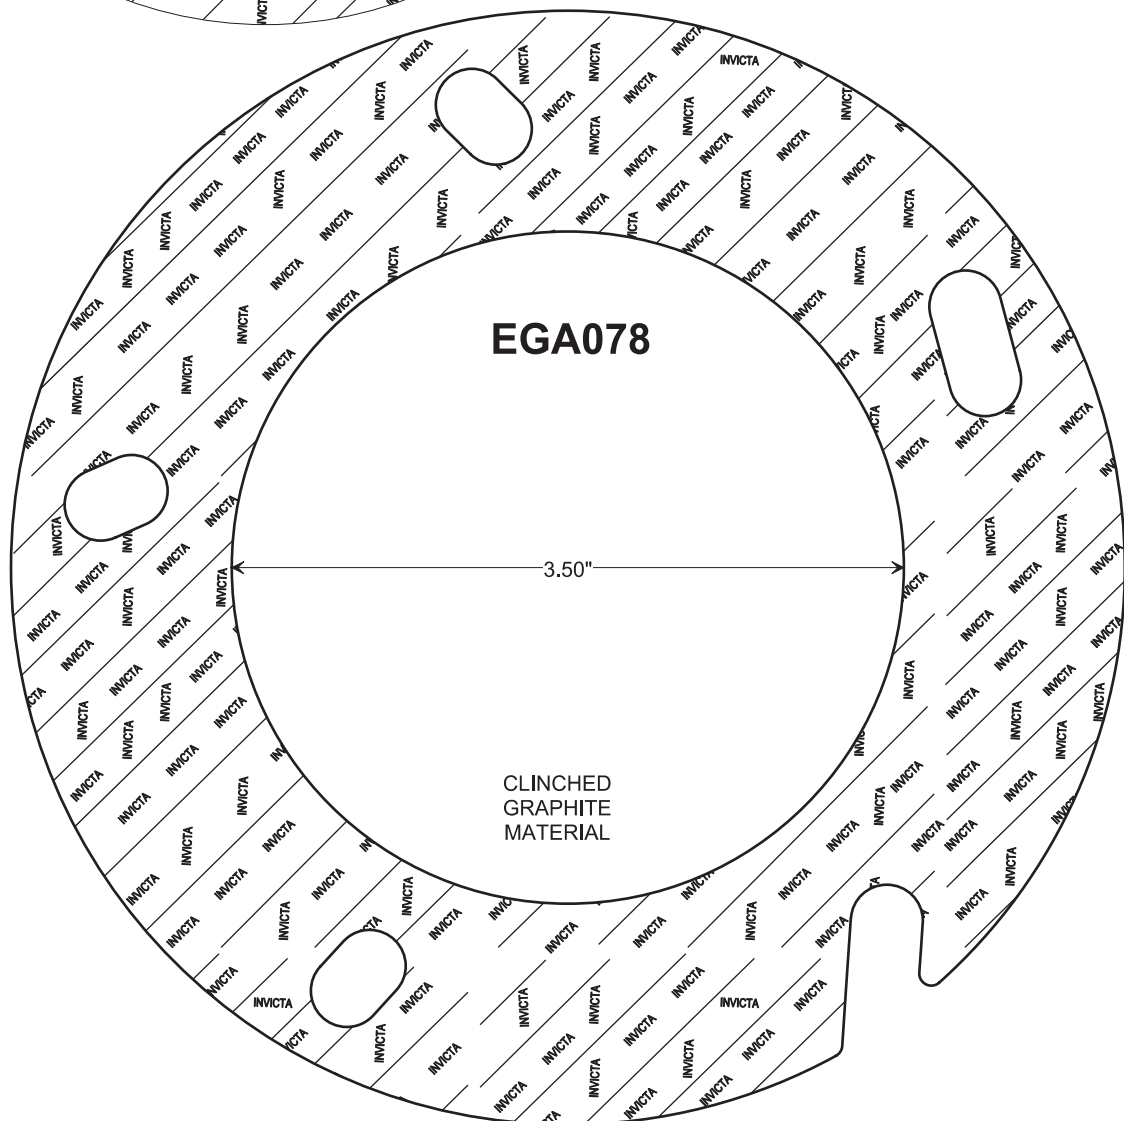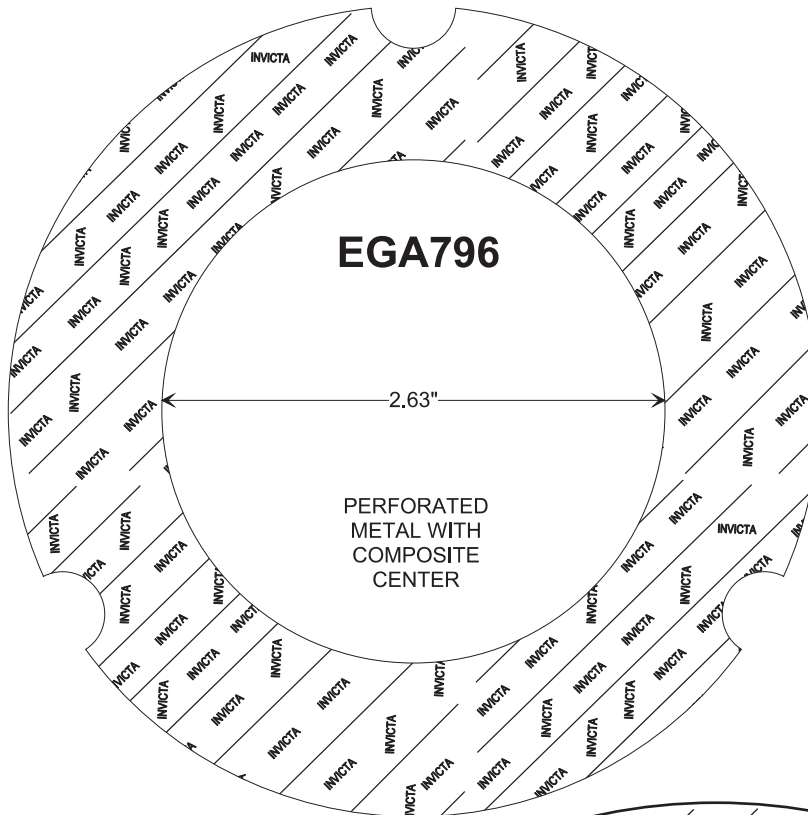

CONVERTER - MUFFLER - EXHAUST PIPE GASKETS


DESIGN STYLE 18

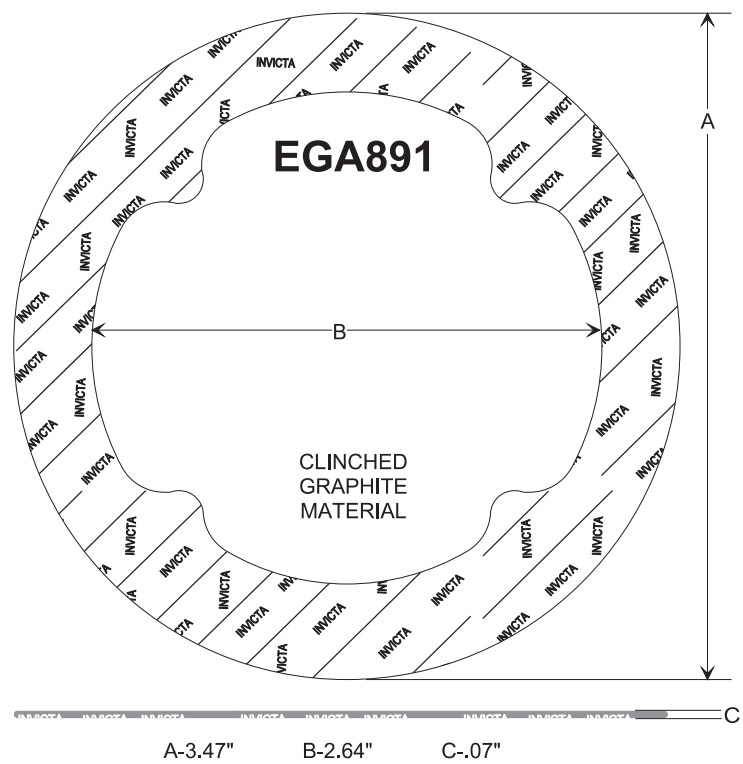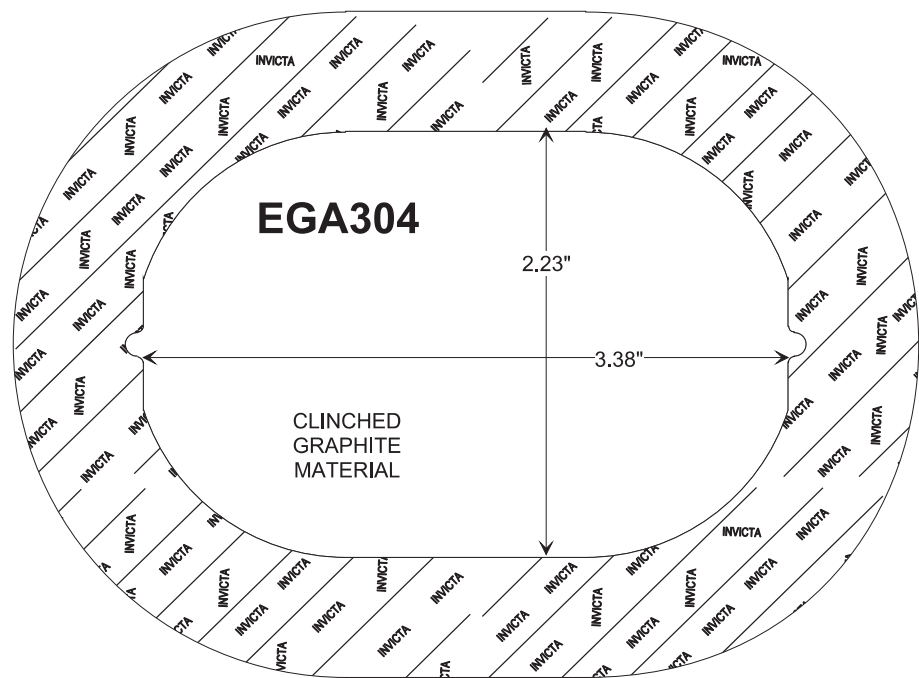

CONVERTER - MUFFLER - EXHAUST PIPE GASKETS

DESIGN STYLE 19


EGA449

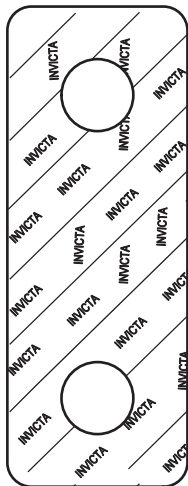

3/8" Holes


CLINCHED GRAPHITE MATERIAL

EGA959


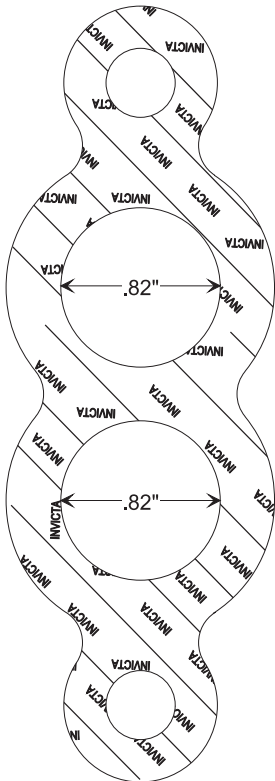


CLINCHED COMPOSITE MATERIAL

EGA780

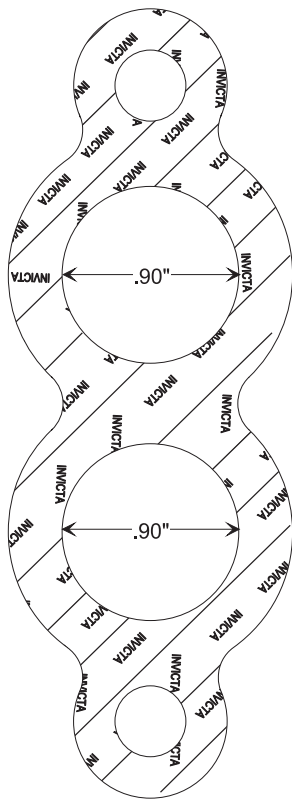


PERFORATED METAL WITH COMPOSITE CENTER

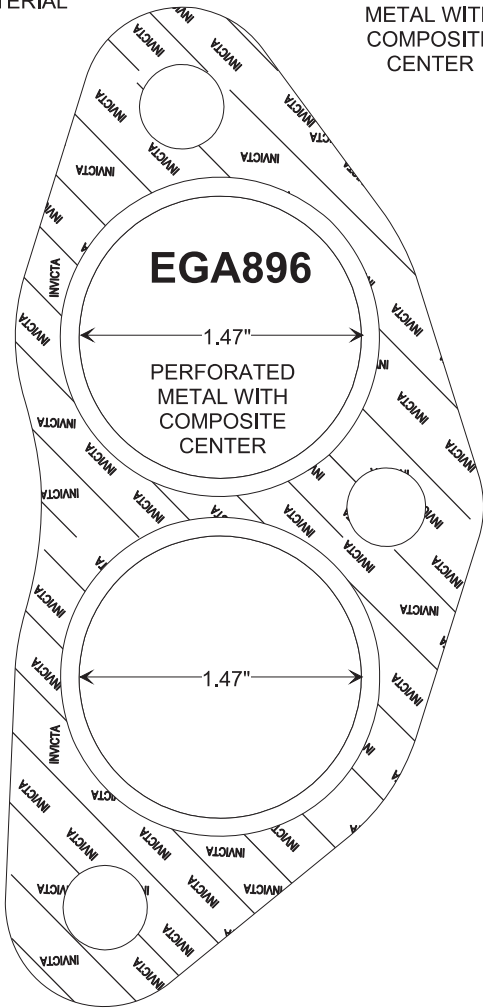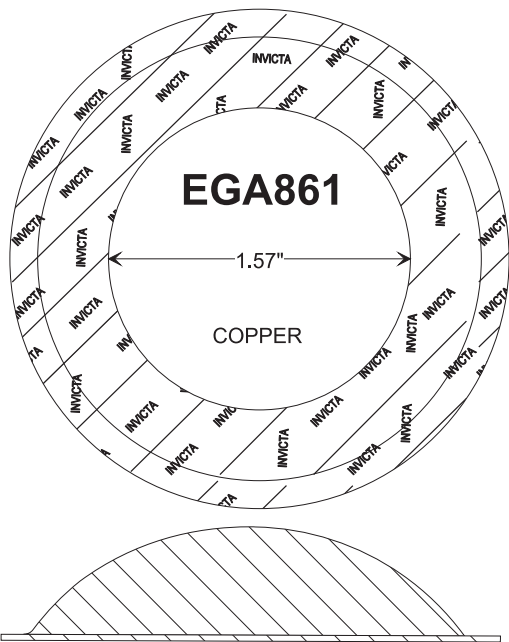


CONVERTER - MUFFLER - EXHAUST PIPE GASKETS

DESIGN STYLE 19


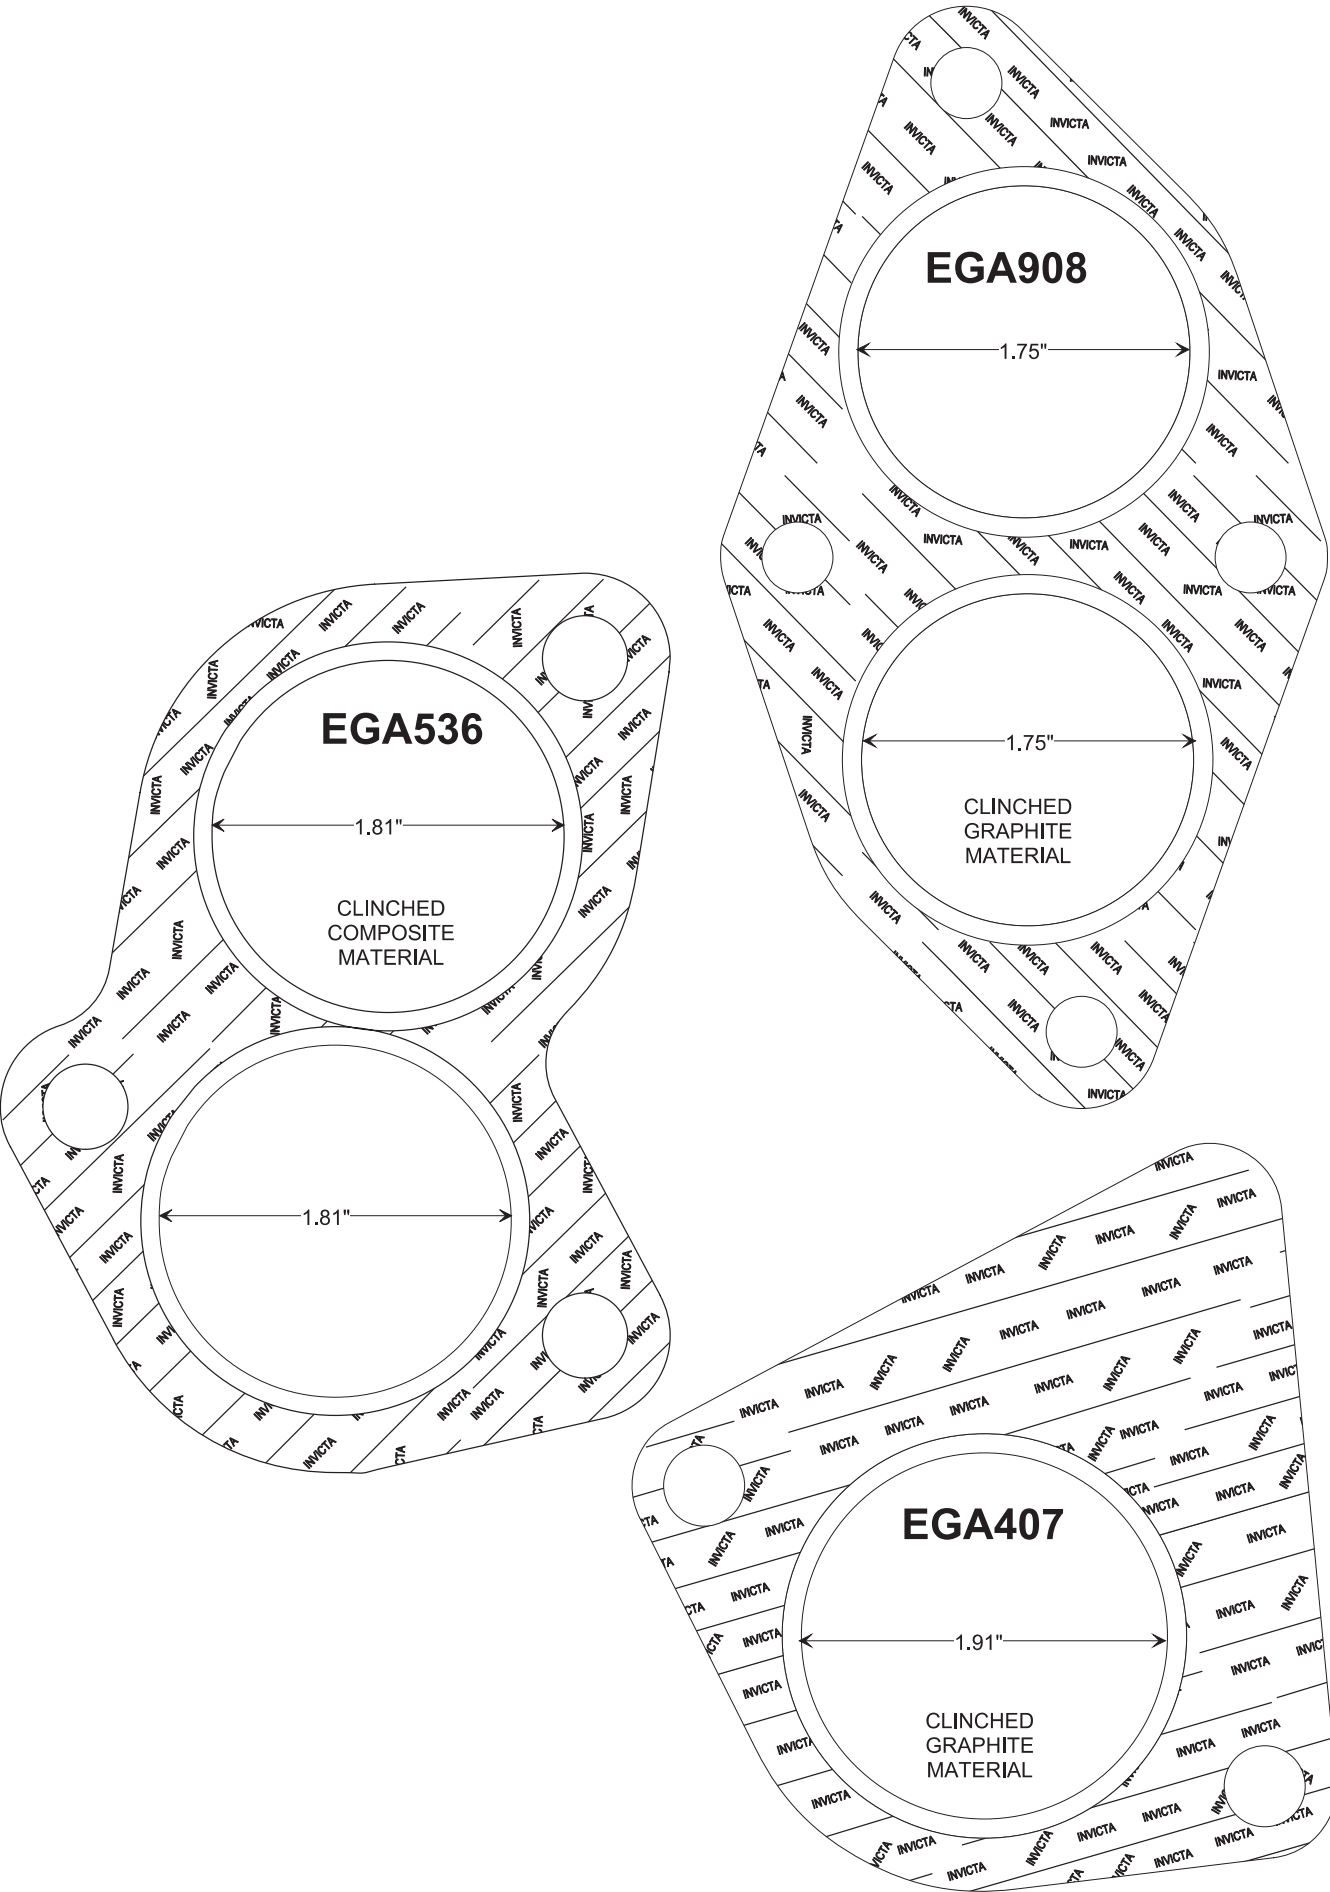


DESIGN STYLE 19


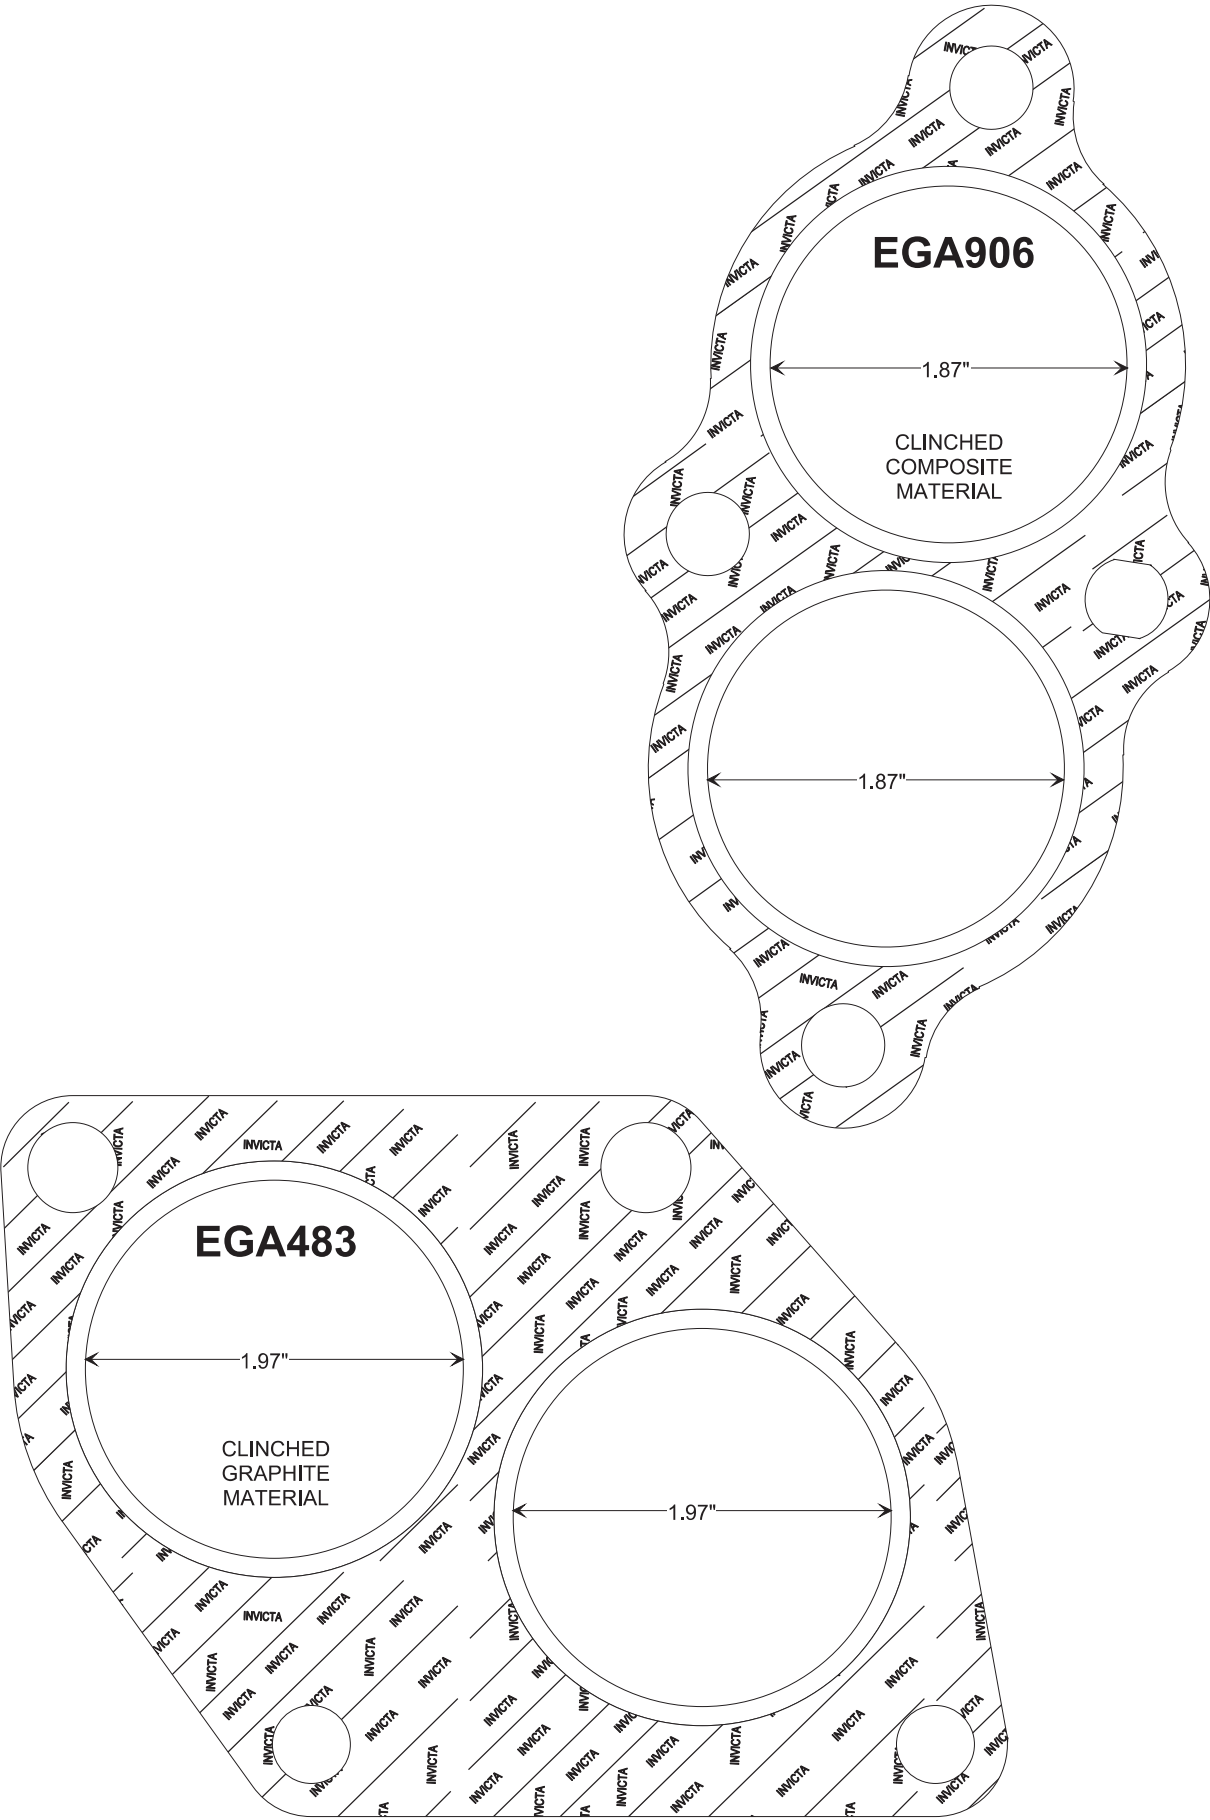


CONVERTER - MUFFLER - EXHAUST PIPE GASKETS

DESIGN STYLE 19

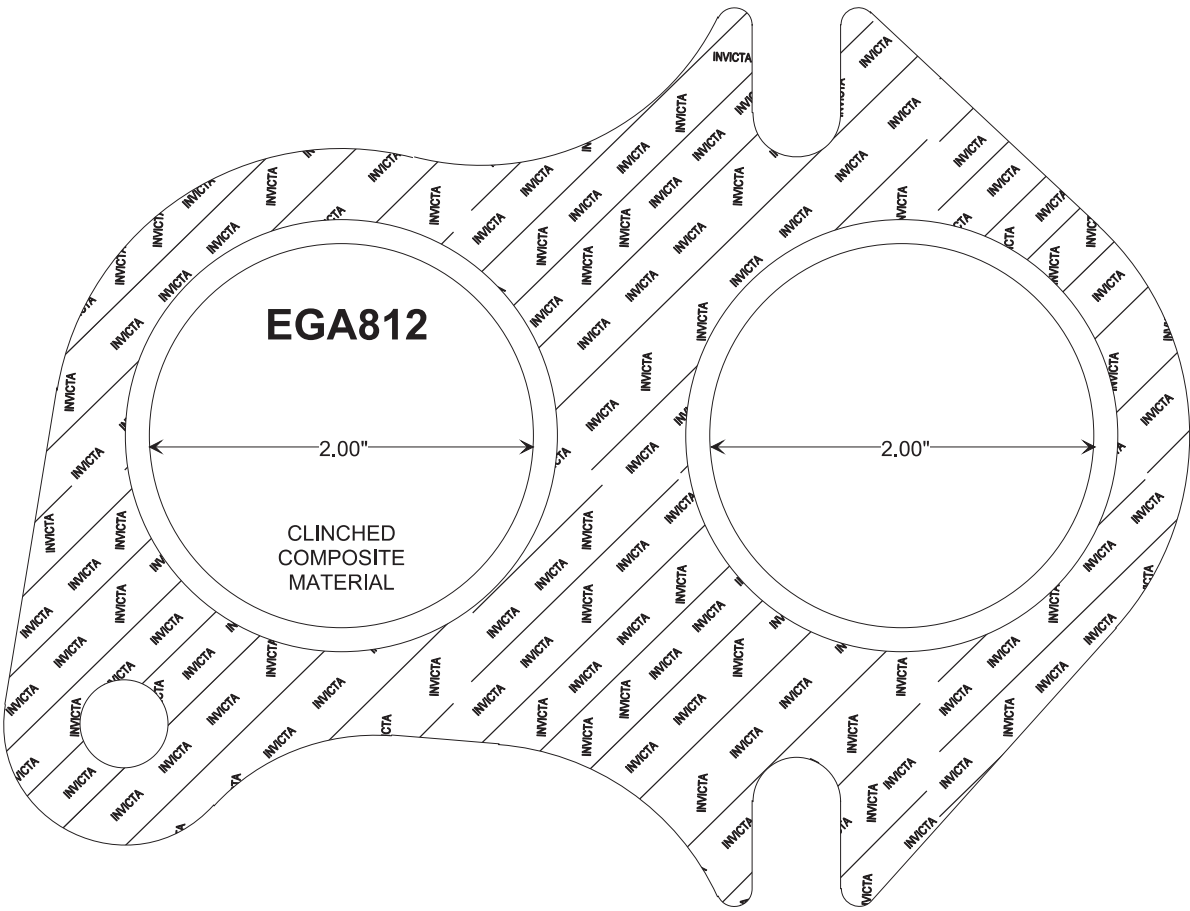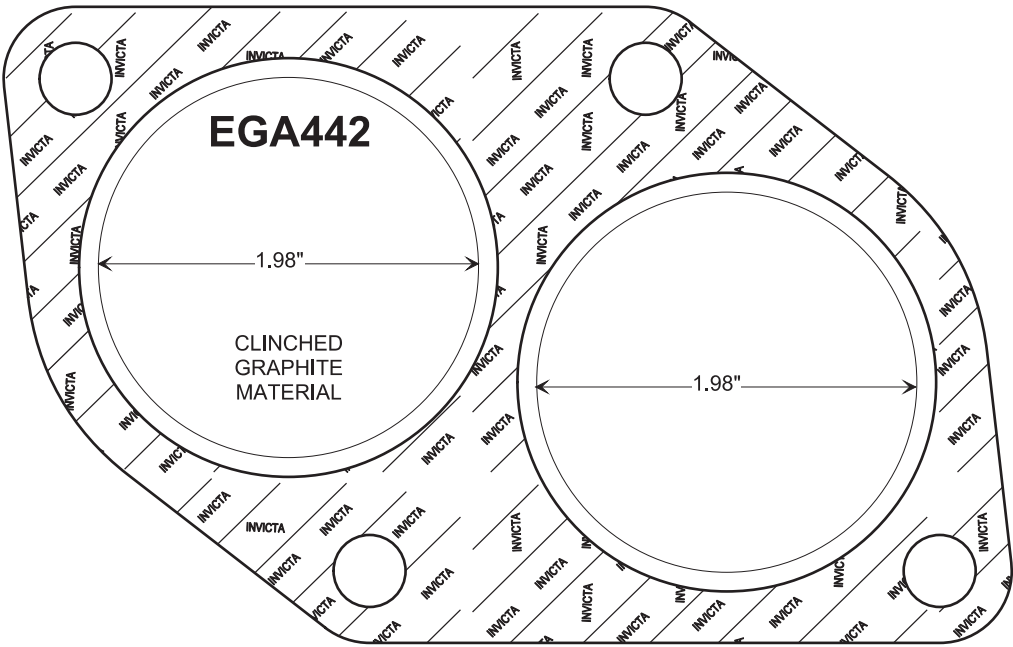


DESIGN STYLE 19

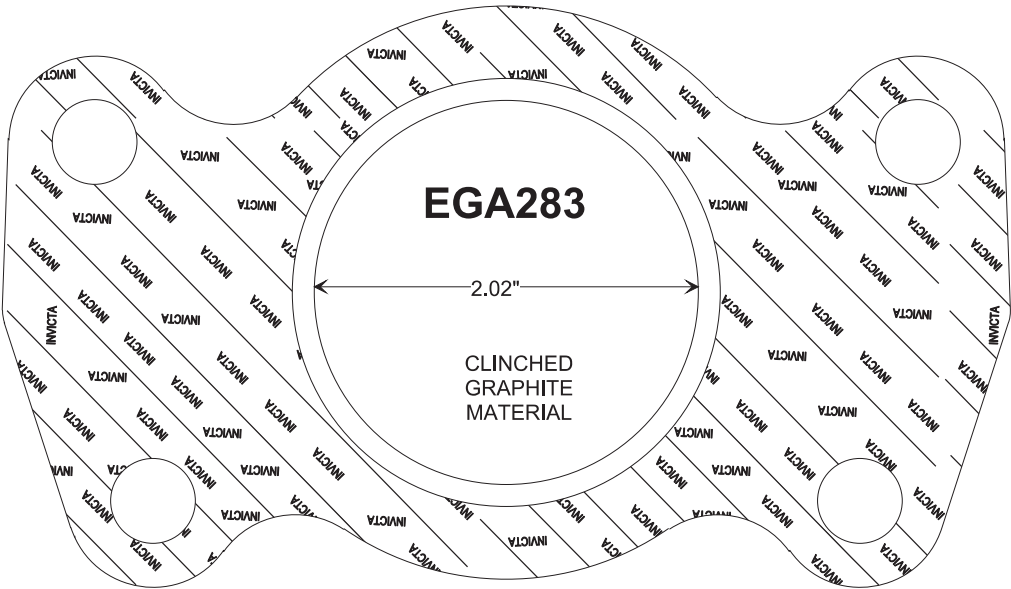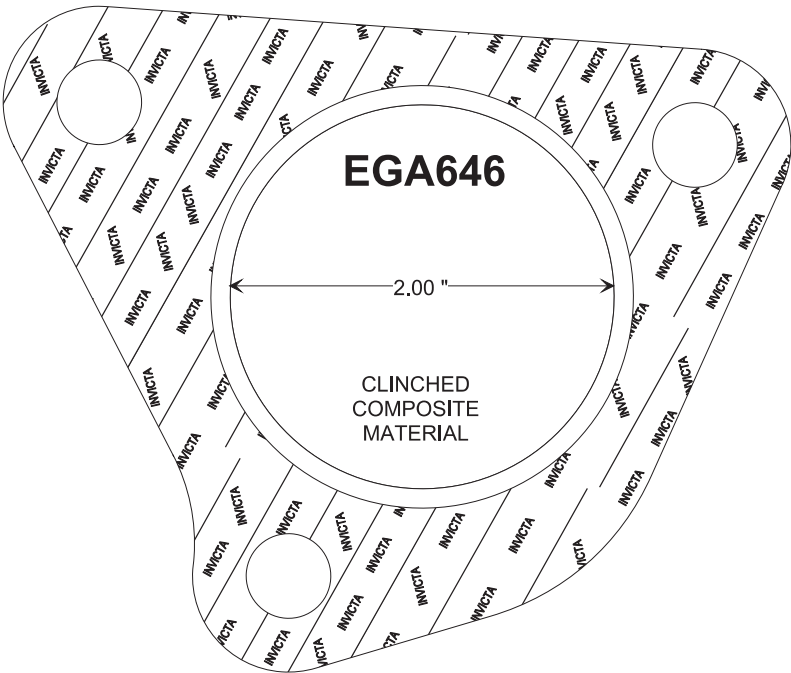



CONVERTER - MUFFLER - EXHAUST PIPE GASKETS

DESIGN STYLE 19

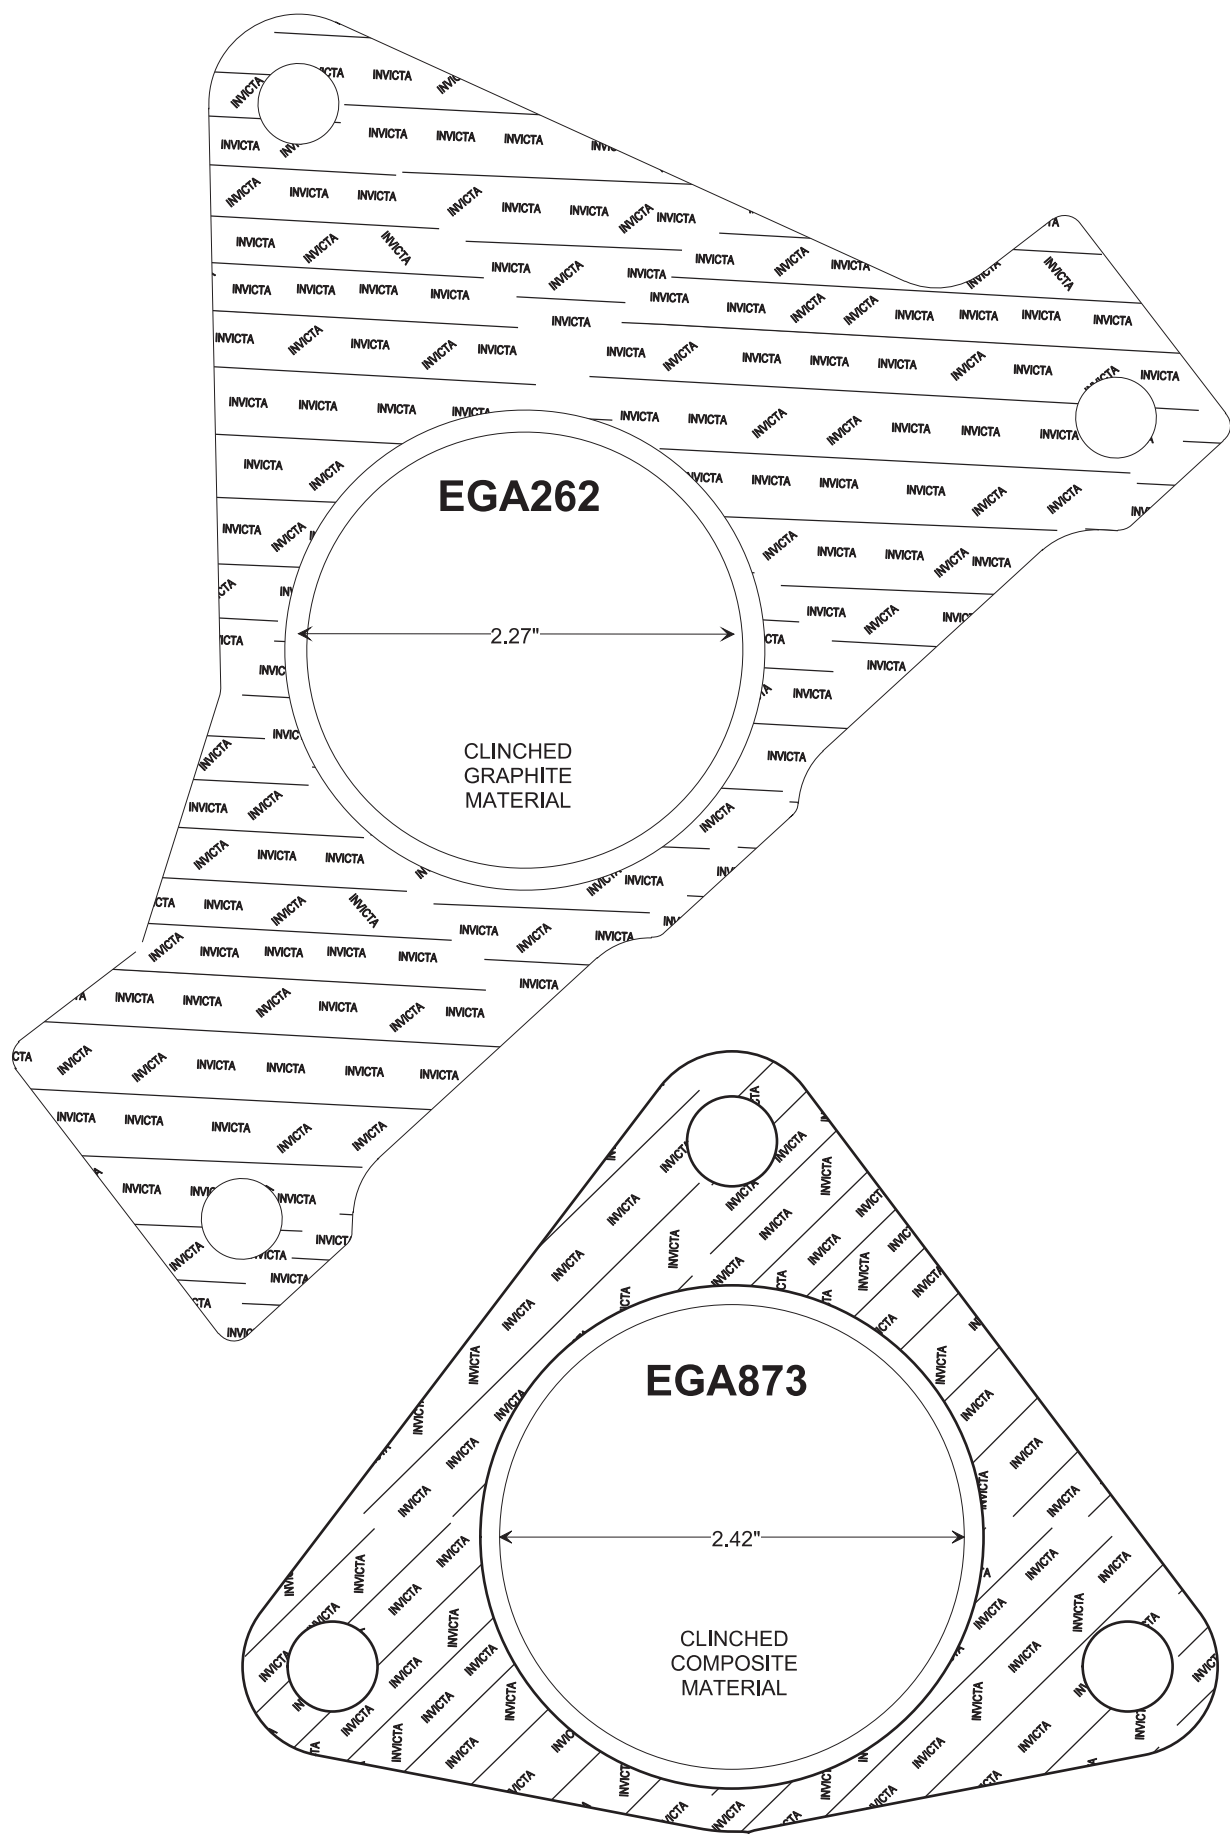



CONVERTER - MUFFLER - EXHAUST PIPE GASKETS

DESIGN STYLE 19

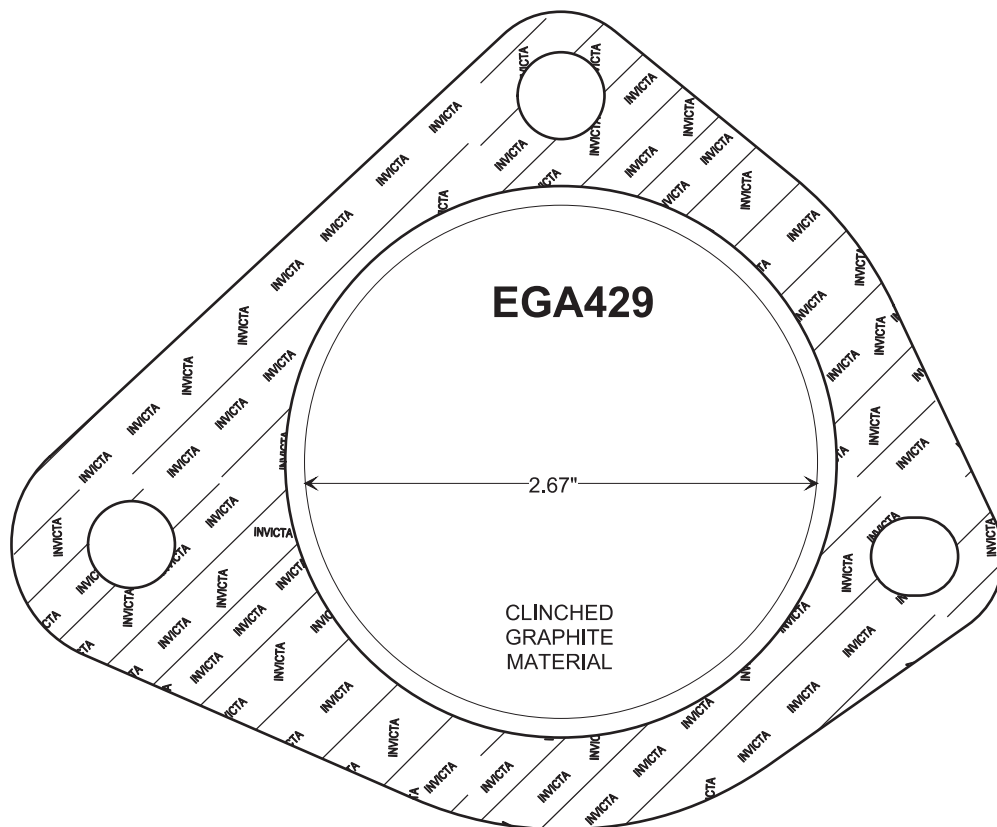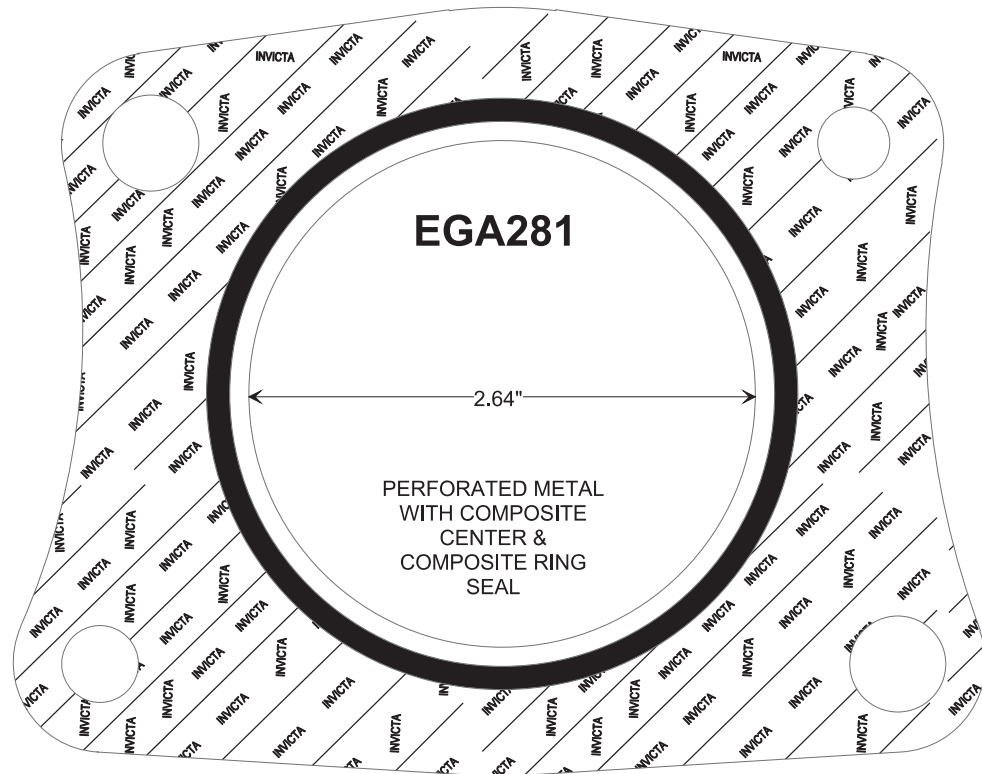




CONVERTER - MUFFLER - EXHAUST PIPE GASKETS

DESIGN STYLE 19

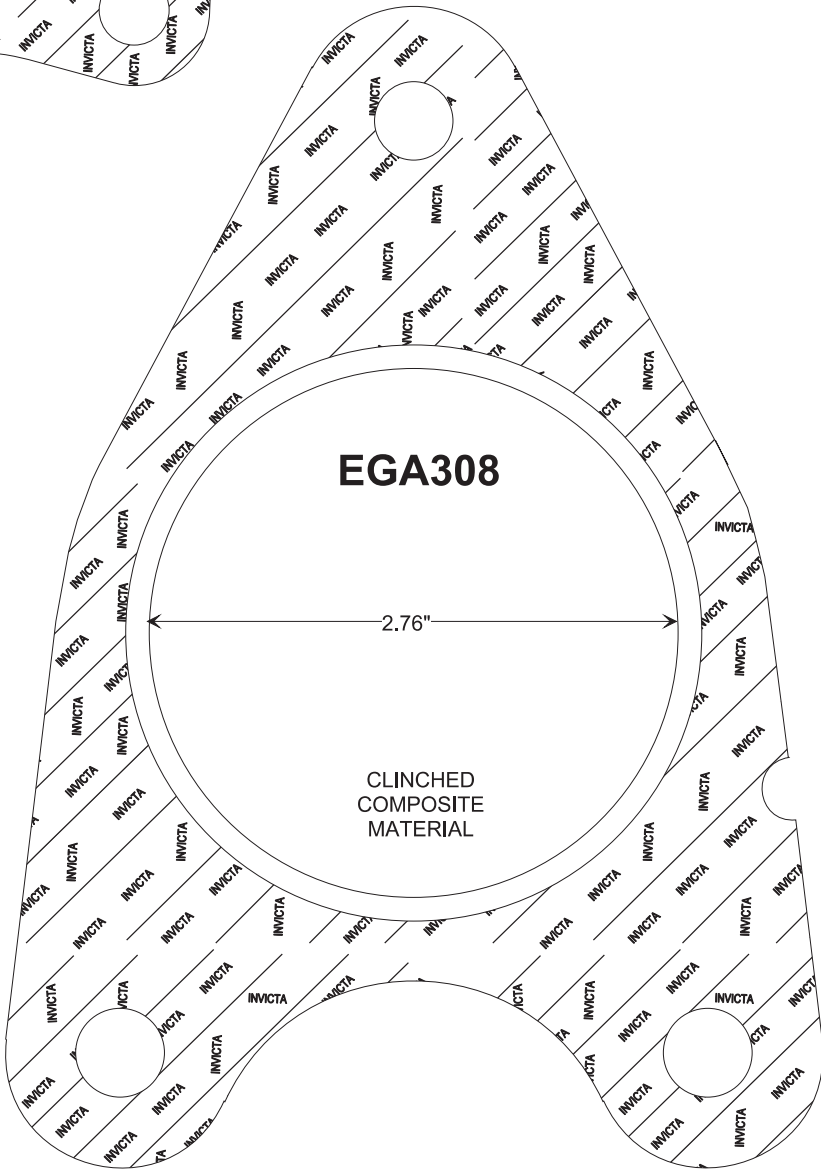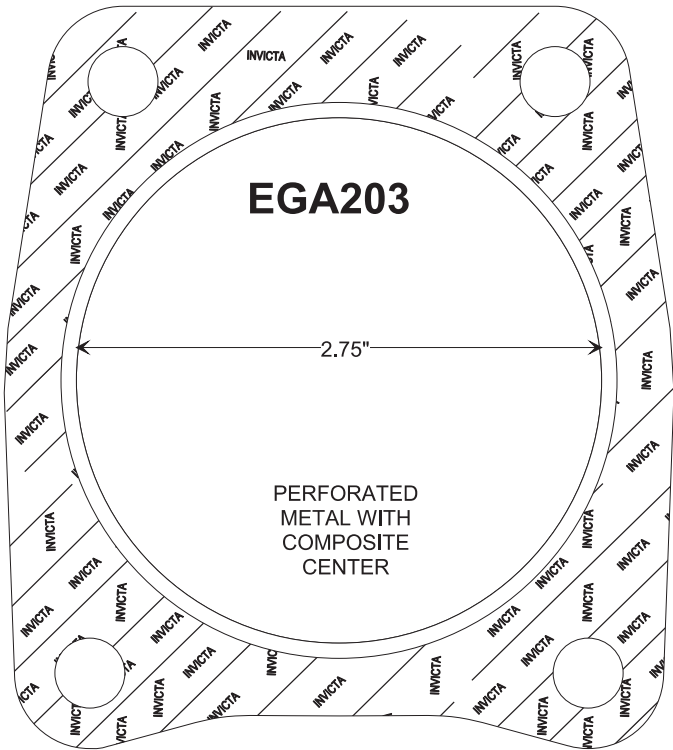



CONVERTER - MUFFLER - EXHAUST PIPE GASKETS


DESIGN STYLE 19

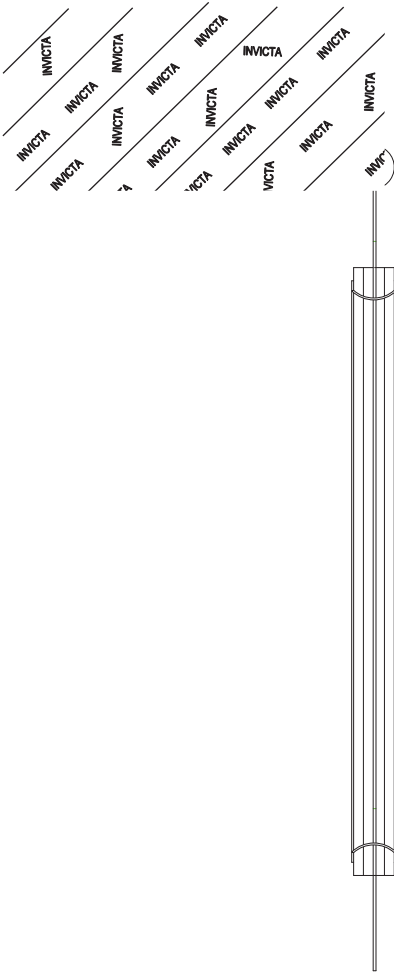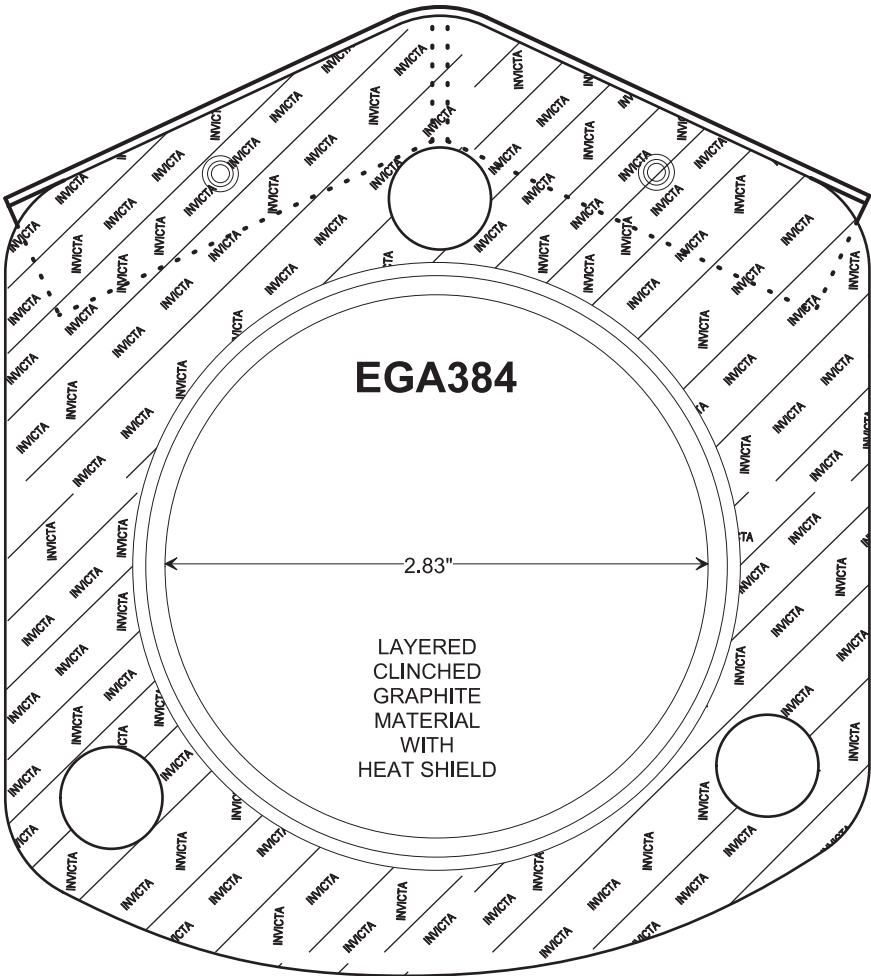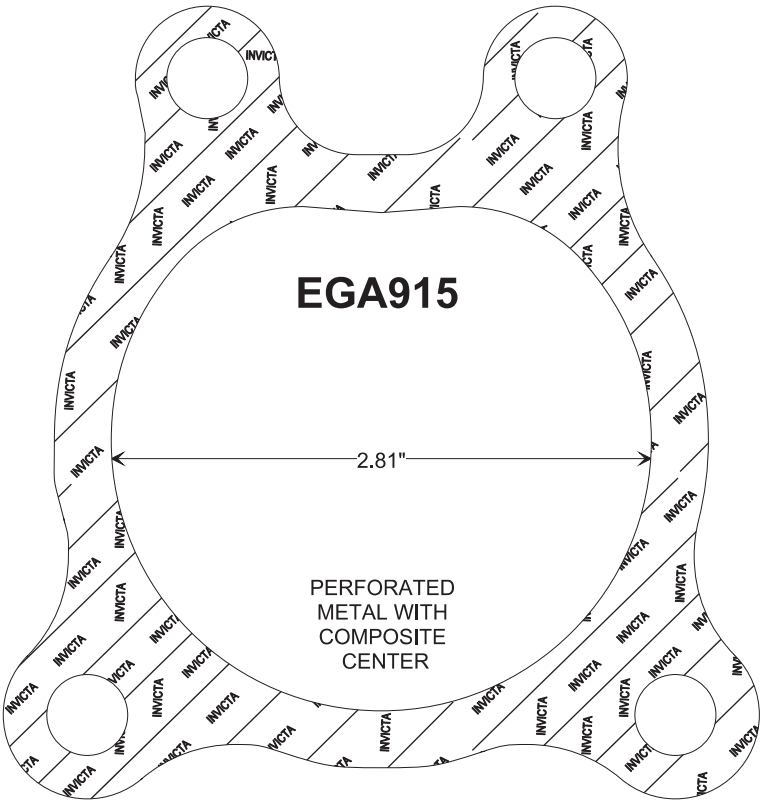

CONVERTER - MUFFLER - EXHAUST PIPE GASKETS


DESIGN STYLE 19

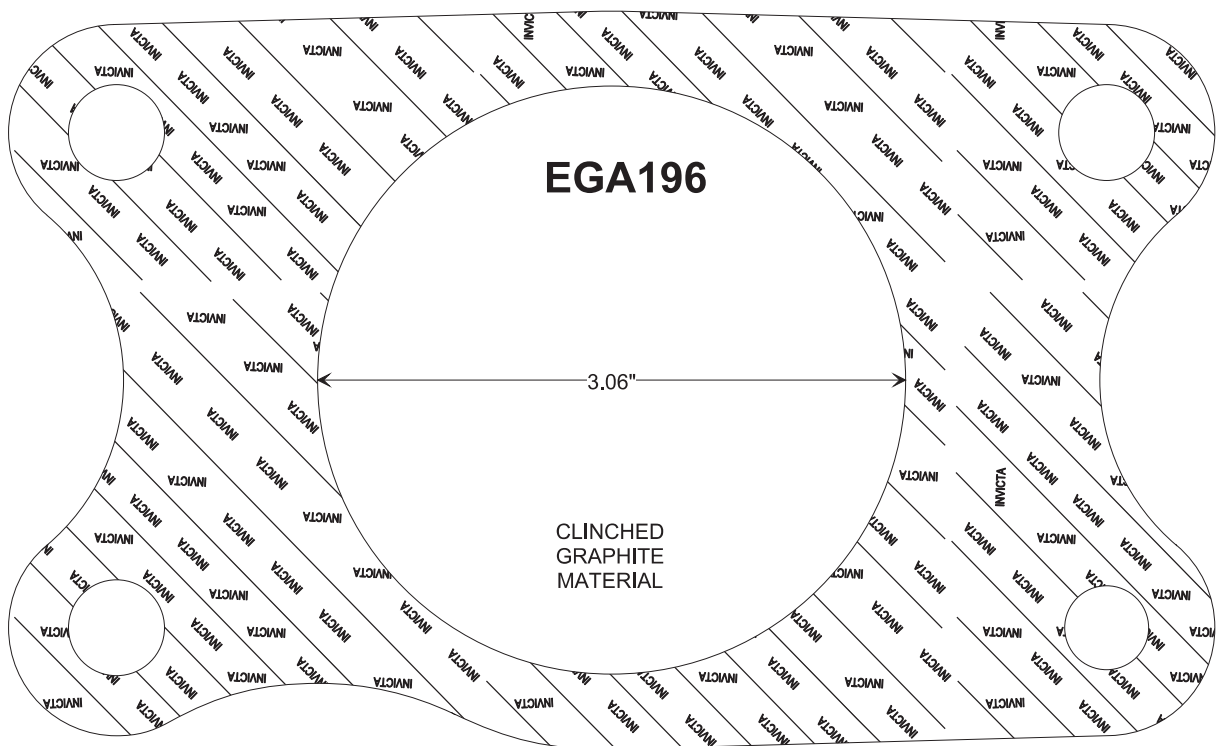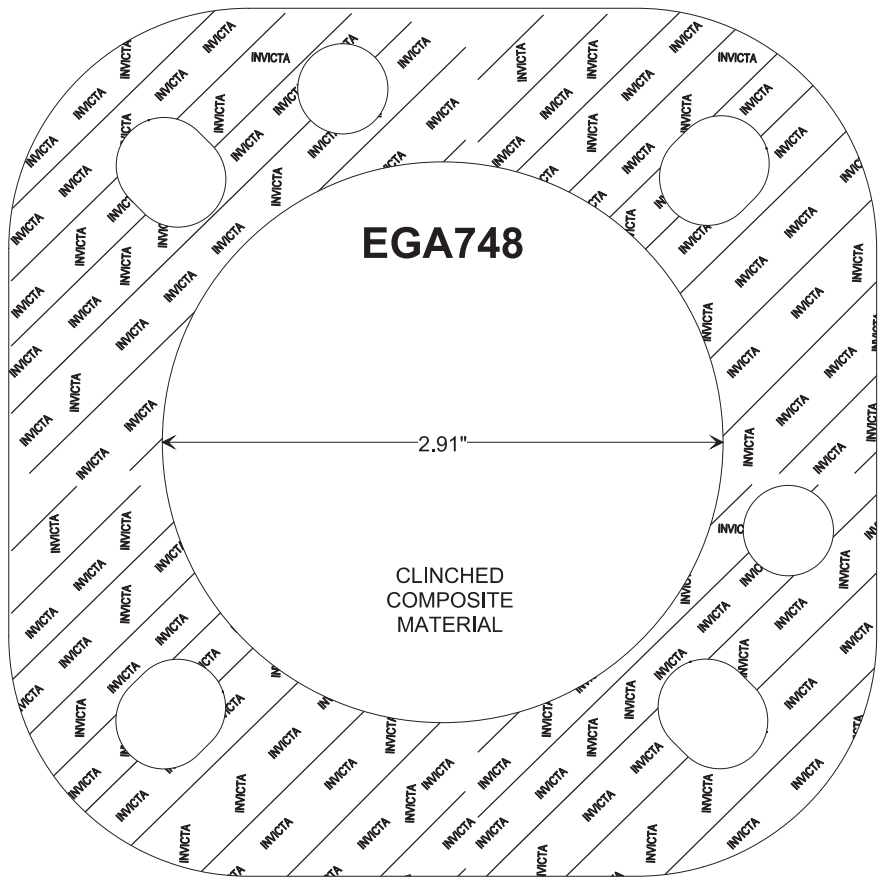

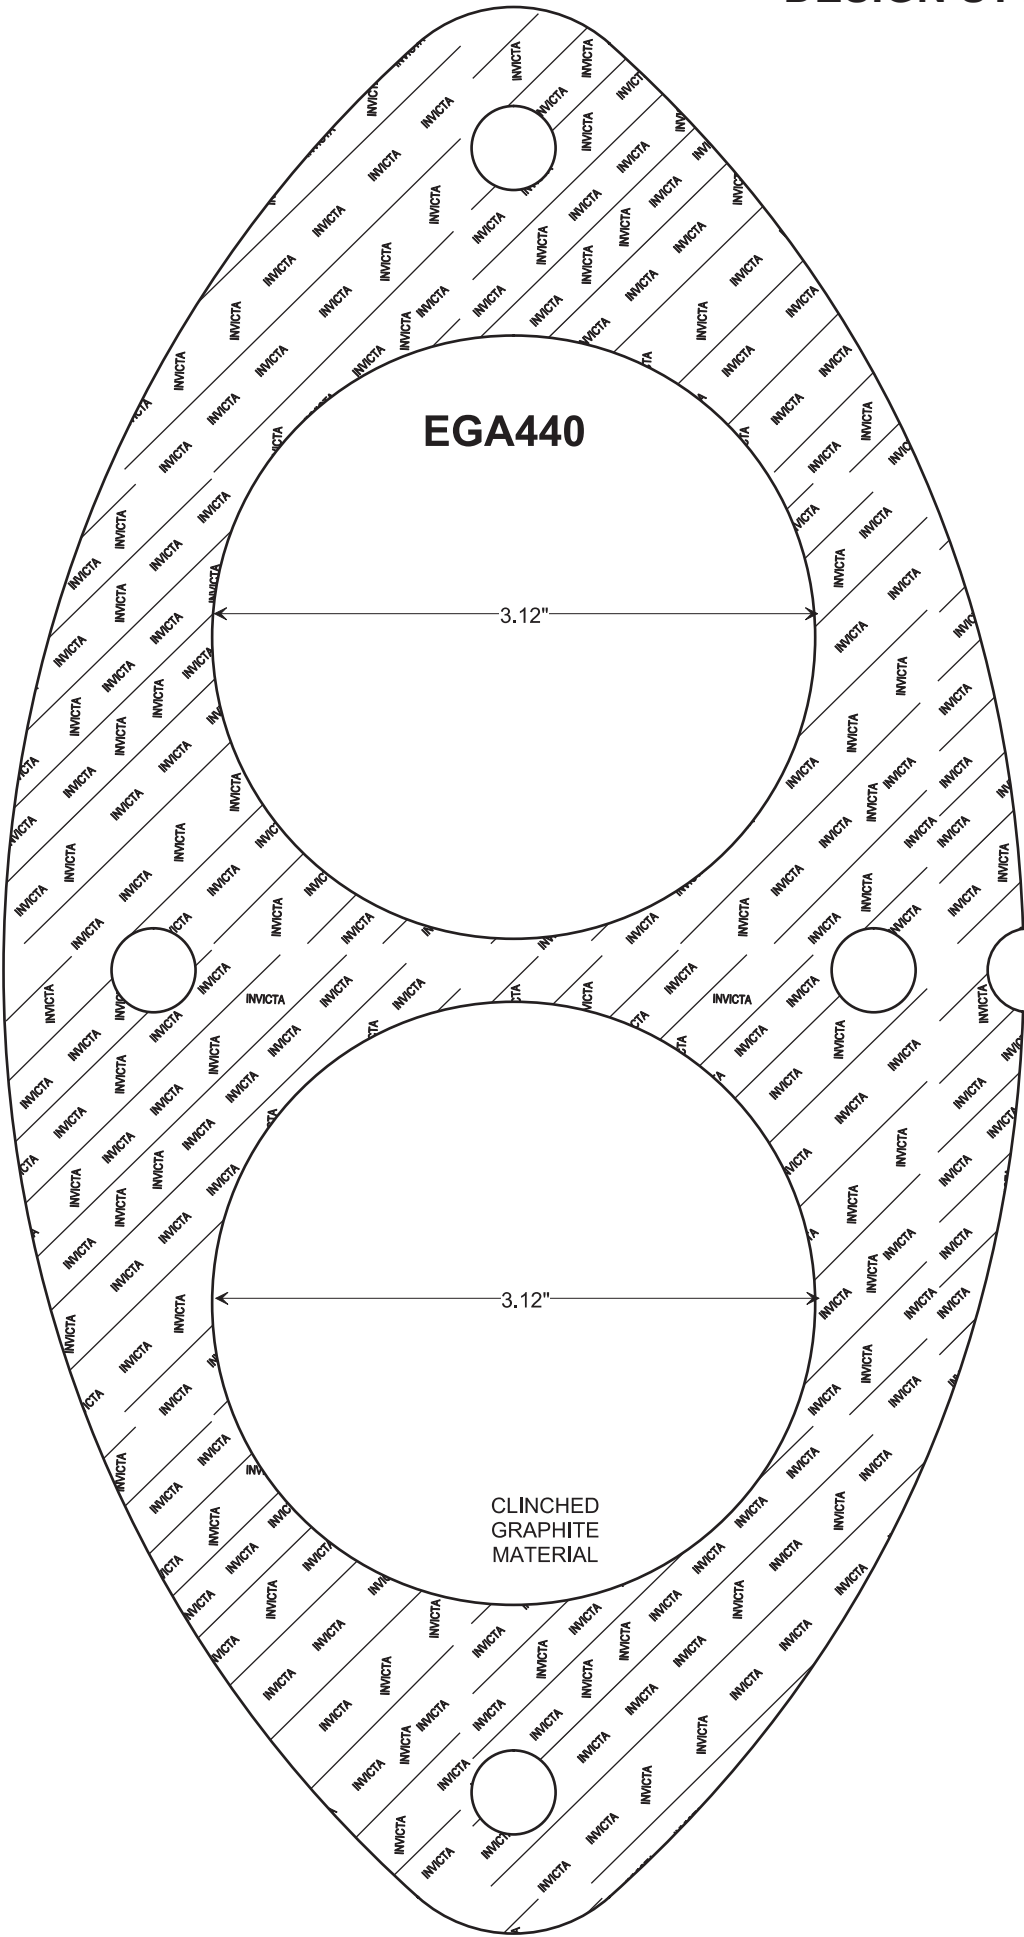


CONVERTER - MUFFLER - EXHAUST PIPE GASKETS

DESIGN STYLE 19

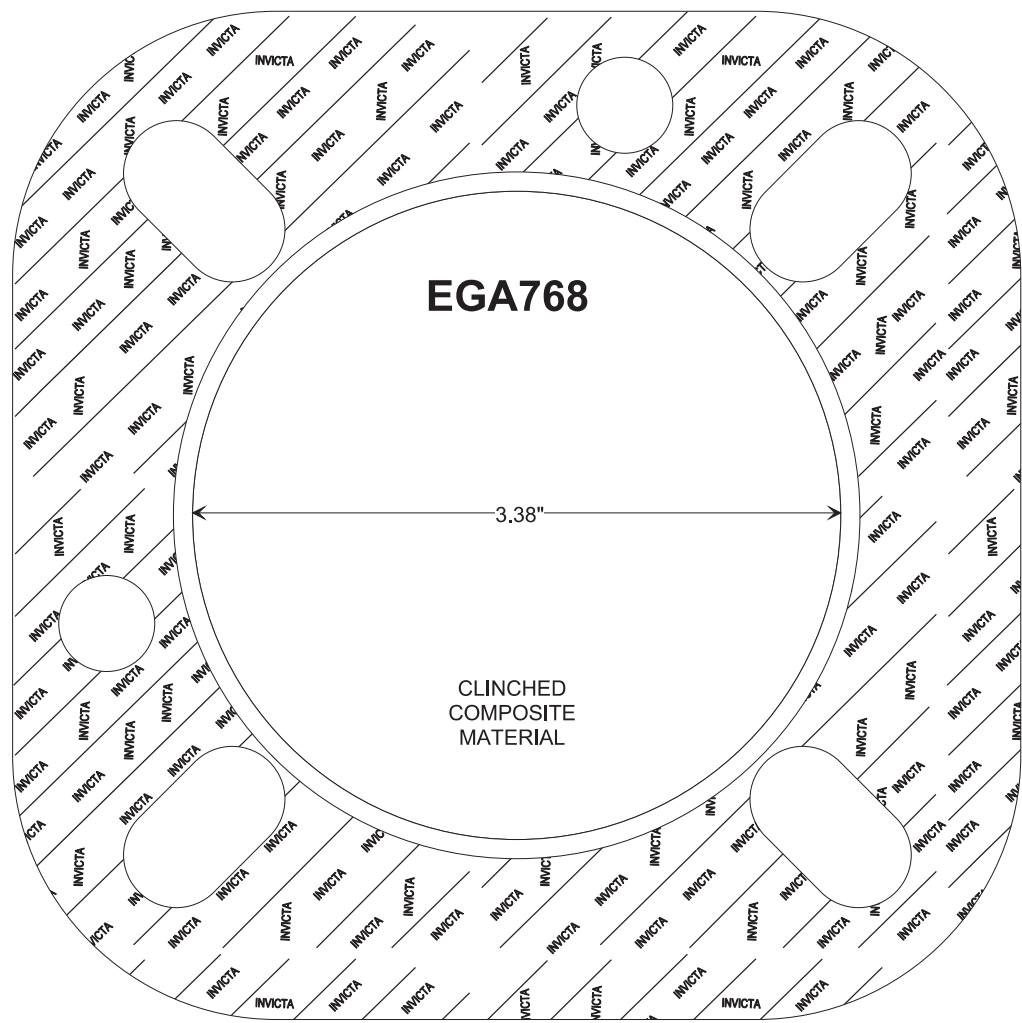


DESIGN STYLE 19

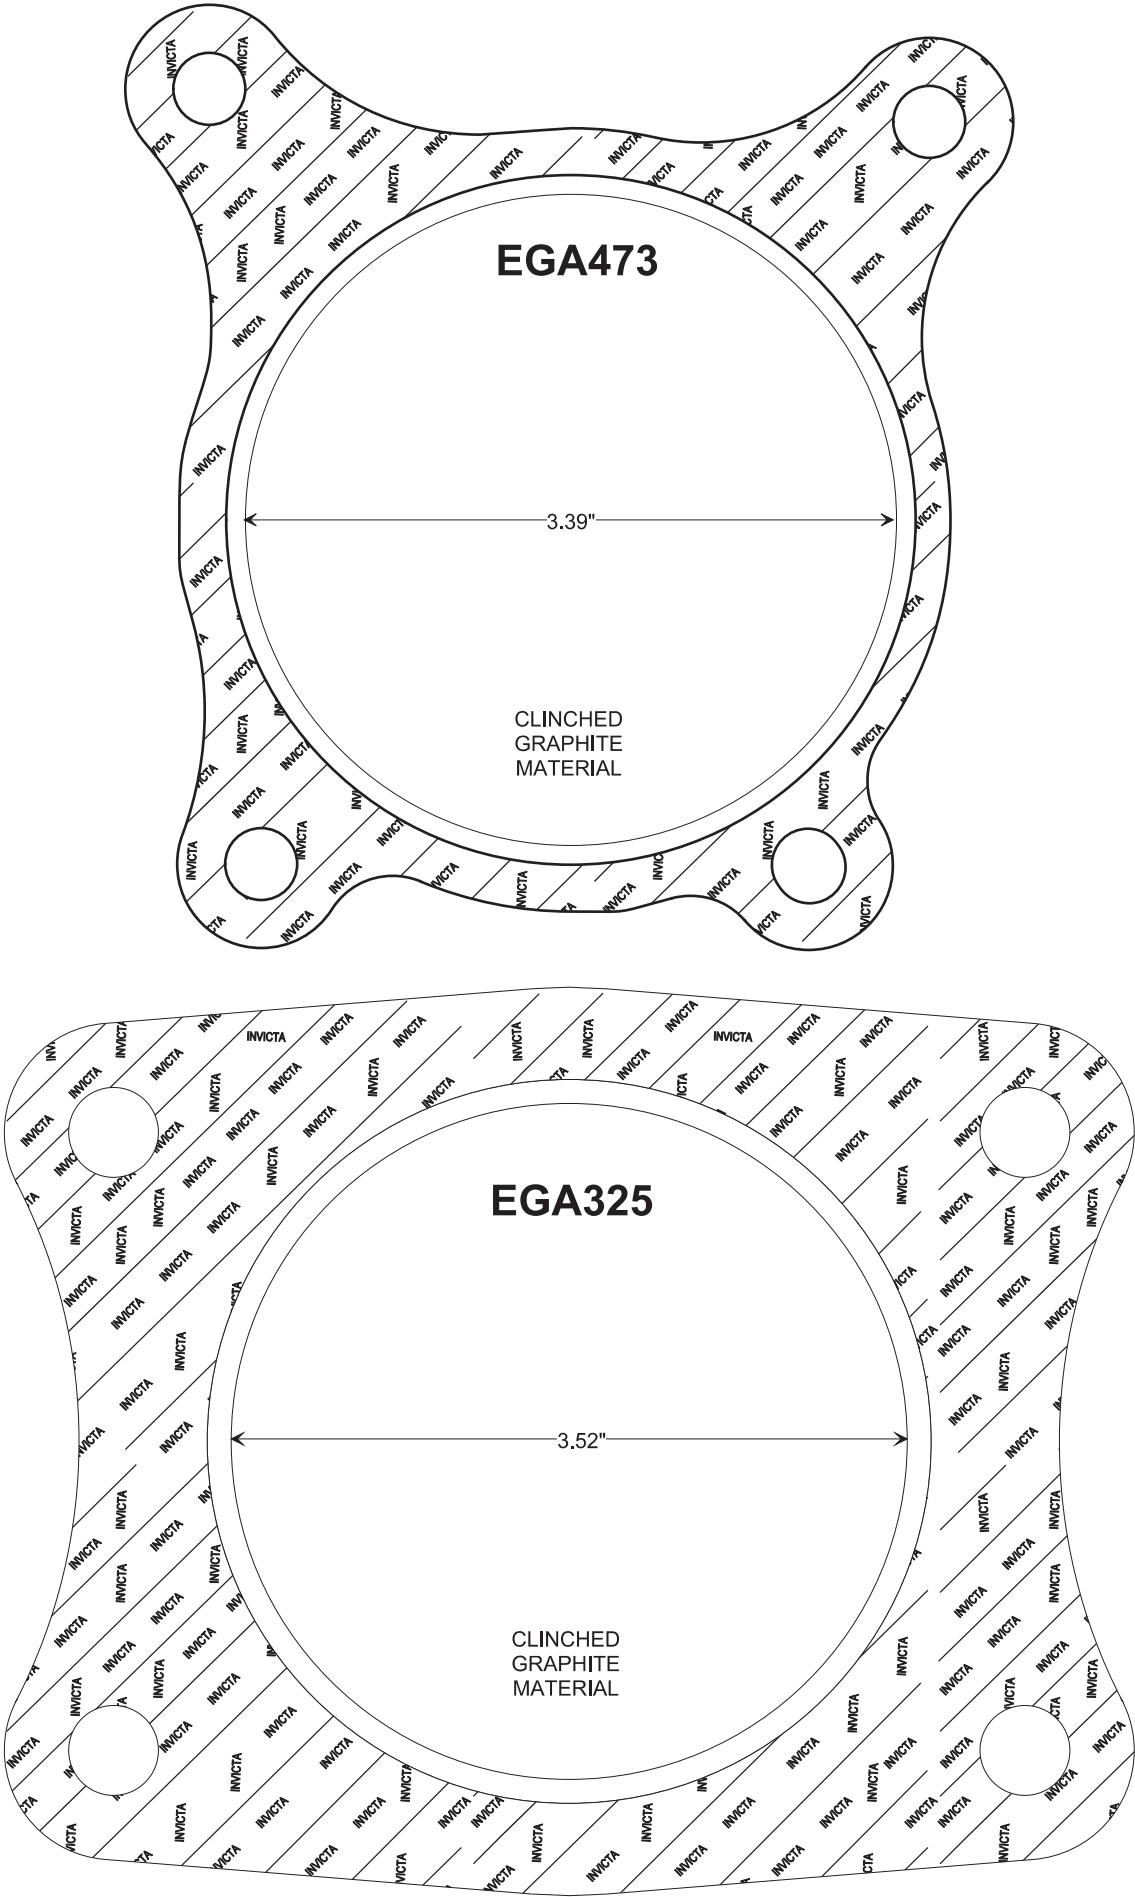


CONVERTER - MUFFLER - EXHAUST PIPE GASKETS

DESIGN STYLE 19

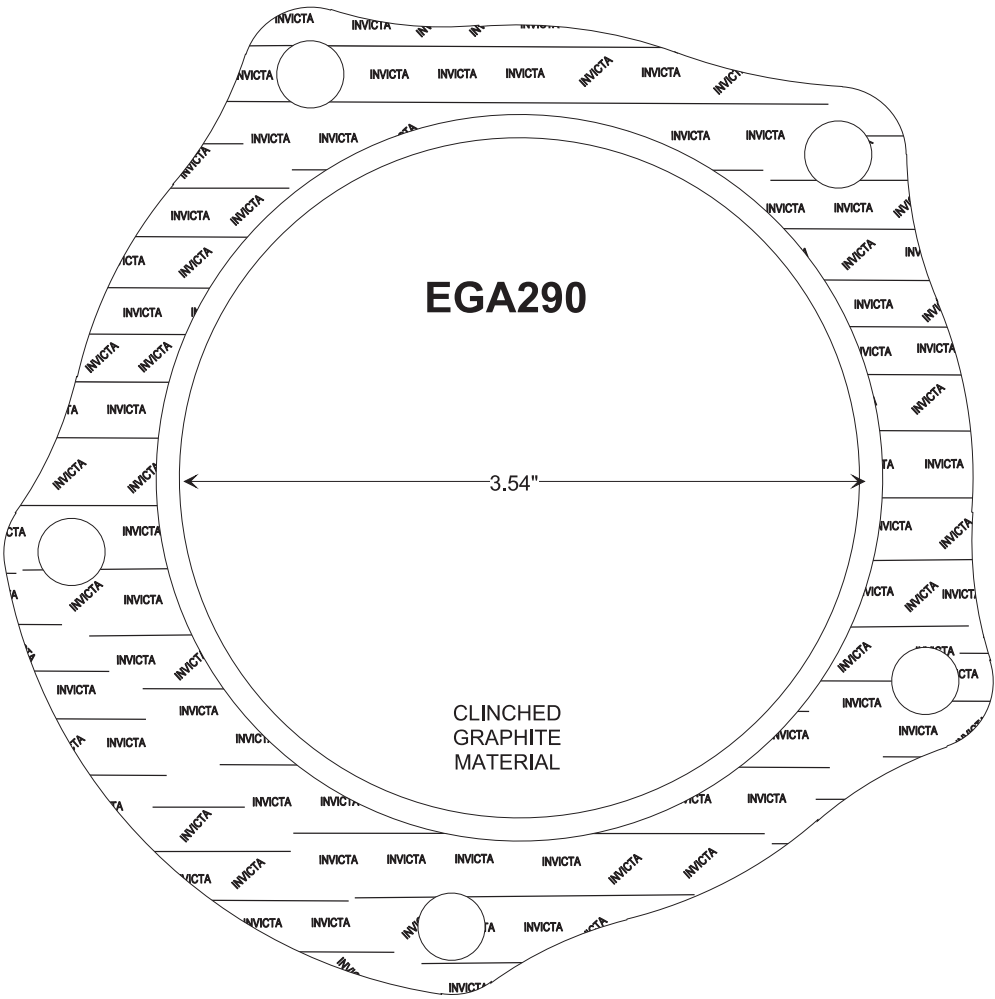


DESIGN STYLE 19

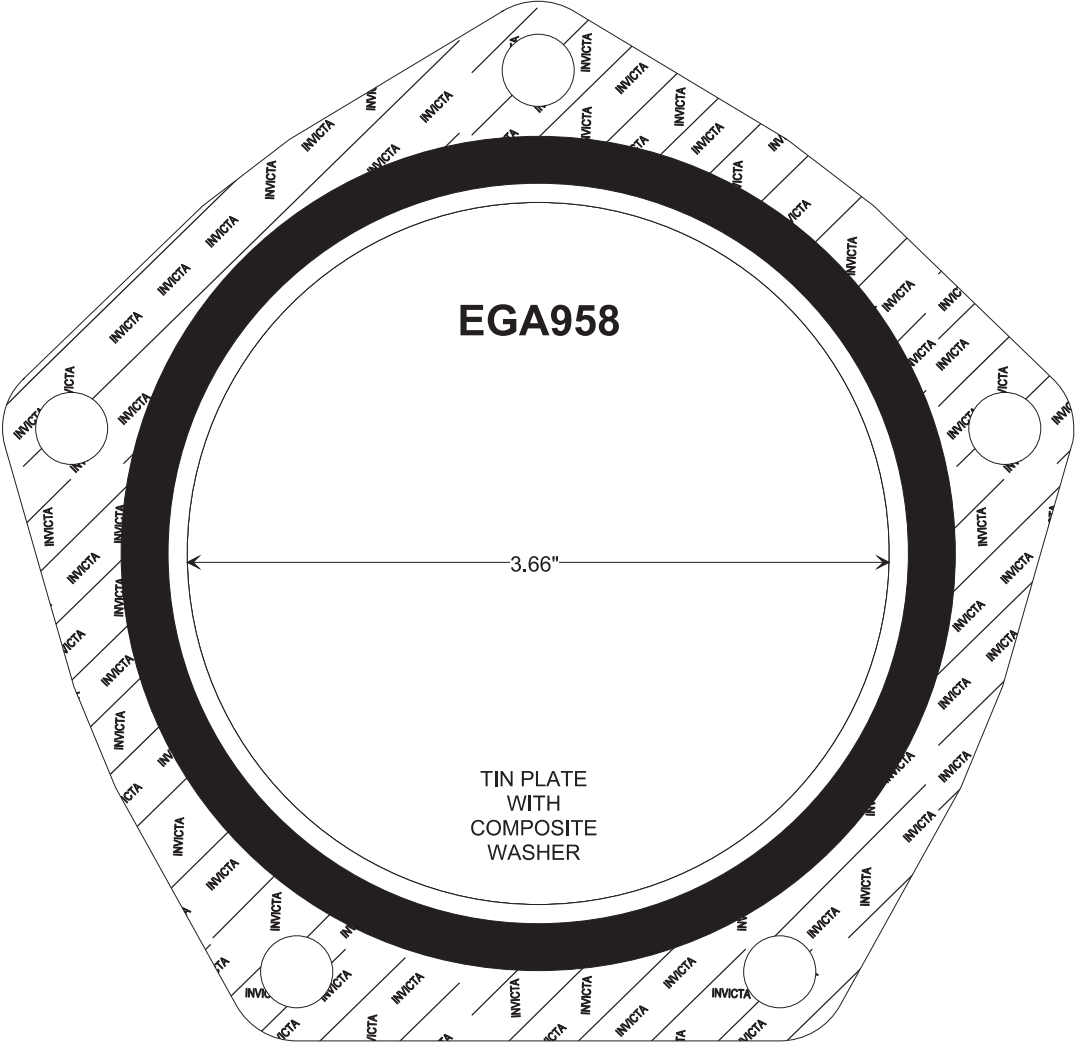


CONVERTER - MUFFLER - EXHAUST PIPE GASKETS

DESIGN STYLE 19

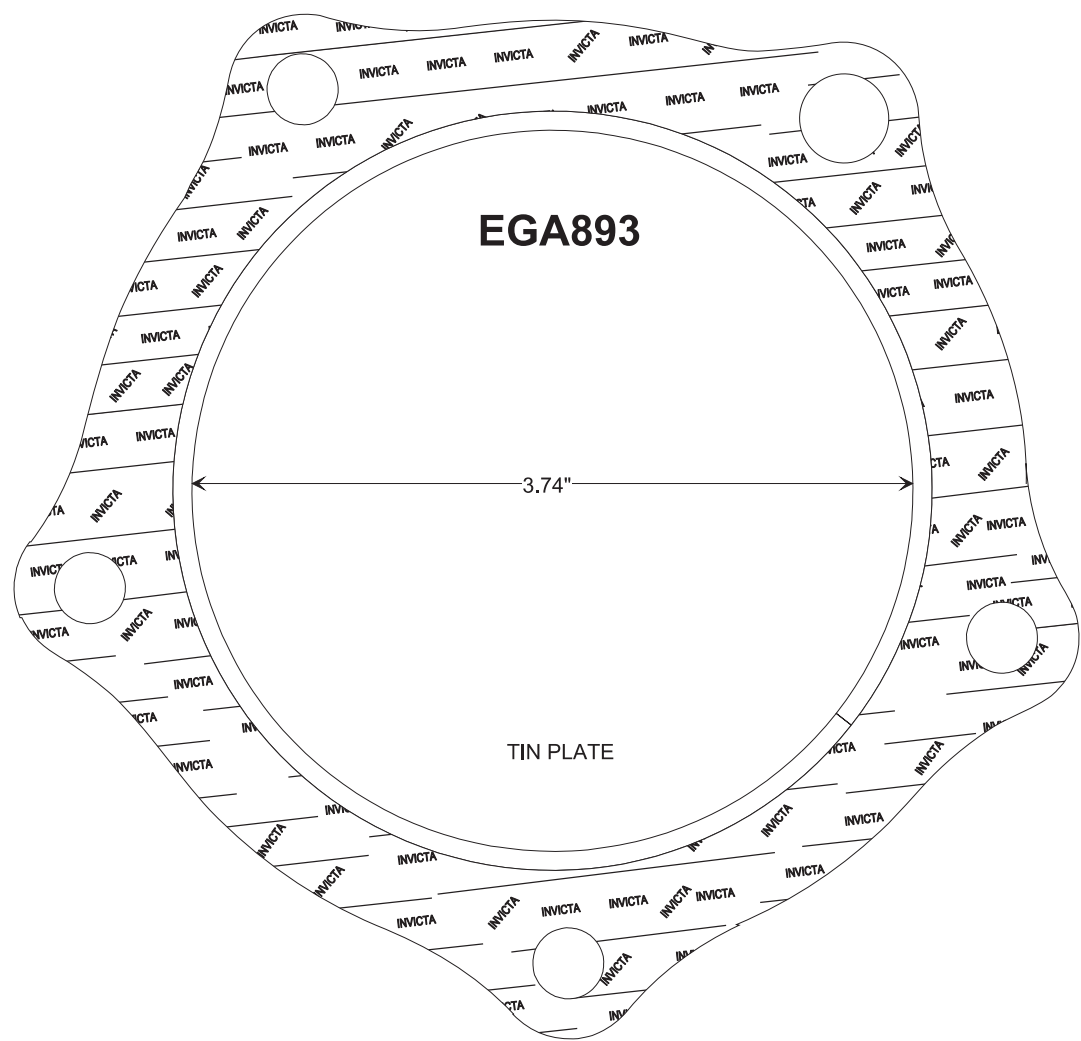


DESIGN STYLE 19

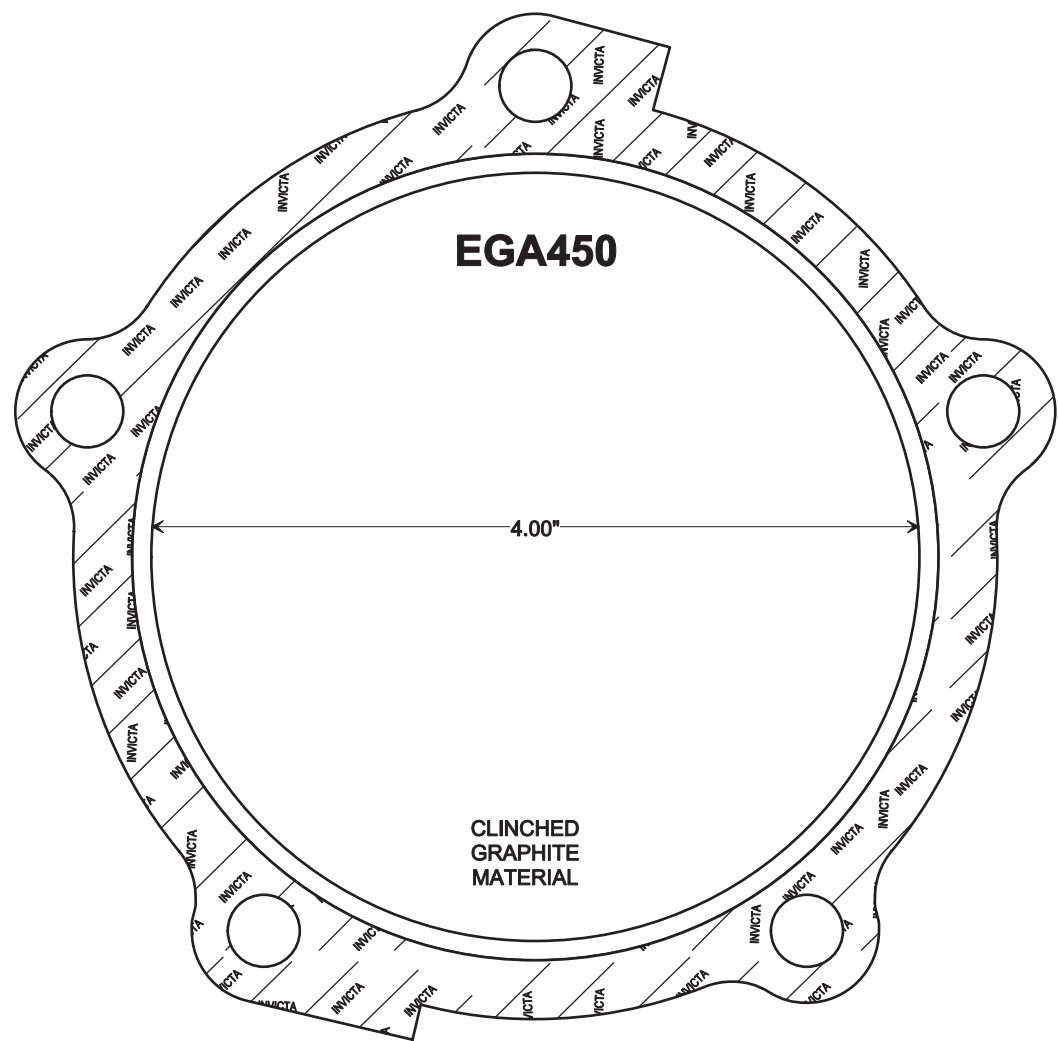

CONVERTER - MUFFLER - EXHAUST PIPE GASKETS

DESIGN STYLE 19


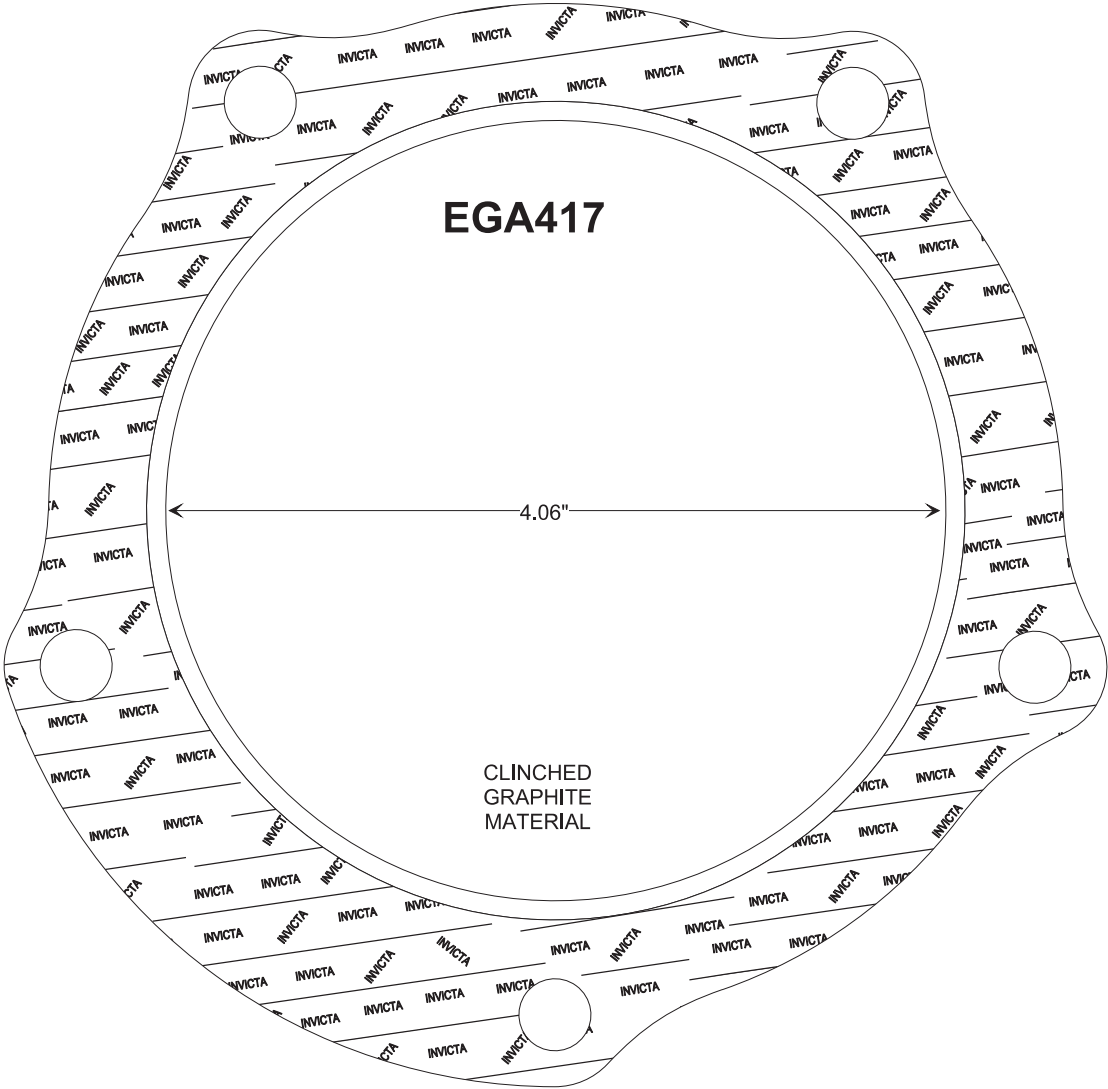



DESIGN STYLE 19



CONVERTER - MUFFLER - EXHAUST PIPE GASKETS


DESIGN STYLE 19

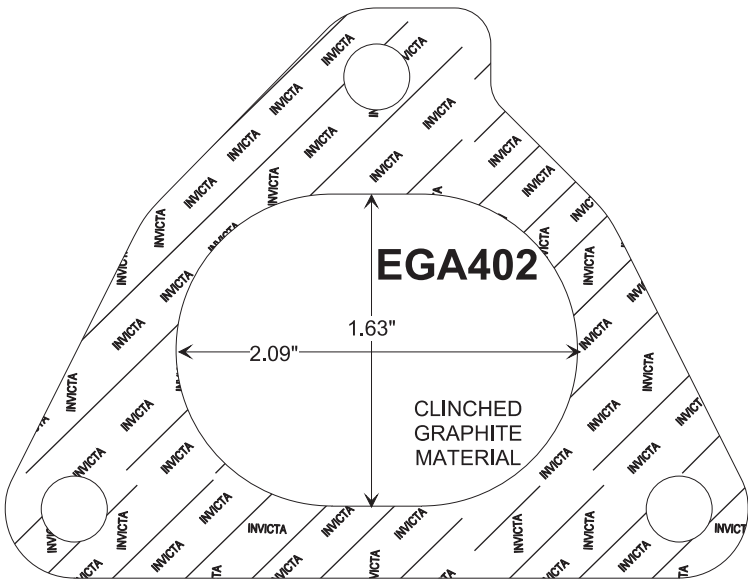
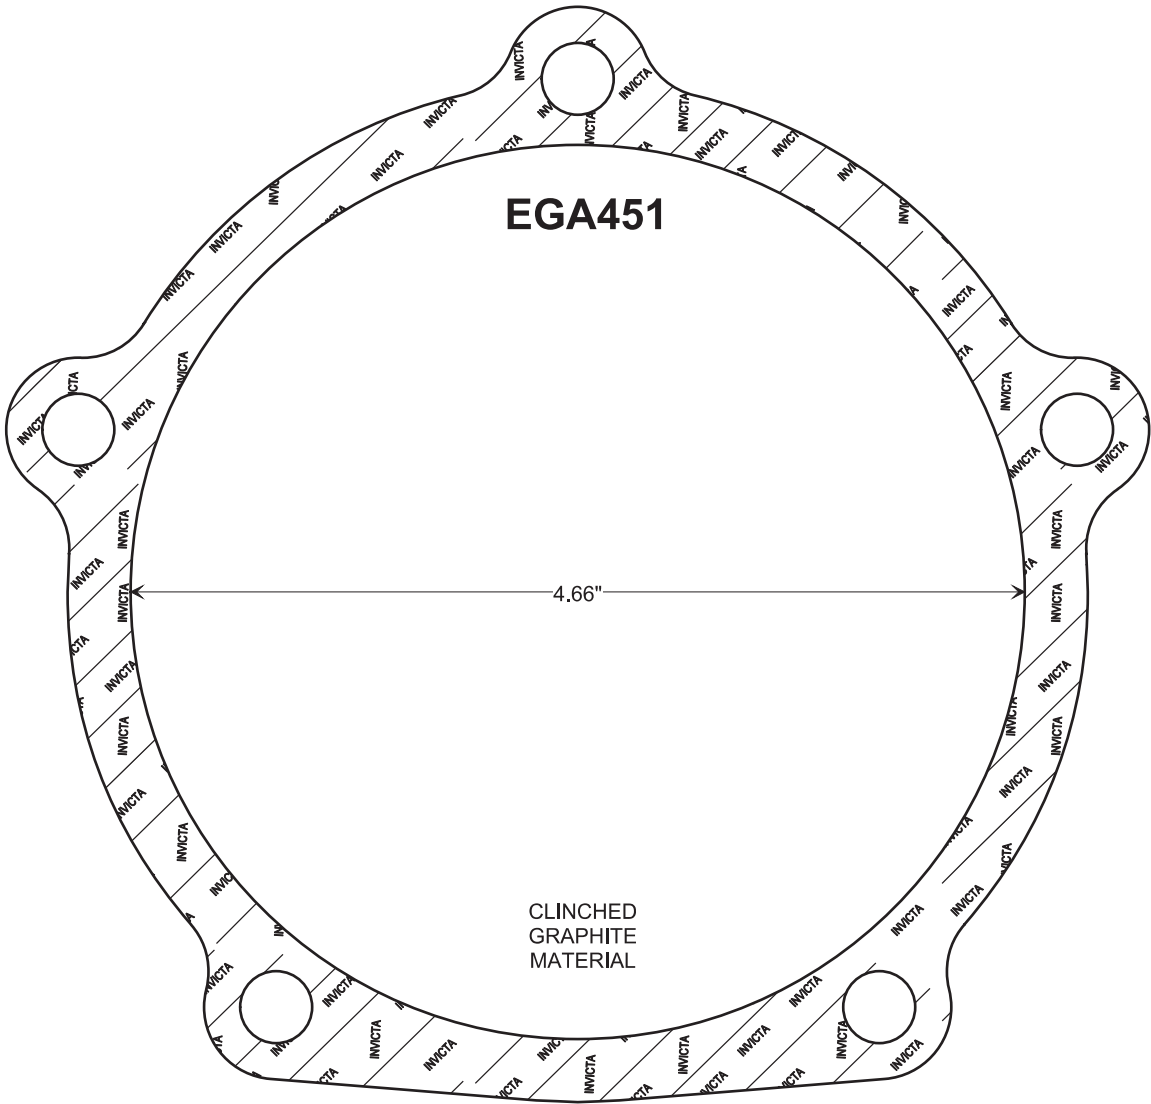


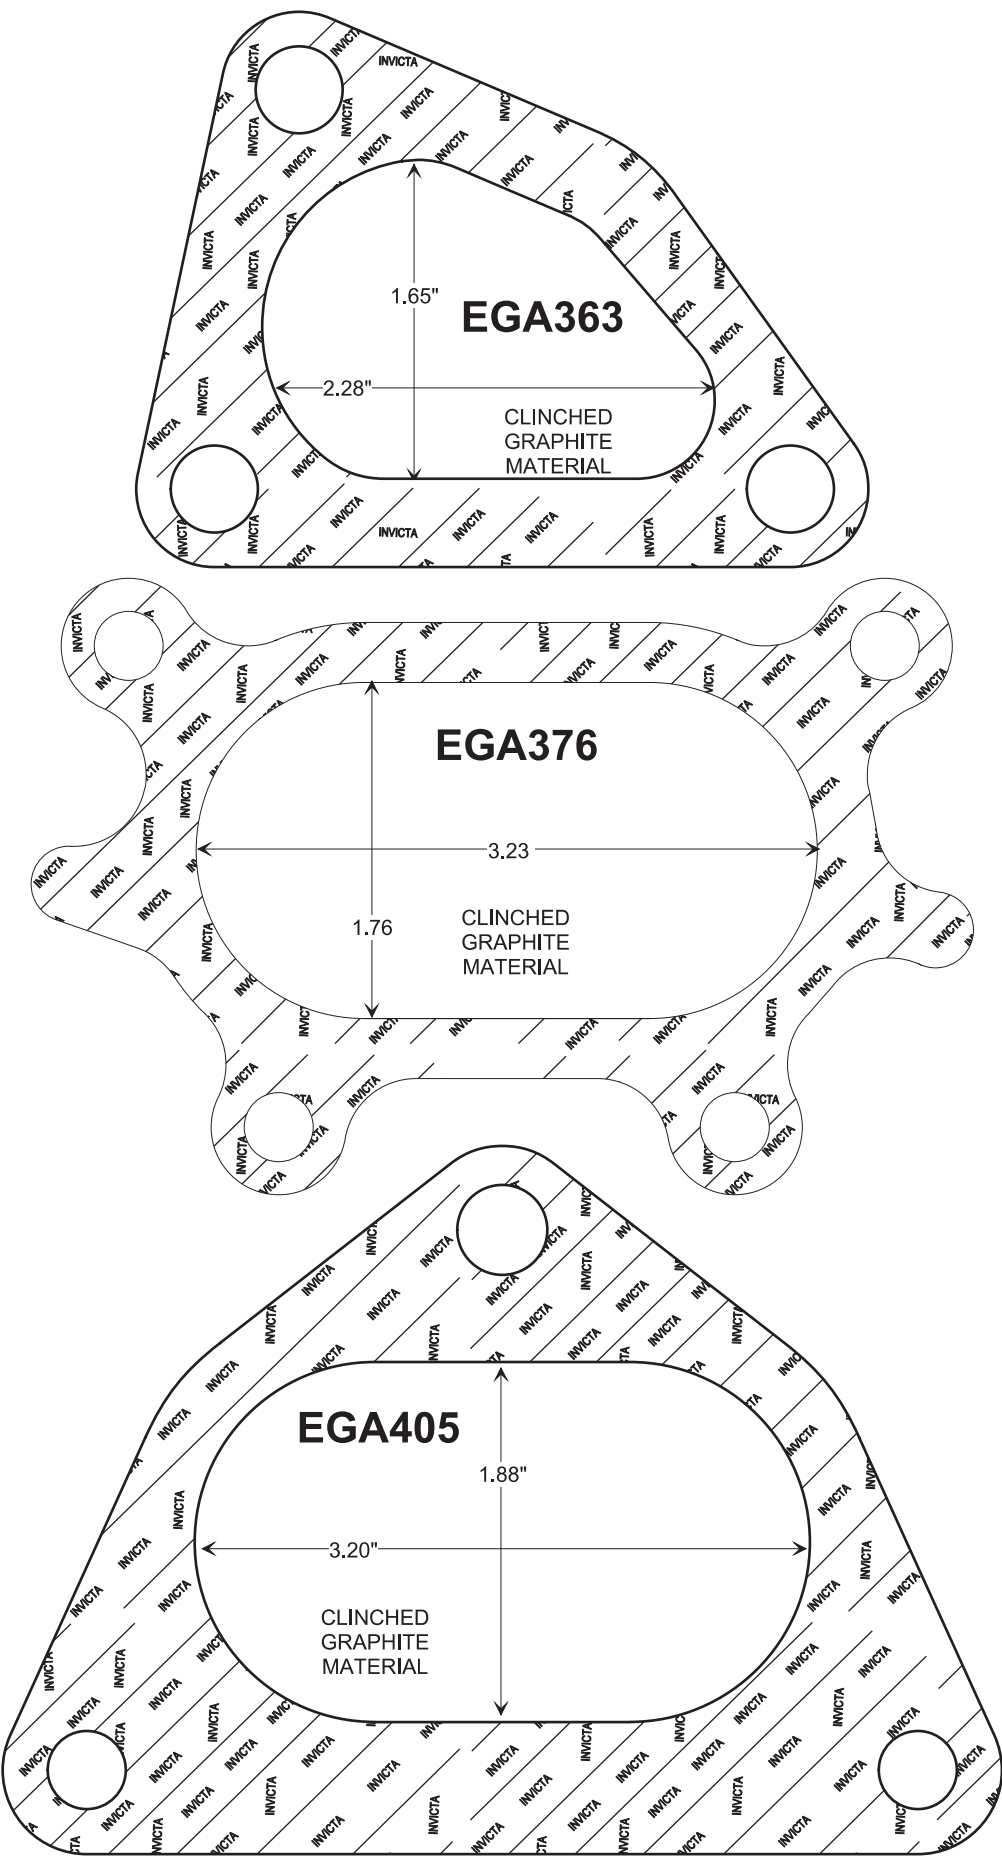

CONVERTER - MUFFLER - EXHAUST PIPE GASKETS


DESIGN STYLE 19

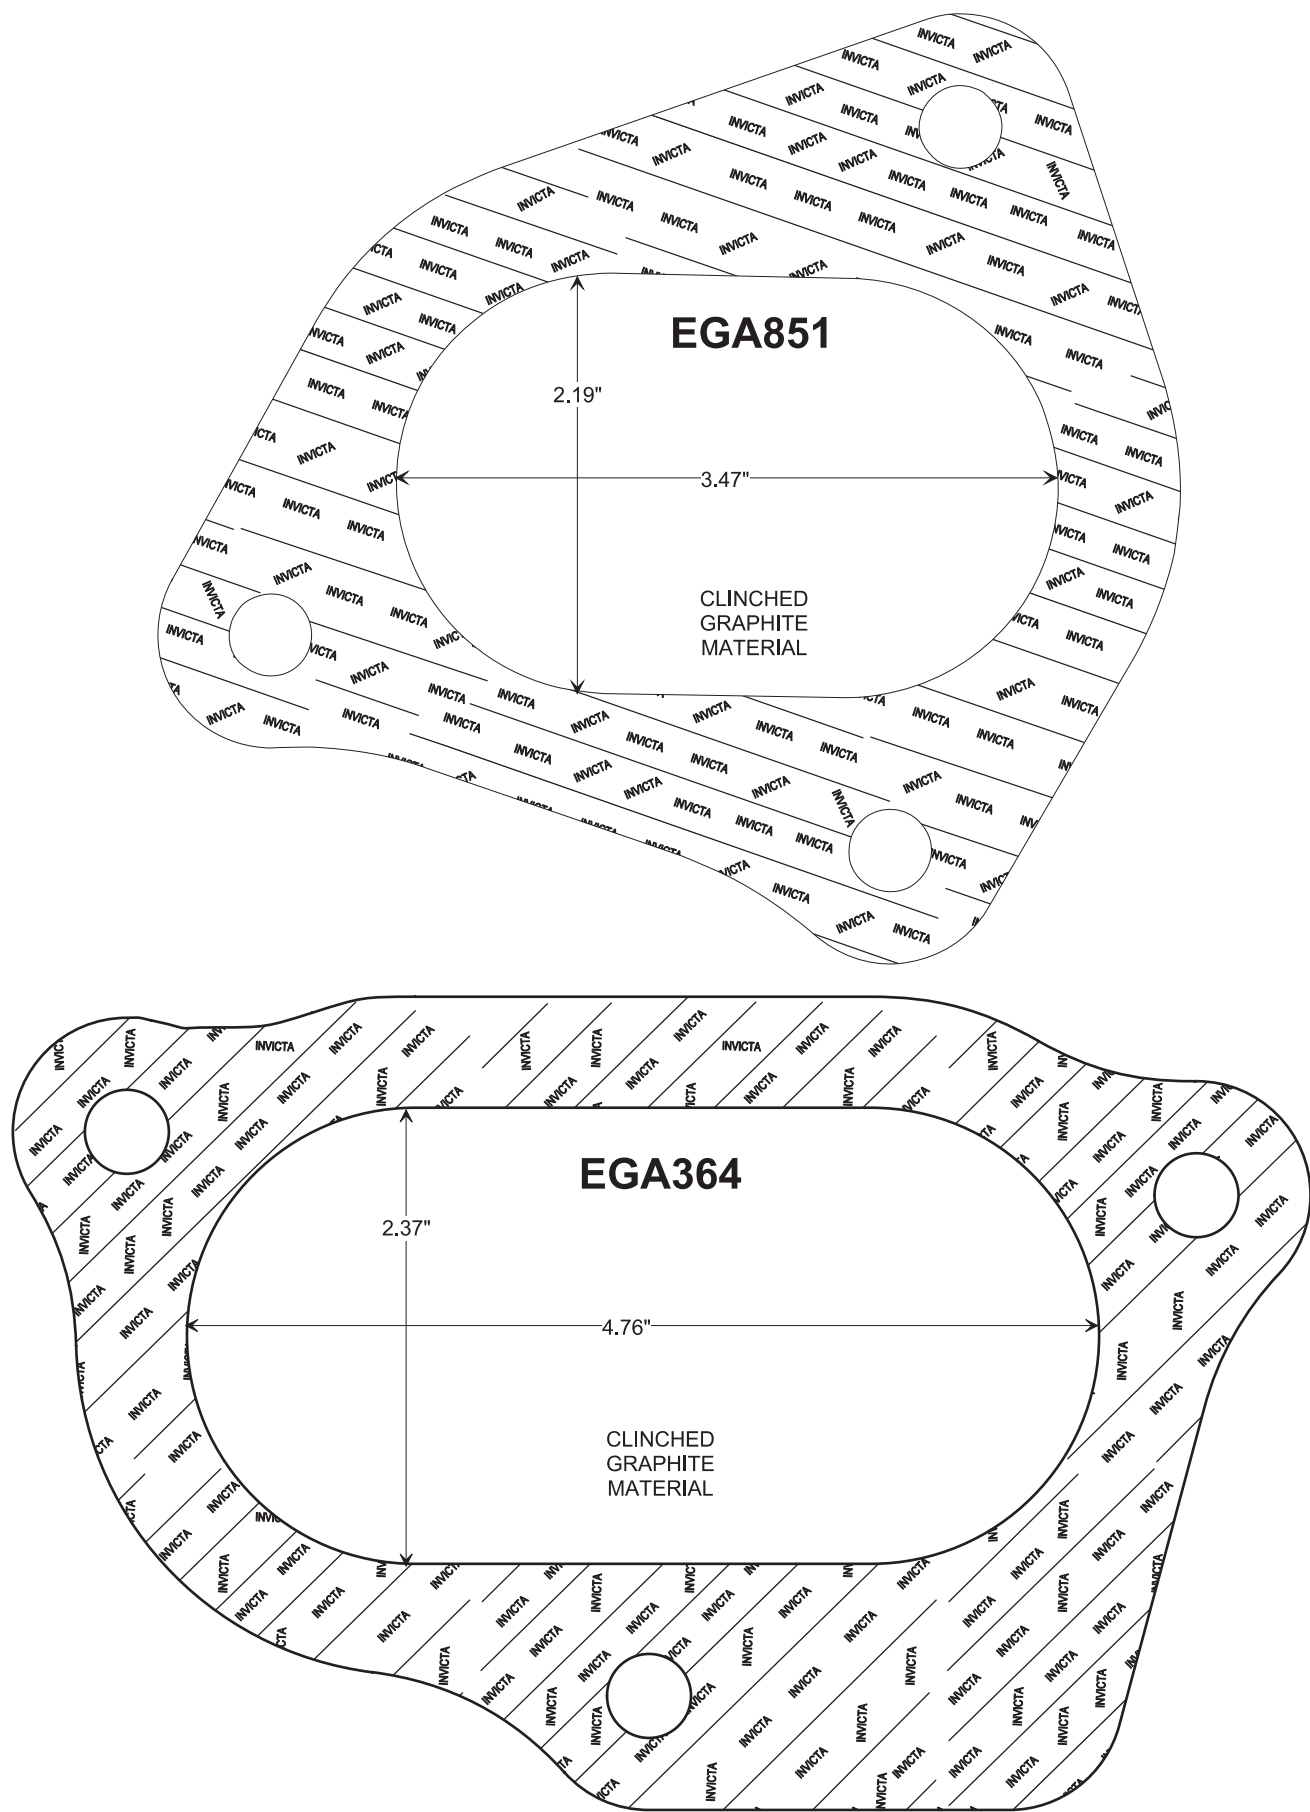

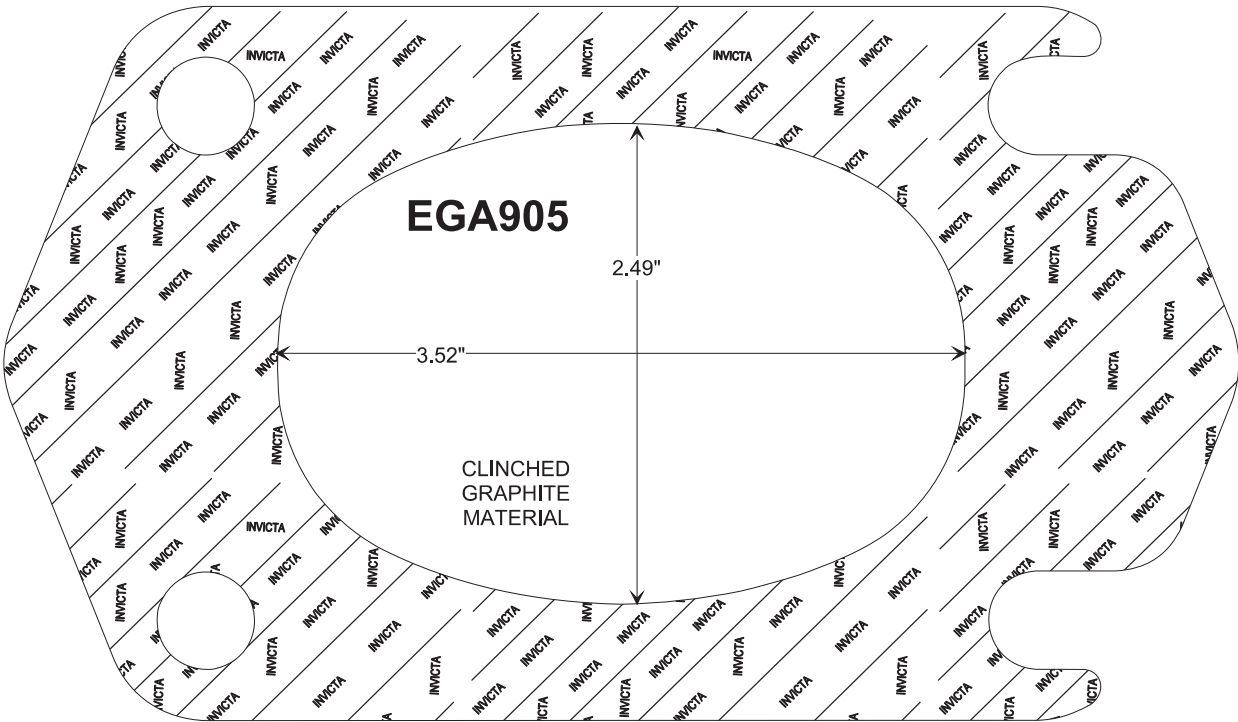
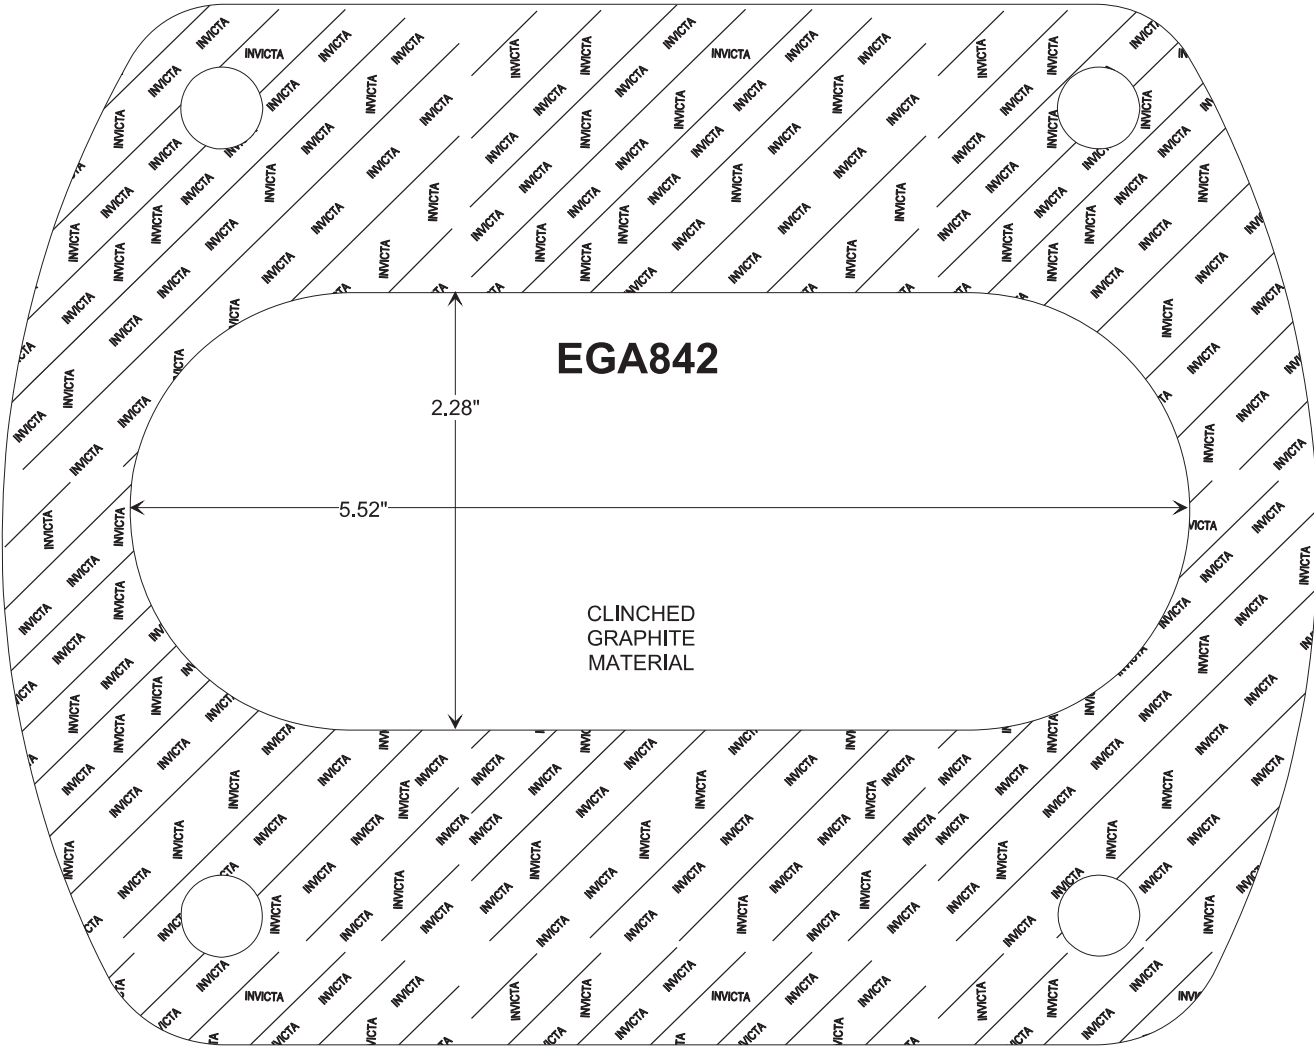


CONVERTER - MUFFLER - EXHAUST PIPE GASKETS

DESIGN STYLE 19


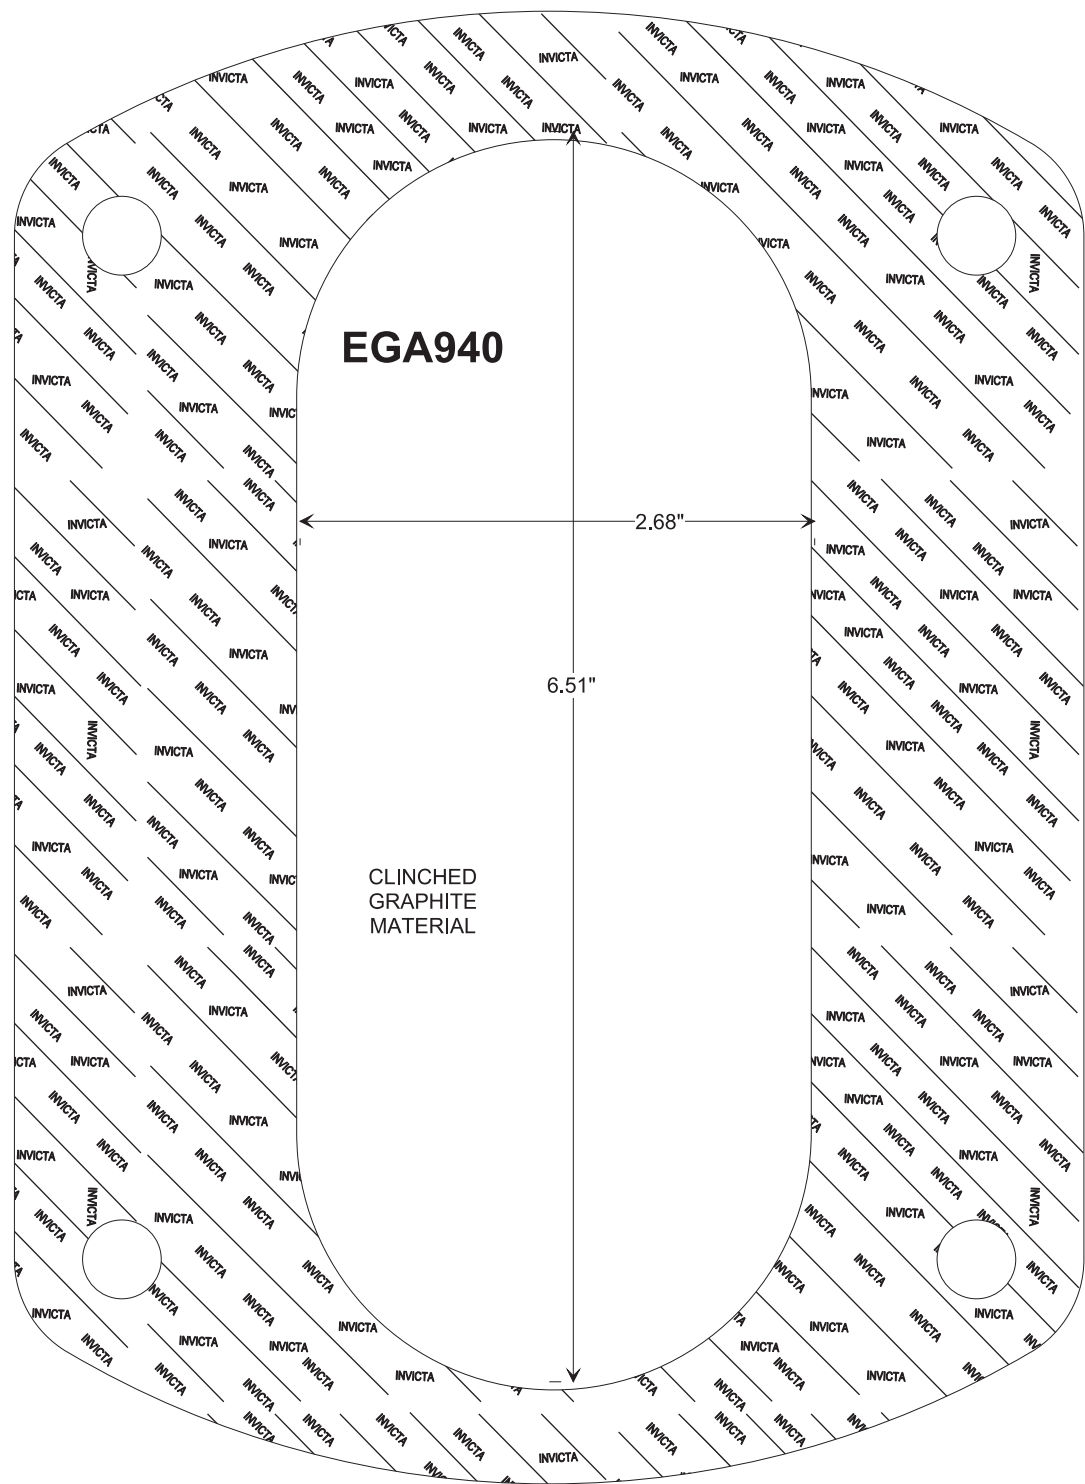


DESIGN STYLE 19

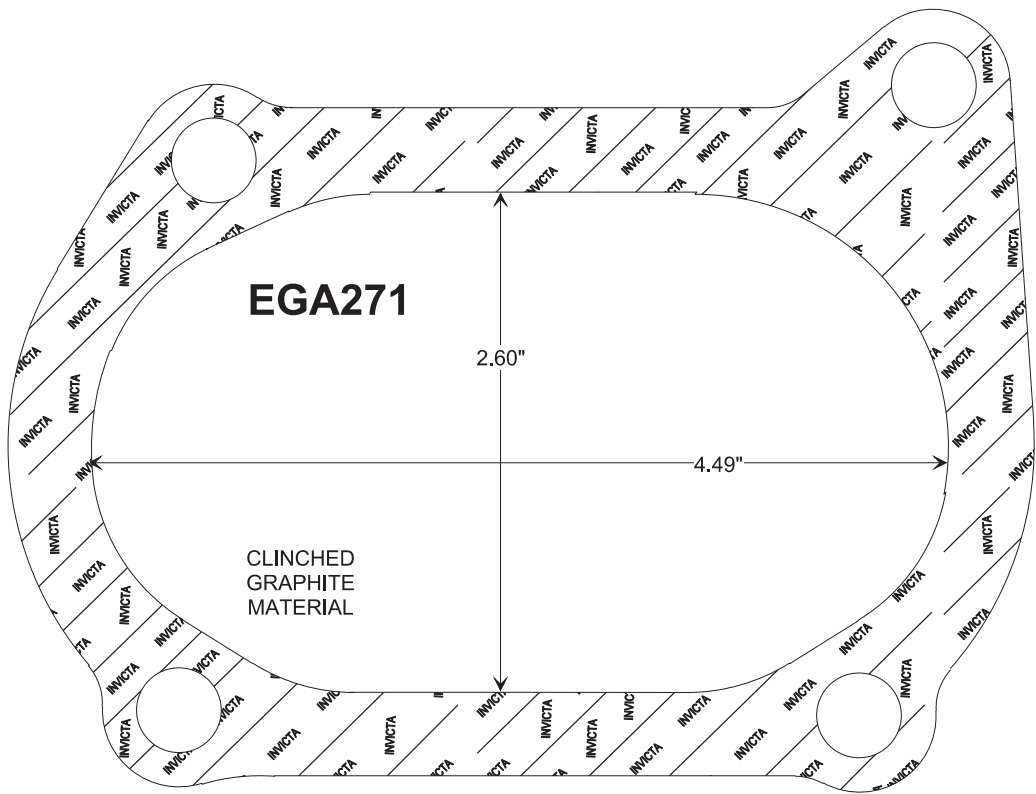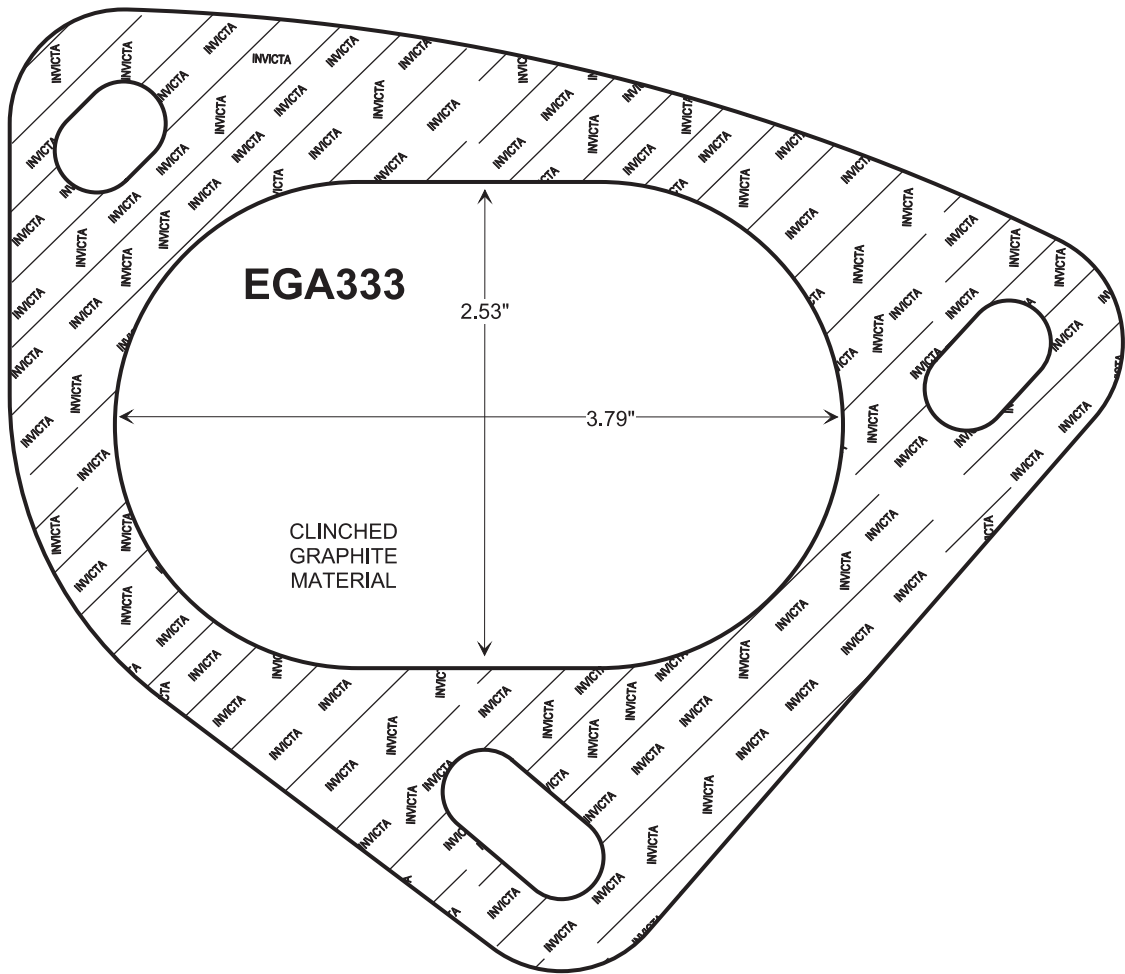


CONVERTER - MUFFLER - EXHAUST PIPE GASKETS

DESIGN STYLE 19

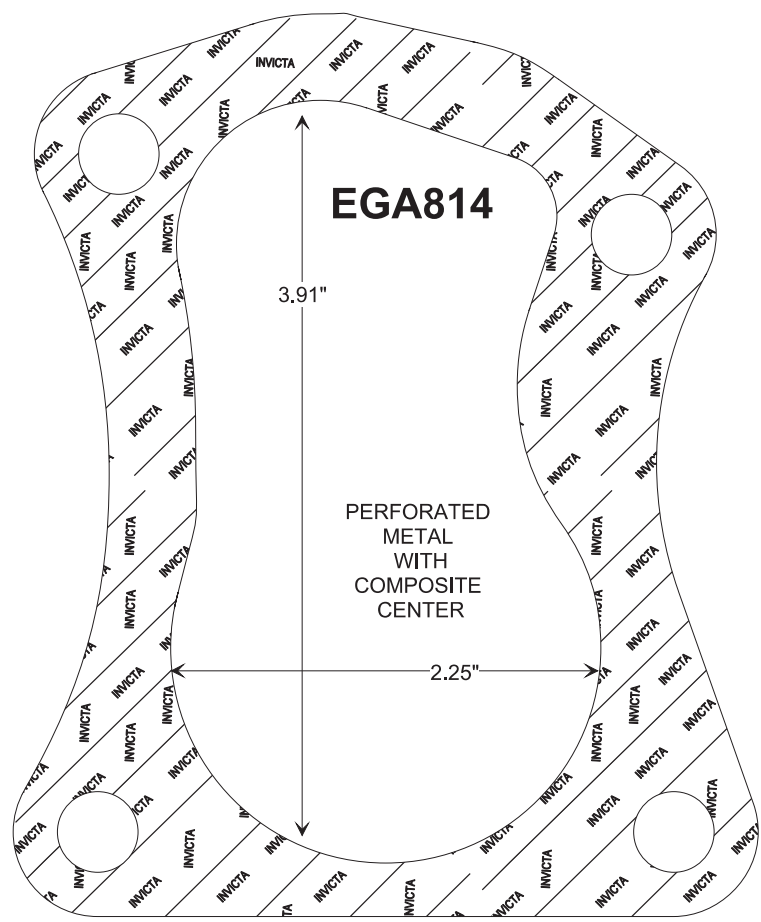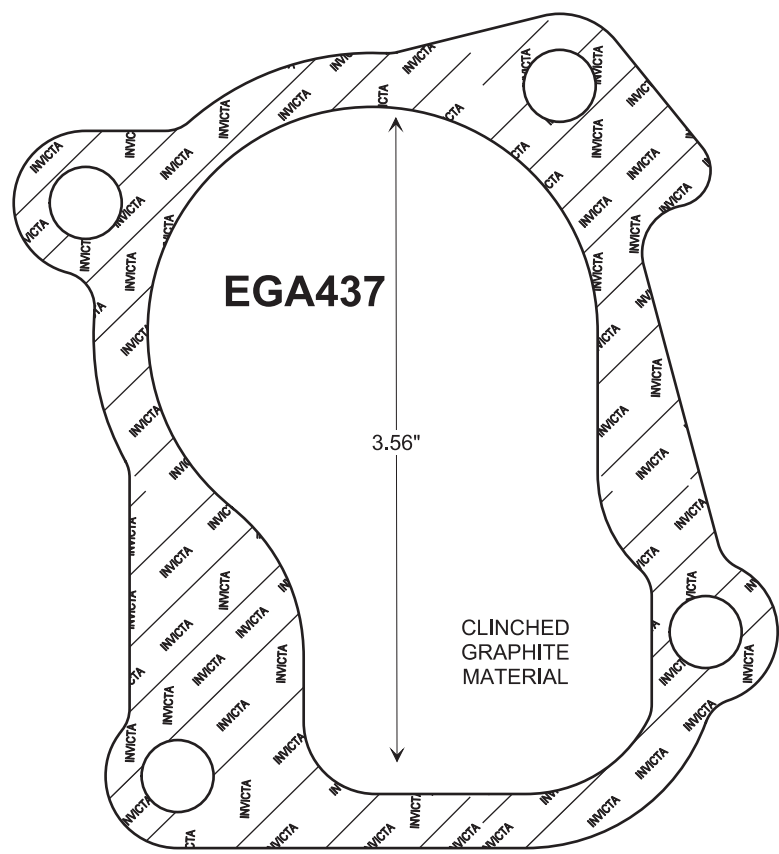


CONVERTER - MUFFLER - EXHAUST PIPE GASKETS

DESIGN STYLE 19

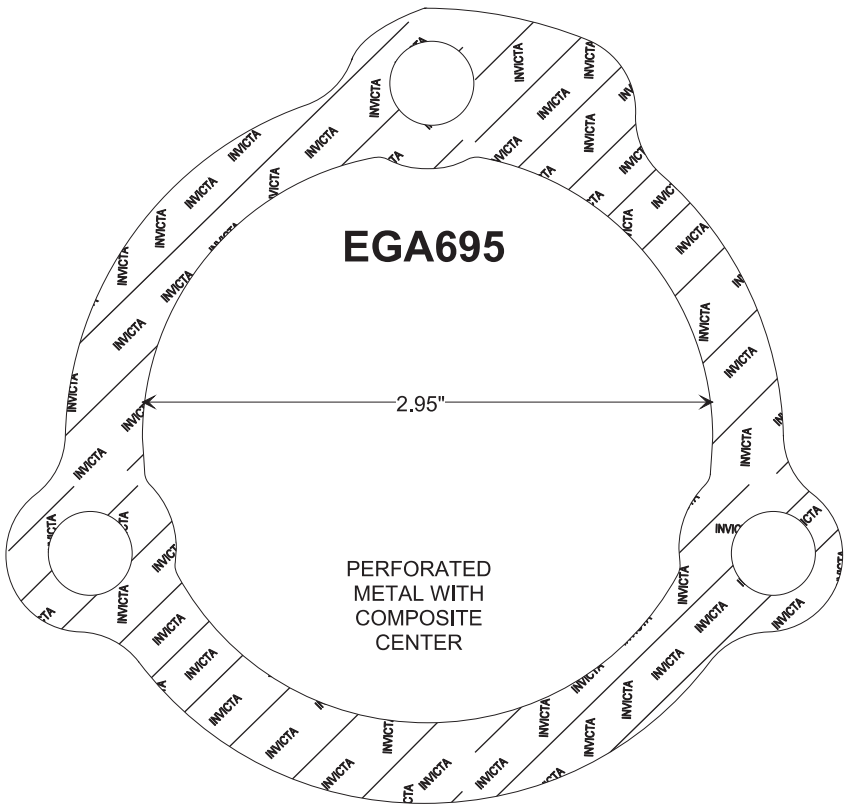

DIESEL PARTICULATE GASKETS

DPG1001

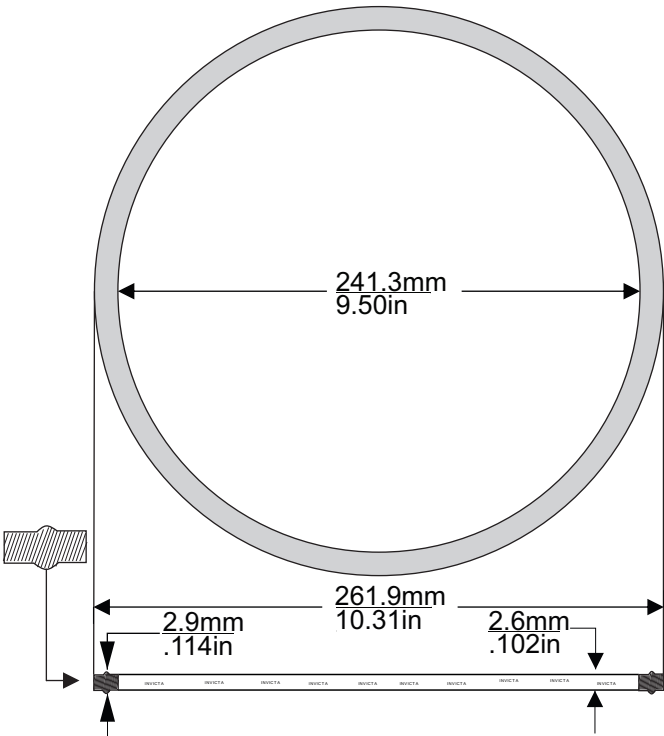

Illustrations Not To Scale

OEM

Cummins:	2871451	Q312531
----------	---------	---------


Material

Wire Mesh & Graphite

Interchanges

American Radiator:	21CSM1451
Dura Fit:	E30-0116
EnviroMotive:	ENV-G-1051
Greentec:	4501101
Redline:	G22005
Skyline:	SG-FB-10.2-C-A1

DPG1002

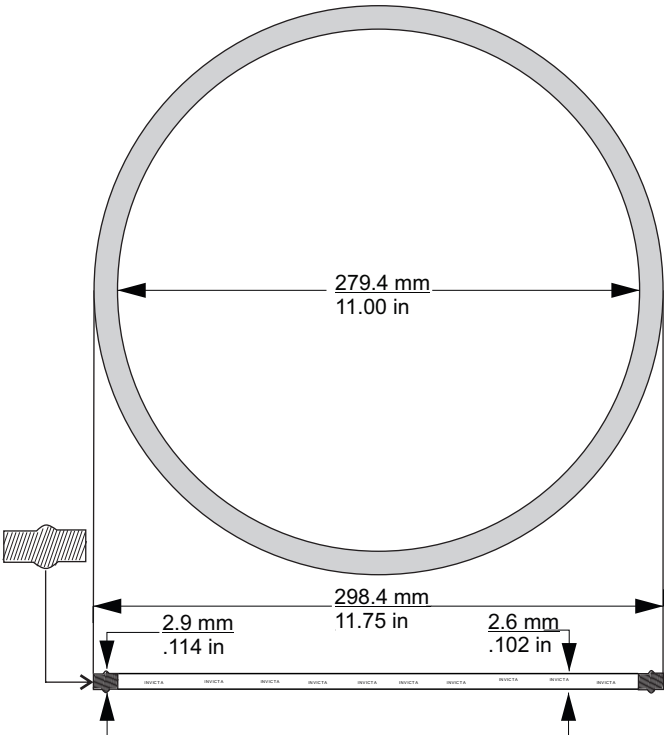

Illustrations Not To Scale

OEM

Cummins:	2871452	4965069
	3977531	Q312145


Material

Wire Mesh & Graphite

Interchanges

American Radiator:	21CMS1452
Dura Fit:	E30-0117
EnviroMotive:	ENV-G-1052
Greentec:	4501004
Redline:	G22006
Skyline:	SG-FB-11.6-C-A1

DPG1003

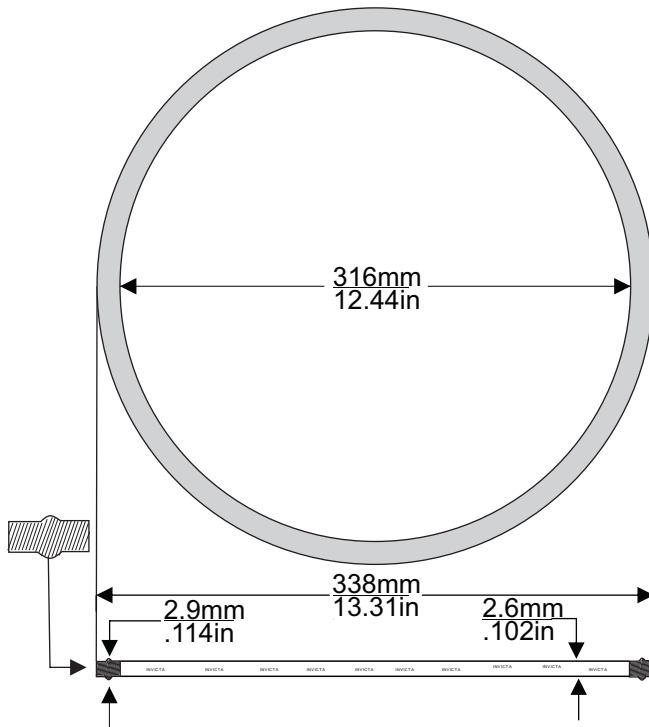

Illustrations Not To Scale

OEM

Caterpillar:	236-8086
Cummins:	2871453 3684079
Navistar:	2601233C1
Paccar:	1818631PE


Material

Wire Mesh & Graphite

Interchanges

American Radiator:	21CMS1453
Dura Fit:	E30-0118
EnviroMotive:	ENV-G-1053
Greentec:	4501001
Redline:	G22007
Skyline:	SG-FB-13.2-C-A1

DPG1004

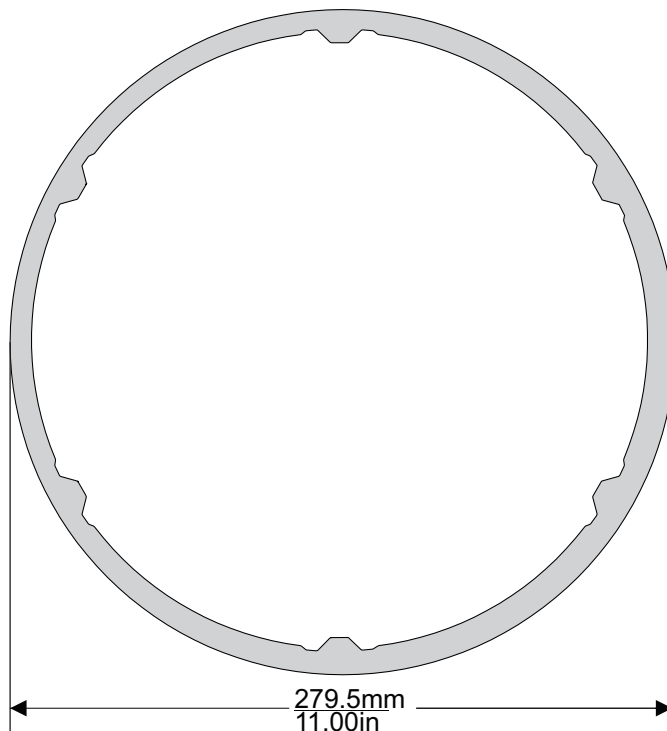

Illustrations Not To Scale

OEM

Caterpillar:	279-3259
--------------	----------

Material


Coated Stainless Steel

Interchanges

American Radiator:	21CAT3259
Dura Fit:	E30-0119
EnviroMotive:	ENV-G-CAT1
Greentec:	4501030
Redline:	G01001
Skyline:	SG-RE-11.0-E-A1

DIESEL PARTICULATE GASKETS

DPG1005

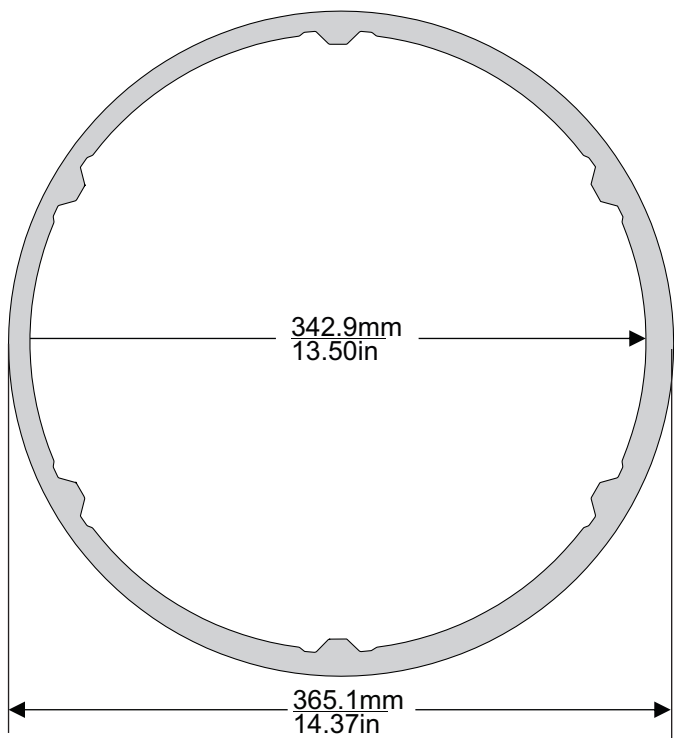

Illustrations Not To Scale

OEM

Caterpillar: 278-5711

Material

Coated Stainless Steel

Interchanges

American Radiator: 21CAT5711

Dura Fit: E30-0120


EnviroMotive: ENV-G-CAT3

Greentec: 4501015

Redline: G01003

Skyline:

DPG1006

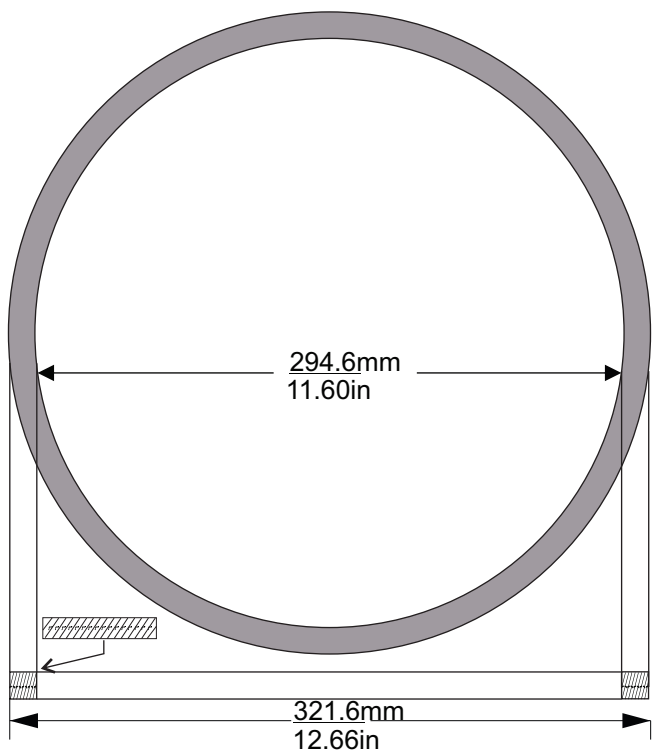

Illustrations Not To Scale

OEM

Caterpillar: 247-1899

Material

Mechanically Clinched Graphite

Interchanges

American Radiator: 21CAT1899

Dura Fit: E30-0121


EnviroMotive: ENV-G-CAT4

Greentec: 4501029

Redline: G12004

Skyline:

DPG1007

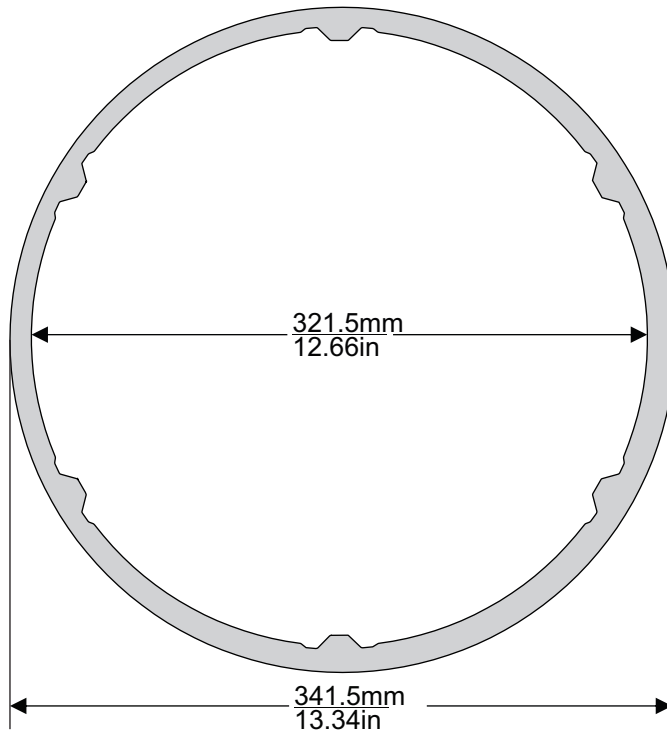

Illustrations Not To Scale

OEM

Caterpillar: 279-2123

Material

Coated Stainless Steel

Interchanges

American Radiator: 21CAT2123

Dura Fit: E30-0123


EnviroMotive: ENV-G-CAT2

Greentec: 4501016

Redline: G01002

Skyline: SG-RE-14.4-E-A1

DPG1008

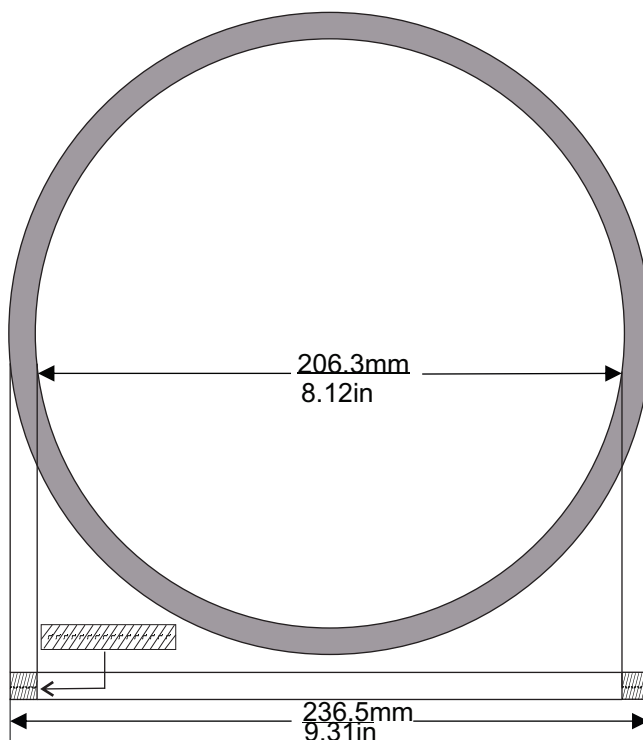

Illustrations Not To Scale

OEM

Chrysler: 52122138AB

Ford: 8E7Z5E241B

Navistar: 2594129C1

Material

Mechanically Clinched Graphite

Interchanges

American Radiator: 21INT47C91

Dura Fit: E30-0124

EnviroMotive: ENV-G-INT


Greentec: 4501023

Redline: G15001

Skyline: SG-MD-09.2-A-A1

DIESEL PARTICULATE GASKETS

DPG1009

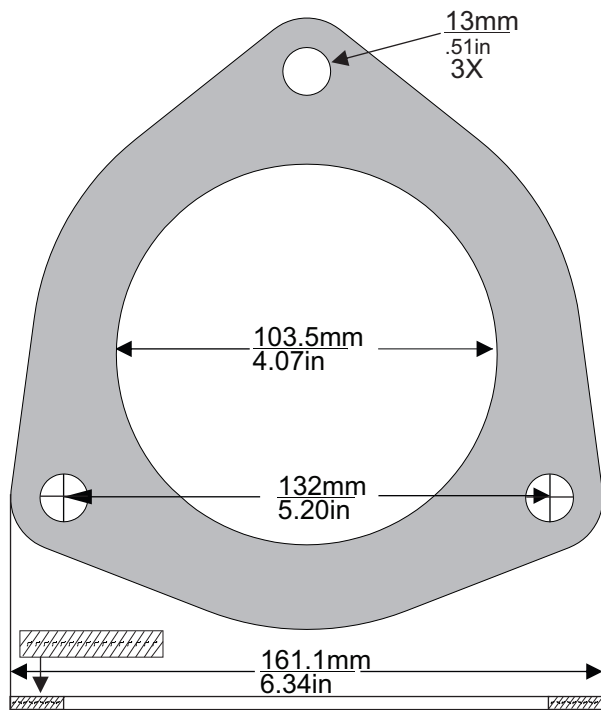

Illustrations Not To Scale

OEM

Ford:	8E7Z5E241A
Navistar:	2593998C1


Material

Mechanically Clinched Graphite

Interchanges

American Radiator:	21INT98C1
Dura Fit:	E30-0125
EnviroMotive:	ENV-GF-1101
Greentec:	4501003
Redline:	G17001
Skyline:	SG-MD-04.0-A-A1

DPG1010

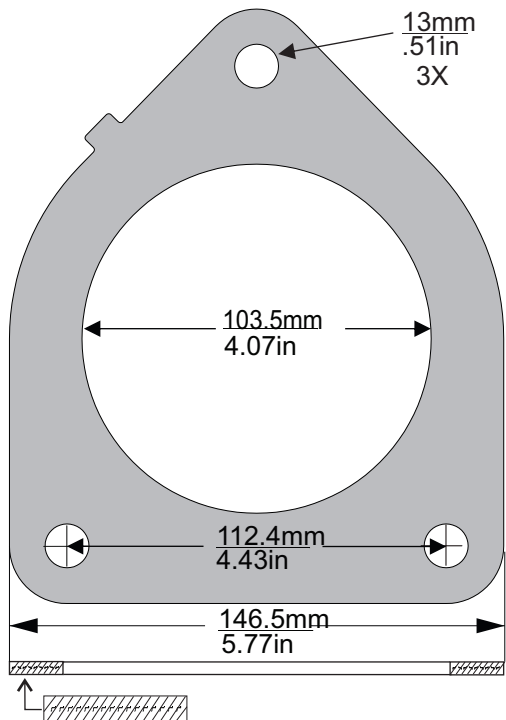

Illustrations Not To Scale

OEM

Ford:	8E7Z5E241C
Navistar:	2593986C1


Material

Mechanically Clinched Graphite

Interchanges

American Radiator:	21INT96C1
Dura Fit:	E30-0126
EnviroMotive:	ENV-GF-1102
Greentec:	4501002
Redline:	G17002
Skyline:	SG-MD-04.0-A-A2

DPG1011

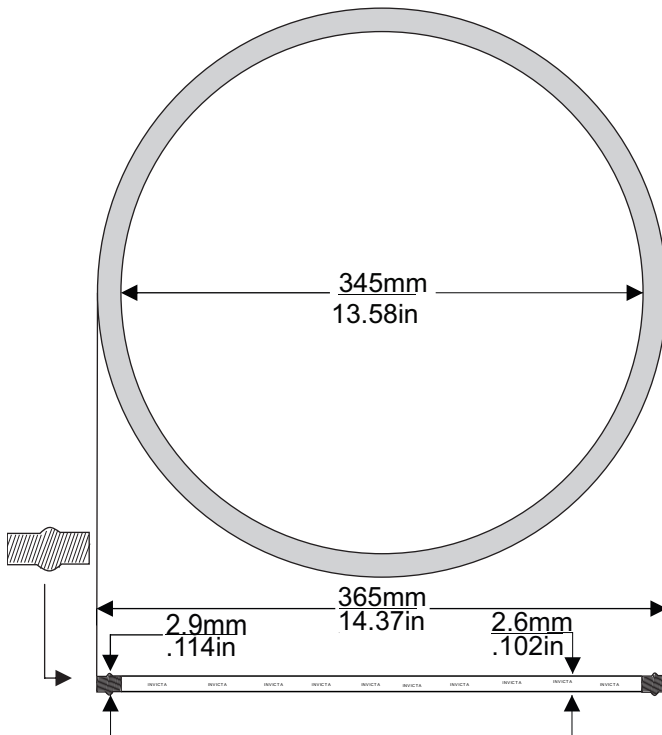

Illustrations Not To Scale

OEM

Volvo / Mack: 21371339

Material

Wire Mesh & Graphite

Interchanges

American Radiator: 21CMS1339

Dura Fit: E30-0127


EnviroMotive: ENV-G-1054

Greentec: 4501014

Redline: G26003

Skyline: SG-FB-14.2-C-A1

DPG1012

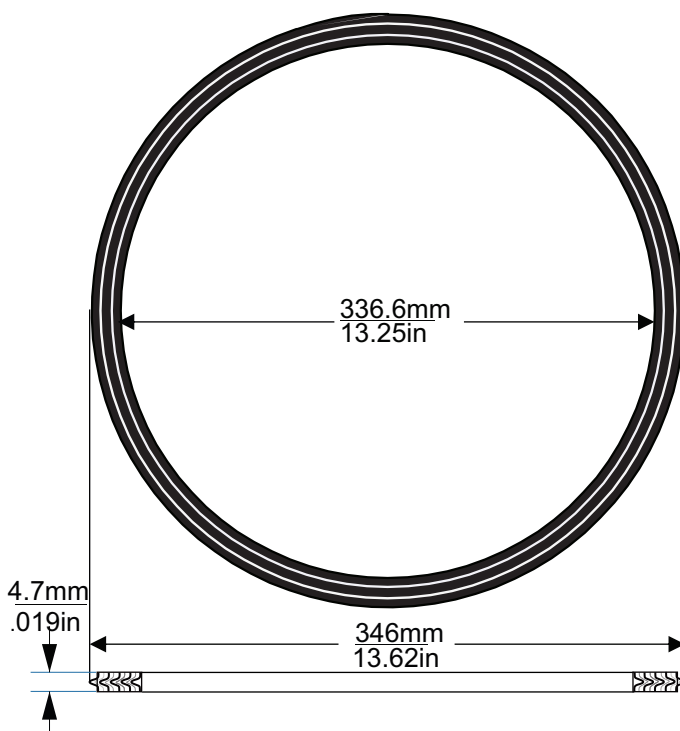

Illustrations Not To Scale

OEM

Detroit: A4709970045 A6805400014

Mercedes Benz: A4709970045 A6805400014

Volvo / Mack: 21048511

Material

Spiral Wound Stainless Steel & Graphite

Interchanges

American Radiator: 21DETSR60

Dura Fit: E30-0129


EnviroMotive: ENV-G-DD01

Greentec: 4501007

Redline: G02002

Skyline: SG-FA-14.1-B-A1

DPG1013

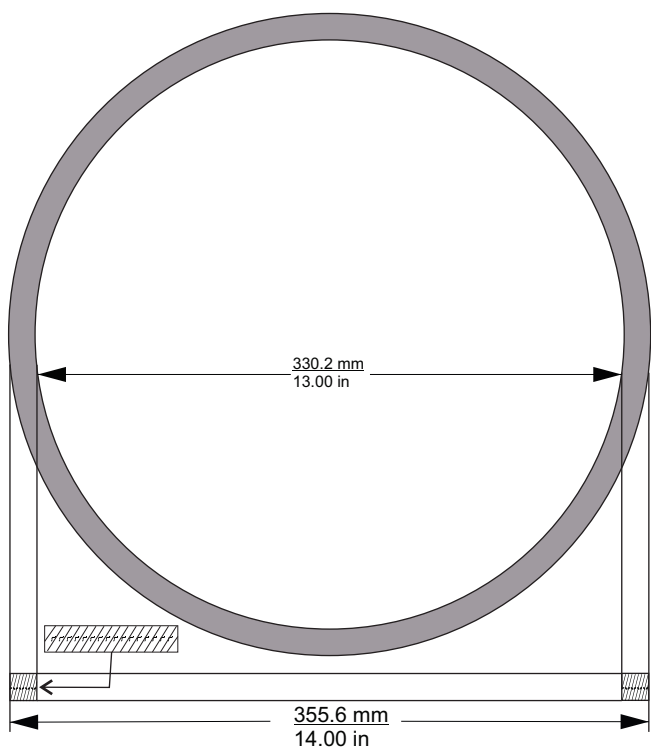

Illustrations Not To Scale

OEM

Volvo / Mack: 21212522


Material

Wire Mesh & Graphite

Interchanges

- American Radiator: 21VOL2522
- Dura Fit: E30-0130
- EnviroMotive: ENV-G-VM3
- Greentec: 4501013
- Redline: G16001
- Skyline:

DPG1014

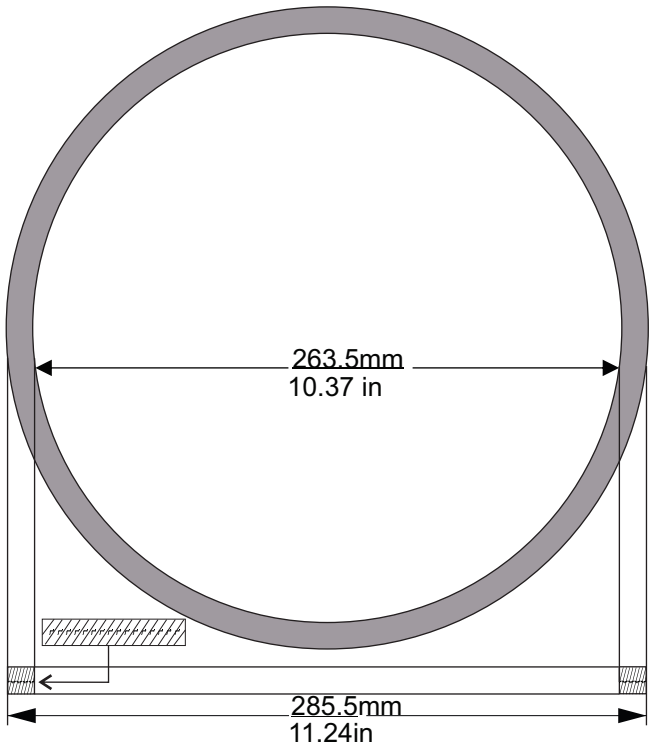

Illustrations Not To Scale

OEM

Detroit: A6804910080 A6804910180
Mercedes Benz: A6804910080 A6804910180


Material

Mechanically Clinched Graphite

Interchanges

- American Radiator: 21DET0180
- Dura Fit: E30-137
- EnviroMotive: ENV-G-DD02
- Greentec:
- Redline: G13005
- Skyline: SG-MA-11.2-C-A1

DPG1015

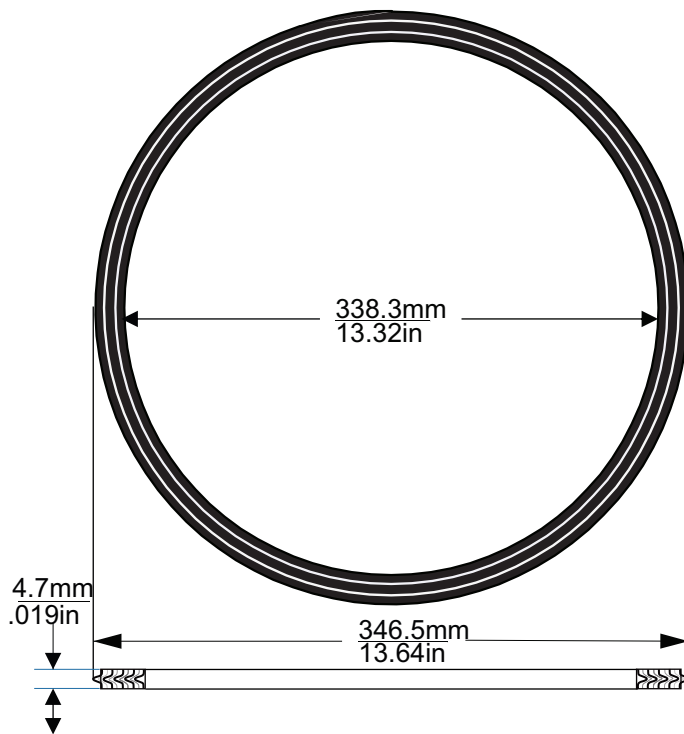

Illustrations Not To Scale

OEM

Detroit:	A4709971145
Mercedes Benz:	A4709971145
Volvo / Mack:	21424458


Material

Spiral Wound Stainless Steel & Graphite

Interchanges

American Radiator:	21DET1145
Dura Fit:	E30-0140
EnviroMotive:	ENV-G-DD05
Greentec:	
Redline:	G03003
Skyline:	

DPG1016

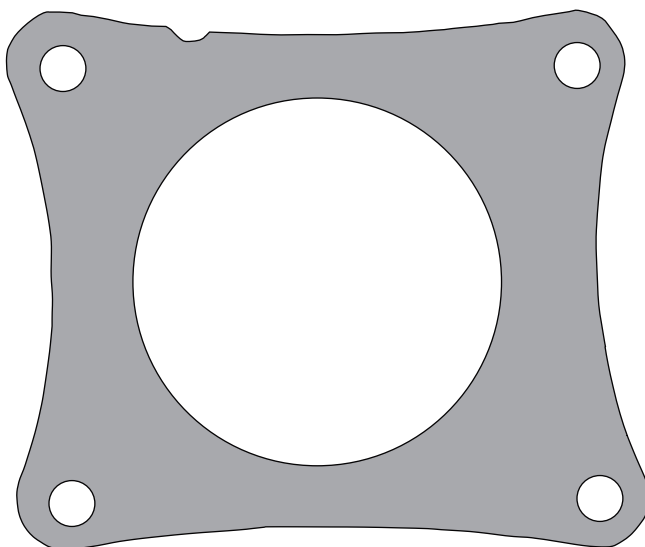

Illustrations Not To Scale

OEM

Chrysler:	68065844AA	68065844AB
-----------	------------	------------


Material

Mechanically Clinched Graphite

Interchanges

American Radiator:	21DOD5844
Dura Fit:	E30-0143
EnviroMotive:	
Greentec:	
Redline:	G18001, G18002
Skyline:	

DPG1017

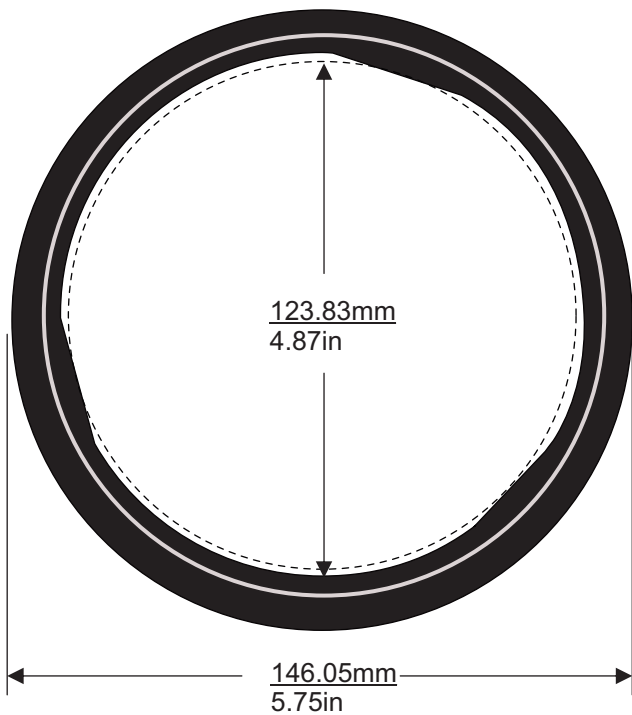

Illustrations Not To Scale

OEM

Cummins:	2866337	Q312516
Paccar:	1844253PE	
Volvo / Mack:	21371340	


Material

Wire Mesh & Graphite

Interchanges

American Radiator:	21CSM6337
Dura Fit:	E30-0144
EnviroMotive:	ENV-G-1055
Greentec:	4501109
Redline:	G16003
Skyline:	SG-AB-05.7-A-A1

DPG1019

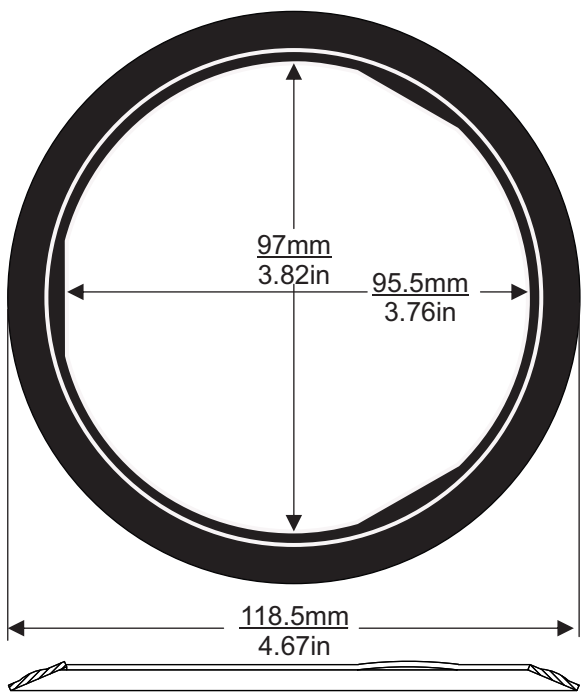

Illustrations Not To Scale

OEM

Cummins:	2866636
----------	---------


Material

Wire Mesh & Graphite

Interchanges

American Radiator:	21CMS6636
Dura Fit:	E30-0146
EnviroMotive:	ENV-G-1057
Greentec:	4501010
Redline:	G02001
Skyline:	

DPG1020

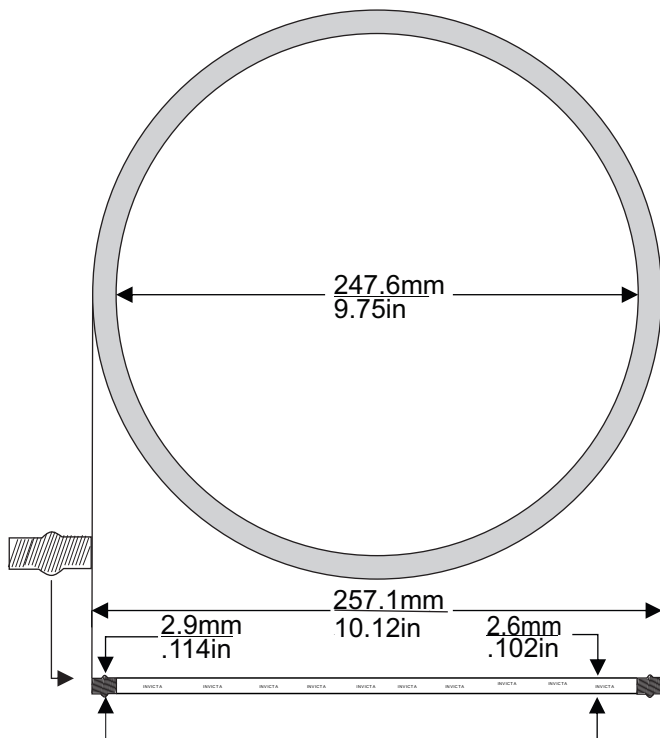

Illustrations Not To Scale

OEM

Detroit: A6804910048

Mercedes Benz: A6804910048

Material

Mechanically Clinched Graphite

Interchanges

American Radiator: 21DET0480

Dura Fit: E30-0147


EnviroMotive: ENV-G-DD03

Greentec: 4501006

Redline: G03001

Skyline: SG-MC-10.2-D-A1

DPG1022

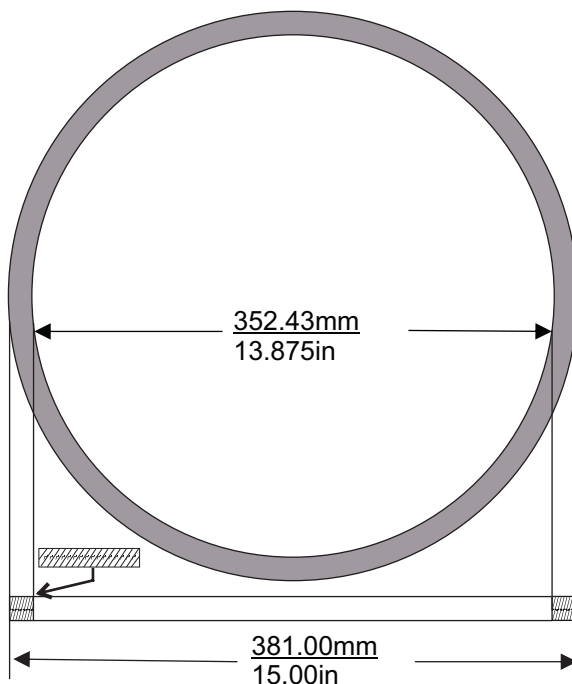

Illustrations Not To Scale

OEM

Volvo / Mack: 21371338

Material

Mechanically Clinched Graphite

Interchanges

American Radiator: 21VOL1338

Dura Fit: E30-0149

EnviroMotive: ENV-G-VM


Greentec:

Redline:

Skyline:

DIESEL PARTICULATE GASKETS

DPG1023

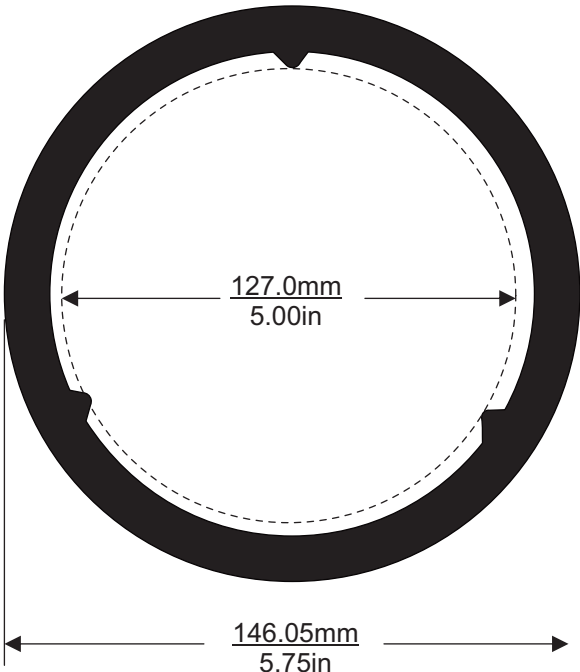

Illustrations Not To Scale

OEM

Volvo / Mack: 21095726


Material

Coated Metal

Interchanges

American Radiator: 21VOL5726
Dura Fit: E30-0150
EnviroMotive: ENV-G-VM2
Greentec: 4501108
Redline: G16003
Skyline:

DPG1024

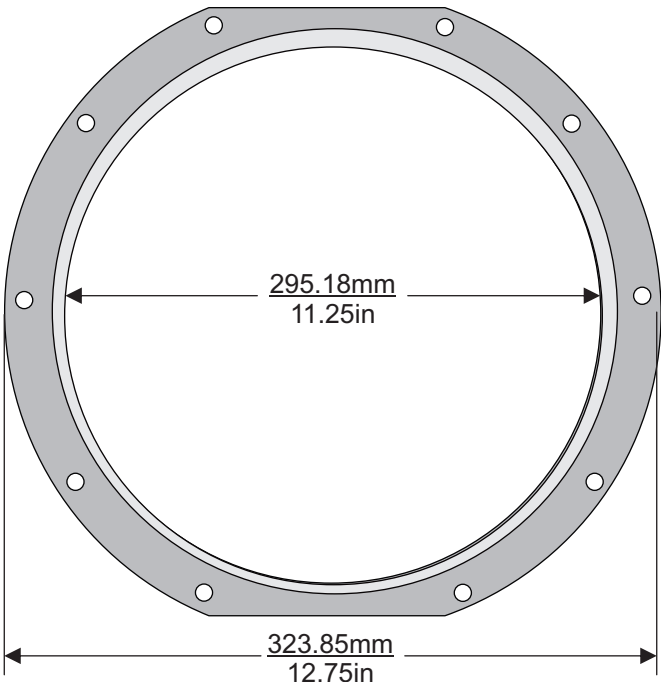

Illustrations Not To Scale

OEM

GM: 976111080
Isuzu: 8-976111-080-0


Material

Embossed Stainless Steel

Interchanges

American Radiator: 21IZU0800
Dura Fit: E30-0151
EnviroMotive: ENV-G-IZ3
Greentec: 4501022
Redline: G01203
Skyline: SG-ME-09.4-F-A1

DPG1025

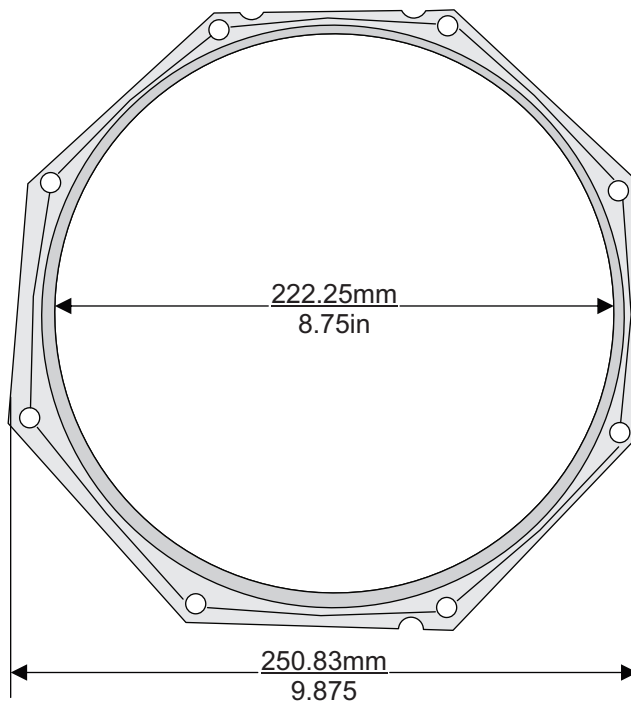

Illustrations Not To Scale

OEM

GM:	97628257
Isuzu:	8-97628-257-0


Material

Embossed Stainless Steel

Interchanges

American Radiator:	
Dura Fit:	E30-0152
EnviroMotive:	ENV-G-ISZ2
Greentec:	4501021
Redline:	G01202
Skyline:	

DPG1027

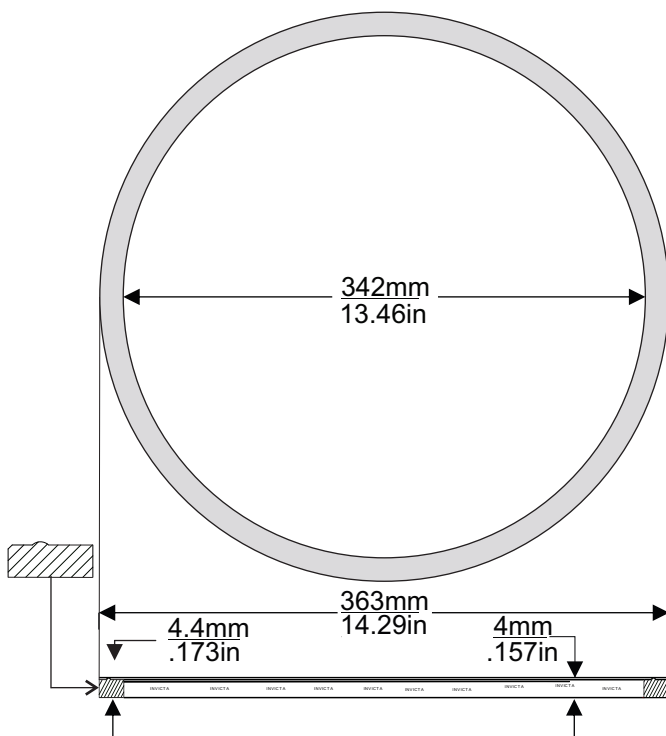

Illustrations Not To Scale

OEM

Cummins:	2871827
----------	---------

Material


Wire Mesh & Graphite

Interchanges

American Radiator:	21CSM1827
Dura Fit:	E30-0156
EnviroMotive:	ENV-G-1059
Greentec:	4501037
Redline:	G22008
Skyline:	

DIESEL PARTICULATE GASKETS

DPG1029

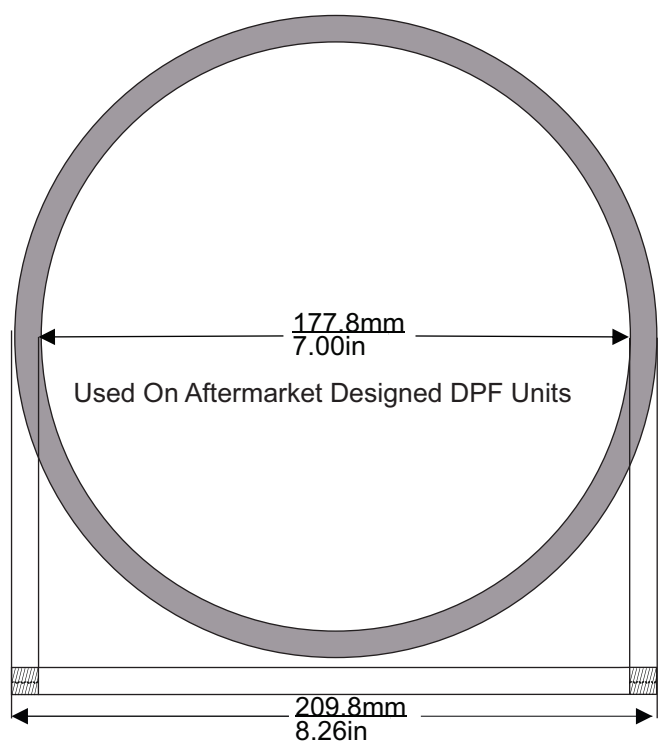

Illustrations Not To Scale

OEM

Chrysler:	68011959AA
Detroit:	A9064901592 A9064490099
Mercedes Benz:	A9064901592 A9064490099


Material

Wire Mesh & Graphite

Interchanges

American Radiator:	
Dura Fit:	E30-0006
EnviroMotive:	ENV-G-SPR
Greentec:	
Redline:	
Skyline:	

DPG1030

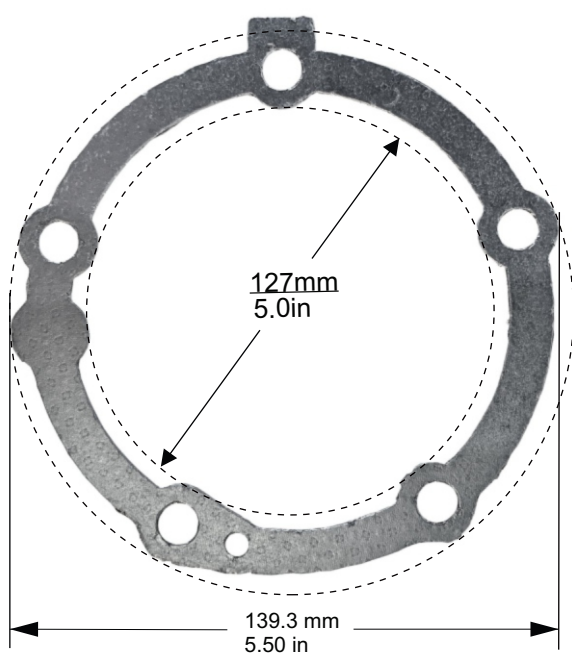

Illustrations Not To Scale

OEM

Caterpillar:	296-7780
--------------	----------


Material

Wire Mesh & Graphite

Interchanges

American Radiator:	21CAT7780
Dura Fit:	
EnviroMotive:	
Greentec:	4501017
Redline:	G11004
Skyline:	

DPG1031

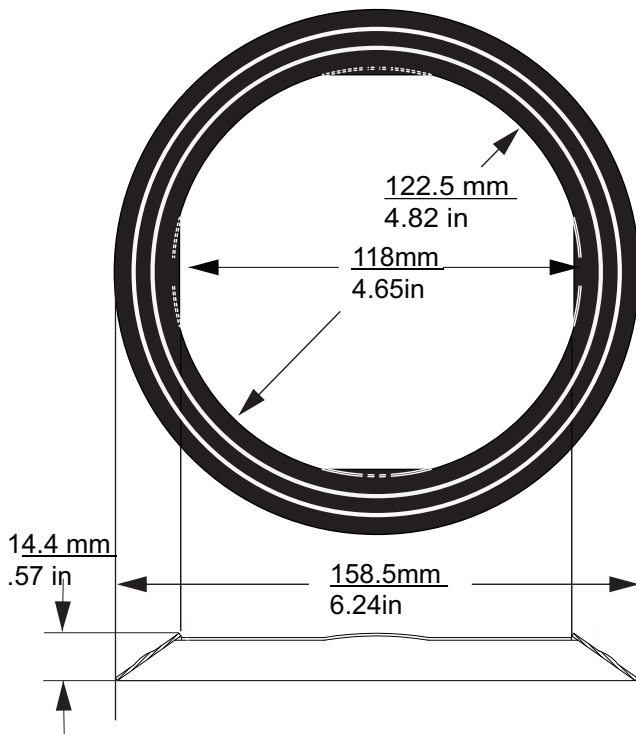

Illustrations Not To Scale

OEM

Cummins:	2880215	A029E744
Paccar:	1827320PE	
Volvo / Mack:	A029E744	


Material

Wire Mesh & Graphite

Interchanges

American Radiator:	21CMS0215
Dura Fit:	E30-0145
EnviroMotive:	ENV-G-1056
Greentec:	4501012
Redline:	G02004
Skyline:	

DPG1032

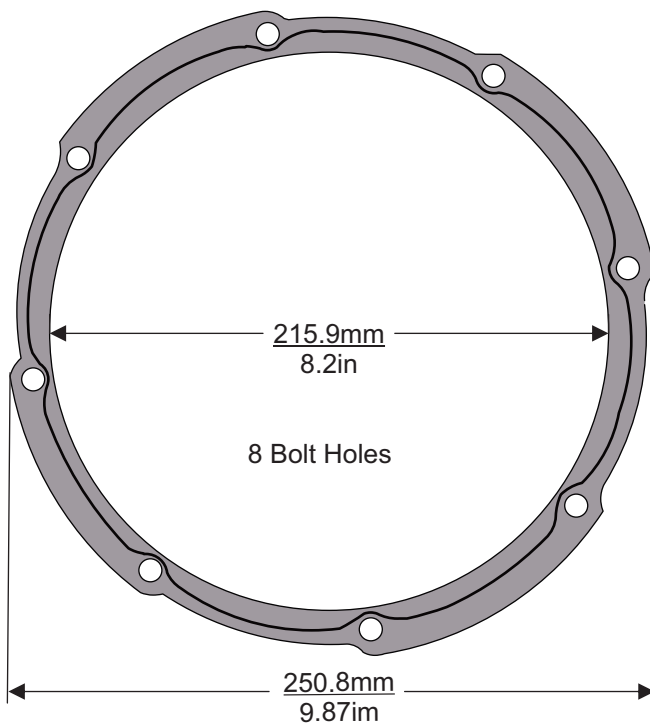

Illustrations Not To Scale

OEM

Hino/Toyota:	S171041930
--------------	------------

Material


Wire Mesh & Graphite

Interchanges

American Radiator:	
Dura Fit:	
EnviroMotive:	ENV-G-HINO
Greentec:	4501032
Redline:	G01201
Skyline:	SG-ME-08.2-E-01

DIESEL PARTICULATE GASKETS

DPG1033

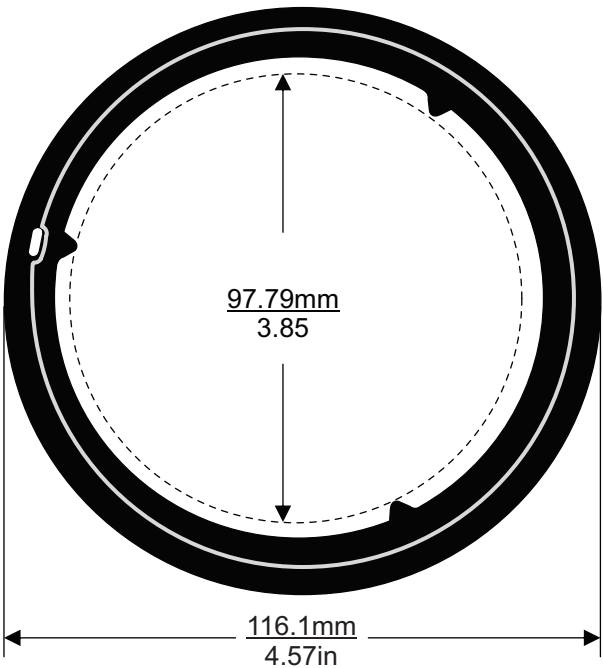

Illustrations Not To Scale

OEM

Cummins:	3684256	3684355
----------	---------	---------

Material

Coated Metal

Interchanges

American Radiator:	21CMS4355
Dura Fit:	
EnviroMotive:	
Greentec:	45010527
Redline:	G02006
Skyline:	

DPG1034



3/4" x 108'

Illustrations Not To Scale

OEM

Navistar:	2604051C91
-----------	------------


Material

DPF Tape

Interchanges

American Radiator:	21INT51C91
Dura Fit:	
EnviroMotive:	ENV-G-INTTAPE
Greentec:	4501018
Redline:	G01101
Skyline:	SG-RT-0.6.N-D2

DPG1035

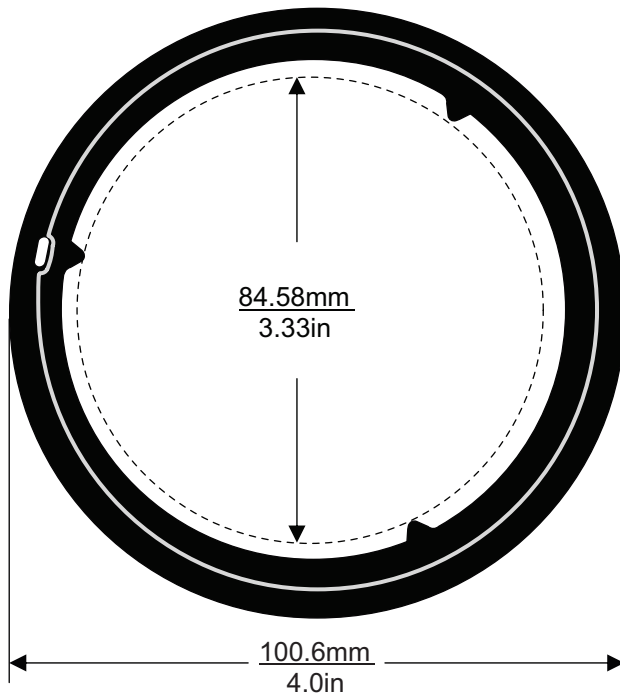

Illustrations Not To Scale

OEM

Cummins: 4966441

Material

Coated Metal

Interchanges

American Radiator: 21CMS6441

Dura Fit:


EnviroMotive:

Greentec: 4501026

Redline: G02005

Skyline:

DPG1036

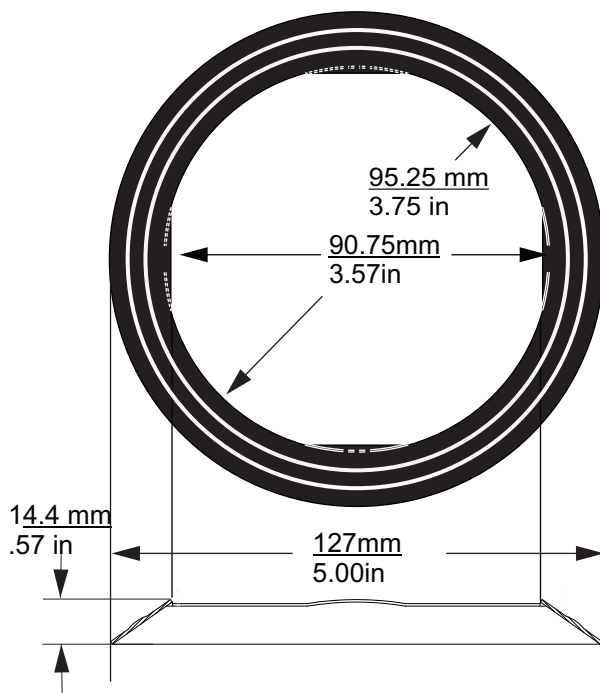

Illustrations Not To Scale

OEM

Cummins: 2880214 A029E743

Paccar: A029E743

Material

Wire Mesh & Graphite

Interchanges

American Radiator: 21CMS0214

Dura Fit:


EnviroMotive: ENV-G-1058

Greentec: 4501033

Redline: G02002

Skyline: SG-RB-05.2-H-A1

DPG1037

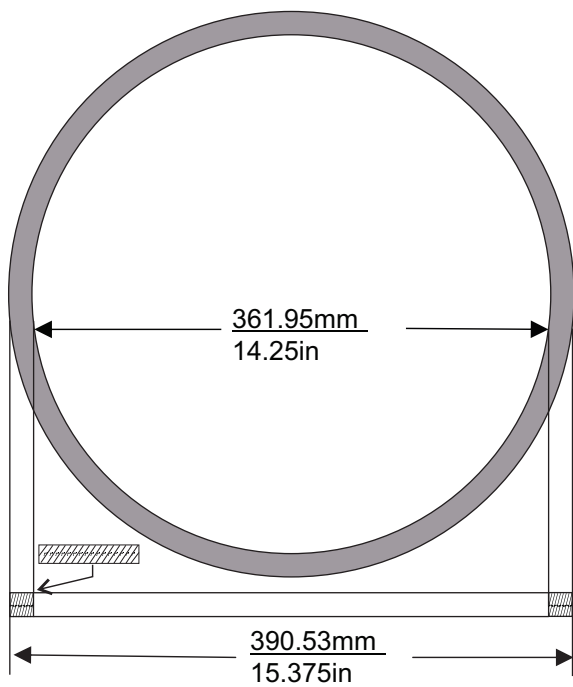

Illustrations Not To Scale

OEM

Cummins:	53044868	5417859
Paccar:	2188190PE	
Volvo / Mack:	5304868	


Material

Mechanically Clinched Graphite

Interchanges

American Radiator:	
Dura Fit:	
EnviroMotive:	
Greentec:	
Redline:	G02010
Skyline:	

DPG1038

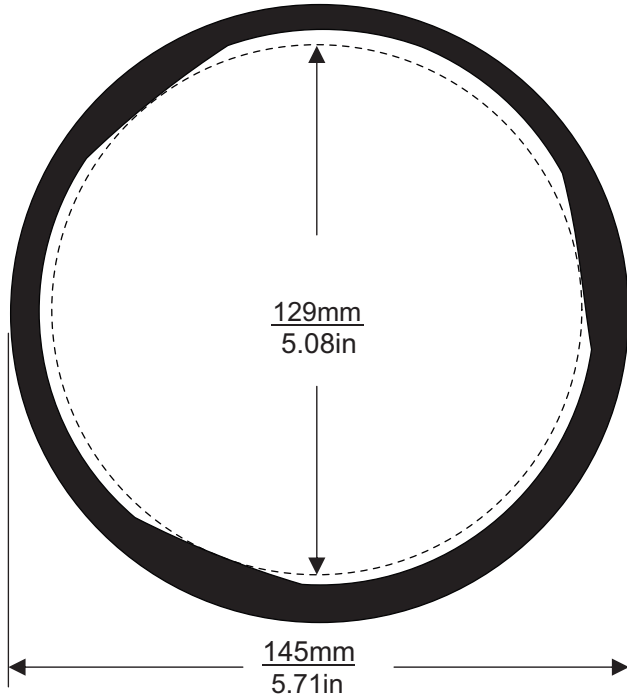

Illustrations Not To Scale

OEM

Navistar:	3853371C1
-----------	-----------


Material

Wire Mesh & Graphite

Interchanges

American Radiator:	21INT71C1
Dura Fit:	
EnviroMotive:	
Greentec:	4501024
Redline:	G16003
Skyline:	

DPG1039

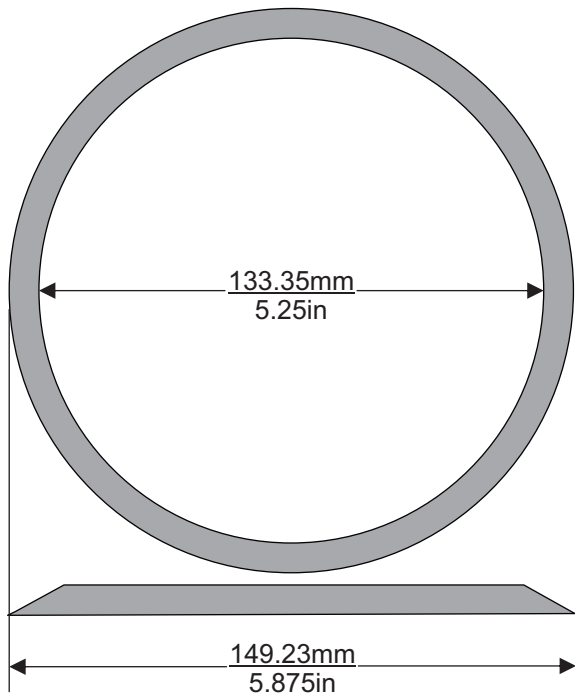

Illustrations Not To Scale

OEM

Detroit: A4709971245

Mercedes Benz: A4709971245

Material

Wire Mesh & Graphite

Interchanges

American Radiator: 21DET1245

Dura Fit:


EnviroMotive:

Greentec: 4501005

Redline: G03004

Skyline:

DPG1040

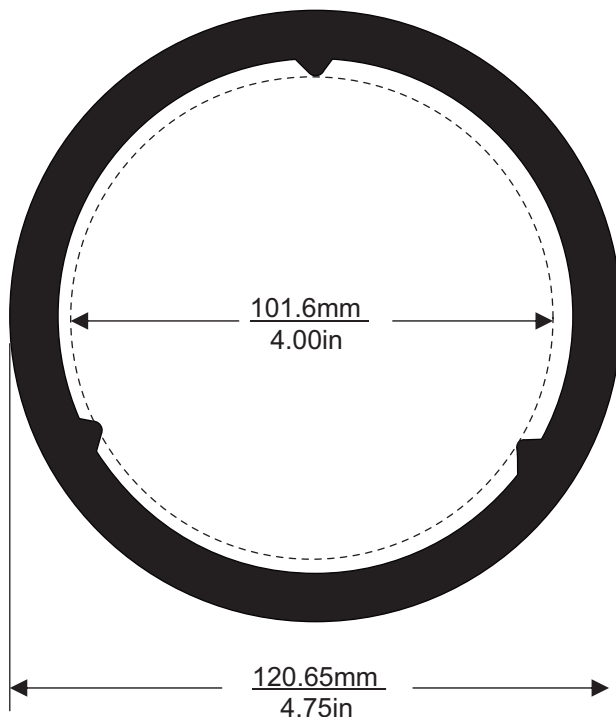

Illustrations Not To Scale

OEM

Volvo / Mack: 21021846 21095721

Material

Coated Metal

Interchanges

American Radiator: 21VOL1846

Dura Fit:


EnviroMotive:

Greentec: 4501039

Redline: G16002

Skyline:

DPG1041

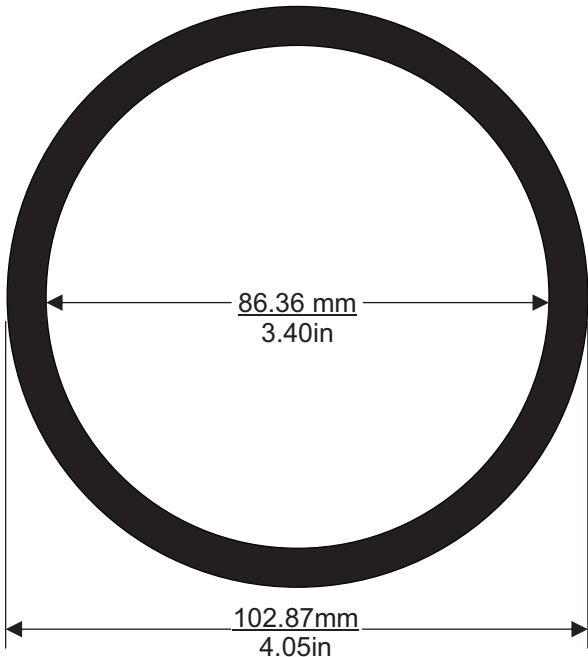

Illustrations Not To Scale

OEM

Cummins: 3944864

Material

Mechanically Clinched Graphite

Interchanges

American Radiator:

Dura Fit:


EnviroMotive:

Greentec:

Redline: G12008

Skyline:

DPG1042

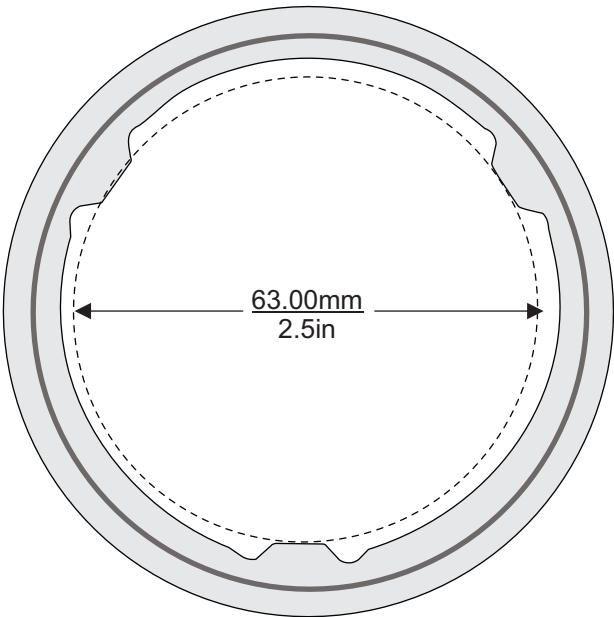

Illustrations Not To Scale

OEM

Paccar: 78-0245

Material

Coated Metal

Interchanges

American Radiator:

Dura Fit:


EnviroMotive:

Greentec:

Redline: G19001

Skyline:

DPG1045

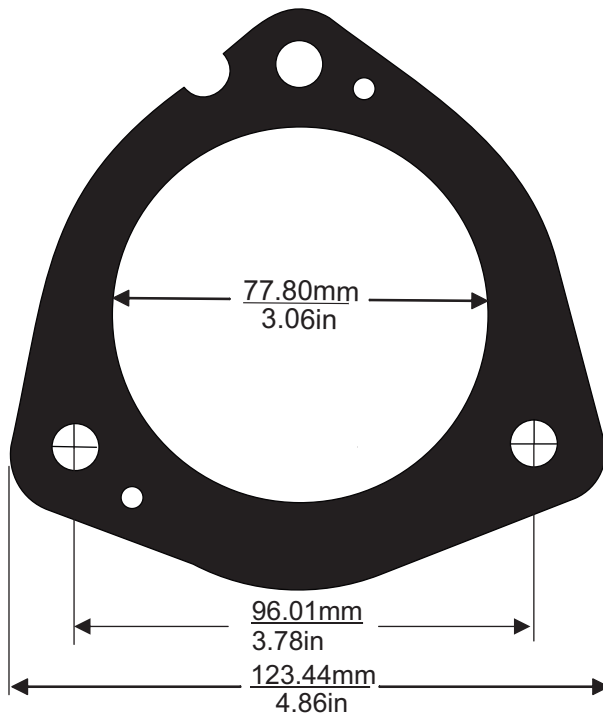

Illustrations Not To Scale

OEM

GM:	98159750
Isuzu:	8-98159-745-0


Material

Mechanically Clinched Graphite

Interchanges

American Radiator:	21IZU7450
Dura Fit:	
EnviroMotive:	
Greentec:	4501019
Redline:	G01205
Skyline:	

DPG1046

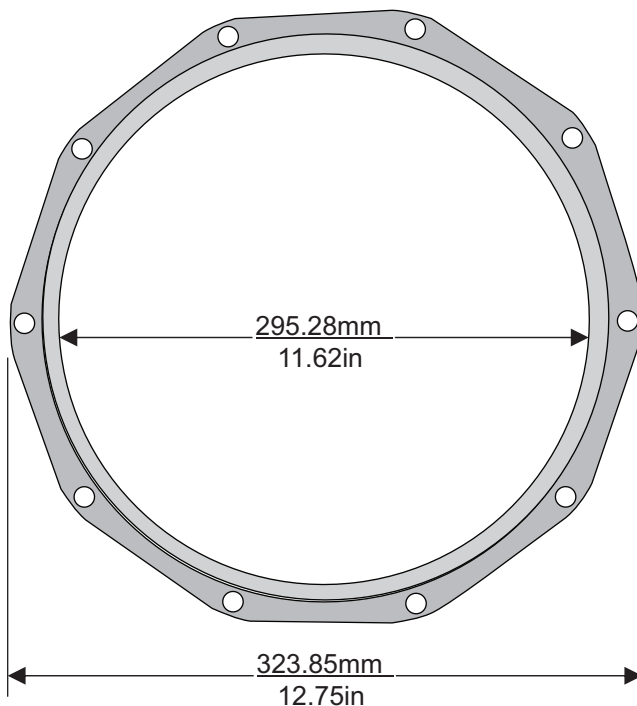

Illustrations Not To Scale

OEM

Hino/Toyota:	17451-E0060
--------------	-------------


Material

Embossed Stainless Steel

Interchanges

American Radiator:	21HINO0060
Dura Fit:	
EnviroMotive:	
Greentec:	4501028
Redline:	G01302
Skyline:	

DPG1047

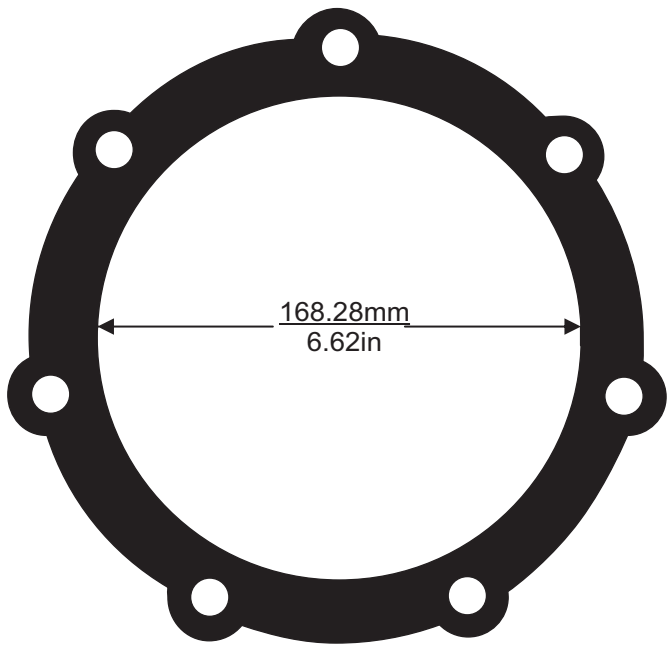

Illustrations Not To Scale

OEM

Ford:	7C3Z5H247A	7C3Z5H247B
-------	------------	------------


Material

Mechanically Clinched Graphite

Interchanges

American Radiator:	21FOR5247
Dura Fit:	
EnviroMotive:	ENV-G-FORD2001
Greentec:	
Redline:	G15002
Skyline:	SG-AB-05.7-A-A1

DPG1051

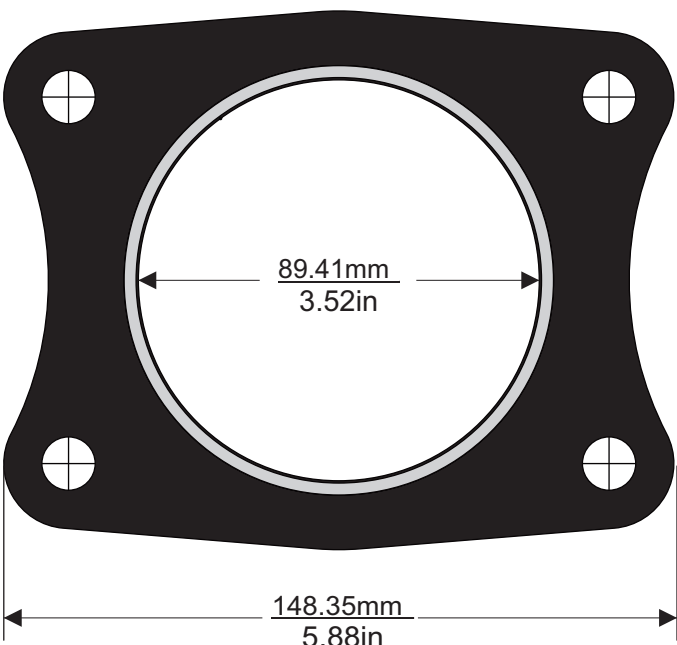

Illustrations Not To Scale

OEM

GM:	15126137	15767098
-----	----------	----------


Material

Wire Mesh & Graphite

Interchanges

American Radiator:	
Dura Fit:	
EnviroMotive:	ENV-G-DRMX
Greentec:	
Redline:	G14001
Skyline:	

VBC5001

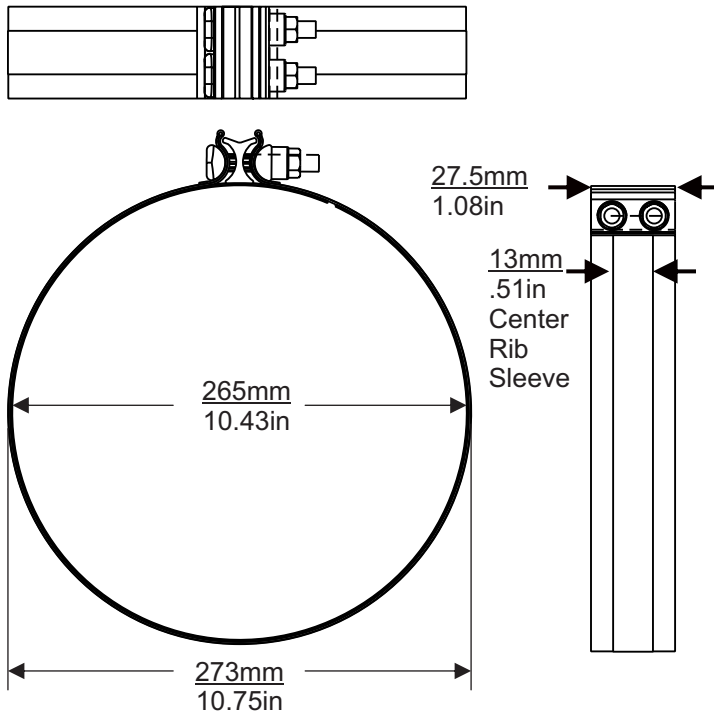

Illustrations Not To Scale

OEM

Mercedes Benz: A6809950302

Volvo / Mack: A6809950302

Interchanges

American Radiator: 21D0003

Dura Fit: E27-0092


EnviroMotive:

Greentec: 4502004

Redline: VB2007

Skyline: SC-B10.4-0B0-B1

VBC5002

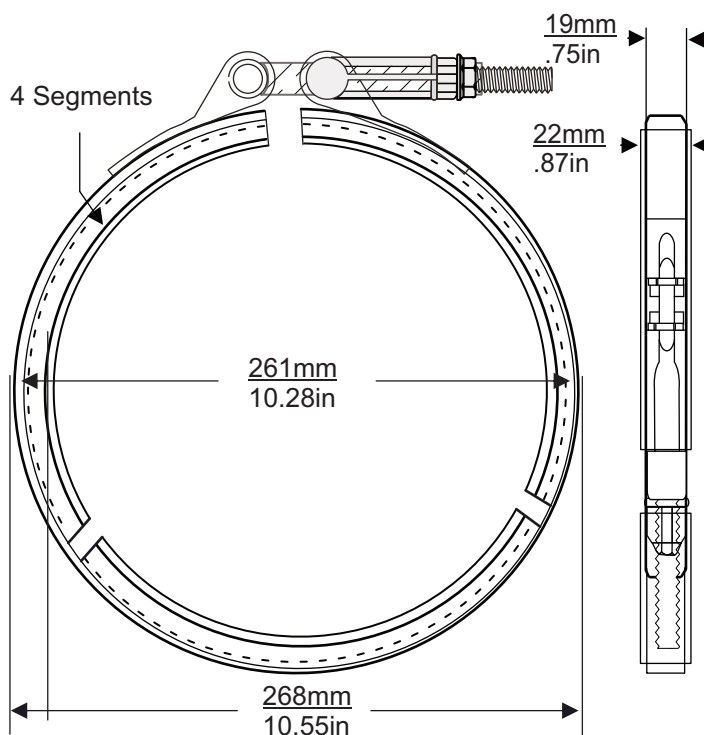

Illustrations Not To Scale

OEM

Cummins 2871861 Q187688

Interchanges

American Radiator: 21C1816

Dura Fit: E27-0087

EnviroMotive: ENV-CL-1051


Greentec: 4502010

Redline: VB2001

Skyline: SC-F10.2-4C1-B1

V-BAND & T-BOLT CLAMPS

VBC5003

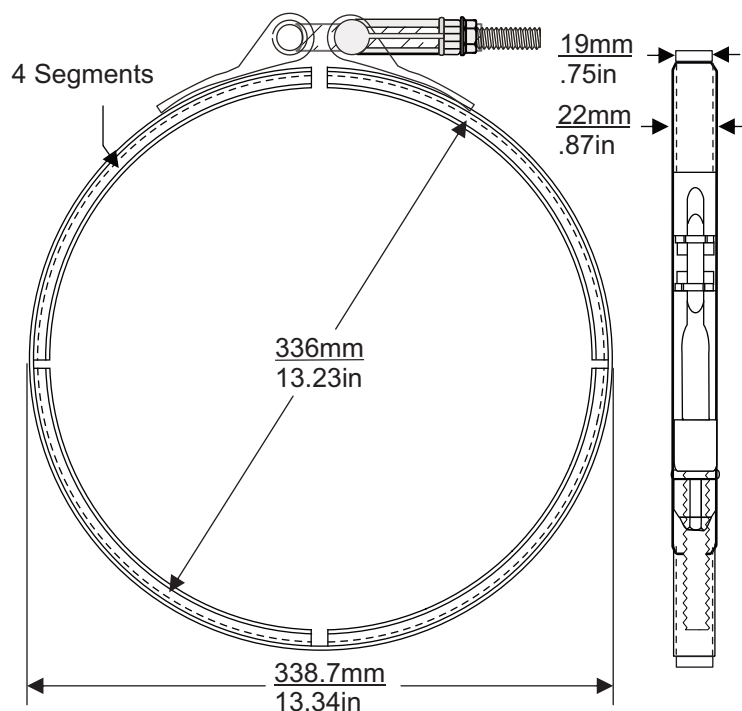

Illustrations Not To Scale


OEM

Cummins:	2871863	Q187690
----------	---------	---------

Interchanges

American Radiator:	21C0279
Dura Fit:	E27-0083
EnviroMotive:	ENV-CL-1053
Greentec:	4502002
Redline:	VB2003
Skyline:	SC-F13.2-4C1-B1

VBC5005

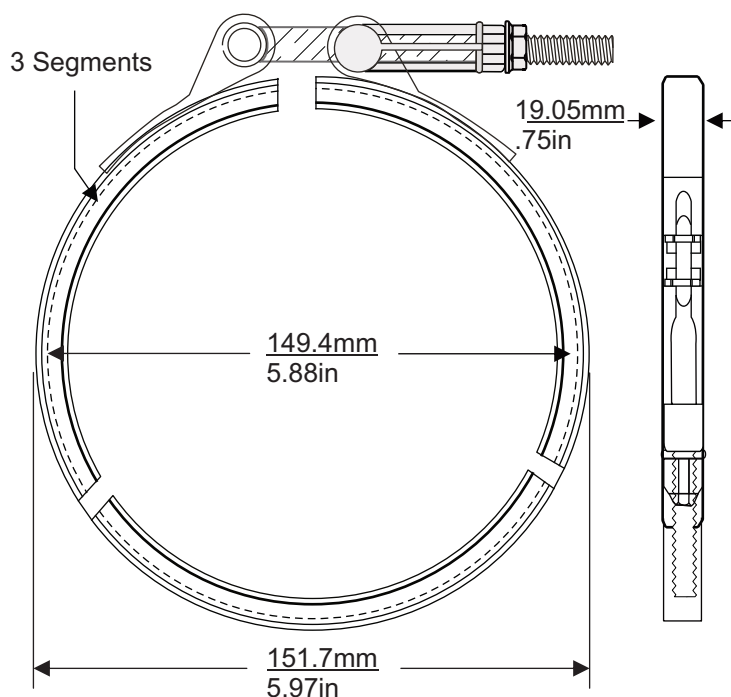

Illustrations Not To Scale


OEM

Cummins:	2880213	A029E742
Detroit:	23519094	
Navistar:	2511519C1	
Paccar:	90-0013	

Interchanges

American Radiator:	21CMS0213
Dura Fit:	
EnviroMotive:	ENV-CL-1056
Greentec:	4502017
Redline:	VB2009
Skyline:	

VBC5006

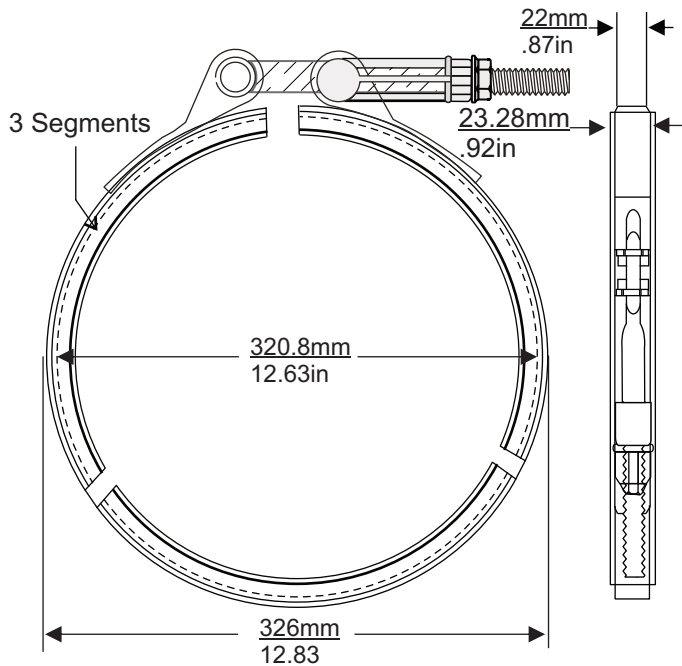

Illustrations Not To Scale

OEM

Caterpillar: 2245572

Interchanges

American Radiator:

Dura Fit:


EnviroMotive:

Greentec:

Redline:

Skyline:

VBC5007

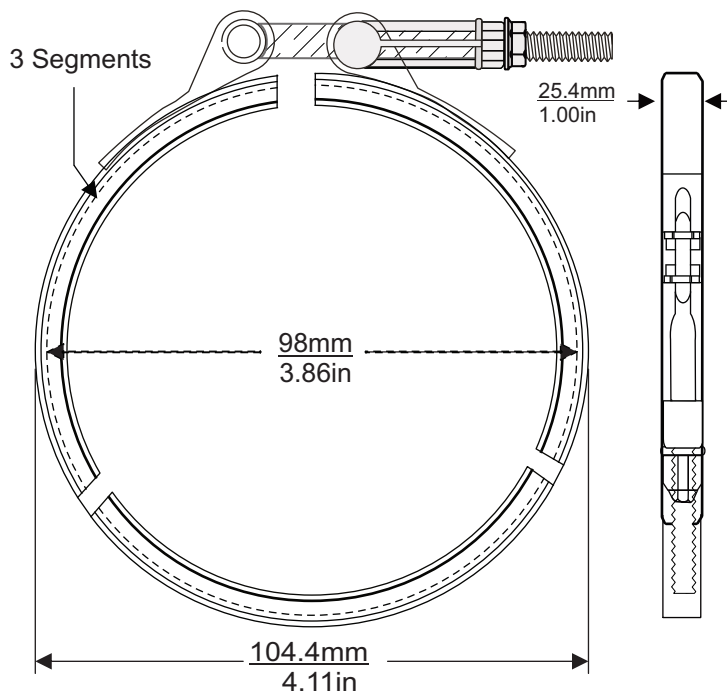

Illustrations Not To Scale

OEM

Ford: W302840

Navistar: 2594128C1

Interchanges

American Radiator:

Dura Fit: E27-0086

EnviroMotive:


Greentec: 4502023

Redline: VB2015

Skyline: SC-M09.2-4F6-B1

V-BAND & T-BOLT CLAMPS

VBC5008

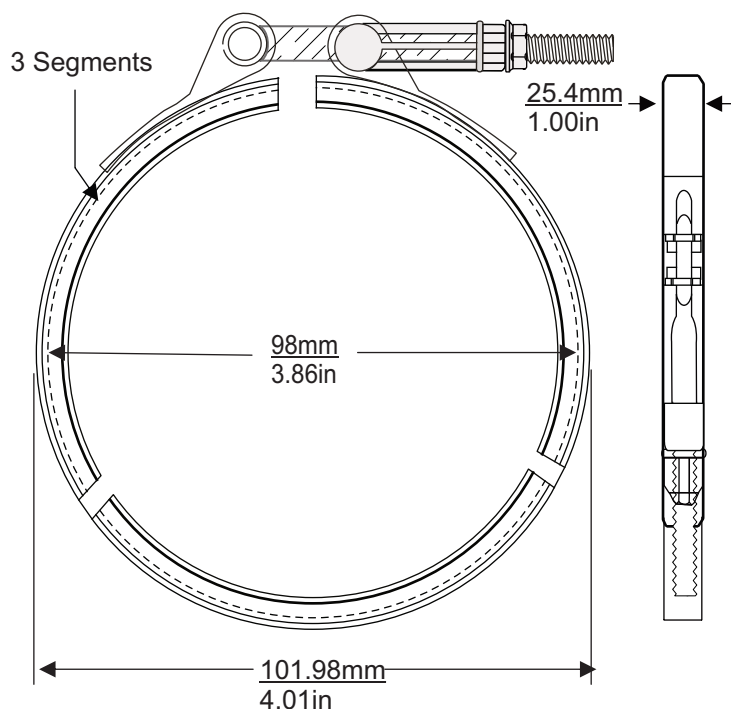

Illustrations Not To Scale

OEM

Ford: CV6Z5A231B CV6Z5A231C

Interchanges

American Radiator:

Dura Fit:


EnviroMotive: ENV-CL-DF

Greentec:

Redline:

Skyline:

VBC5009

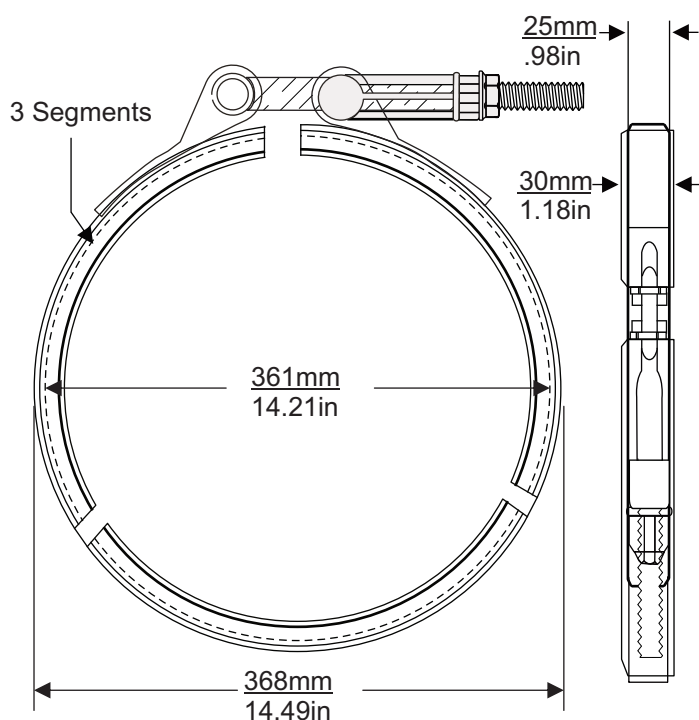

Illustrations Not To Scale

OEM

Mercedes Benz: A4709950002

Interchanges

American Radiator: 21D0004

Dura Fit: E27-0085, E27-0089


EnviroMotive:

Greentec: 4502011

Redline: VB2006

Skyline: SC-M14-0-4D1-A1

VBC5010

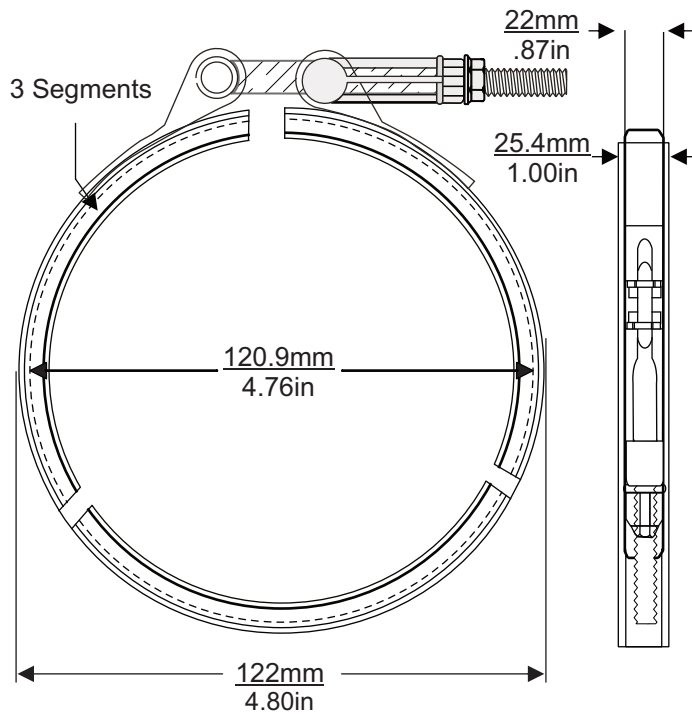

Illustrations Not To Scale

OEM

Volvo / Mack: 21060426

Interchanges

American Radiator:

Dura Fit: E27-0085, E27-0089


EnviroMotive:

Greentec: 4502016

Redline:

Skyline:

VBC5011

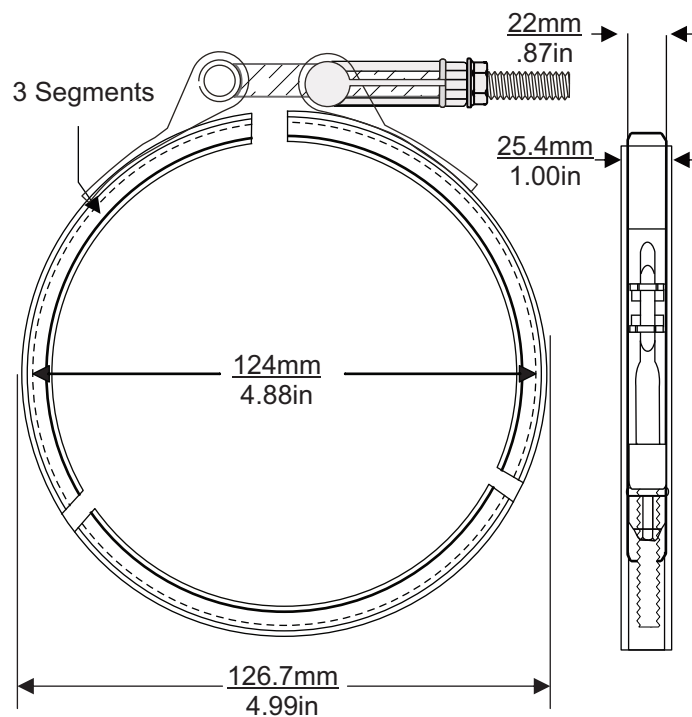

Illustrations Not To Scale

OEM

Cummins: 3896337

Navistar: 893945R92

Interchanges

American Radiator: 21C0482

Dura Fit:

EnviroMotive: ENV-CL-1057


Greentec: 4502011

Redline: VB2013

Skyline:

V-BAND & T-BOLT CLAMPS

VBC5012

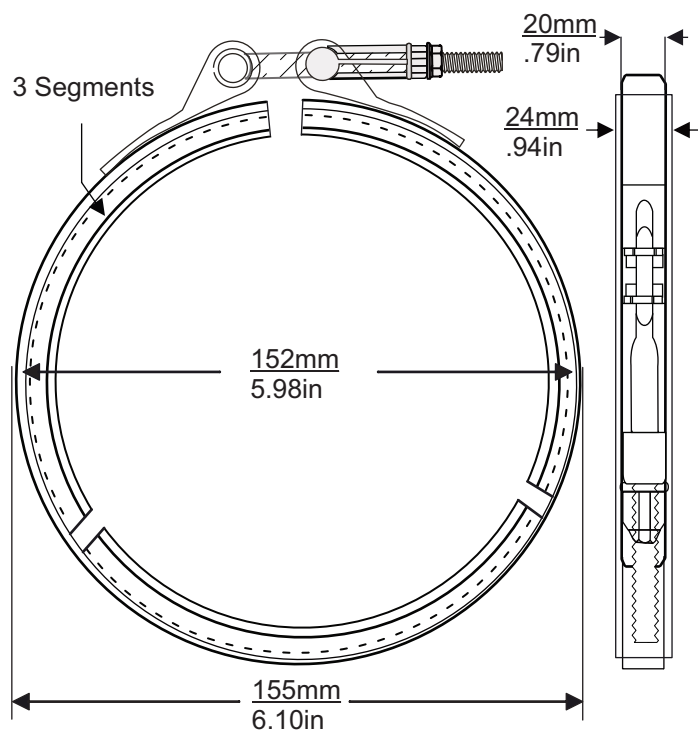

Illustrations Not To Scale


OEM

Cummins:	2880483	5290118
	A029T535	A035R793

Interchanges

American Radiator:	21C0591
Dura Fit:	
EnviroMotive:	ENV-CL-1055
Greentec:	4502005
Redline:	VB2005
Skyline:	SC-E05.7-4D1-B1

VBC5013

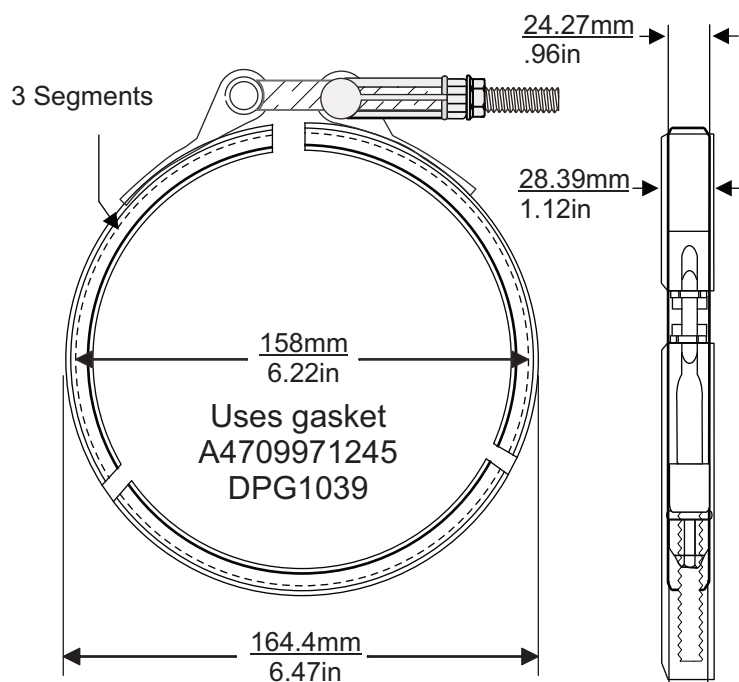

Illustrations Not To Scale


OEM

Detroit:	A0019959702
Mercedes Benz:	A0019959702

Interchanges

American Radiator:	
Dura Fit:	
EnviroMotive:	
Greentec:	
Redline:	VB3014
Skyline:	

VBC5014

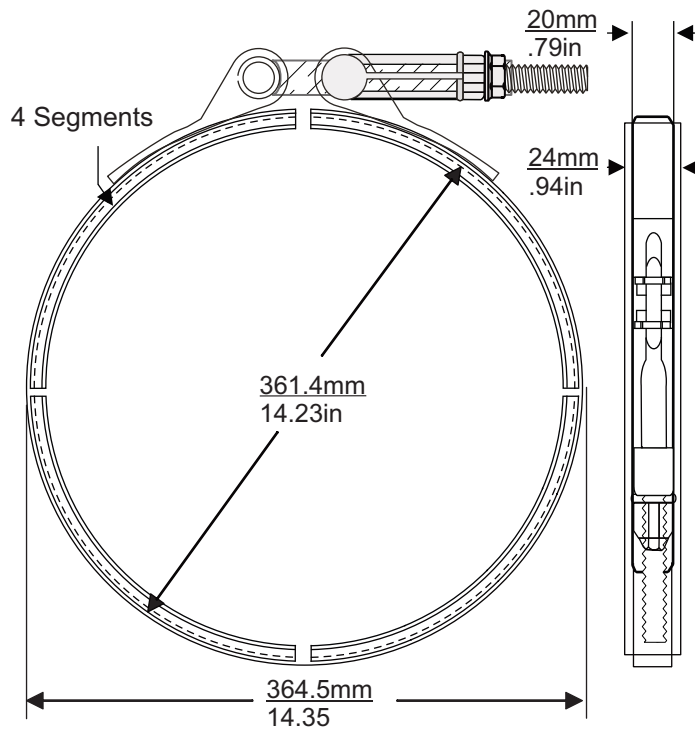

Illustrations Not To Scale


OEM

Volvo / Mack: 21212520

Interchanges

American Radiator: 21D0002
 Dura Fit: E27-0091
 EnviroMotive: ENV-CL-VM2
 Greentec: 4502016
 Redline: VB2011
 Skyline: SC-R14-0-4V3-A1

VBC5015

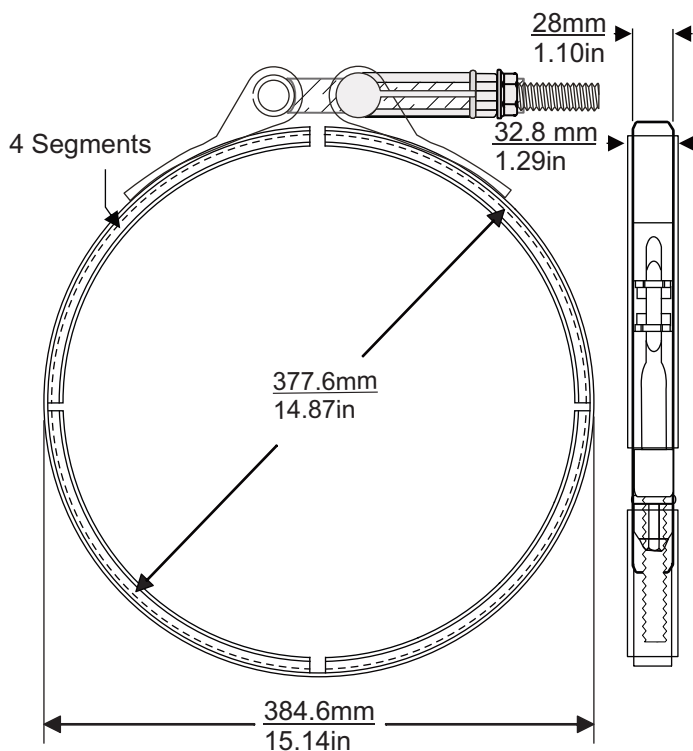

Illustrations Not To Scale

OEM


Caterpillar: 287-5712

Interchanges

American Radiator:
 Dura Fit:
 EnviroMotive:
 Greentec:
 Redline:
 Skyline:

V-BAND & T-BOLT CLAMPS

VBC5016

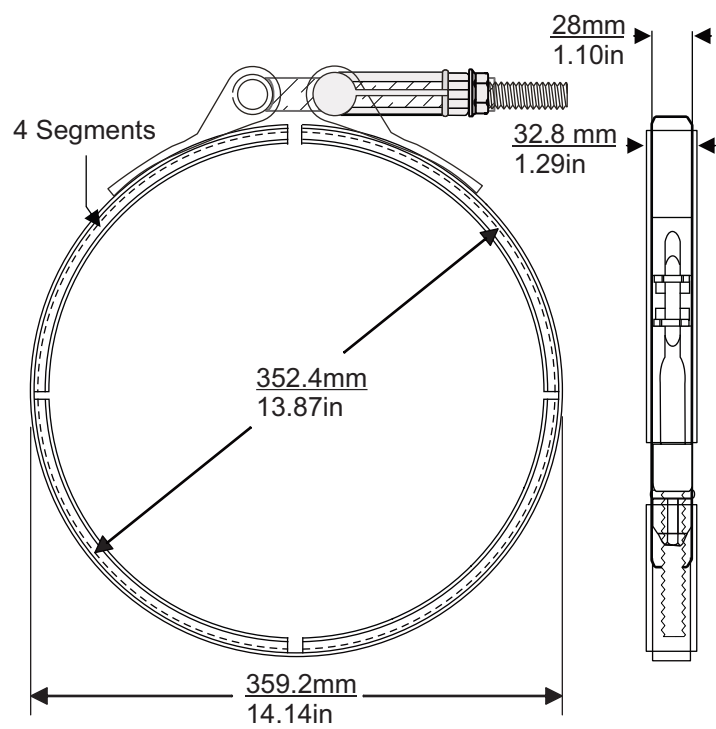

Illustrations Not To Scale

OEM

Caterpillar: 27921524

Interchanges

American Radiator:

Dura Fit:


EnviroMotive:

Greentec:

Redline:

Skyline:

VBC5017

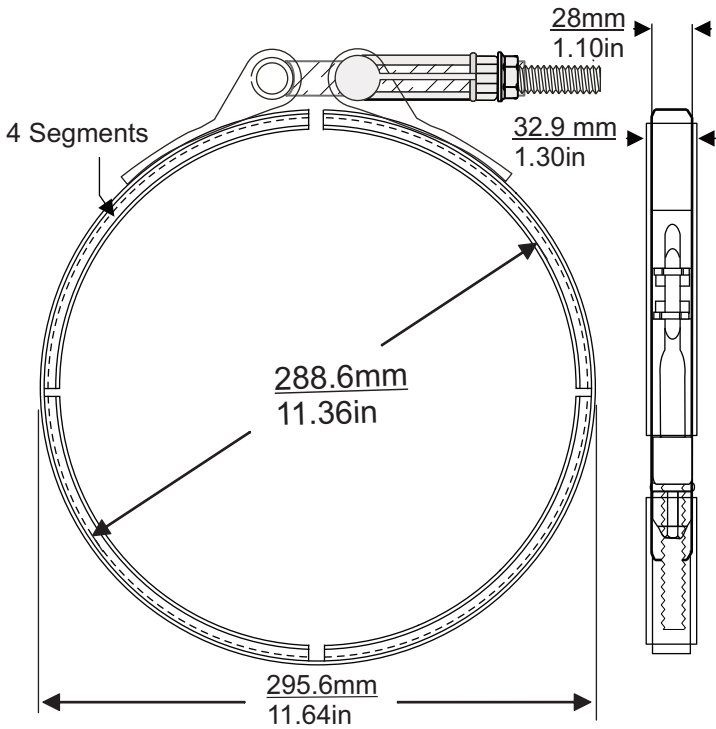

Illustrations Not To Scale

OEM

Caterpillar: 2793260

Interchanges

American Radiator:

Dura Fit: E27-0087


EnviroMotive:

Greentec:

Redline:

Skyline:

VBC5018

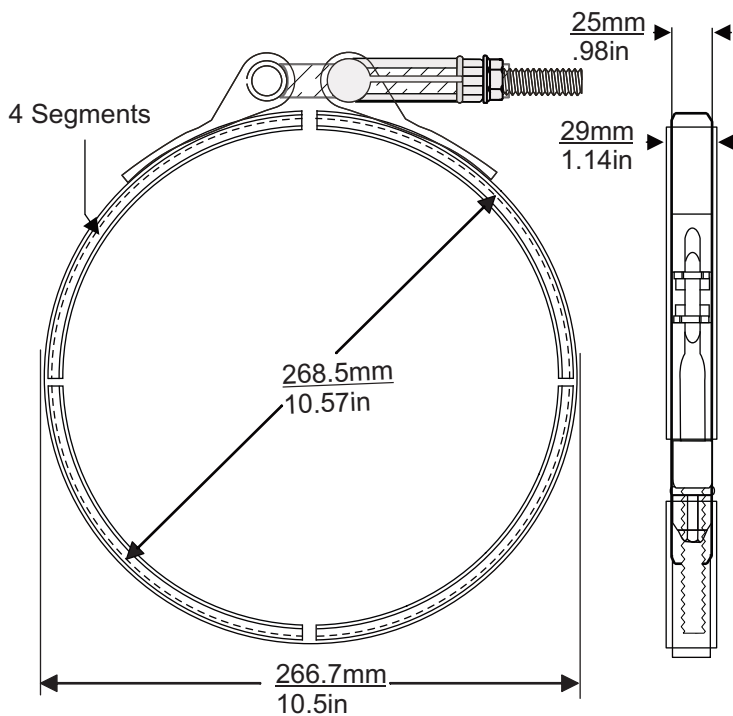

Illustrations Not To Scale


OEM

Detroit:	A6809950202
Mercedes Benz:	A6809950202

Interchanges

American Radiator:	21D0001
Dura Fit:	E27-0089
EnviroMotive:	
Greentec:	4502008
Redline:	VB2008
Skyline:	

VBC5019

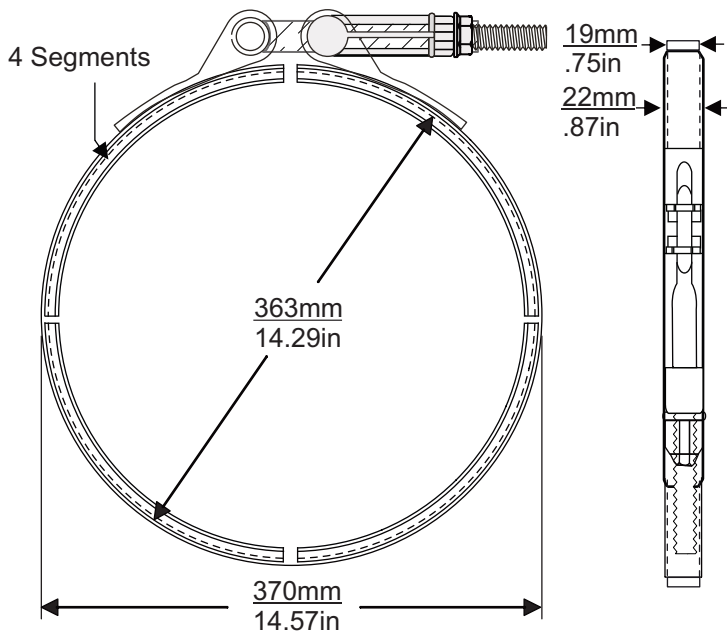

Illustrations Not To Scale

OEM


Caterpillar:	287864
Cummins:	Q187863
Volvo / Mack:	21445458

Interchanges

American Radiator:	
Dura Fit:	E27-0083
EnviroMotive:	ENV-CL-1054
Greentec:	4502009
Redline:	VB2004
Skyline:	SC-F14.2-4C1-A1

V-BAND & T-BOLT CLAMPS

VBC5020

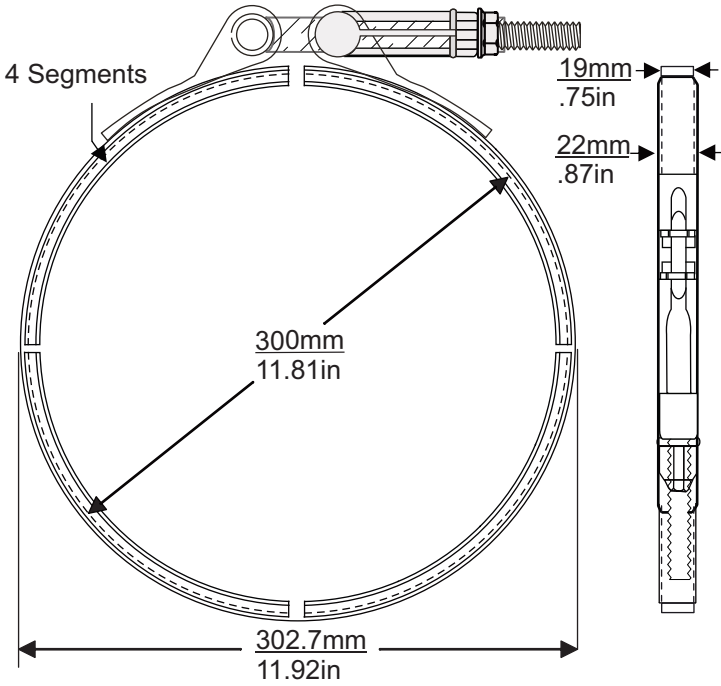

Illustrations Not To Scale


OEM

Cummins:	2871862	Q187689
----------	---------	---------

Interchanges

American Radiator:	21C1862
Dura Fit:	E27-0084
EnviroMotive:	ENV-CL-1052
Greentec:	4502003
Redline:	VB2002
Skyline:	SC-F11.6-4C1-A1

VBC5021

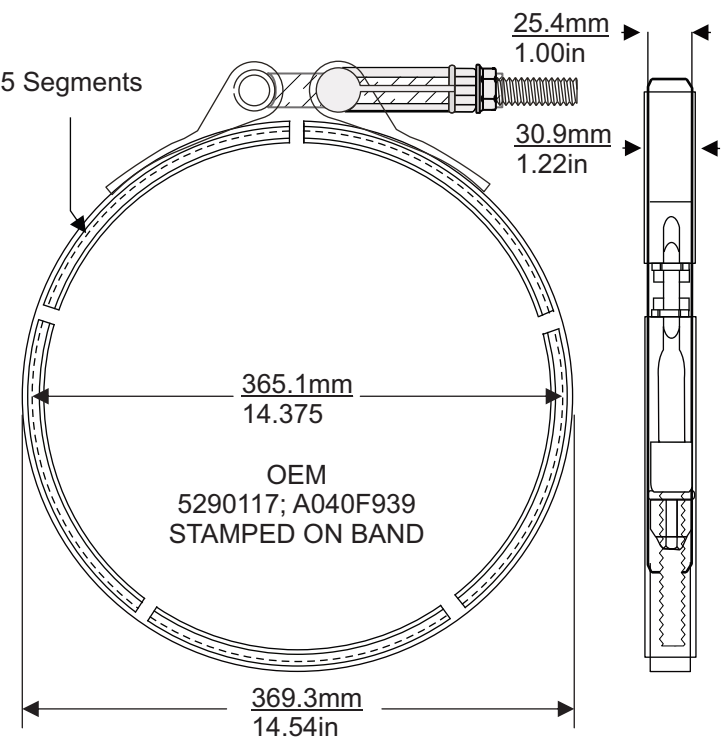

Illustrations Not To Scale


OEM

Cummins:	2871834	5290116
----------	---------	---------

Interchanges

American Radiator:	
Dura Fit:	
EnviroMotive:	
Greentec:	
Redline:	VB2021
Skyline:	

VBC5022

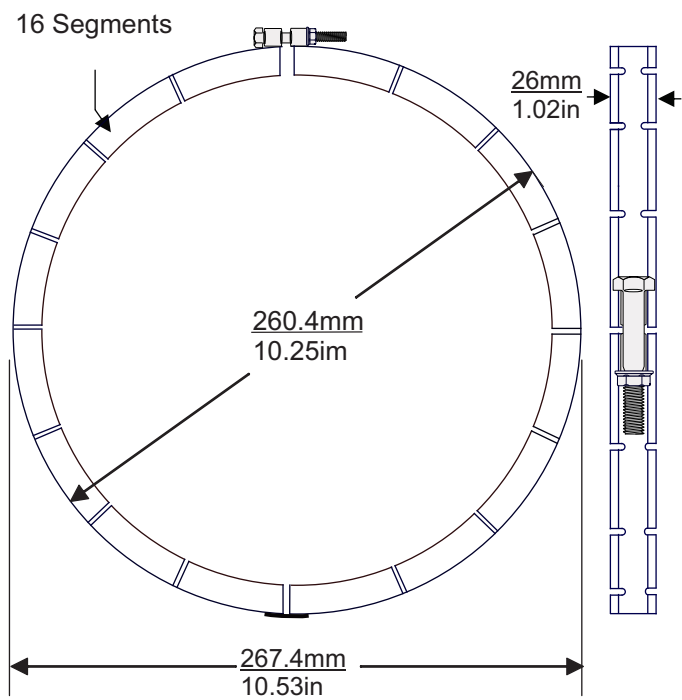

Illustrations Not To Scale

OEM

Mercedes Benz: A6809950102

Volvo / Mack: A6809950102

Interchanges

American Radiator:

Dura Fit: E27-0096


EnviroMotive:

Greentec:

Redline:

Skyline:

VBC5023

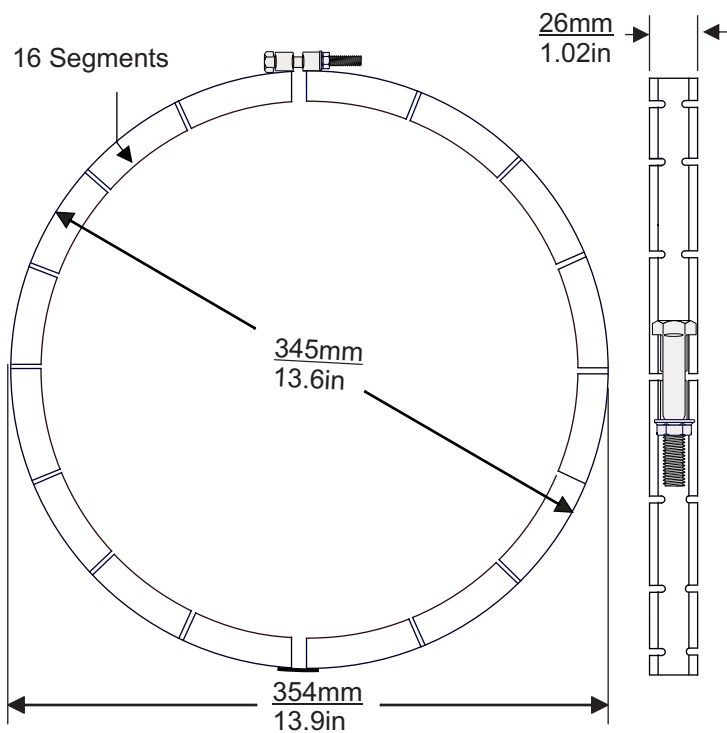

Illustrations Not To Scale

OEM

Navistar: 2604049C1

Interchanges

American Radiator:

Dura Fit: E27-0094

EnviroMotive:


Greentec: 4502013

Redline:

Skyline:

V-BAND & T-BOLT CLAMPS

VBC5024

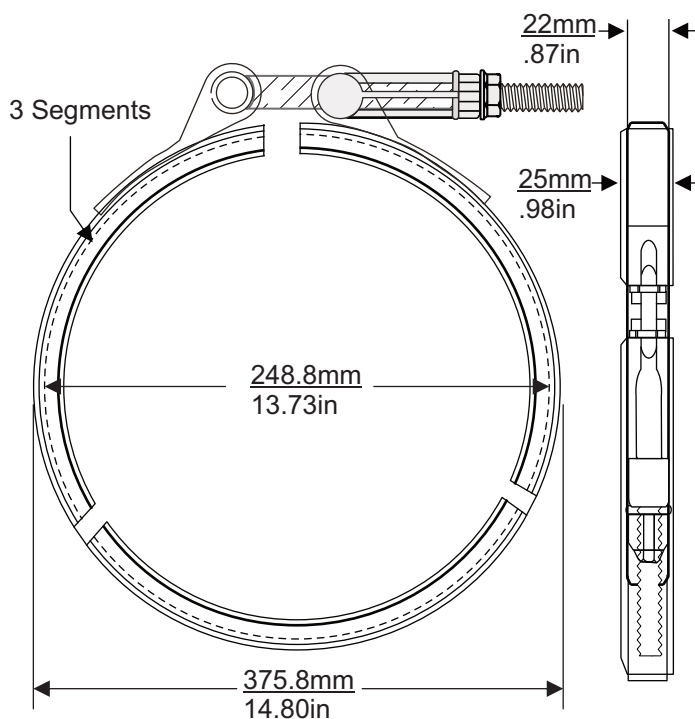

Illustrations Not To Scale


OEM

Mercedes Benz: A0019959802
Volvo / Mack: A0019959802

Interchanges

American Radiator:
Dura Fit: E27-0085
EnviroMotive:
Greentec:
Redline: VB2026
Skyline:

VBC5026

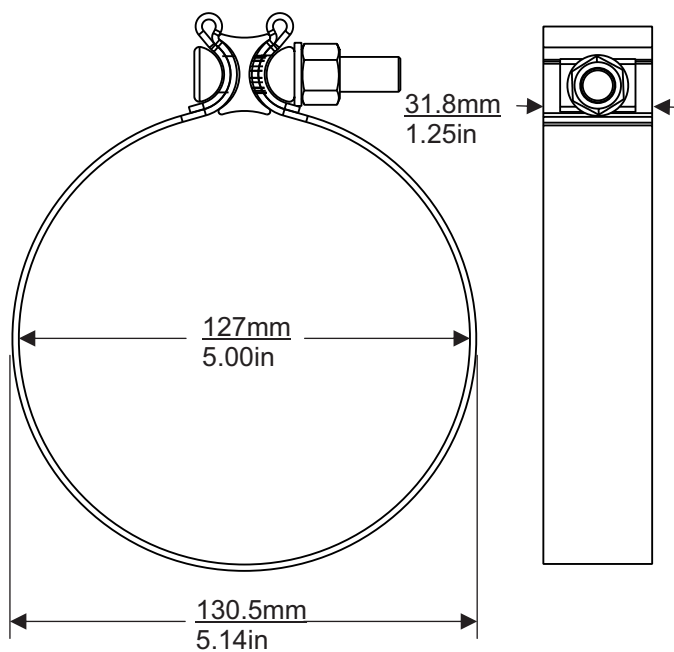

Illustrations Not To Scale

OEM

Volvo / Mack: 20961913

Interchanges

American Radiator:
Dura Fit:
EnviroMotive:
Greentec:
Redline:
Skyline:



CROSS REFERENCES


GARRETT (continued)




Turbocharger Reference	Kit Reference	Page Number
466370-5023	TK003	11
466450-5001	TK003	11
466452-5001	TK003	11
466506-5005	TK003	11
466506-5006	TK003	11
466722-5001	TK007	12
466728-5001	TK003	11
466944-5001	TK043	17
466962-5001	TK043	17
466974-0001	TK216	26
466974-0002	TK216	26
466974-0003	TK216	26
466974-0005	TK216	26
466974-0006	TK216	26
466974-0008	TK216	26
466974-0009	TK216	26
502418-5001S	TK228	30
502418-9001S	TK228	30
502418-9002S	TK228	30
700382-0003	TK339	46
700382-5003S	TK339	46
700382-5007S	TK339	46
700447-0001	TK179	23
700447-0002	TK179	23
700447-0003	TK179	23
700447-0004	TK179	23
700447-0005	TK179	23
700447-0006	TK179	23
700447-0007	TK179	23
700447-5007S	TK192	25
700447-5008S	TK192	25
700447-5009S	TK192	25
700447-9008	TK192	25
700935-0001	TK179	23
700935-0002	TK179	23
700935-0003	TK179	23
700935-0004	TK179	23
700935-0005	TK179	23
700935-5003S	TK192	25
701854-5002	TK033	16
701854-5004S	TK033	16
701855-5001	TK033	16
701855-5002	TK033	16
701855-5006	TK033	16
701855-5008	TK033	16
701855-9006	TK033	16
702404-0002	TK226	28
702404-5001S	TK226	28


GARRETT (continued)





Turbocharger Reference	Kit Reference	Page Number
702404-5002S	TK226	28
702404-5003S	TK226	28
703672-5002S	TK192	25
703672-5004S	TK192	25
703673-5002S	TK192	25
703673-5004S	TK192	25
703863-5002	TK187	24
704361-5004S	TK179	23
704361-5005S	TK179	23
704361-5006S	TK179	23
704361-5010S	TK179	23
704361-9006	TK179	23
706499-5001	TK187	24
706499-5002	TK187	24
706499-5004	TK187	24
706712-5001	TK174	21
706860-5001	TK033	16
706976-5001	TK170	20
706976-5002	TK170	20
706977-5001	TK170	20
706977-5002	TK170	20
706978-0001	TK348	47
706978-0002	TK348	47
706978-5001S	TK348	47
708366-5005S	TK192	25
708366-9002	TK192	25
708618-5004S	TK353	48
708618-5005S	TK353	48
708618-5006S	TK353	48
708618-5007S	TK353	48
708618-5009S	TK353	48
708618-5011S	TK353	48
708639-5002S	TK227	29
708639-5003S	TK227	29
708639-5005S	TK227	29
708639-5006S	TK227	29
708639-5007S	TK227	29
708639-5010S	TK227	29
708639-5011S	TK227	29
708639-9010	TK227	29
708639-9011	TK227	29
709035-0003	TK353	48
709035-0004	TK353	48
709035-5005S	TK353	48
709835-5001S	TK156	19
709835-5002S	TK156	19
709835-5003S	TK156	19
709836-5001S	TK156	19



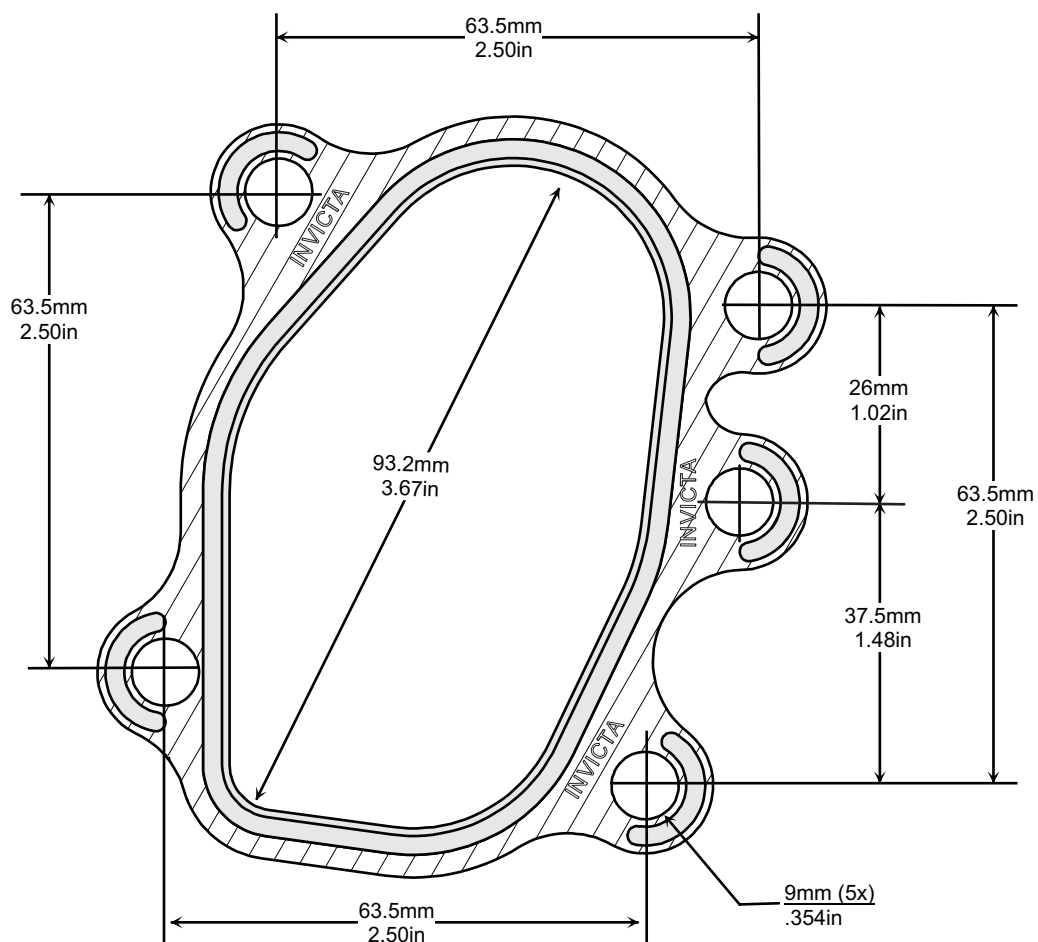
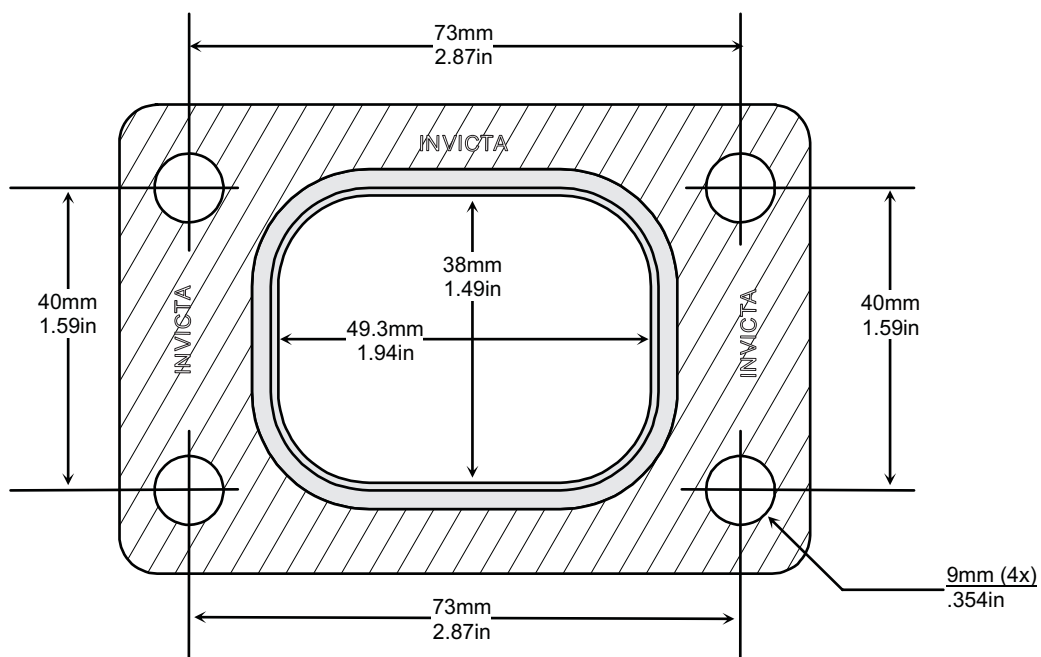




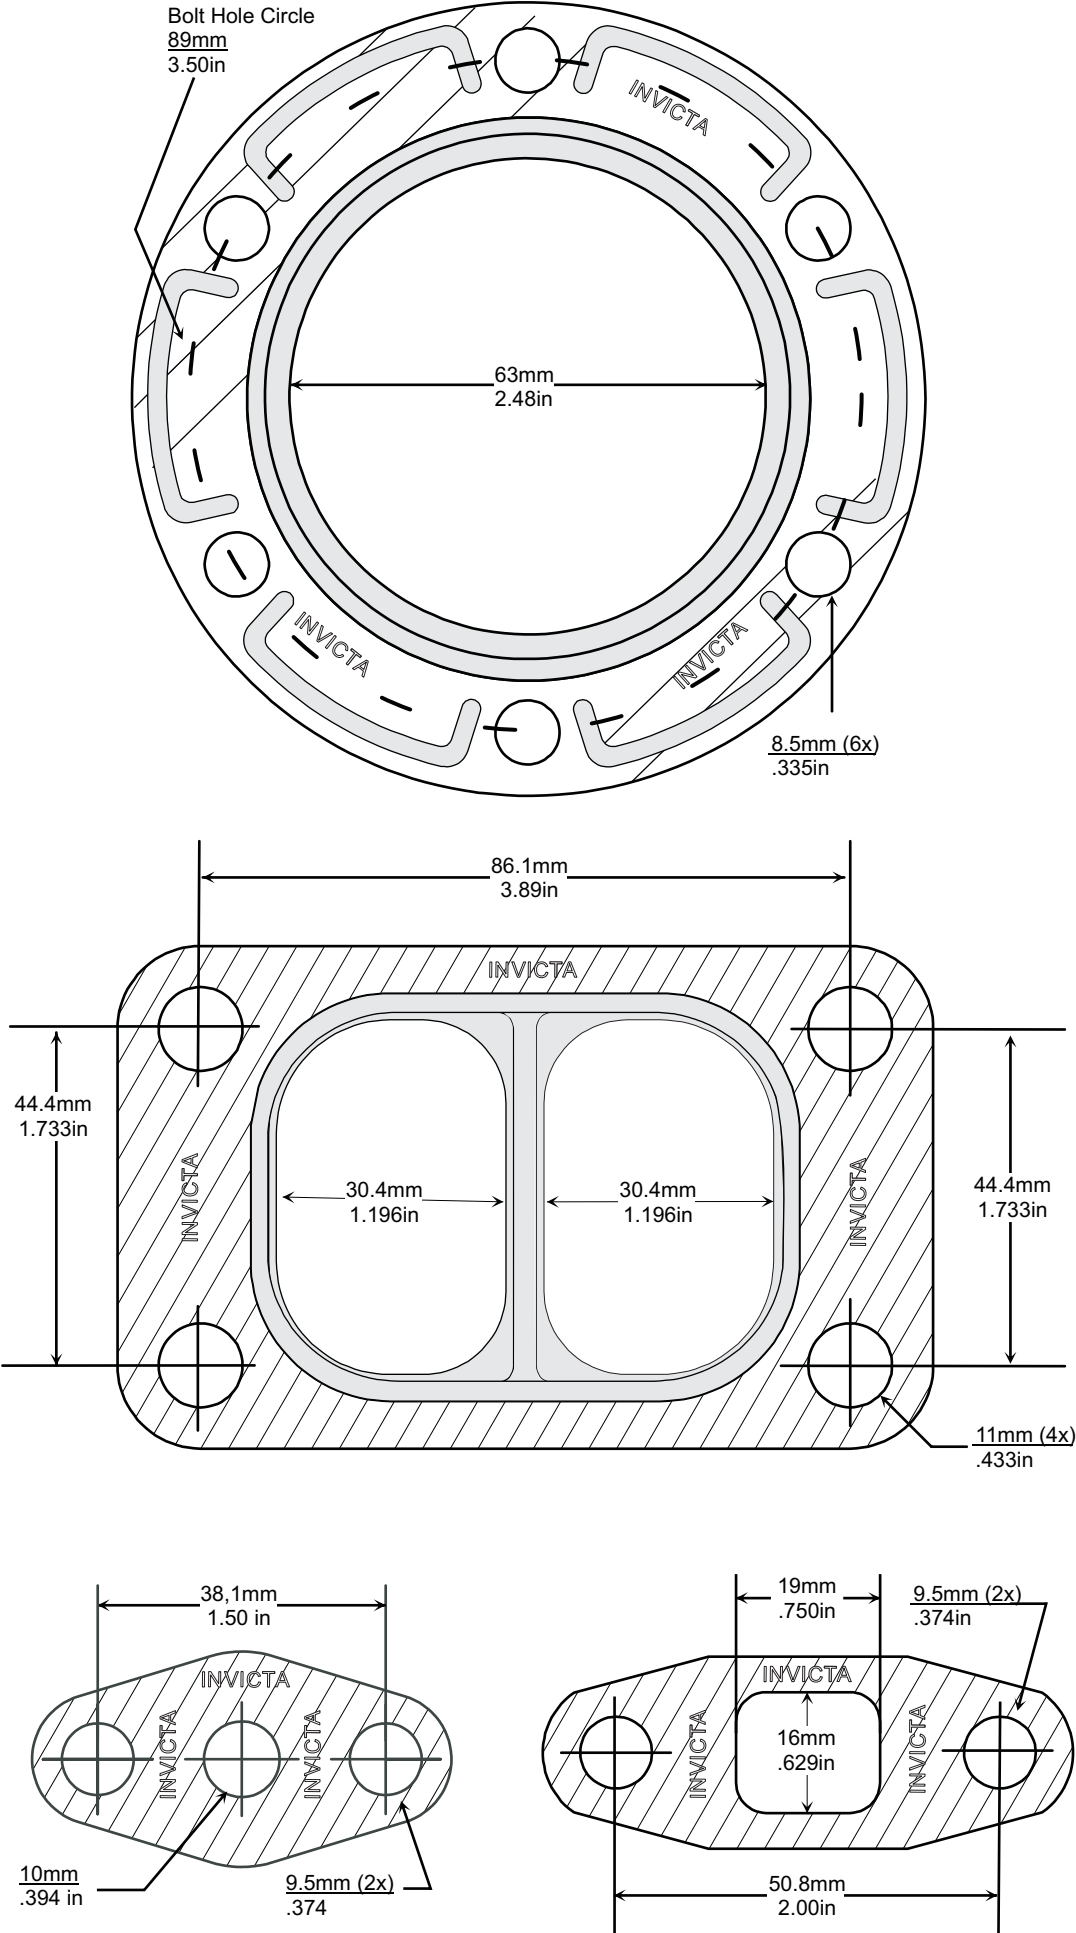


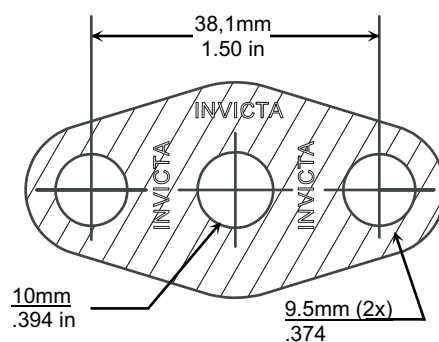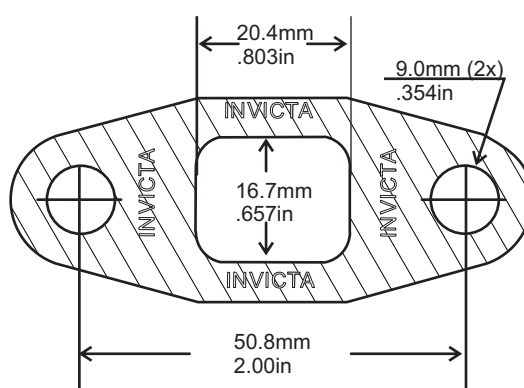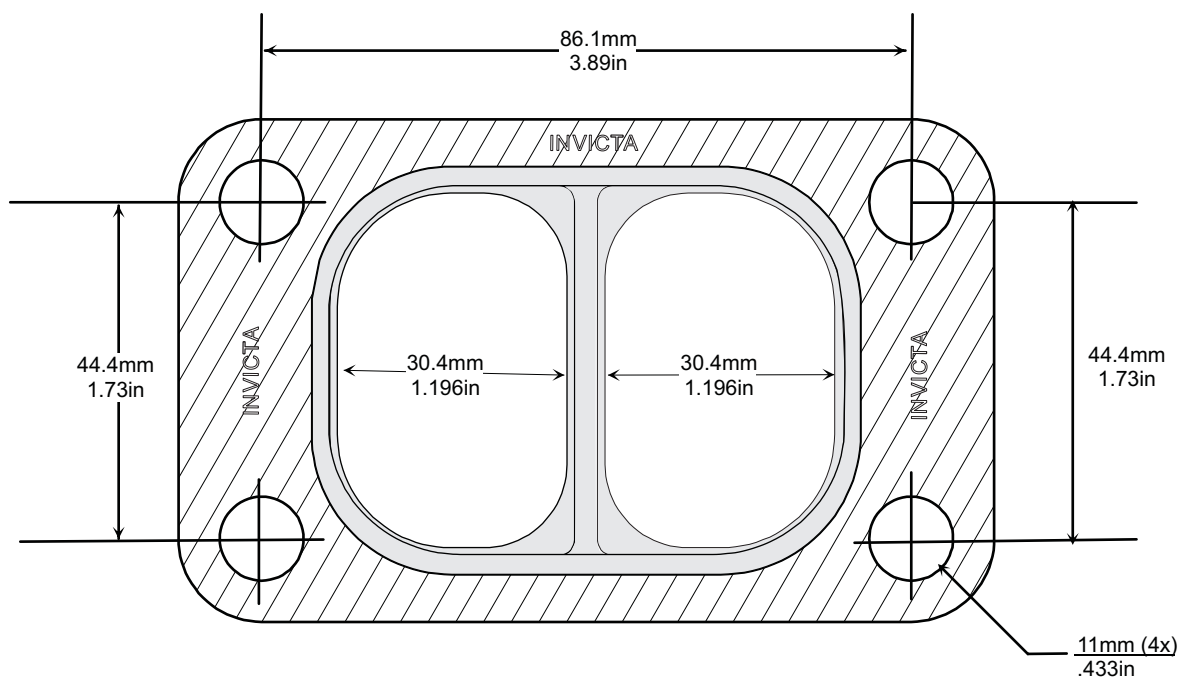





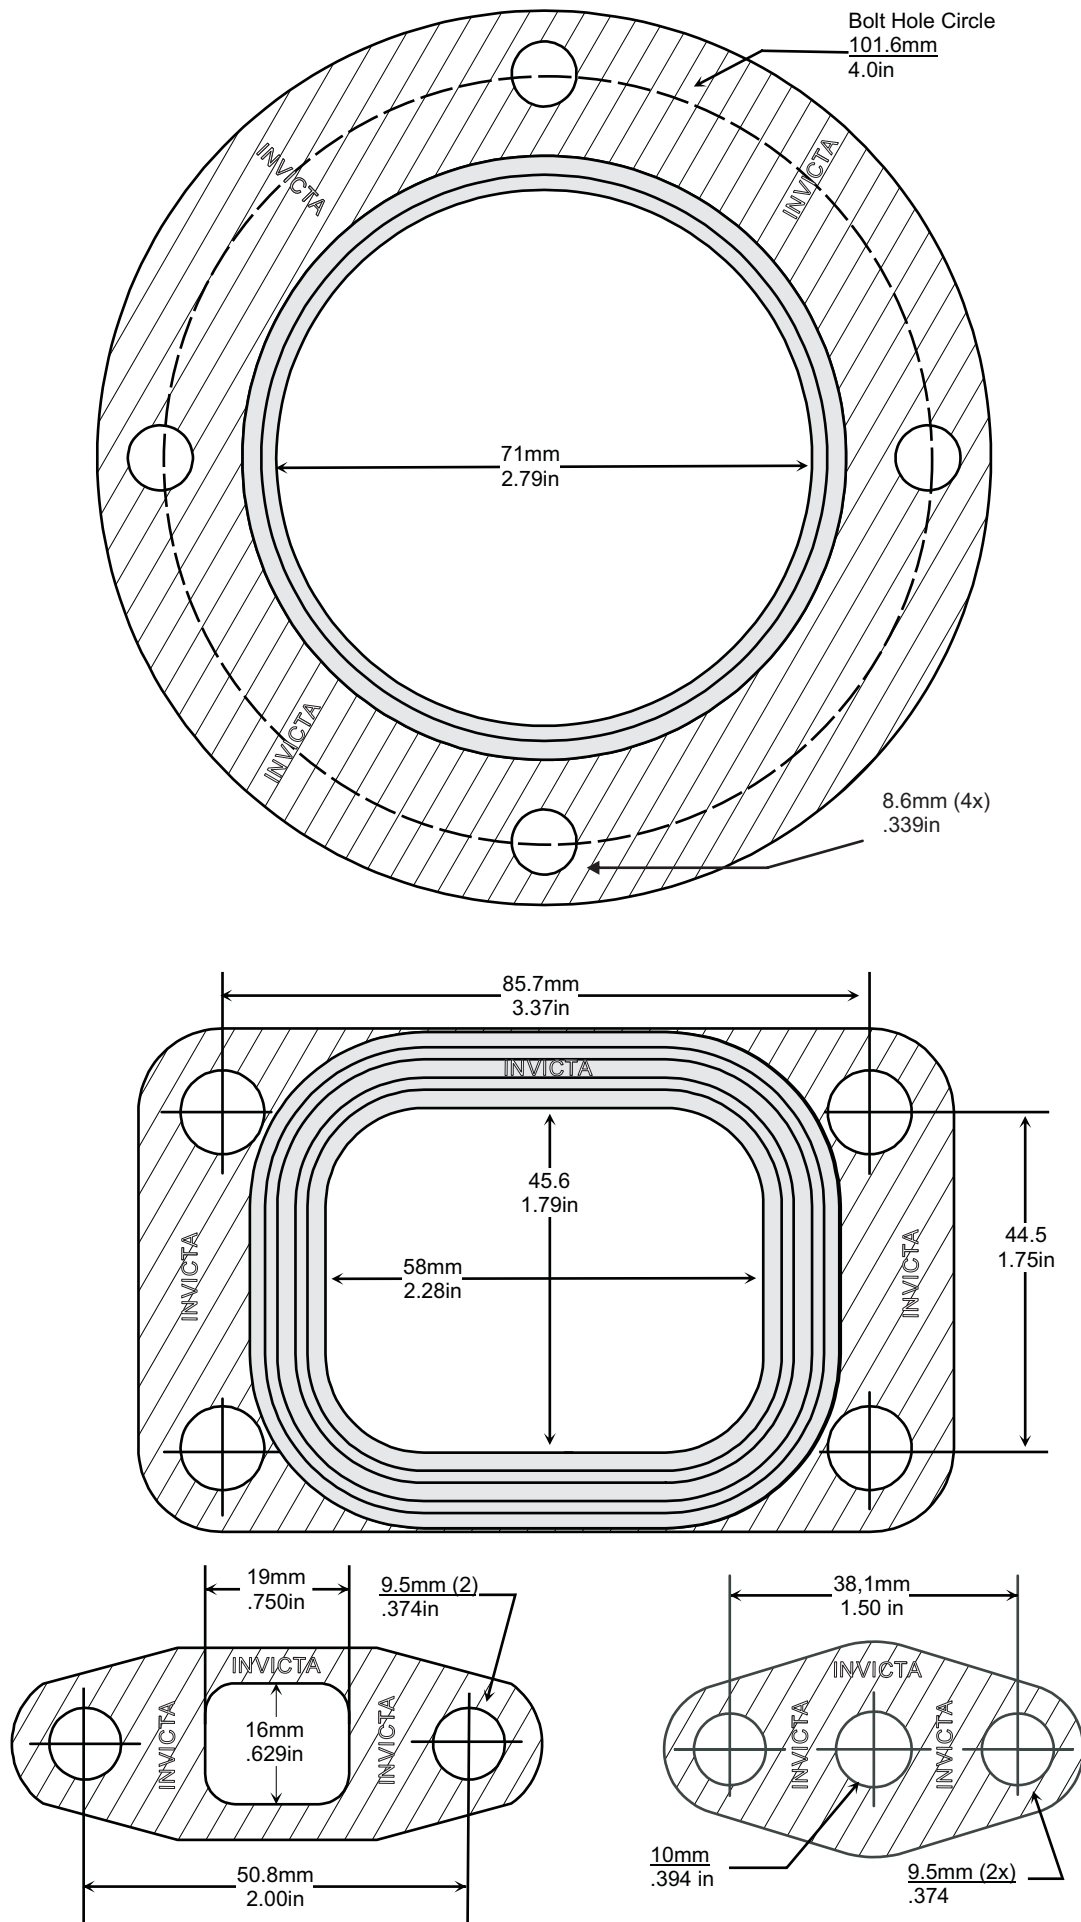


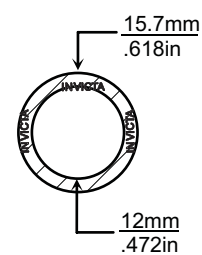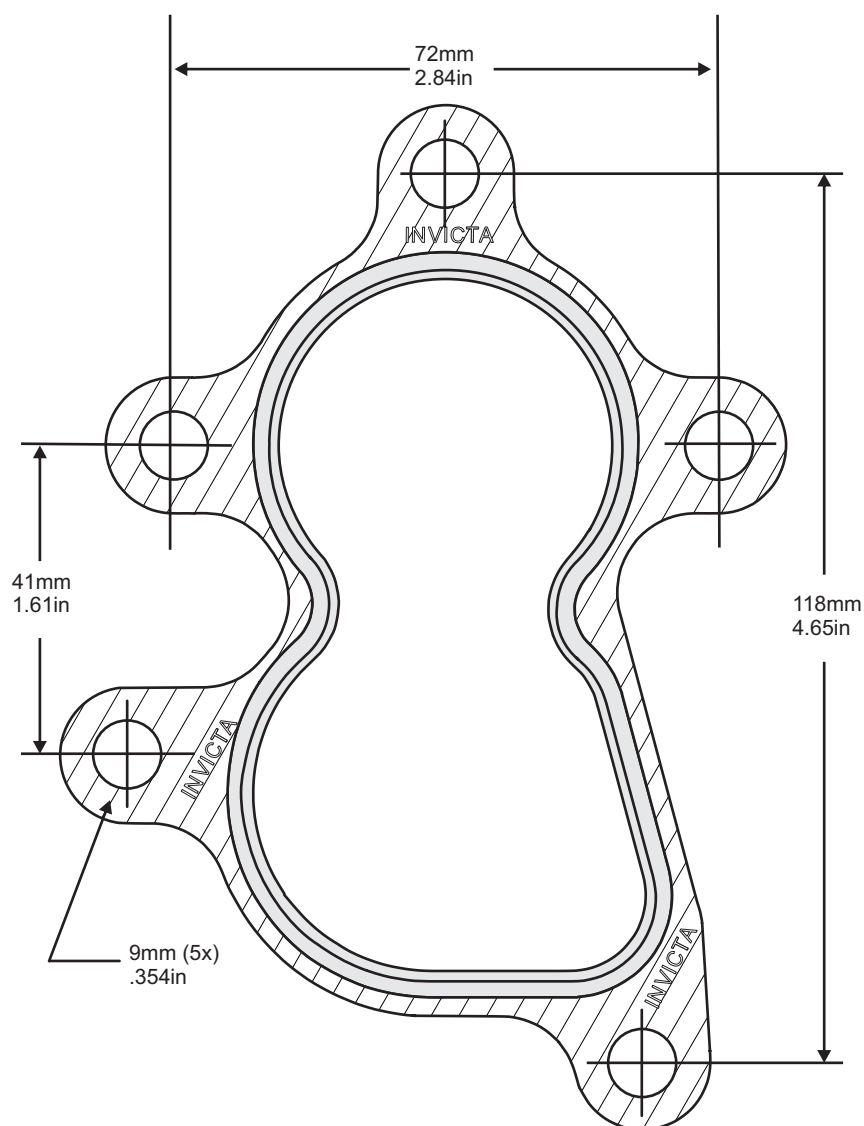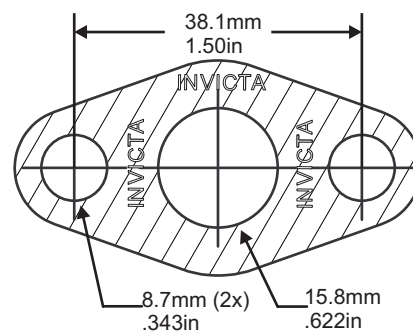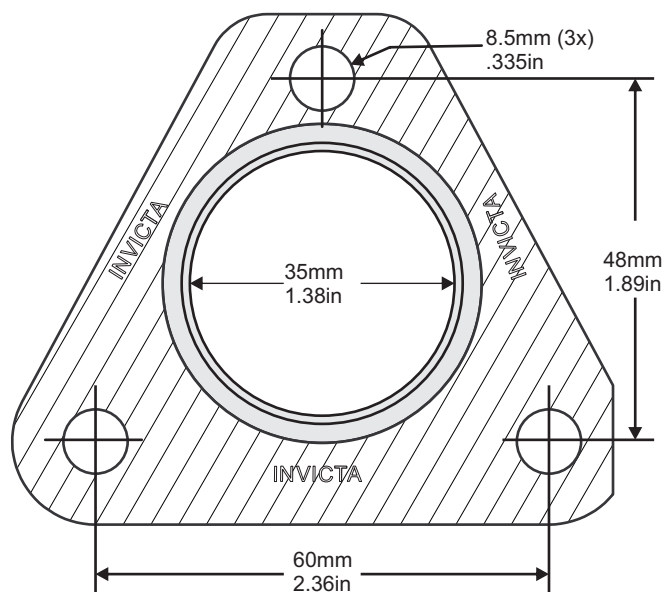



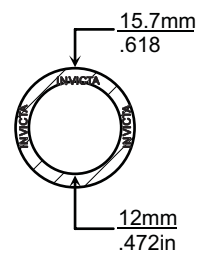
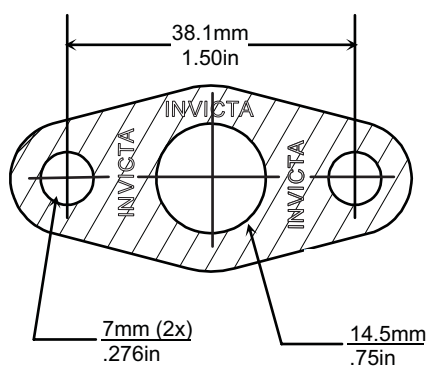
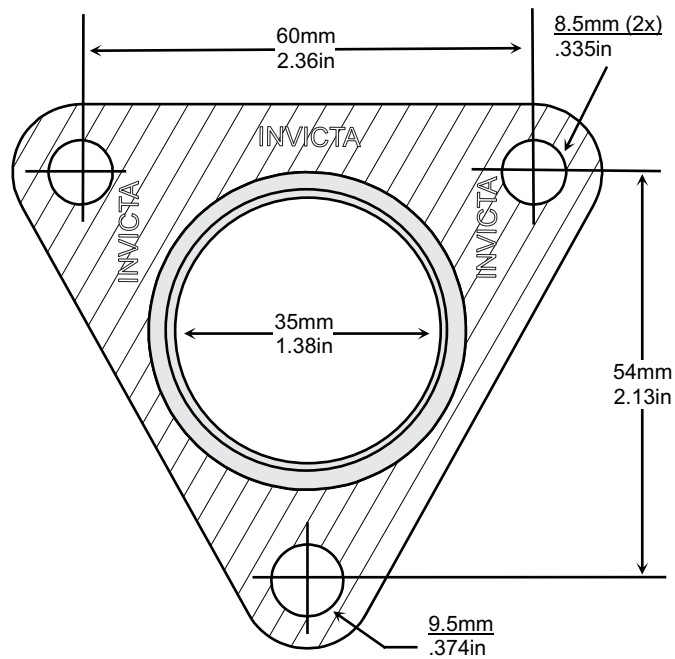
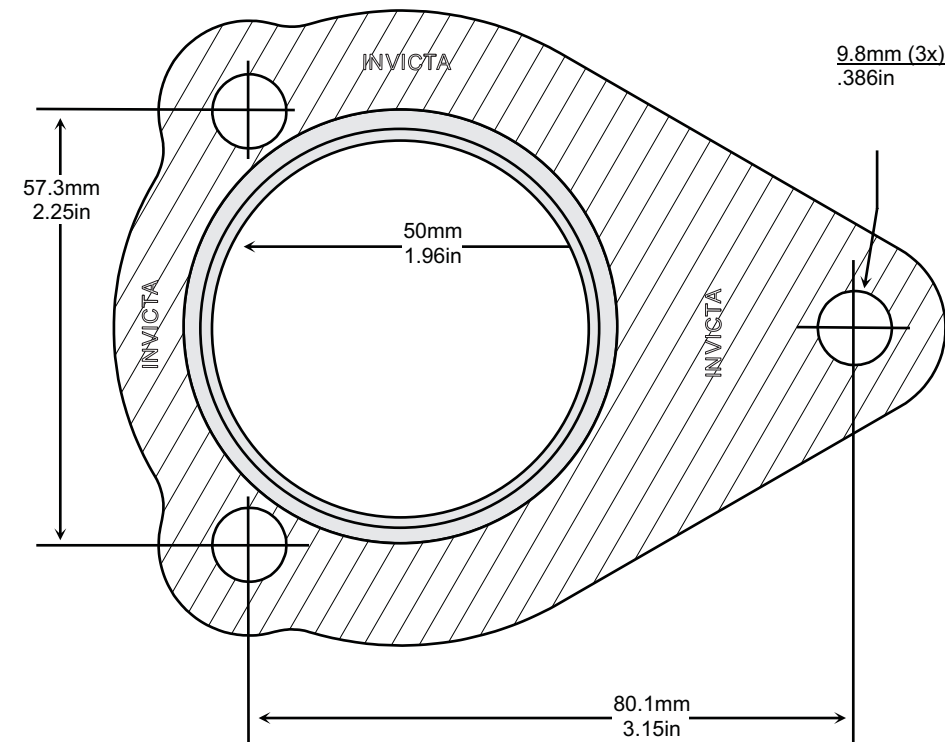



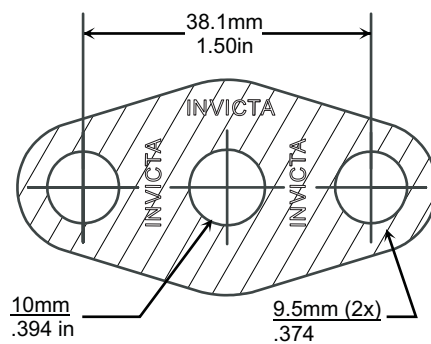
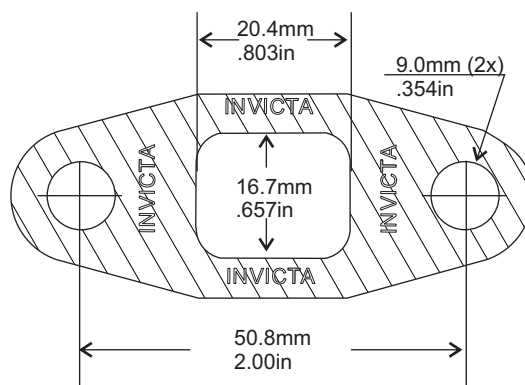
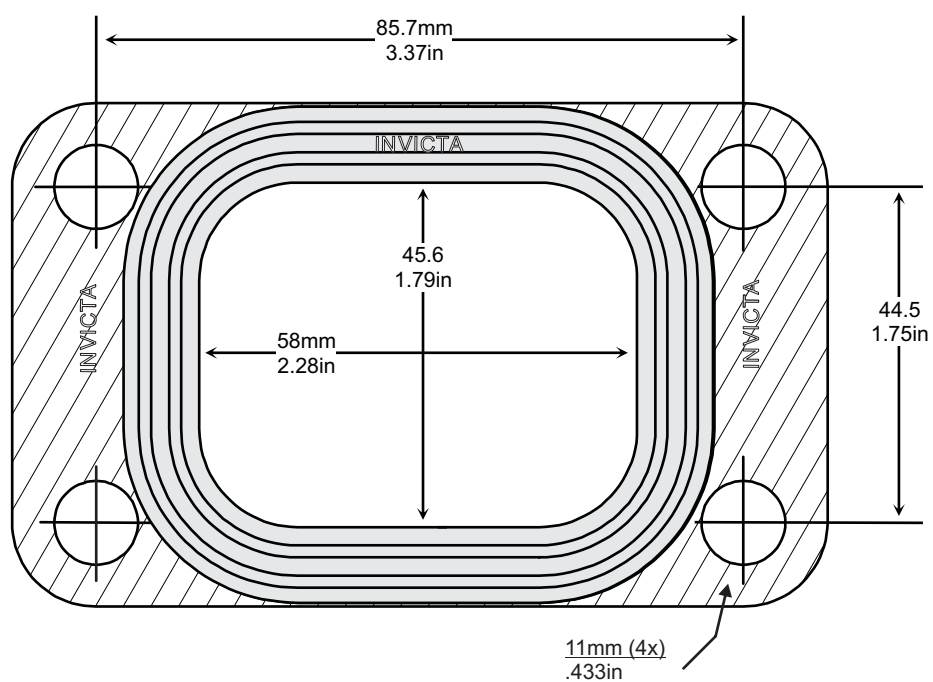





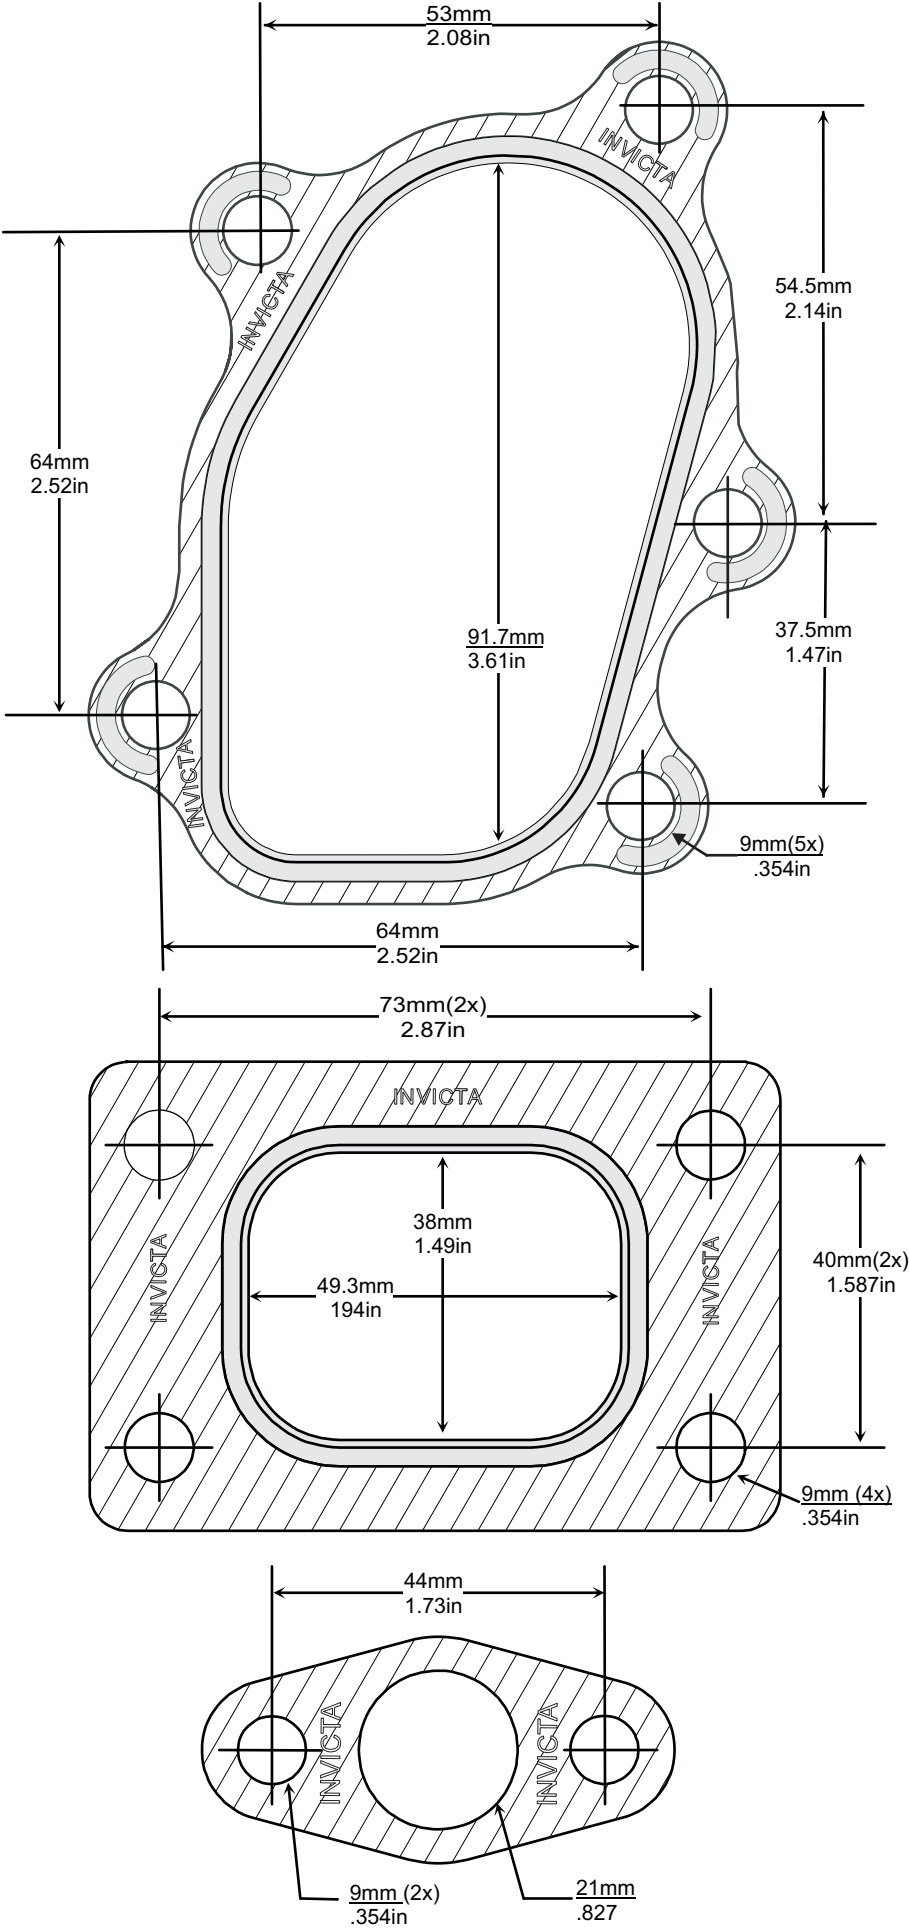


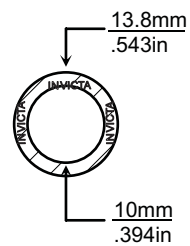
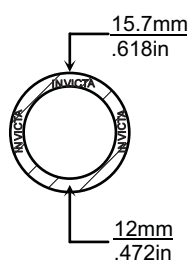
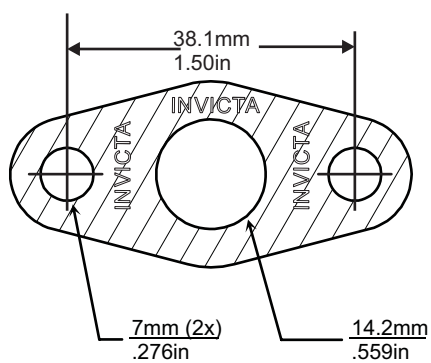
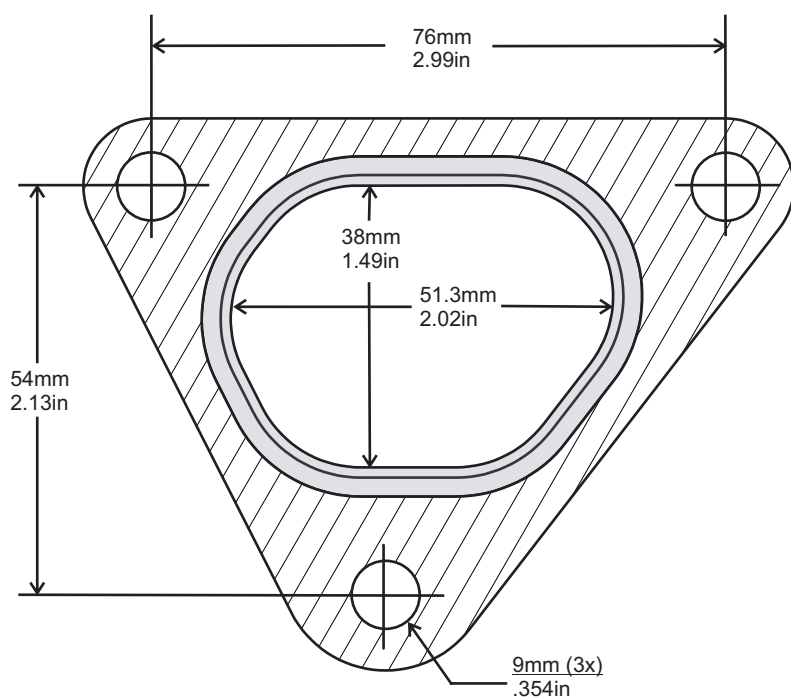


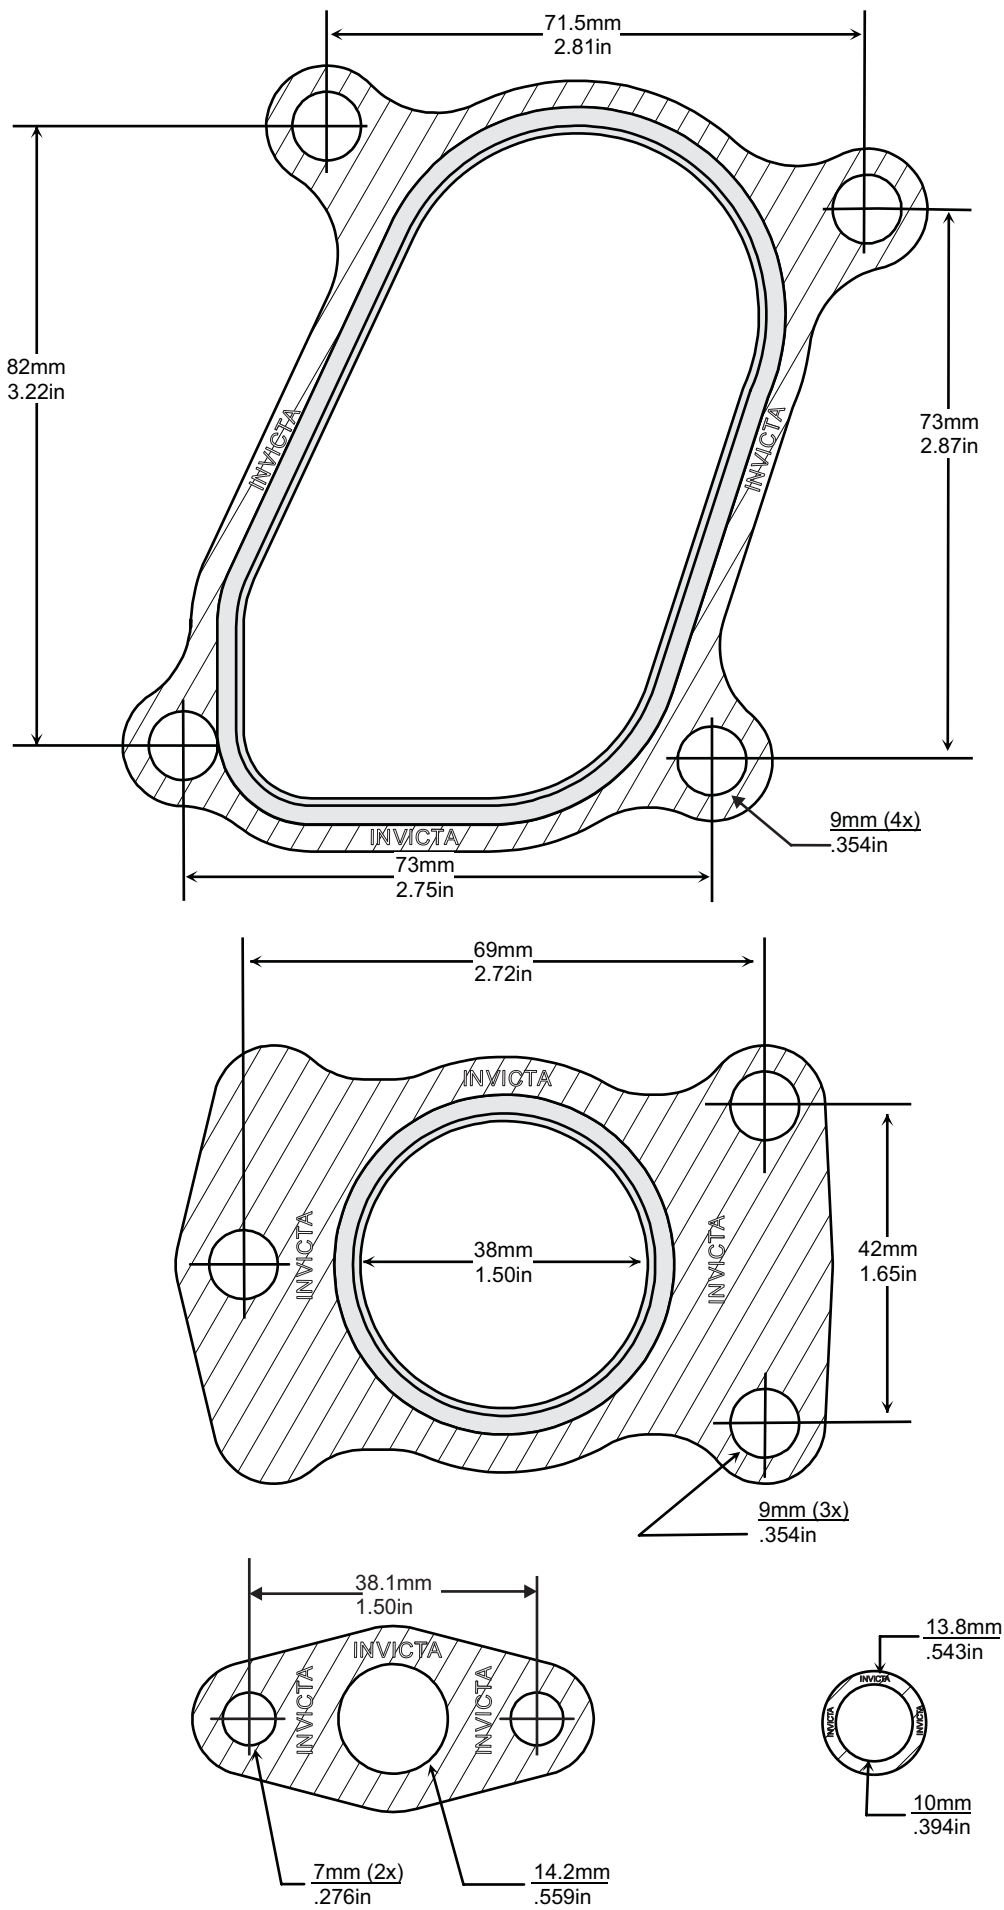


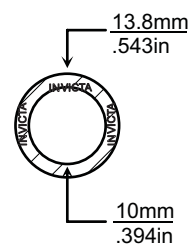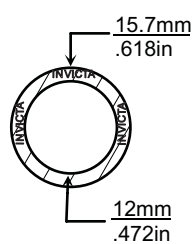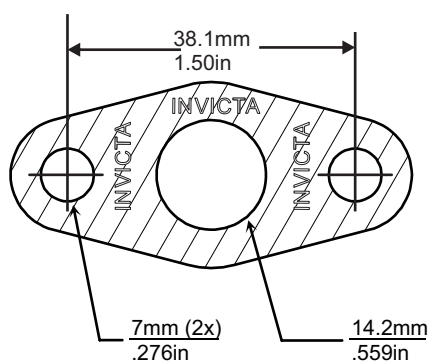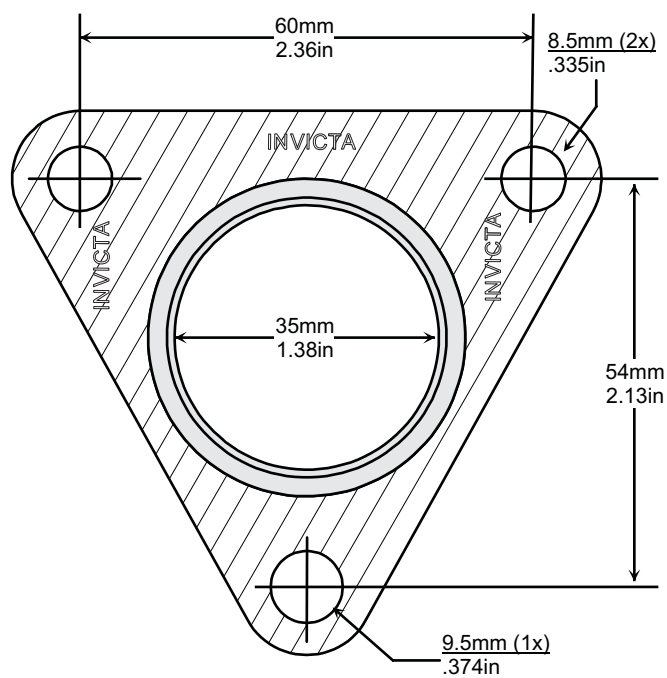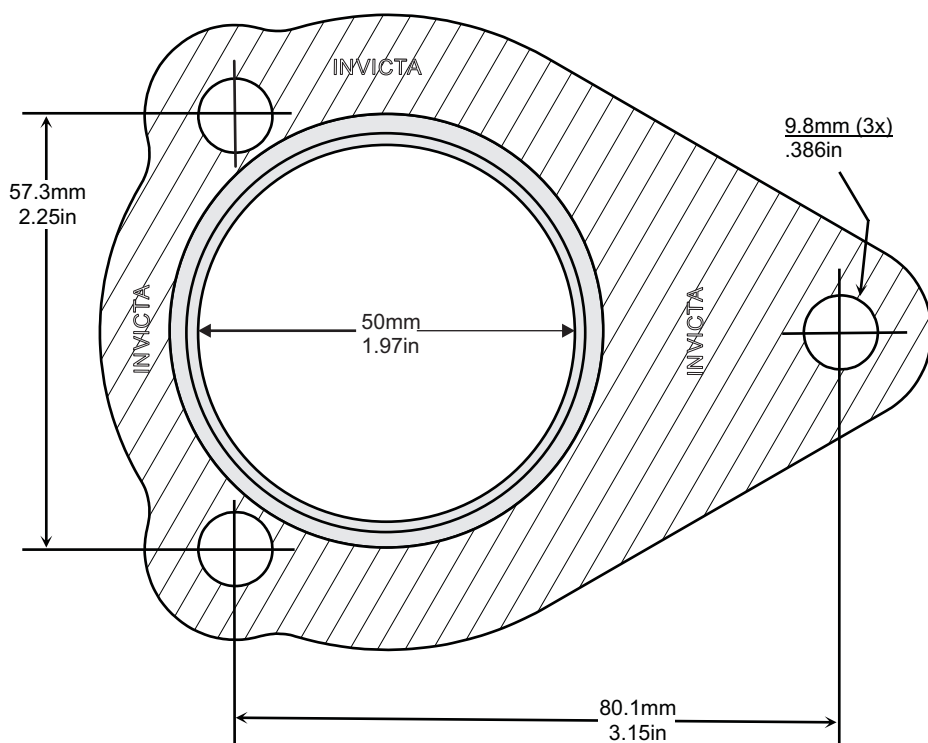


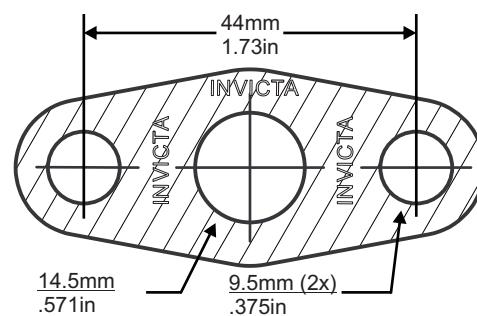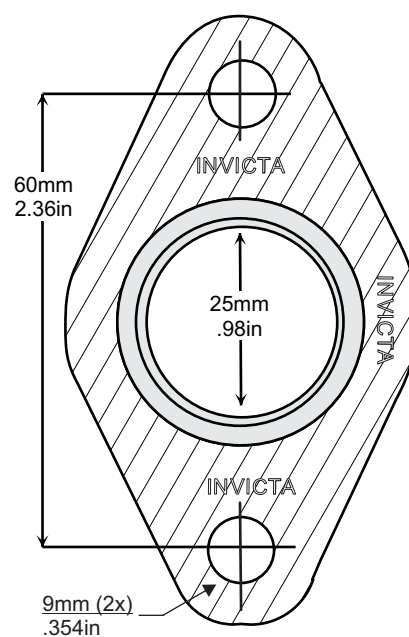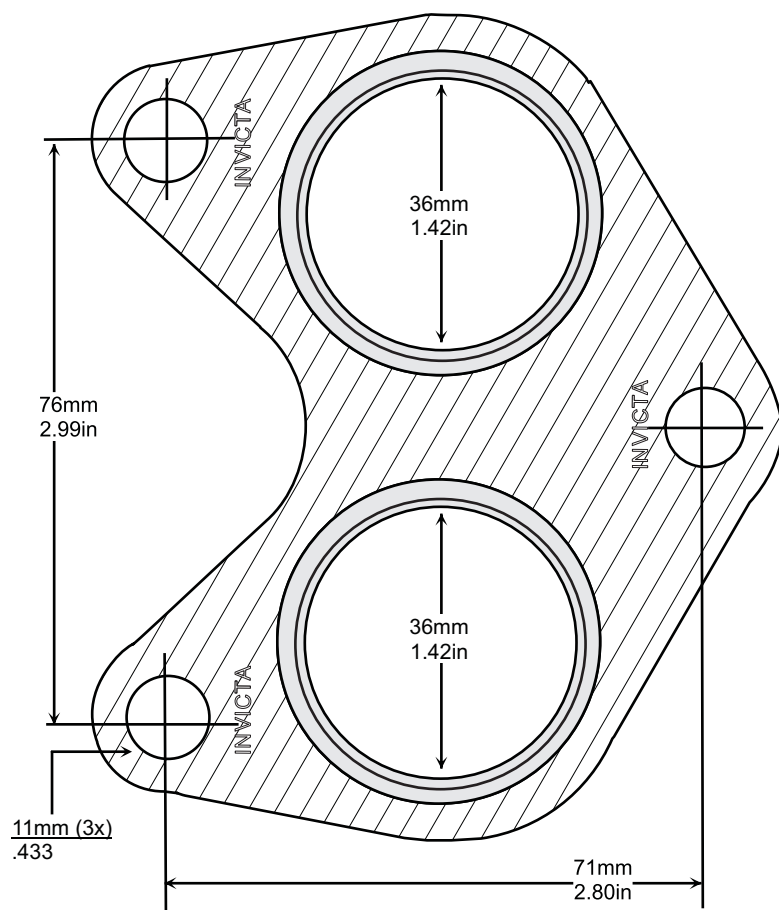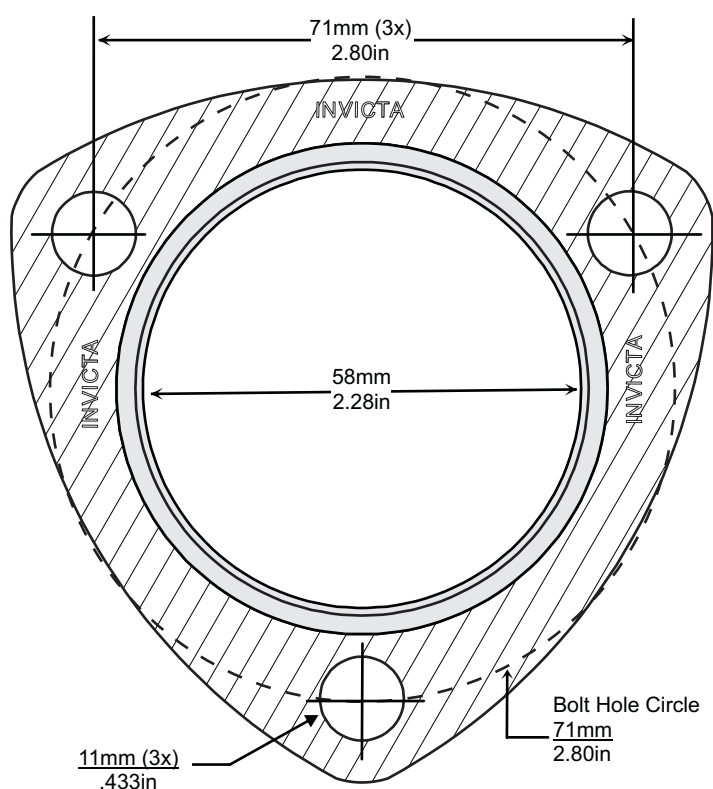


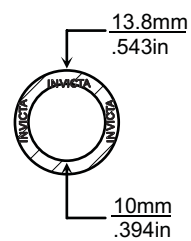
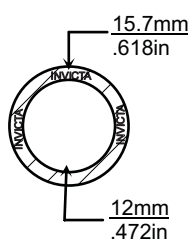
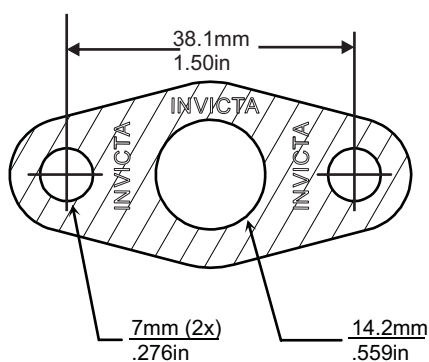
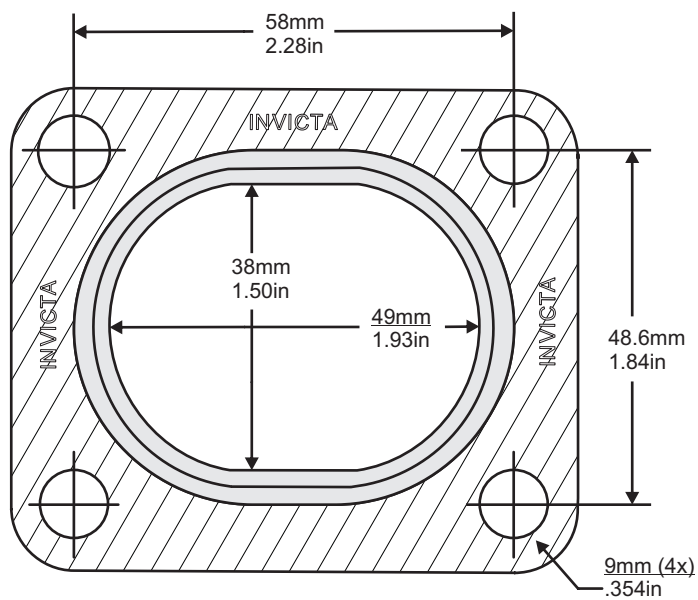


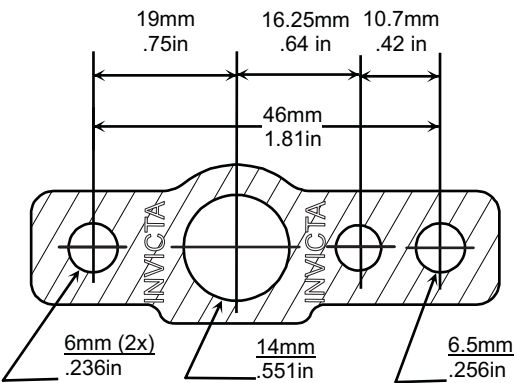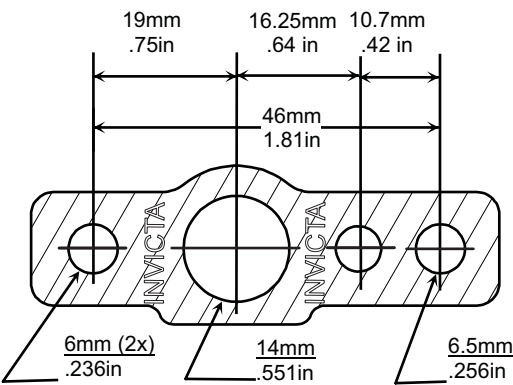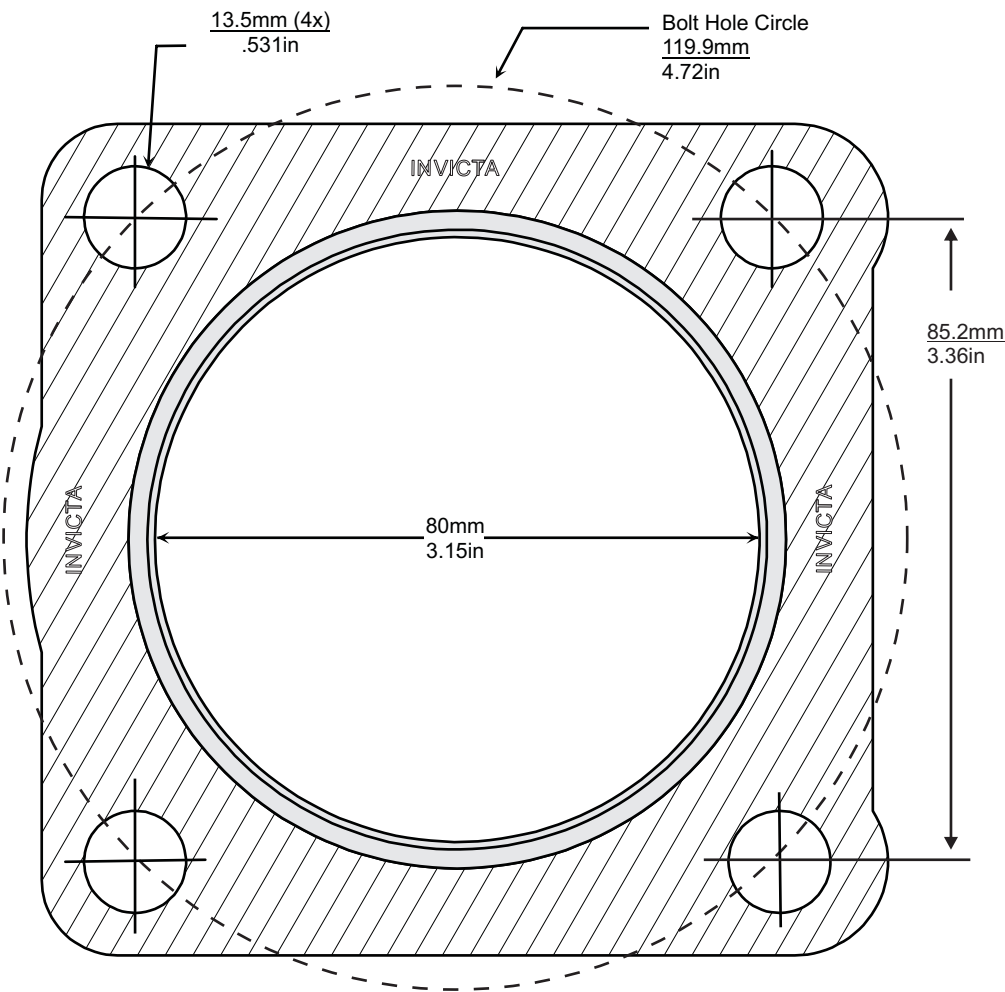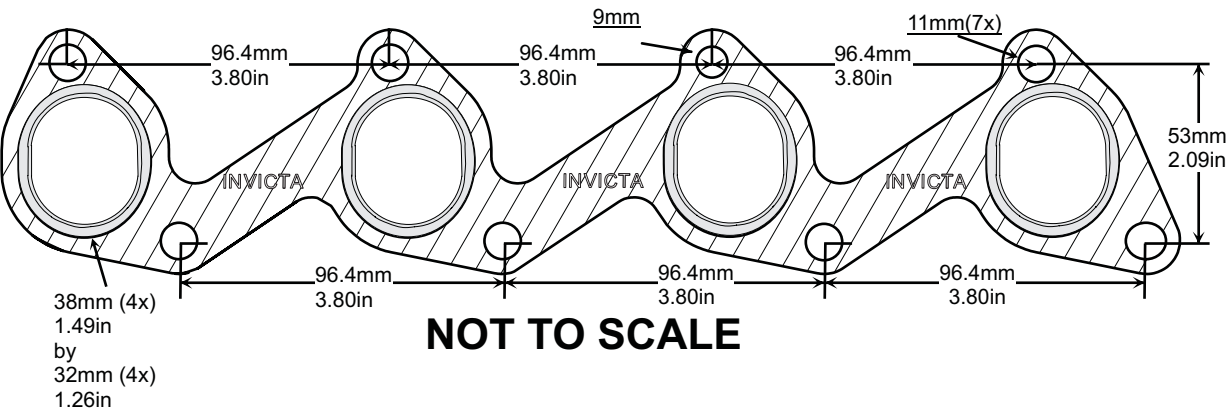


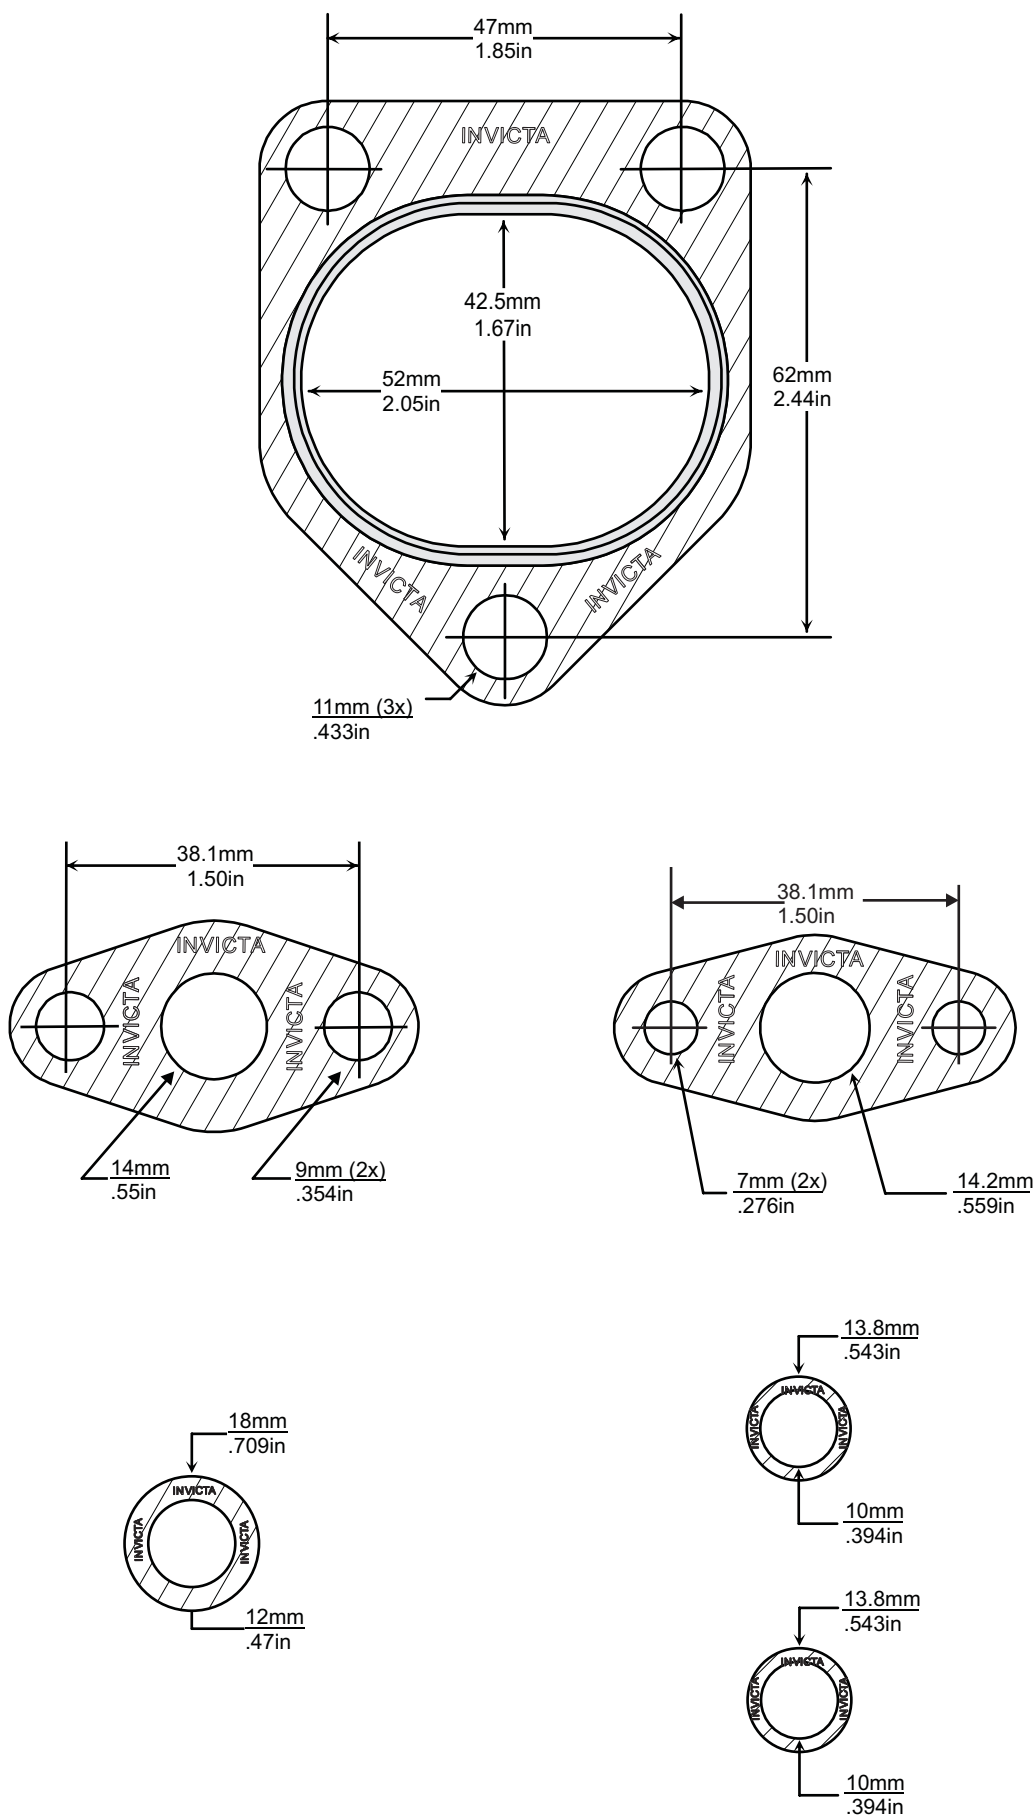





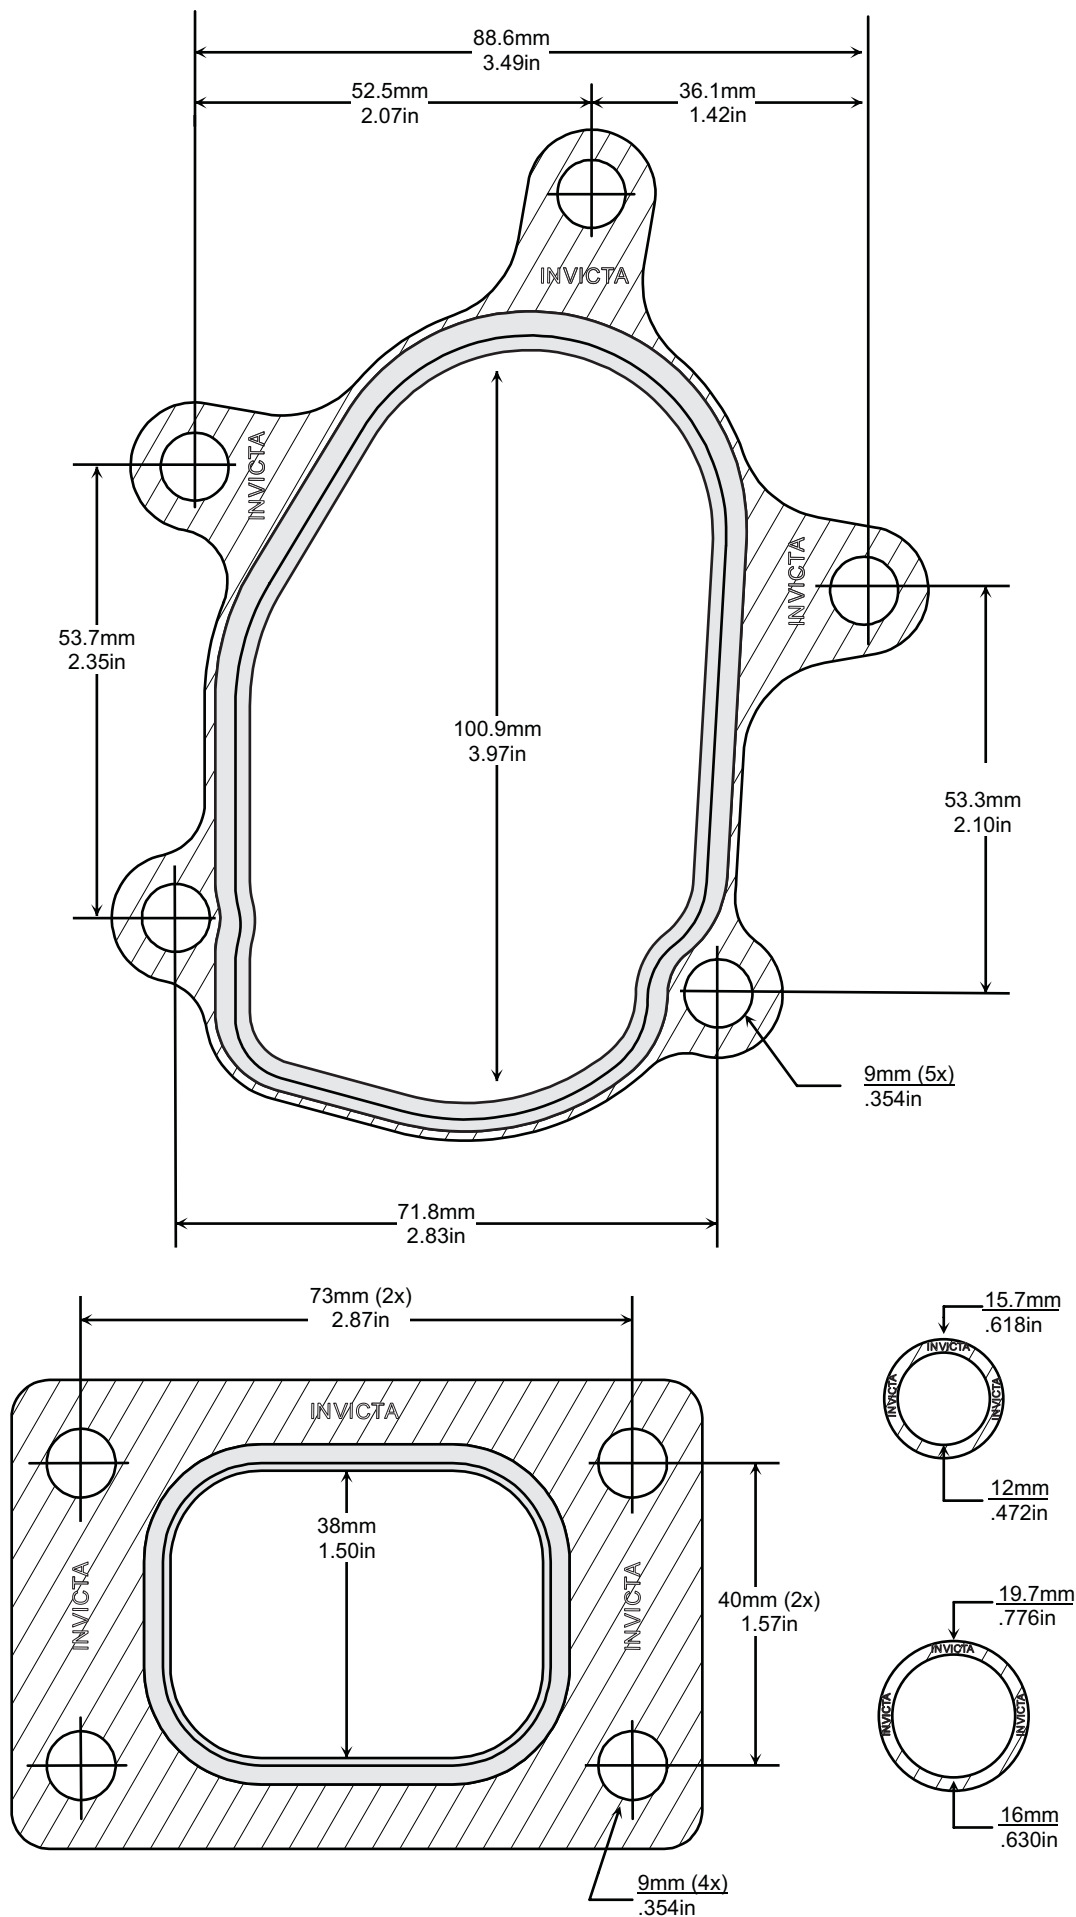


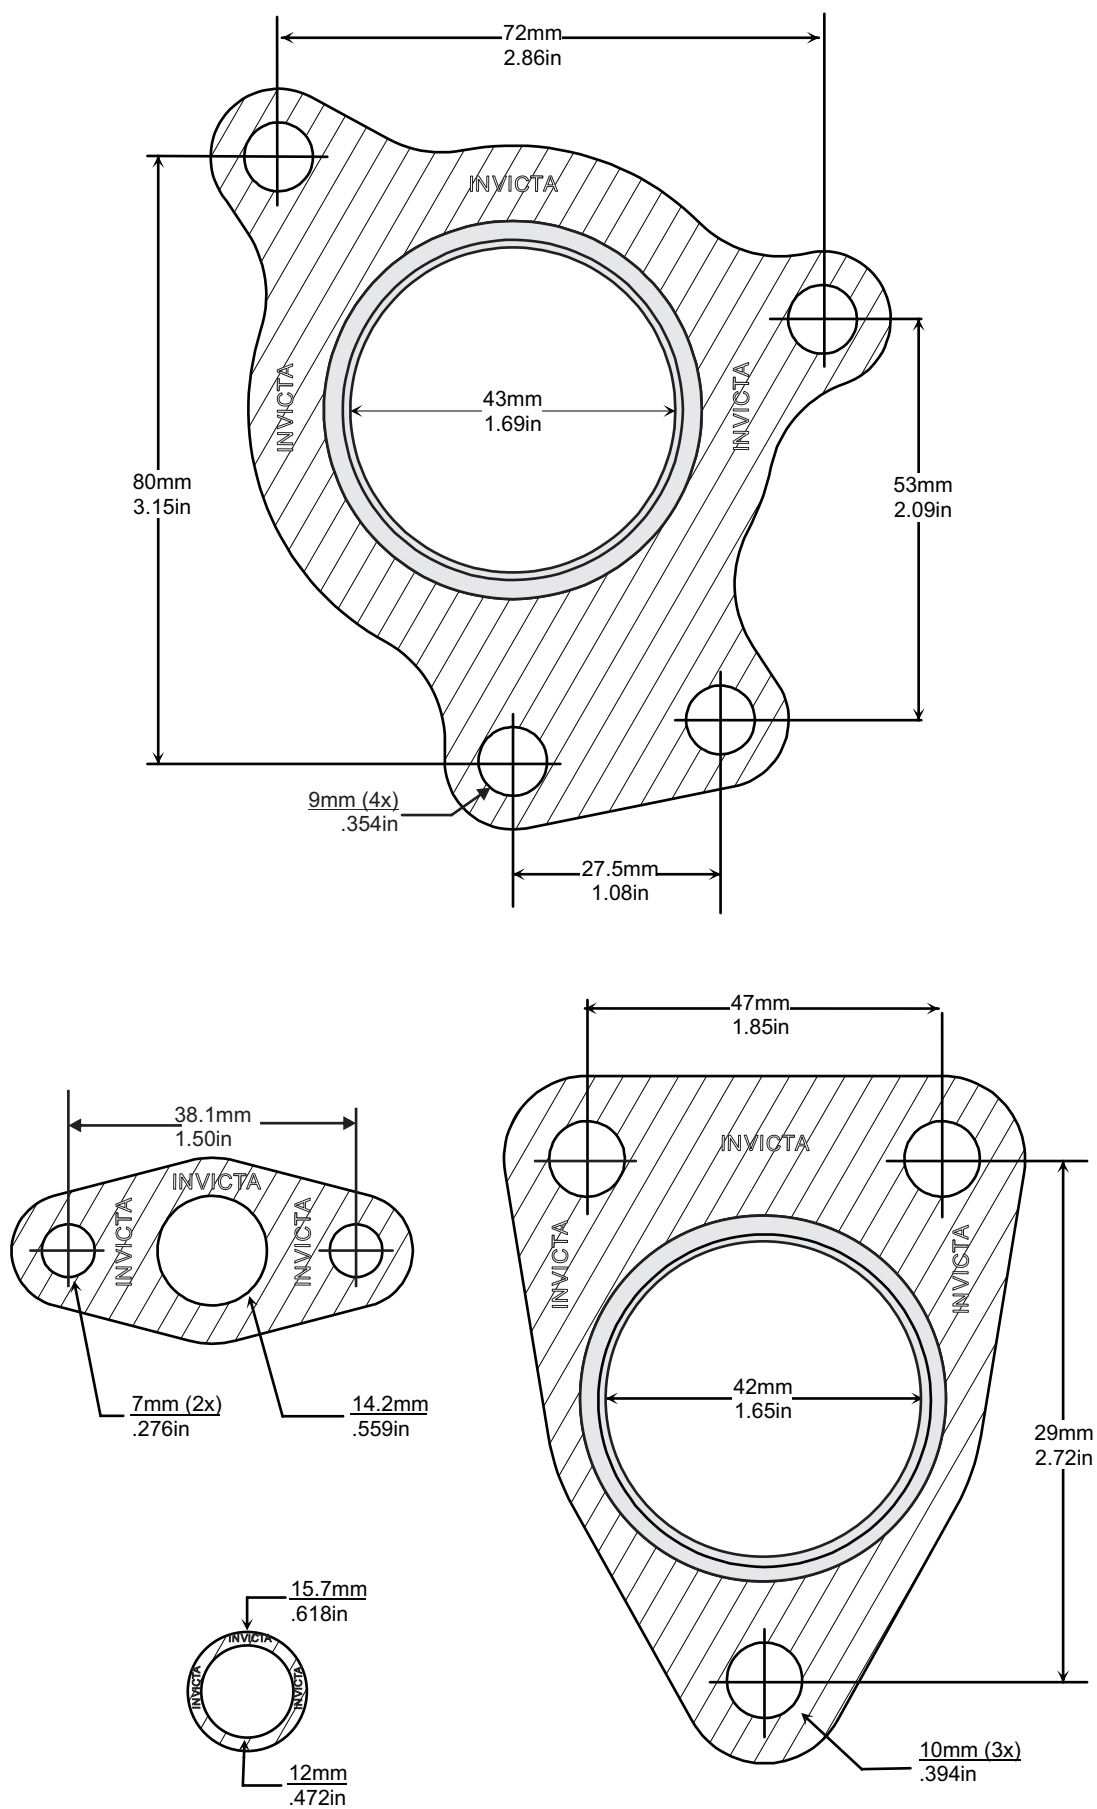


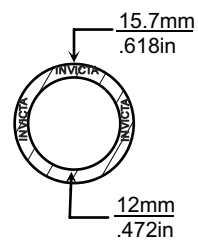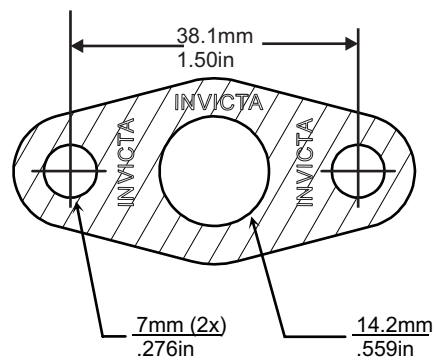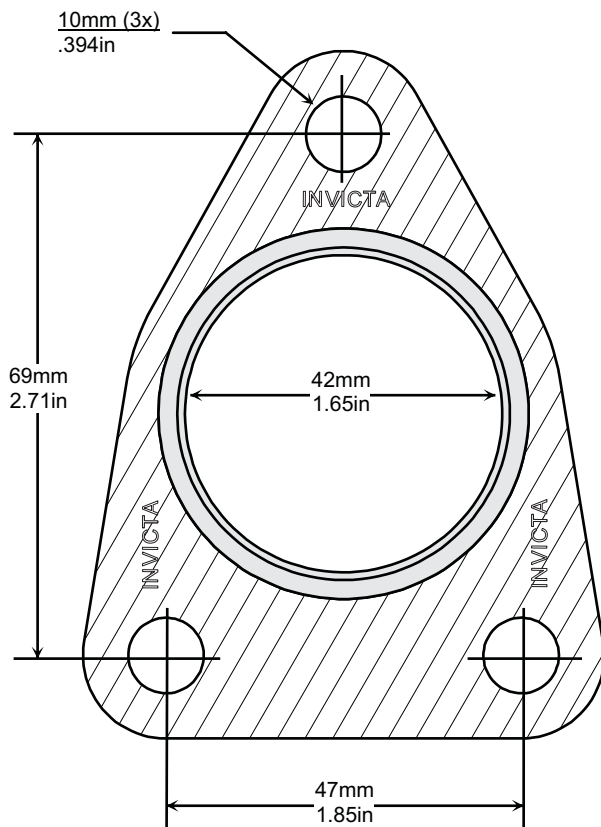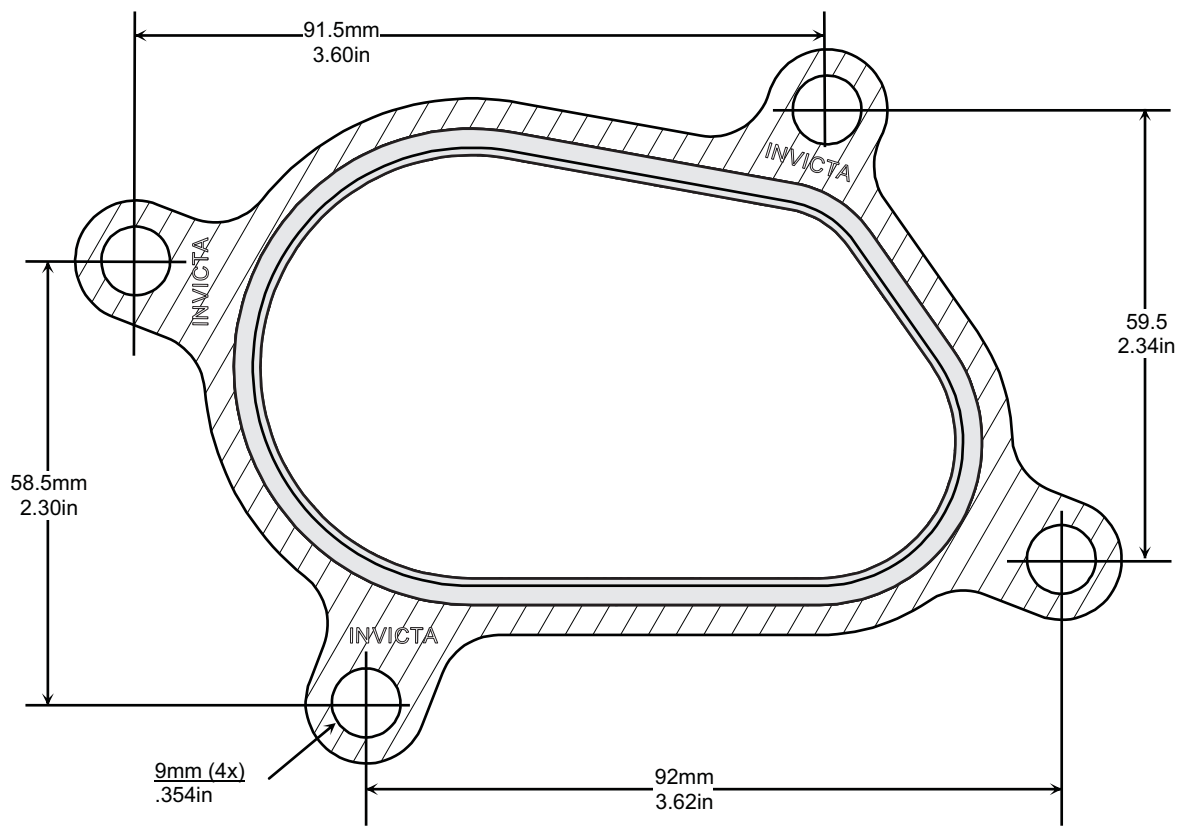


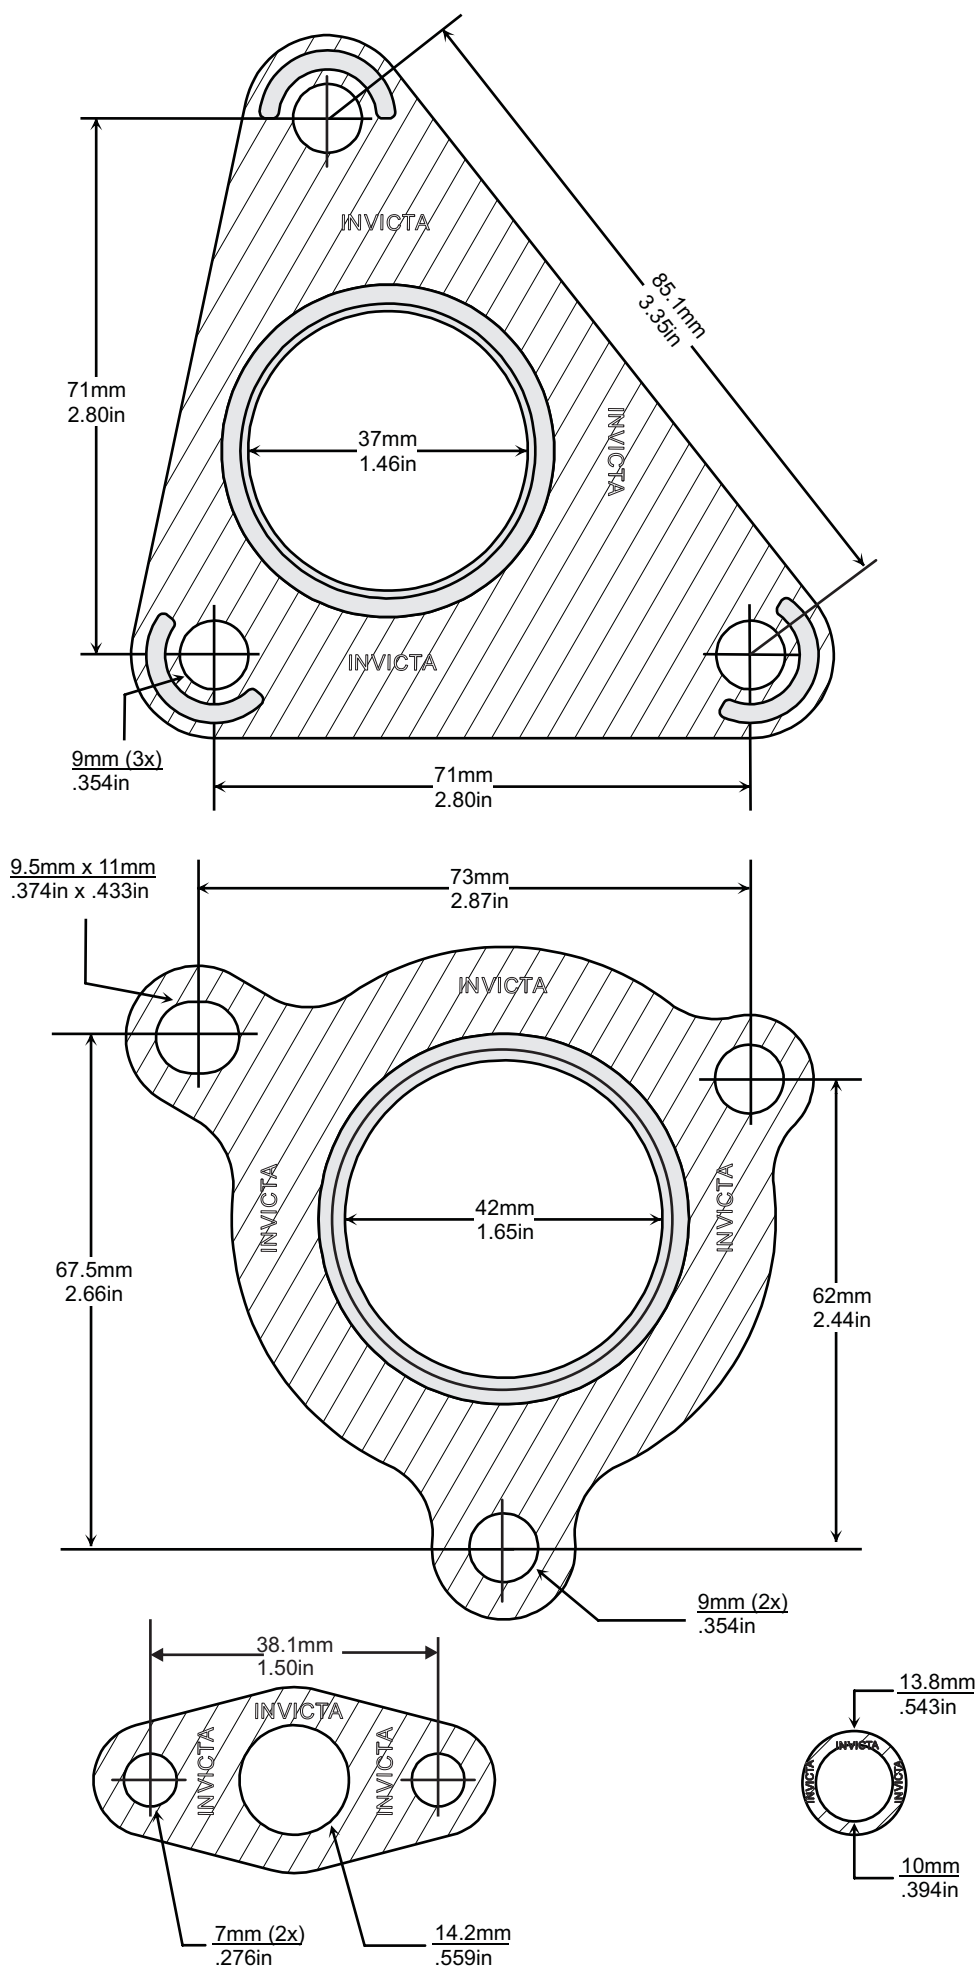




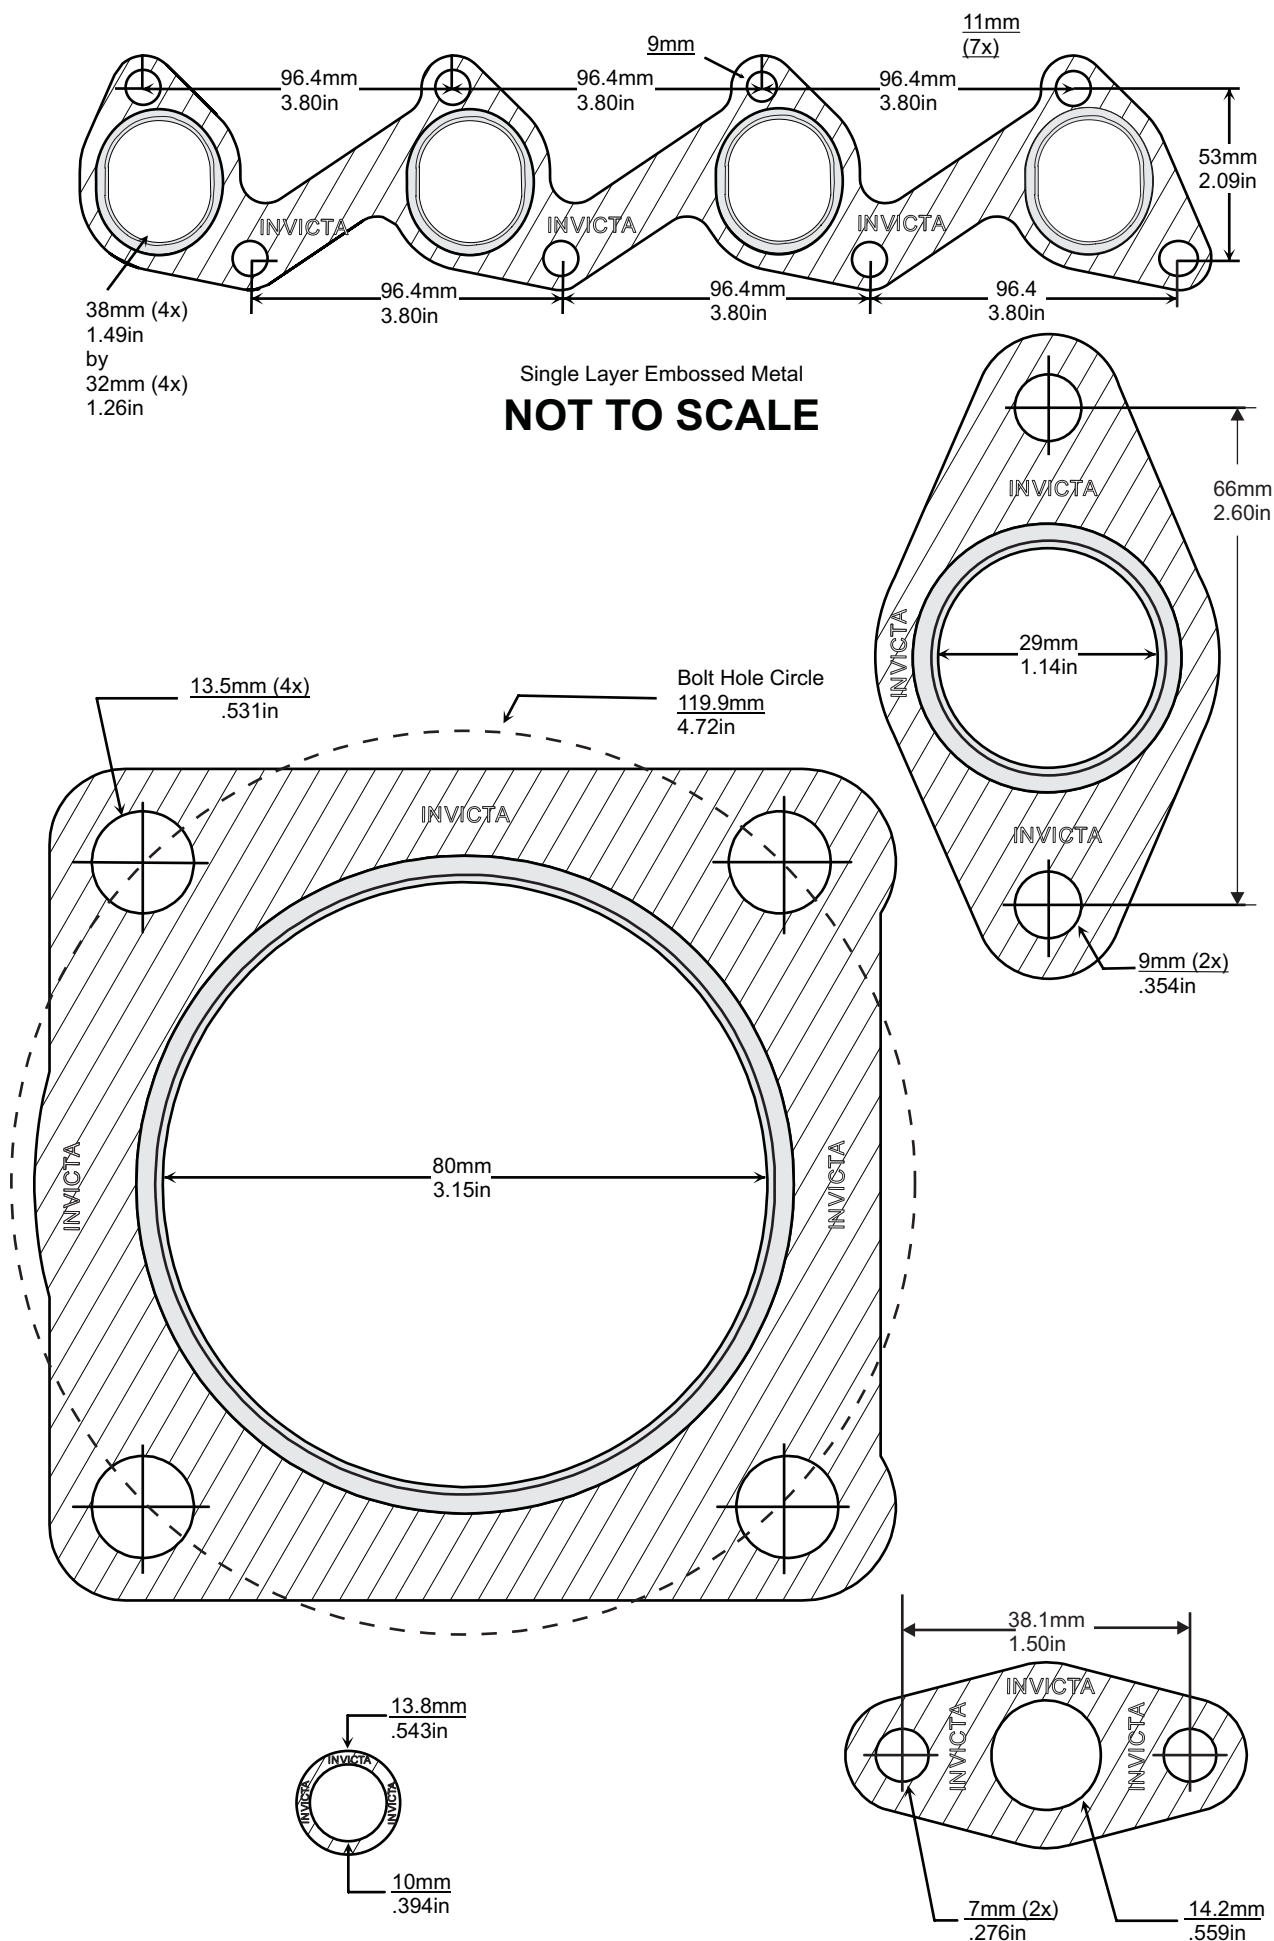


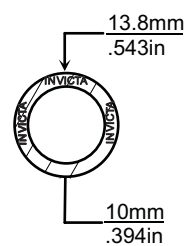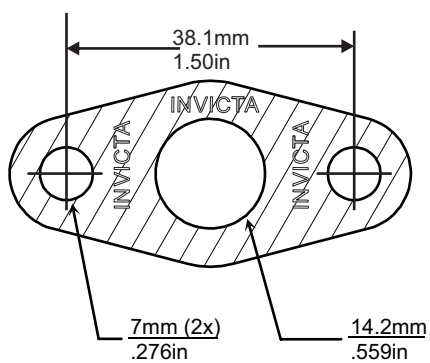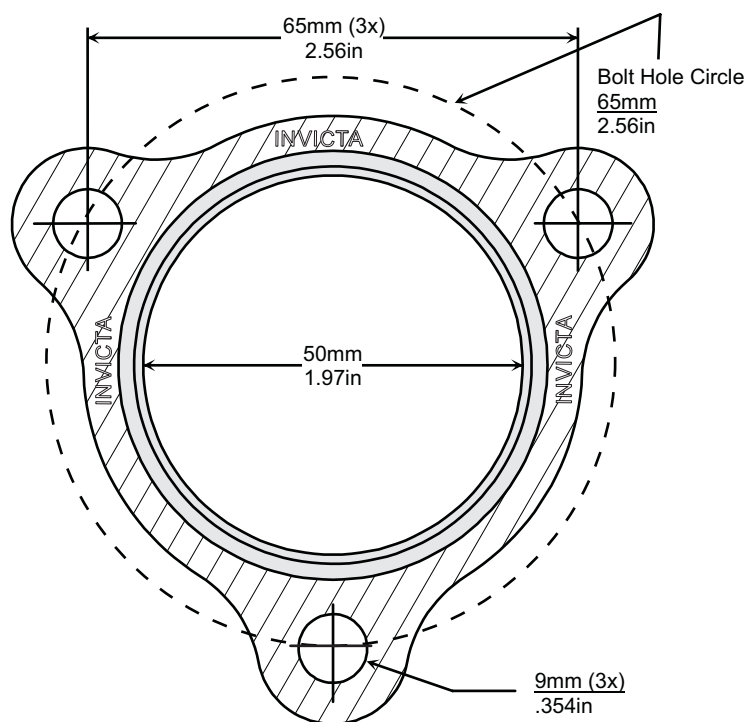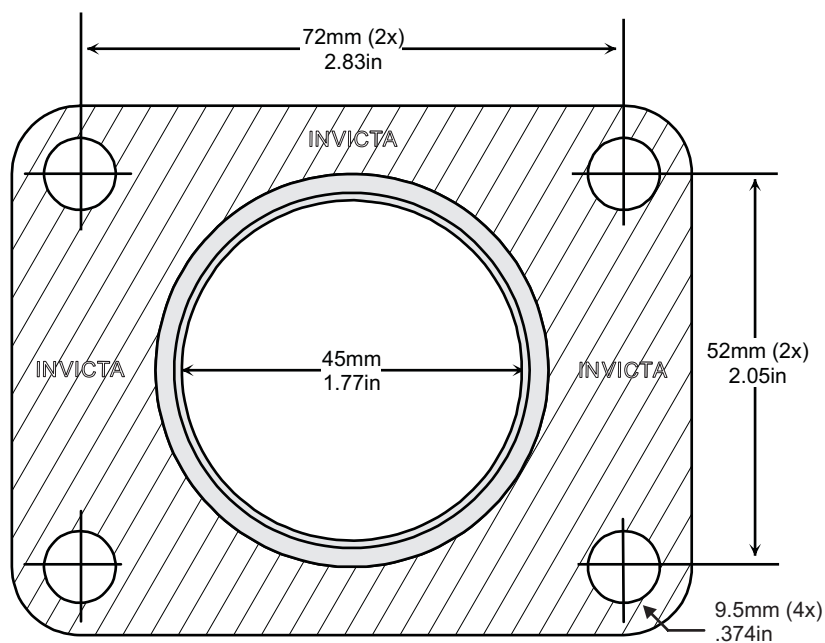






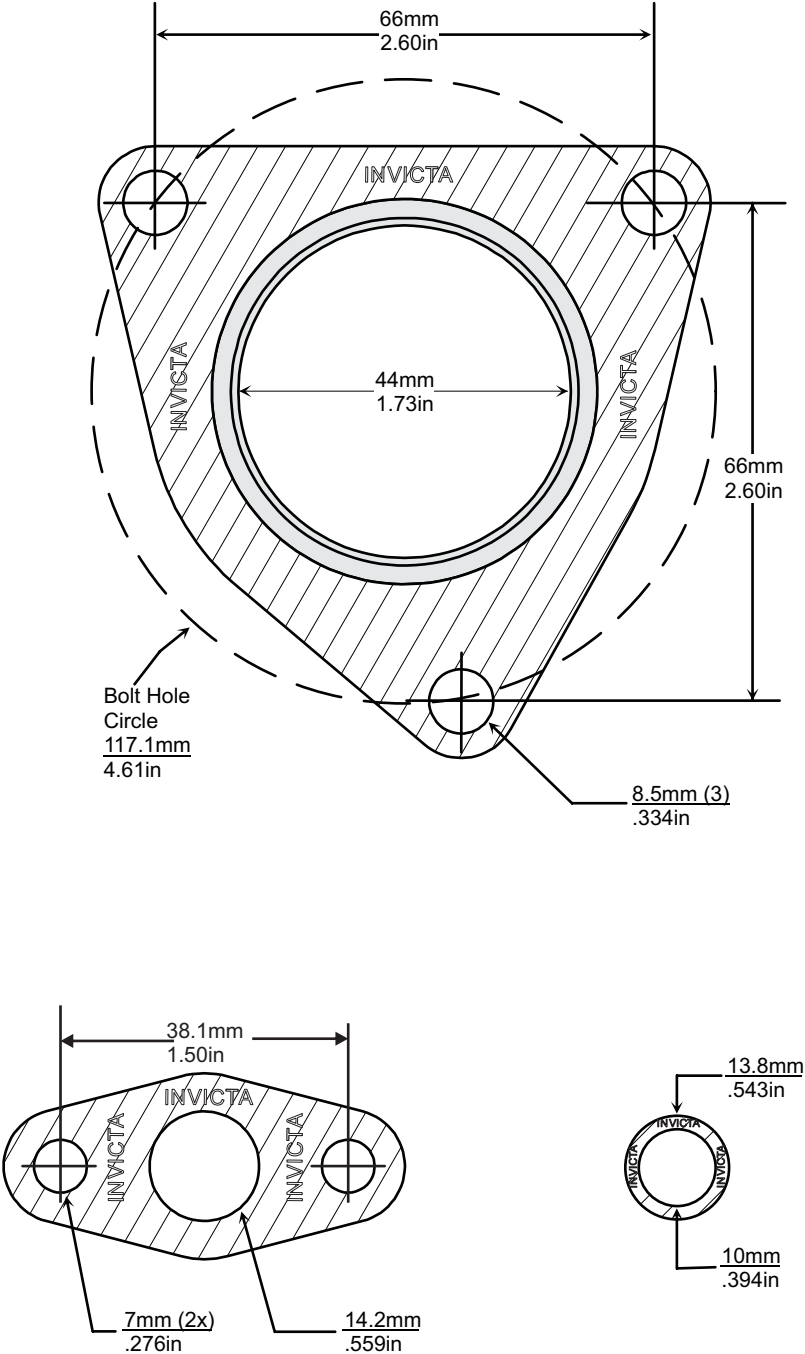


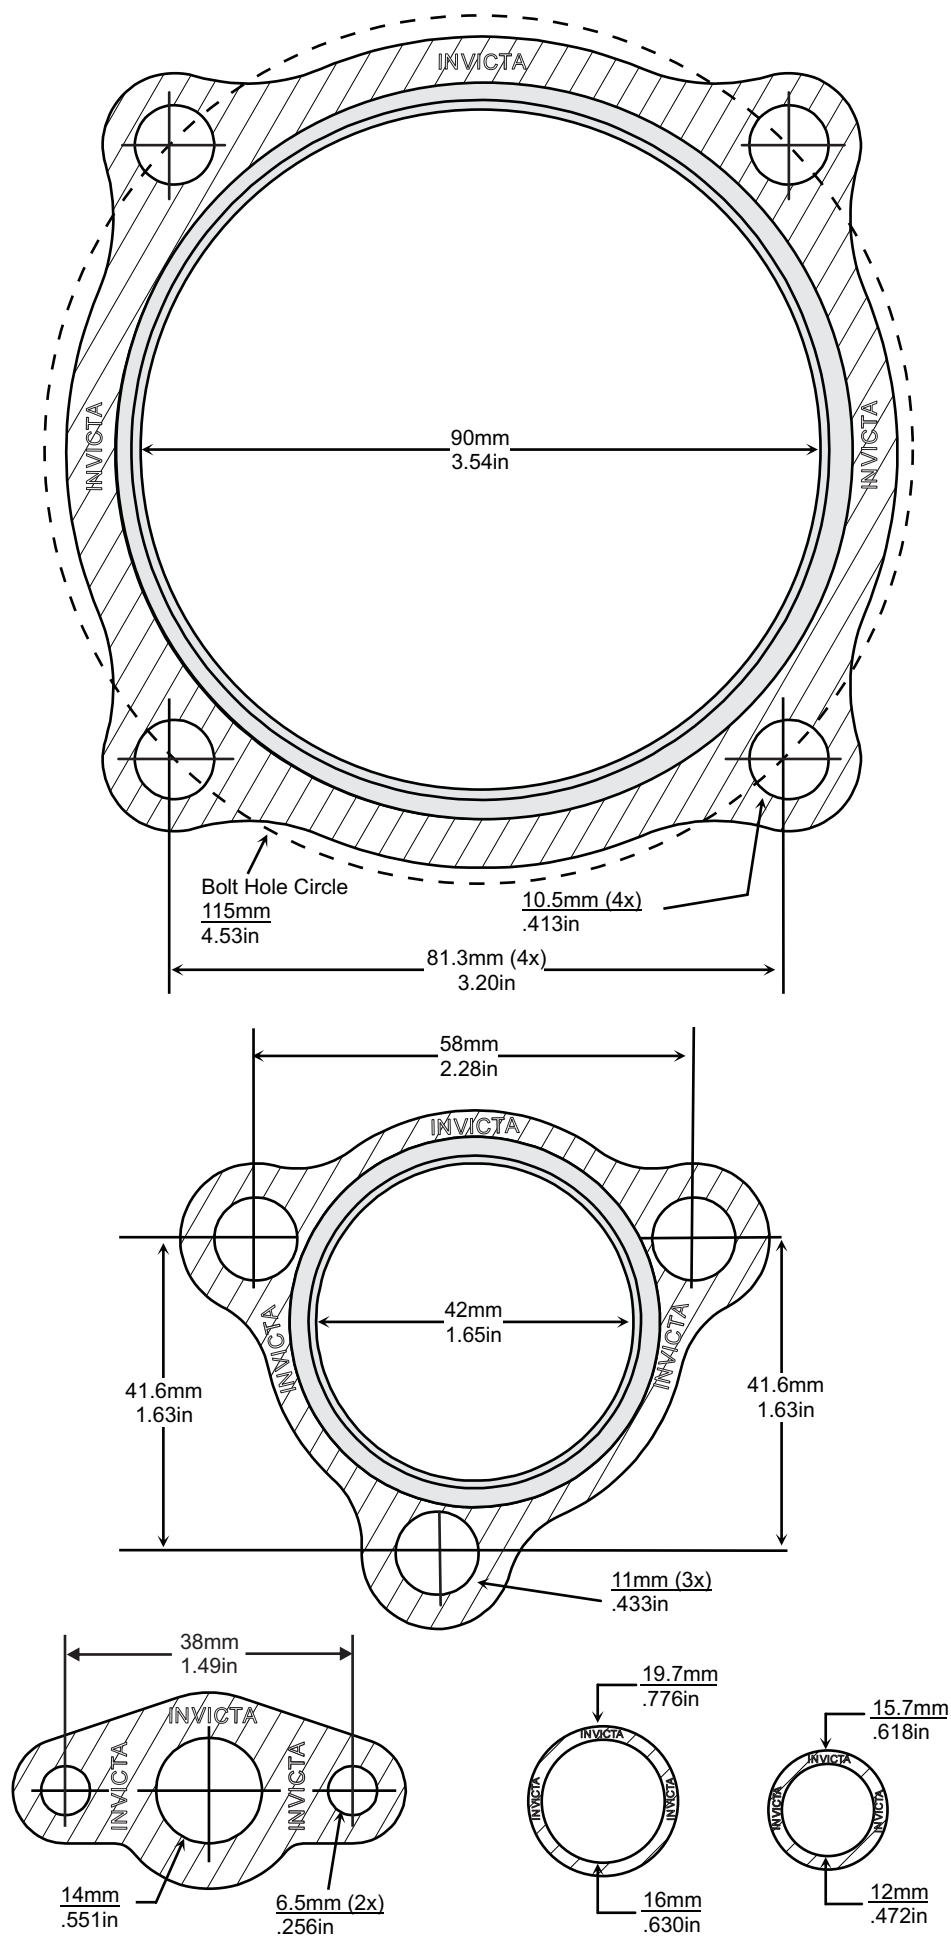




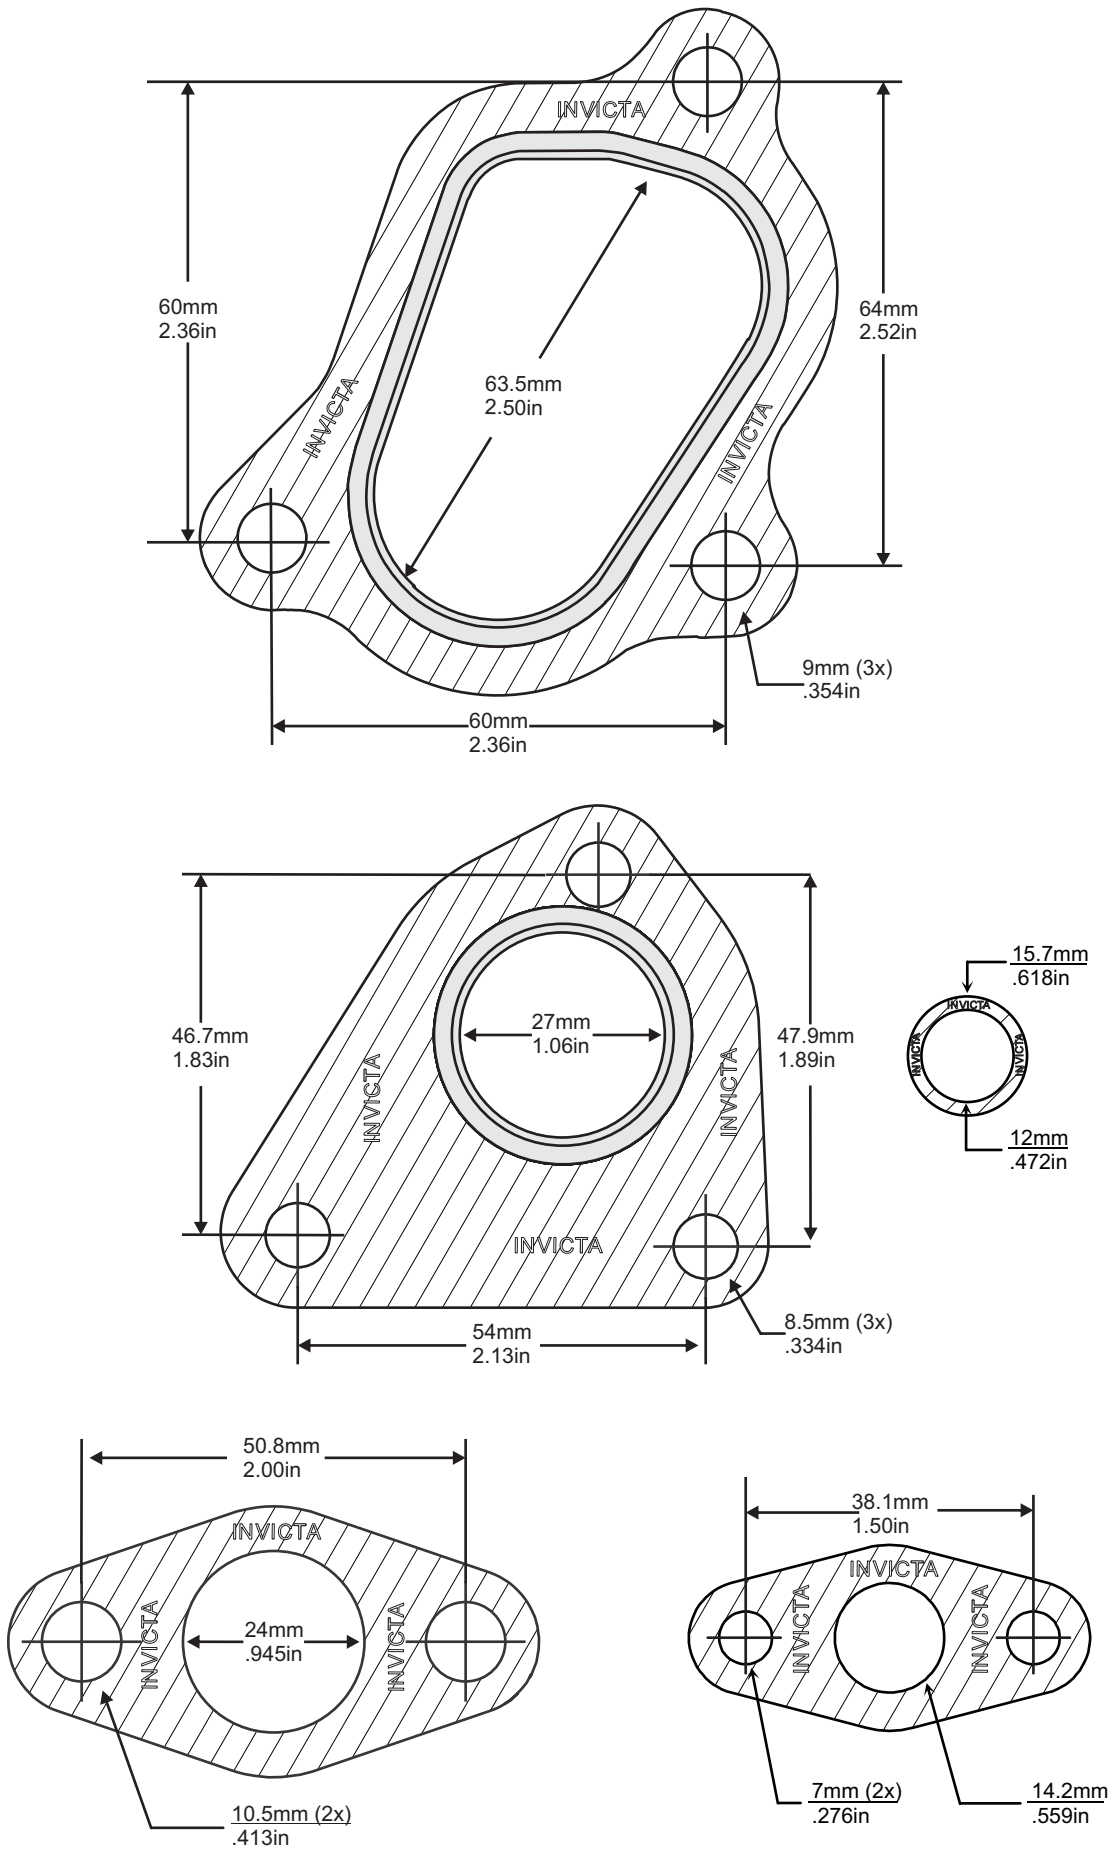


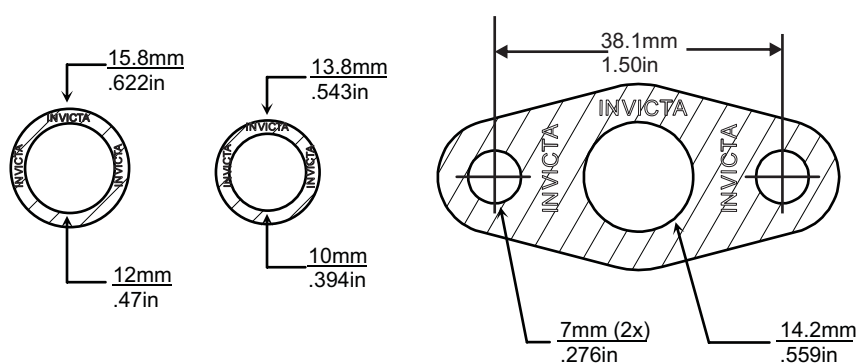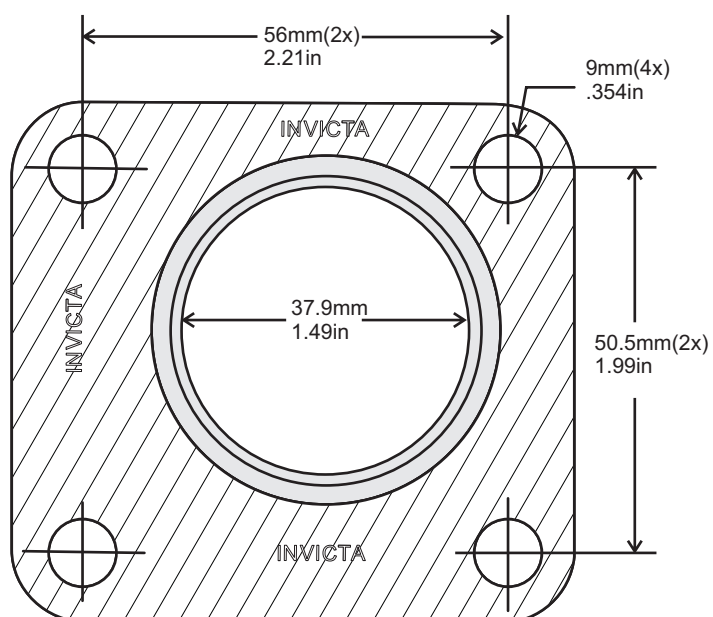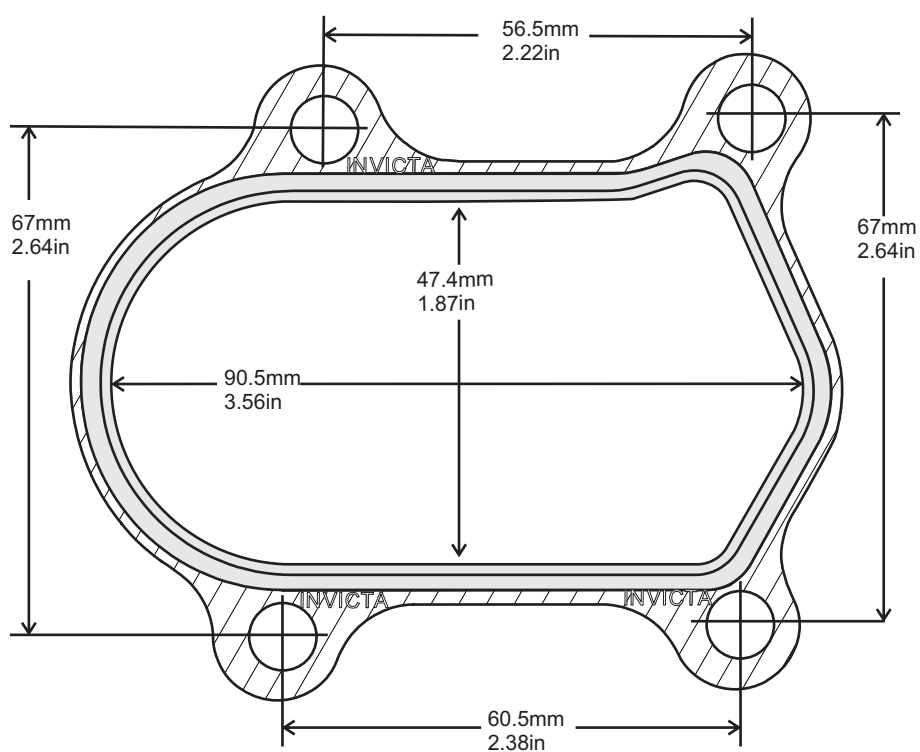


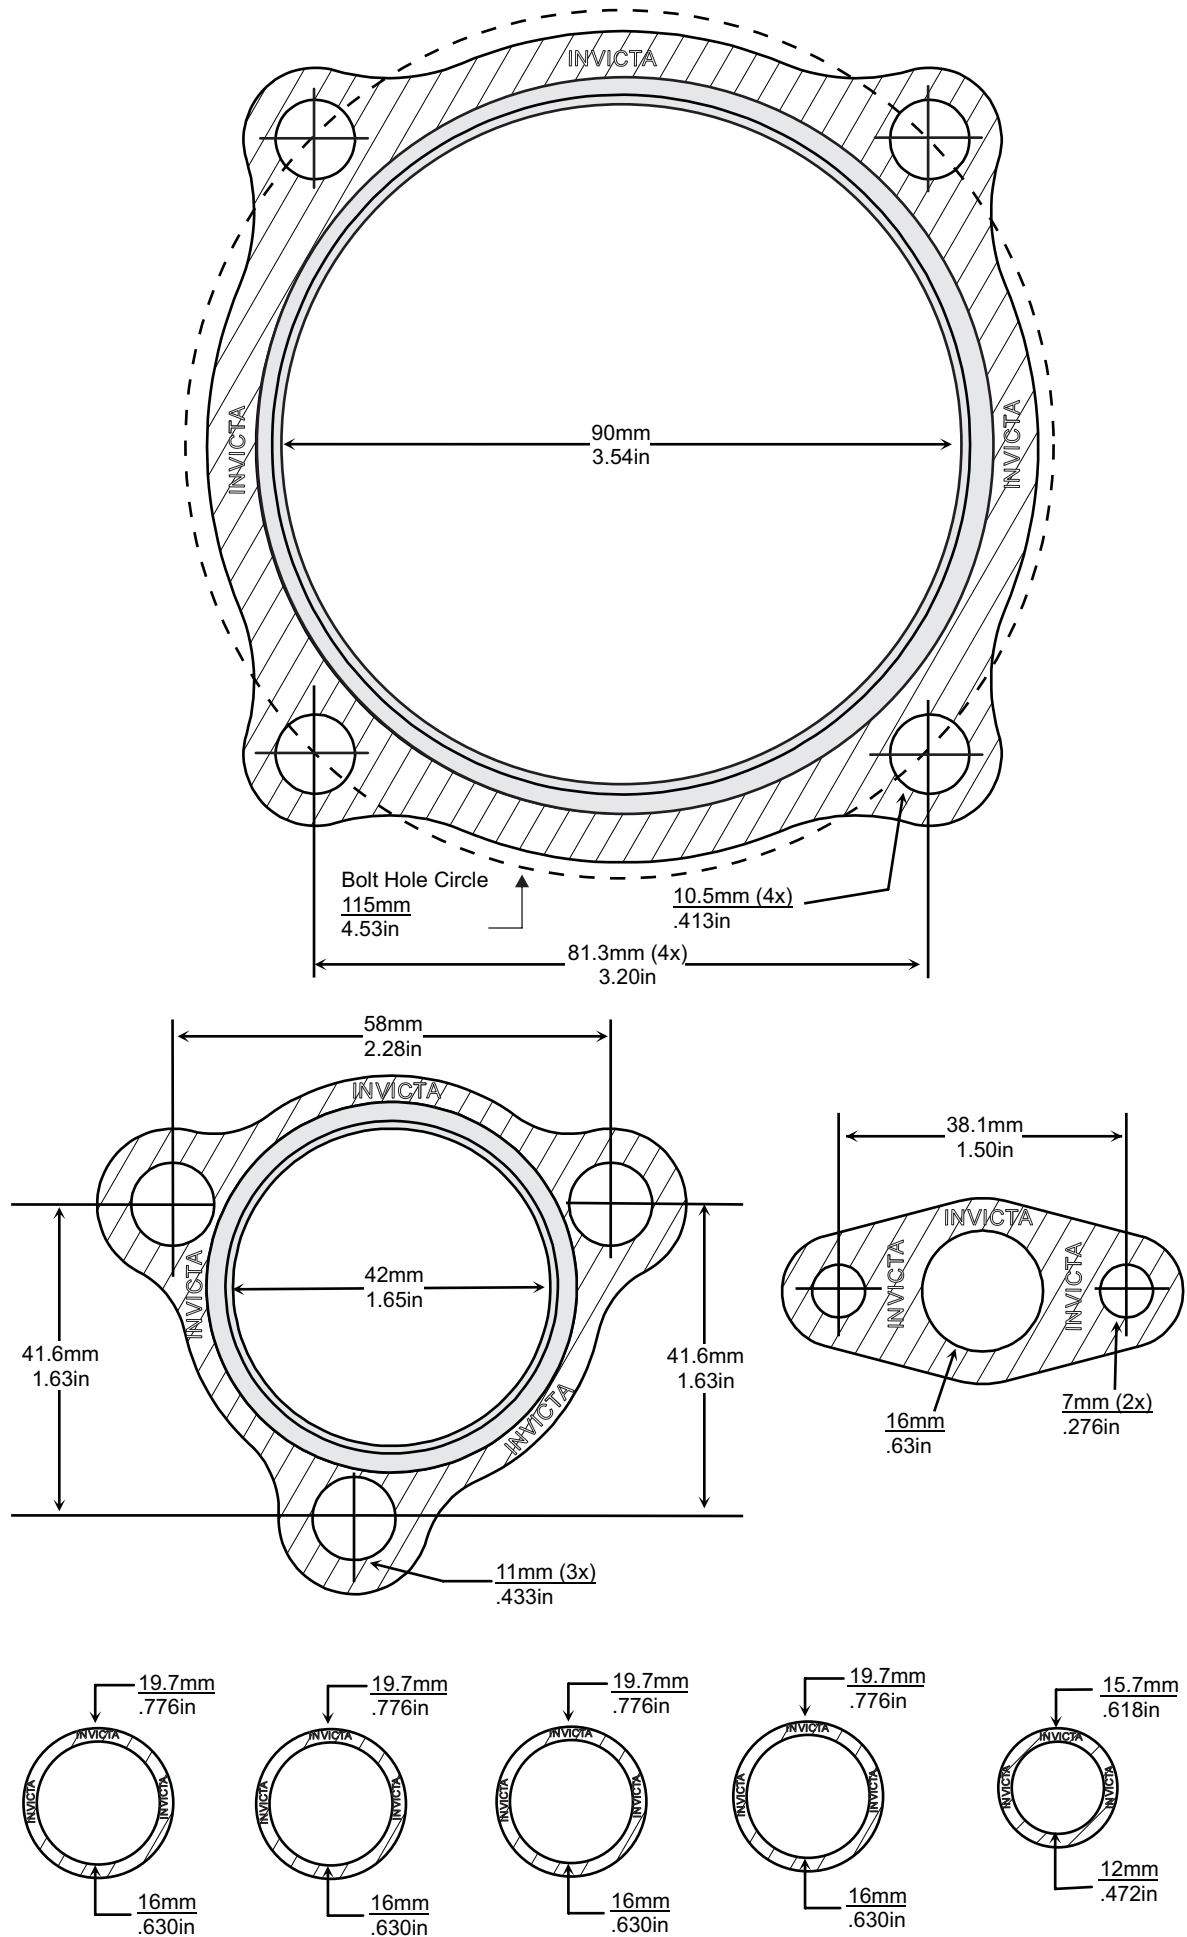


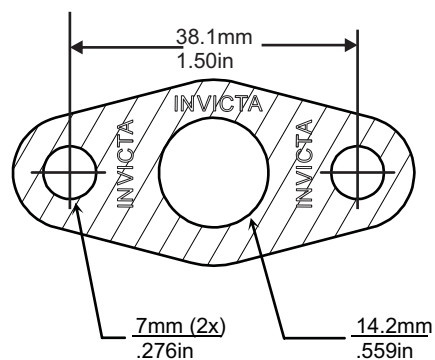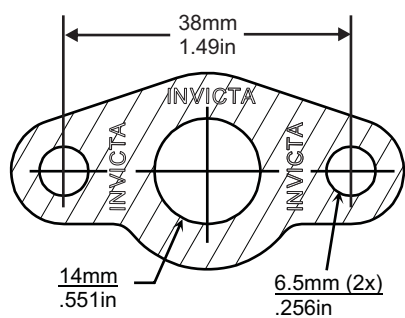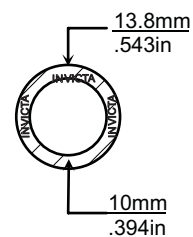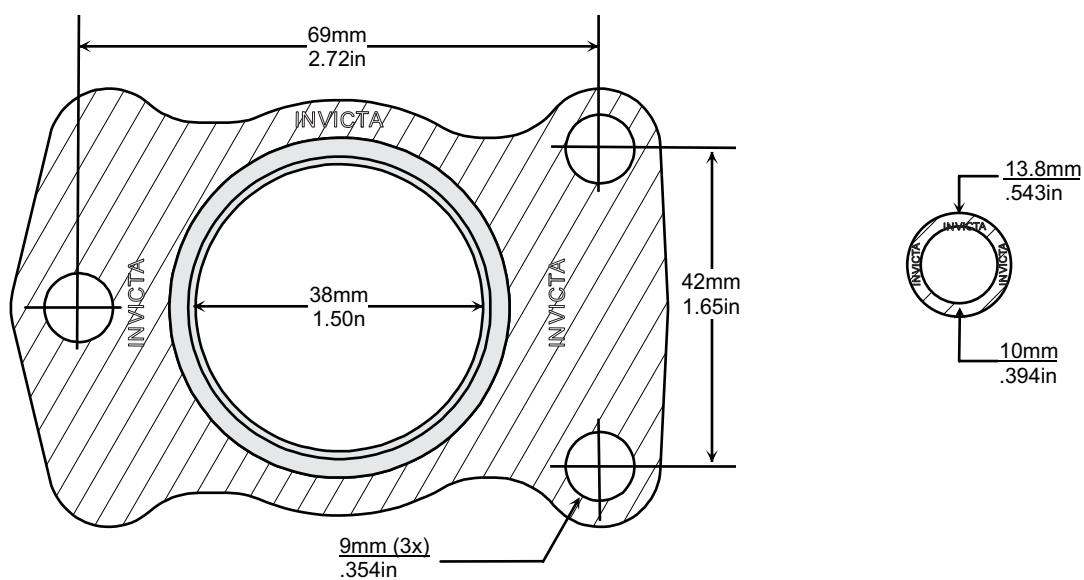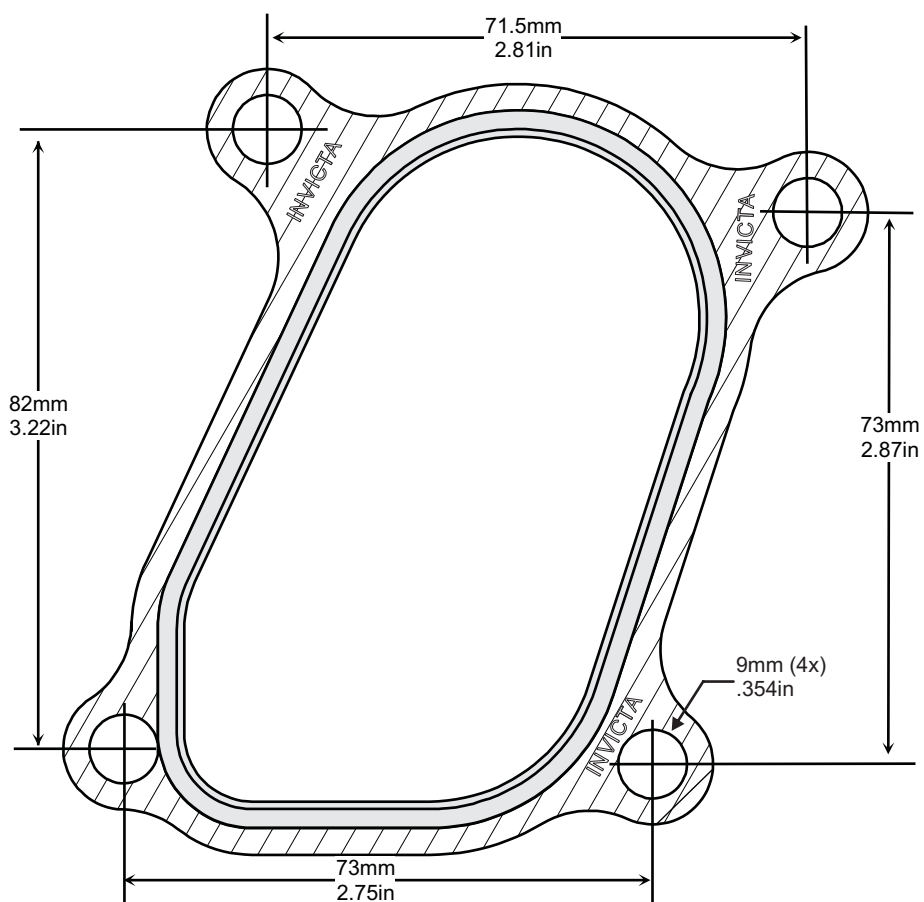


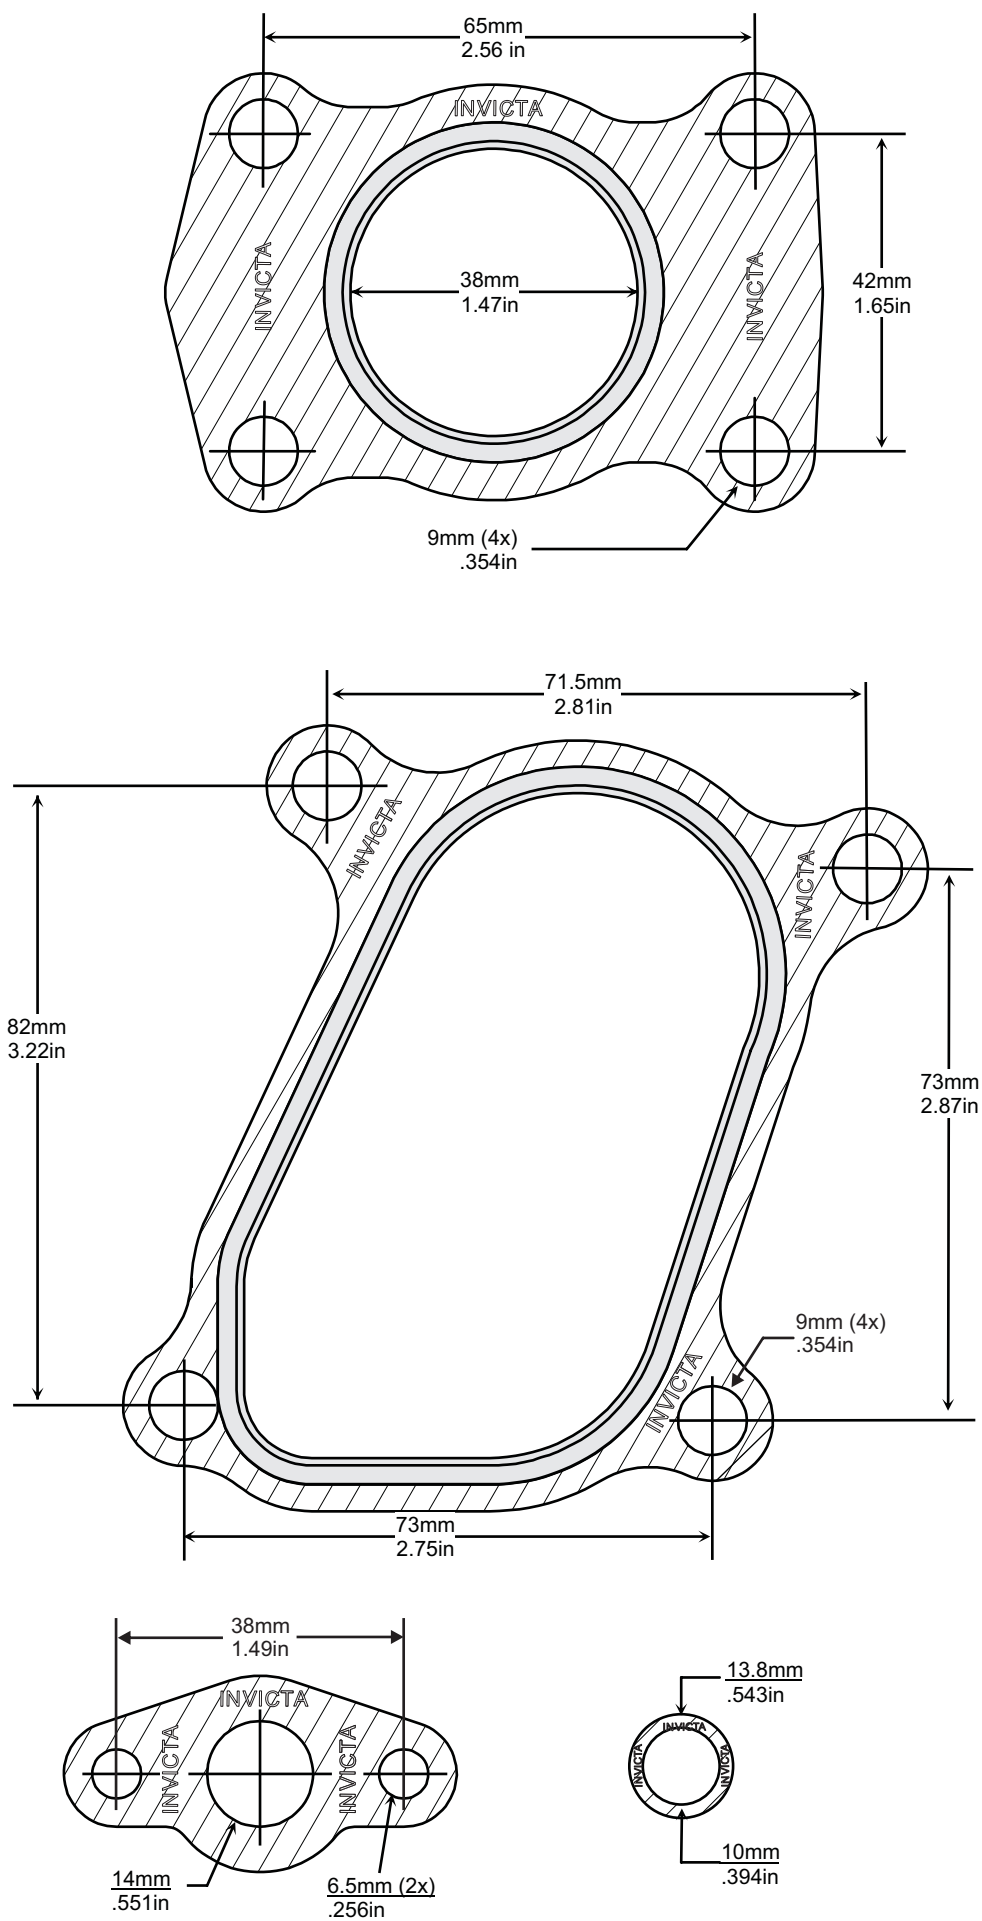


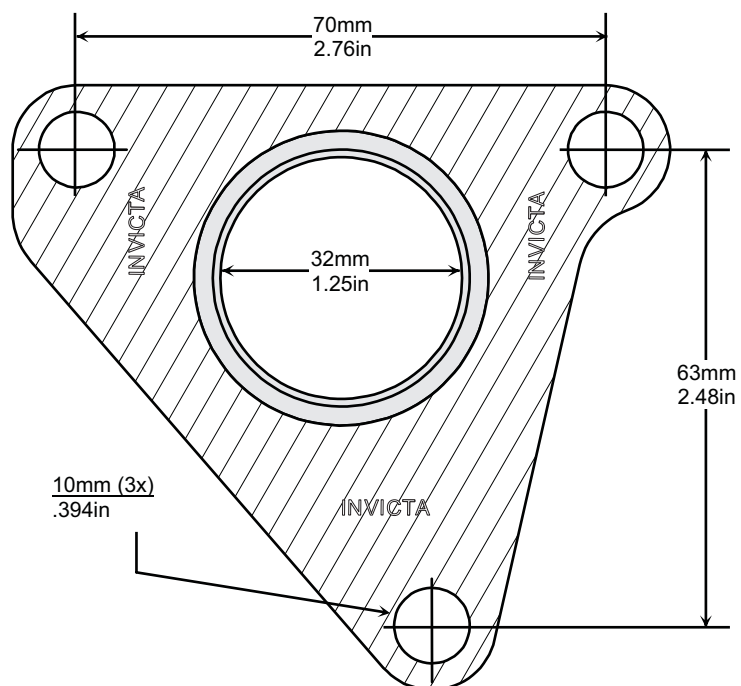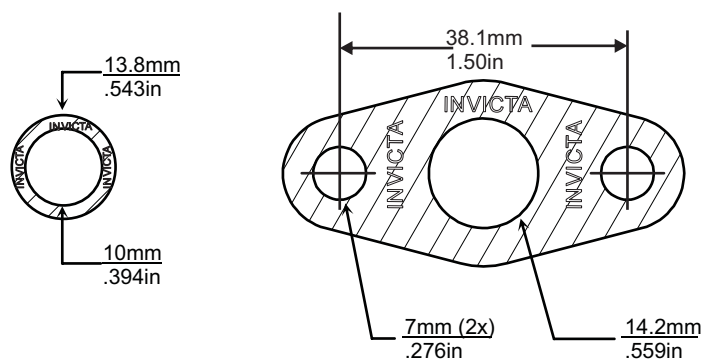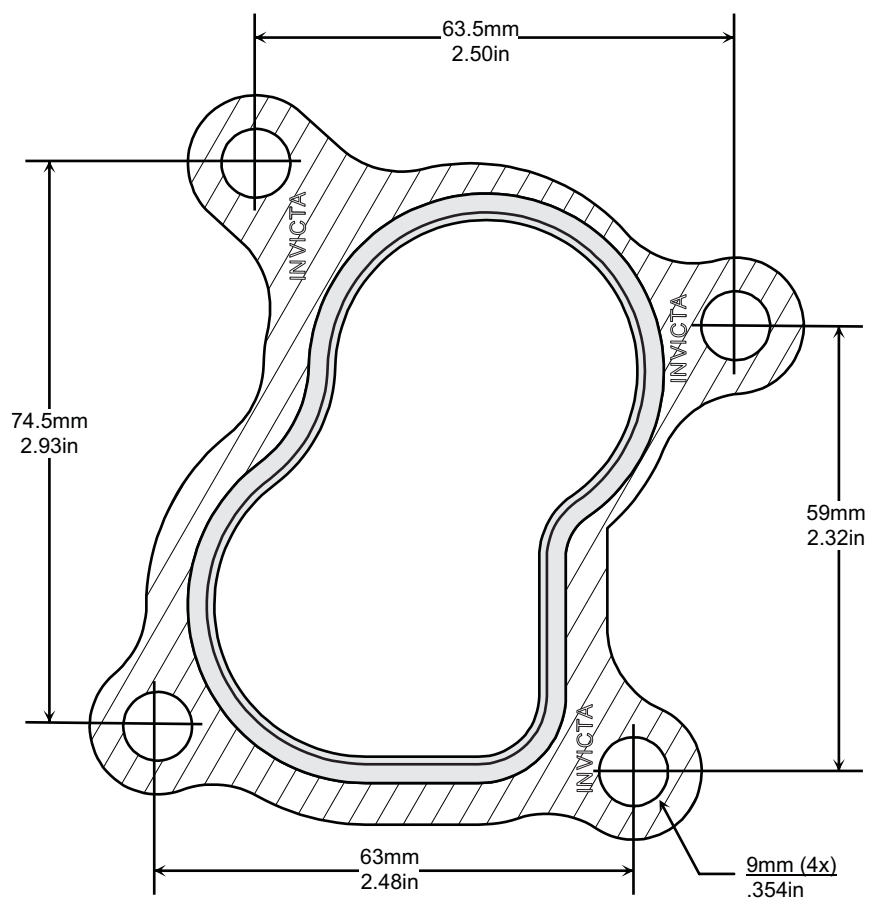






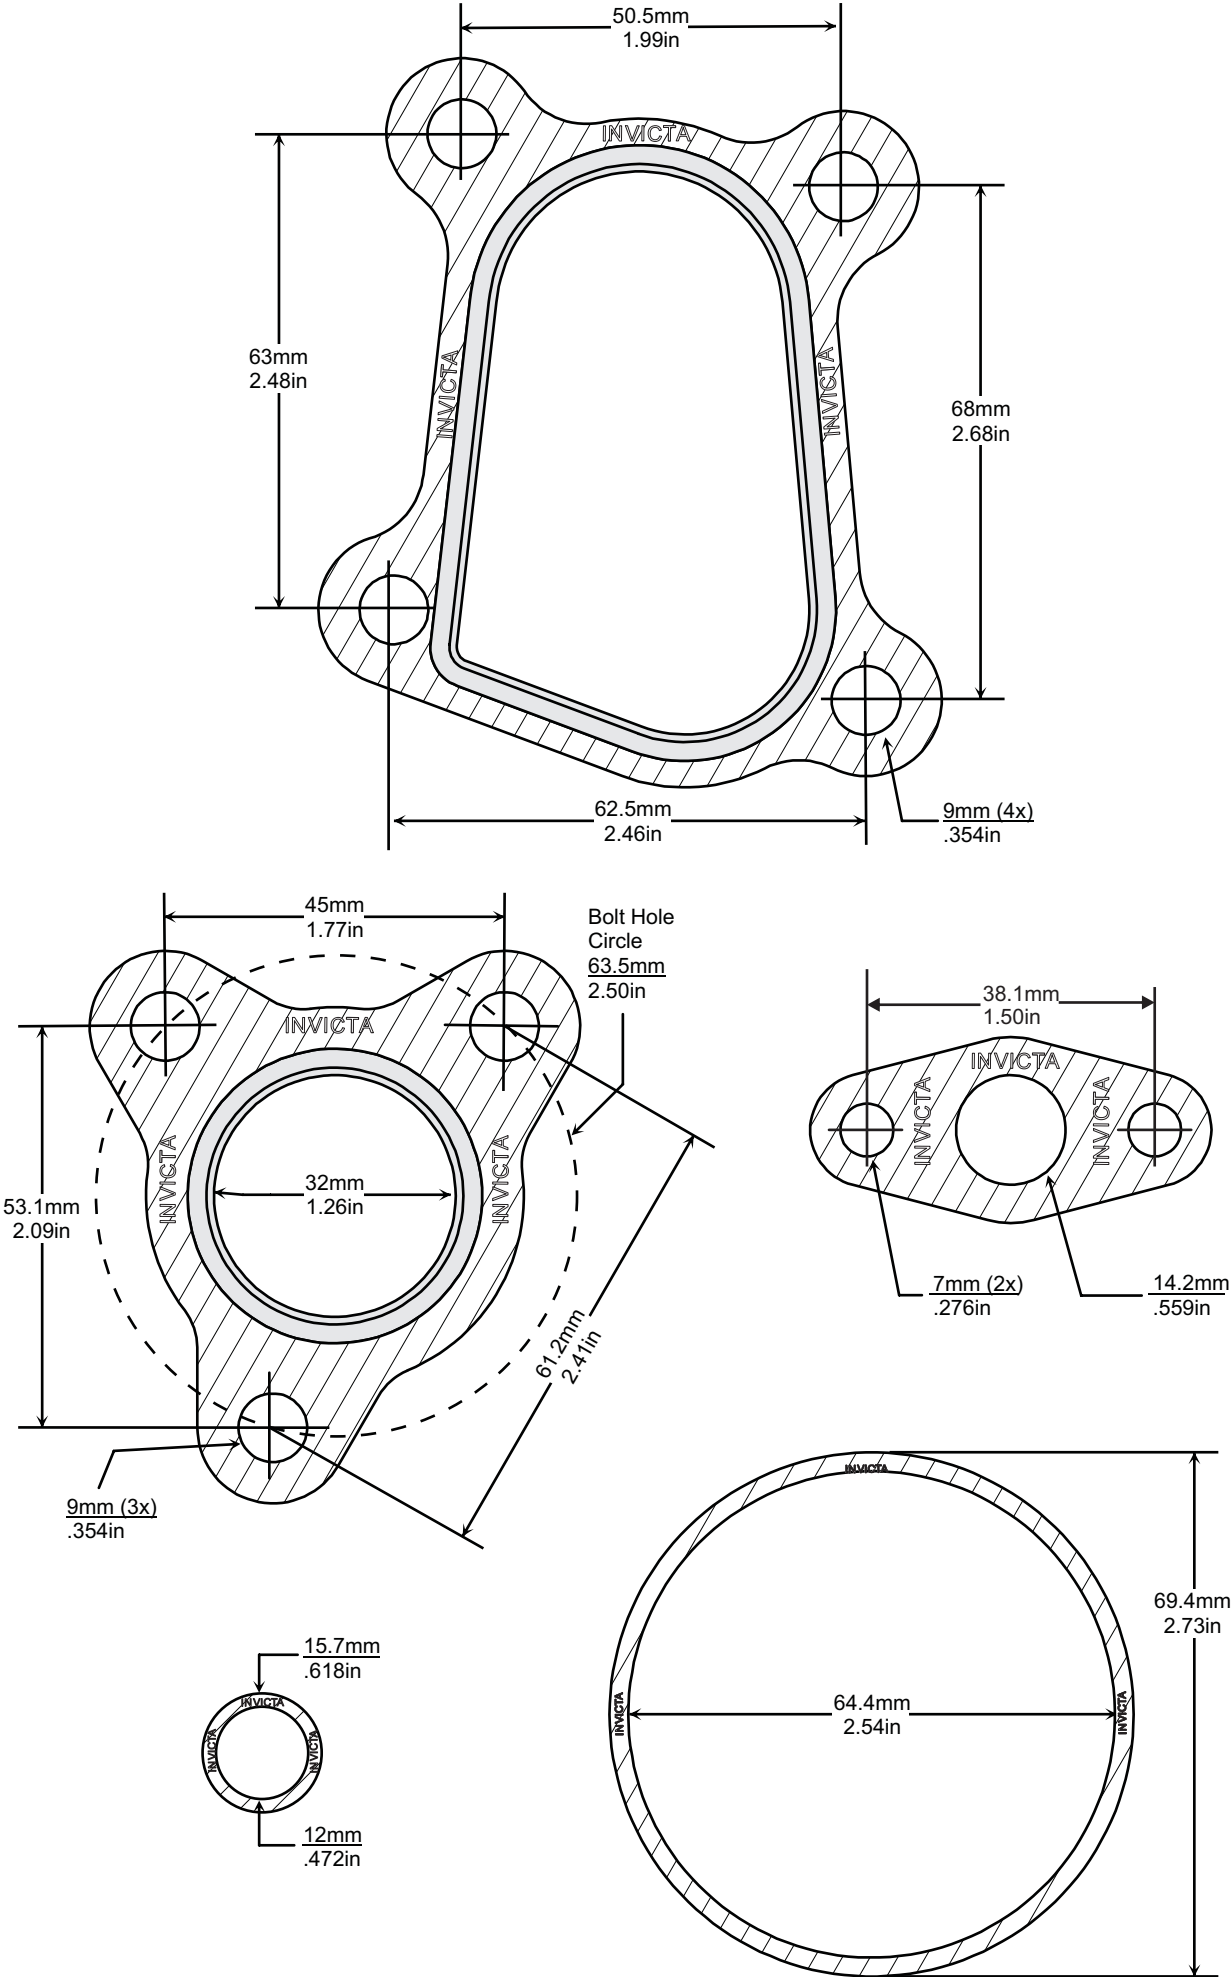


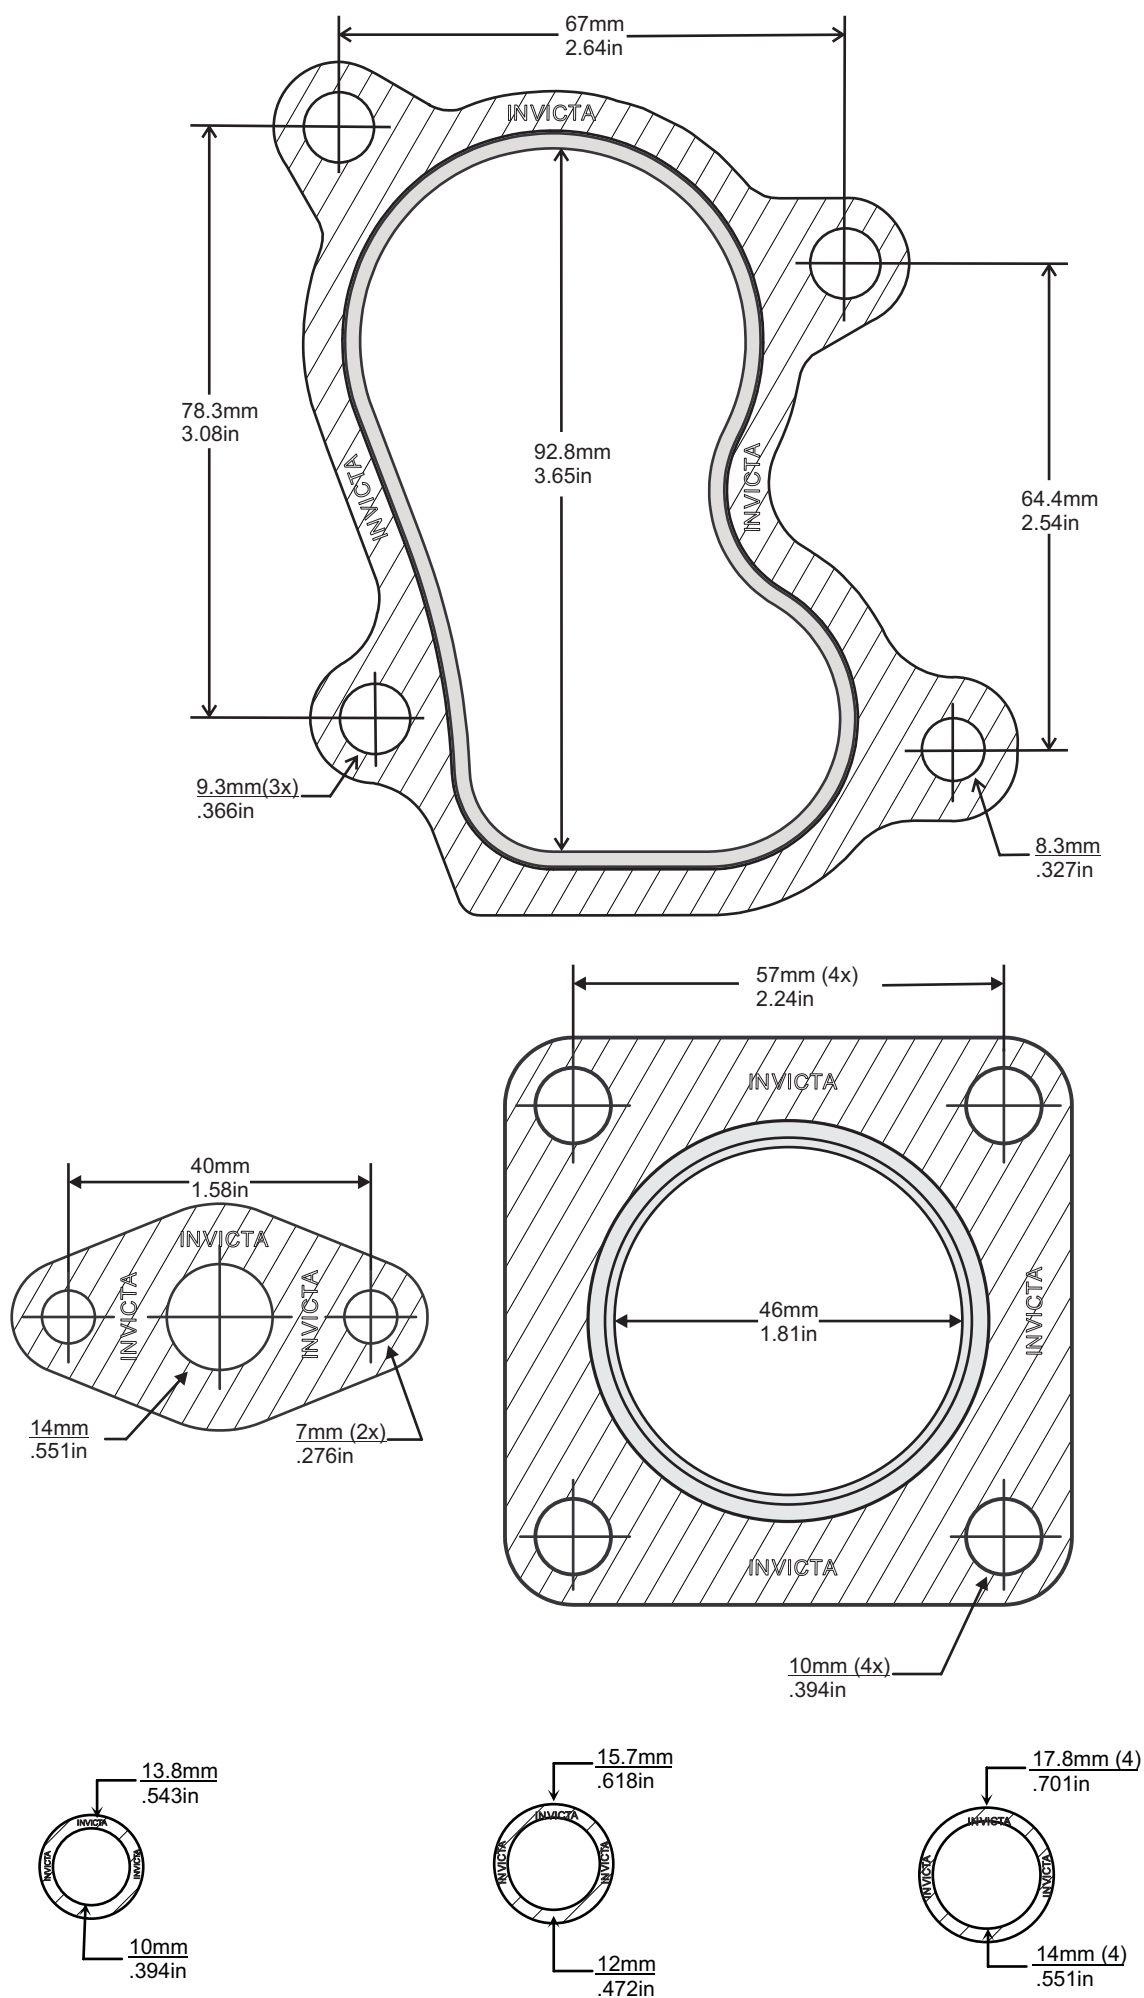




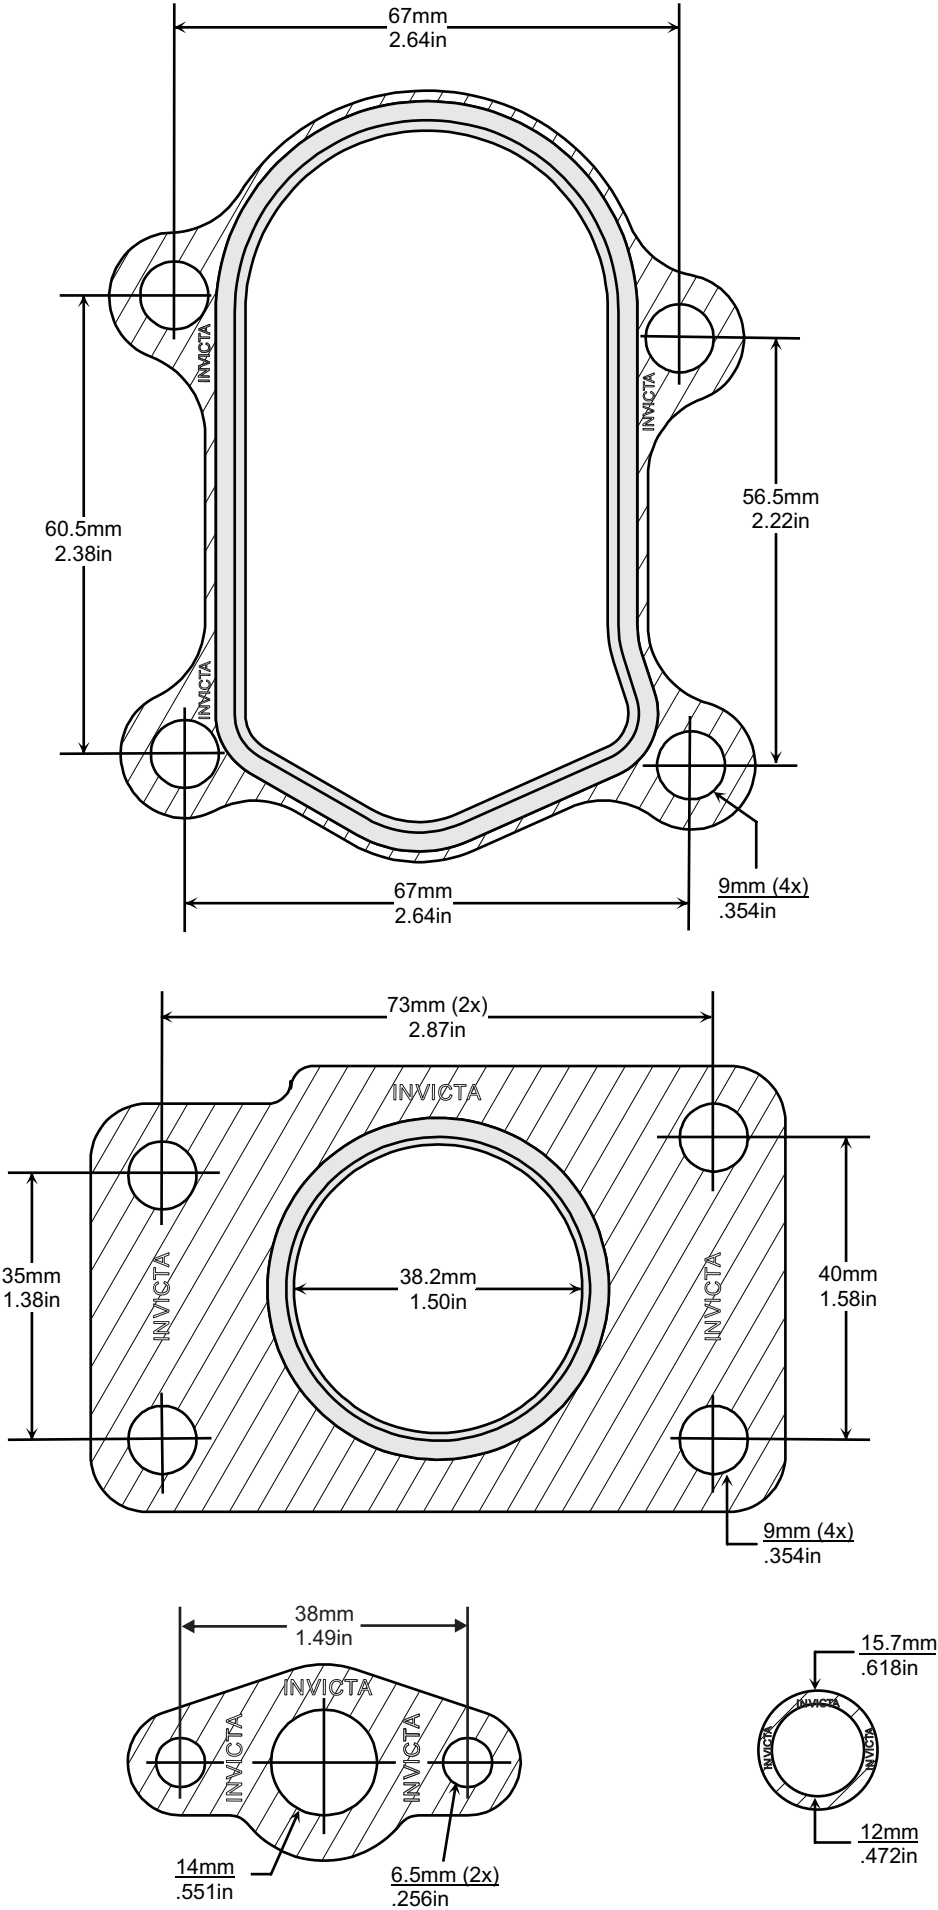


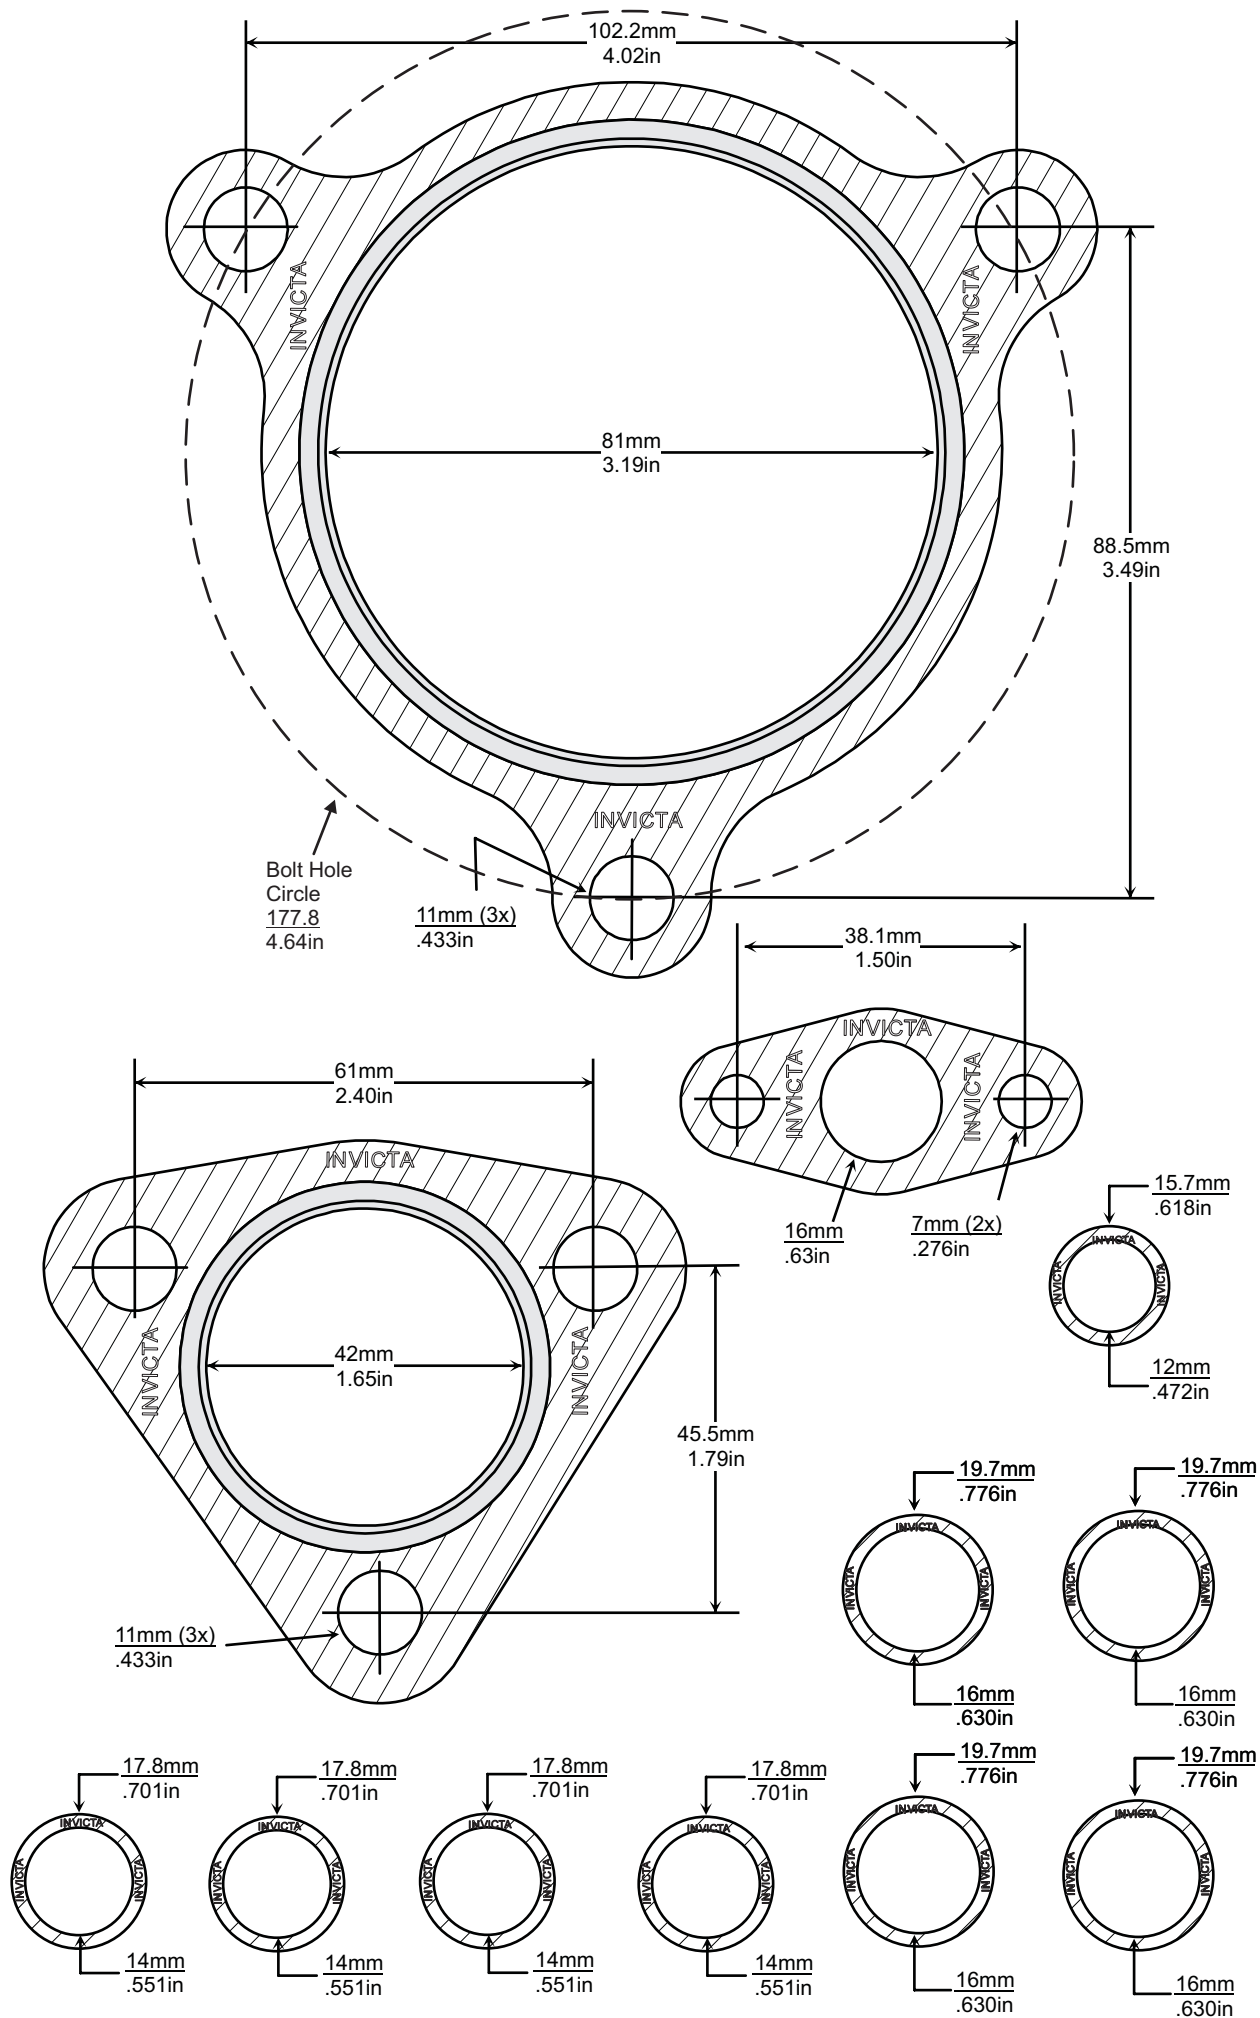


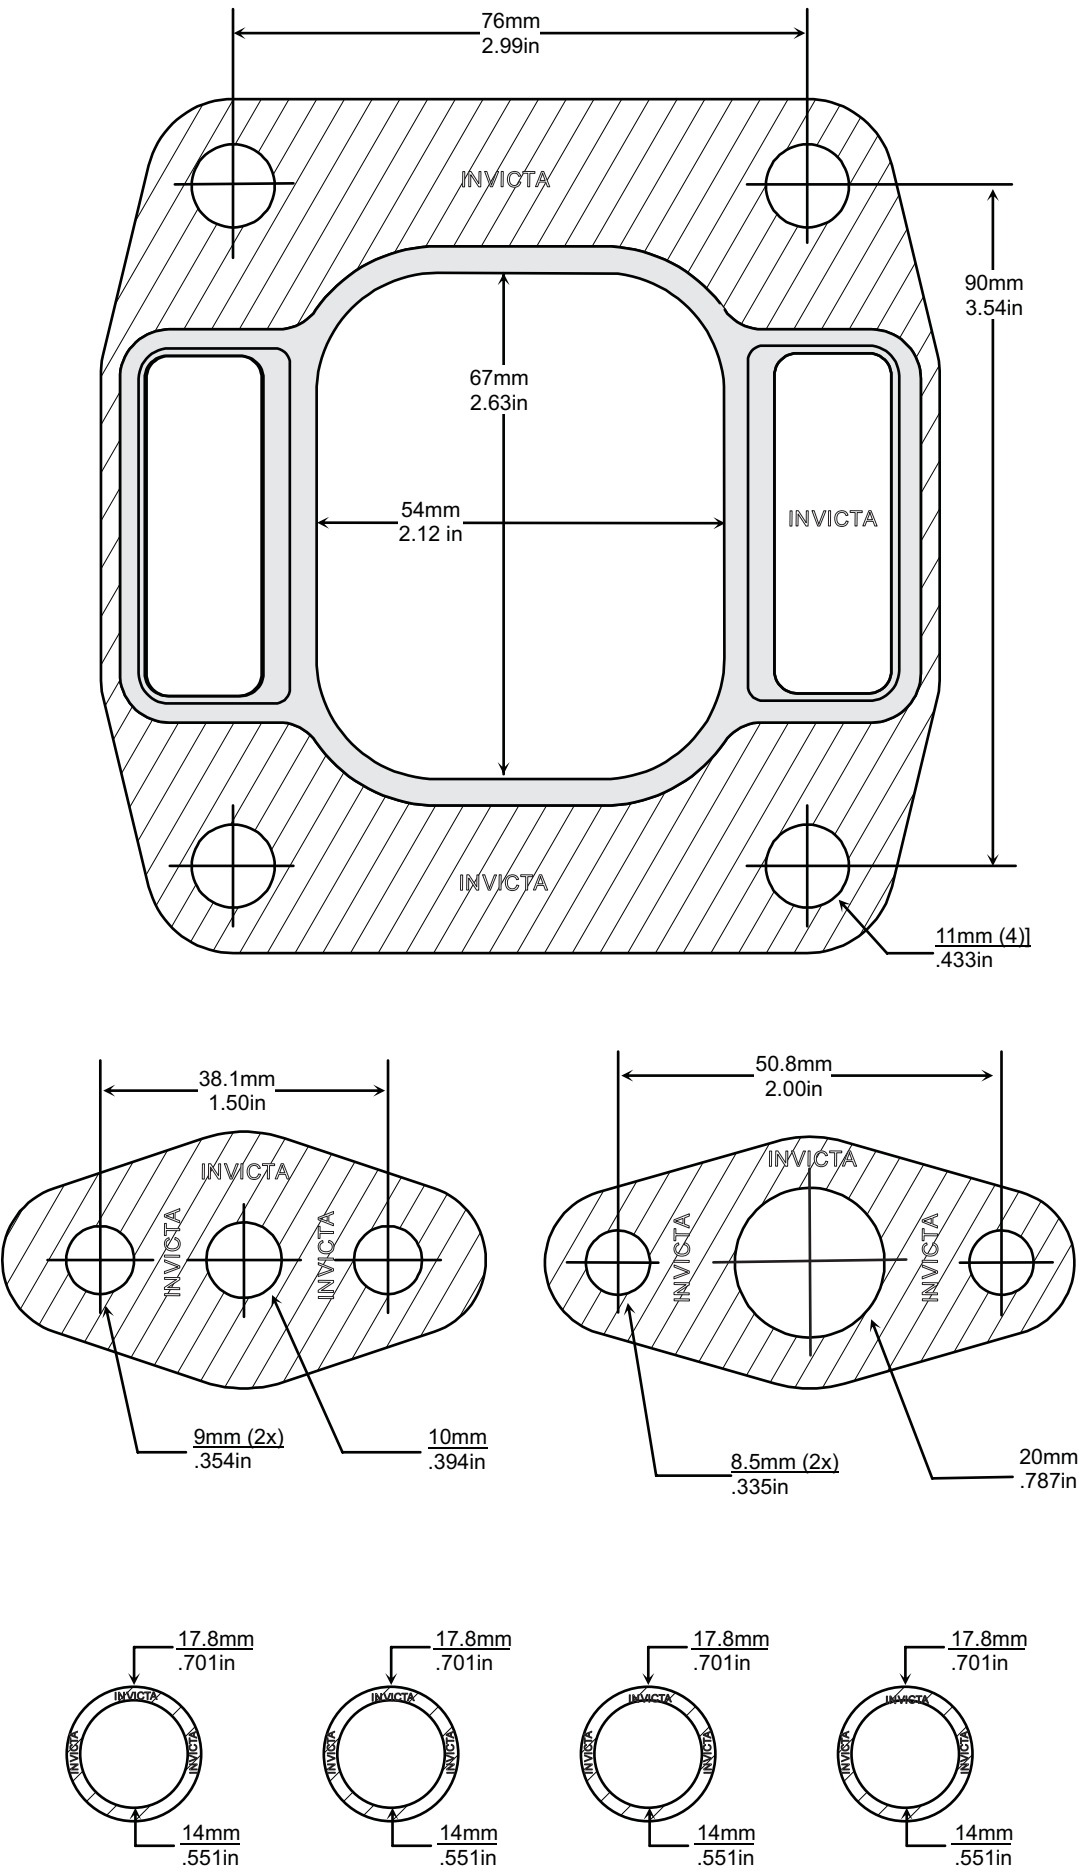

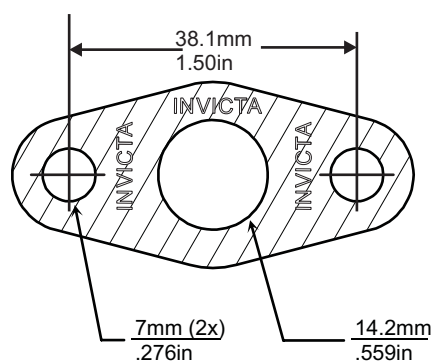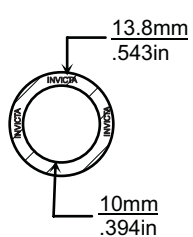
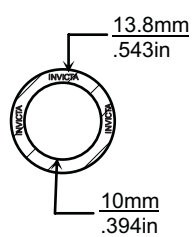
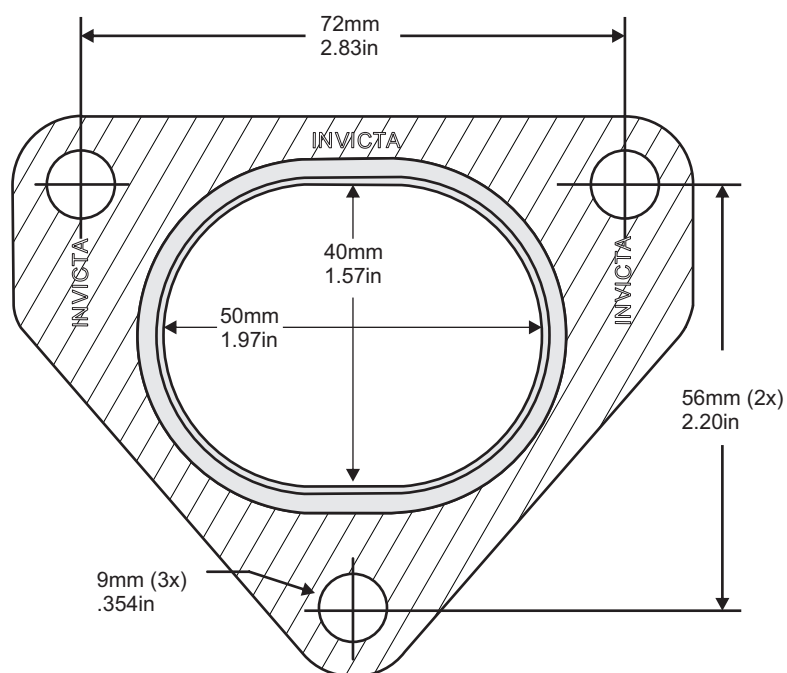
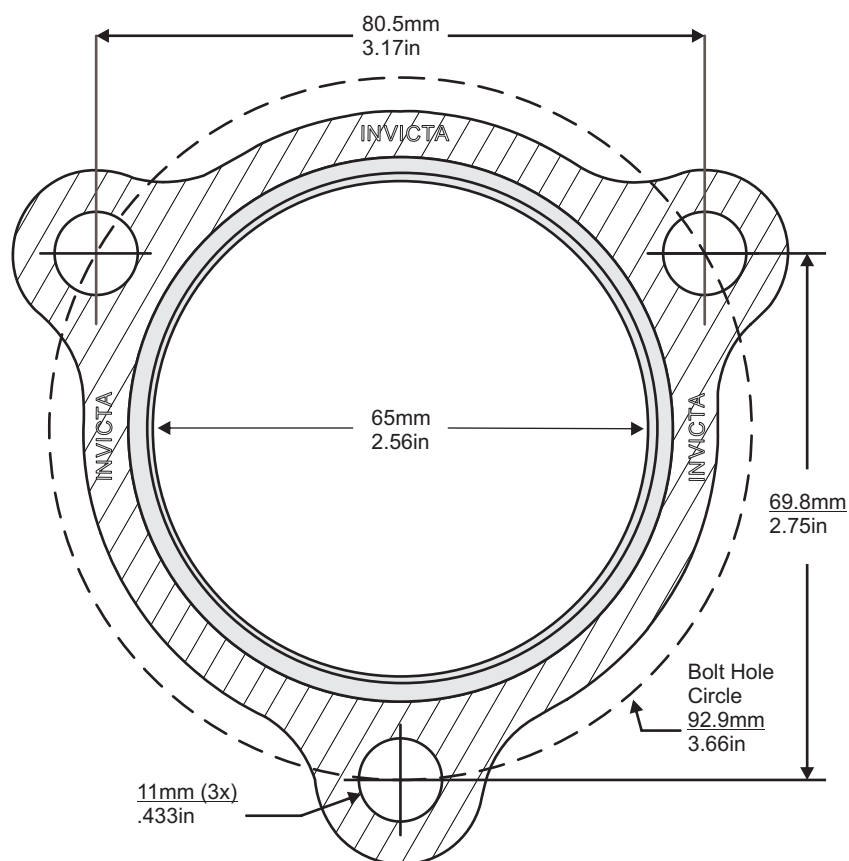


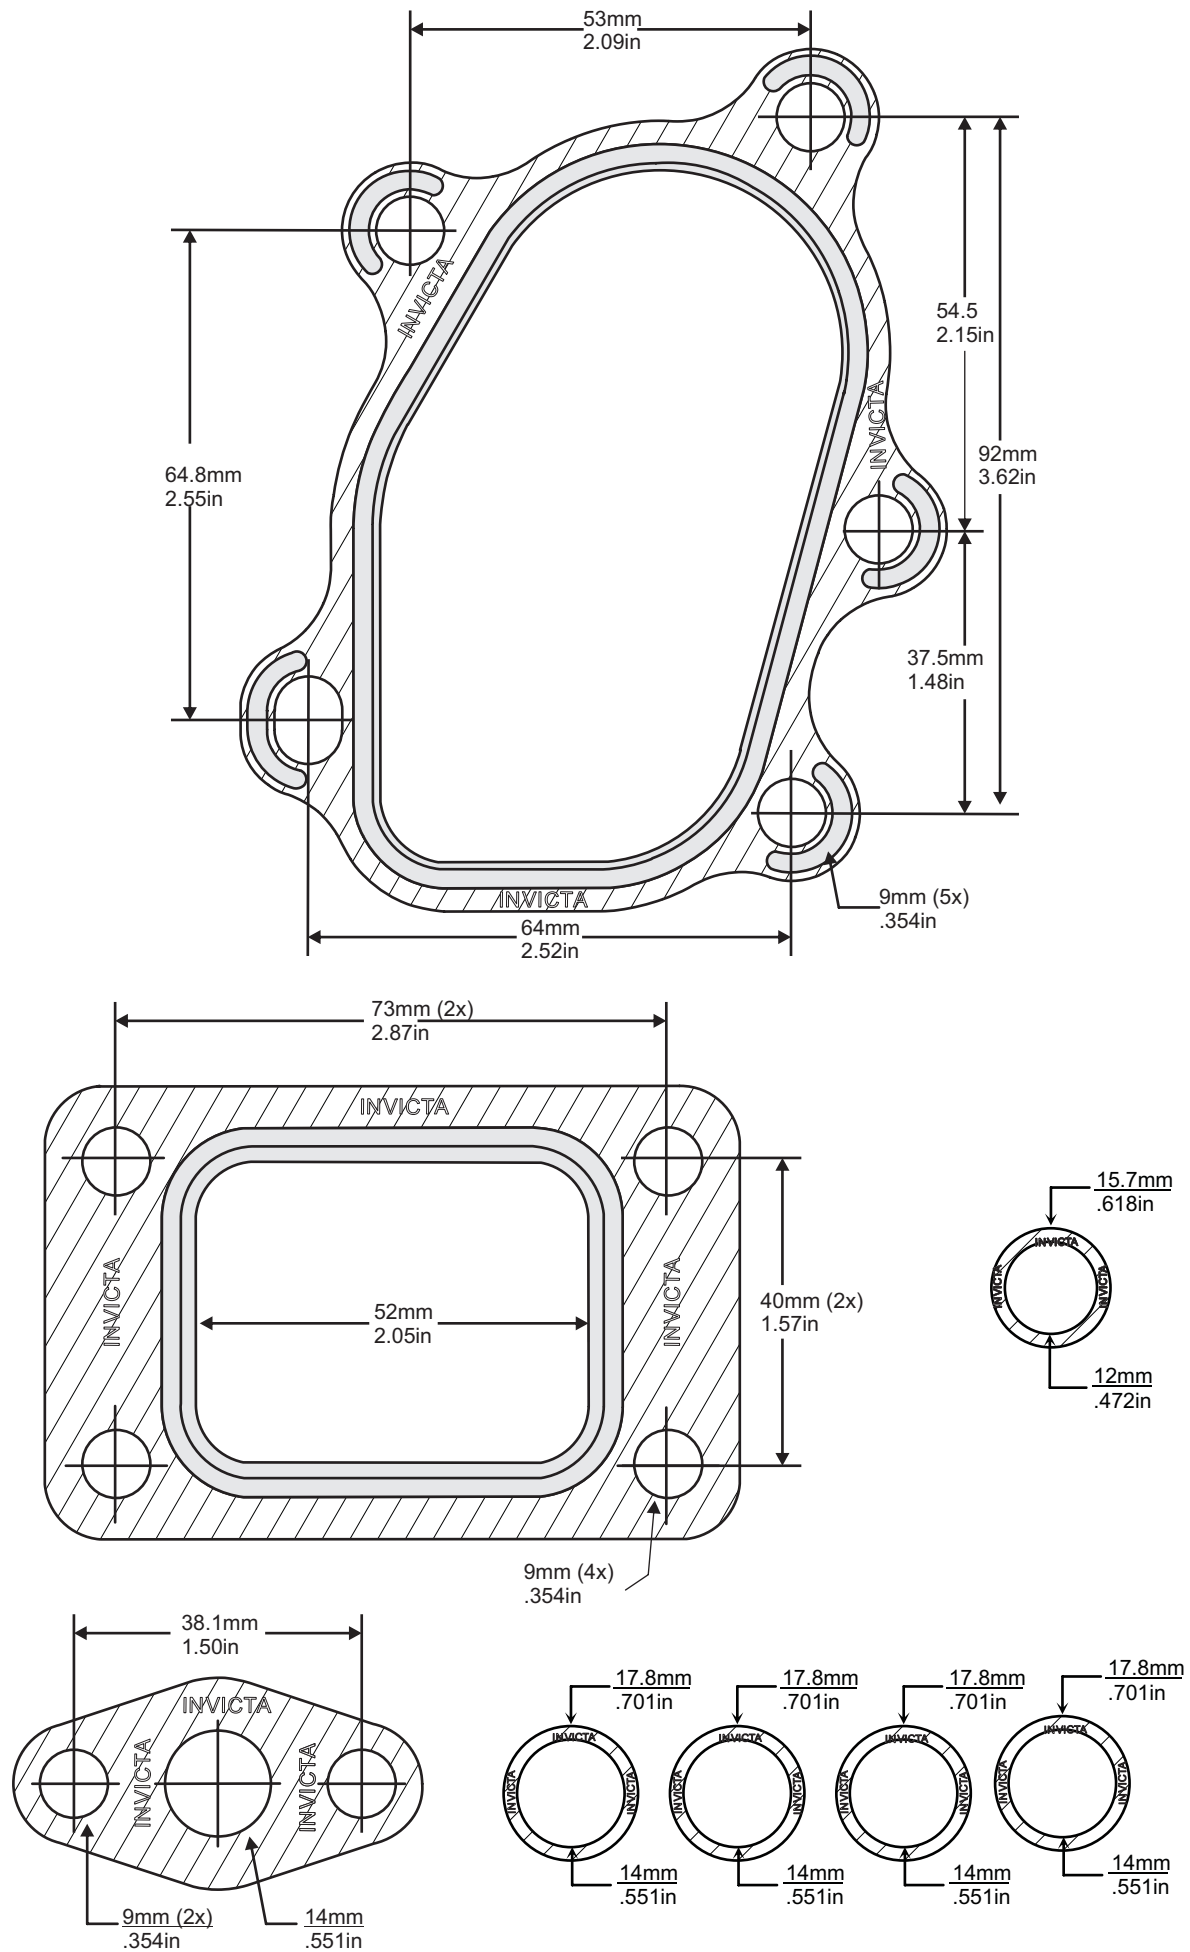



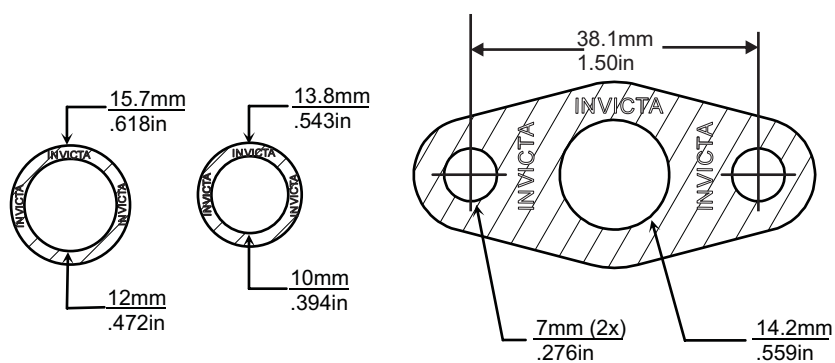
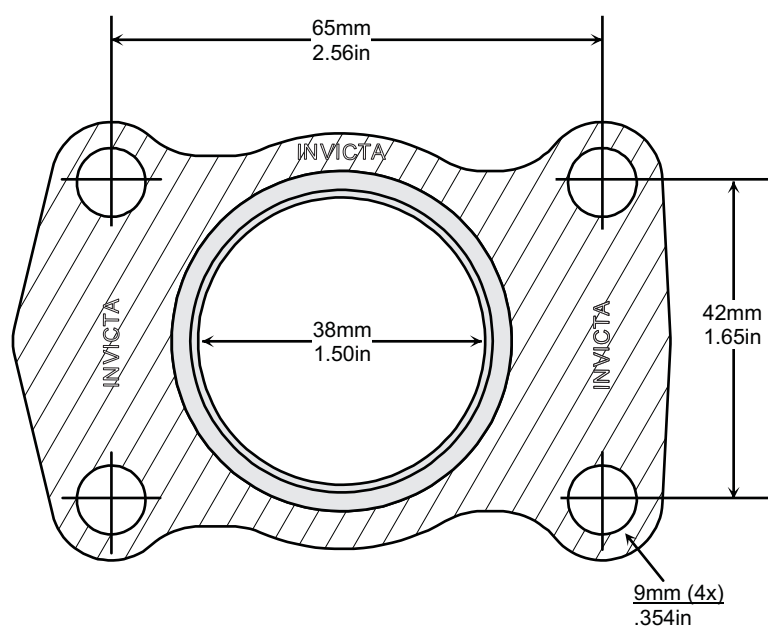
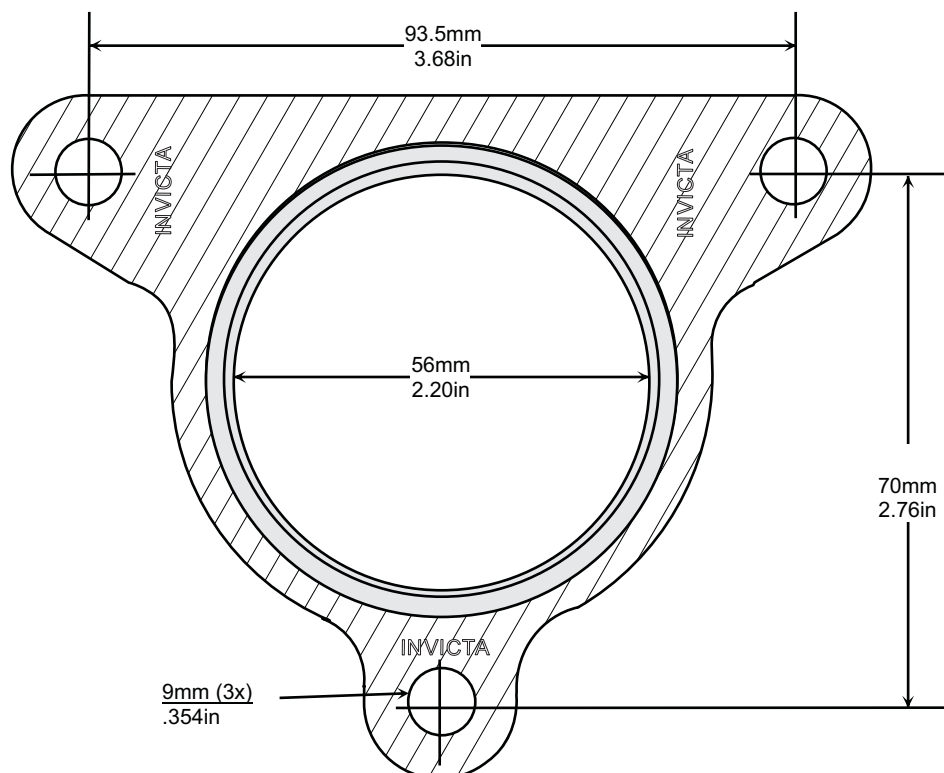





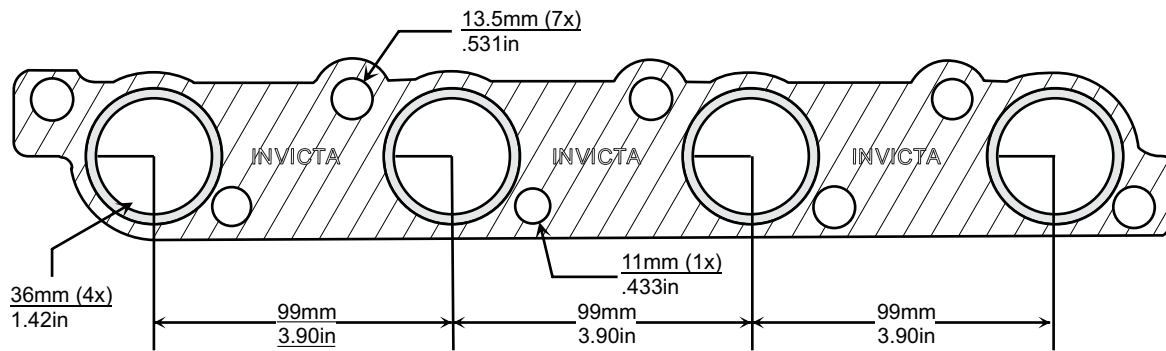



Single Layer Embossed Steel

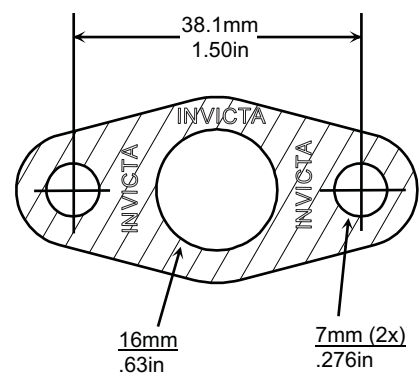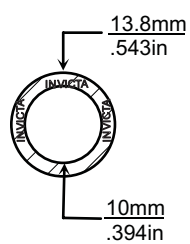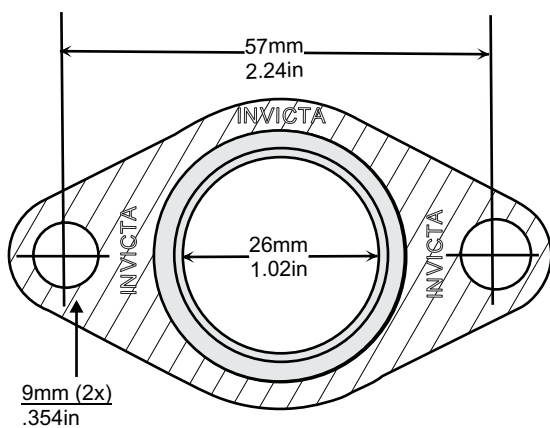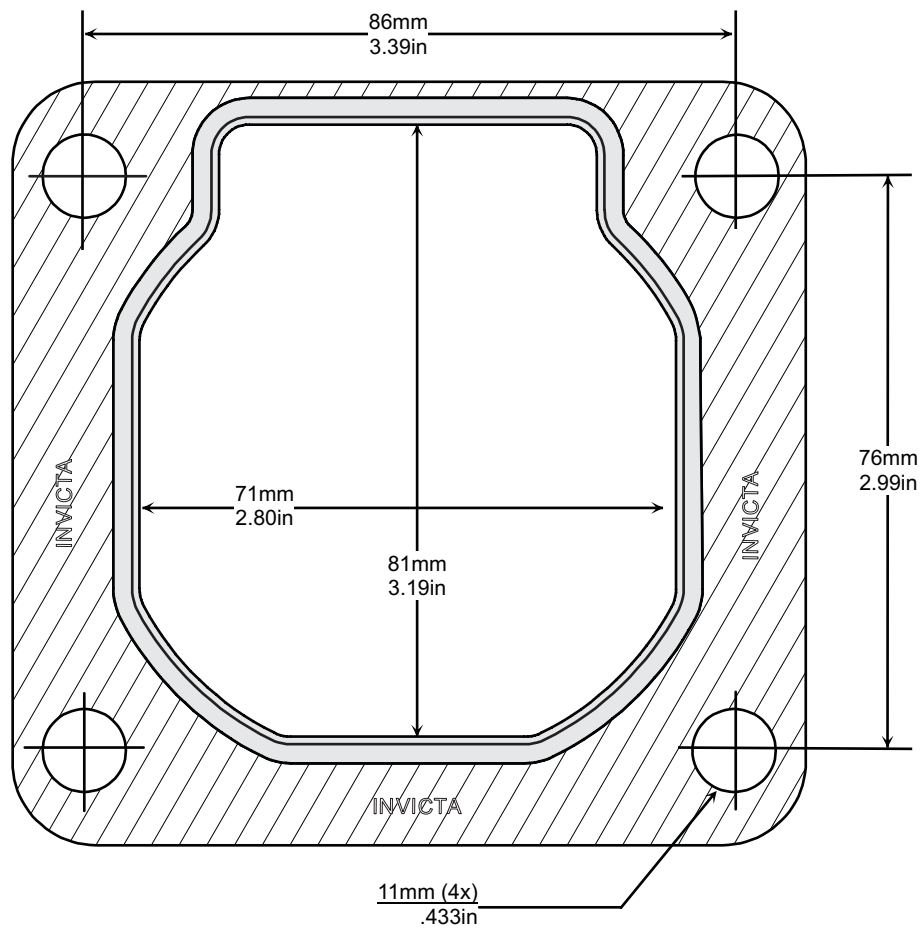NOT TO SCALE





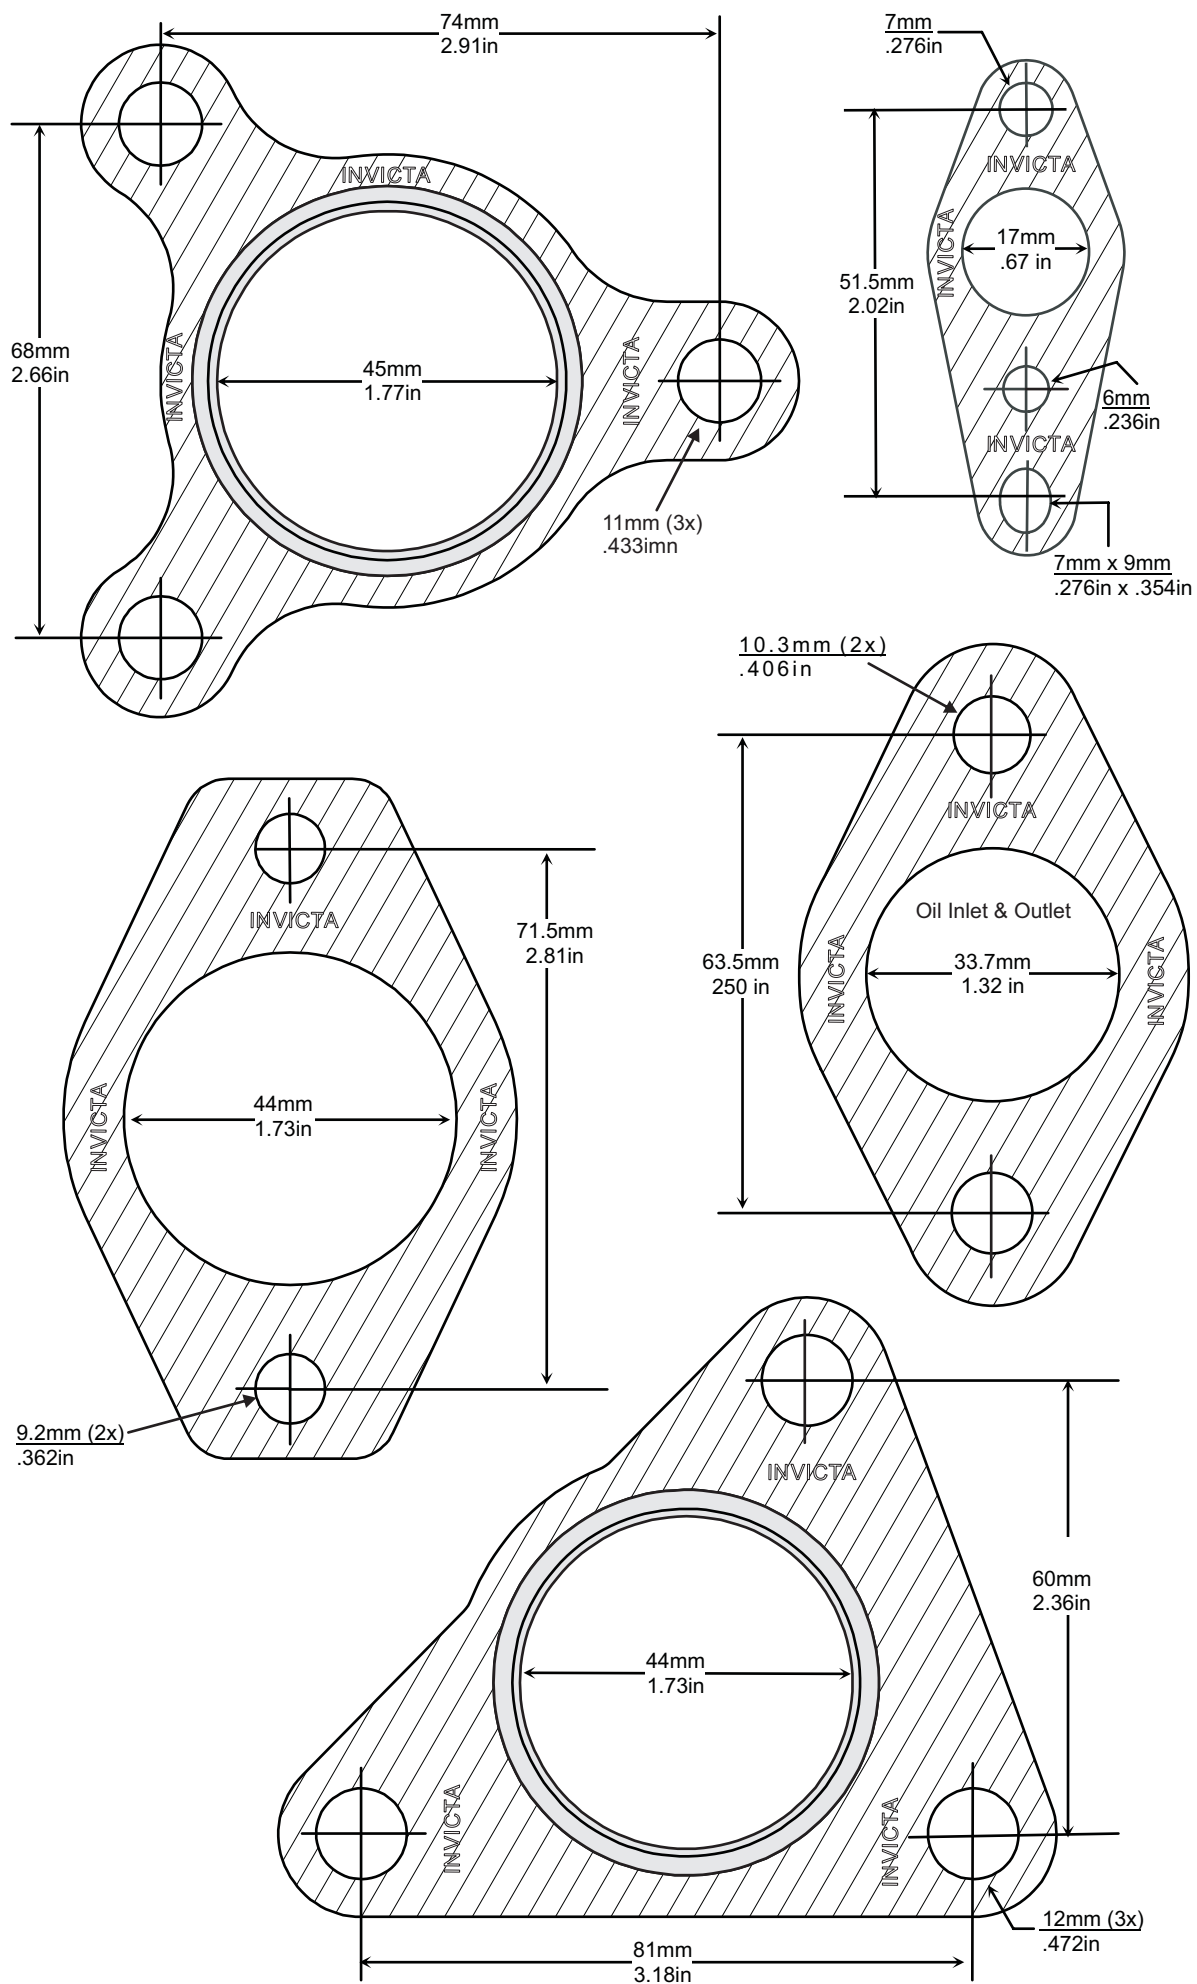


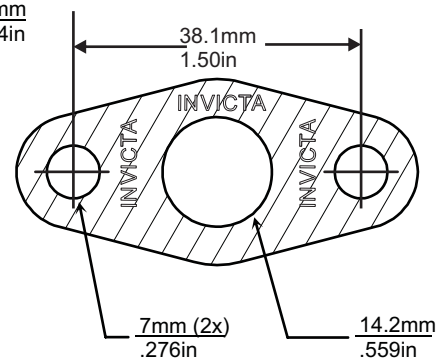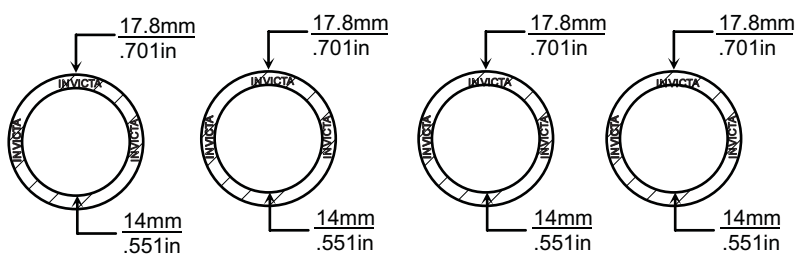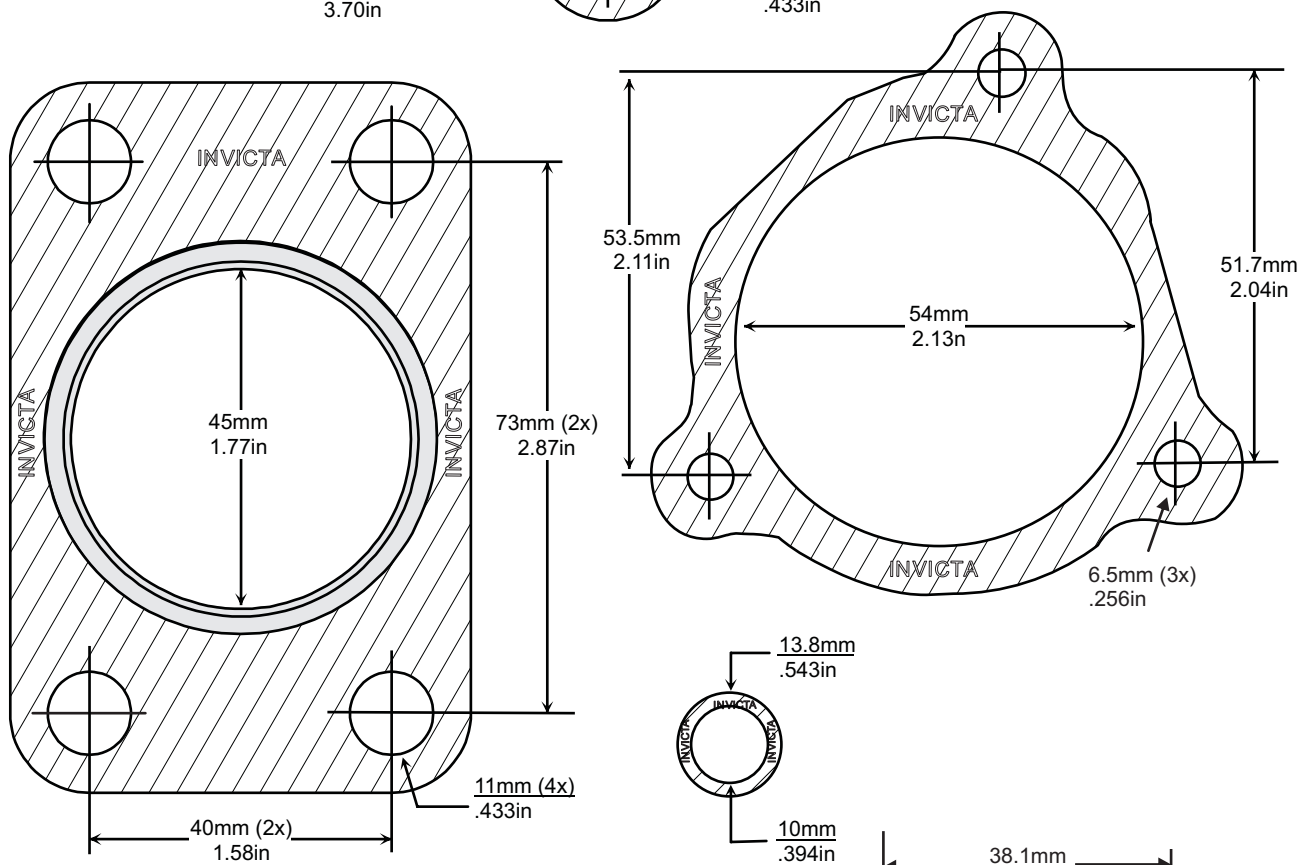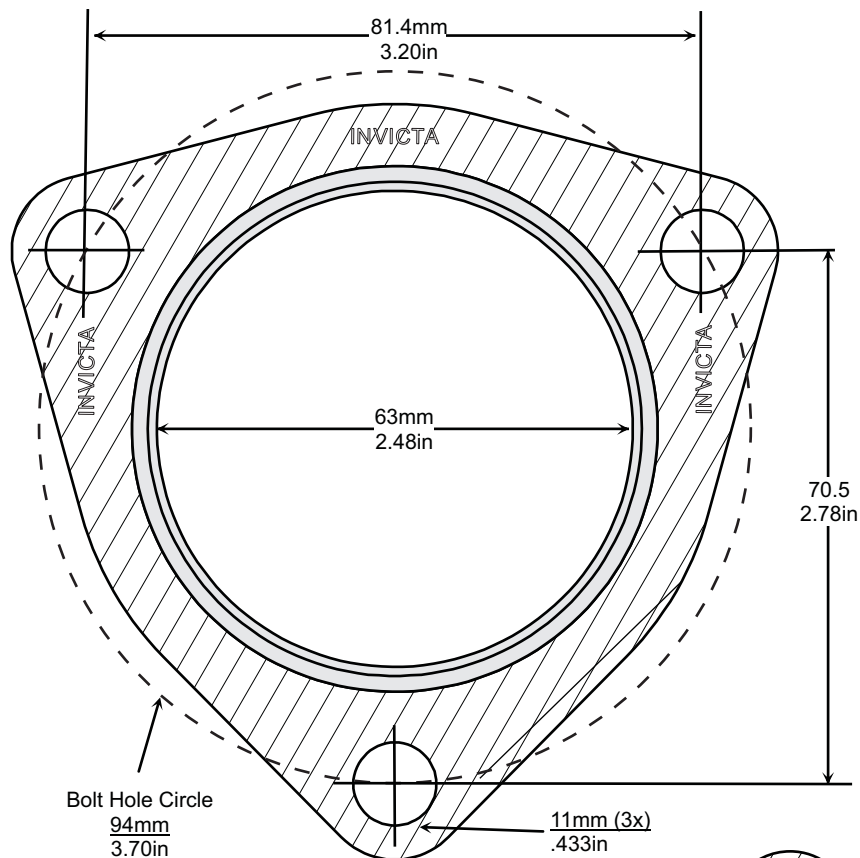


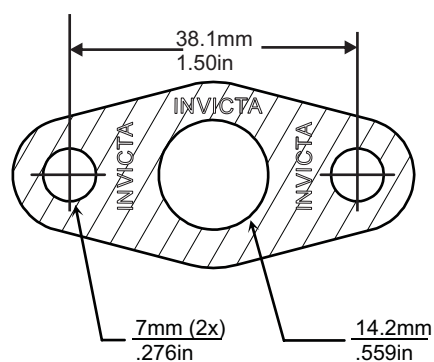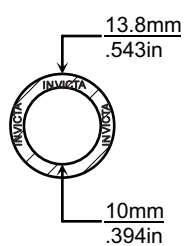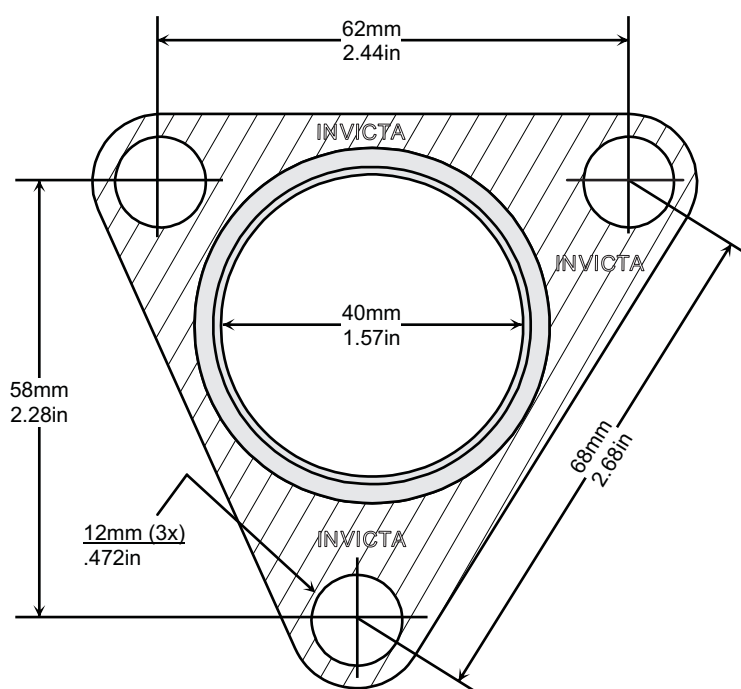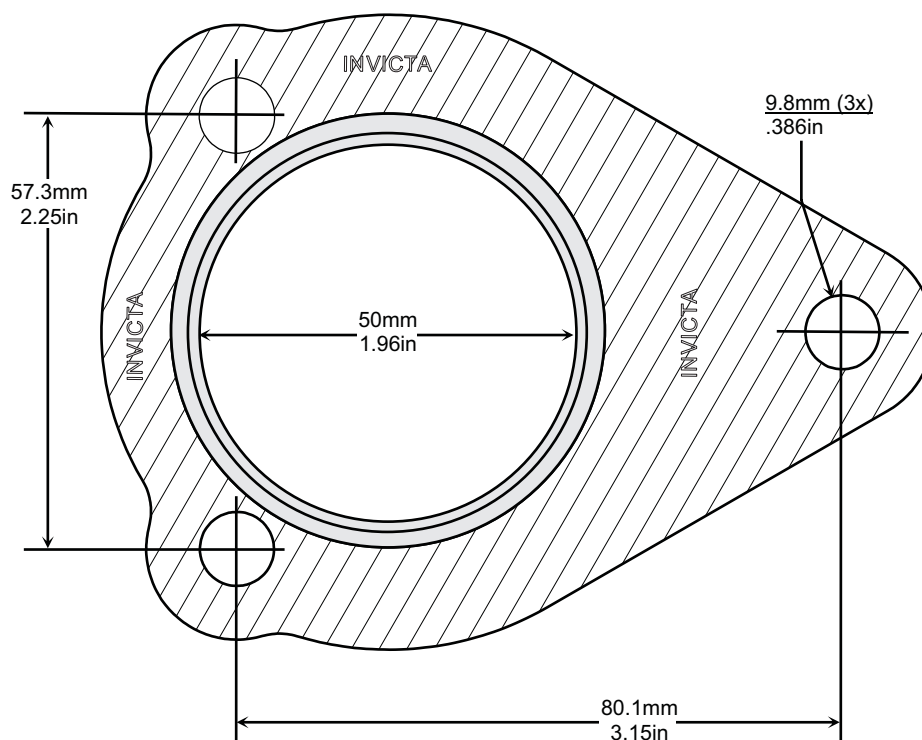


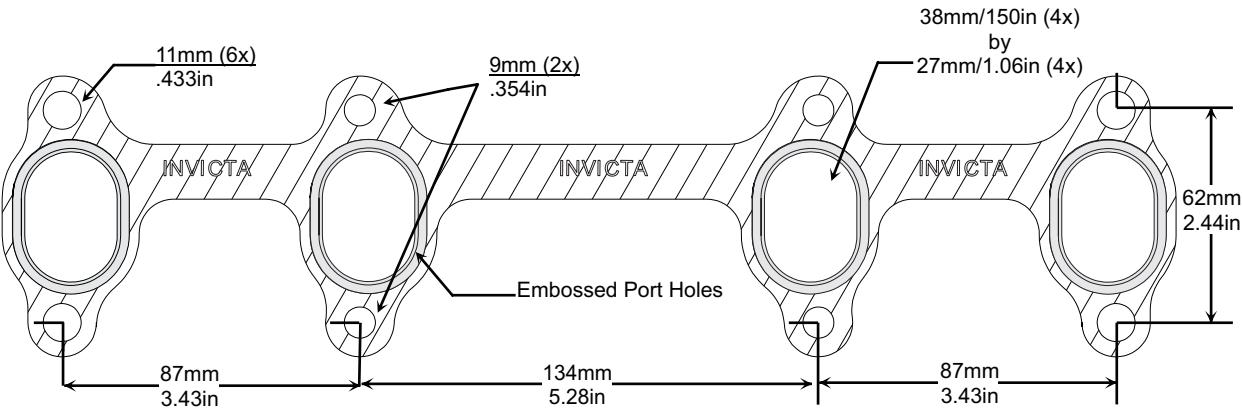





Single Layer Embossed Steel
NOT TO SCALE

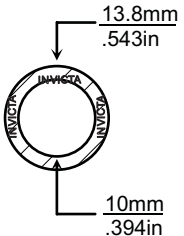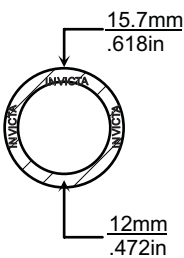
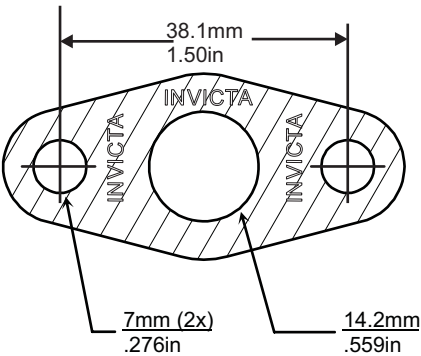
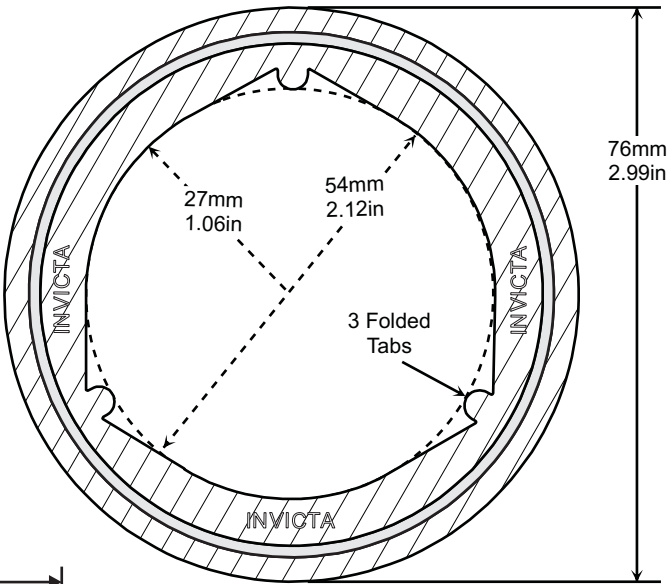
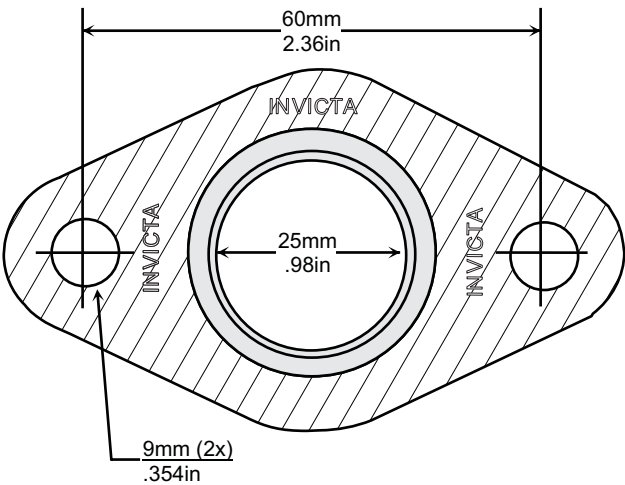




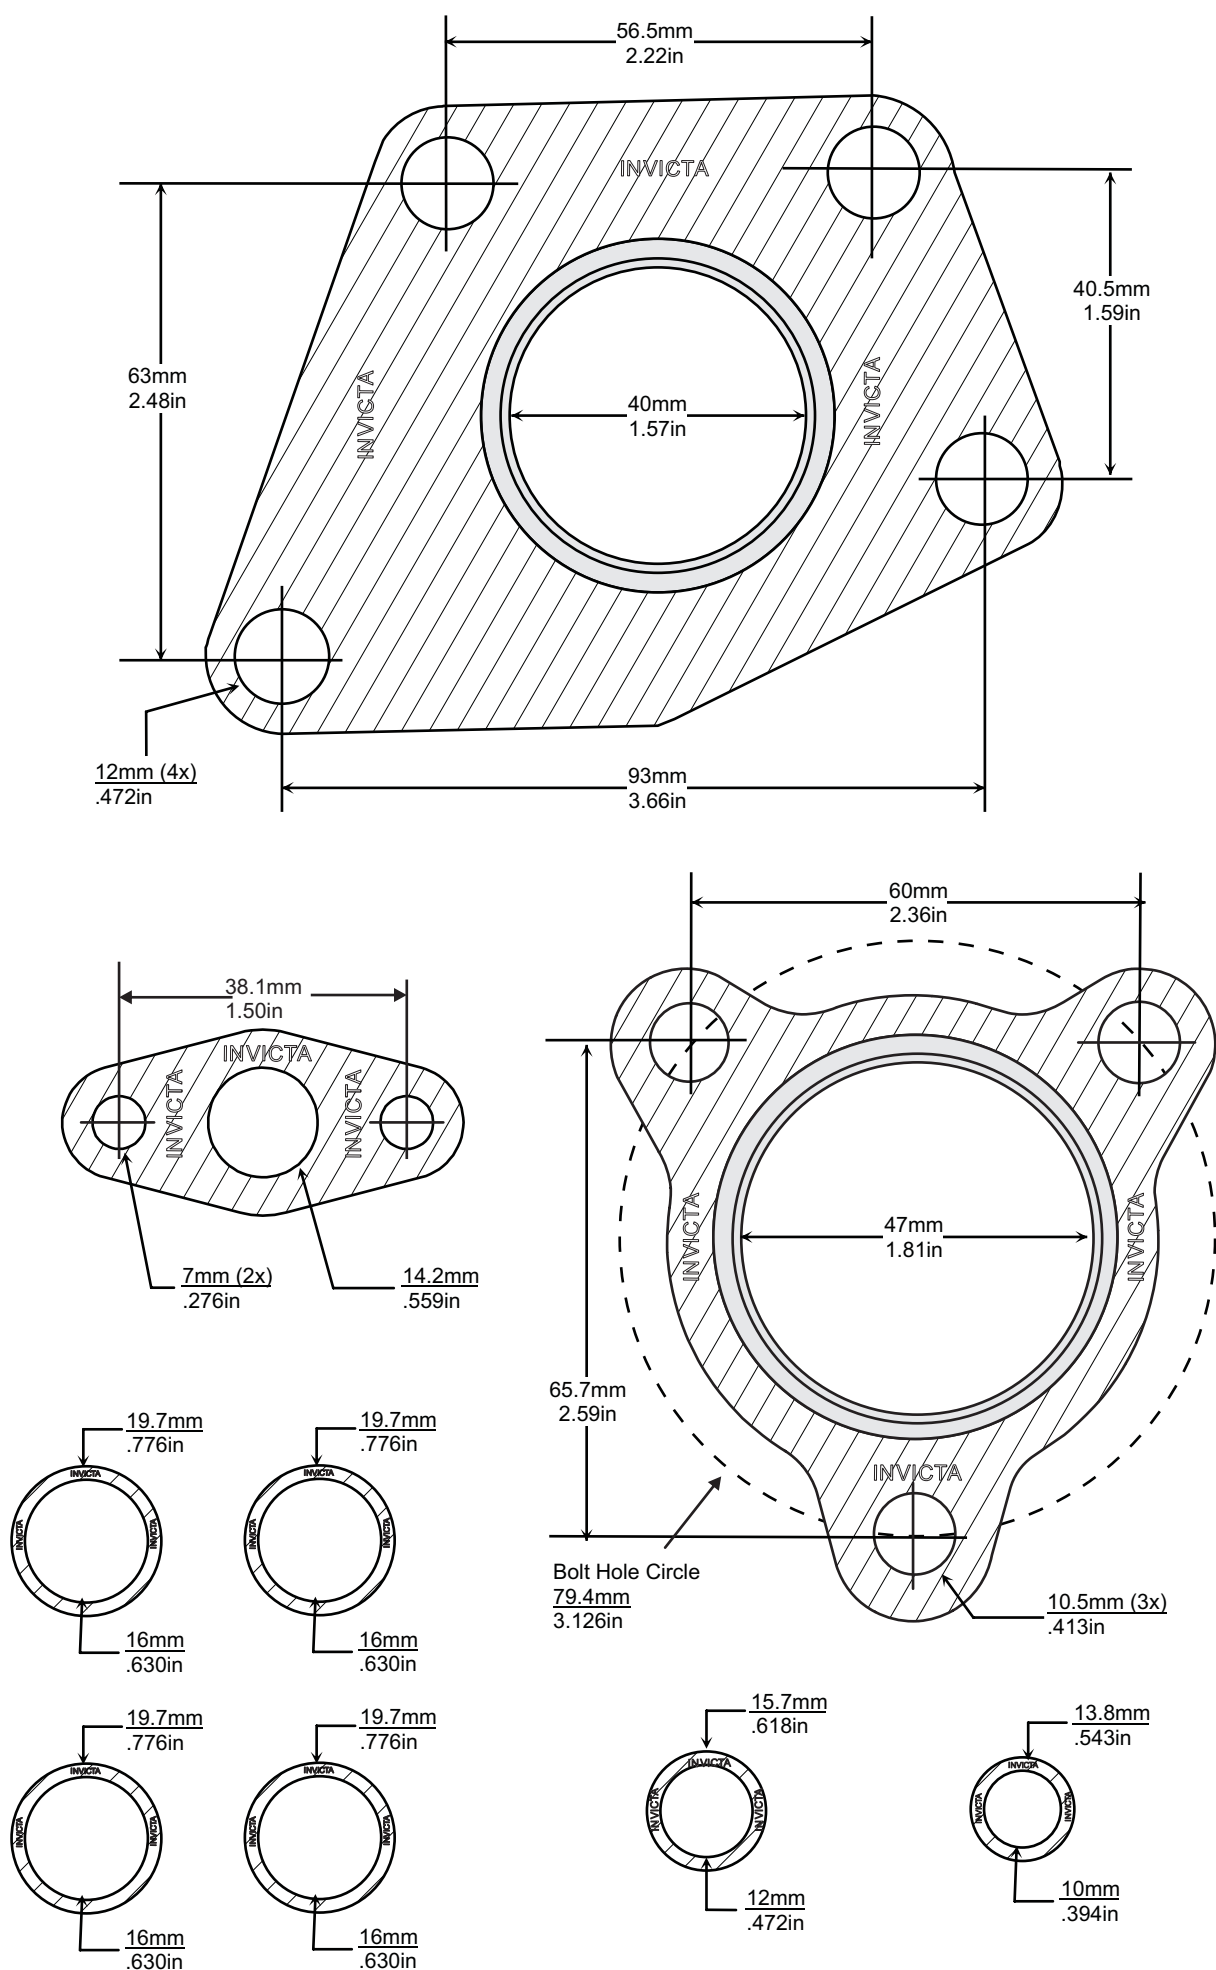





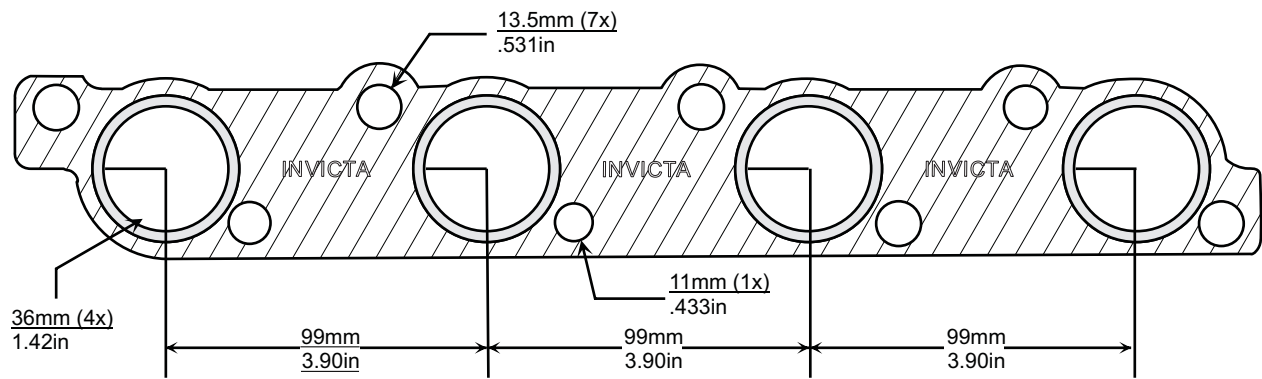






Single Layer Embossed Steel

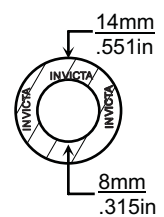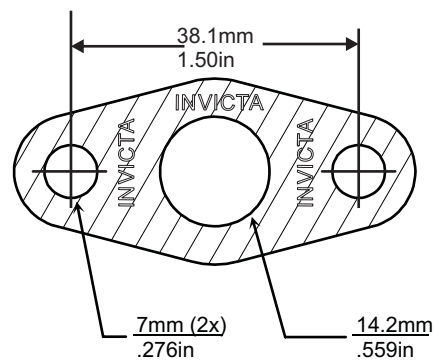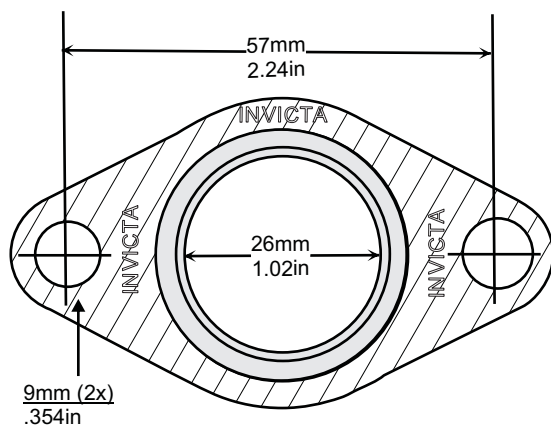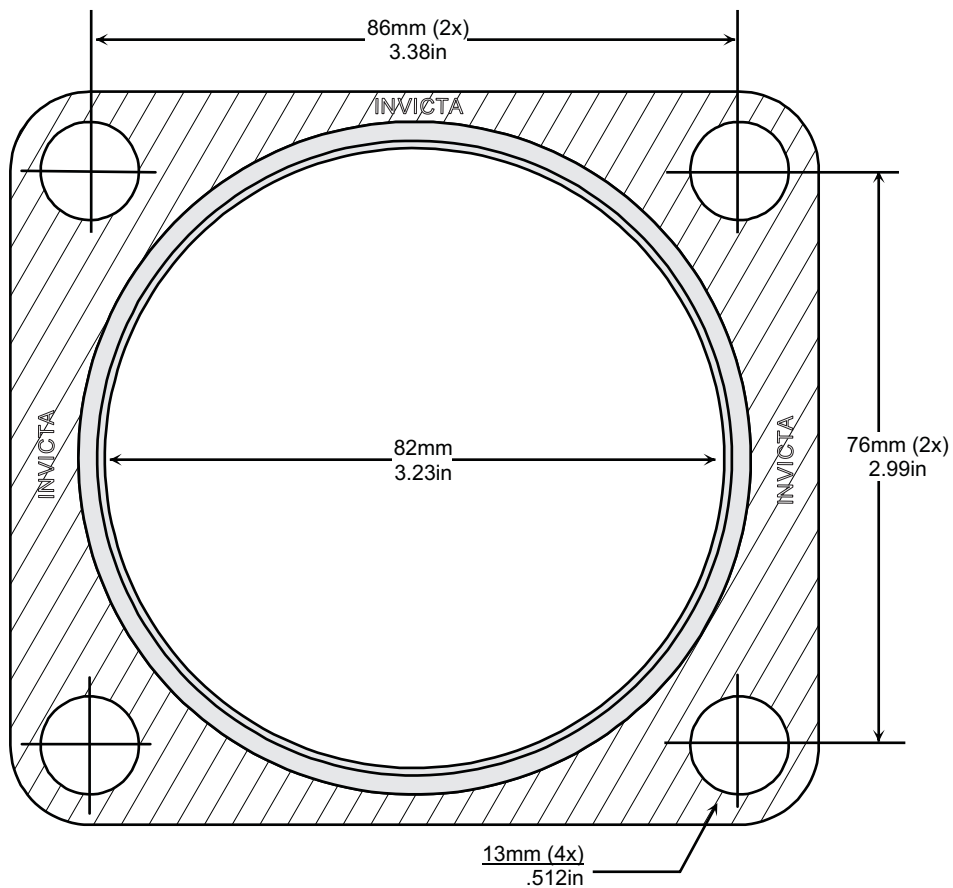
NOT TO SCALE

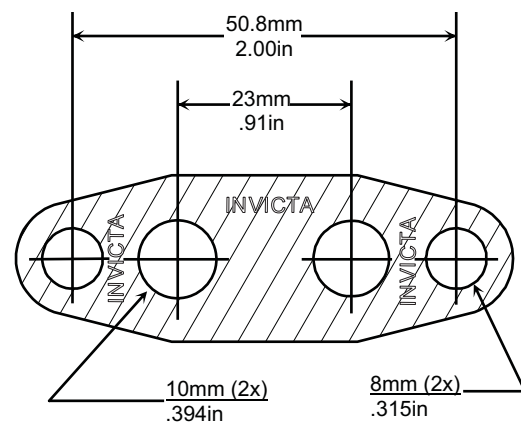
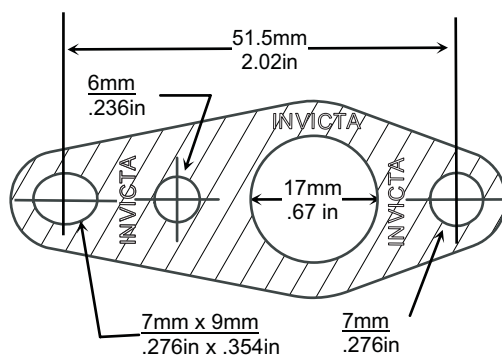
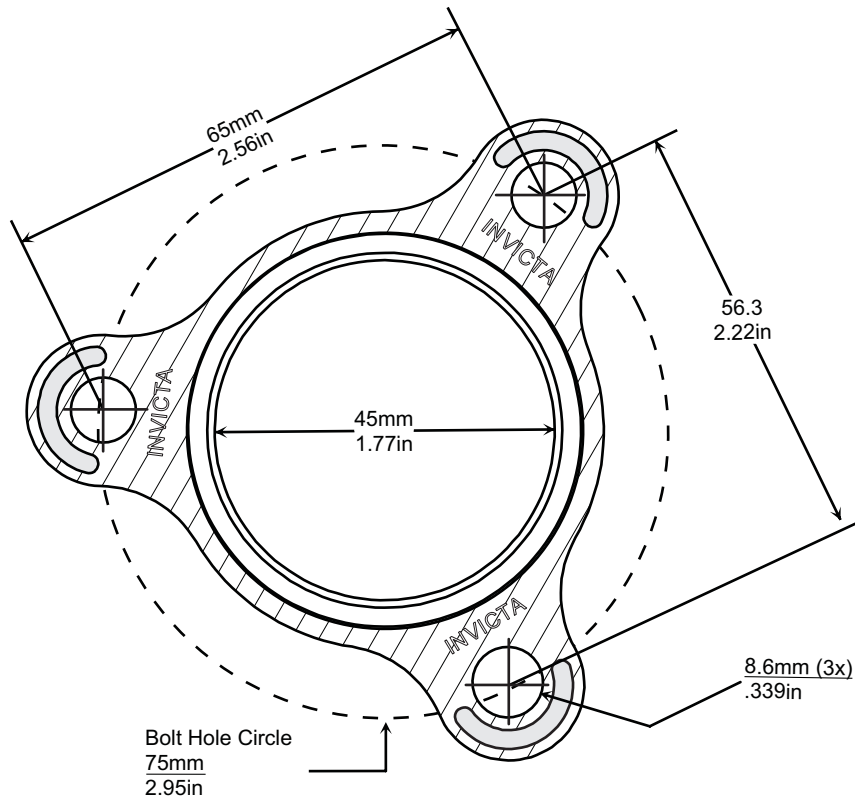
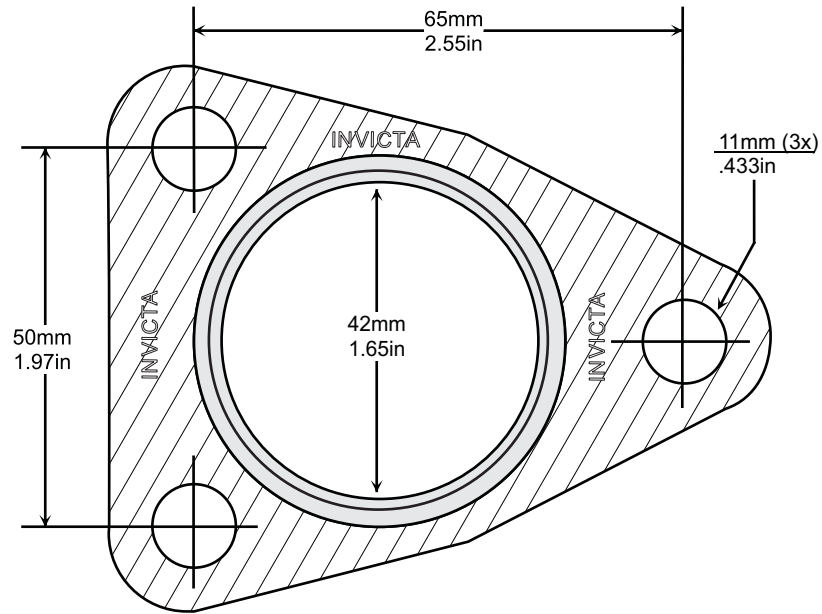


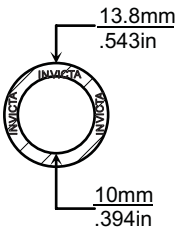
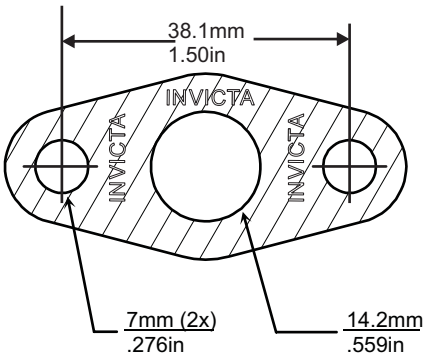
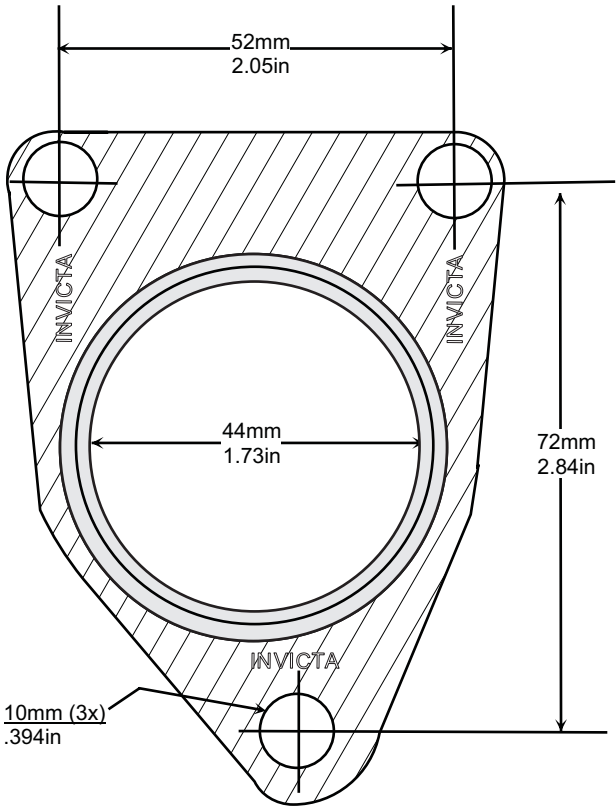


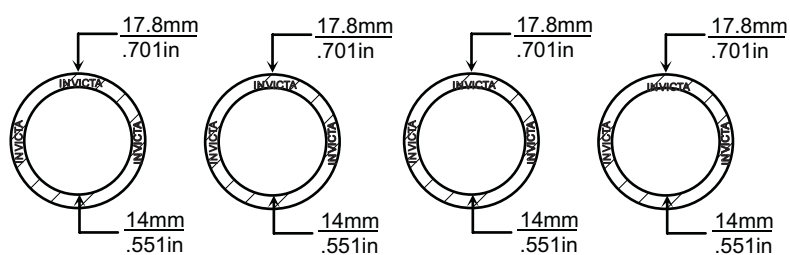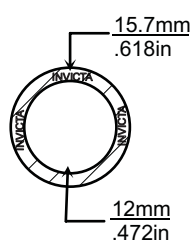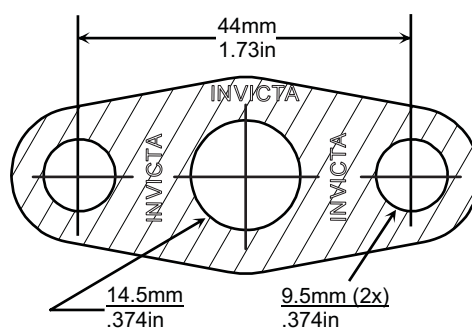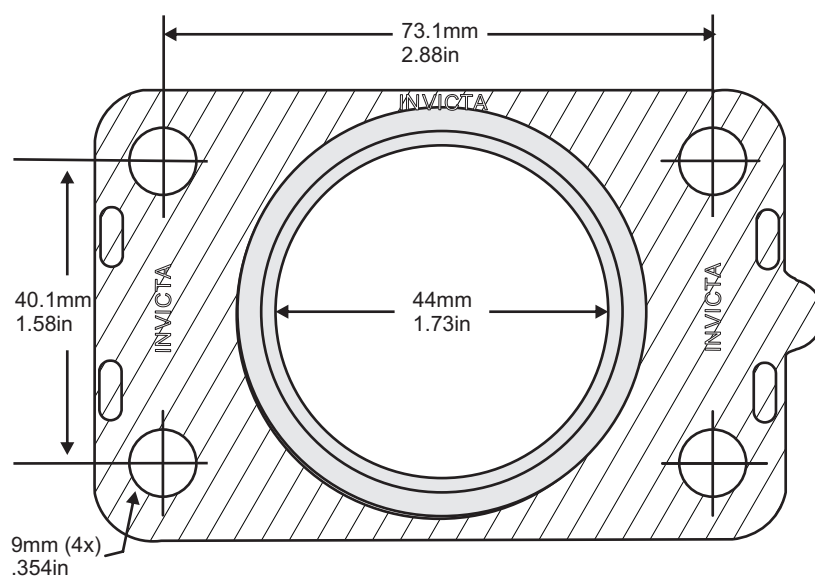


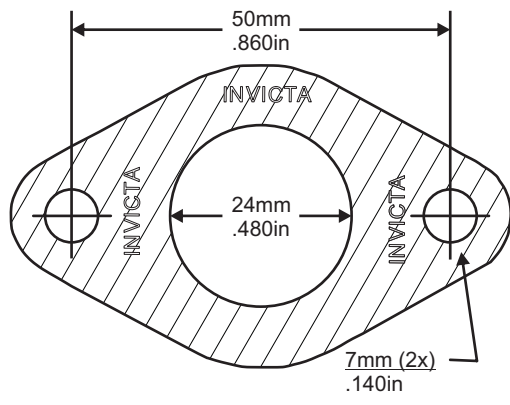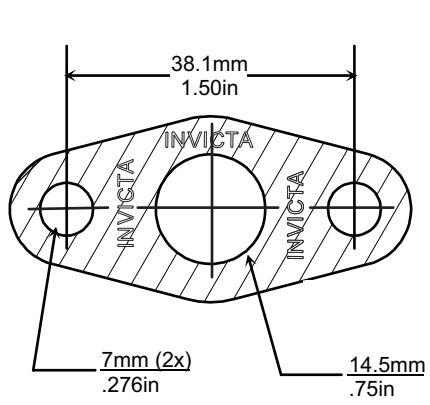
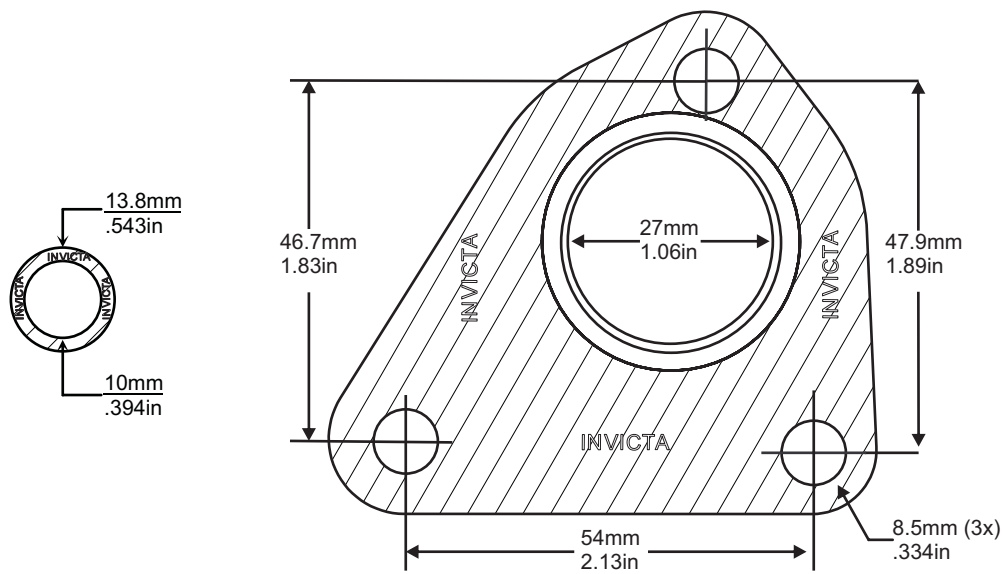
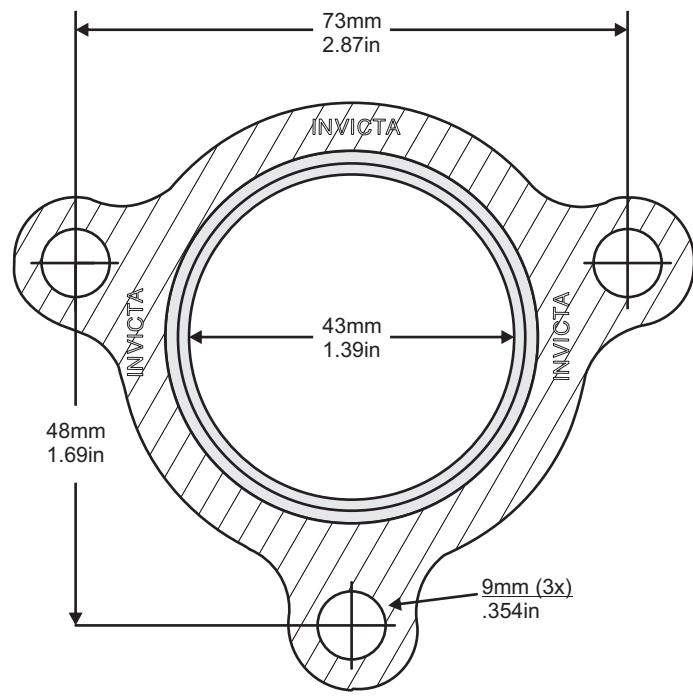


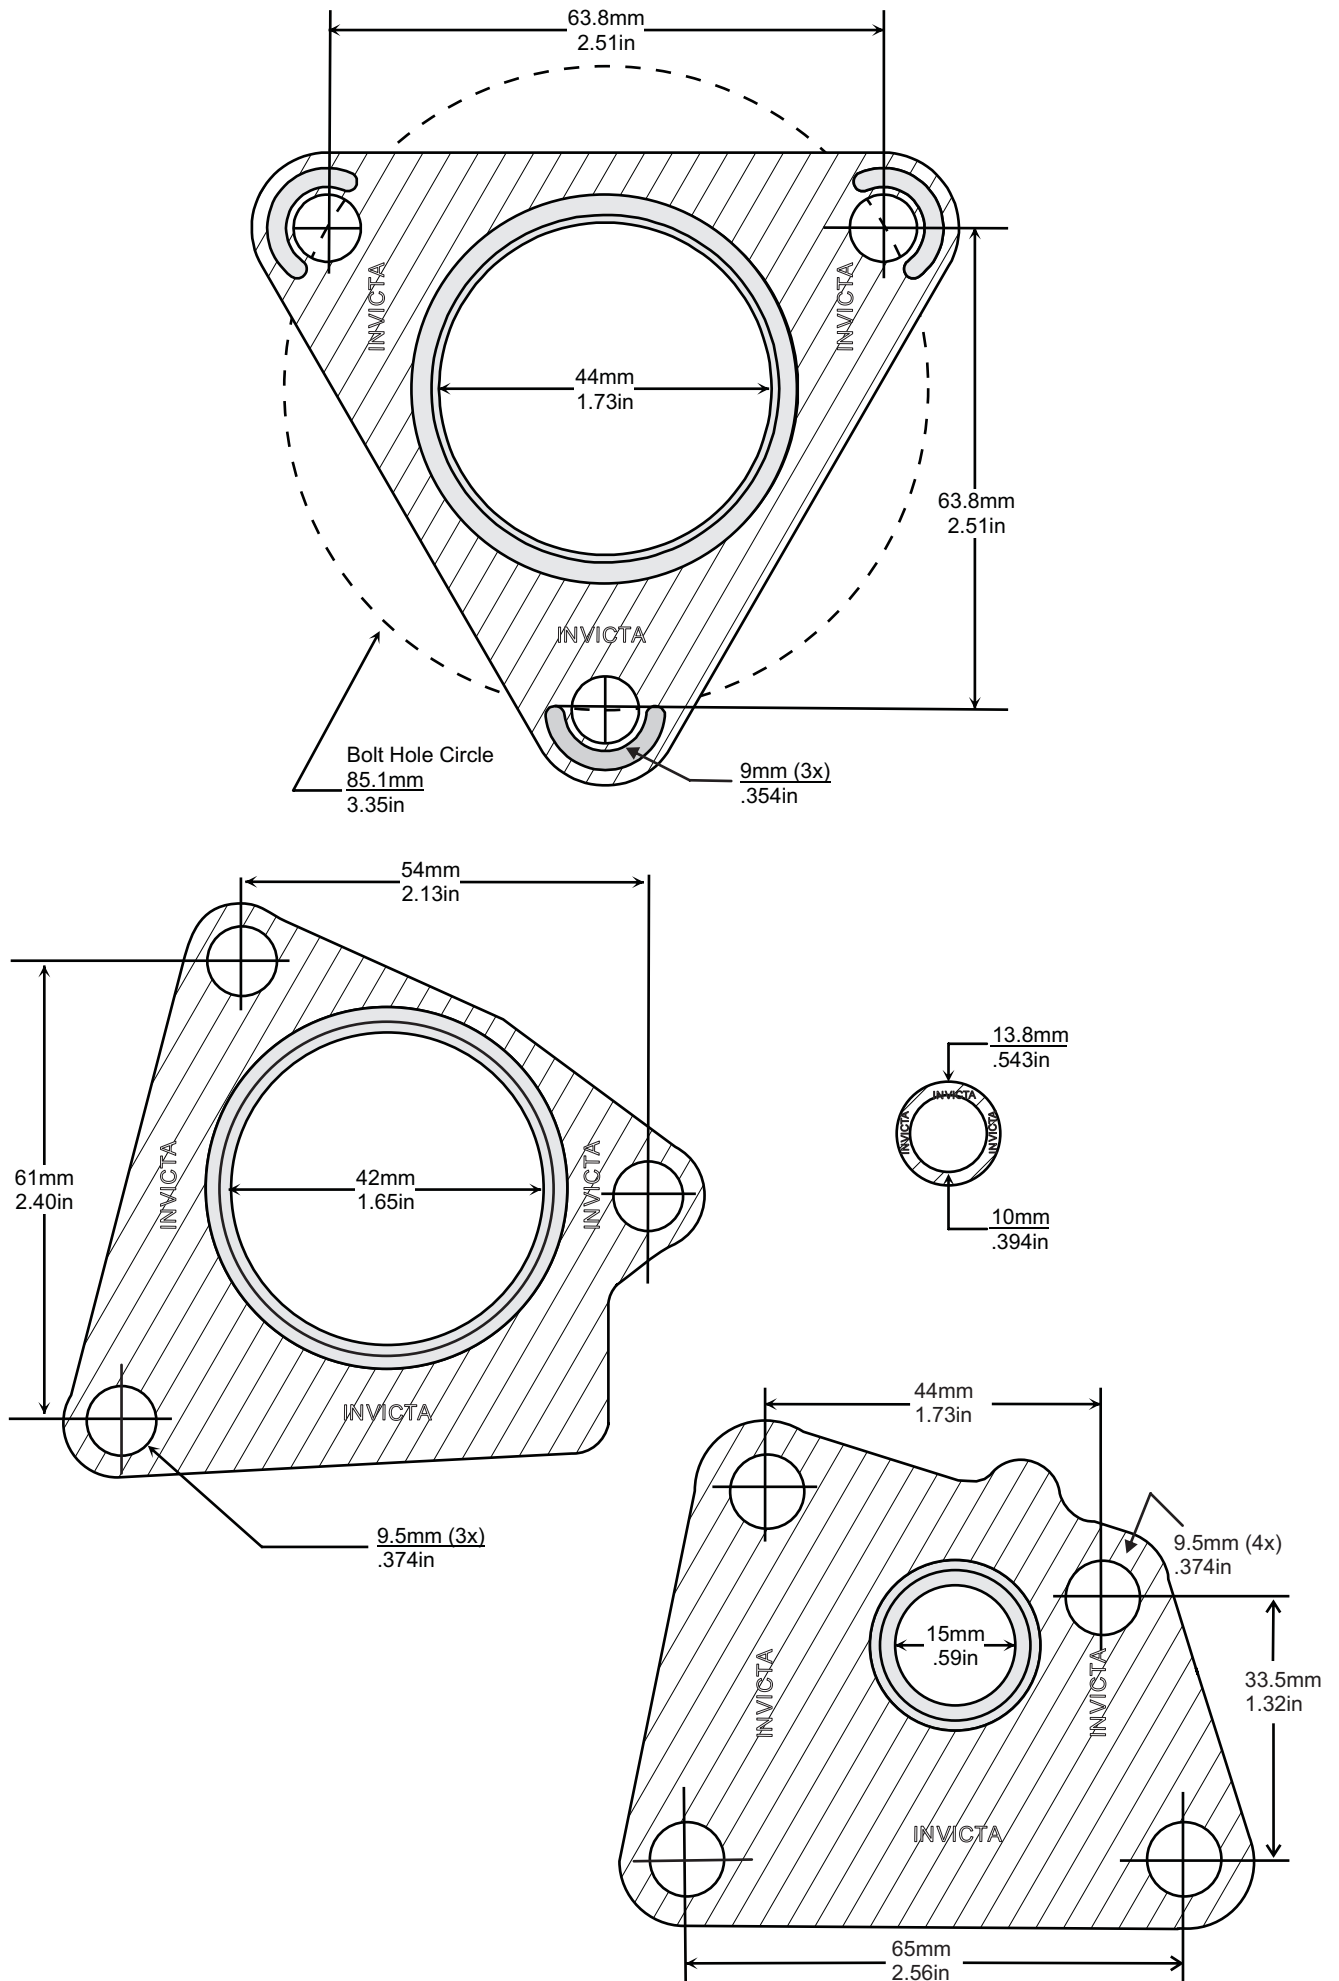


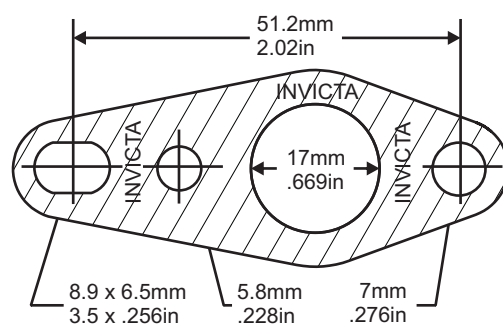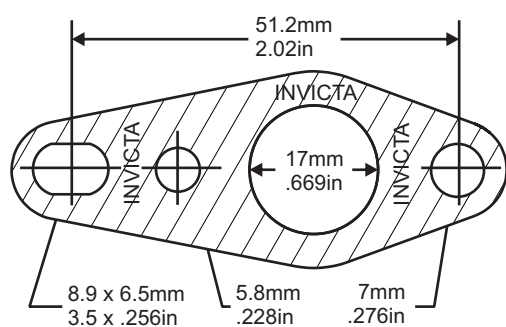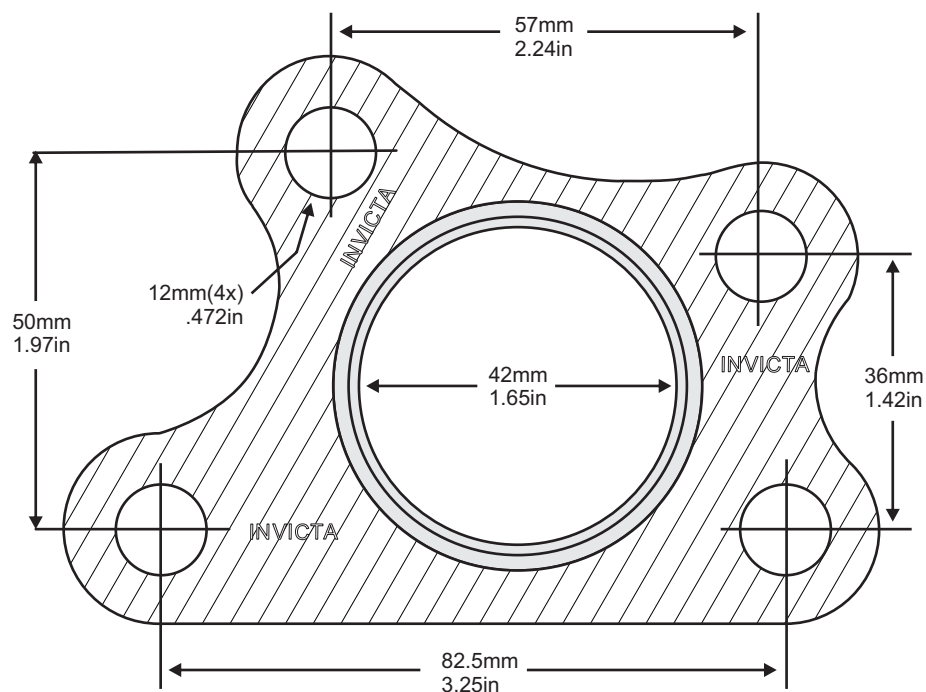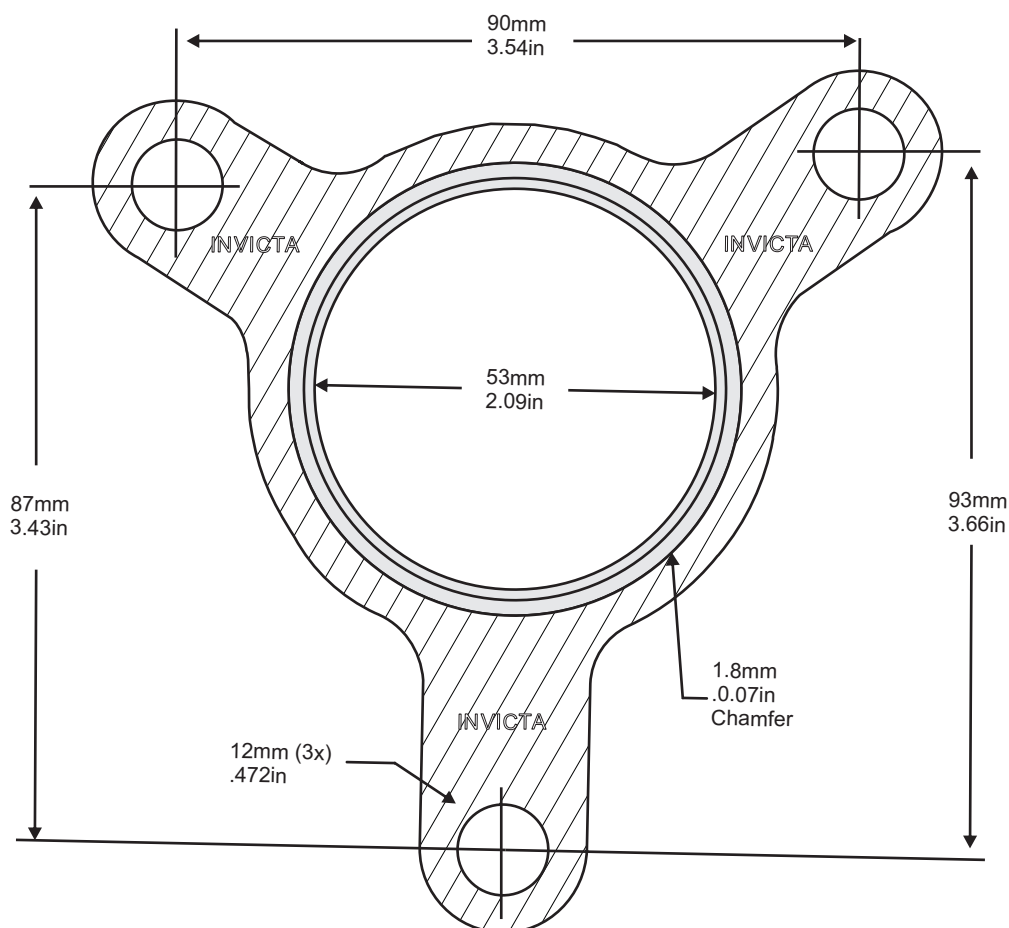

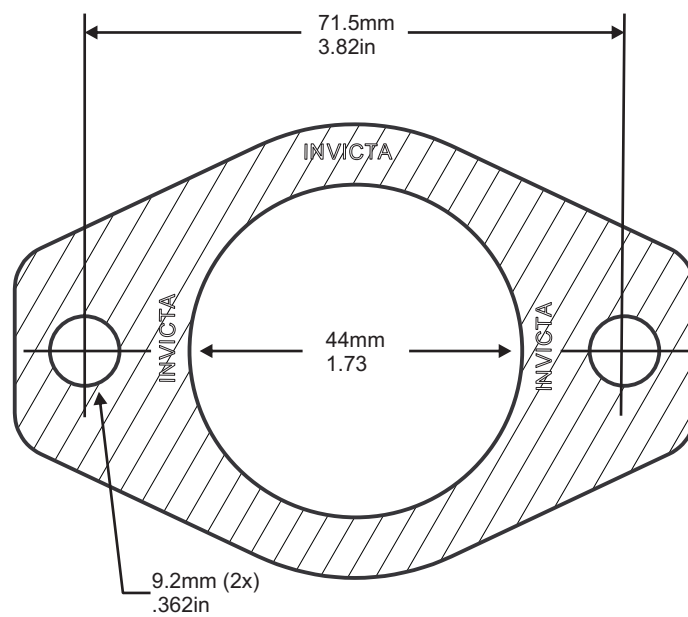
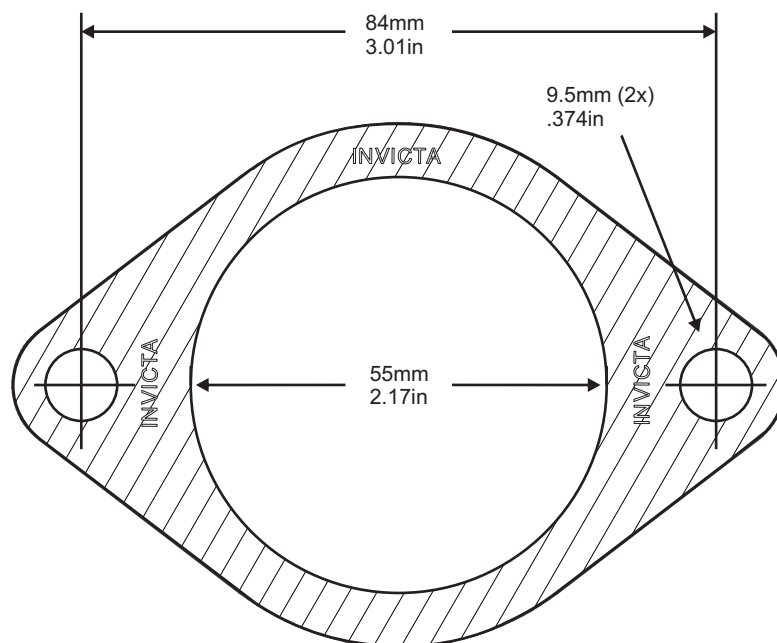
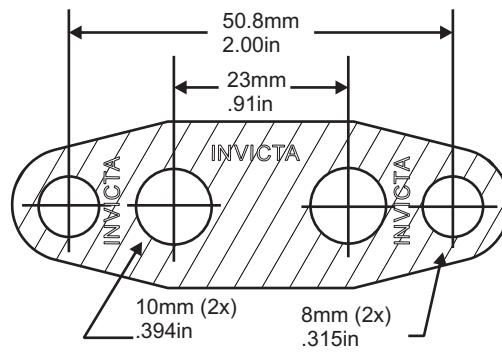


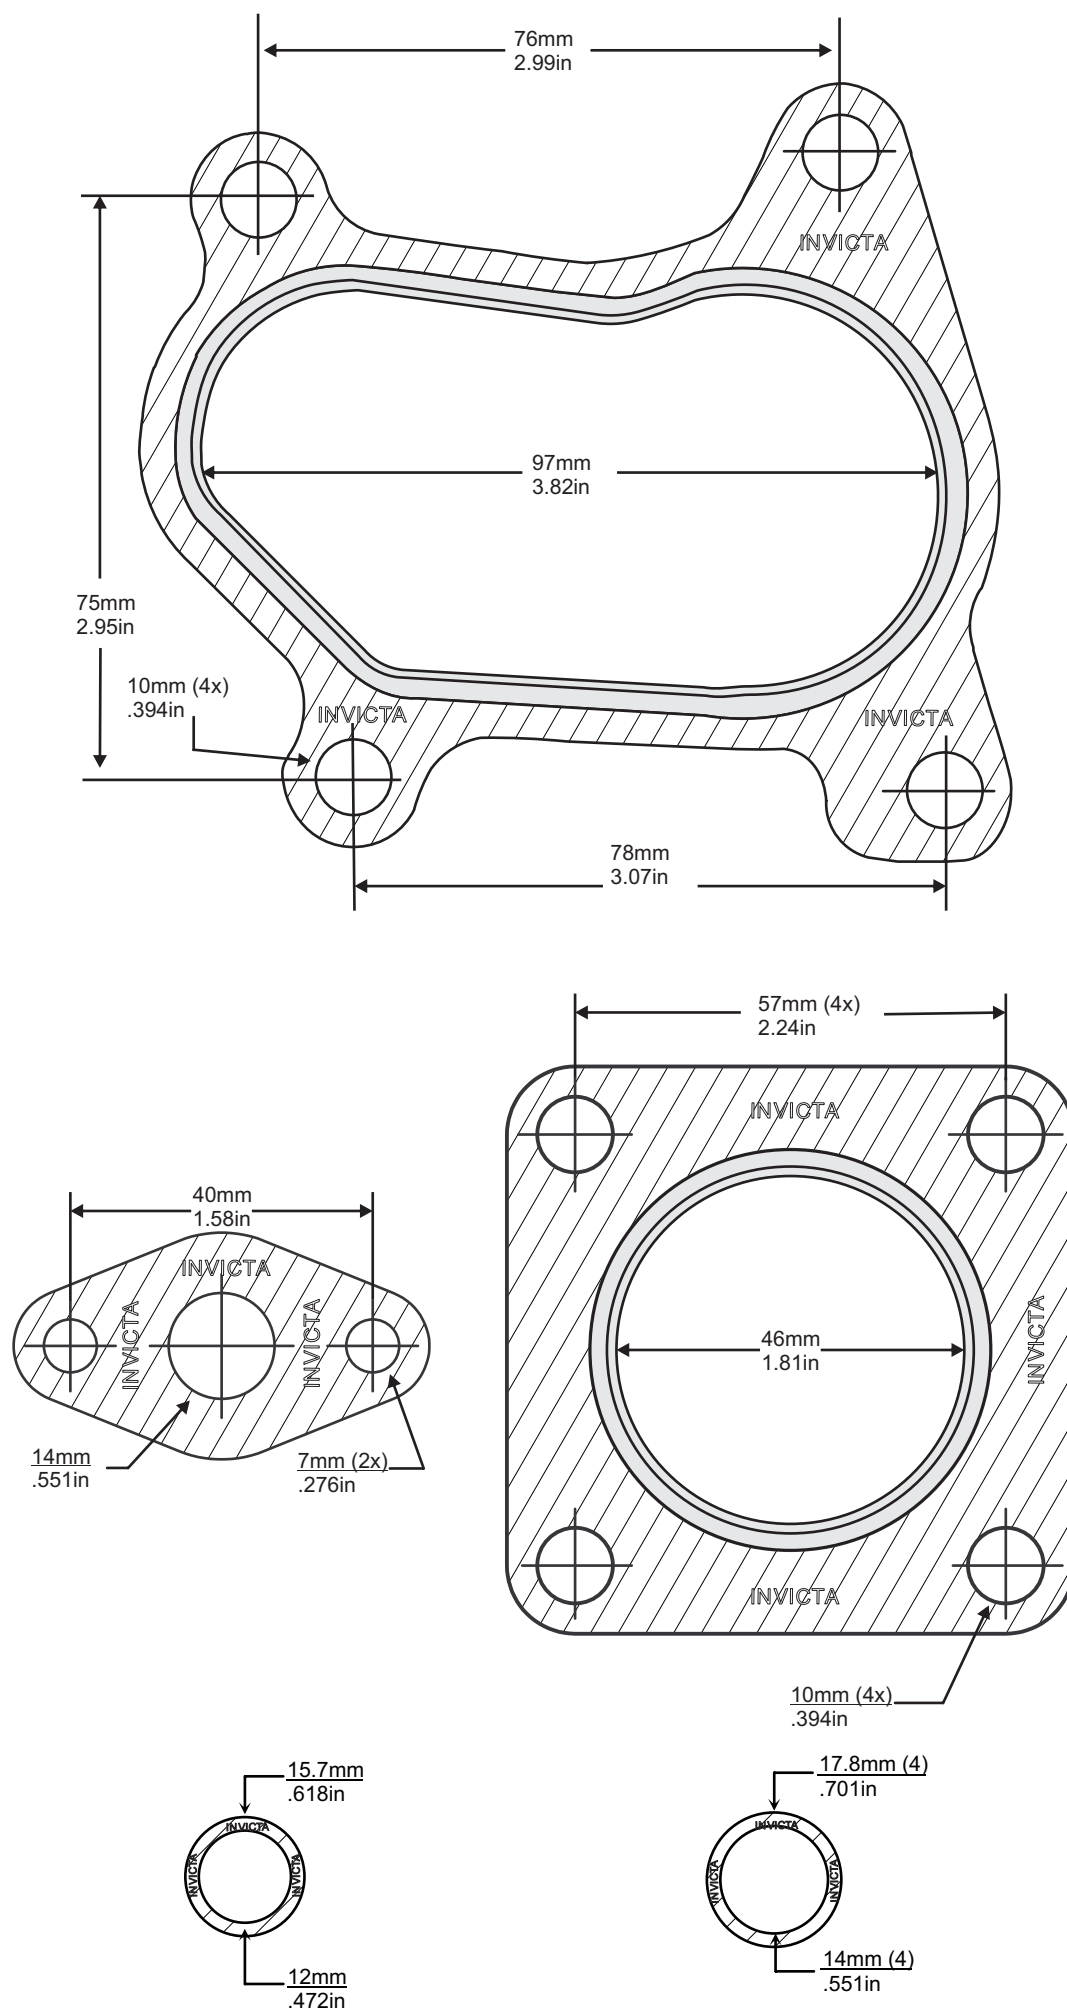



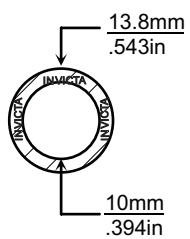
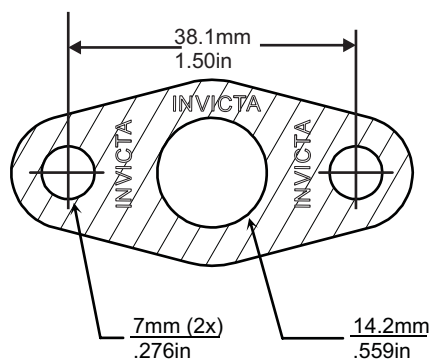
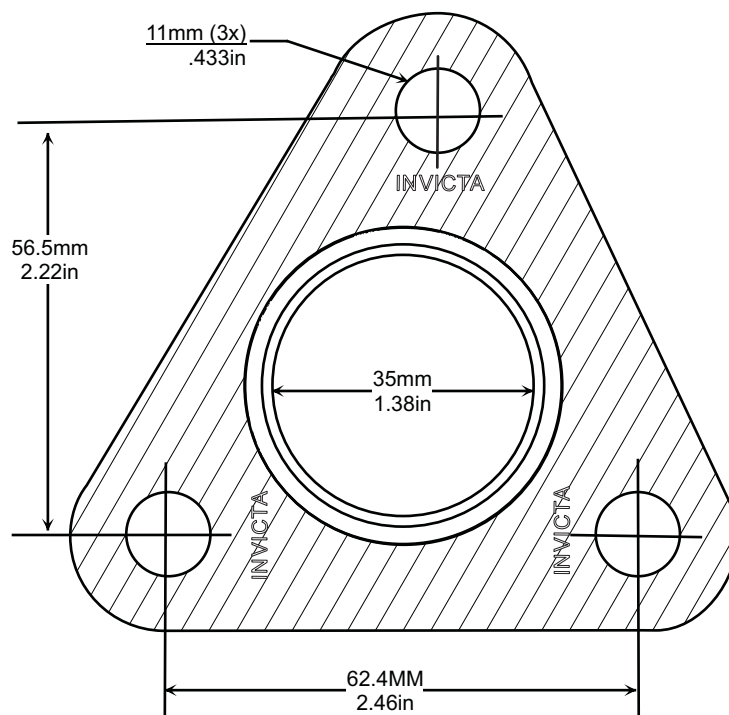




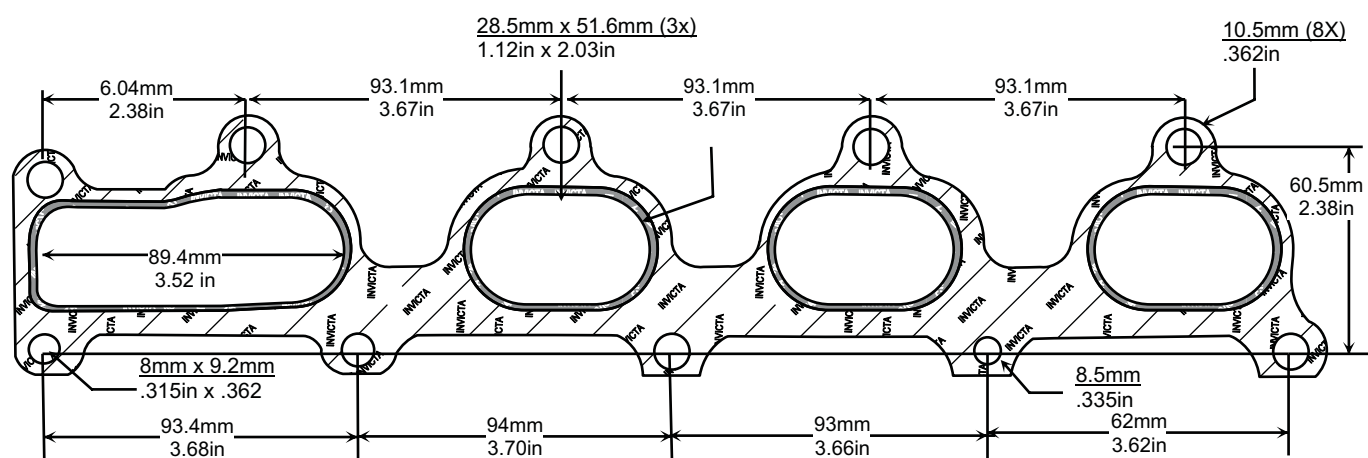




3 Layers Embossed Metal
NOT TO SCALE


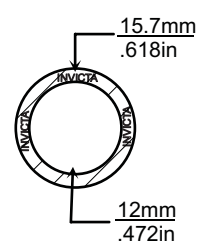
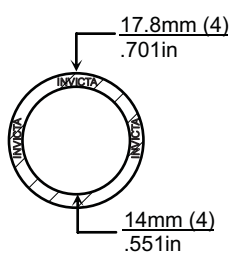
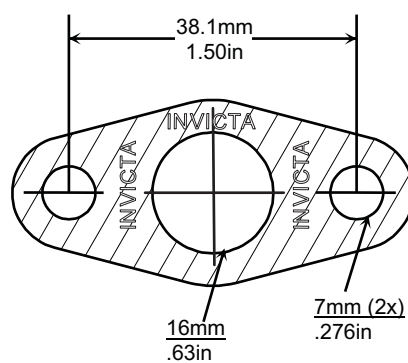


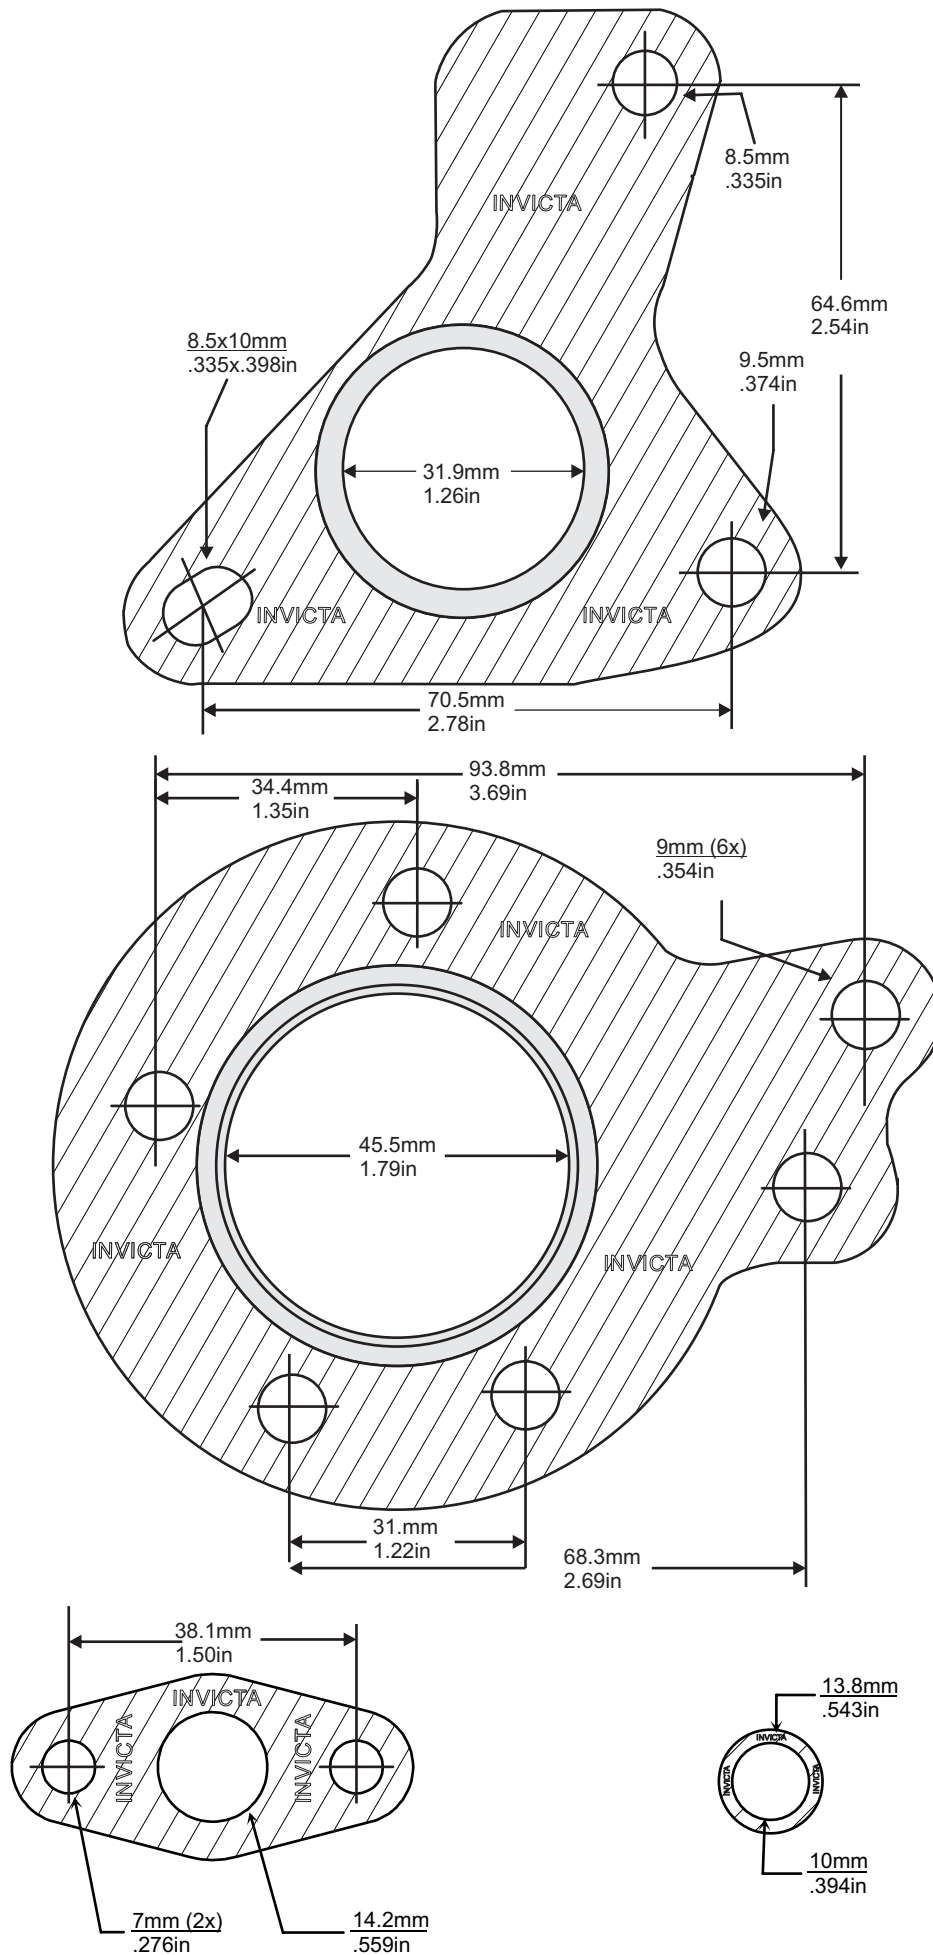


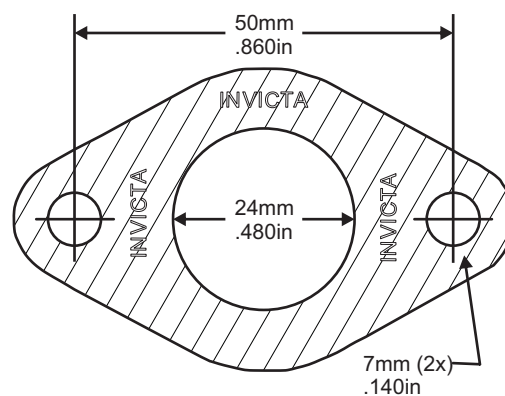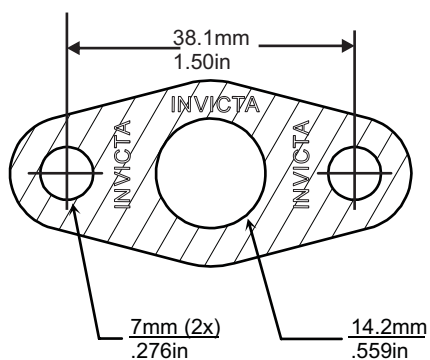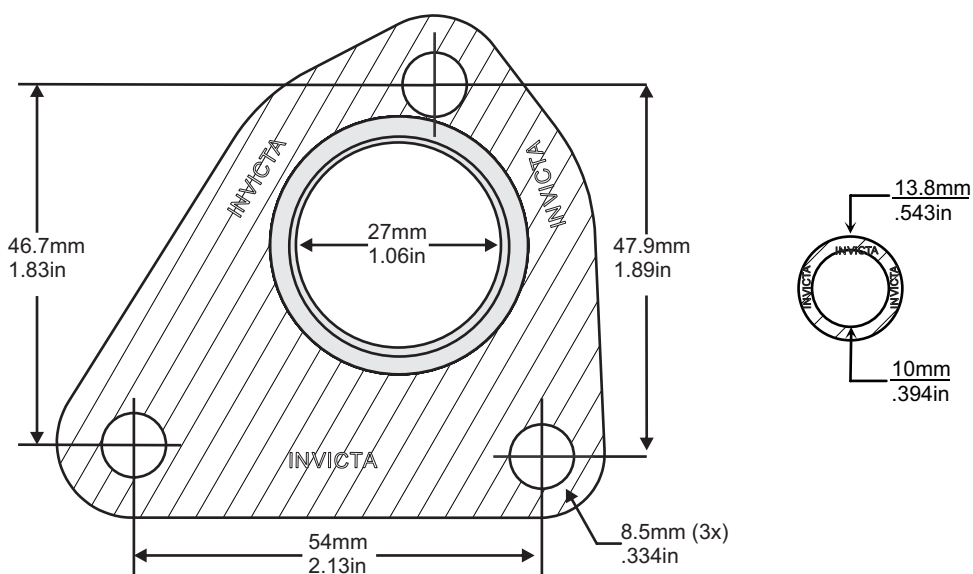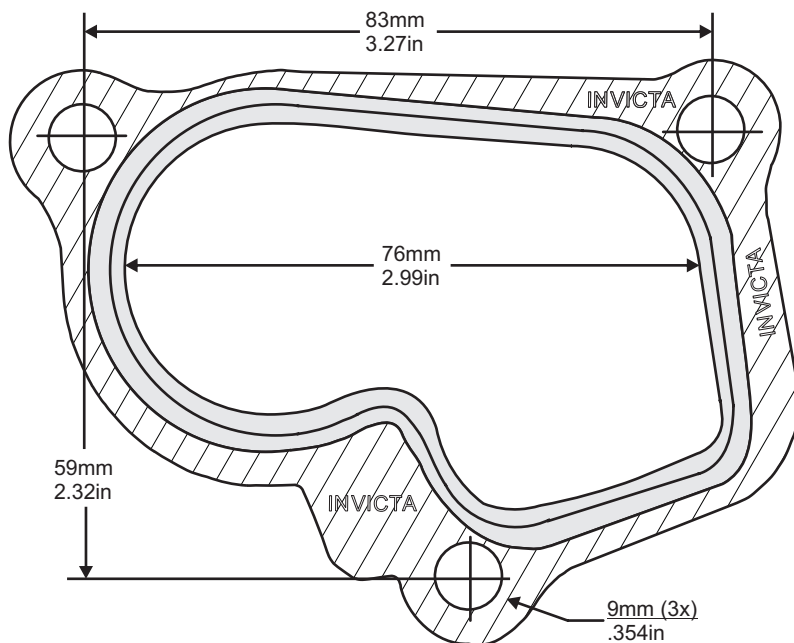


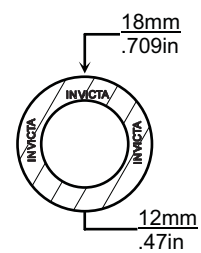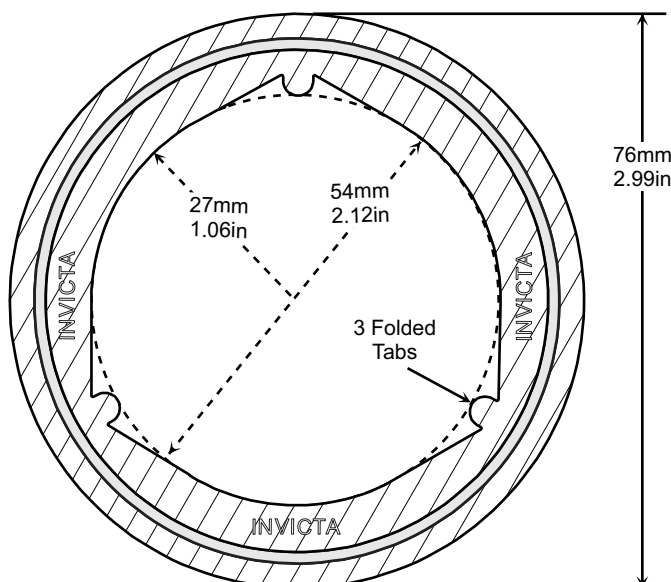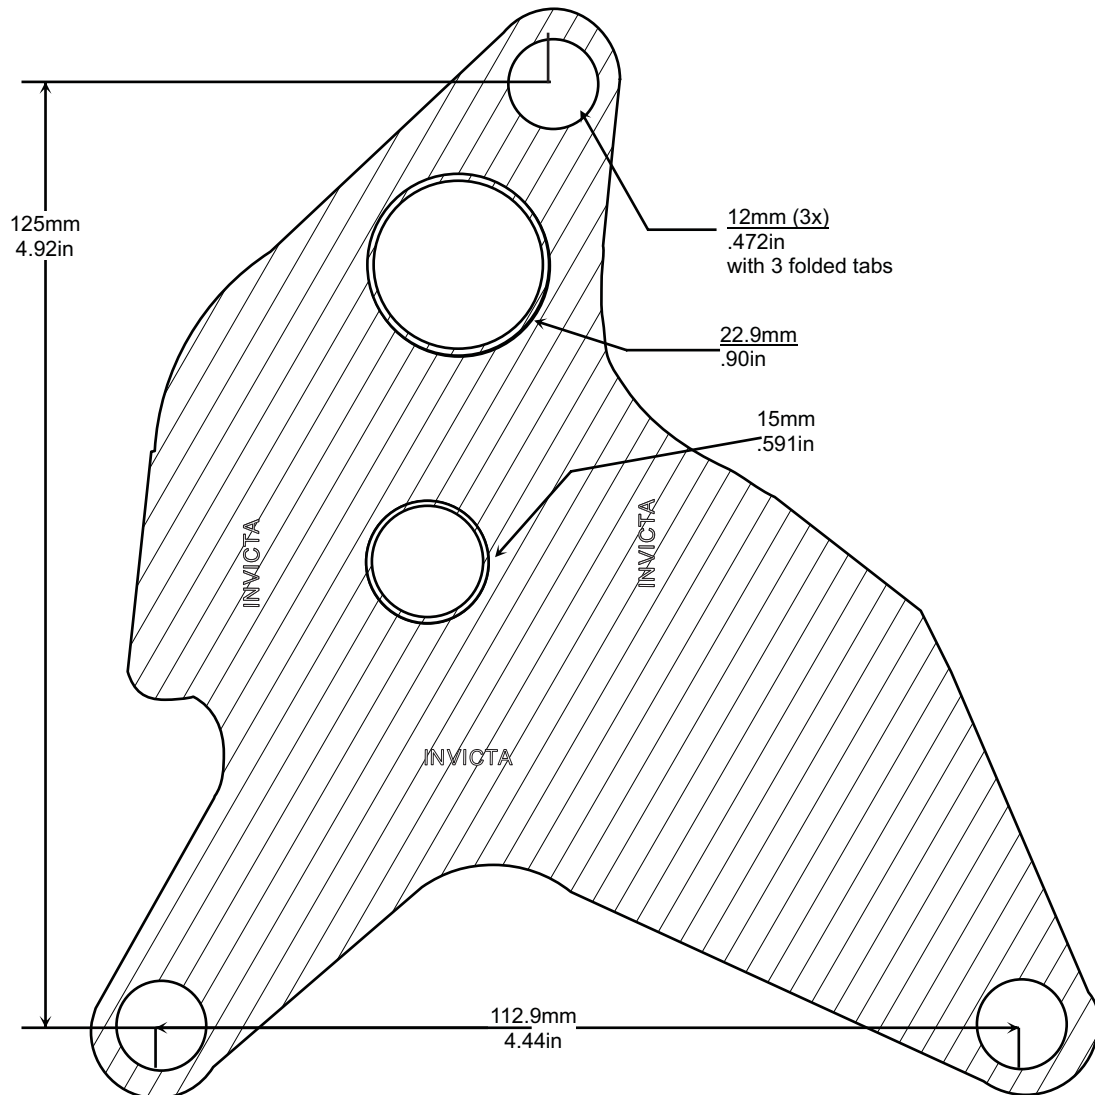

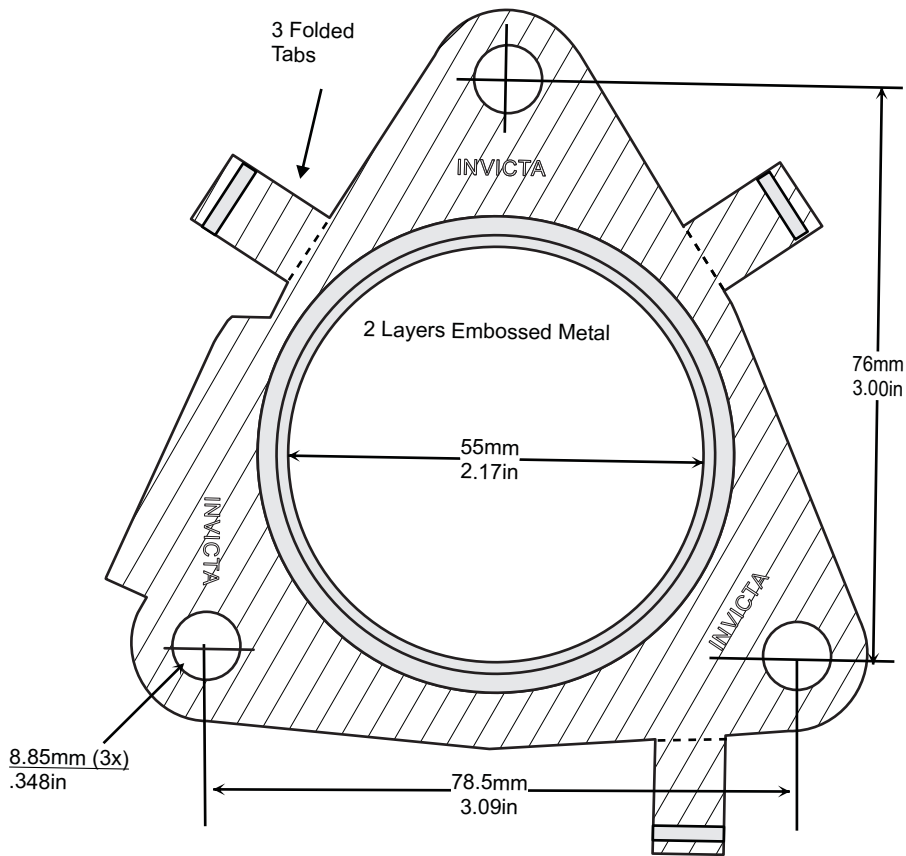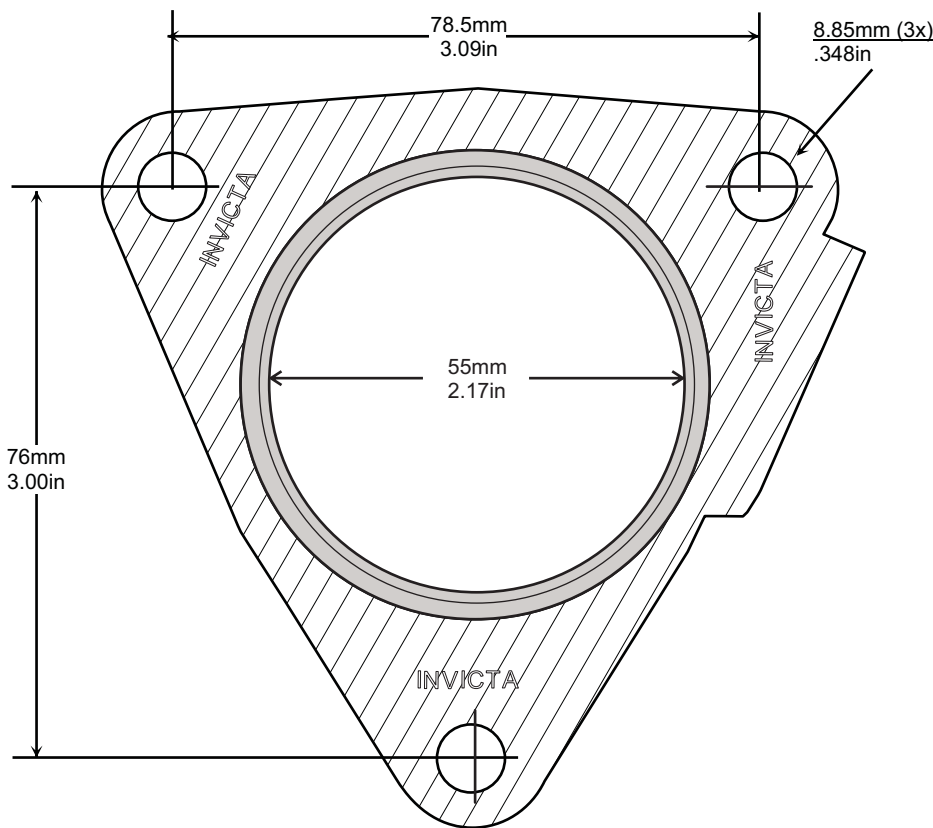


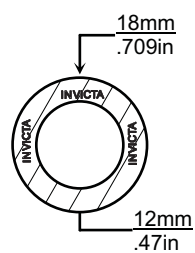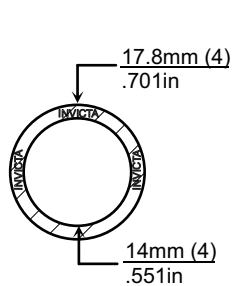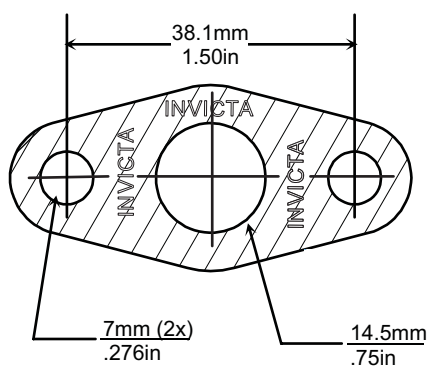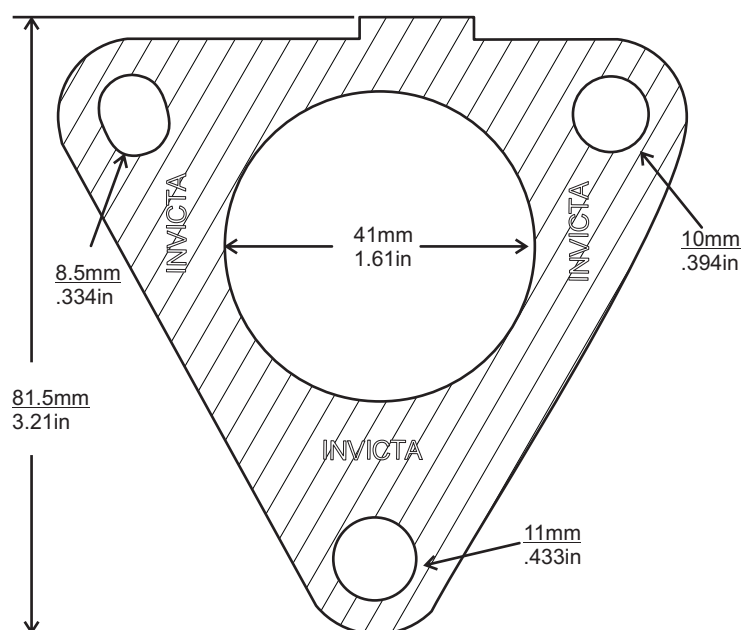







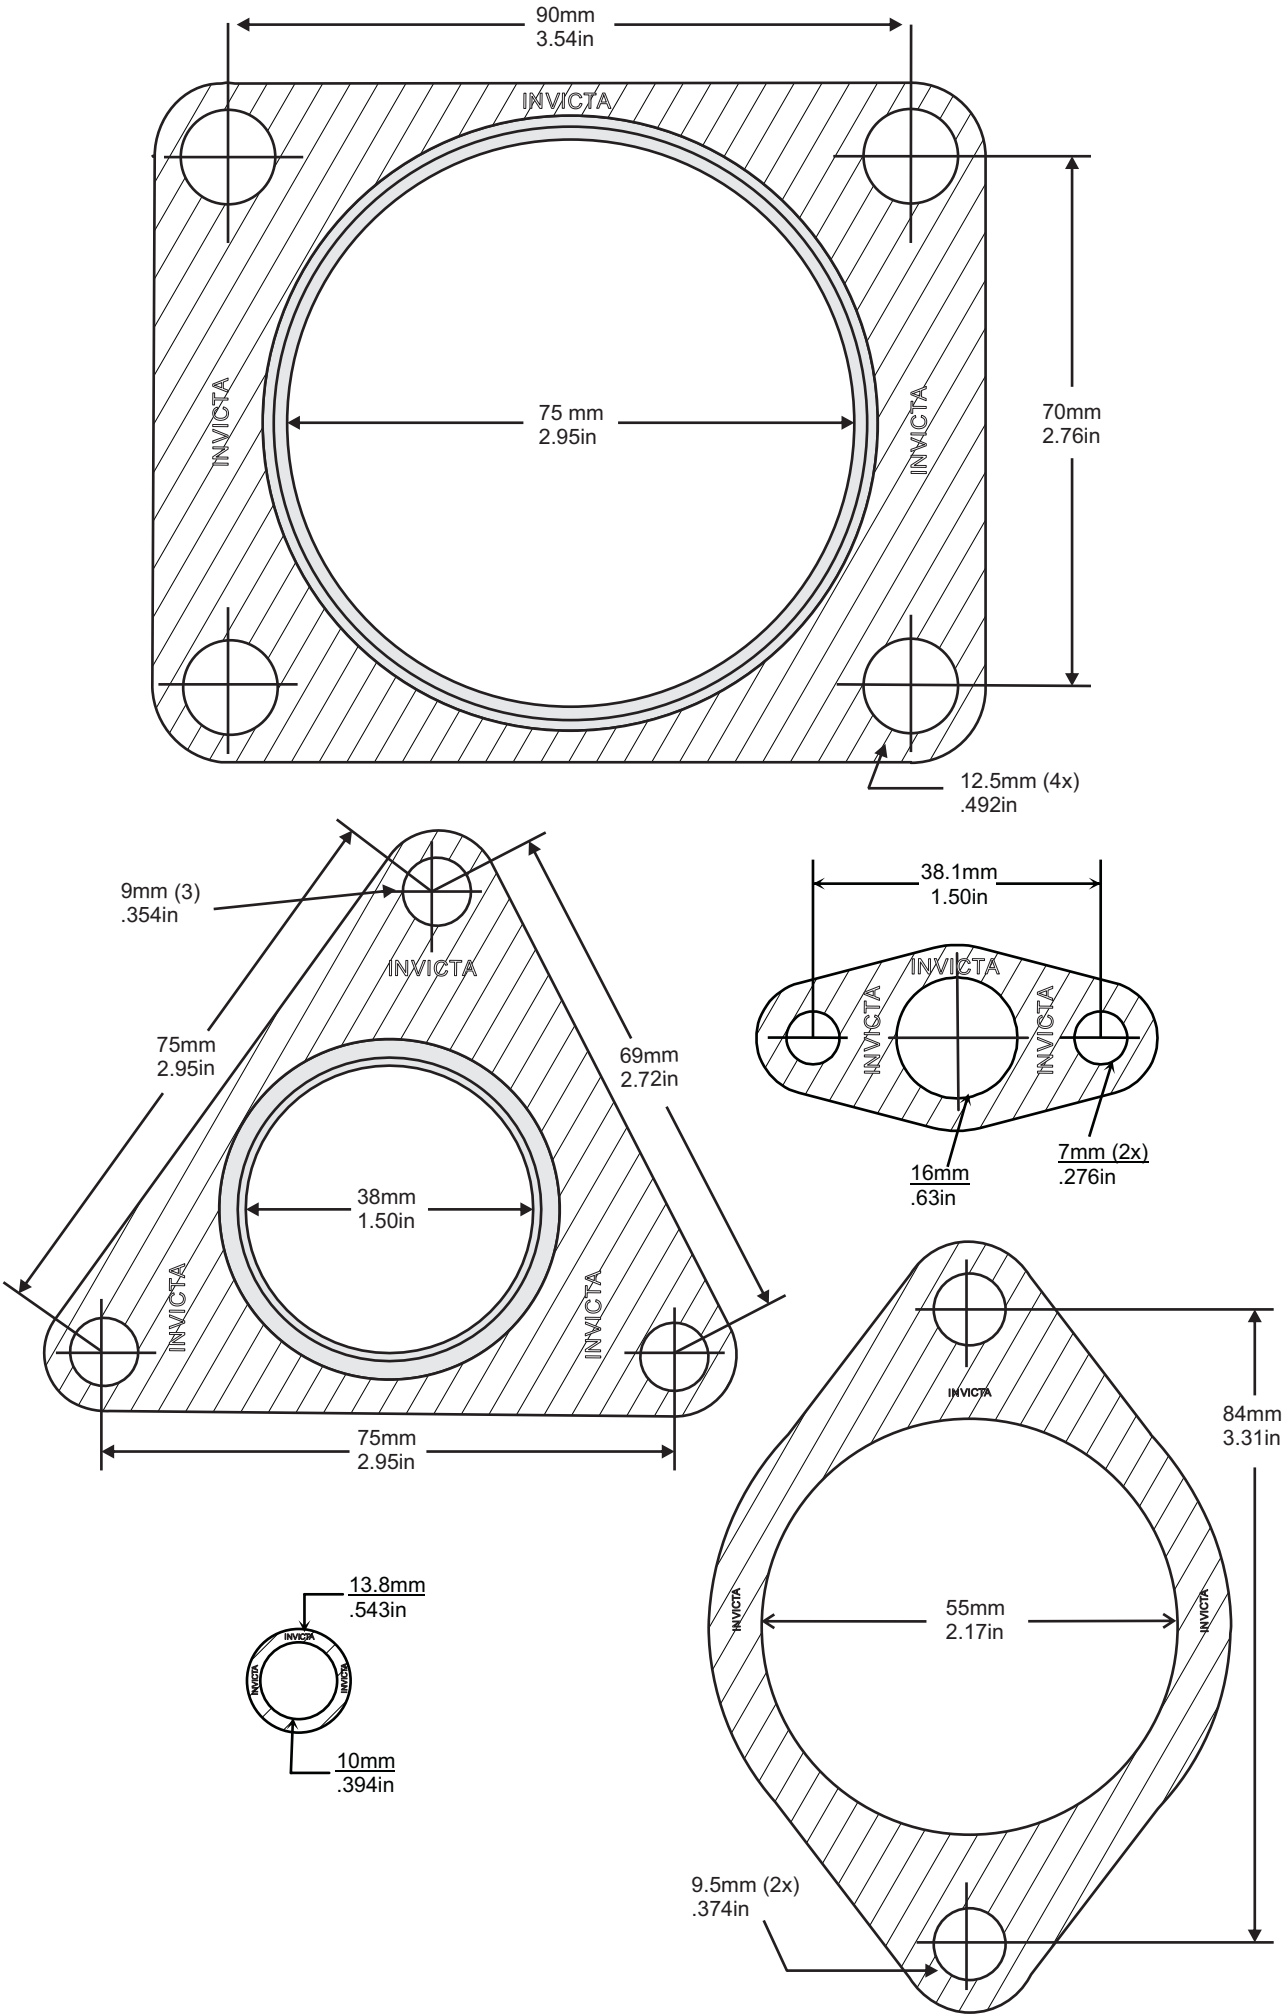









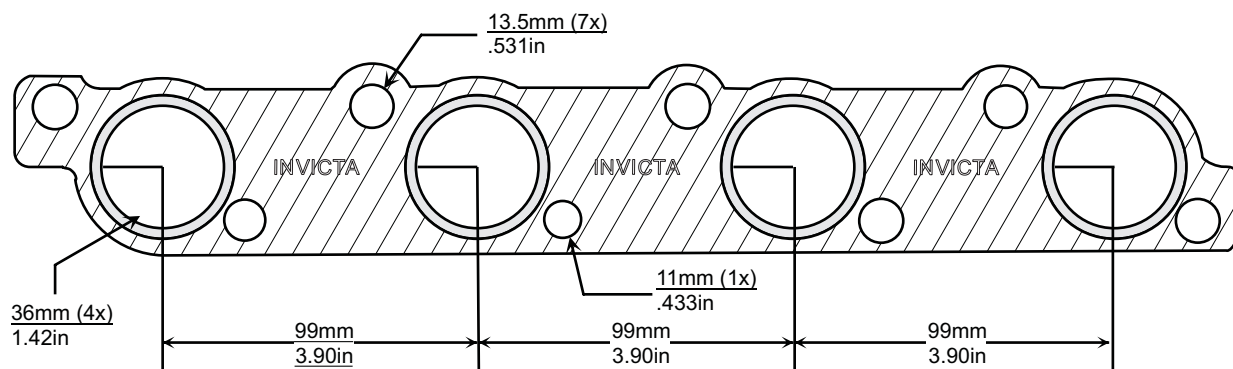



Single Layer Embossed Steel

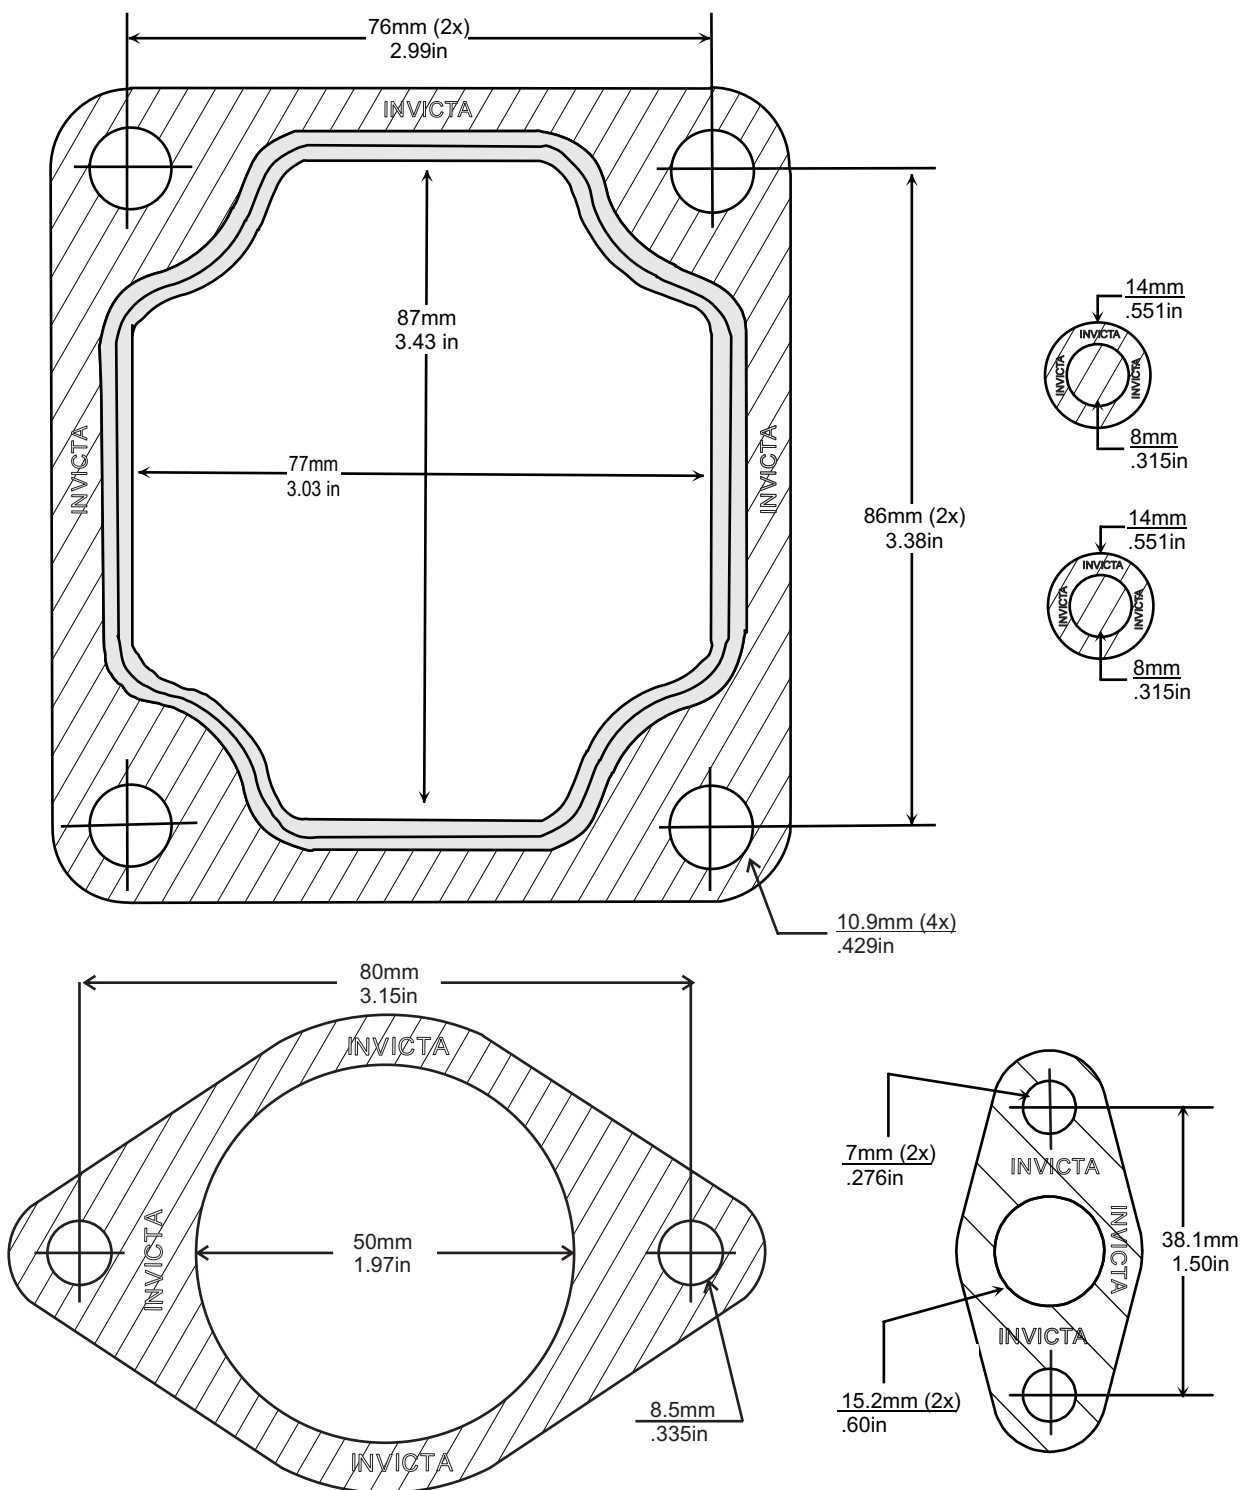NOT TO SCALE




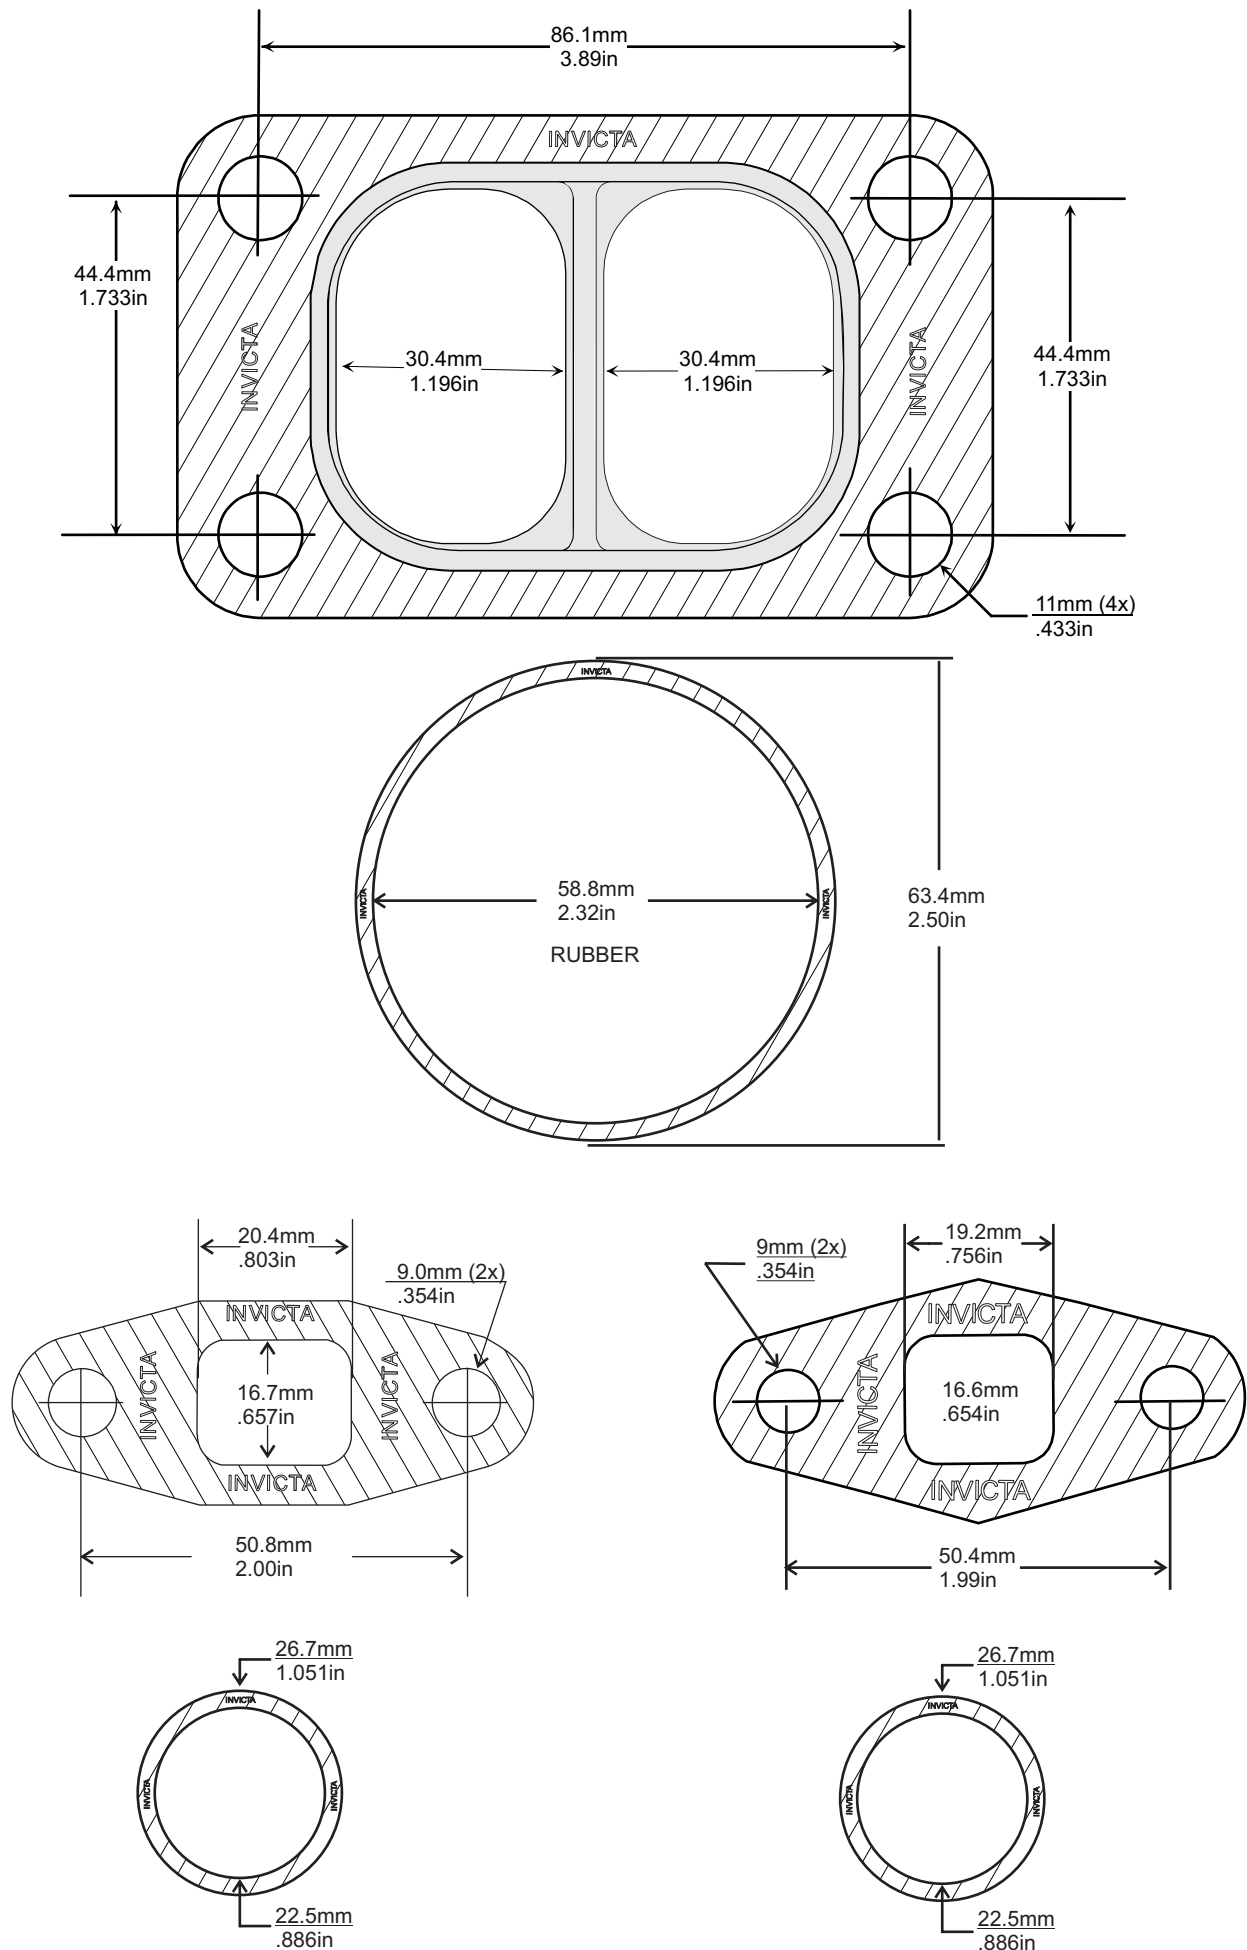


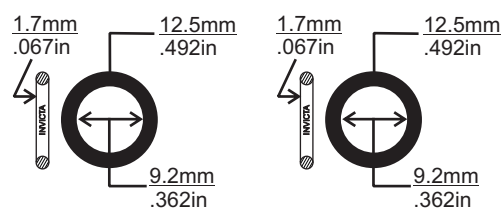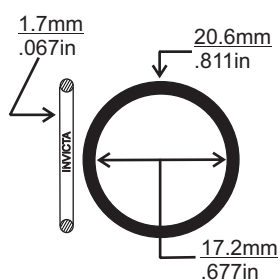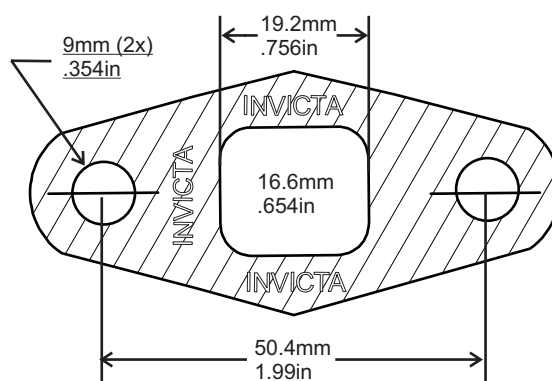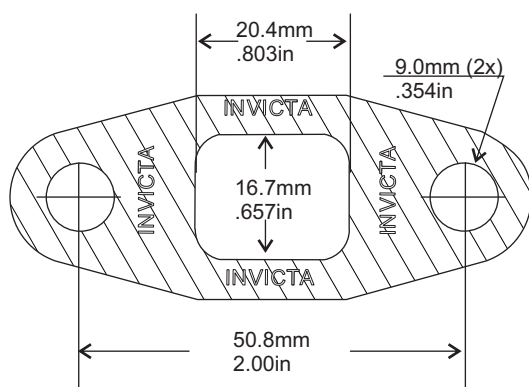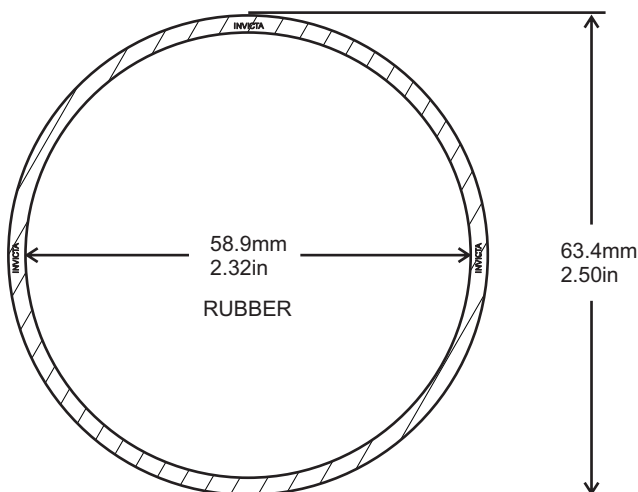
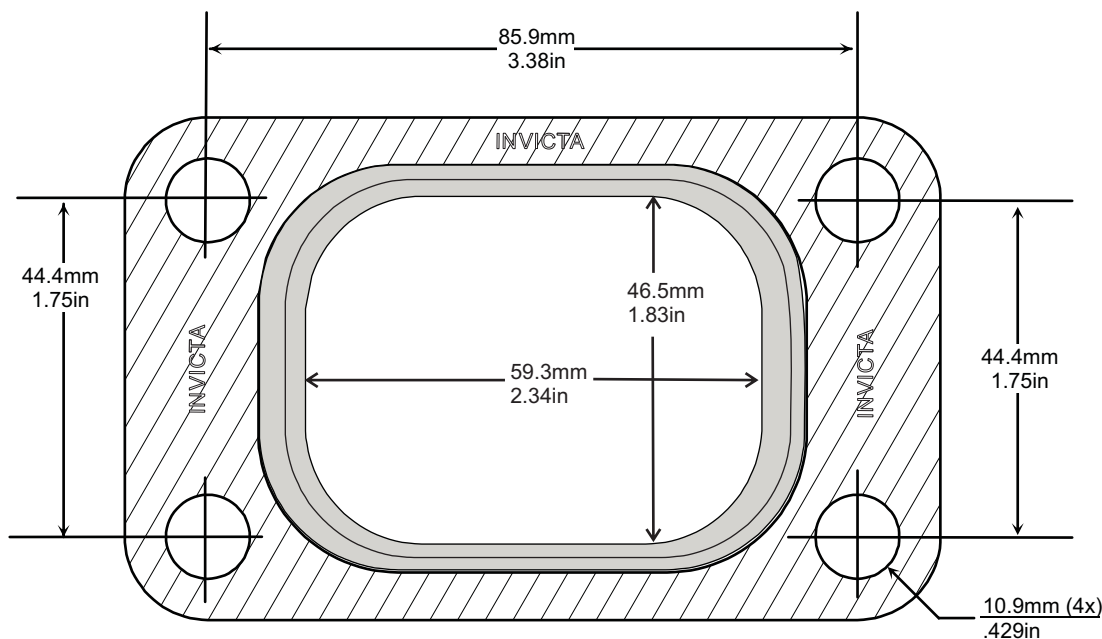


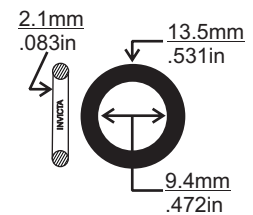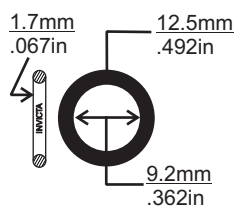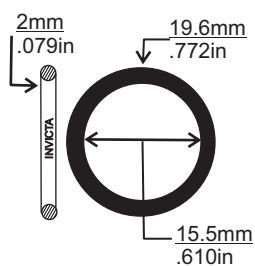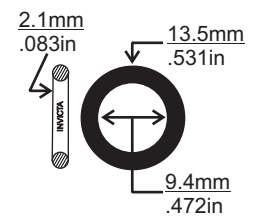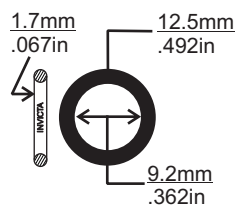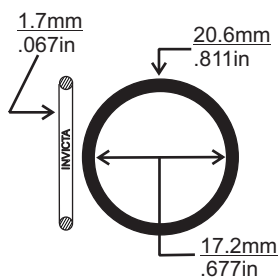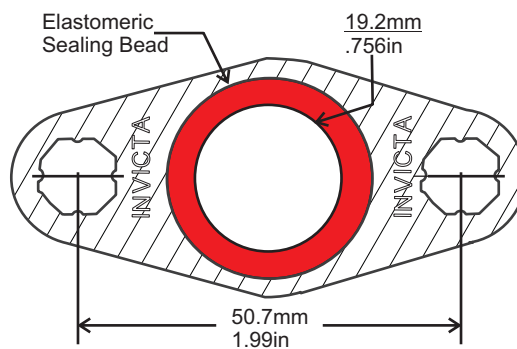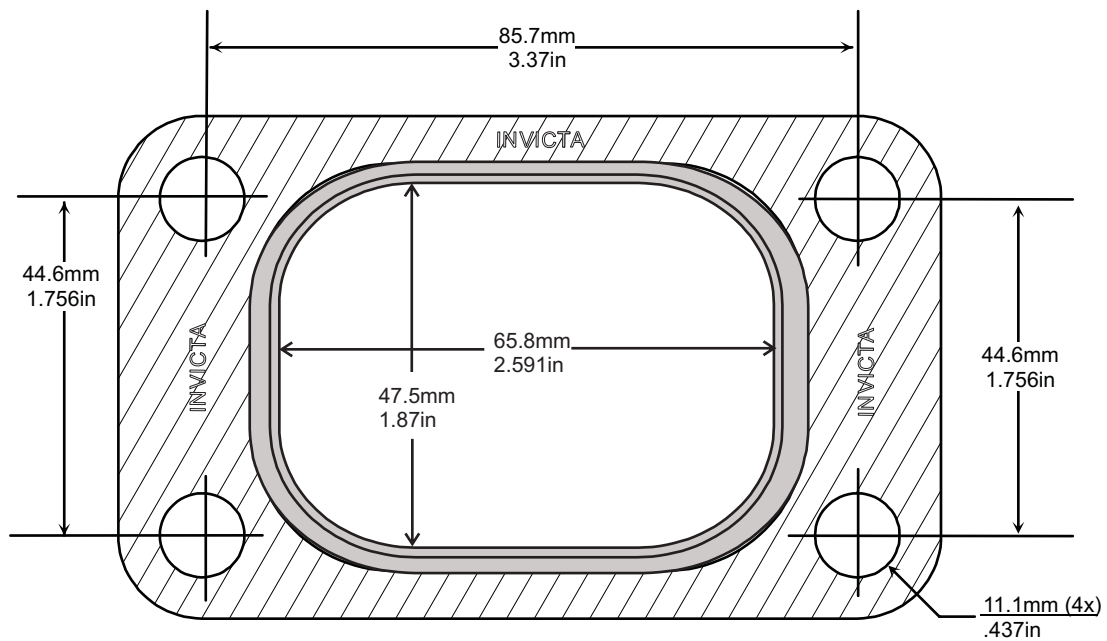





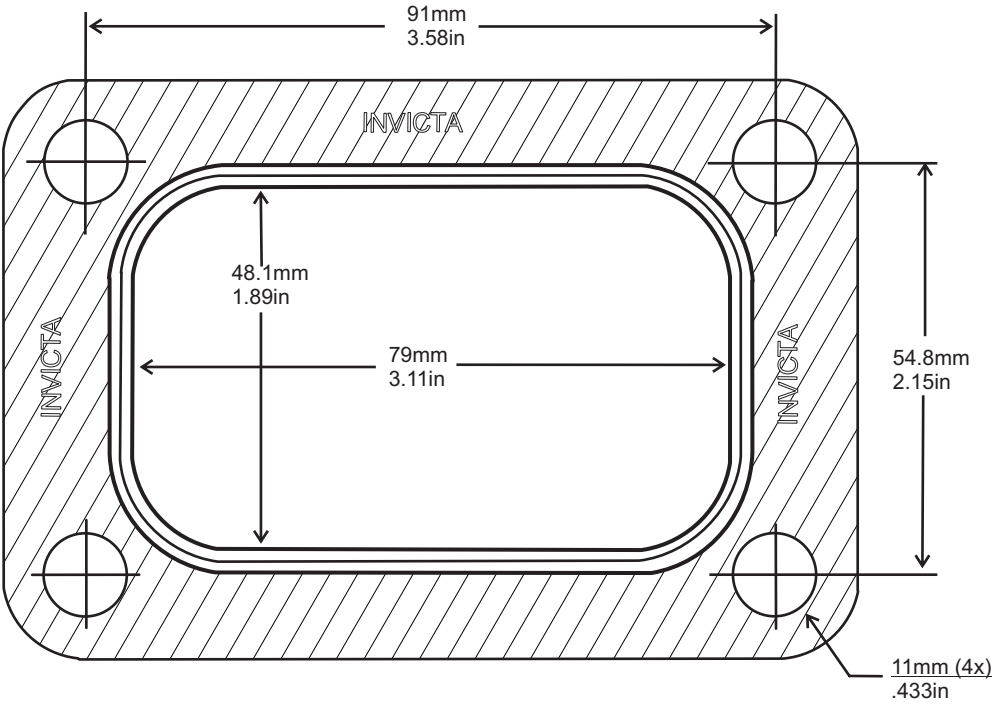


2 LAYERS EMBOSSED METAL

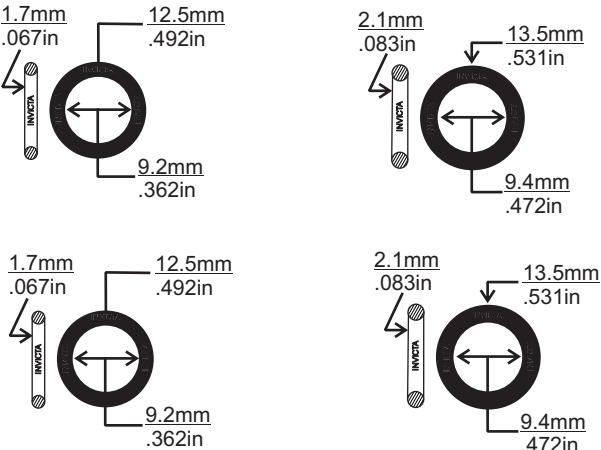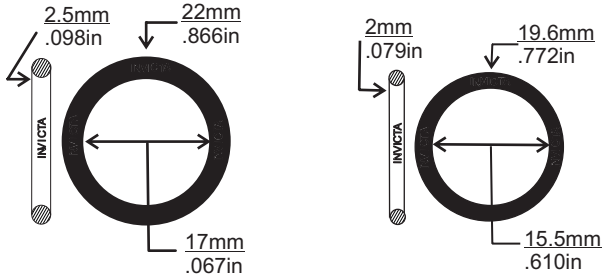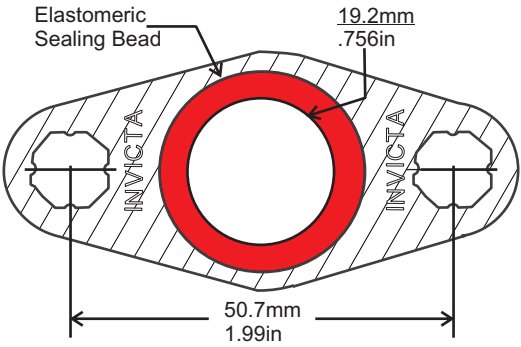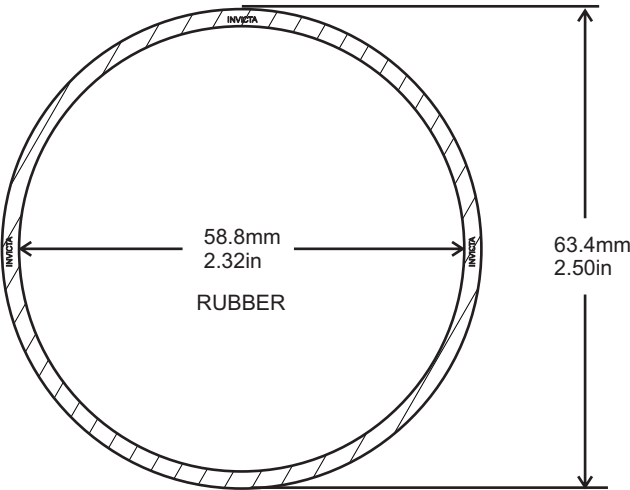

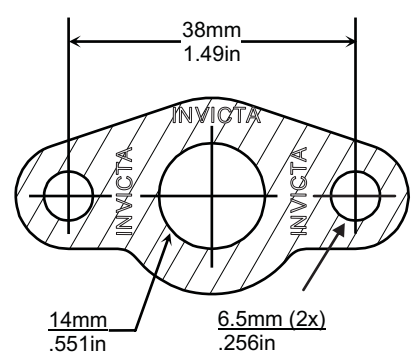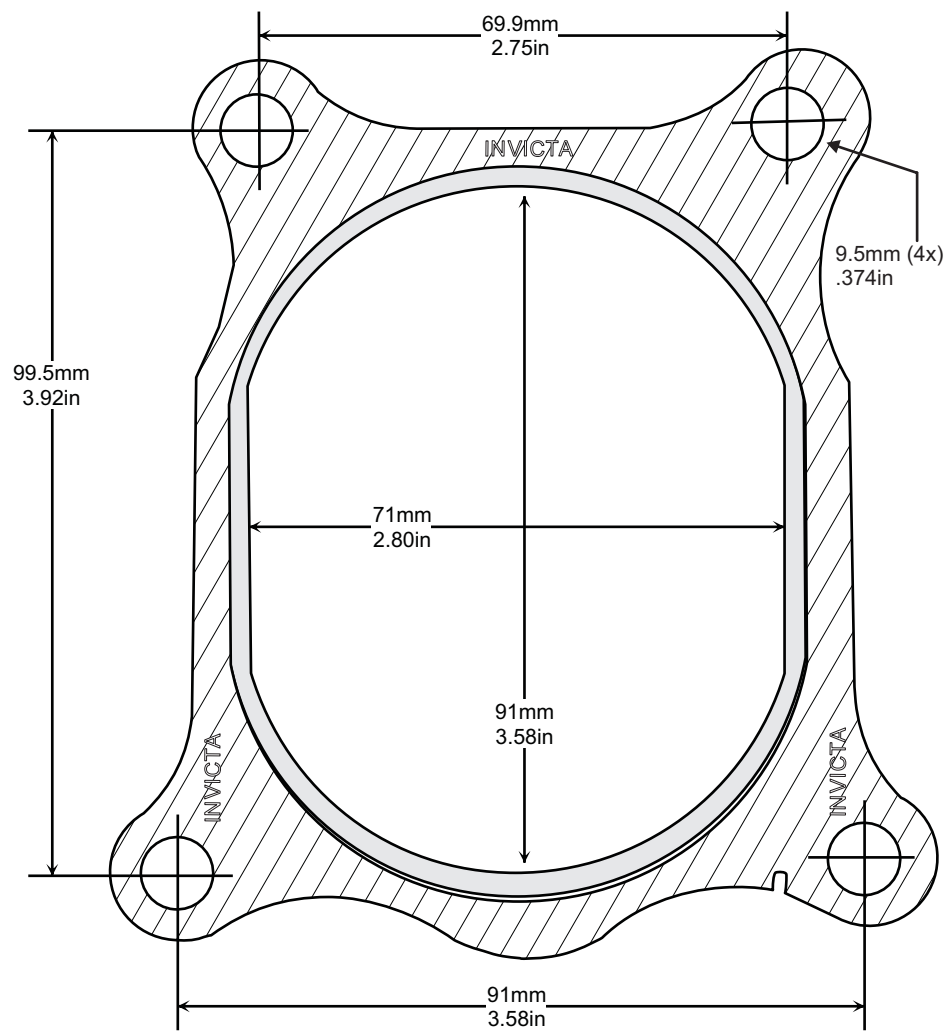

'V' STYLE GASKETS & SEALS

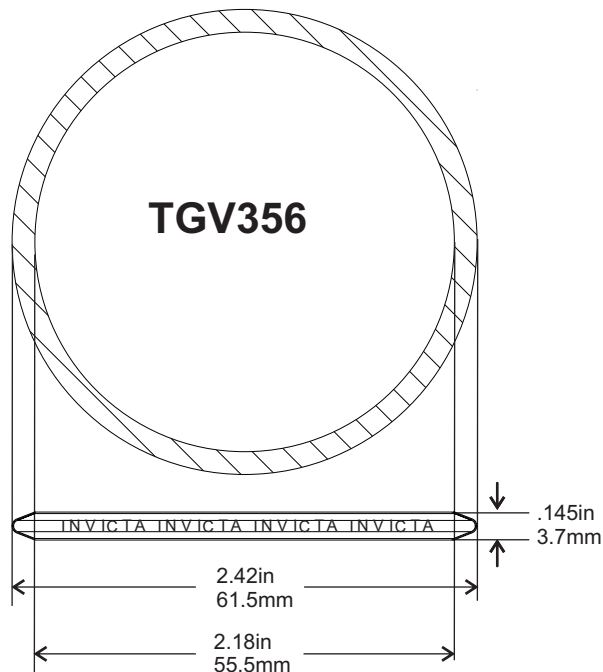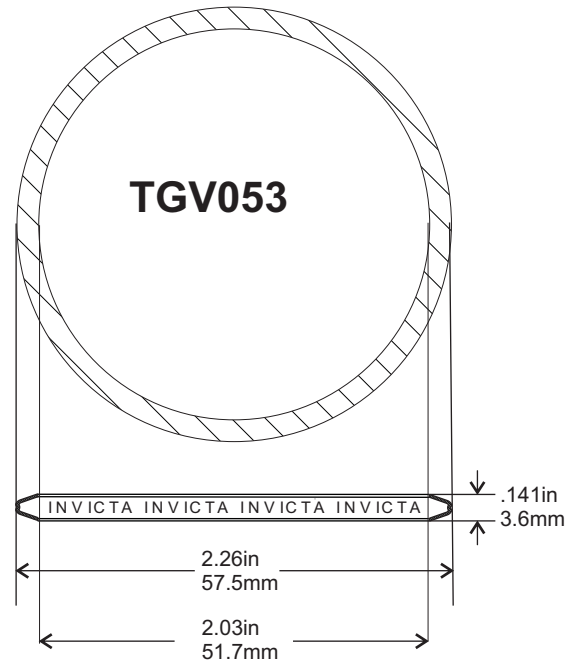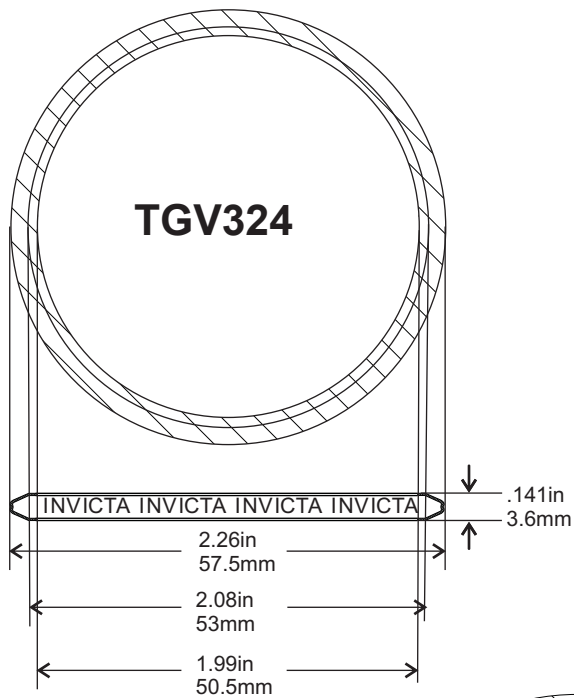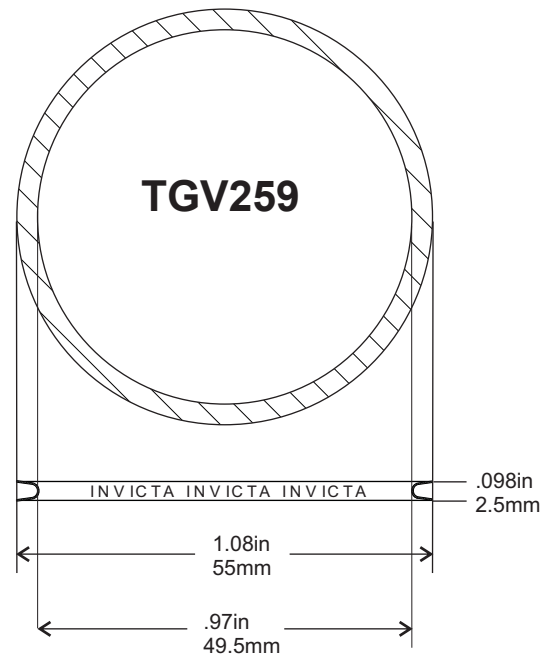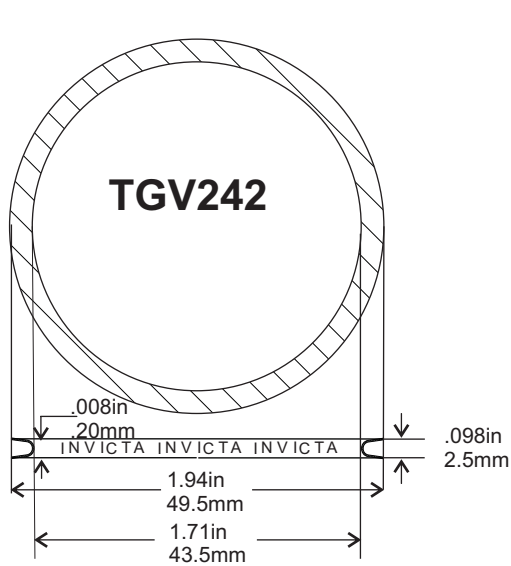

'V' STYLE GASKETS & SEALS

